





PROPOSED ELEVATIONS 1:100

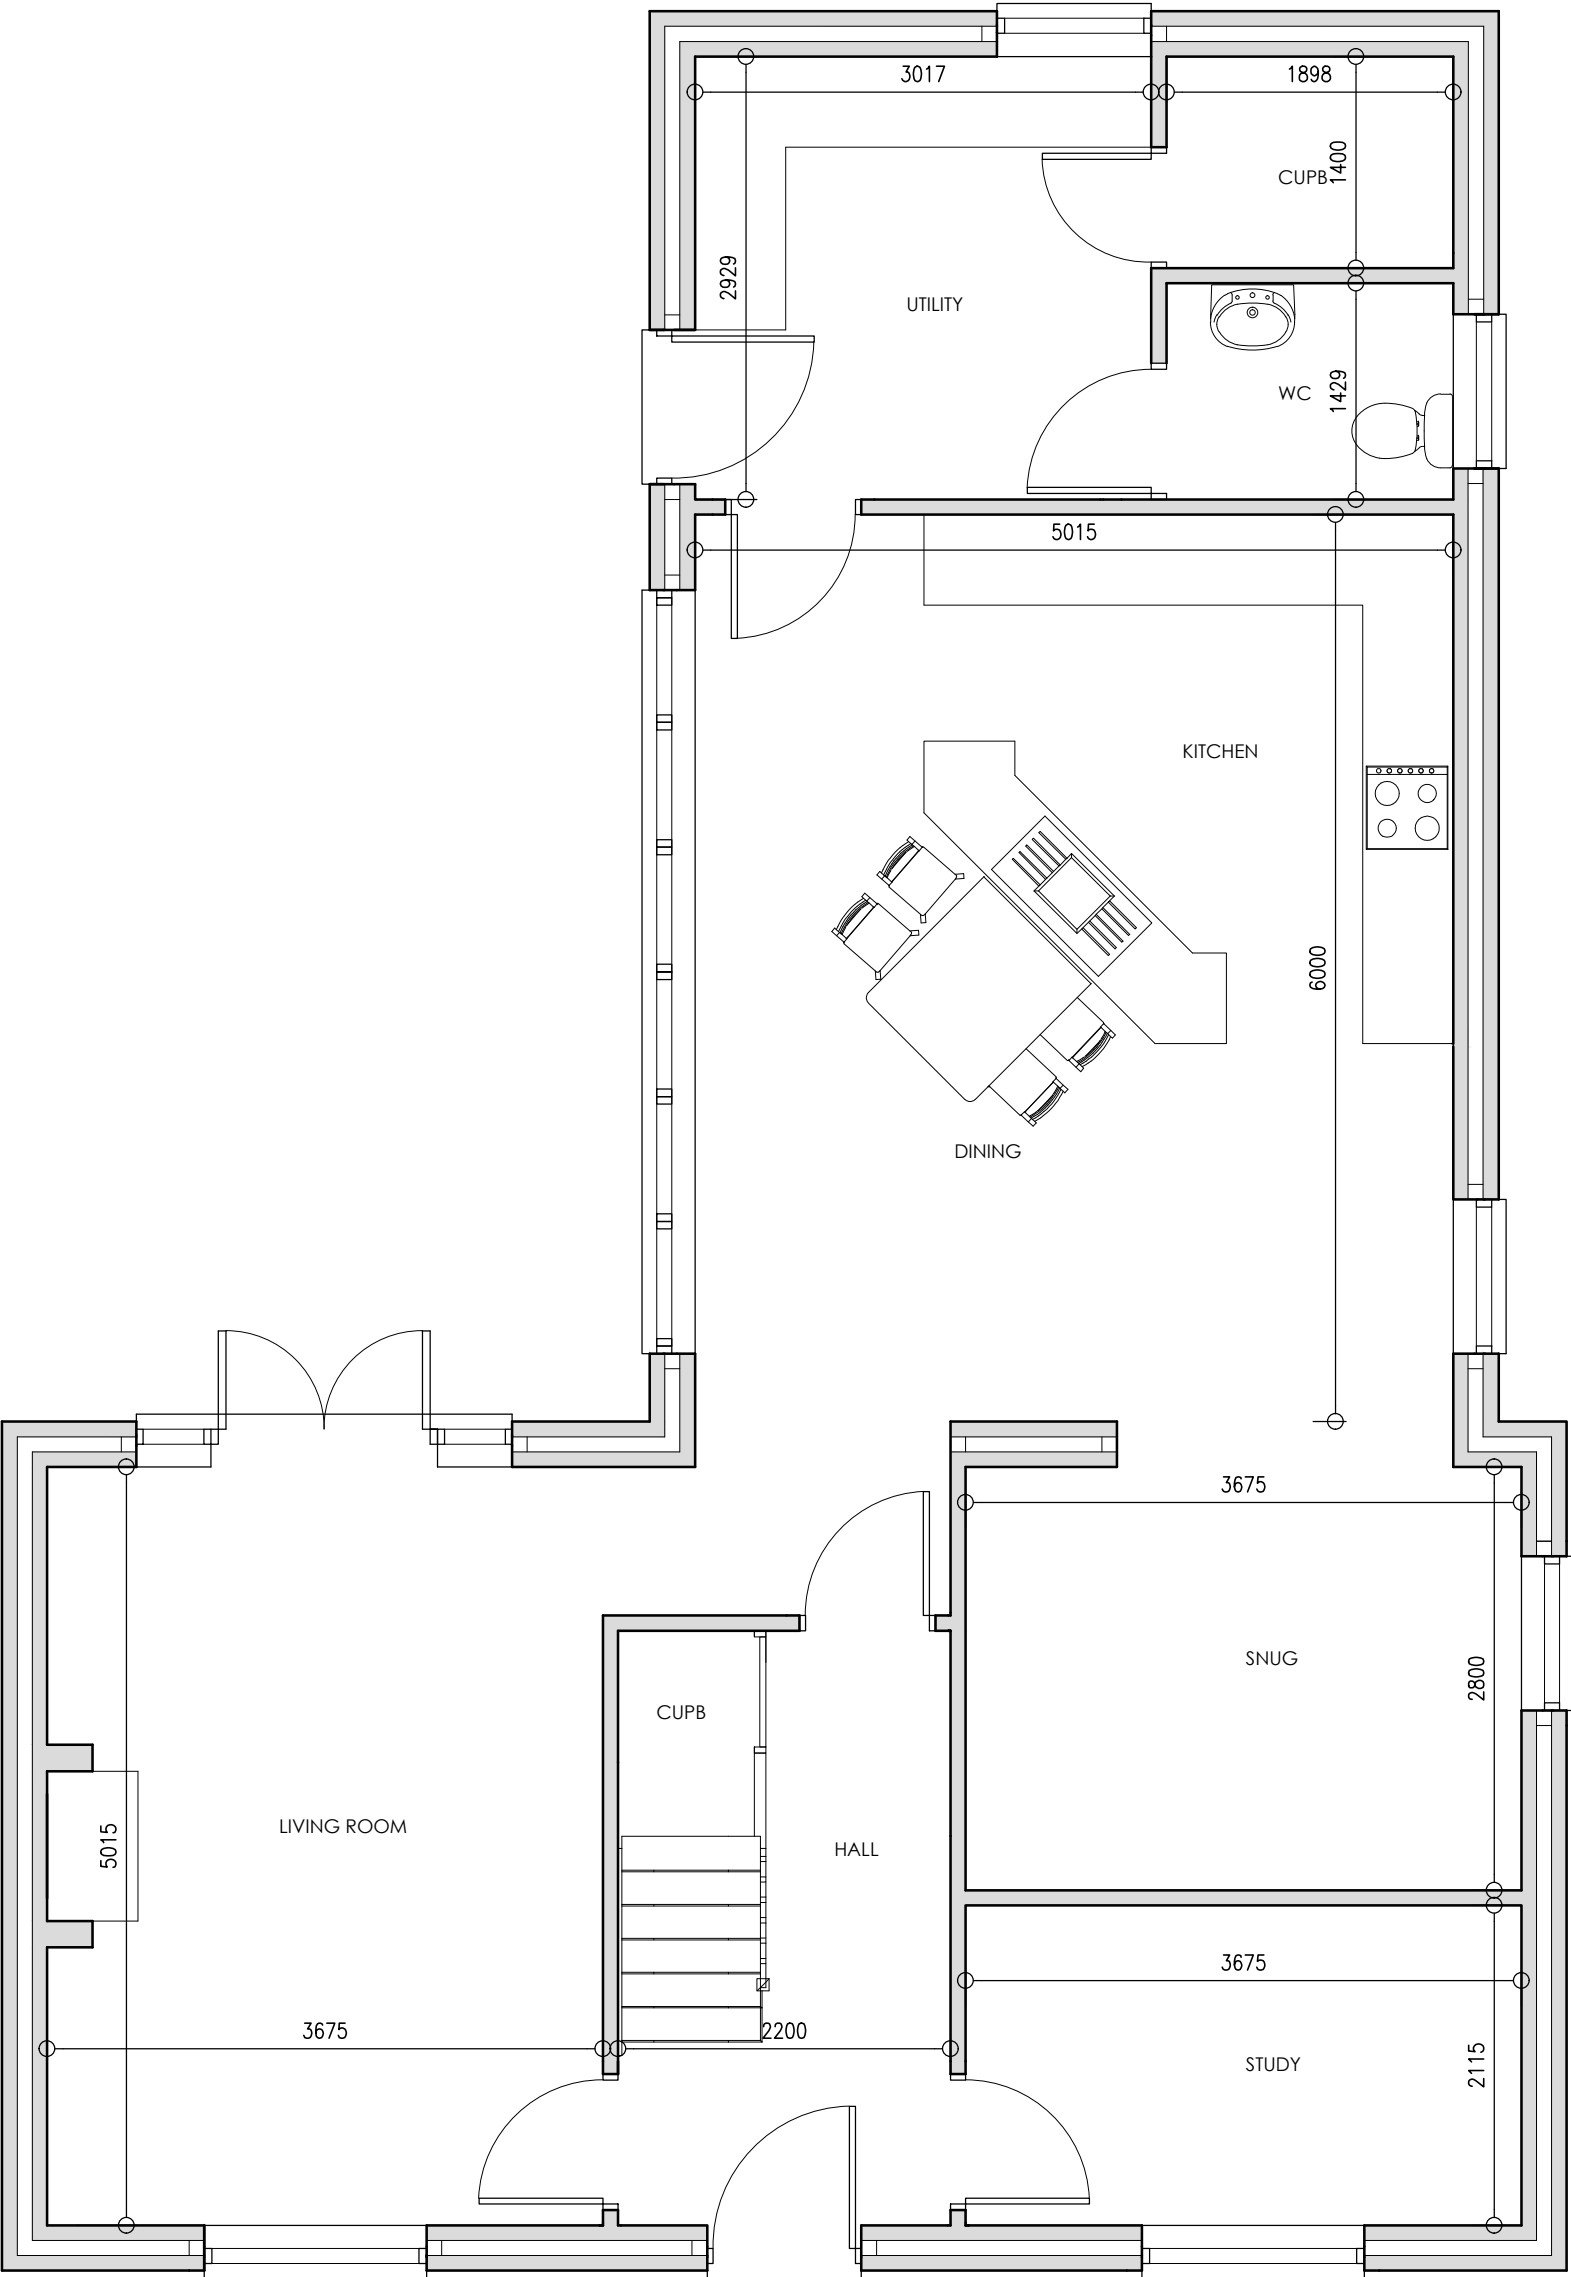

PROPOSED GROUND FLOOR PLAN 1:50

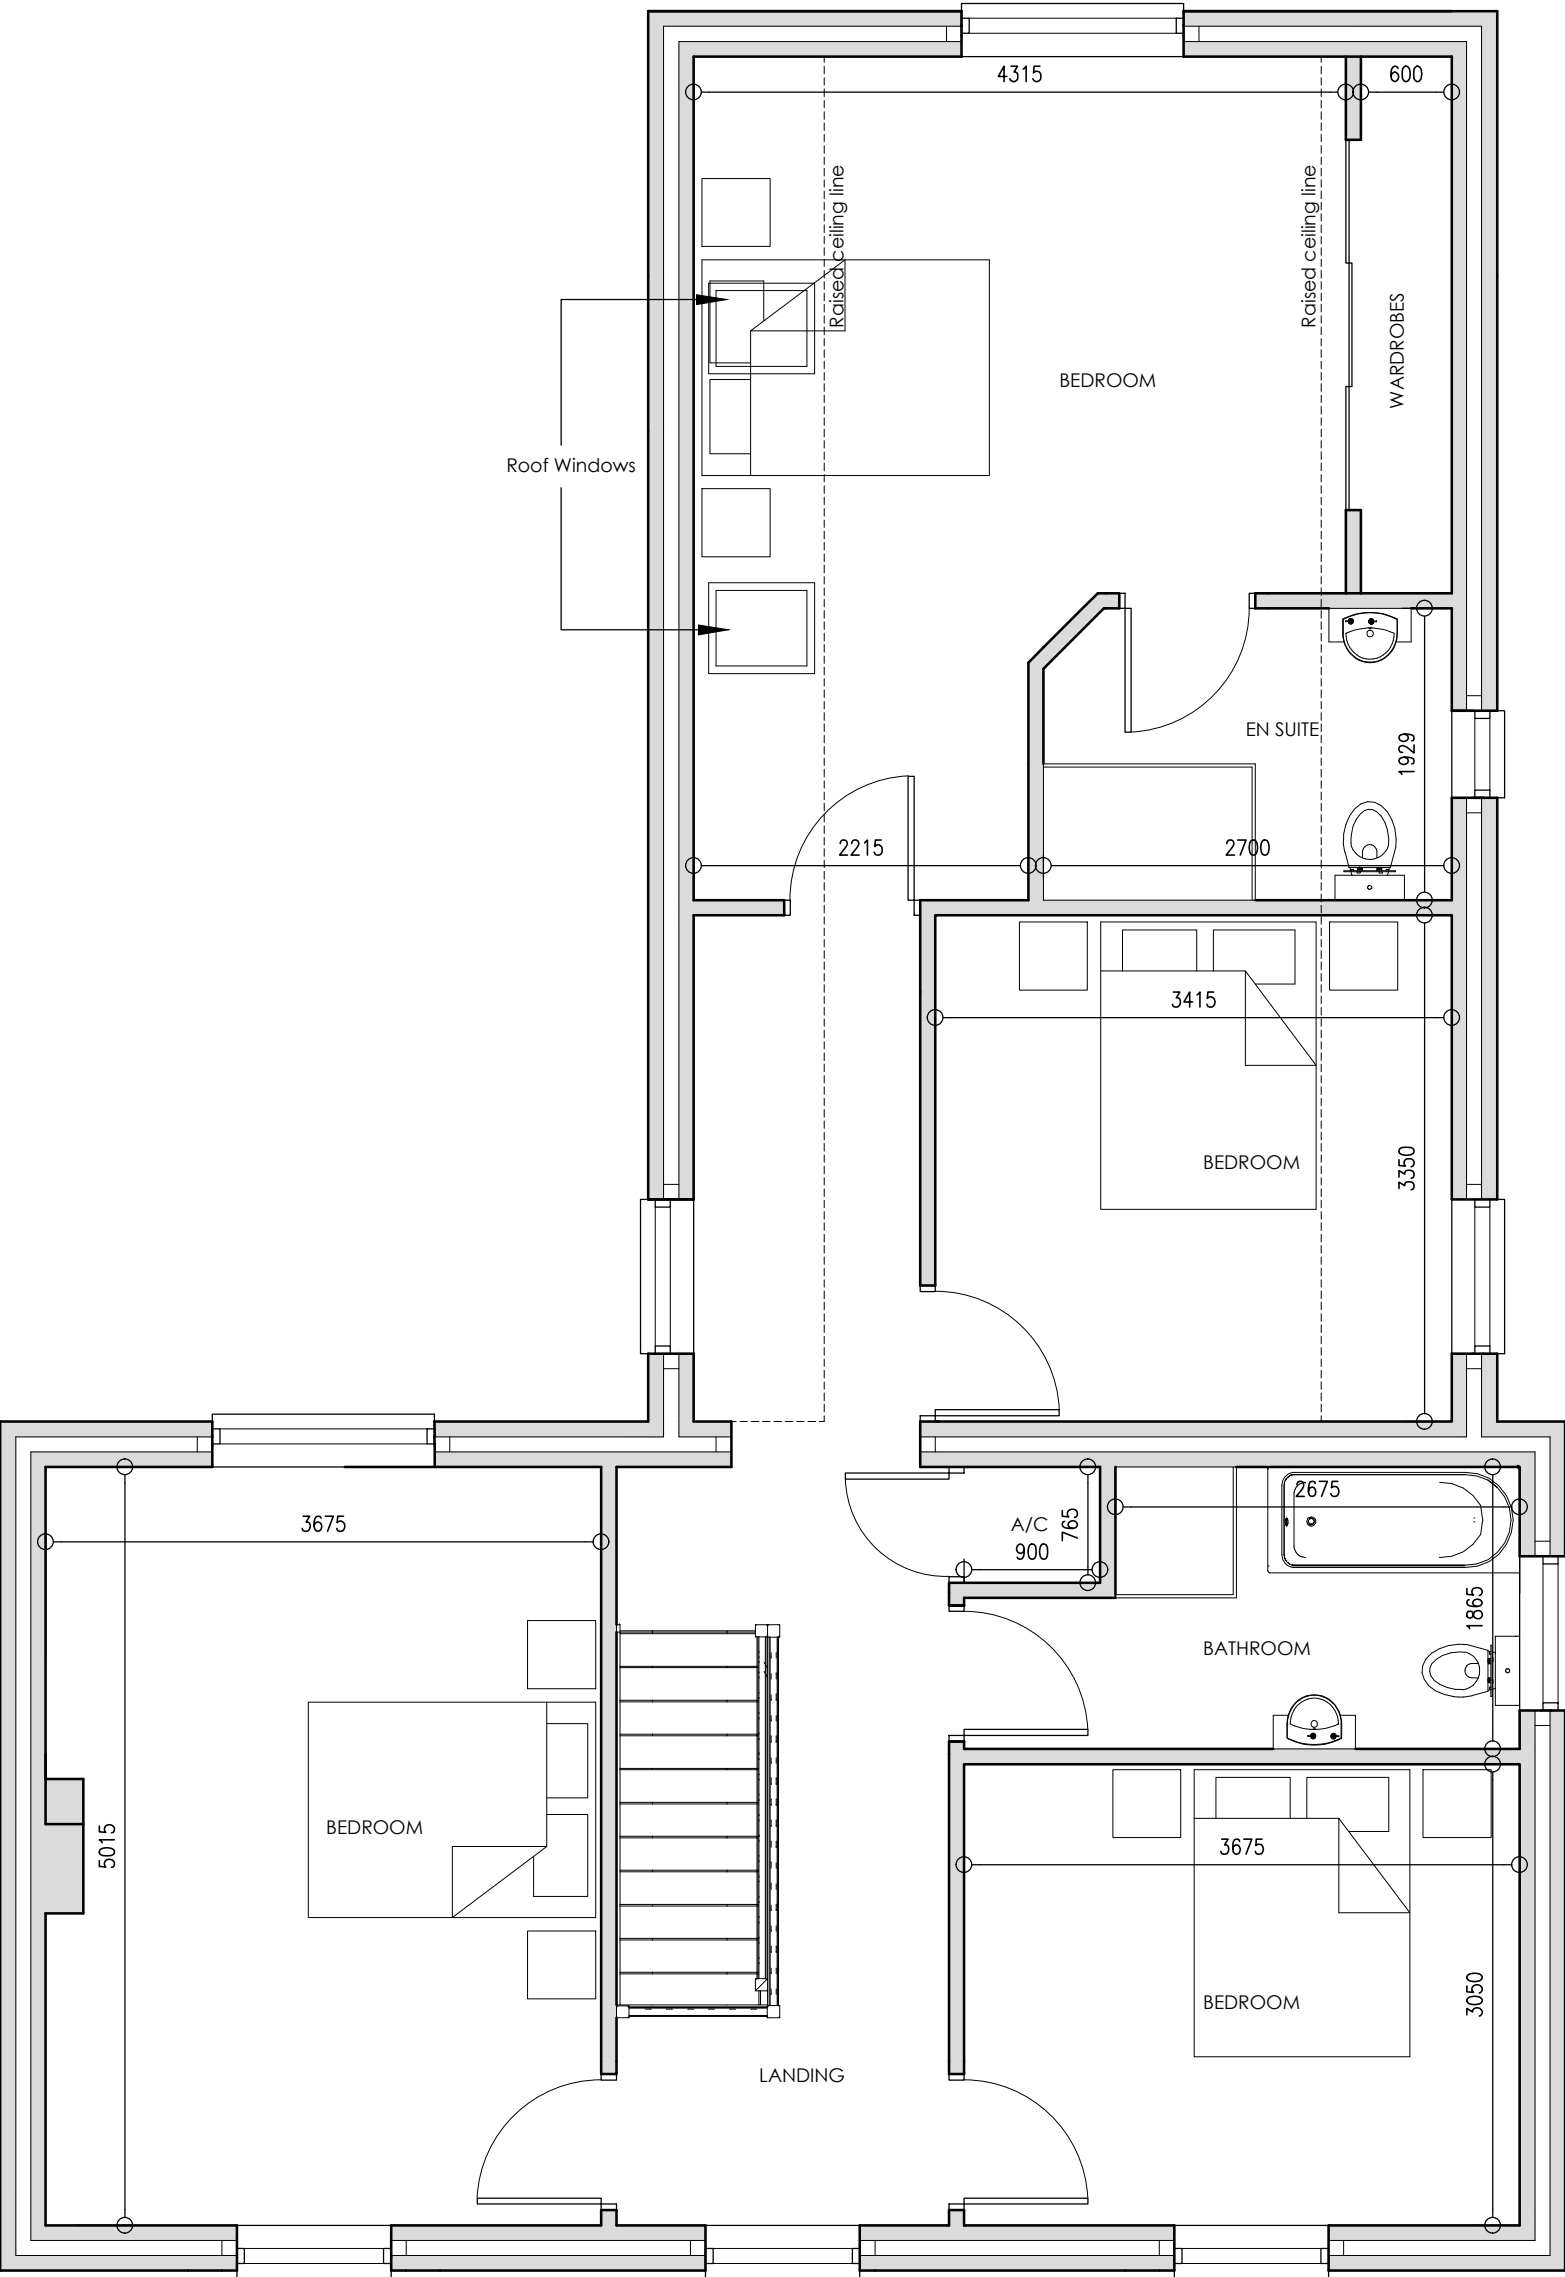


PROPOSED FIRST FLOOR PLAN 1:50

**Peter Humphrey Associates**  
ARCHITECTURAL DESIGN AND BUILDING

PROJECT  
PROPOSED DWELLING  
50 BROADGATE  
WHAPLODE DROVE  
LINCOLNSHIRE

CLIENT  
MR & MRS R HOLMES  
DATE MAY18 SCALE AS SHOWN JOB No. PL01

DO NOT SCALE FROM THIS DRAWING  
COPYRIGHT: THIS DRAWING MUST NOT BE ISSUED, LOANED OR COPIED  
WITHOUT THE CONSENT OF PETER HUMPHREY ASSOCIATES

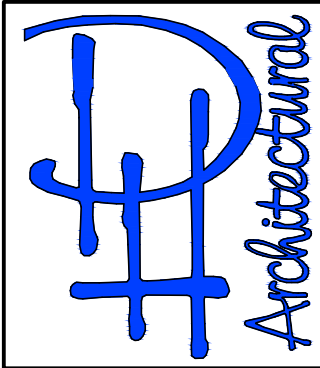

**Peter Humphrey Associates**  
ARCHITECTURAL DESIGN AND BUILDING  
TELEPHONE 01945 466 966  
FAX 01945 466 433  
E-MAIL: info@peterhumphrey.co.uk

30 OLD MARKET WISBECH CAMBS PE13 1NB  
British Institute of  
Architectural Technologists