




SOUTH HOLLAND DC
HOUSING & PLANNING
- 3 MAY 2001
Ref: 054109

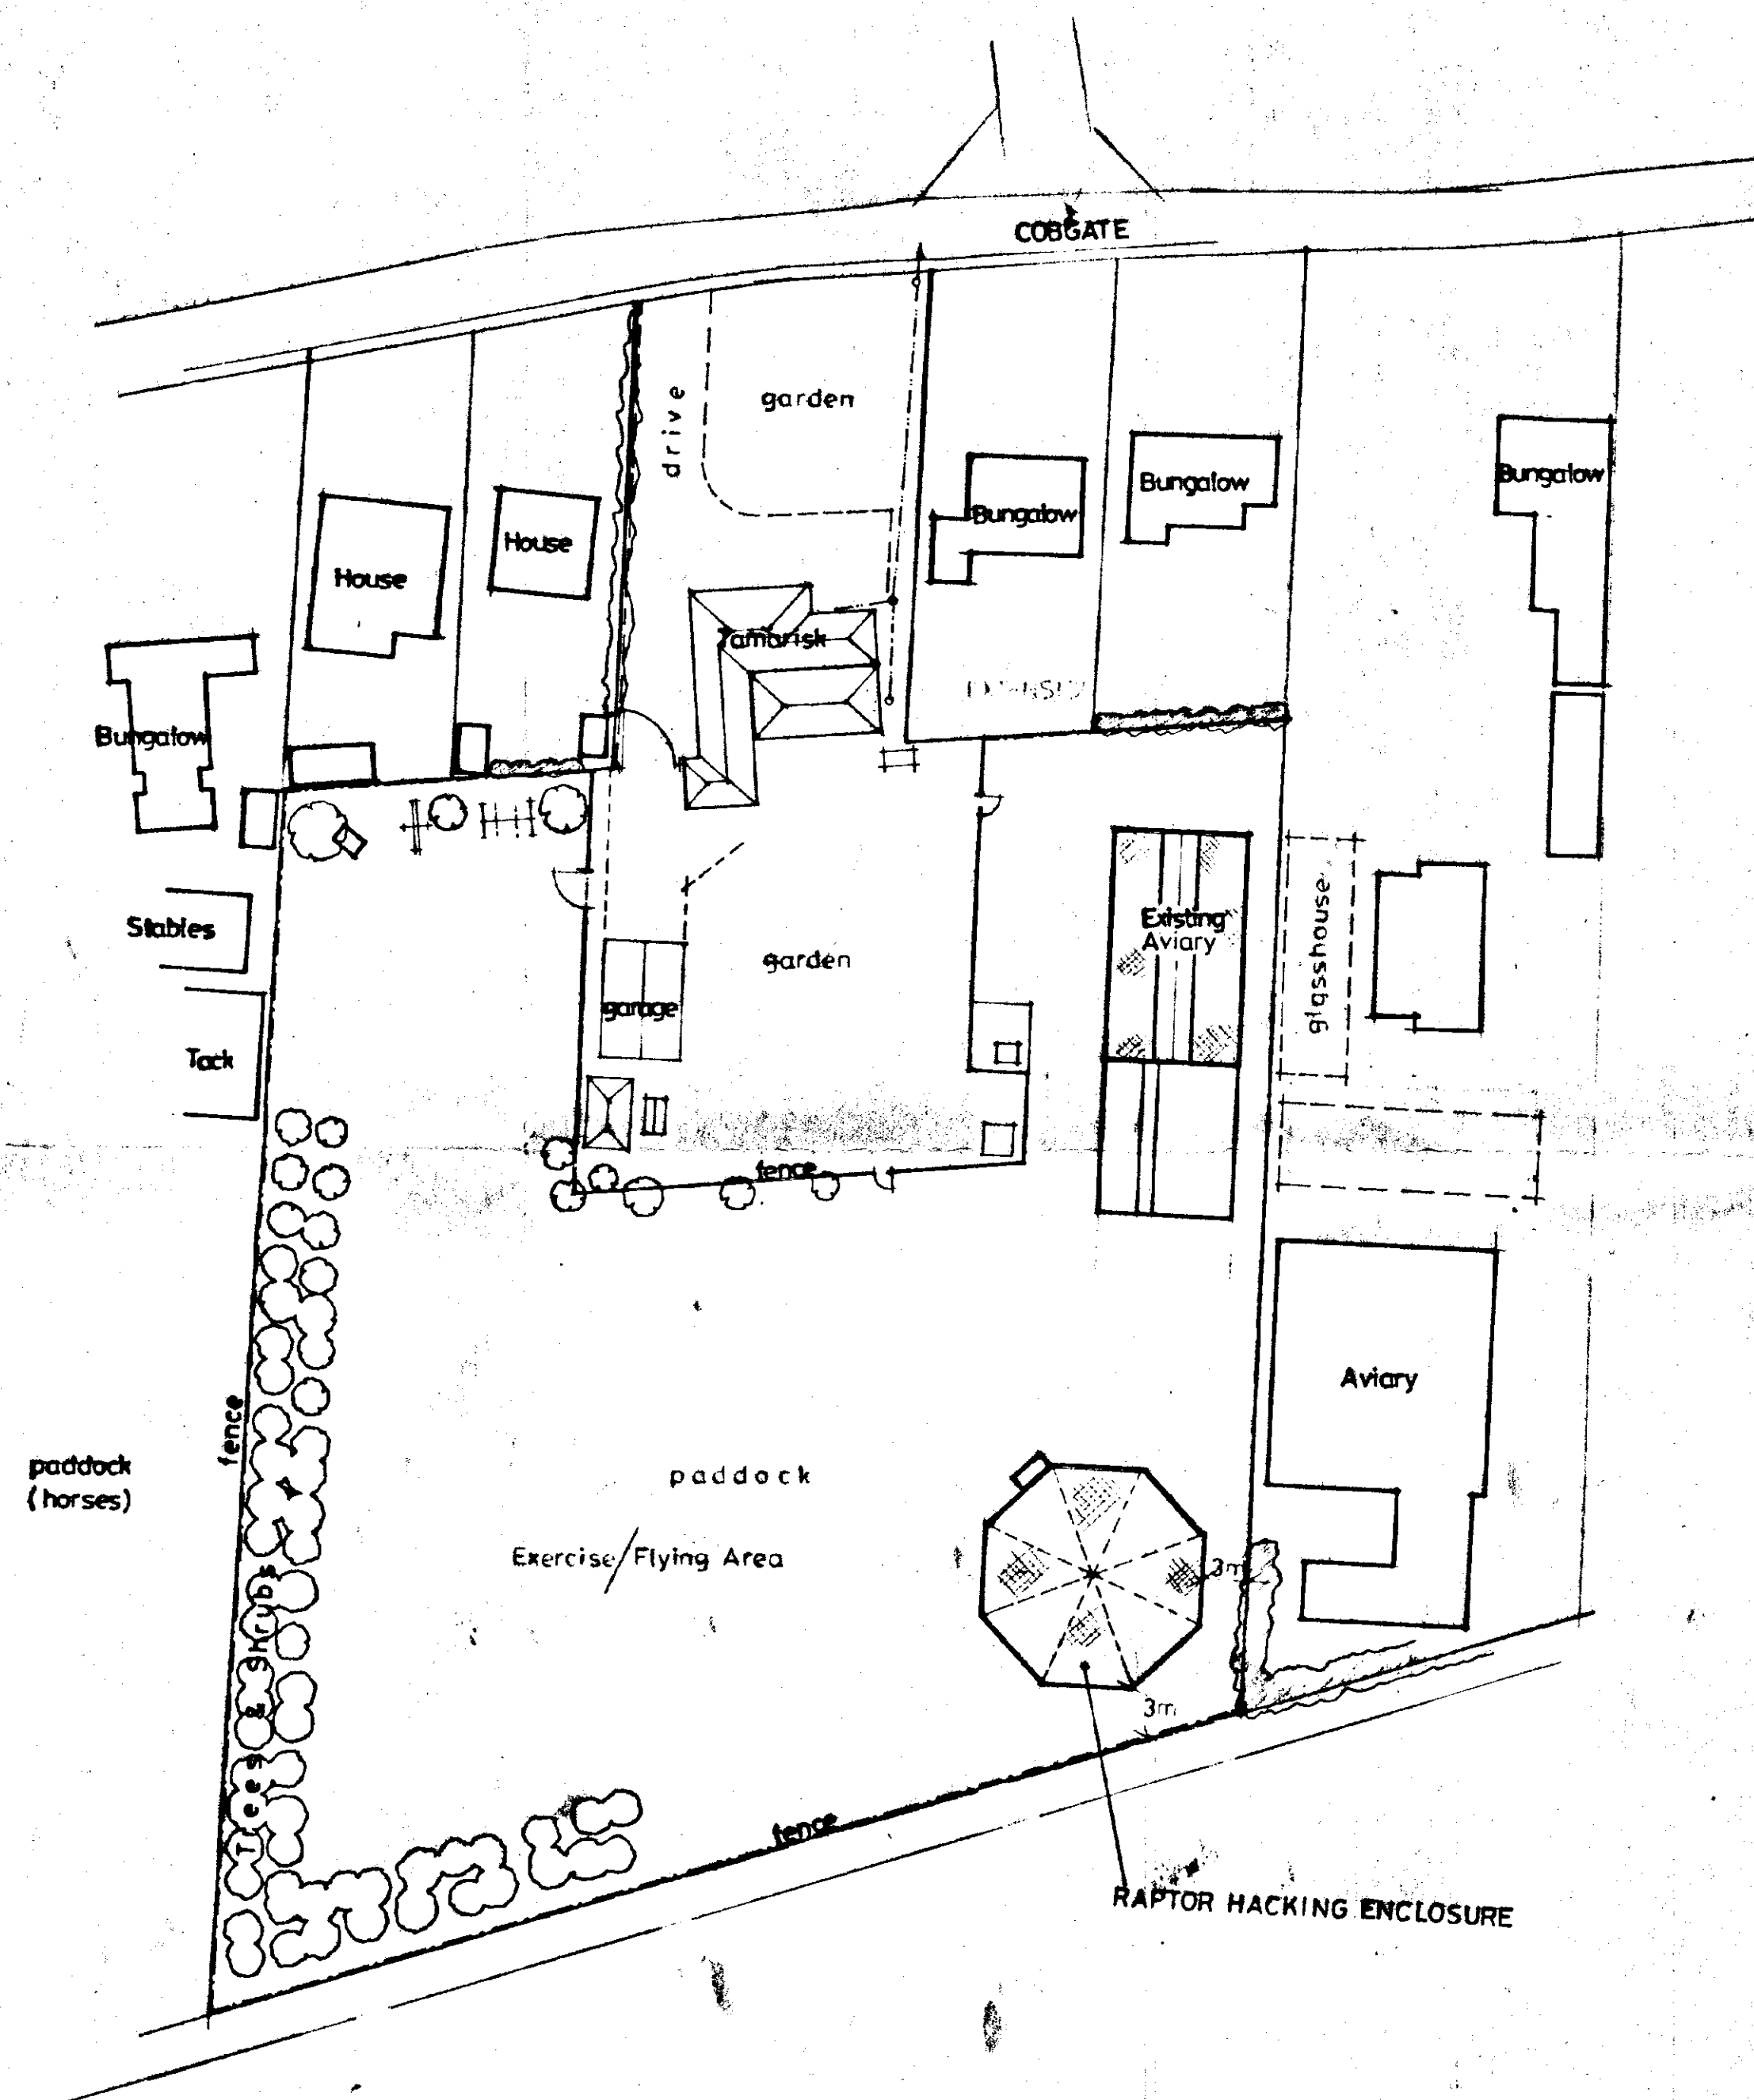

SITE PLAN
1 : 500



LOCATION PLAN
1 : 2500



DO NOT SCALE FROM THIS DRAWING
This drawing is copyright and may not be altered, traced, photographed or used for any purpose other than that for which it is issued.
The General Contractor is to check all dimensions on site and report discrepancies to the Architect.
All details shown on this drawing including foundations are based upon typical site conditions related to the area. No responsibility can be accepted for abnormal conditions which may be discovered during construction unless reported to the Architect so that design amendments may be considered. Site soil surveys are recommended in respect of foundations to establish specific site conditions before foundation work is undertaken.

SOUTH HOLLAND DC
HOUSING & PLANNING
- 3 MAY 2001
Ref: 05/01/02

G. R. MERCHANT
I.ENG AMICE, FIWO,
ARCHITECTURAL, STRUCTURAL
& LAND DRAINAGE CONSULTANT
TEL: HOLBEACH (01406) 490800

PROJECT: **RAPTOR HACKING ENCLOSURE**
TAMARISK
COBGATE
WHAPLODE

CLIENT:
MR & MRS RJH CREESE

SCALES: **AS INDICATED** DATE: **APRIL 2001**

DRAWING No.: **249/01/02**
REVISIONS: