



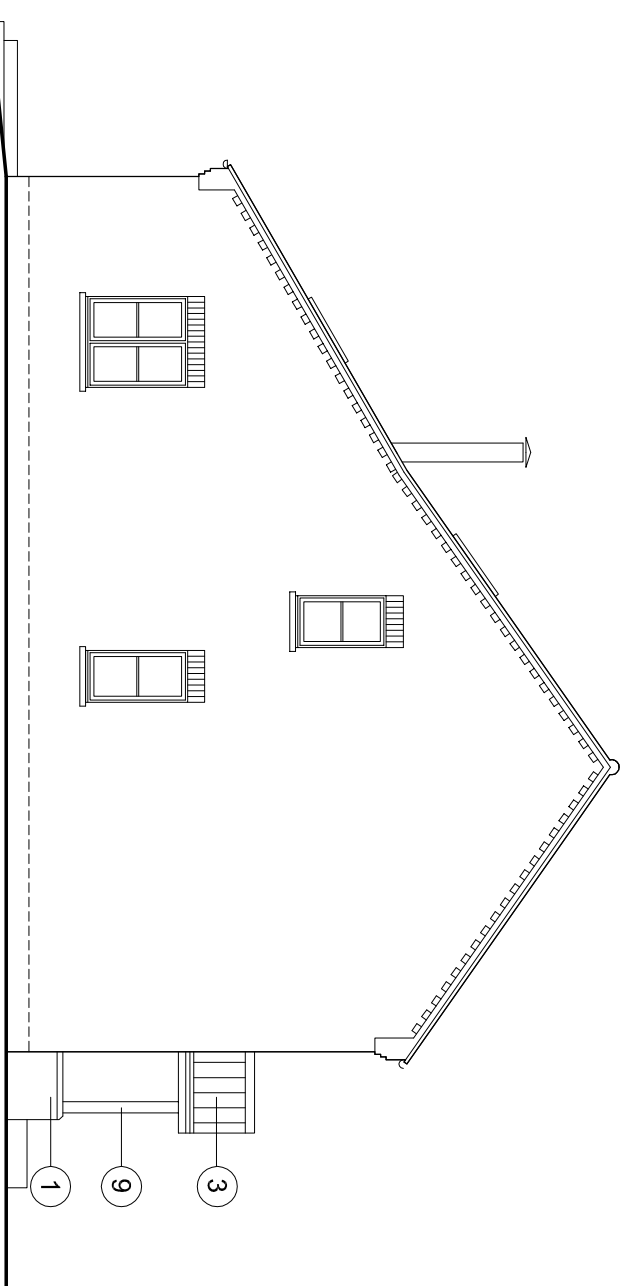


North Elevation (1:100)

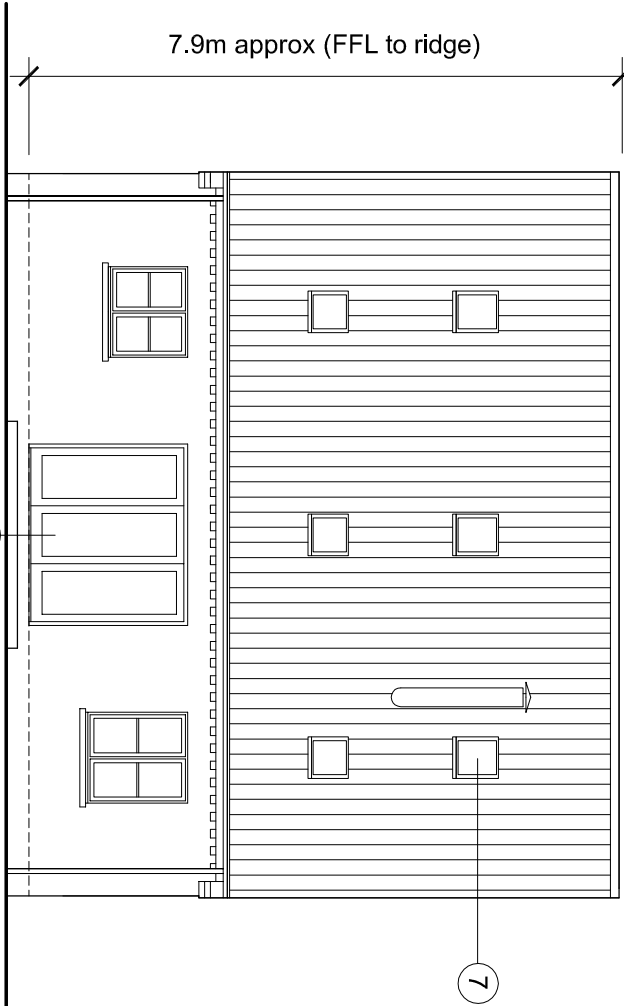


East Elevation




South Elevation

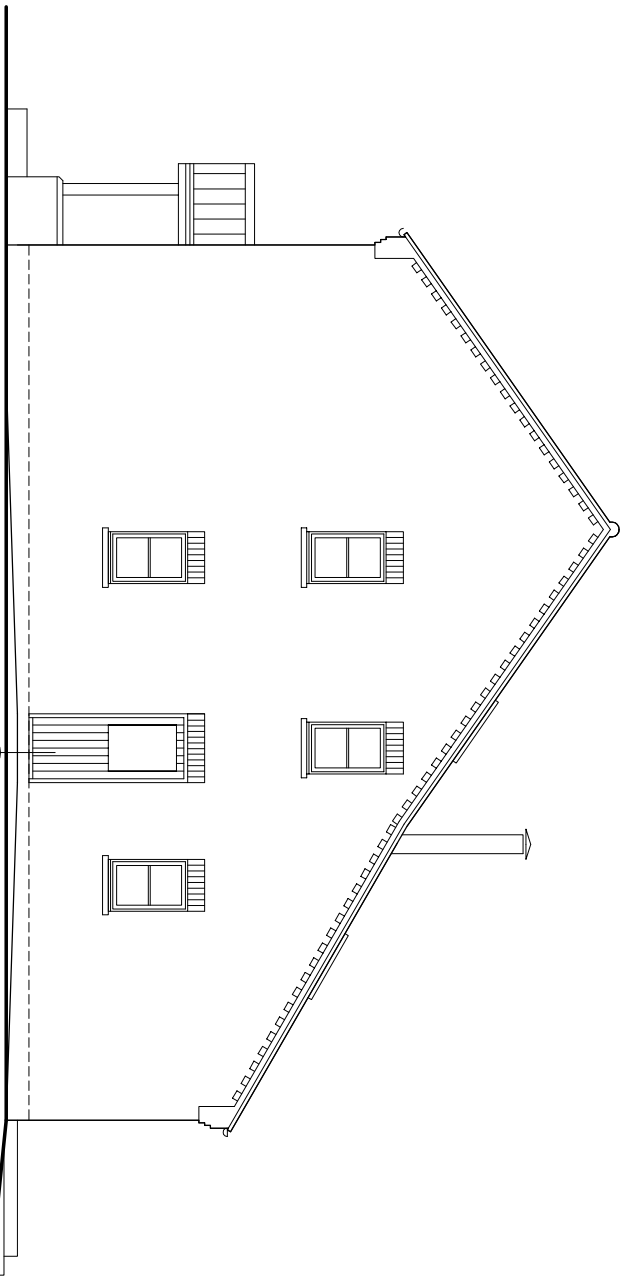


West Elevation

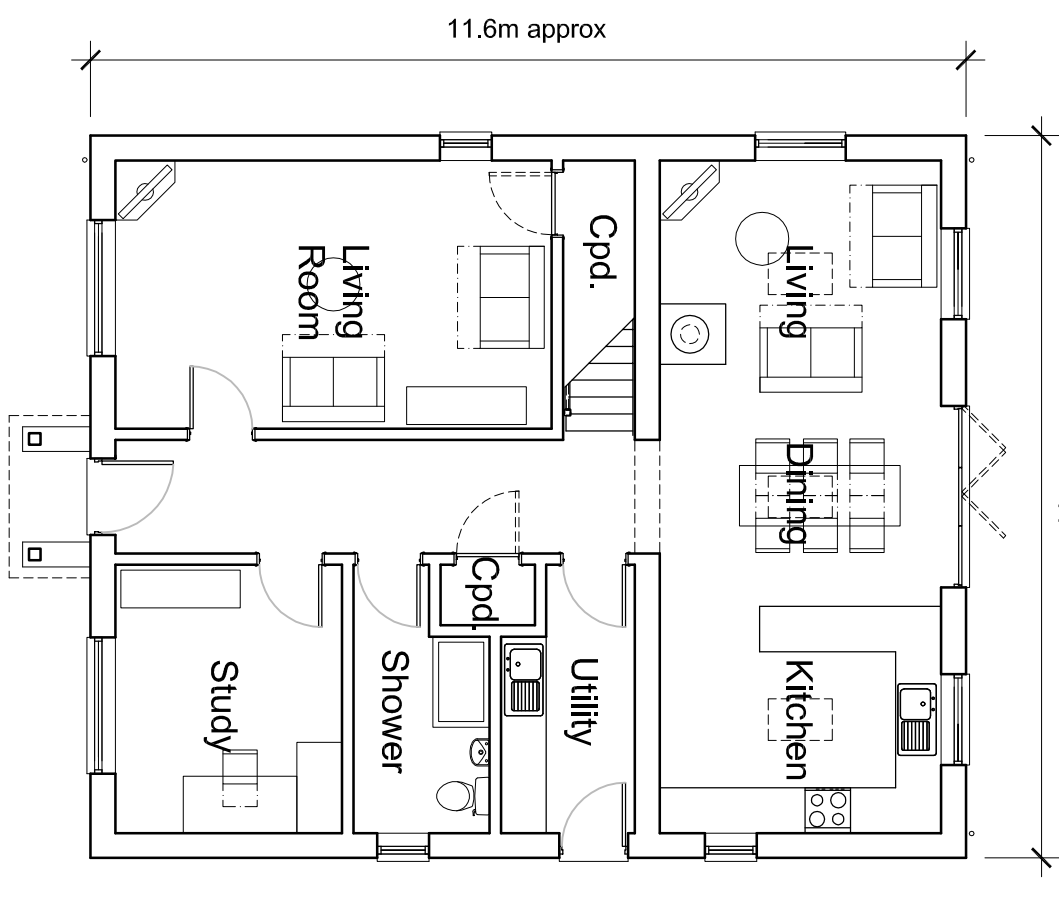

Ground Floor Plan (1:100)

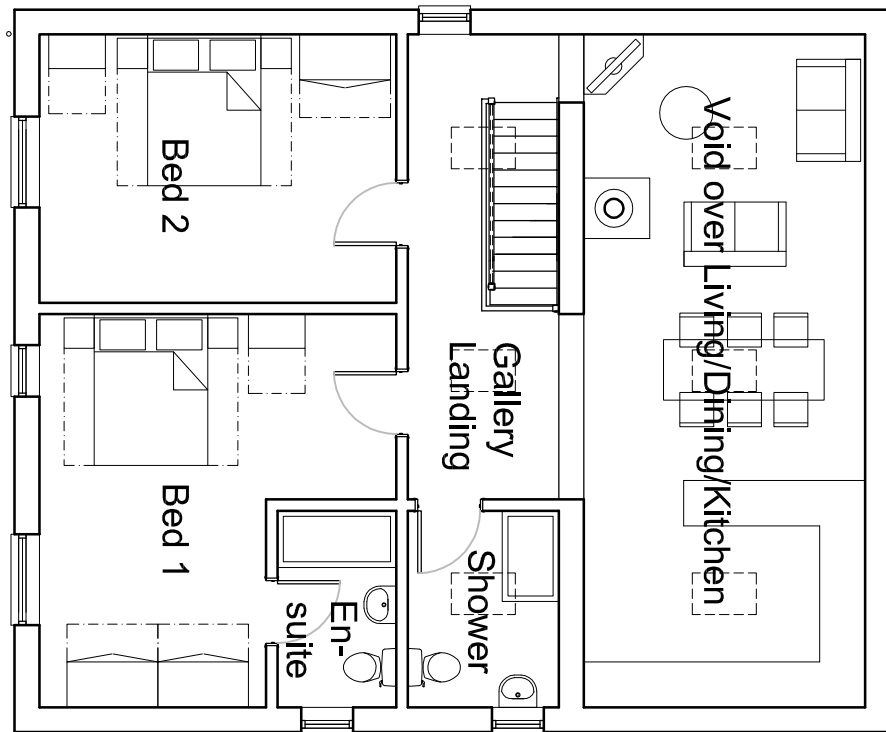

First Floor Plan (1:100)

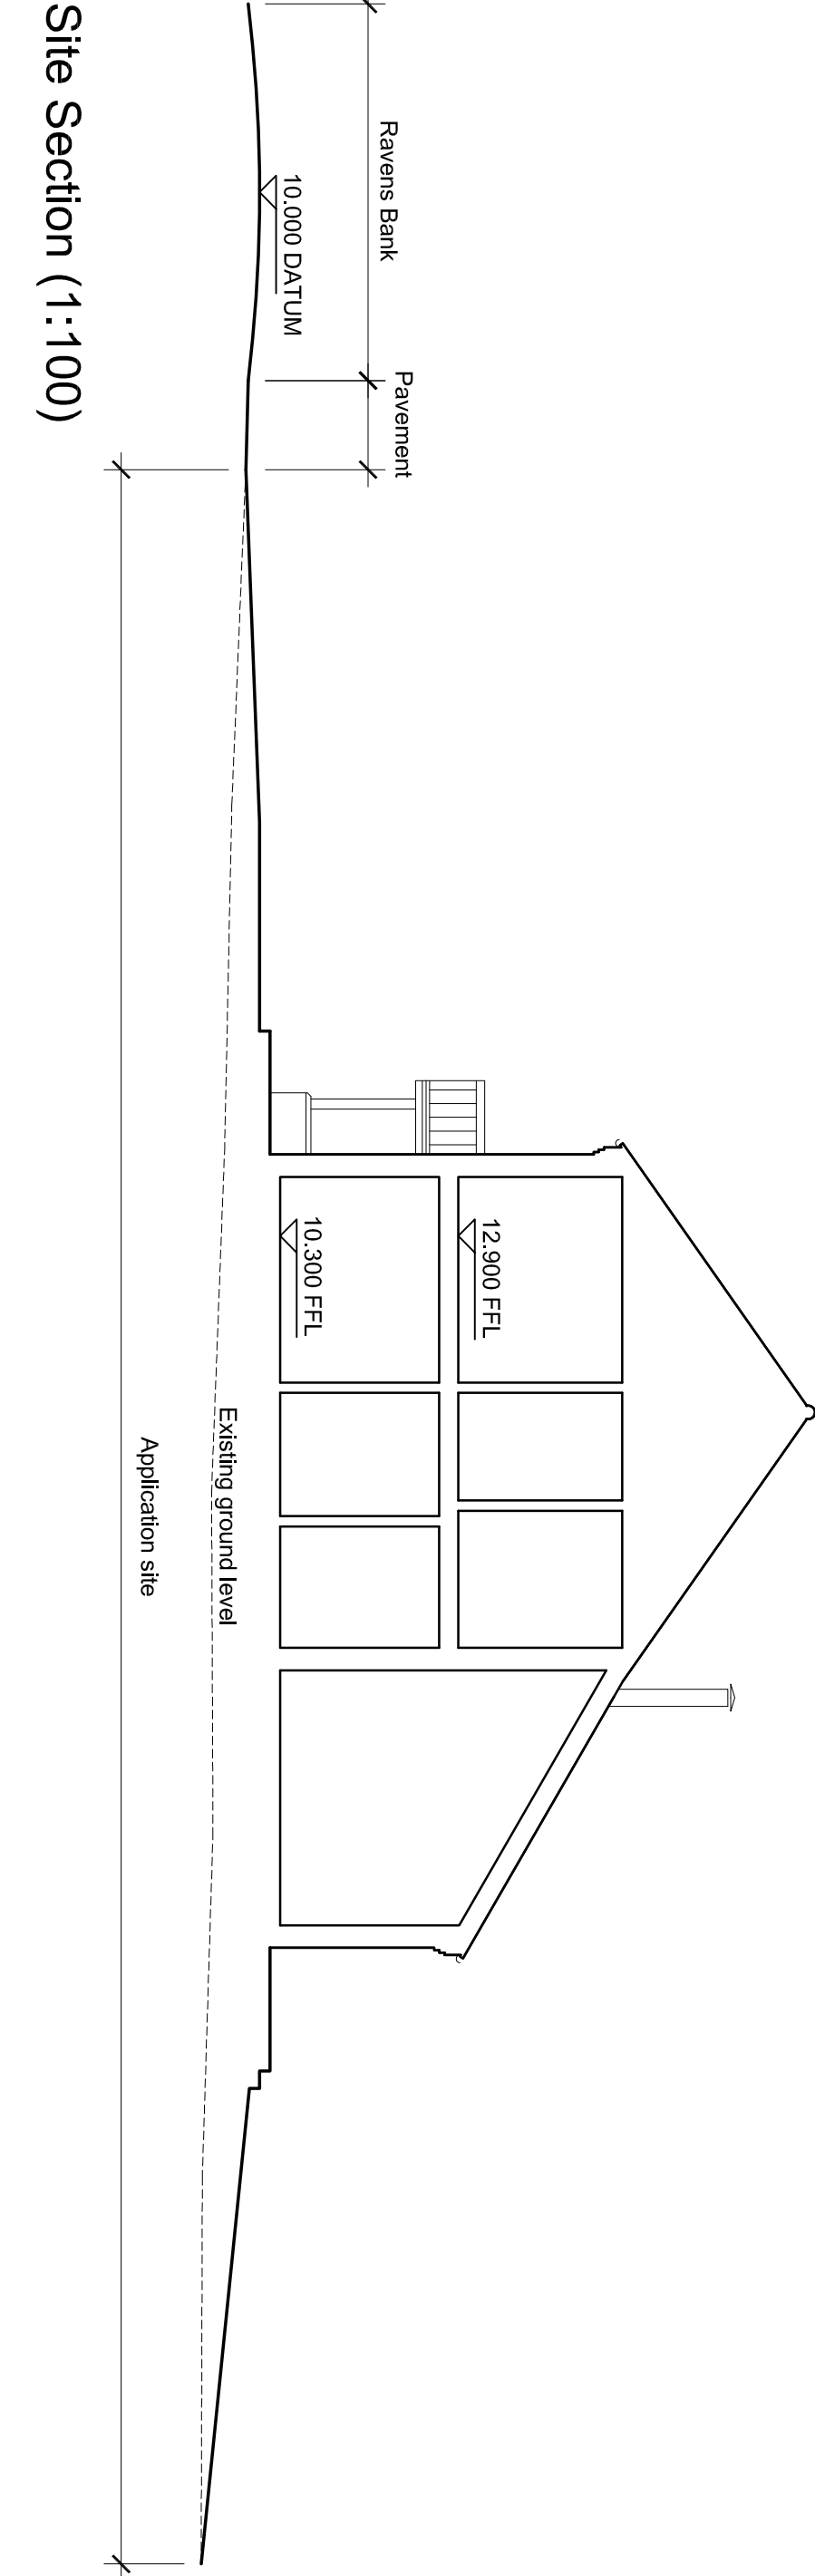

Site Section (1:100)



Existing Block Plan (1:200)



Proposed Block Plan (1:200)

All drawings to be verified on site by Nils Contractor before the start of any construction work. Nils Contractor shall be held responsible for the accuracy of the drawings and shall be held liable for any errors or omissions. Report any discrepancies to the Contract Administrator at once.

This drawing is to be used only as a guide and not as a contract. Andrew Wright Ltd, Registered in England & Wales No. 0202024, Registered Office: 22 Church Street, London, SE1 1JL, UK. PE 12 T.L.

LEGEND:

Legend to materials:-

1 = Red facing brickwork

2 = Feature brickwork - soldier courses and corbelling

3 = Concrete interlocking pavers

4 = Woodgrain effect upvc windows

5 = Coloured composite door

6 = Woodgrain effect upvc doors

7 = Rooflights

8 = Black plastic rainwater goods

9 = Timber framed porch structure


Tarmacadam

Gravel

Paving flags

Grass


Existing trees / bushes / shrubs

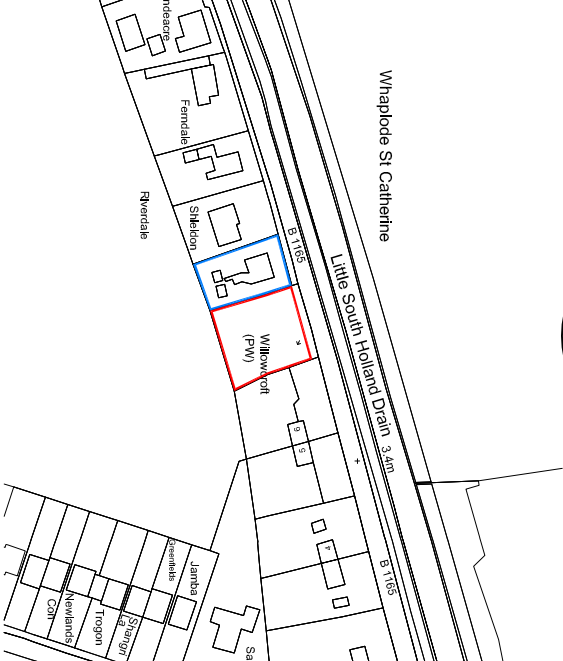

Location Plan (1:2500)

P2	24.06.19	Planning Issue	AMW / AMW
P1	14.06.18	Planning Issue	AMW / AMW
DT	14.06.18	Draw Issue	AMW / AMW
Revision:	Date:	Description:	Dwr: CHK:

ANDREW M WRIGHT LTD
CHARTERED ARCHITECT

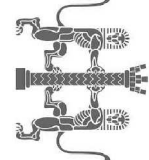

26 Jovs Bank, Holbeach St Johns, Spalding, Lincs. PE12 8SD
Telephone: 01406 540573 Mobile: 07940 914778

Project:
Ravens Bank
Wharfedale St Catherine
Spalding
Lincs

Drawing Title:
Plans, Elevations & Section

Client:
Mr P Stracusanu

Drawn:	Checked:	Date:	Scale:	Paper Size:
AMW	AMW	11.09.18	As shown	A1

Job No.:	Draw No.:	Stage:	Revision:
051804	PD02	Planning	P2