


The image displays three architectural line drawings of a single-story house, labeled 'front', 'side', and 'rear' from left to right. The house has a gabled roof with a chimney on the left side. The front elevation shows a central entrance with a small porch, flanked by windows, and a dormer window on the roof. The side elevation shows a side entrance and a chimney on the right side. The rear elevation shows a rear entrance and a chimney on the right side.

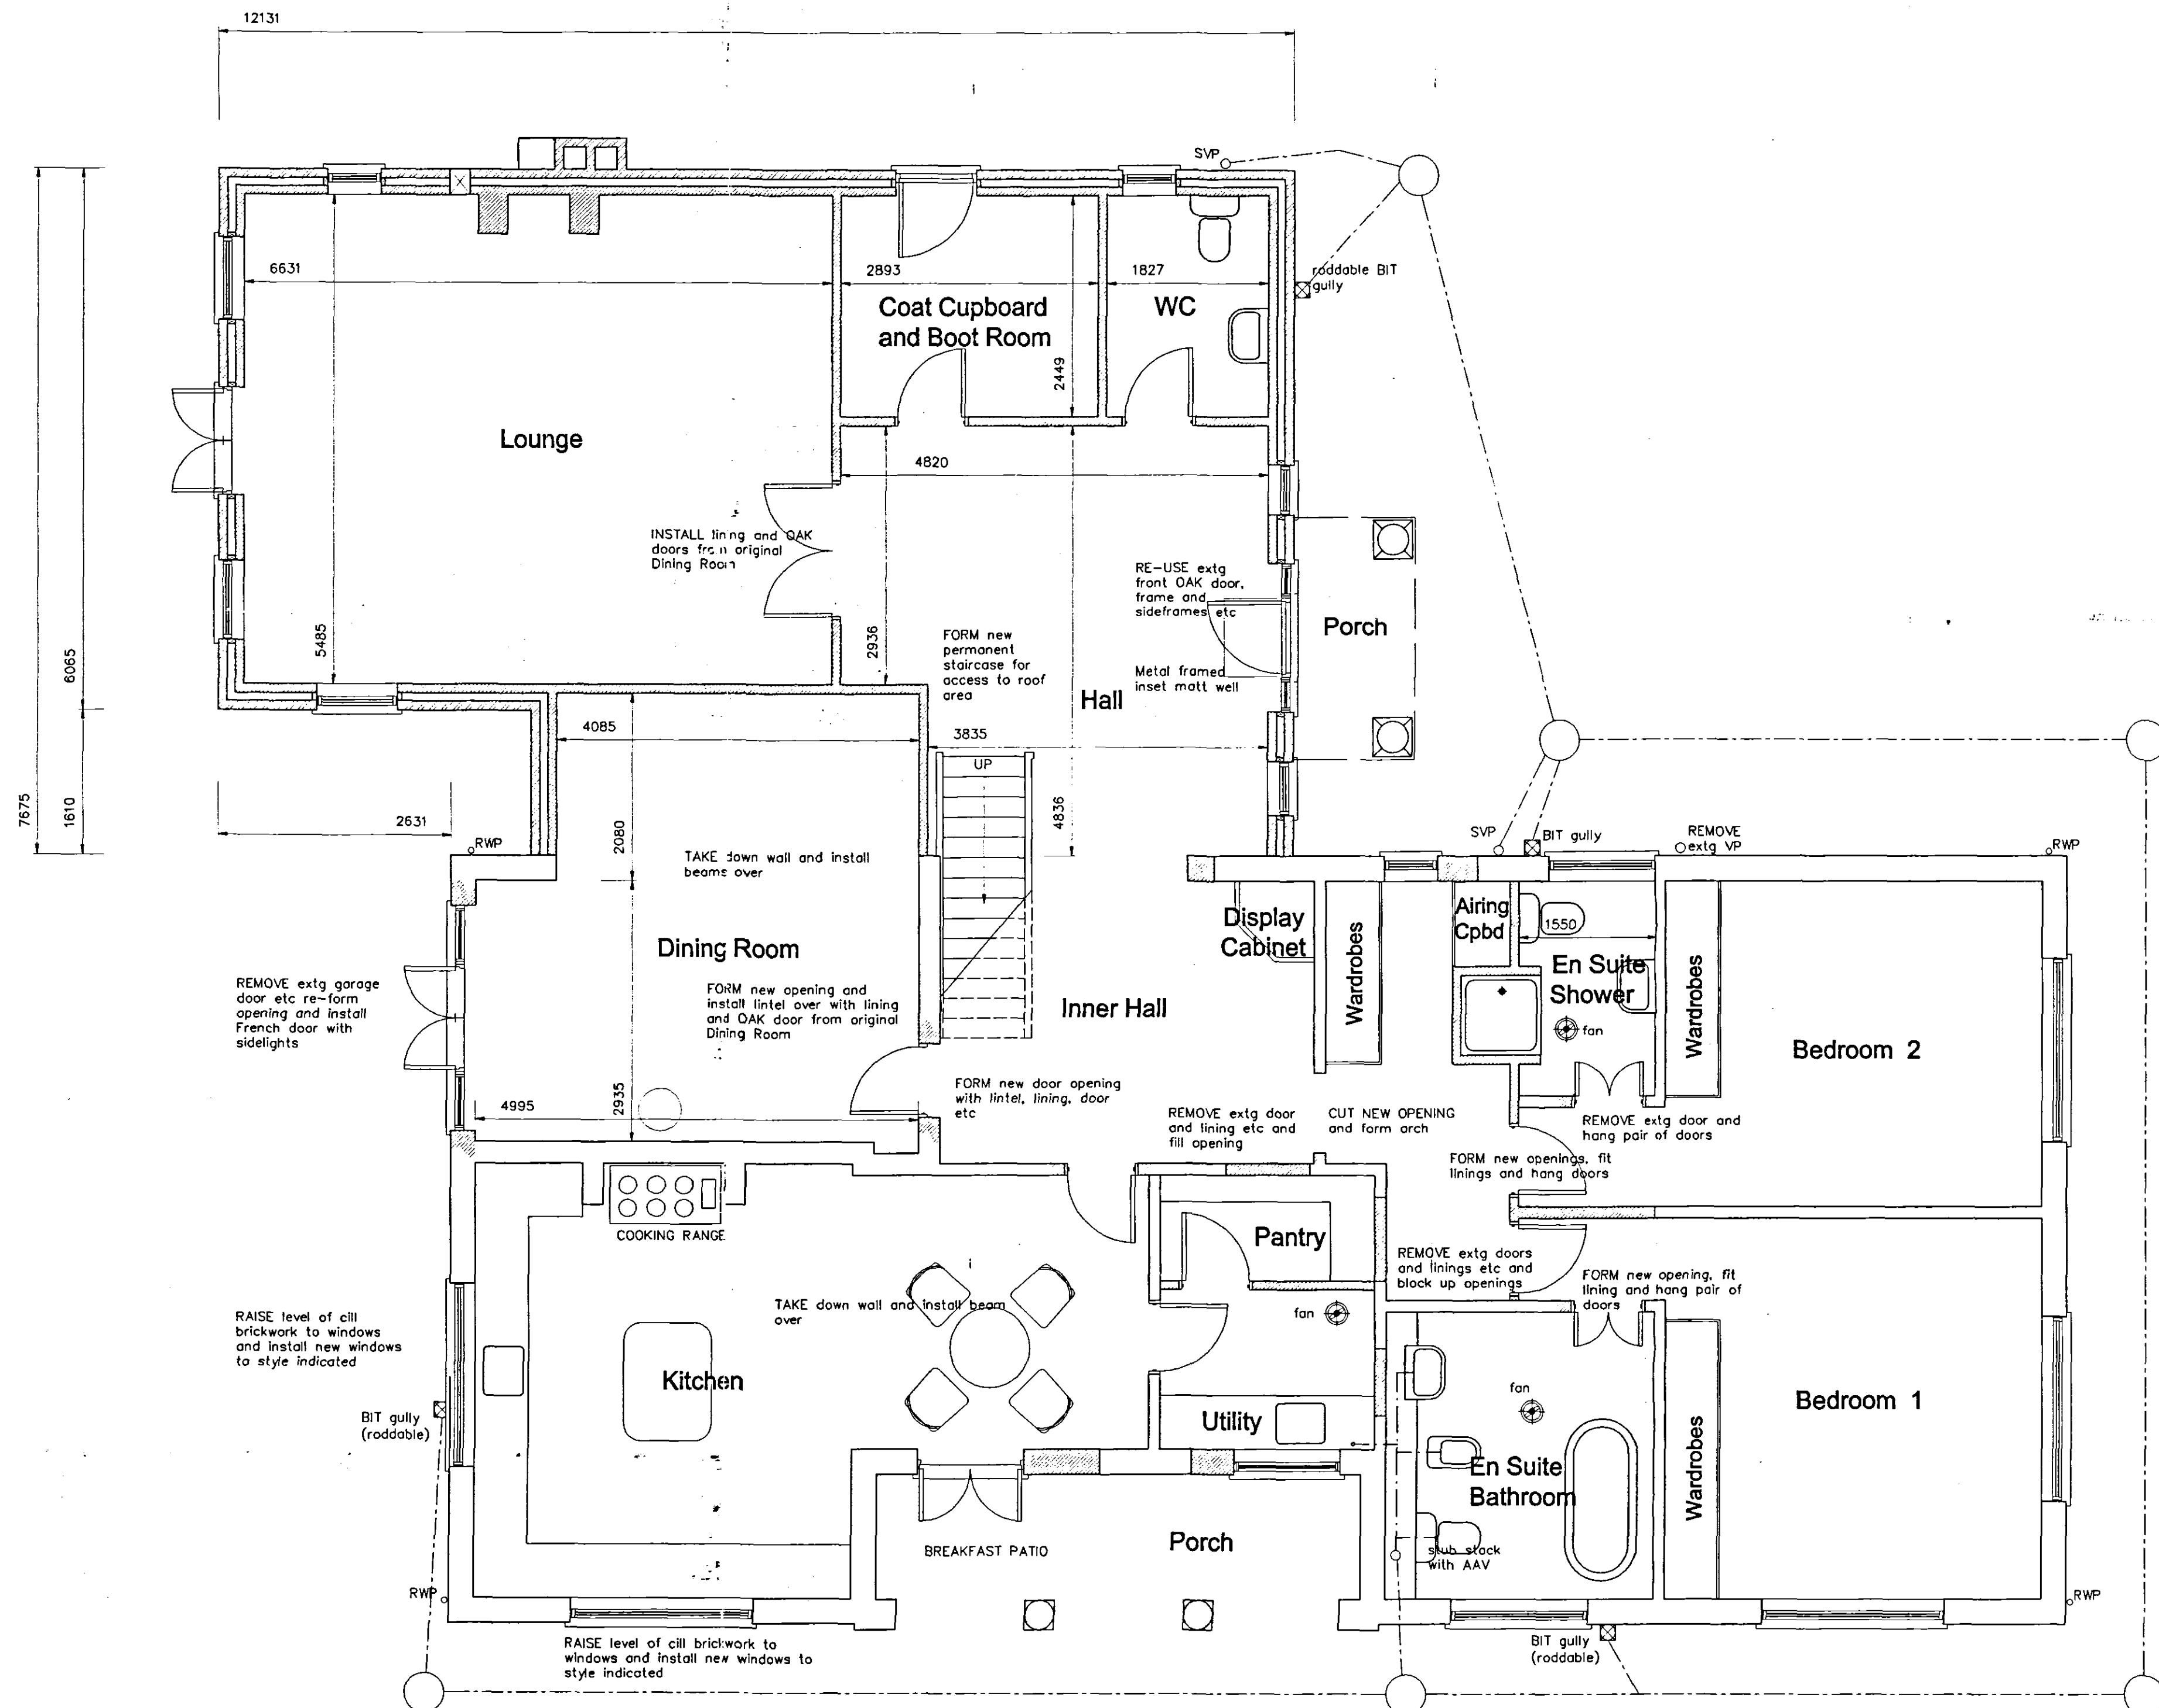

A

**DETERMINED
PLAN**

L. A. Building Design

Architecture and Surveying Practice
55 Hannam Boulevard
Spalding
Lincolnshire PE11 1LB
Telephone/Fax: Spalding (01775) 711437

Peter S Lithgow MCIQB MCIAT

Member of the Chartered Institute of Building and
Member of the Chartered Institute of Architectural Technologists

**Proposed Extension and Alterations to Existing Bungalow at
HAGBEACH BUNGALOW, GULL DROVE, WHAPLODE DROVE,
Spalding, Lincolnshire, PE12 0SN**

client

MRS P A GOOSE

drawing

SKETCH
REVISED LAYOUT
Planning Drawing

date	scale(s)
December 2005	1:50 1:100

drawn by	checked
Peter Lithgow	PSL

job no	drawing no
05/14	06

FLOOR PLAN