
 
 


Site Plan

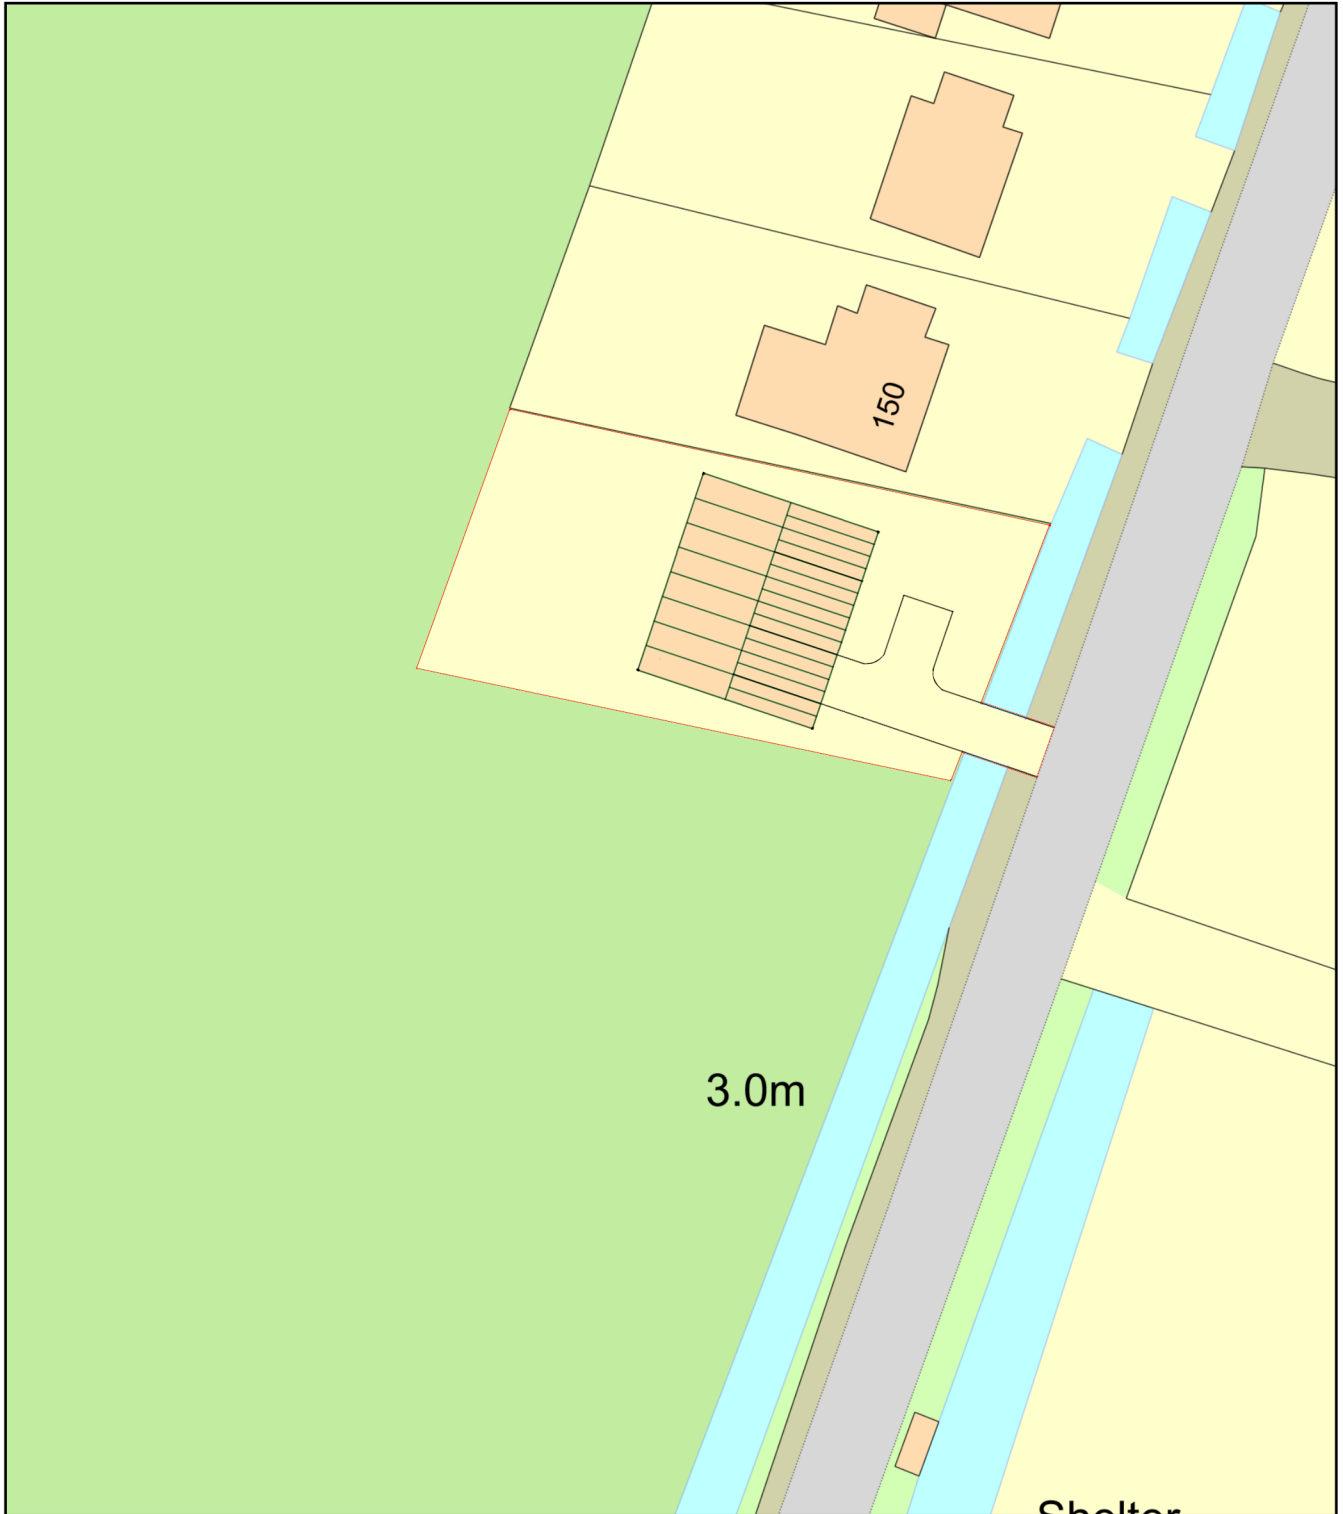

Plan Produced for: Mr & Mrs A Minckley

Date Produced: 16 May 2021

Plan Reference Number: TQRQM21136210135341

Scale: 1:500 @ A4