



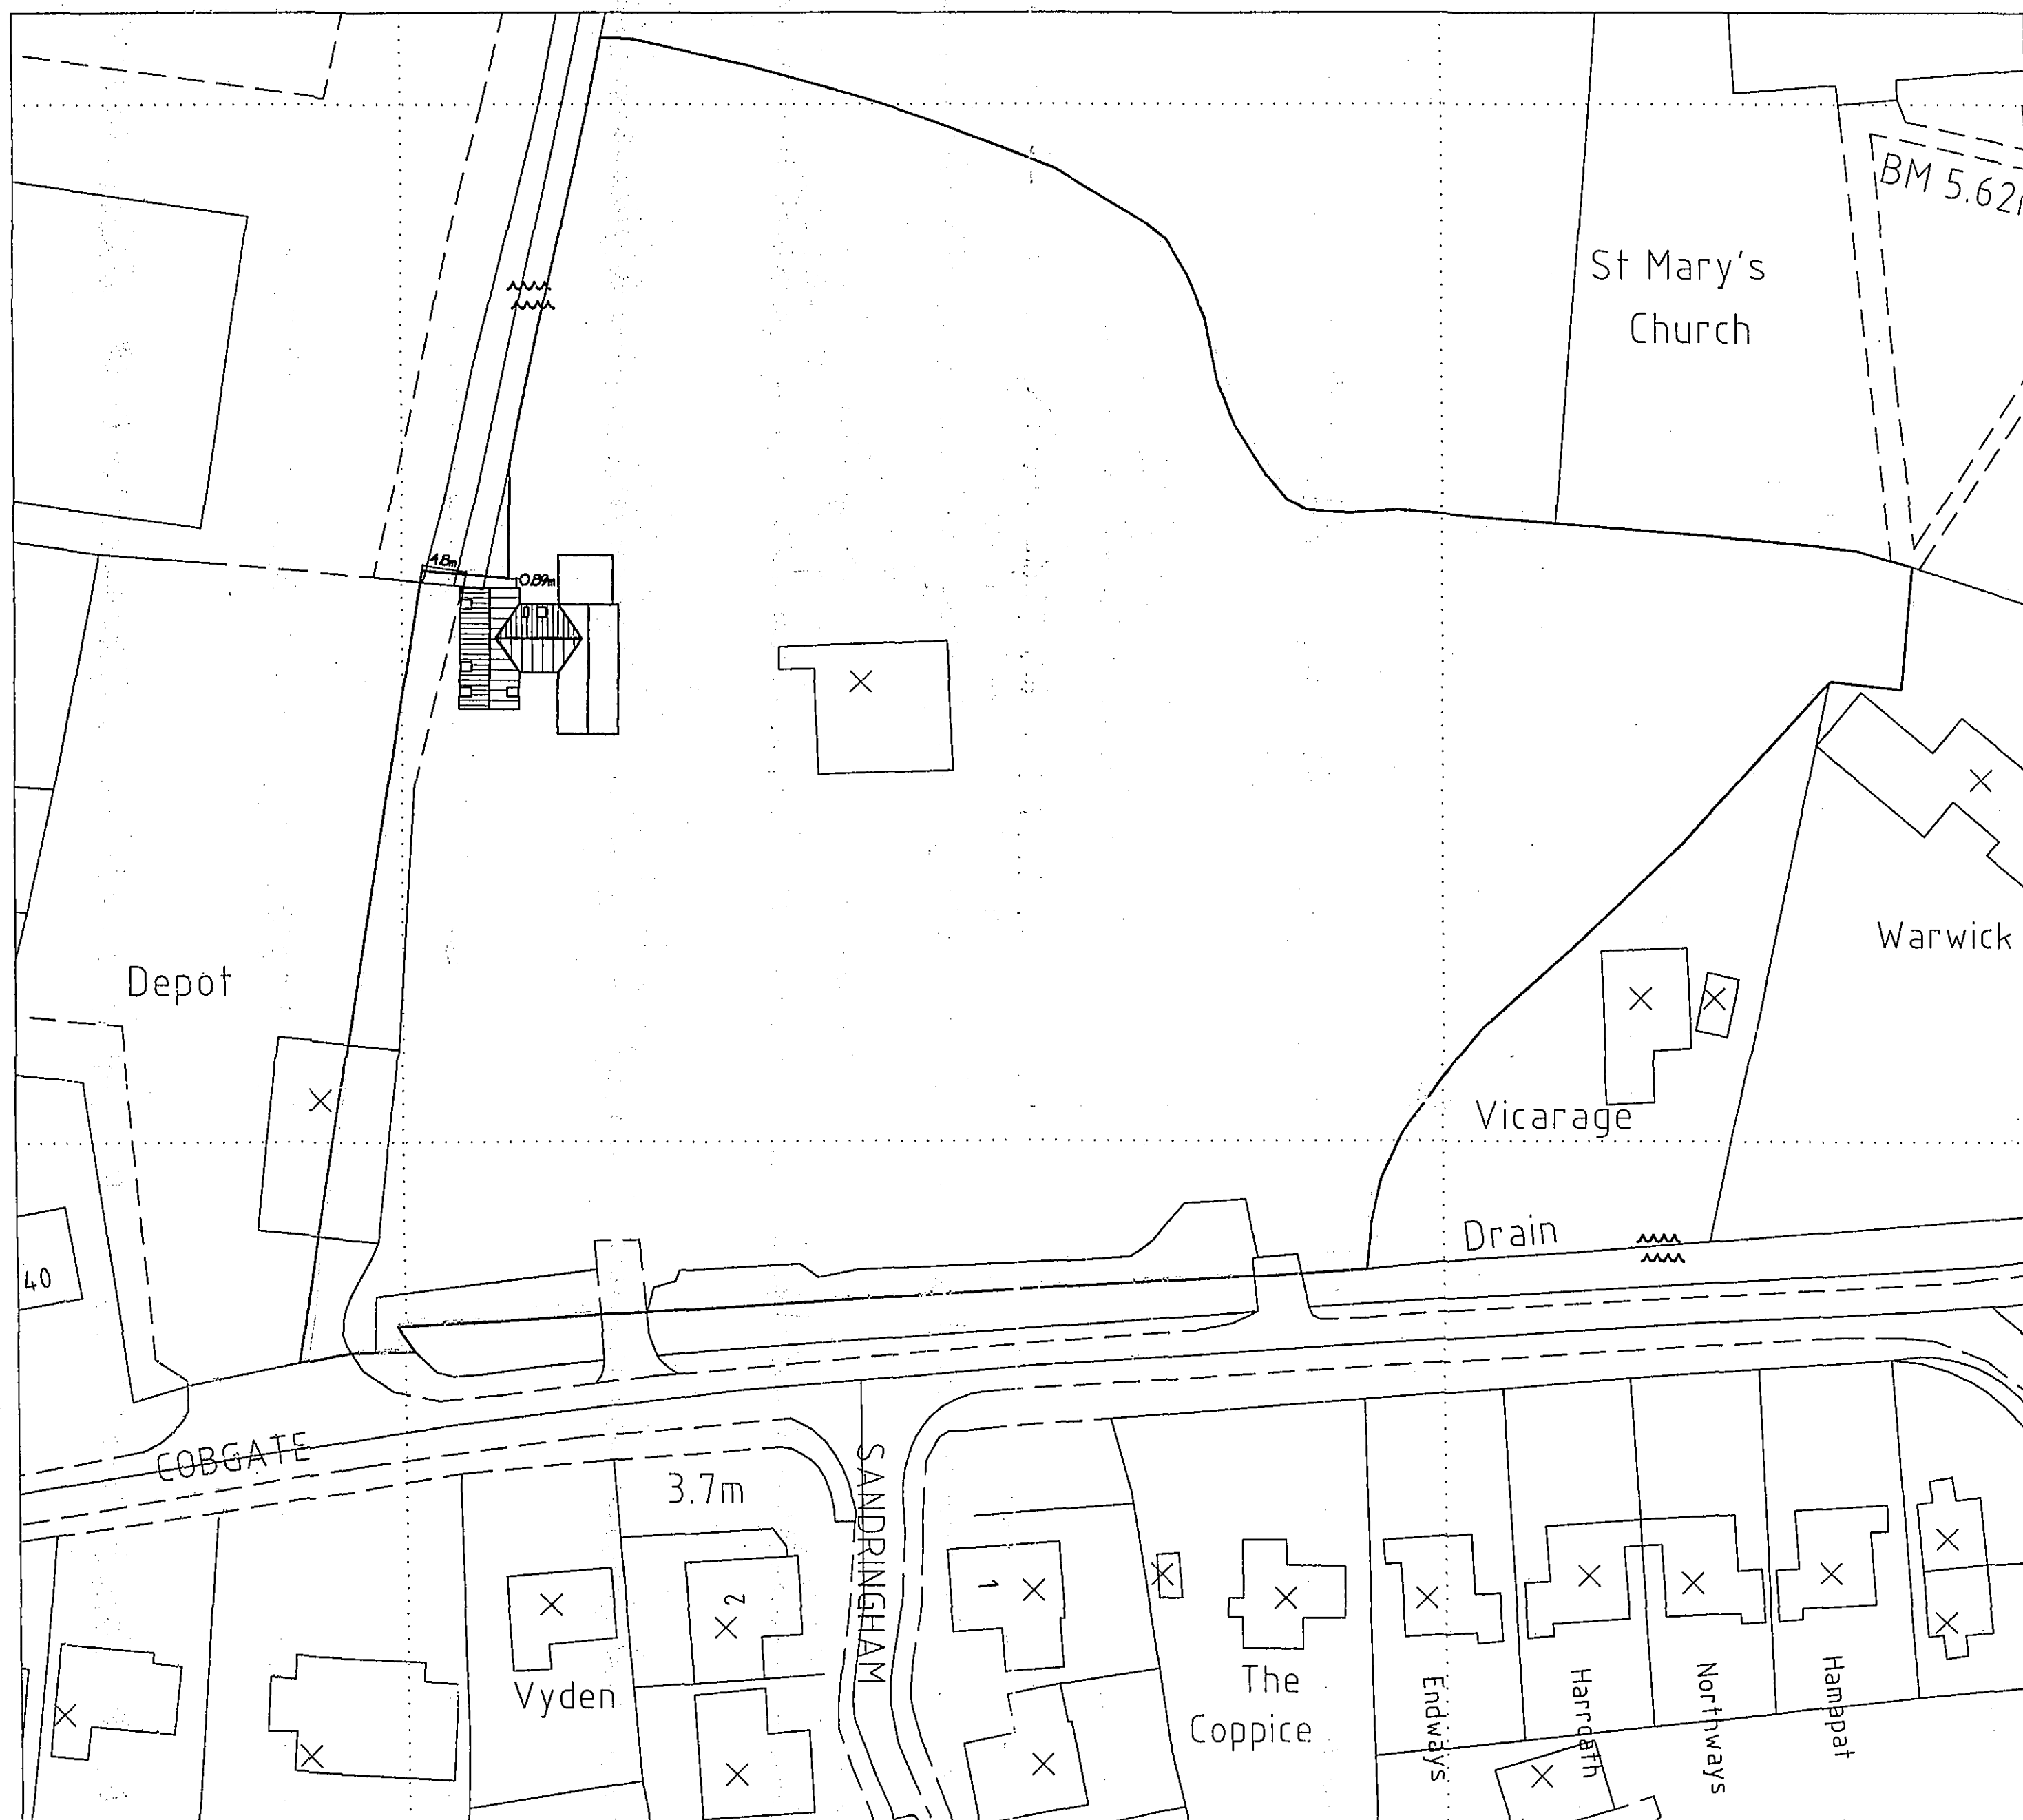

SITE PLAN 1:500

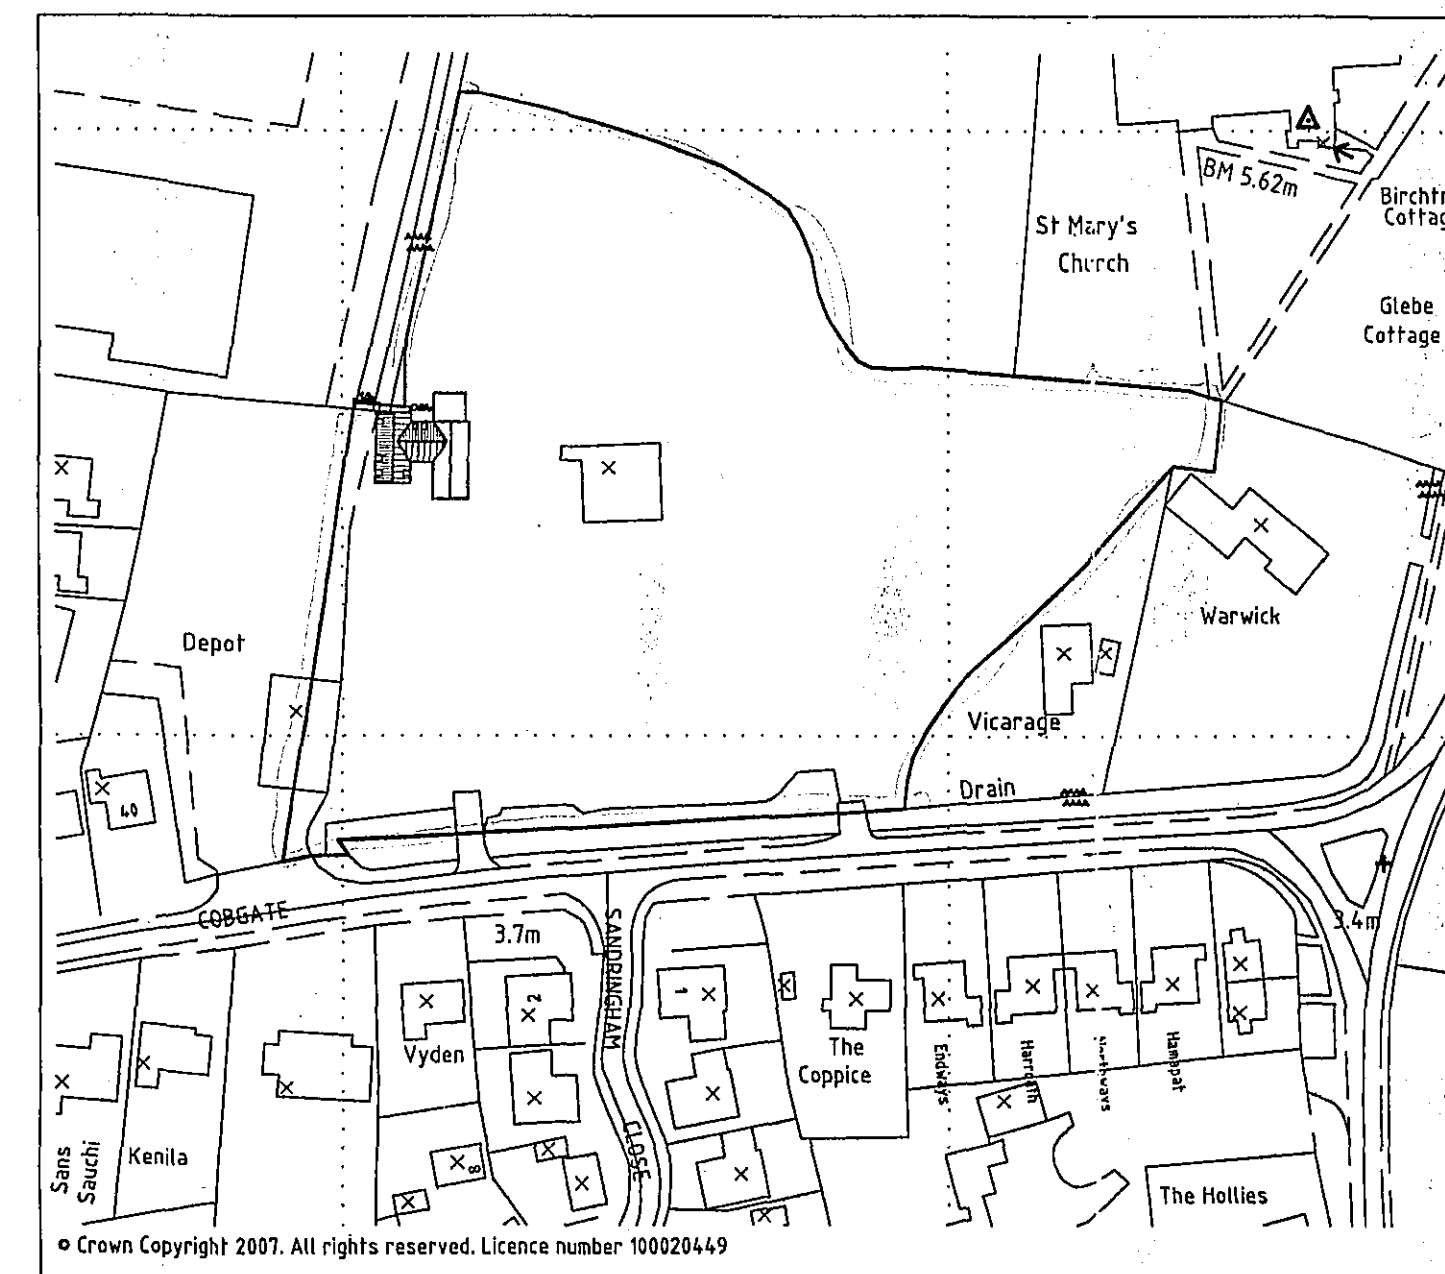

LOCATION PLAN 1:1250

PRELIMINARY
DRAWINGS

G. R. MERCHANT LTD. LENG AMICE FWO ARCHITECTURAL, STRUCTURAL AND LAND DRAINAGE CONSULTANTS 4 Wrights Mews 12A Park Road, Holbeach, Spalding, Lincs. PE12 7EZ Tel: 01408 490000 Fax: 01408 433744 E-Mail: gr.merchant@btconnect.com	
Project PROPOSED 2 STOREY EXTENSION THE OLD VICARAGE COBGATE WHARFODE PE12 6TD	
Client MR R W BELL	
Drawing PROPOSED SITE PLAN PROPOSED LOCATION PLAN	
Job Ref. 1467-06	Drawing No. 02
Date MARCH 07	Drawn SLB
Scales 1:500 1:1250	
DO NOT SCALE FROM THIS DRAWING <small>The drawing is copyright and may not be altered, copied, reproduced or used for any other purpose other than that for which it is issued. The Designer/Consultant is to check all dimensions on site and report any discrepancies to the Architect. All details shown on the drawing including foundations are based upon typical site conditions related to the area. No responsibility can be accepted for observed conditions which may be discovered during construction unless reported to the Architect as part of design amendments may be considered. Site and surveys are recommended in respect of foundations to establish specific site conditions before any foundation work is undertaken. This drawing is issued in the absence of information contained and does not purport to contain a full specification of the works. It is issued for the purpose of obtaining Planning Permission. The drawing is not to be used as a contract document. The works will not be supervised or inspected on site by G.R. Merchant or any representative thereof. It is the client or their appointed agent's responsibility to control workmanship, installation of materials, adherence to specifications, variations to contract etc. All materials shall conform to appropriate British standard specifications or EN standard or European code equivalent. The Employer/Client shall ensure that the selected contractor is competent with and capable of all necessary measures to achieve compliance with Health and Safety legislation for Building and Work places. The Employer/Client is advised that should the works need to comply with the Construction Design and Management Regulations an independent Planning Supervisor will be required. The works shall comply with all that is shown on the drawing and details. Work that may not specifically be shown but may be necessary related to the works is shown on the drawing and details.</small>	

DETERMINED
PLAN

PLANNING & DEVELOPMENT
- 8 MAY 2007
Ref. 0590107