





SITE PLAN 1:500

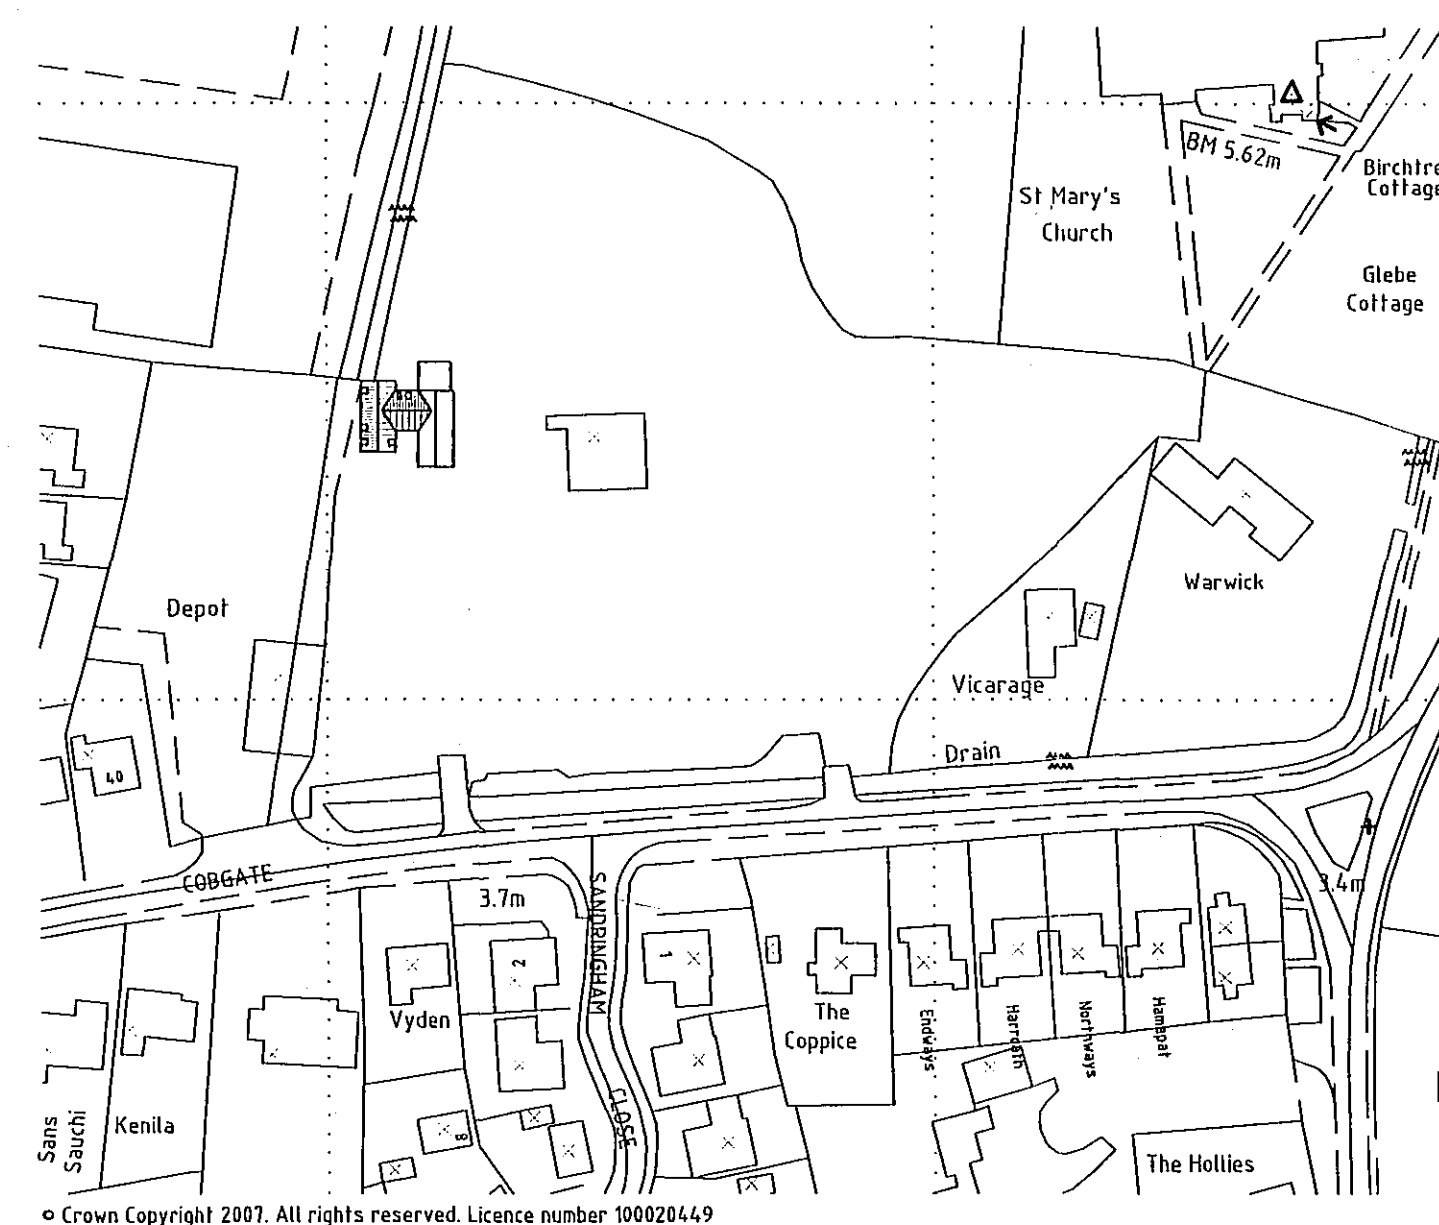

LOCATION PLAN 1:1250

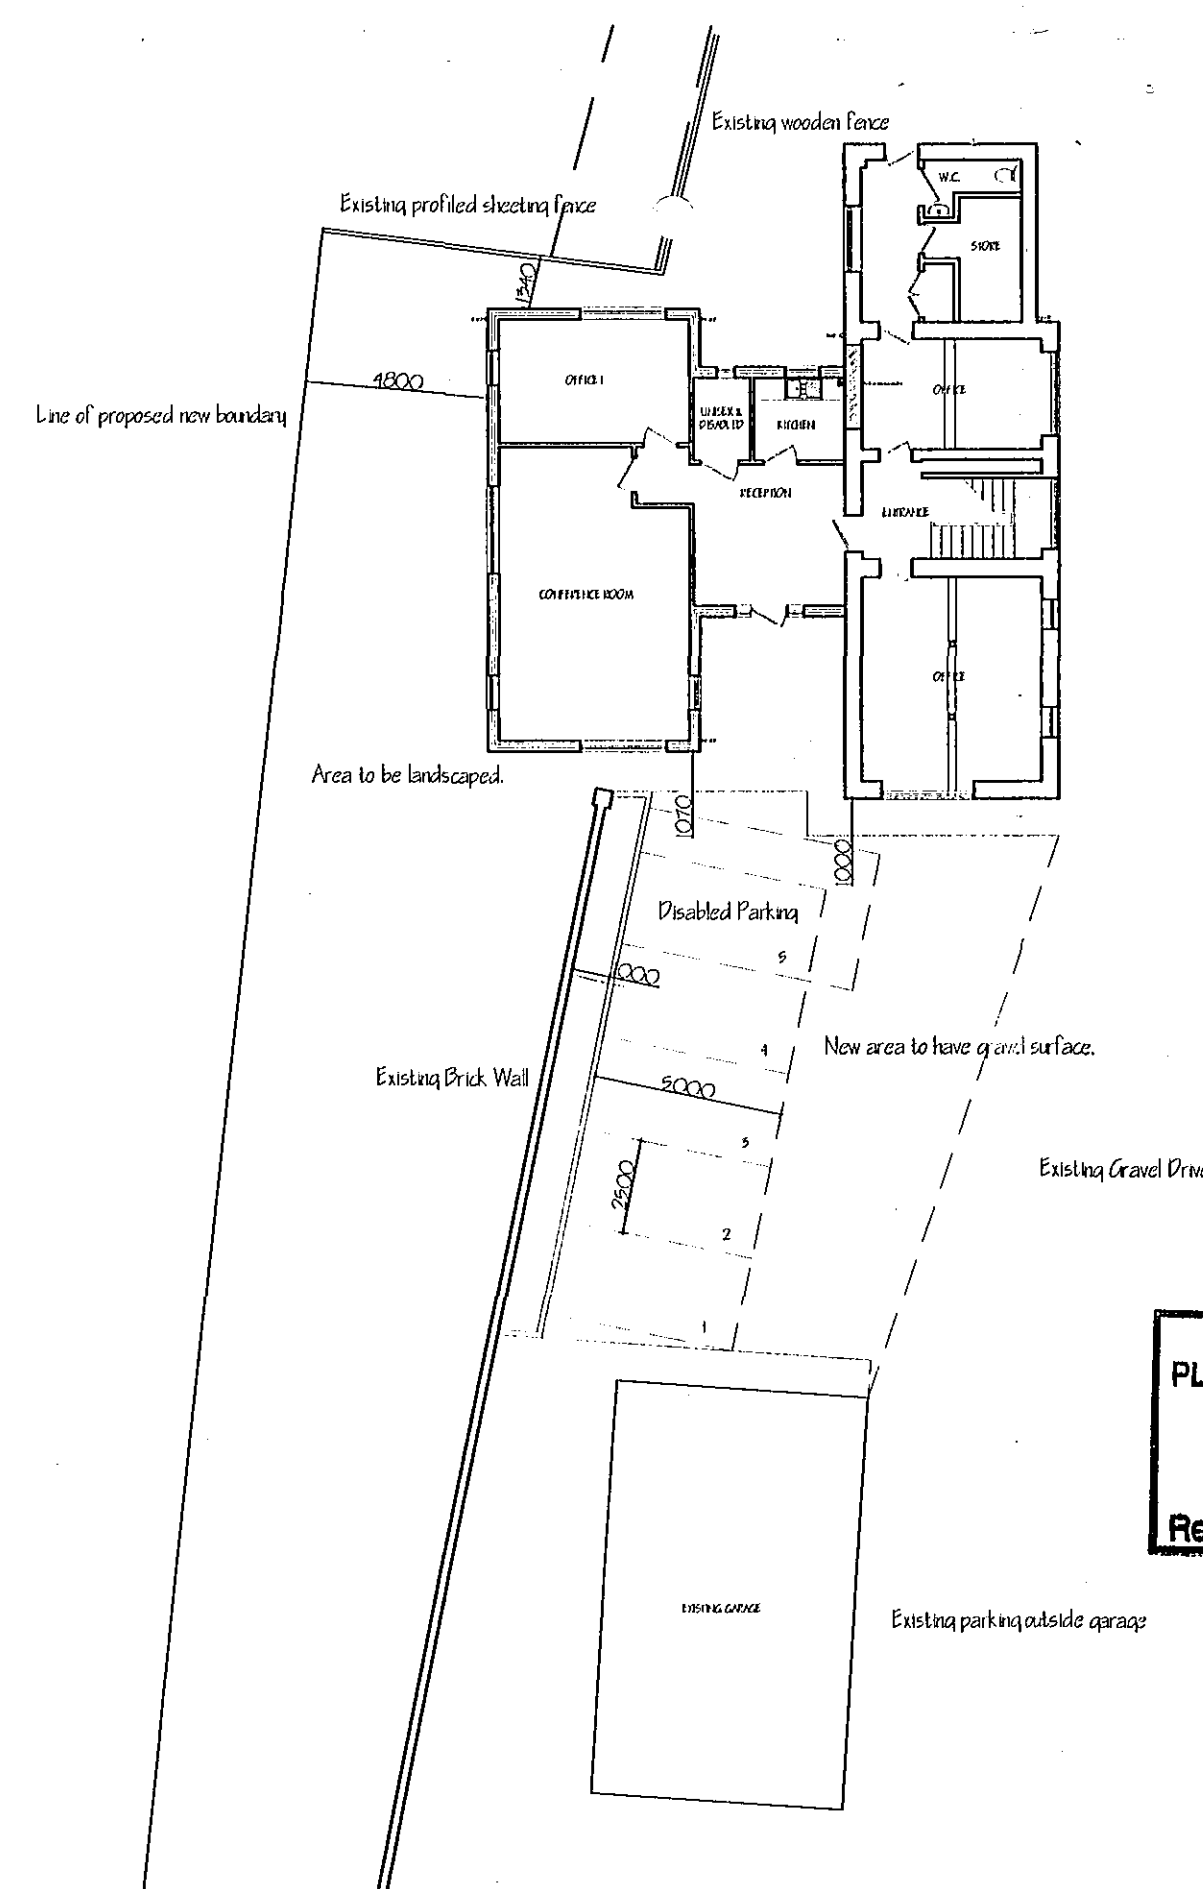

PARKING LAYOUT PLAN 1:200

PRELIMINARY
DRAWINGS

ref.	revision	date
A	PARKING AREA ADDED	21/6/07

G. R. MERCHANT LTD.
I.ENG AMICE FIWO
**ARCHITECTURAL, STRUCTURAL
AND LAND DRAINAGE
CONSULTANTS**
4 Wrights Mews
12A Park Road, Holbeach,
Spalding, Lincs. PE12 7EE
Tel: 01406 490800
Fax: 01406 42274
E-Mail: gr.merchant@btconnect.com

Project
PROPOSED 2 STOREY EXTENSION
THE OLD VICARAGE
COBGATE
WHAPLODE PE12 6TD

Client
MR R W BELL

Drawing
PROPOSED SITE PLAN
PROPOSED LOCATION PLAN
PART LAYOUT PLAN

Job Ref.
1467-06

Drawing No.
02A

Date
MARCH 07

Drawn
SLB

Scales
1:500 1:1250

SHDC
PLANNING & DEVELOPMENT
26 JUN 2007
Ref. 0590107

AMENDED PLAN
Ref. A1