



EAST ELEVATION

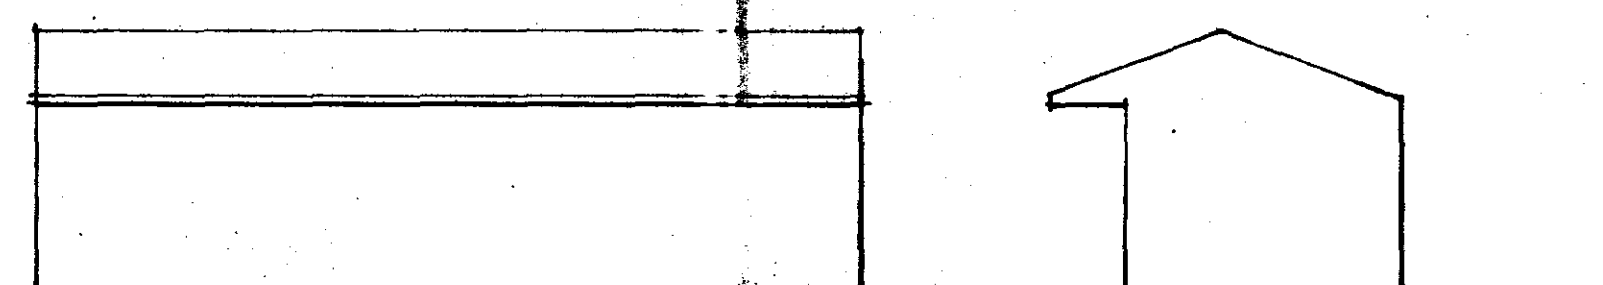


NORTH ELEVATION



MATERIALS
Green mineral felt roof
Horizontal cedar boarding to walls (stained)

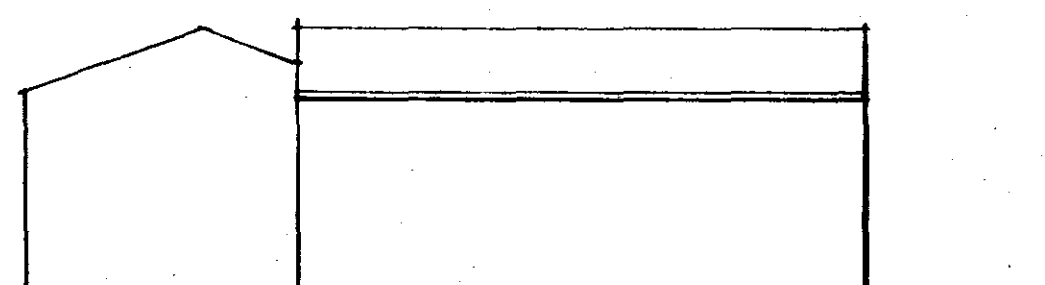

WEST ELEVATION

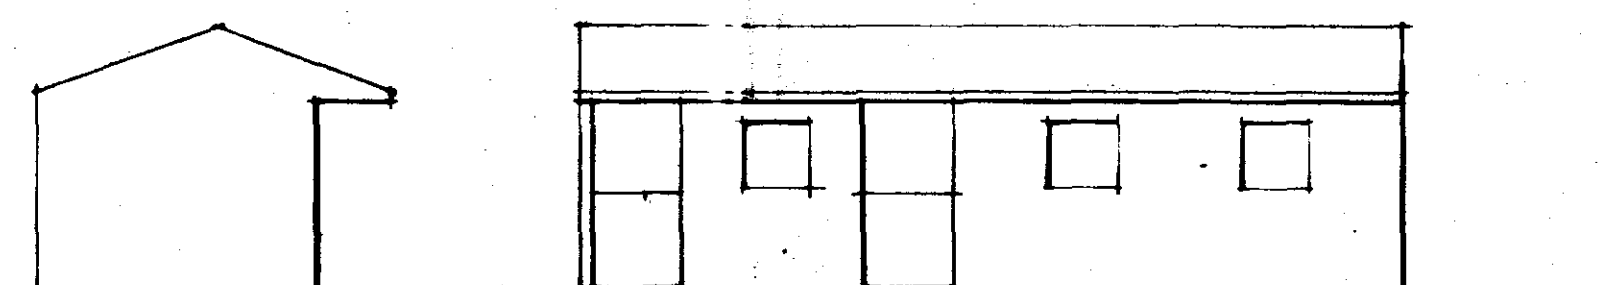


SOUTH ELEVATION

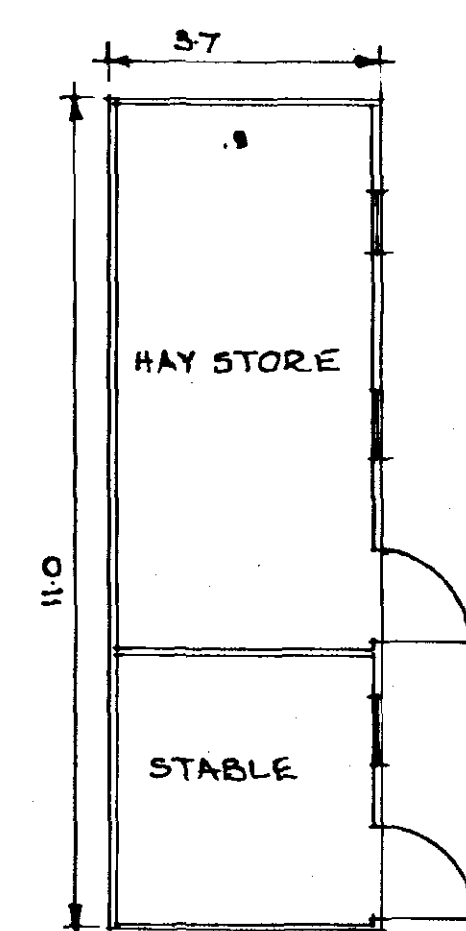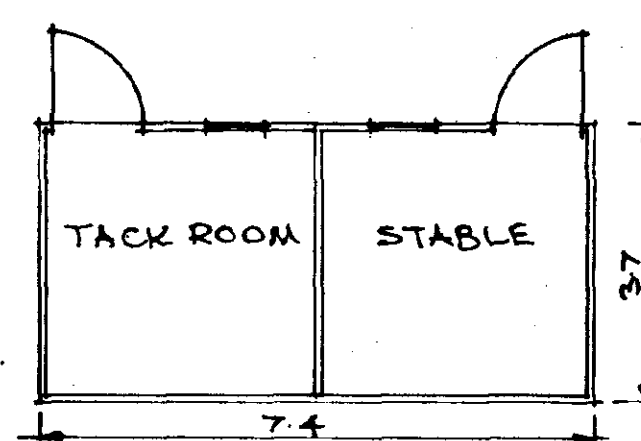

existing garden boundaries

new stock fences

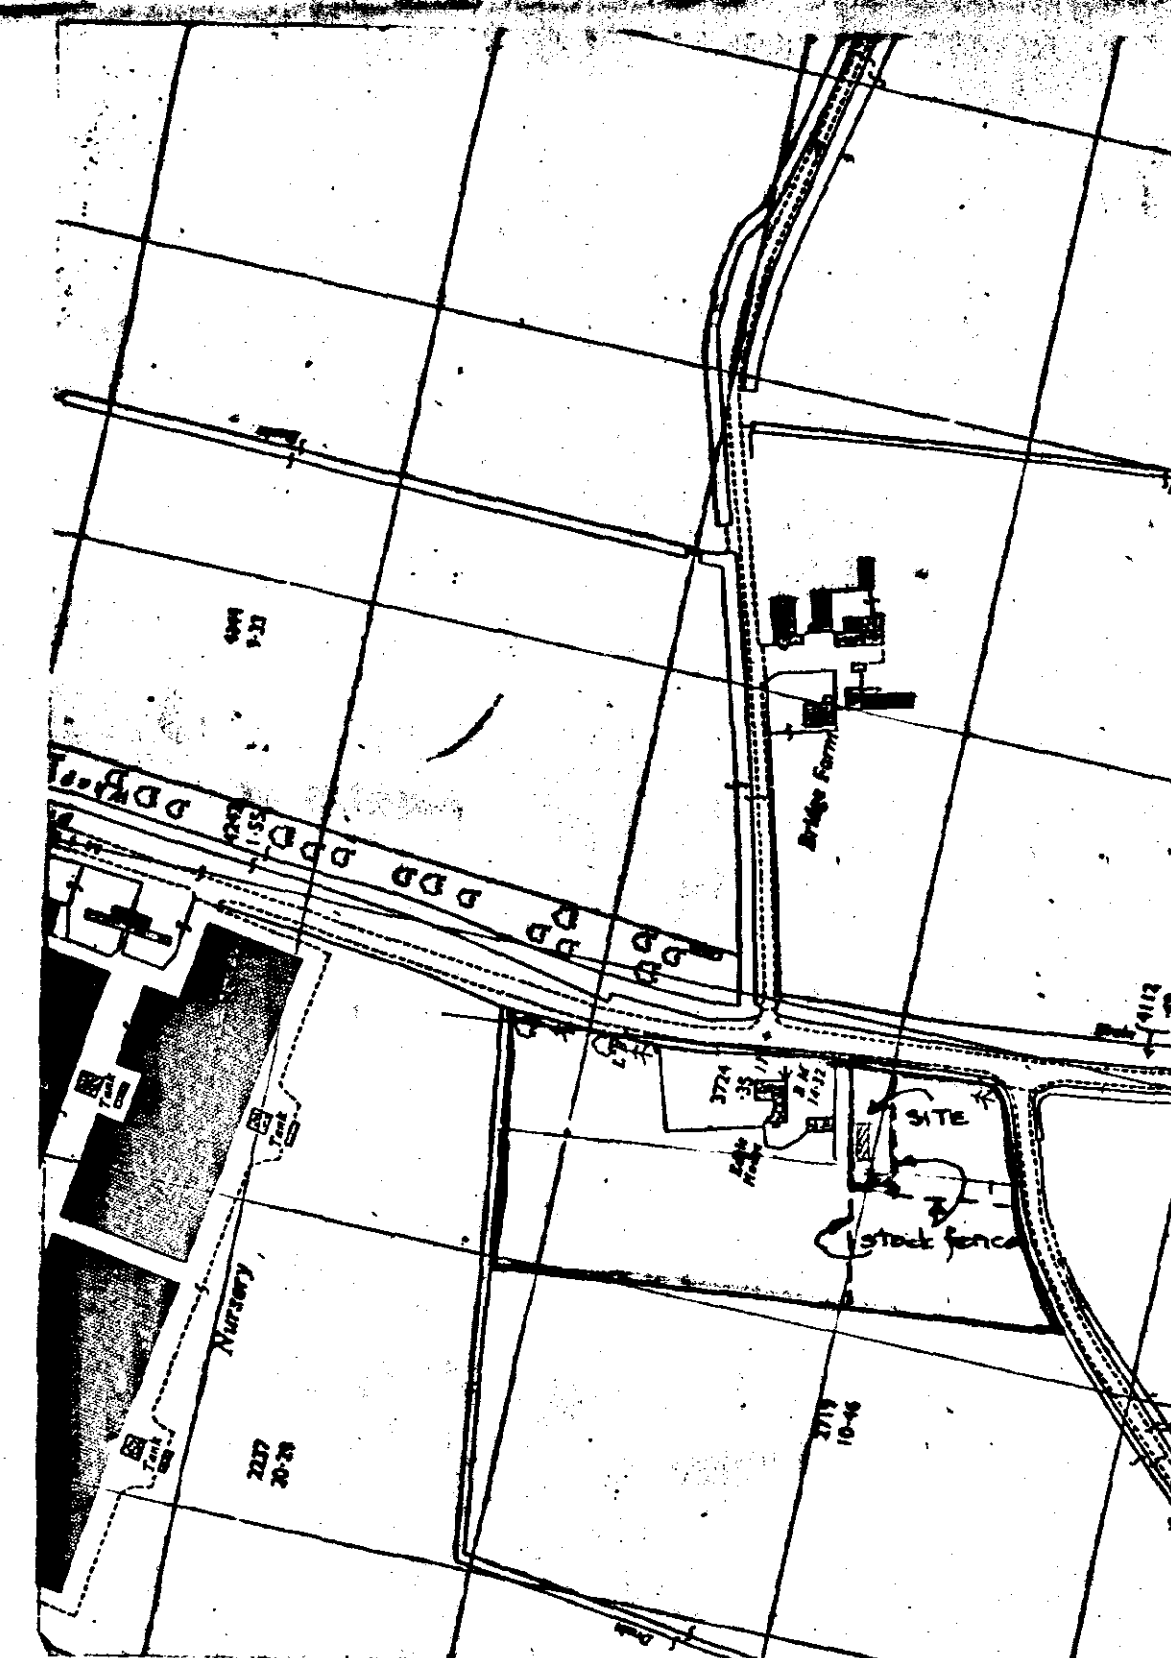

LOCATION PLAN 1/2500 scale

rev		description		date	
This drawing is copyright and may not be reproduced in any form, or used for any purpose other than that for which it is issued without written permission. This drawing should not be scaled and site dimensions must be checked before work commences.					
PROJECT PROPOSED STABLES EAGLE HOUSE, MILLGATE WHAPLODE for Mr. I.V. BROWN					
DRG TITLE PLANS & ELEVATIONS					
DRAWN RJB		DRG NO. 2397/01		CHECKED	
DATE 26.06.96		SCALE 1:100		SHEARD PARTNERSHIP	
STRUCTURAL, CIVIL AND ARCHITECTURAL CONSULTANTS 21 HIGH STREET MARKET DEEPING PETERBOROUGH PE6 8ED TEL: (01778) 348042 FAX: (01778) 348770					

SOUTH HOLLAND DC
HOUSING & PLANNING
27 JUN 1996
Ref: 0594/96

