

All drawings to be verified for this by Miss Grahame before the start of any other drawings or work whatever whether on their own behalf or that of sub-contractors.

This drawing is to be used only as advised by Architect and Engineer's drawings and other relevant information.


Andrew M Wright Ltd Registered in England & Wales No. 5292924 Registered Office: 22 Church Street, Linslade, Spalding, Lincs, PE12 7TL.

LEGEND:

DO NOT SCALE

Legend to materials:-

- 1 = Facing brickwork (Audley Antique)
- 2 = Feature brickwork - soldier courses and corbelling (Audley Antique)
- 3 = Reconstituted stone cills
- 4 = Reconstituted stone door/window heads
- 5 = Reconstituted stone door surround
- 6 = Slate effect roofing (Mailey Edgemere, smooth grey)
- 7 = Cream upvc windows
- 8 = Coloured composite doors
- 9 = Cream upvc doors
- 10 = Coloured timber board effect garage doors
- 11 = Black plastic rainwater goods
- 12 = Stainless steel flue

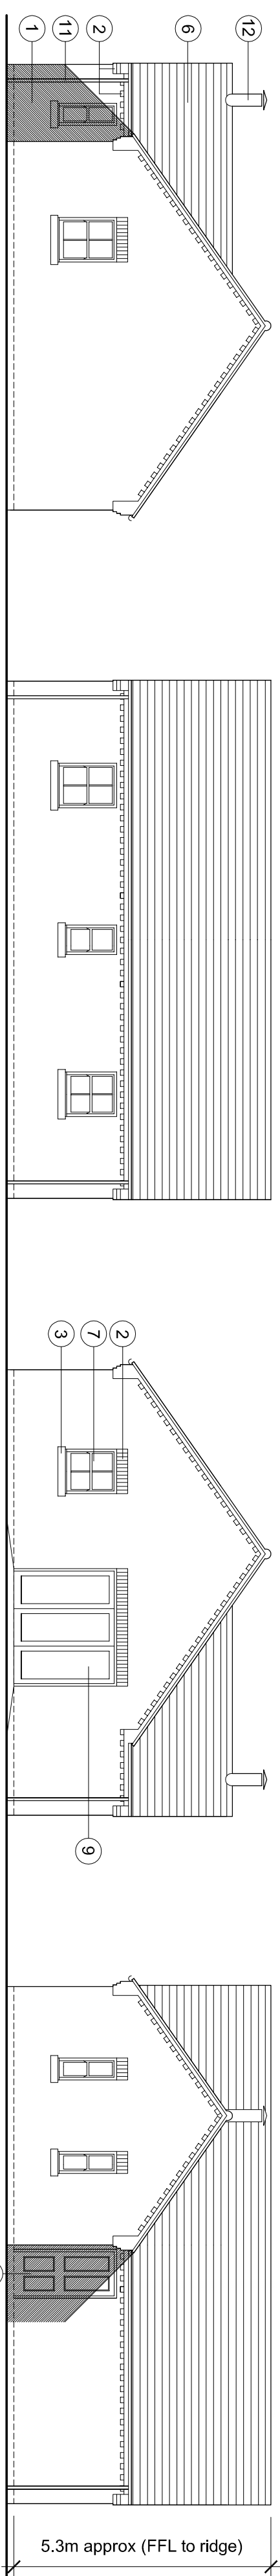


Annexe Front Elevation (1:100)

Side Elevation (1:100)


Rear Elevation (1:100)

Side Elevation (1:100)

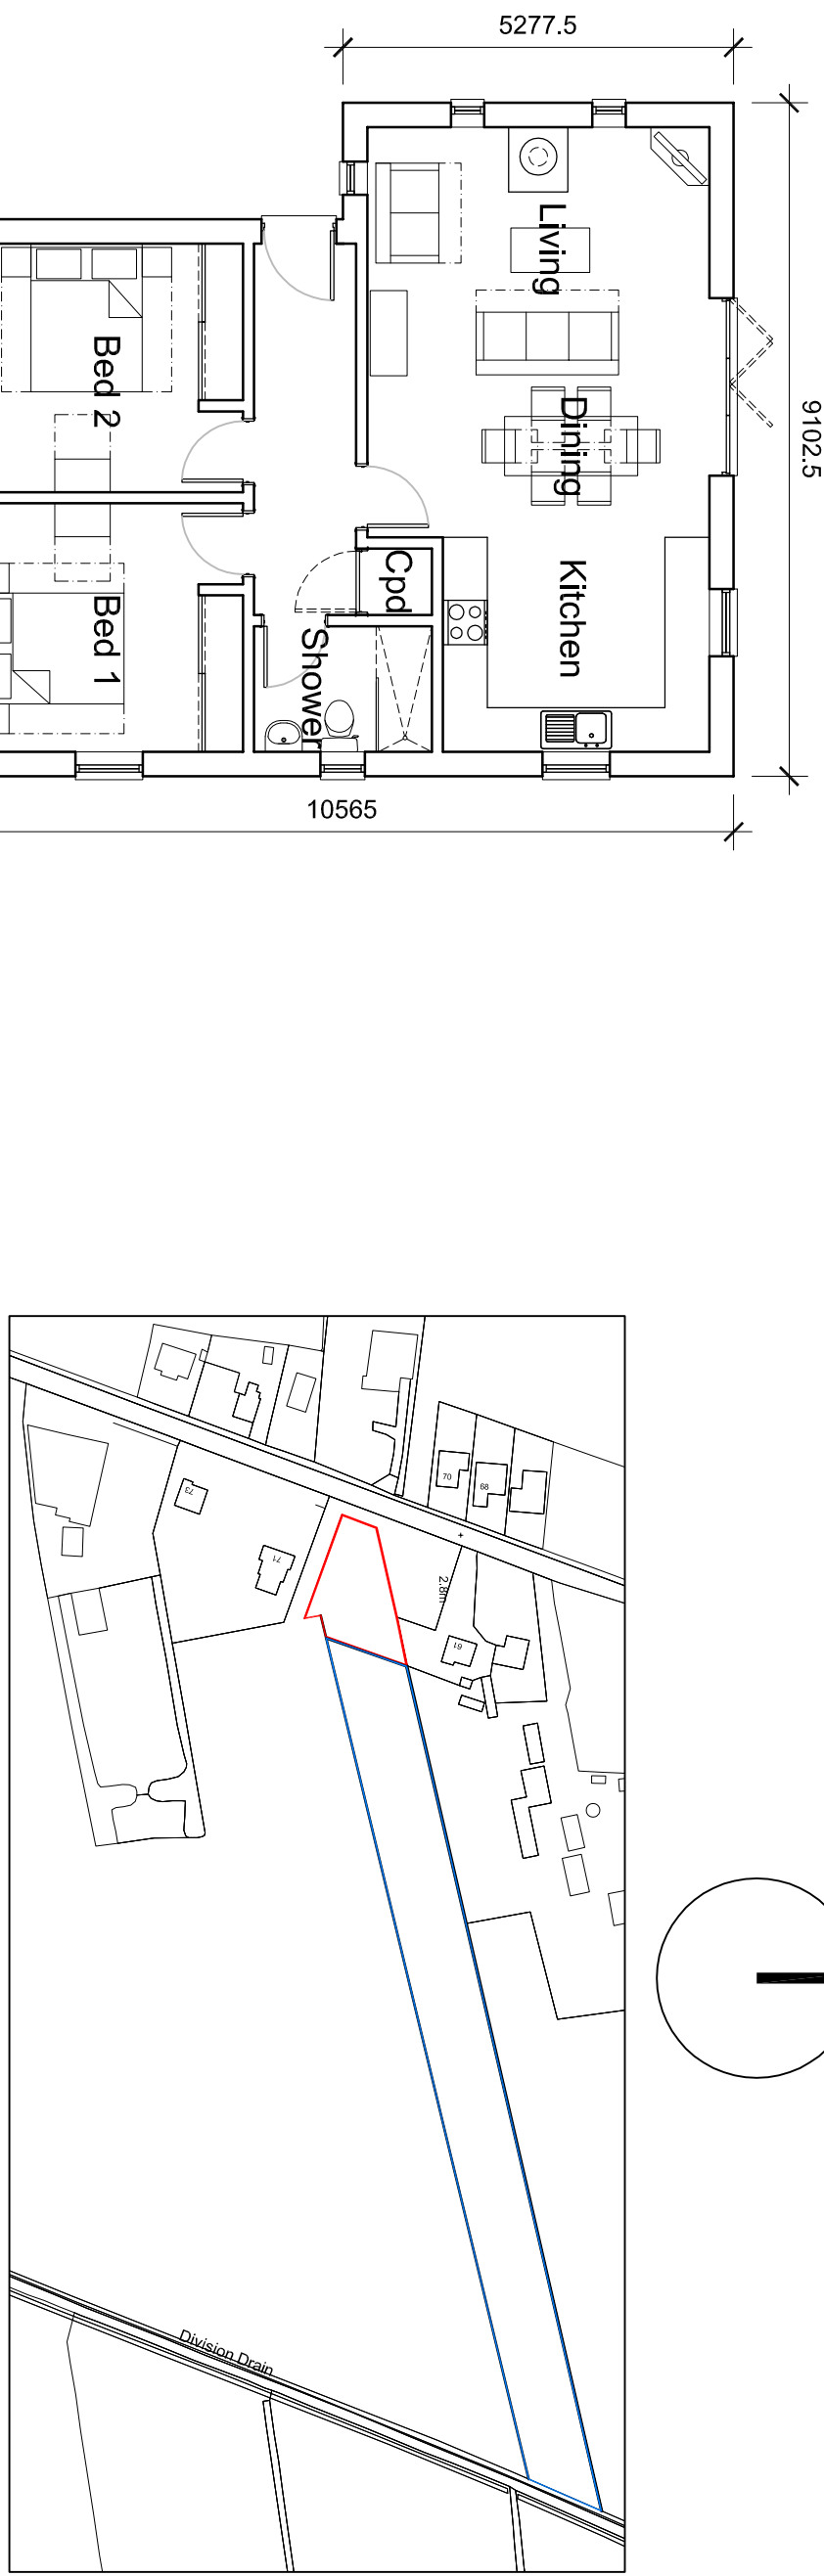


Annexe Ground Floor Plan (1:100)

Location Plan (1:2500)

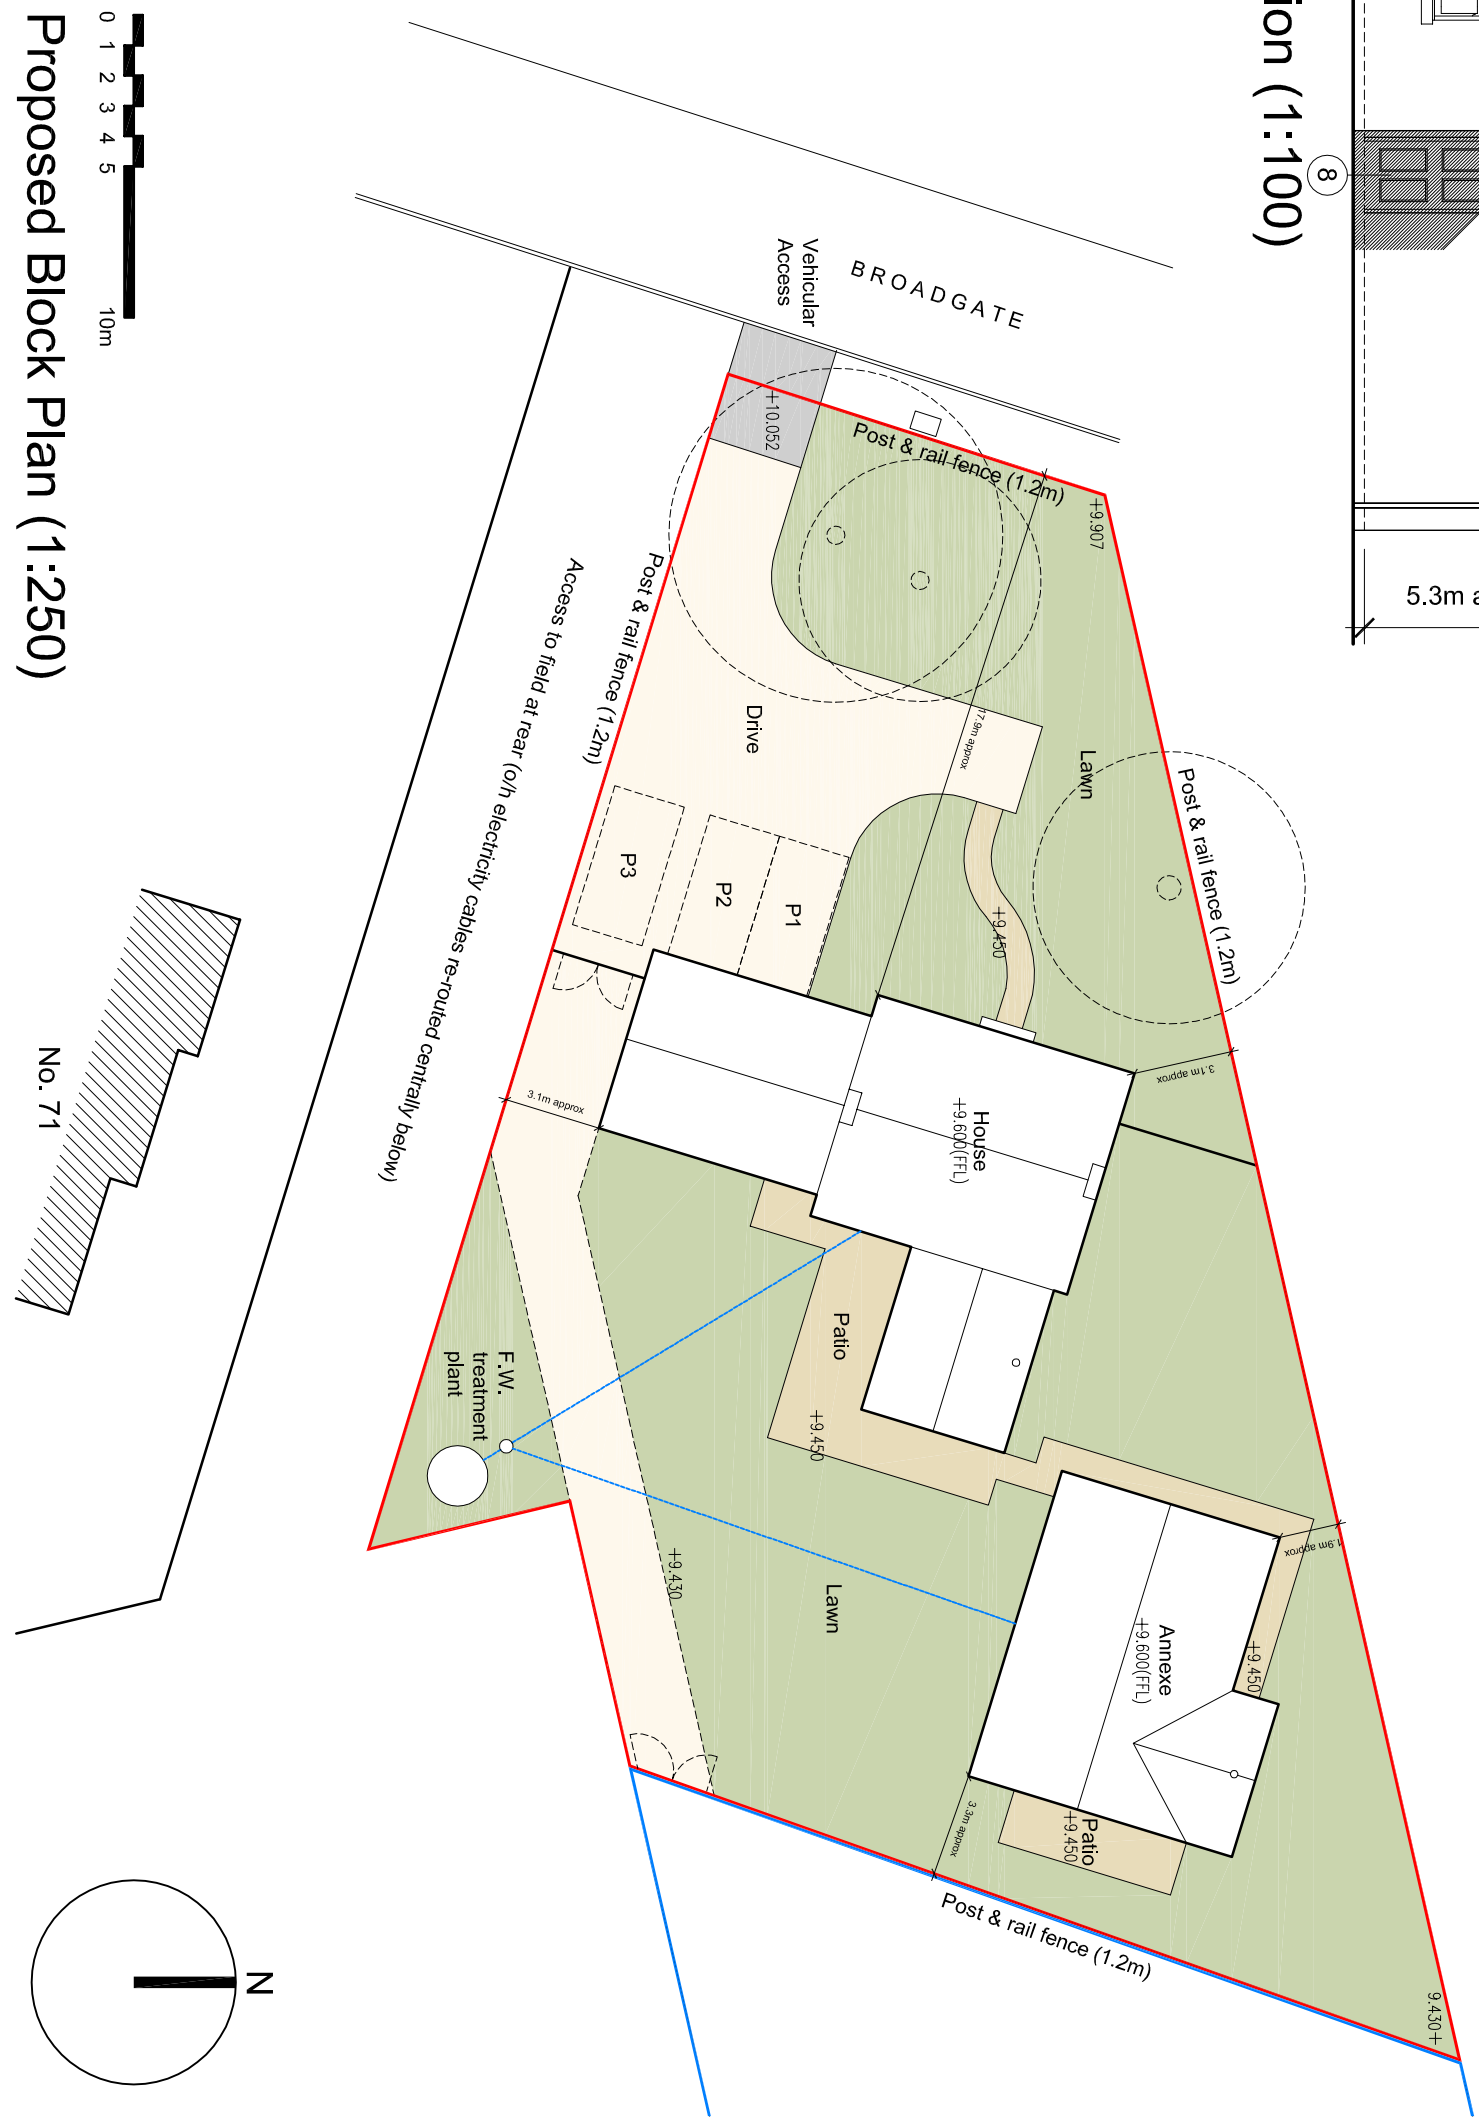


Proposed Block Plan (1:250)

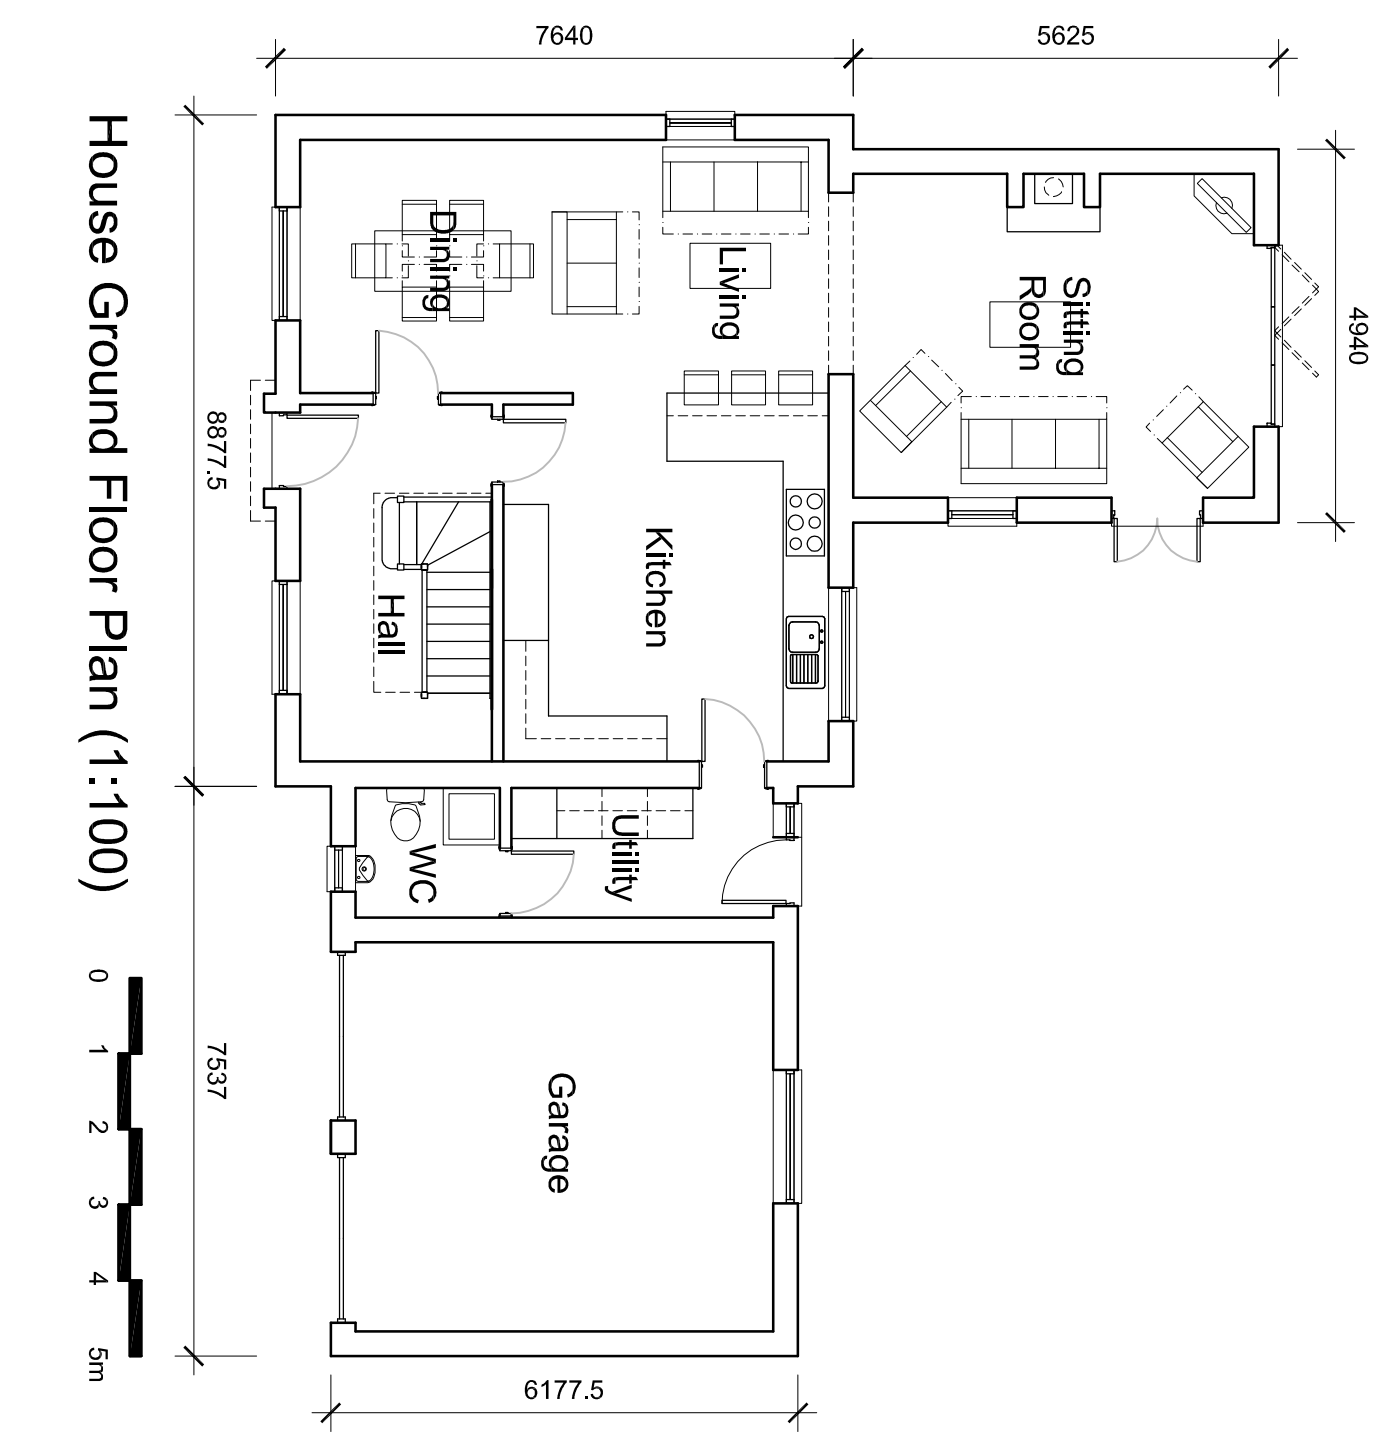

House Ground Floor Plan (1:100)



House First Floor Plan (1:100)

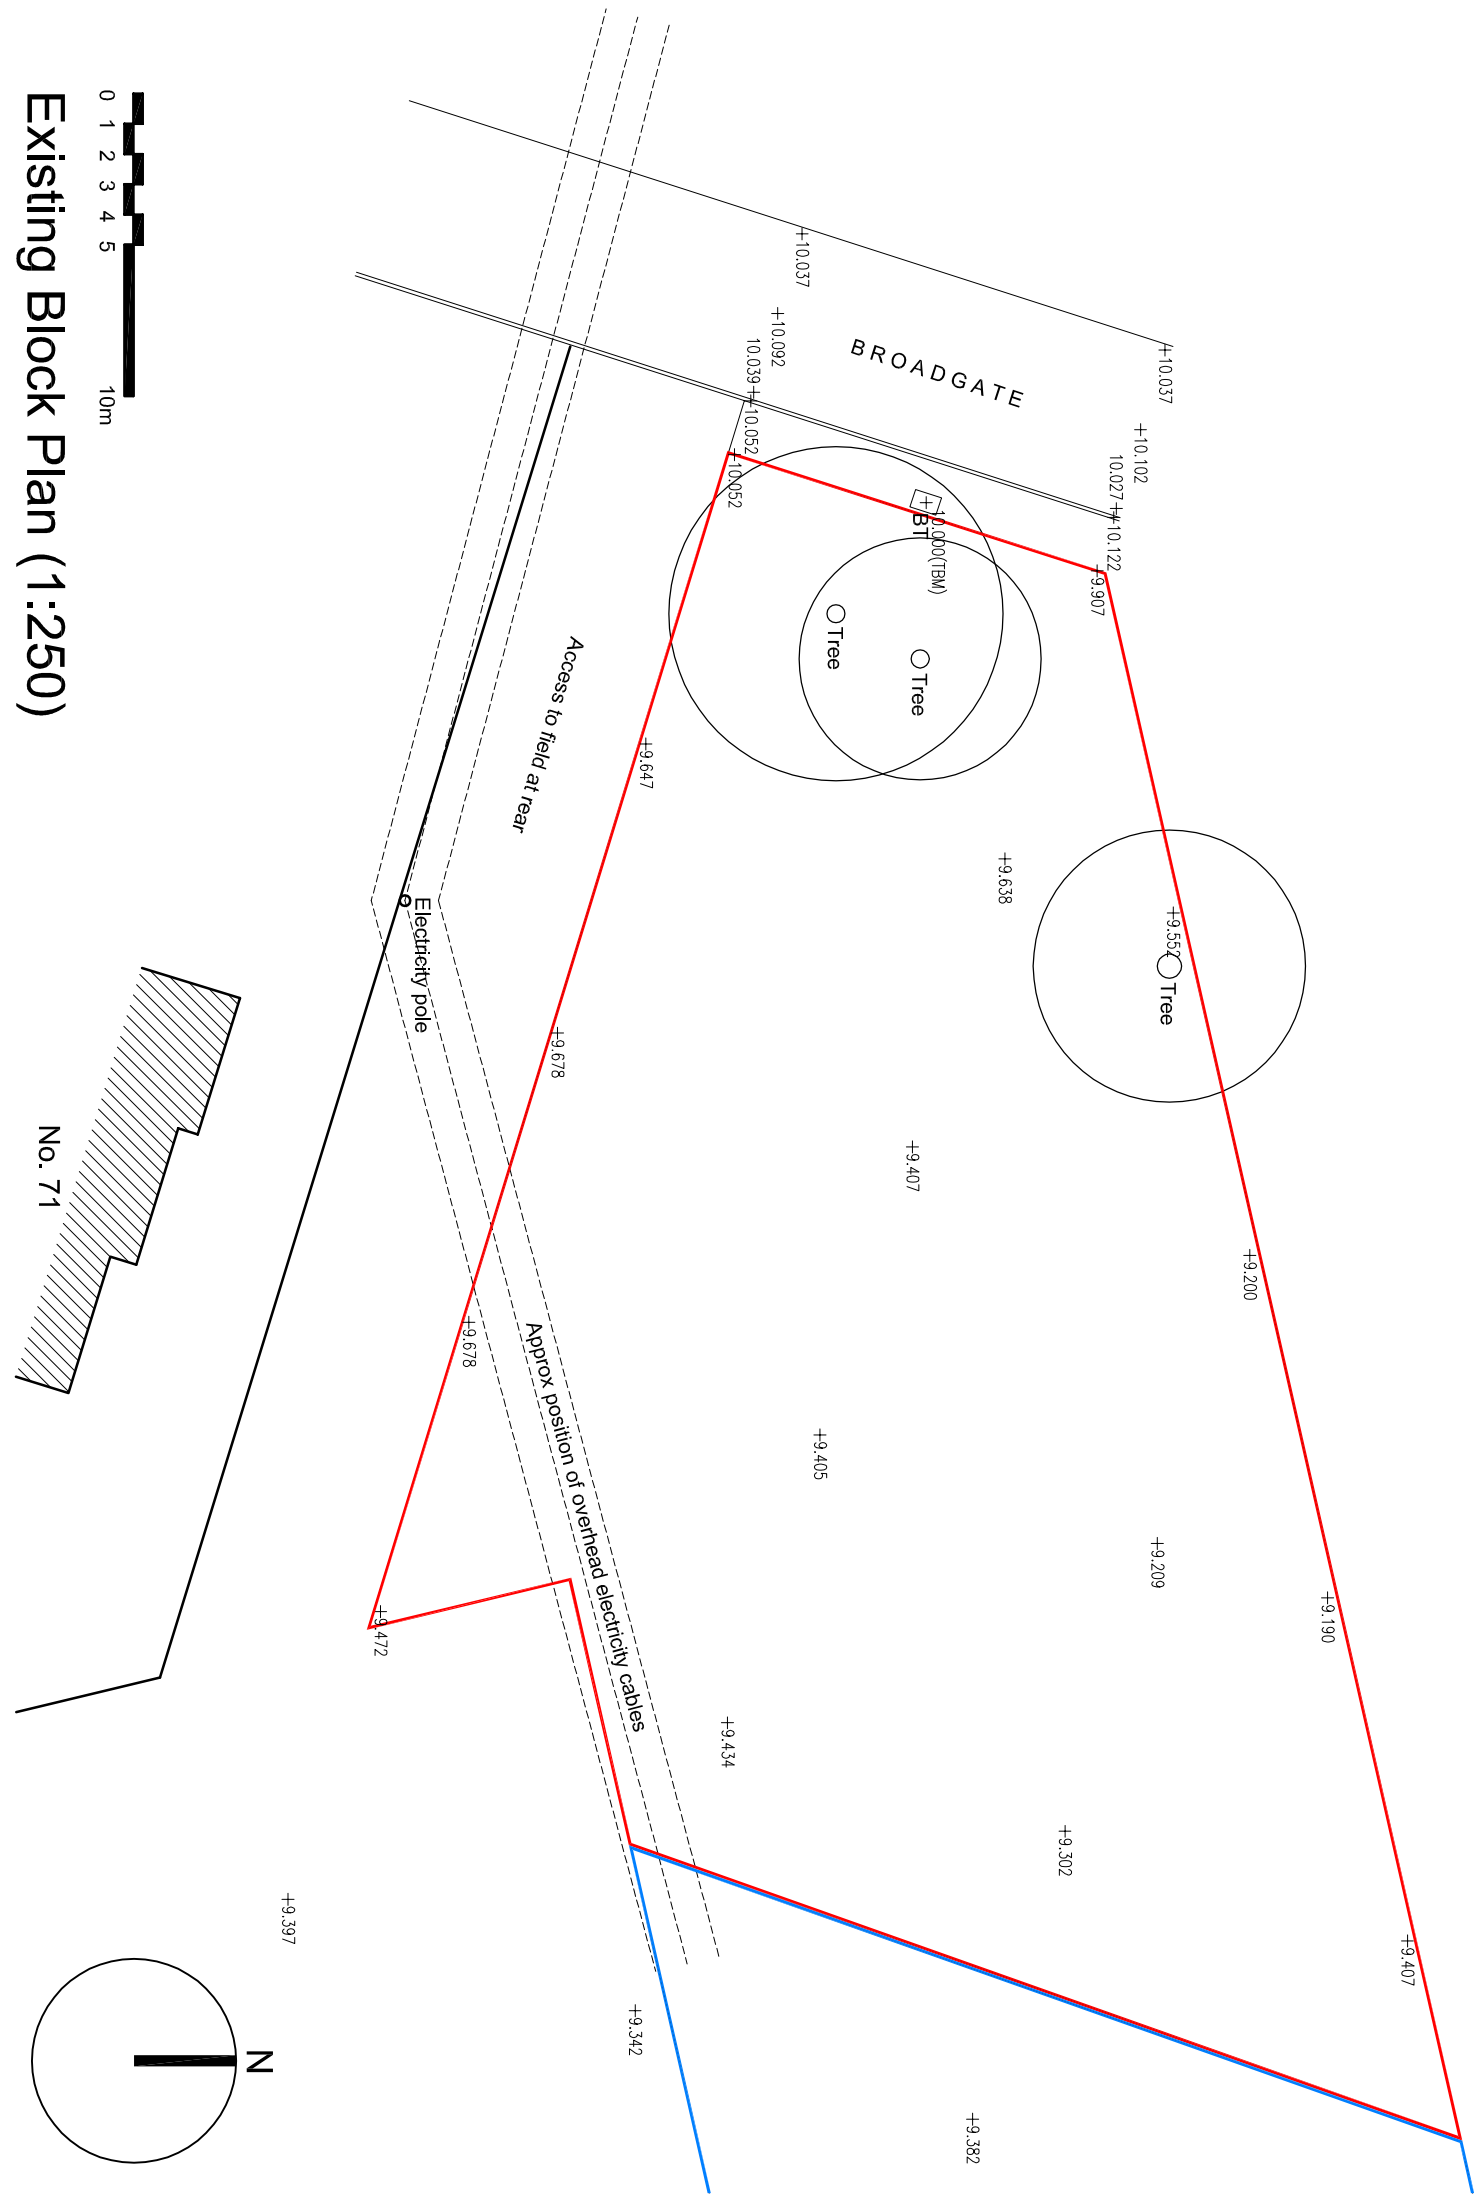

Existing Block Plan (1:250)

Project			
Broadgate			
Wharfedale Drove			
Spalding			
Lincs			
Drawing Title:			
Plans & Elevations			
Client:			
Miss R Bading & Mr S Rains			
Drawn:			
AMW	Checked:	Date:	Scale:
AMW	AMW	18.04.17	As shown
Job No.:	Draw No.:	Stage:	Revision:
021701	PD01	Planning	P1

26 Jays Bank, Holbeach St Johns, Spalding, Lincs. PE12 8SD
Telephone: 01406 540573 Mobile: 07940 914778

ANDREW M WRIGHT LTD

CHARTERED ARCHITECT

16.06.17

Planning Issues

AMW / AMW

Revision:

Date:

Description:

Dwr:

CHK: