


DO NOT SCALE THIS DRAWING. THE CONTRACTOR IS DEEMED TO HAVE CHECKED ALL DIMENSIONS ON SITE AND REPORT ANY DISCREPANCIES TO OGLESBY & LIMB LTD.
THE CONTENTS OF THIS DRAWING ARE COVERED BY COPYRIGHT AND REMAIN THE PROPERTY OF OGLESBY & LIMB LTD. WRITTEN APPROVAL MUST BE OBTAINED FROM OGLESBY & LIMB LTD PRIOR TO DUPLICATION OR REPRODUCTION OF THIS DRAWING OR ITS CONTENTS.
ANY DIMENSIONS NOT SHOWN ARE TO BE CHECKED AND AGREED WITH OGLESBY & LIMB LTD.

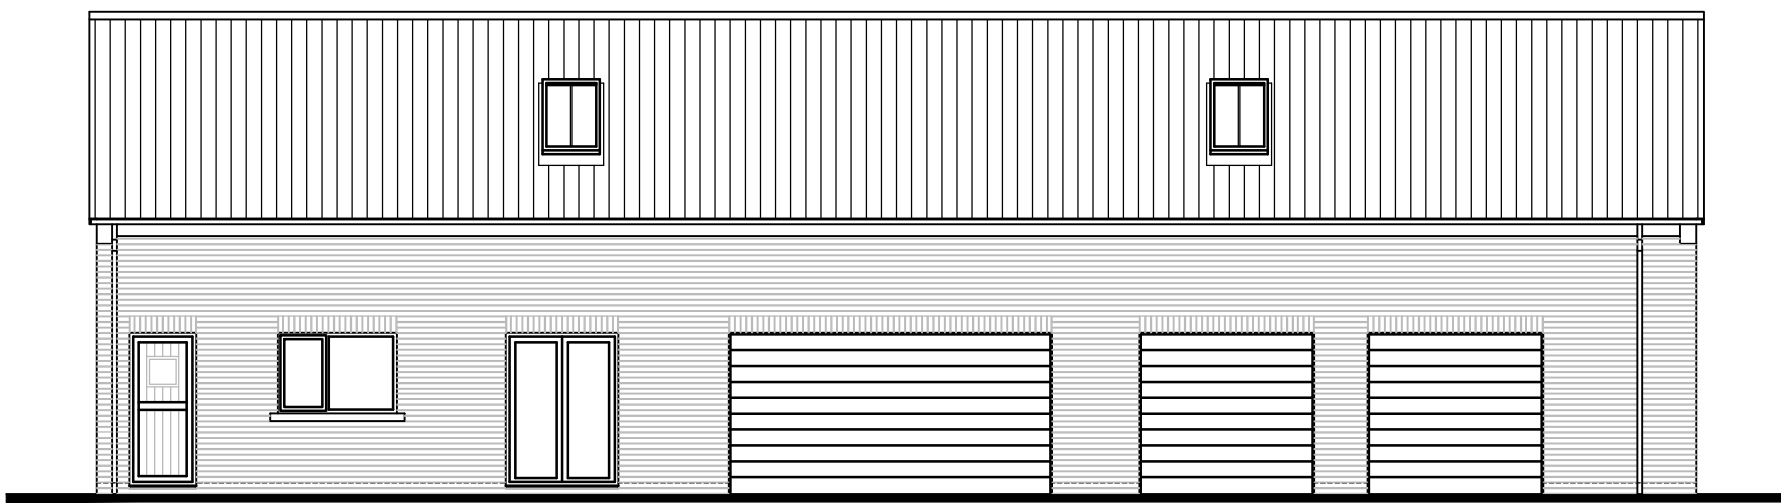

West Elevation as existing
Scale 1:100




South Elevation as existing
Scale 1:100

SCALE 1 : 100 0m 1m 2m 4m 6m 8m 10m
SCALE 1 : 1 0m 10mm 20mm 40mm 60mm 80mm 100mm




East Elevation as existing
Scale 1:100

East Elevation as existing
Scale 1:50

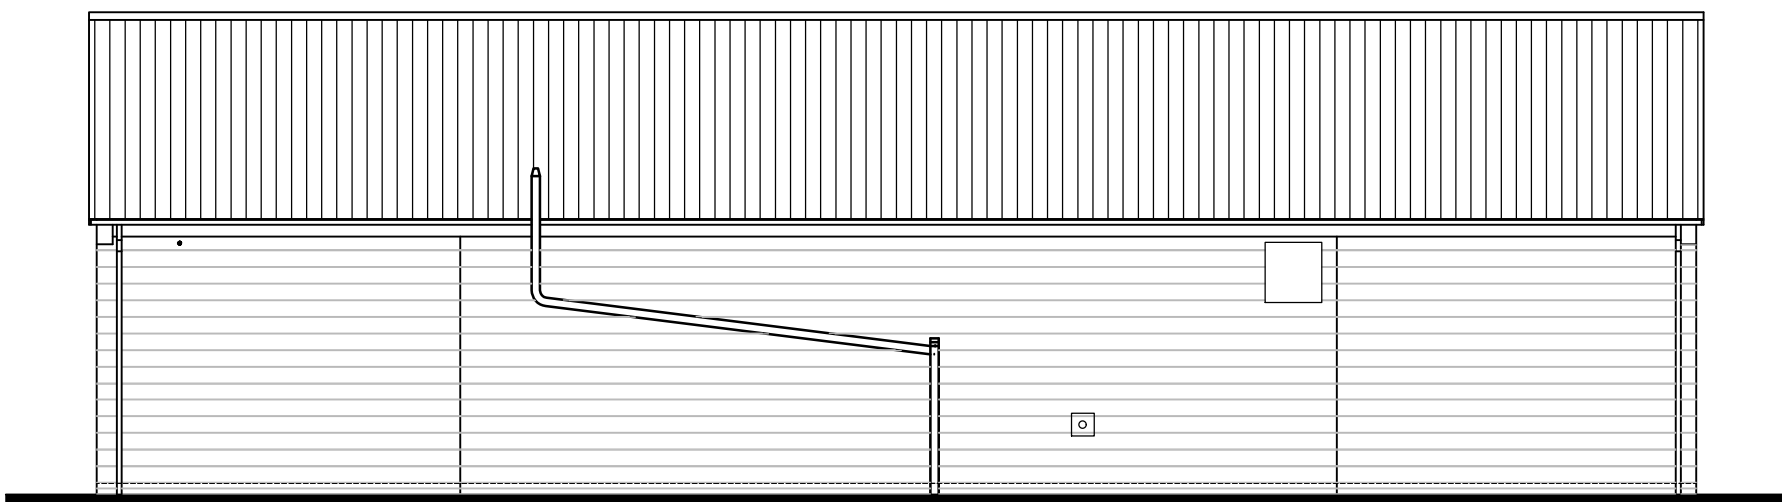

North Elevation as existing
Scale 1:100

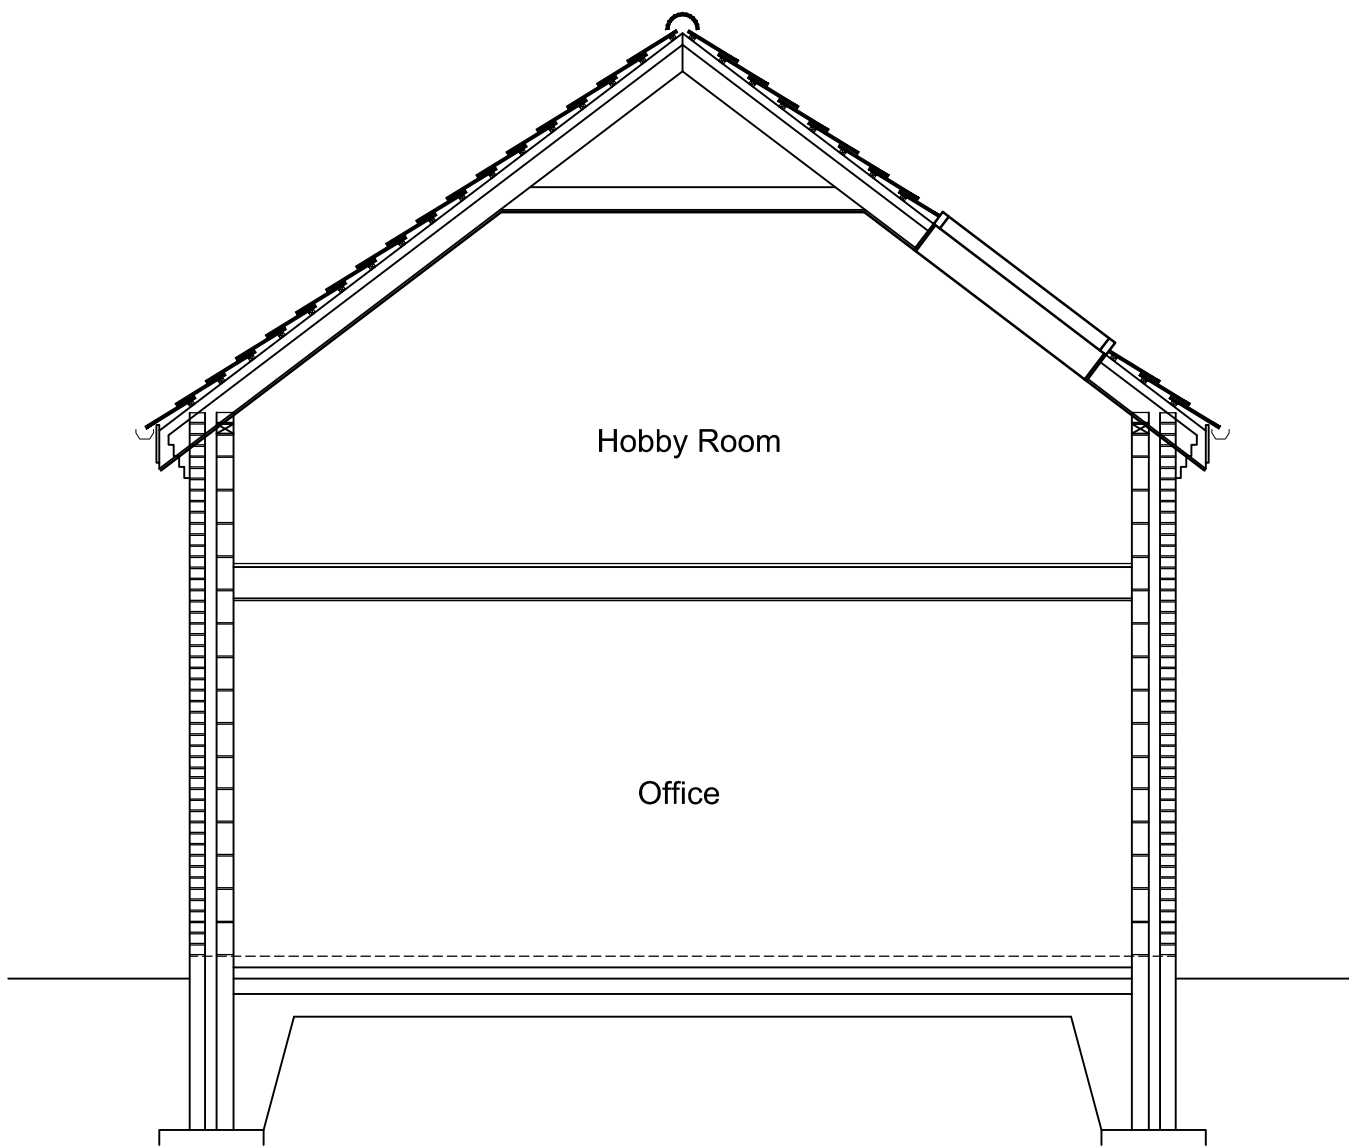

Construction assumed where not visible

Typical cross section as existing
Scale 1:50

SCALE 1 : 50 0m 0.5m 1m 2m 3m 4m 5m
SCALE 1 : 1 0m 10mm 20mm 40mm 60mm 80mm 100mm

X	xx.xx.xx	Xxxxx	xxx
Ref.	Date	Description	Initial

Oglesby & Limb Ltd

Chartered Architect

Suite 1, Market Chambers
12 Market Place, Spalding, Lincs
PE11 1SL

Tel: 01775 761196

e-mail: design@o-l-ltd.co.uk

Client:
DPS Education Limited

Project:
**Proposed Conversion of dwelling to
SEN School
Dorcette House, Little Lane, Whaplode,
Lincolnshire, PE12 6RU**

Drawing Title:

**Garage Block
Section and elevations as existing**

PLANNING APPLICATION ISSUE

Date:	April 2023	Scale:	as shown @ A1
Drawn by:	AJO	Checked by:	CLS

Drawing Number:	Rev:
A1672-04	P1