

DO NOT SCALE THIS DRAWING. THE CONTRACTOR IS DEEMED TO HAVE CHECKED ALL DIMENSIONS ON SITE AND REPORT ANY DISCREPANCIES TO OGLESBY & LIMB LTD.
THE CONTENTS OF THIS DRAWING ARE COVERED BY COPYRIGHT AND REMAIN THE PROPERTY OF OGLESBY & LIMB LTD. WRITTEN APPROVAL MUST BE OBTAINED FROM OGLESBY & LIMB LTD PRIOR TO DUPLICATION OR REPRODUCTION OF THIS DRAWING OR ITS CONTENTS.
ANY DIMENSIONS NOT SHOWN ARE TO BE CHECKED AND AGREED WITH OGLESBY & LIMB LTD.



West Elevation as proposed
Scale 1:100

SCALE 1 : 100
SCALE 1 : 1



South Elevation as proposed
Scale 1:100


Existing garage doors removed, openings partly infilled and new doors and windows installed as indicated. Central area of elevation rendered to match that on west gable and on existing house opposite.

New opening with lintel over and doorset within.

New rooflight added to match existing.


New rooflights added to match existing.

New rooflight added to match existing.

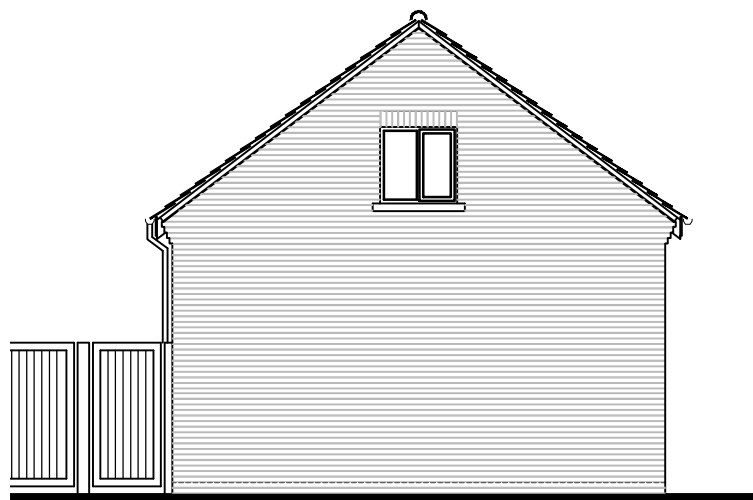


East Elevation as proposed
Scale 1:100

East Elevation as proposed
Scale 1:50

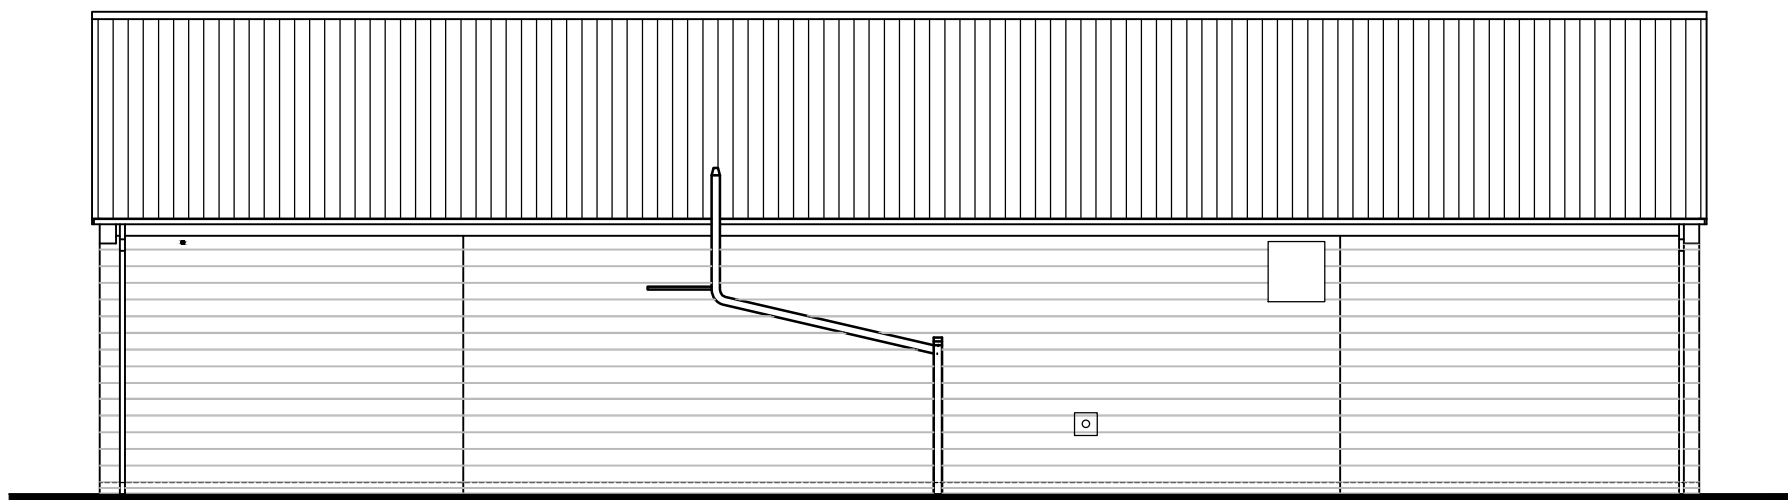

North Elevation as proposed
Scale 1:100

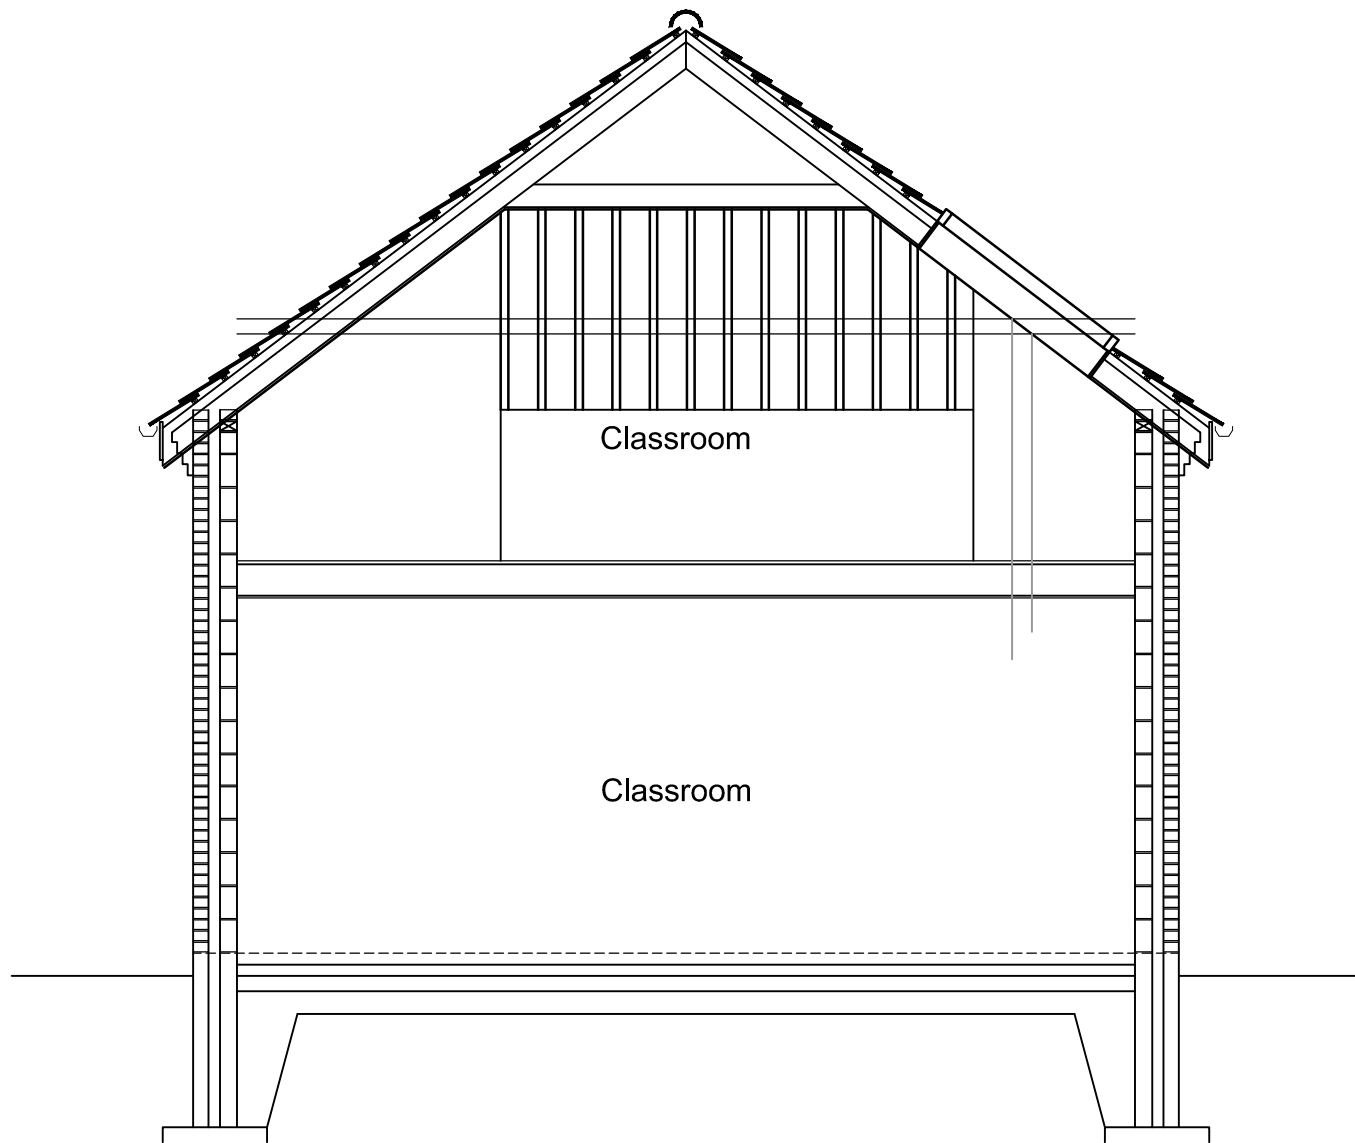

Construction assumed where not visible

Typical cross section as proposed
Scale 1:50

SCALE 1 : 50
SCALE 1 : 1



Ref.	Date	Description	Initial
X	xx.xx.xx	Xxxxx	xxx

Oglesby & Limb Ltd

Chartered Architect

Suite 1, Market Chambers
12 Market Place, Spalding, Lincs
PE11 1SL

Tel: 01775 761196

e-mail: design@o-l-ltd.co.uk

Client:
DPS Education Limited

Project:
**Proposed Conversion of dwelling to
SEN School
Dorcette House, Little Lane, Whaplode,
Lincolnshire, PE12 6RU**

Drawing Title:

**Garage Block
Section and elevations as proposed**

PLANNING APPLICATION ISSUE

Date:	April 2023	Scale:	as shown @ A1
Drawn by:	AJO	Checked by:	CLS

Drawing Number:	Rev:
A1672-13	P1