


DO NOT SCALE THIS DRAWING. THE CONTRACTOR IS DEEMED TO HAVE CHECKED ALL DIMENSIONS ON SITE AND REPORT ANY DISCREPANCIES TO OGLESBY & LIMB LTD.
THE CONTENTS OF THIS DRAWING ARE COVERED BY COPYRIGHT AND REMAIN THE PROPERTY OF OGLESBY & LIMB LTD. WRITTEN APPROVAL MUST BE OBTAINED FROM OGLESBY & LIMB LTD PRIOR TO DUPLICATION OR REPRODUCTION OF THIS DRAWING OR ITS CONTENTS.
ANY DIMENSIONS NOT SHOWN ARE TO BE CHECKED AND AGREED WITH OGLESBY & LIMB LTD.

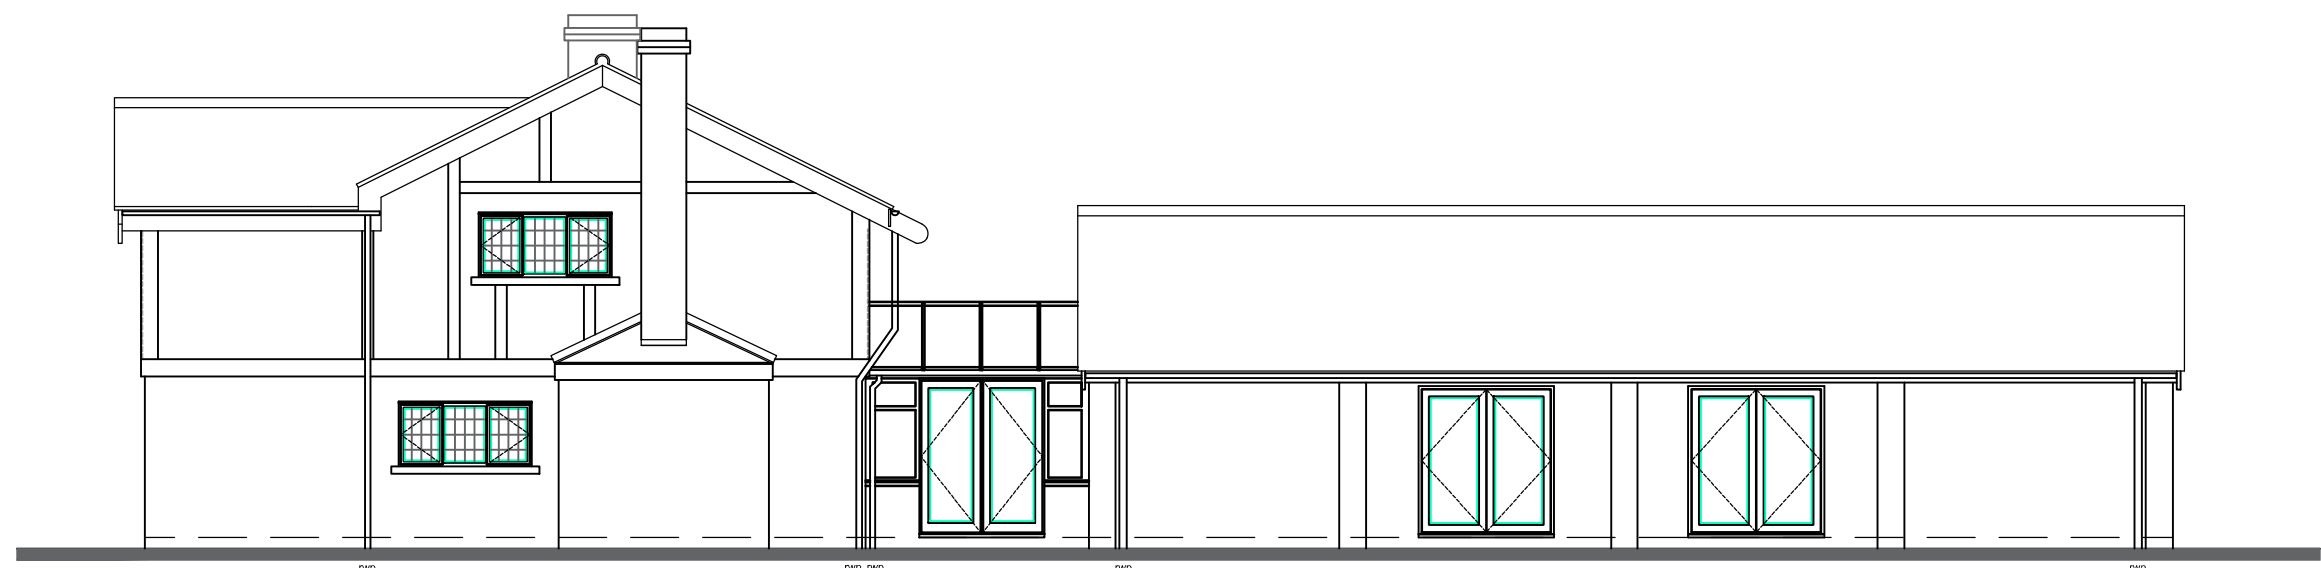


West Elevation as existing
Scale 1:100

SCALE 1 : 100 0m 1m 2m 4m 6m 8m 10m
SCALE 1 : 1 0m 10mm 20mm 40mm 60mm 80mm 100mm




North Elevation as existing
Scale 1:100

SCALE 1 : 100 0m 1m 2m 4m 6m 8m 10m
SCALE 1 : 1 0m 10mm 20mm 40mm 60mm 80mm 100mm

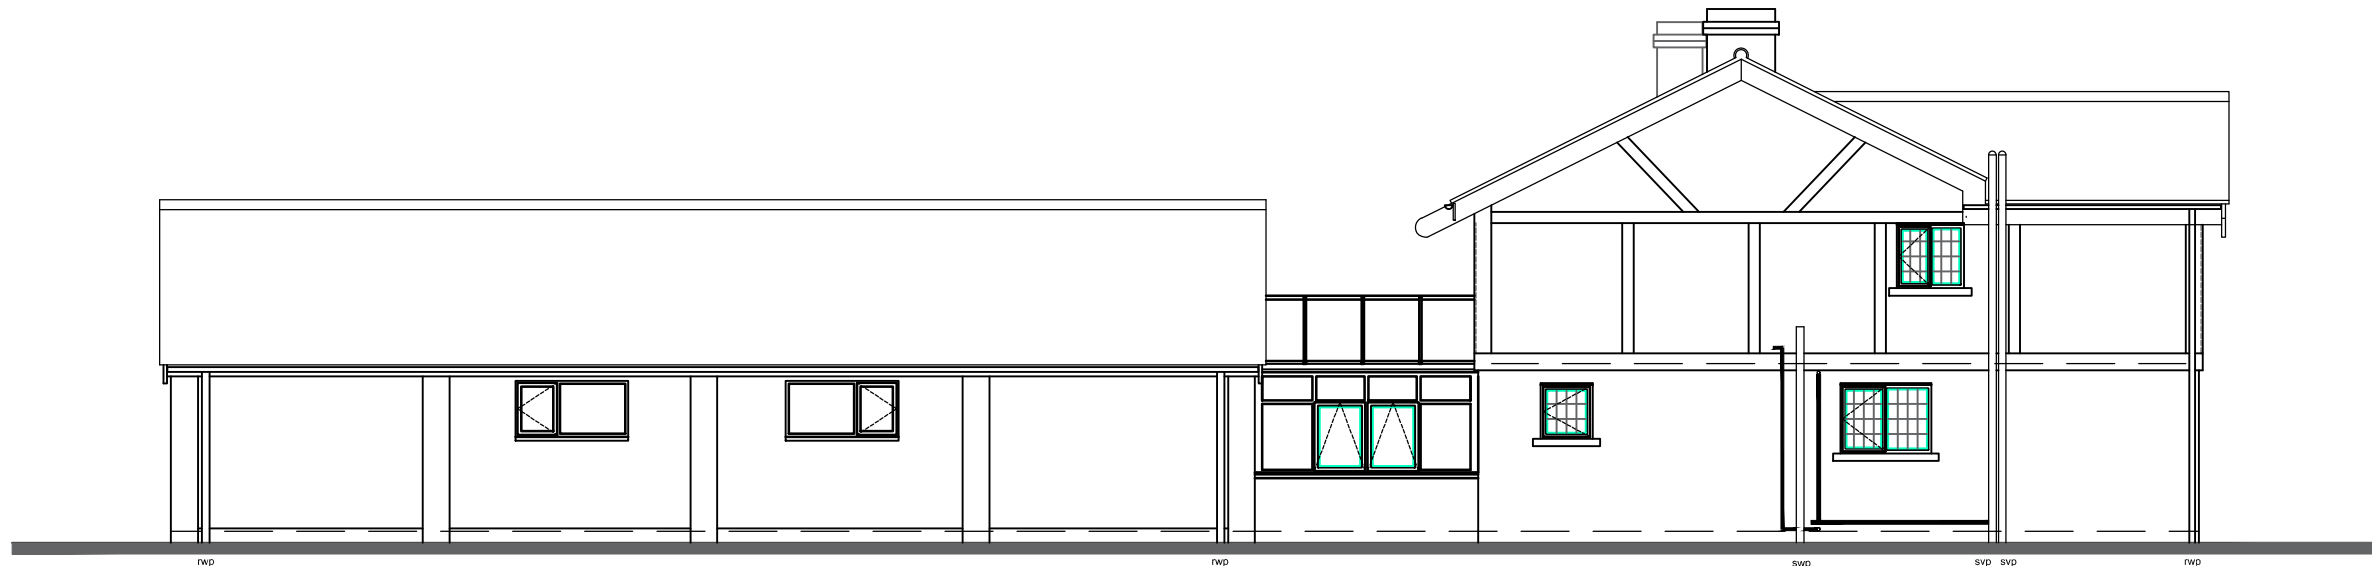


East Elevation as existing
Scale 1:100

SCALE 1 : 100 0m 1m 2m 4m 6m 8m 10m
SCALE 1 : 1 0m 10mm 20mm 40mm 60mm 80mm 100mm

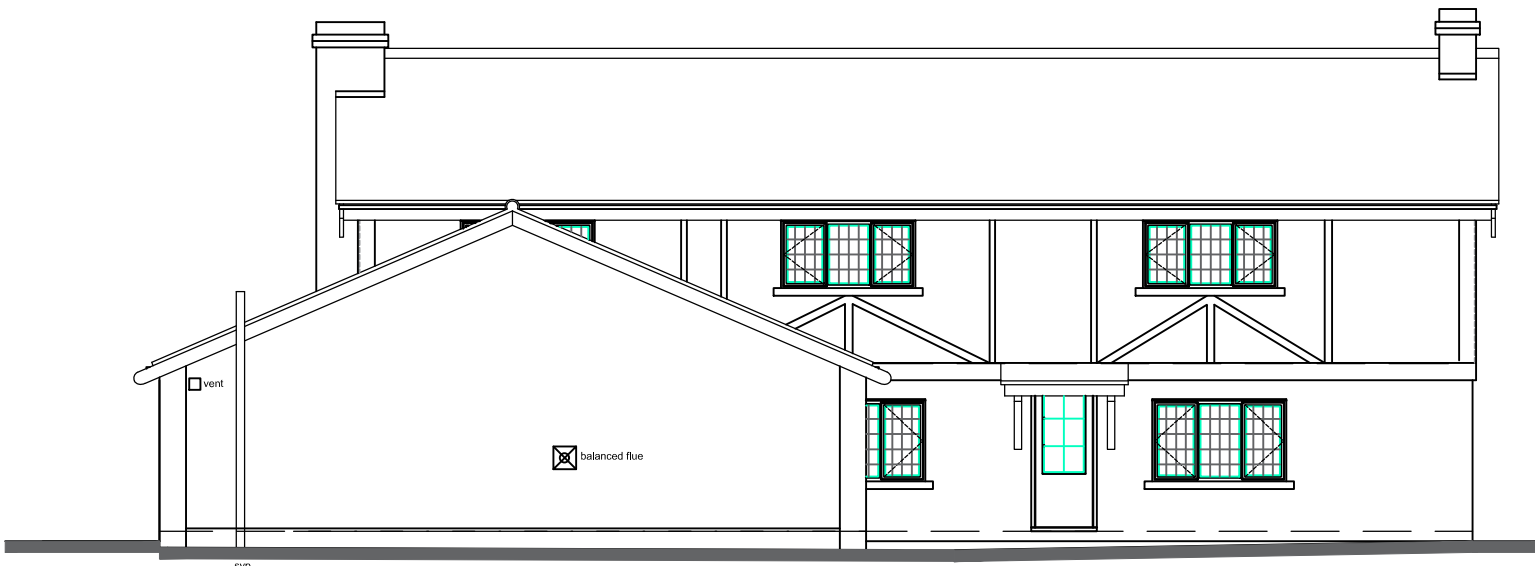


South Elevation as existing
Scale 1:100

SCALE 1 : 100 0m 1m 2m 4m 6m 8m 10m
SCALE 1 : 1 0m 10mm 20mm 40mm 60mm 80mm 100mm

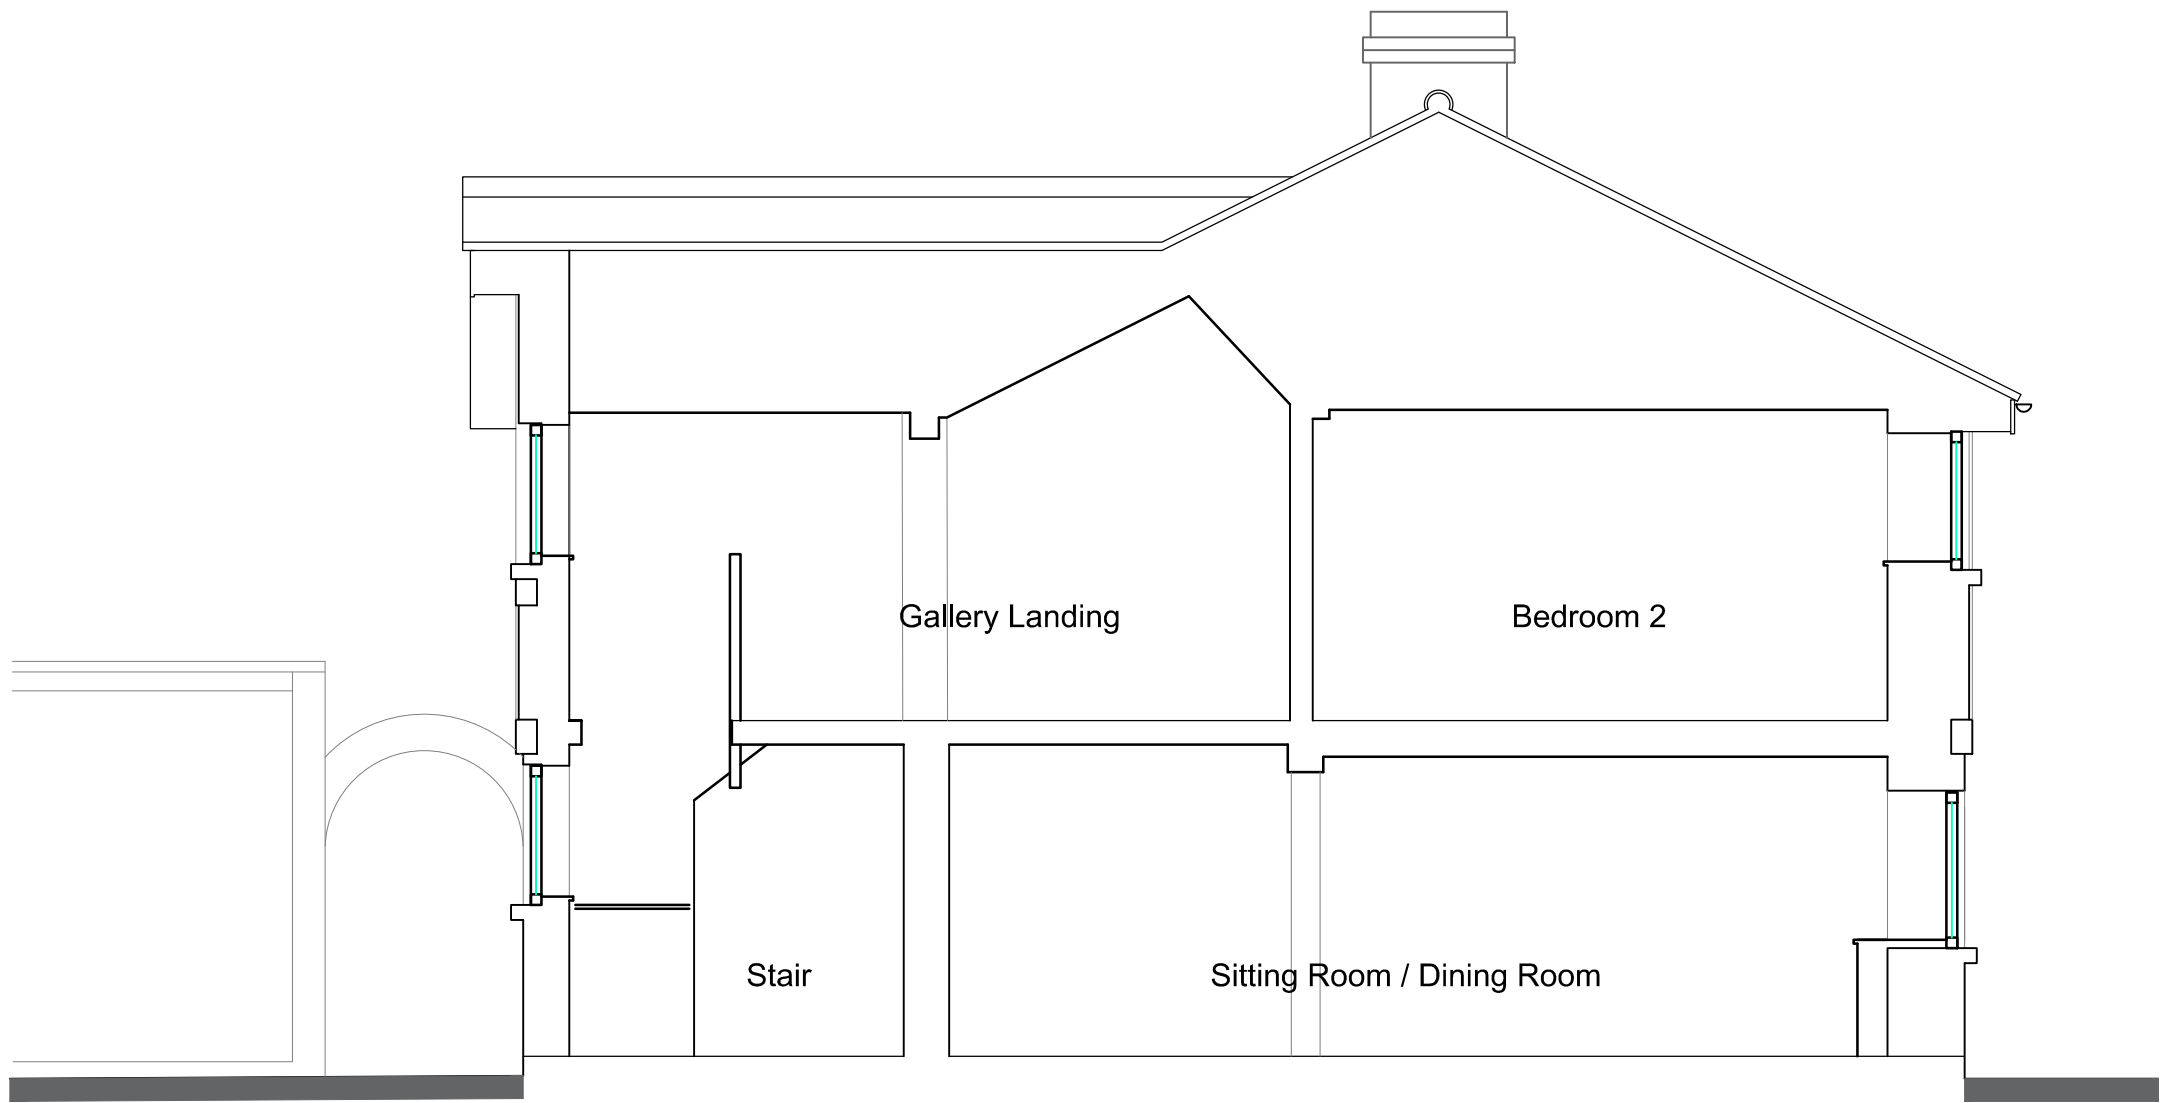

Section A-a as existing
Scale 1:50


SCALE 1 : 50 0m 0.5m 1m 2m 3m 4m 5m
SCALE 1 : 1 0m 10mm 20mm 40mm 60mm 80mm 100mm

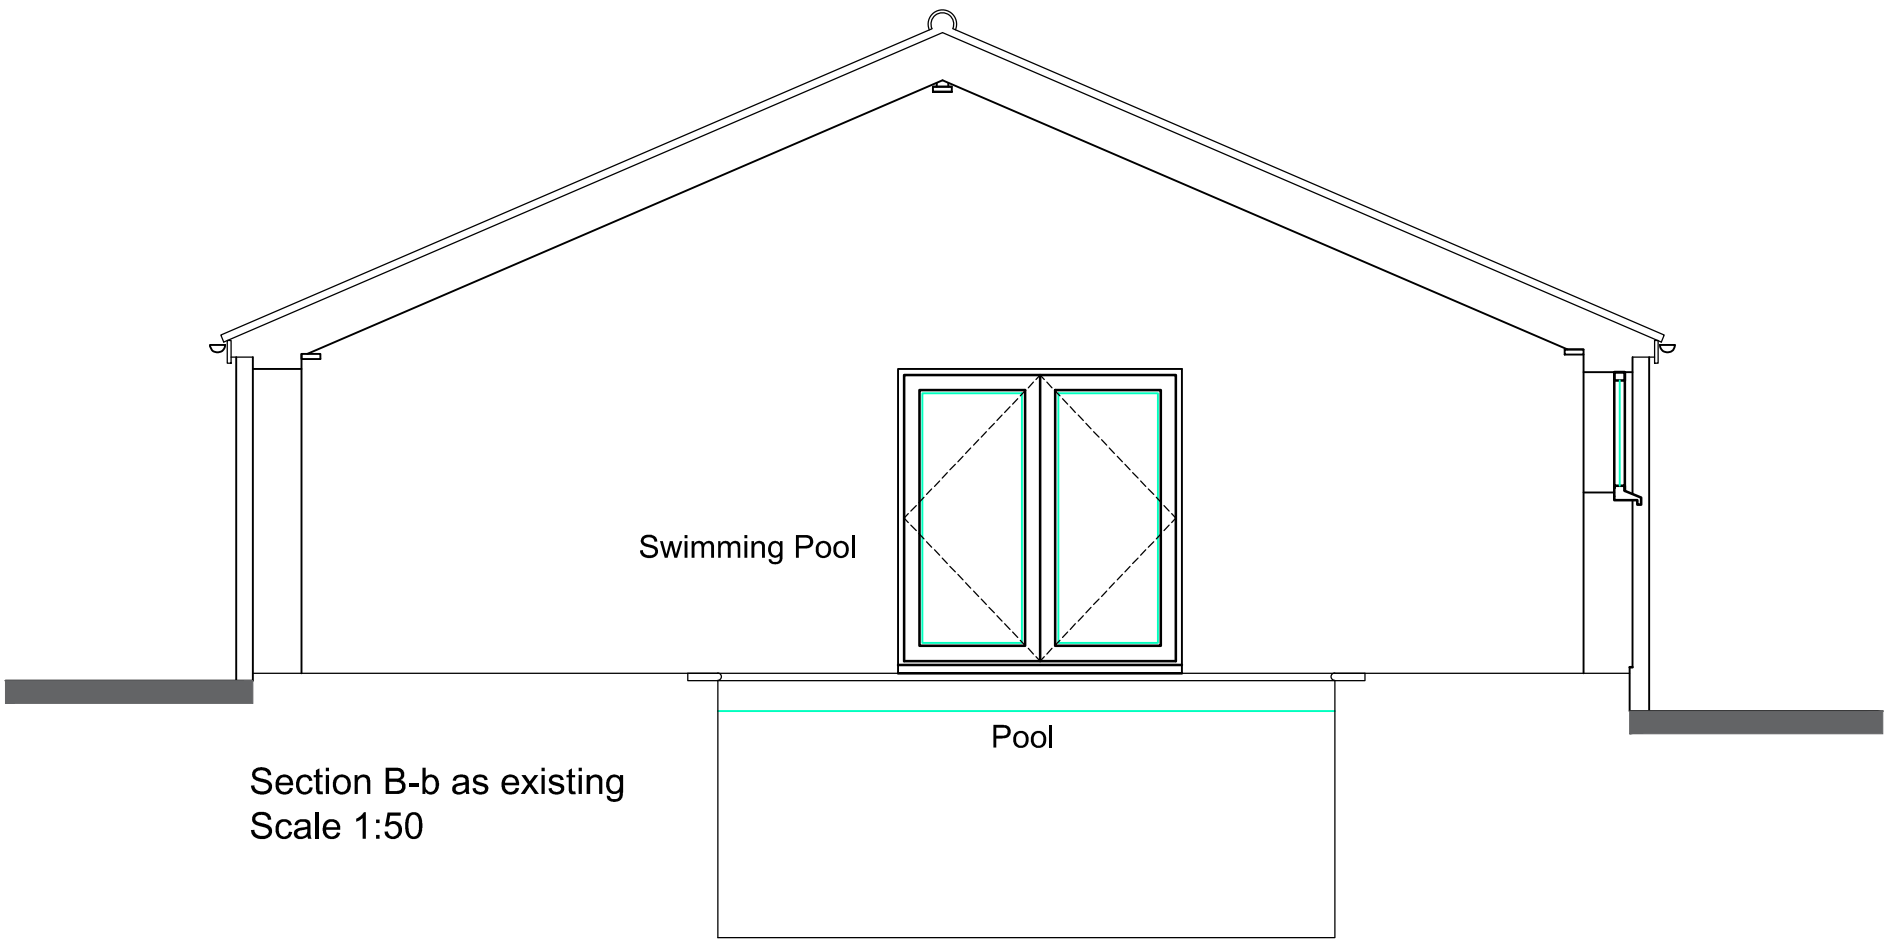

Section B-b as existing
Scale 1:50

SCALE 1 : 50 0m 0.5m 1m 2m 3m 4m 5m
SCALE 1 : 1 0m 10mm 20mm 40mm 60mm 80mm 100mm

Ref.	Date	Description	Initial
X	xx.xx.xx	Xxxxx	xxx

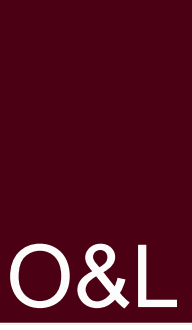Oglesby & Limb Ltd	
Chartered Architect	
Suite 1, Market Chambers 12 Market Place, Spalding, Lincs PE11 1SL	
Tel: 01775 761196	
e-mail: design@o-l-ltd.co.uk	

Client:
DPS Education Limited

Project:
**Proposed Conversion of dwelling to
SEN School
Dorcette House, Little Lane, Whaplode,
Lincolnshire, PE12 6RU**

Drawing Title:
**Dorcette House
Elevations
as existing**
PLANNING APPLICATION ISSUE

Date:	April 2023	Scale:	as shown @ A1
Drawn by:	CLS	Checked by:	AJO

Drawing Number:	Rev:
A1672-22	P1