


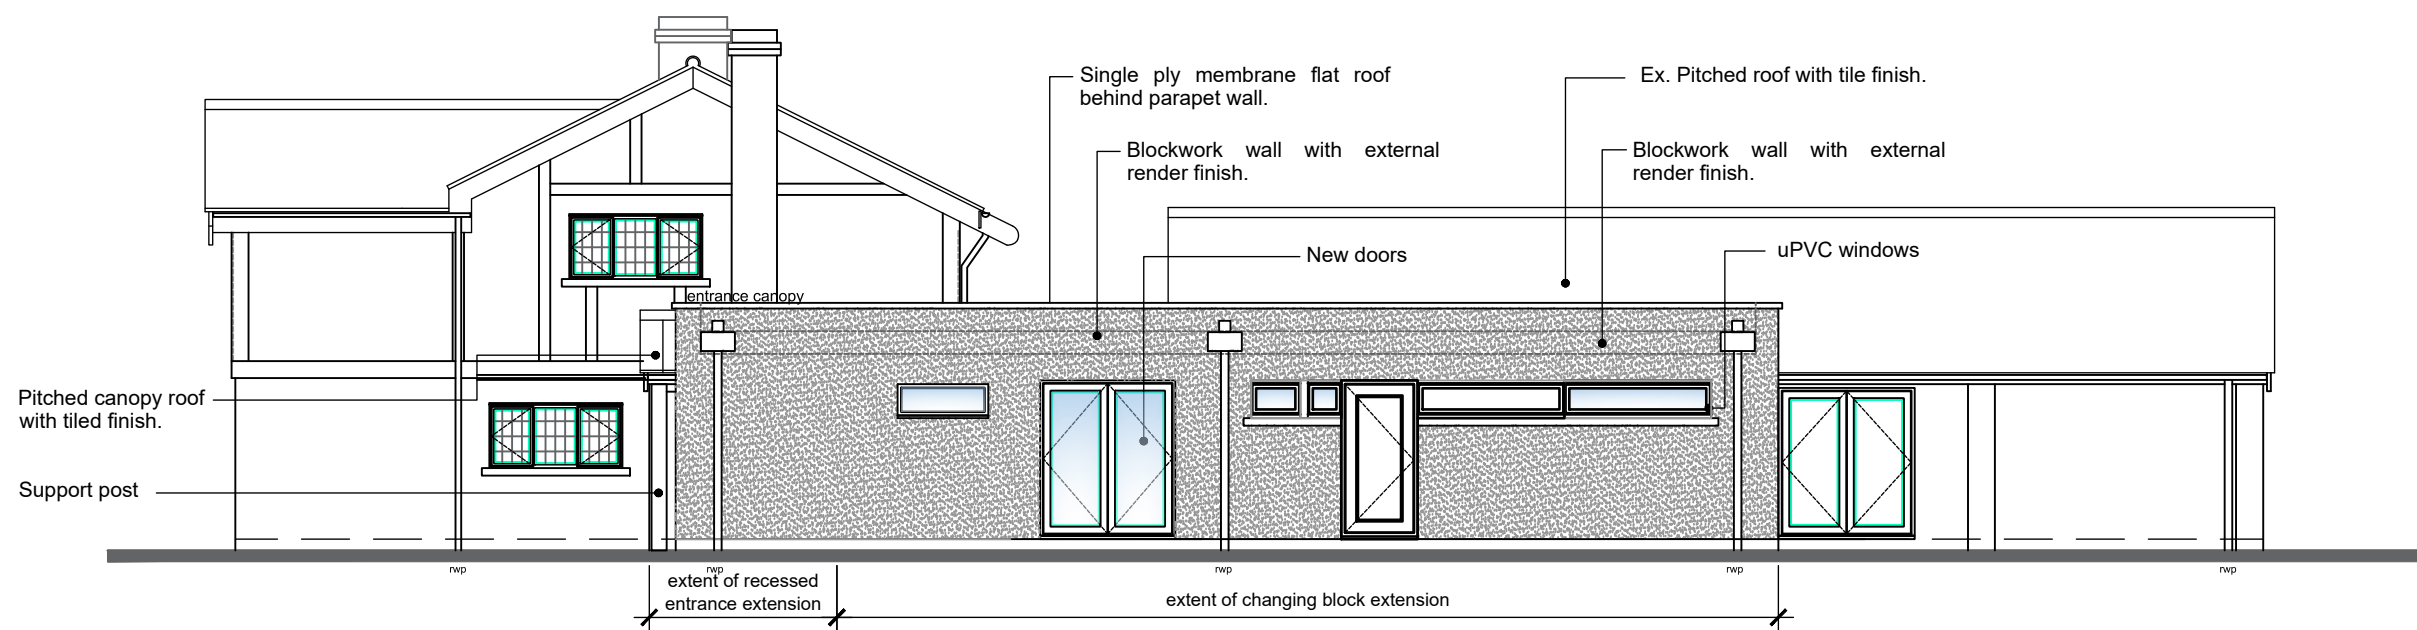
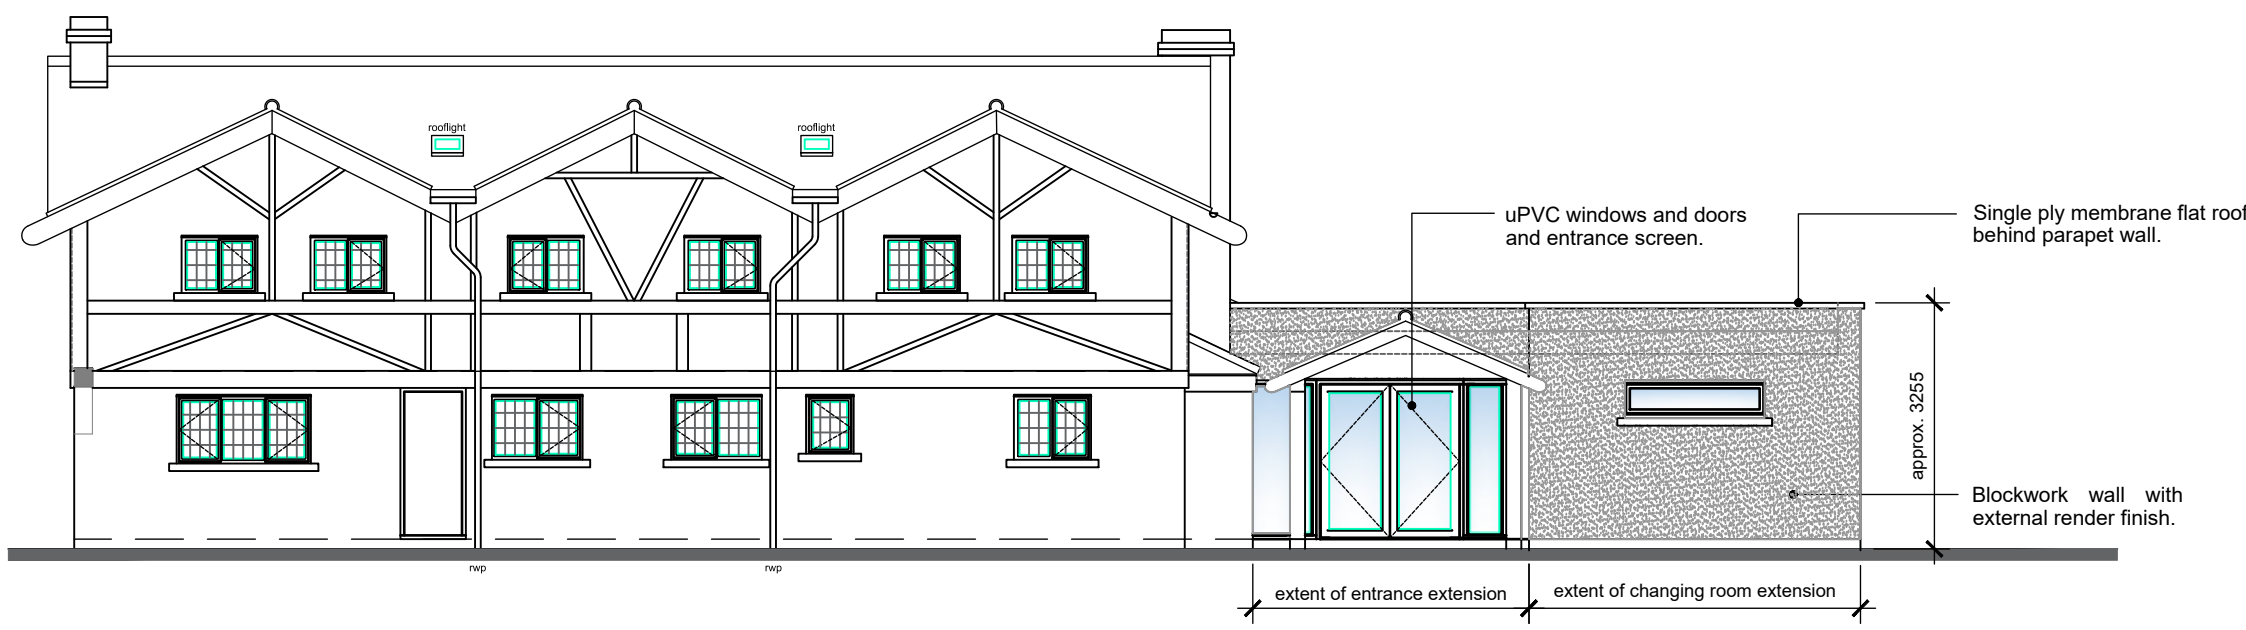


 



West Elevation as proposed
Scale 1:100

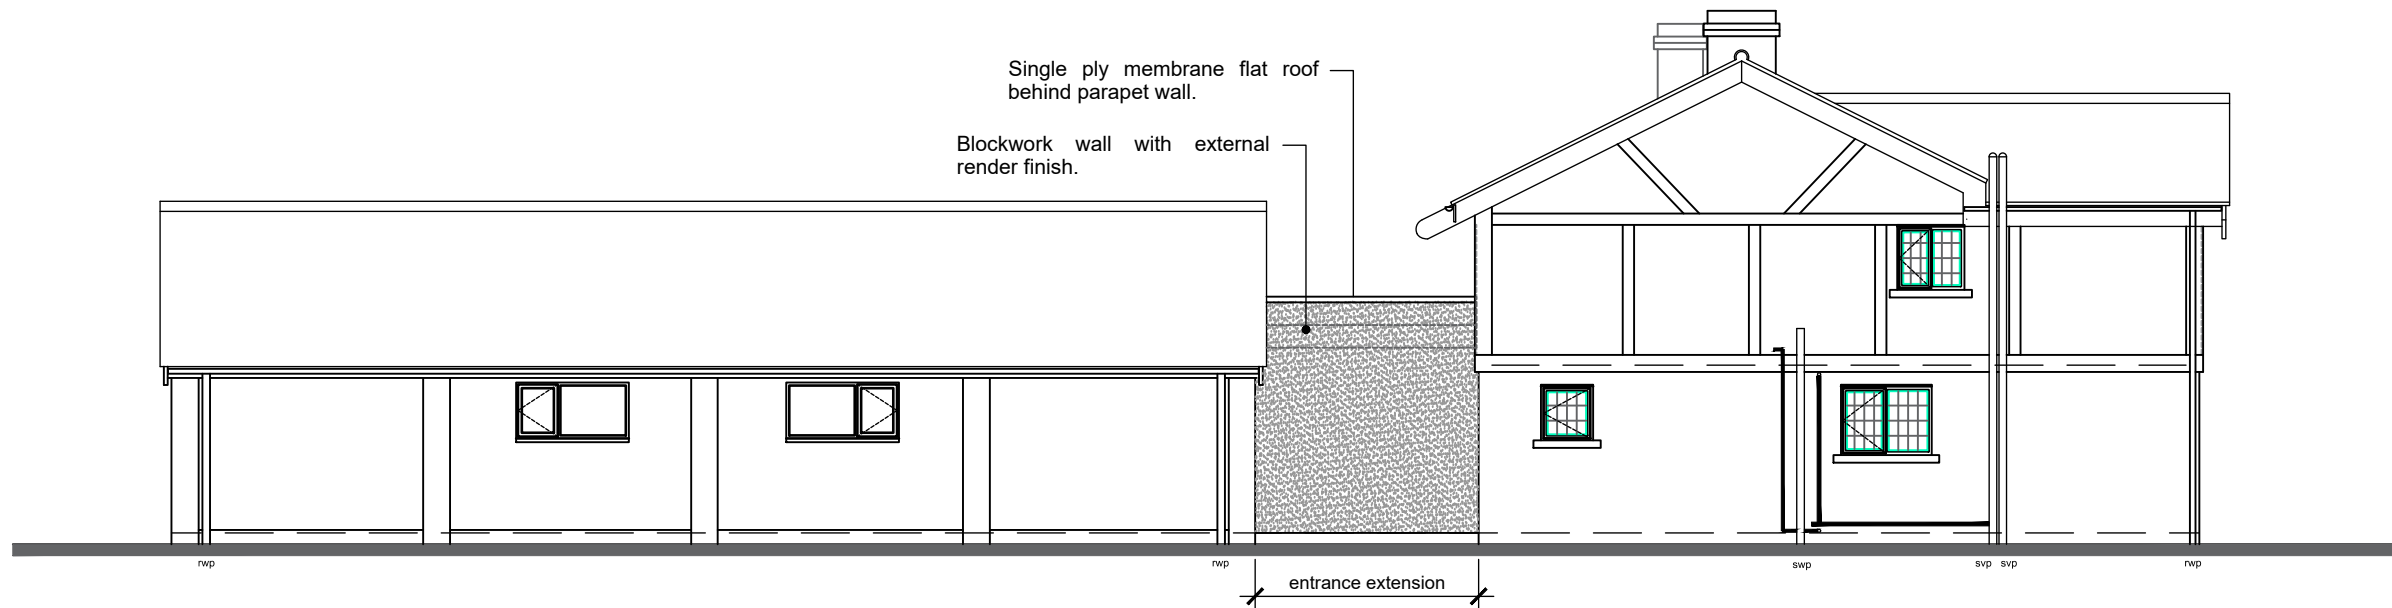



North Elevation as proposed
Scale 1:100

 



East Elevation as proposed
Scale 1:100

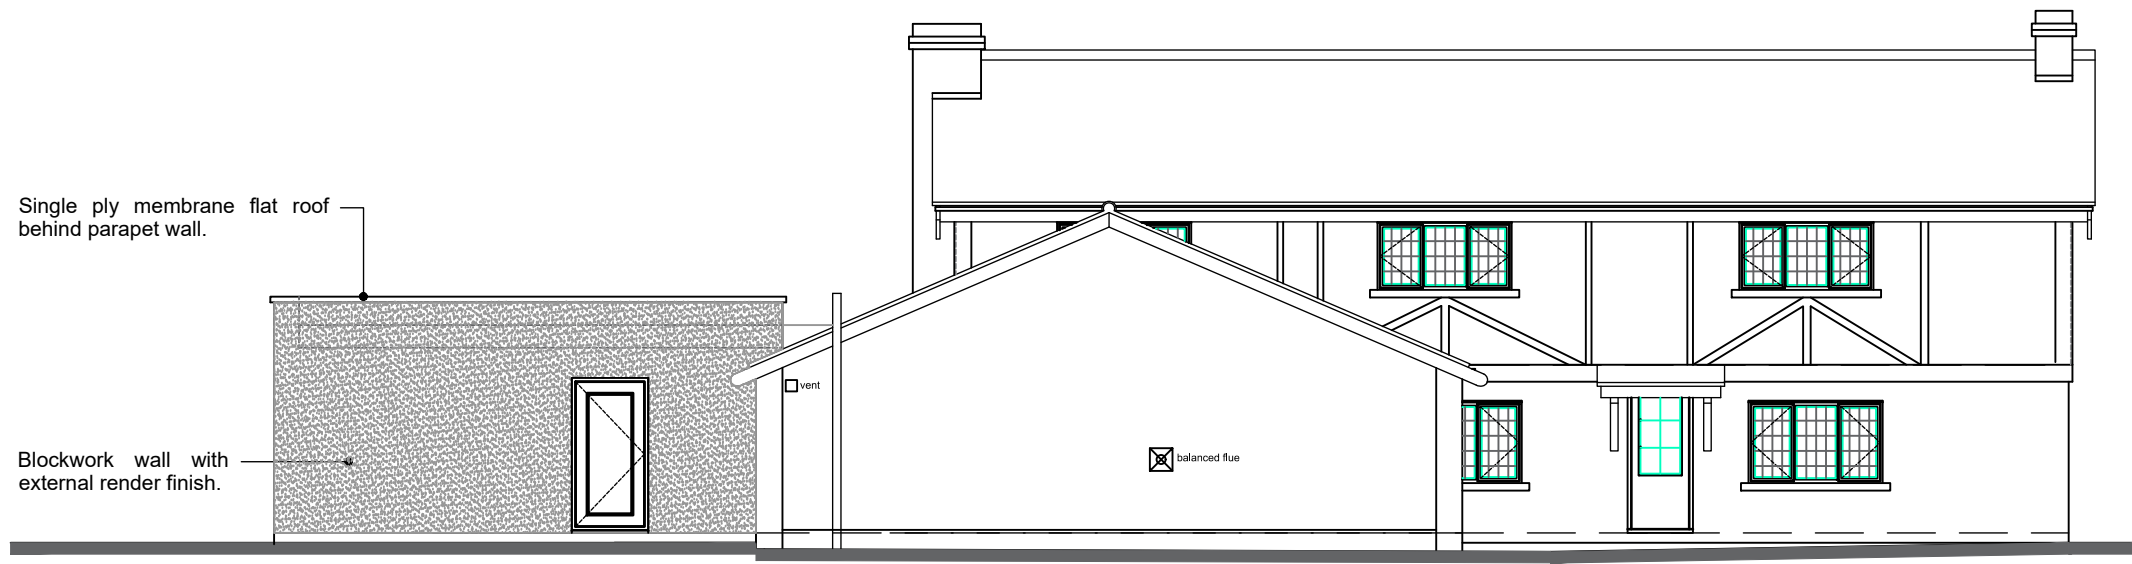 


South Elevation as proposed
Scale 1:100

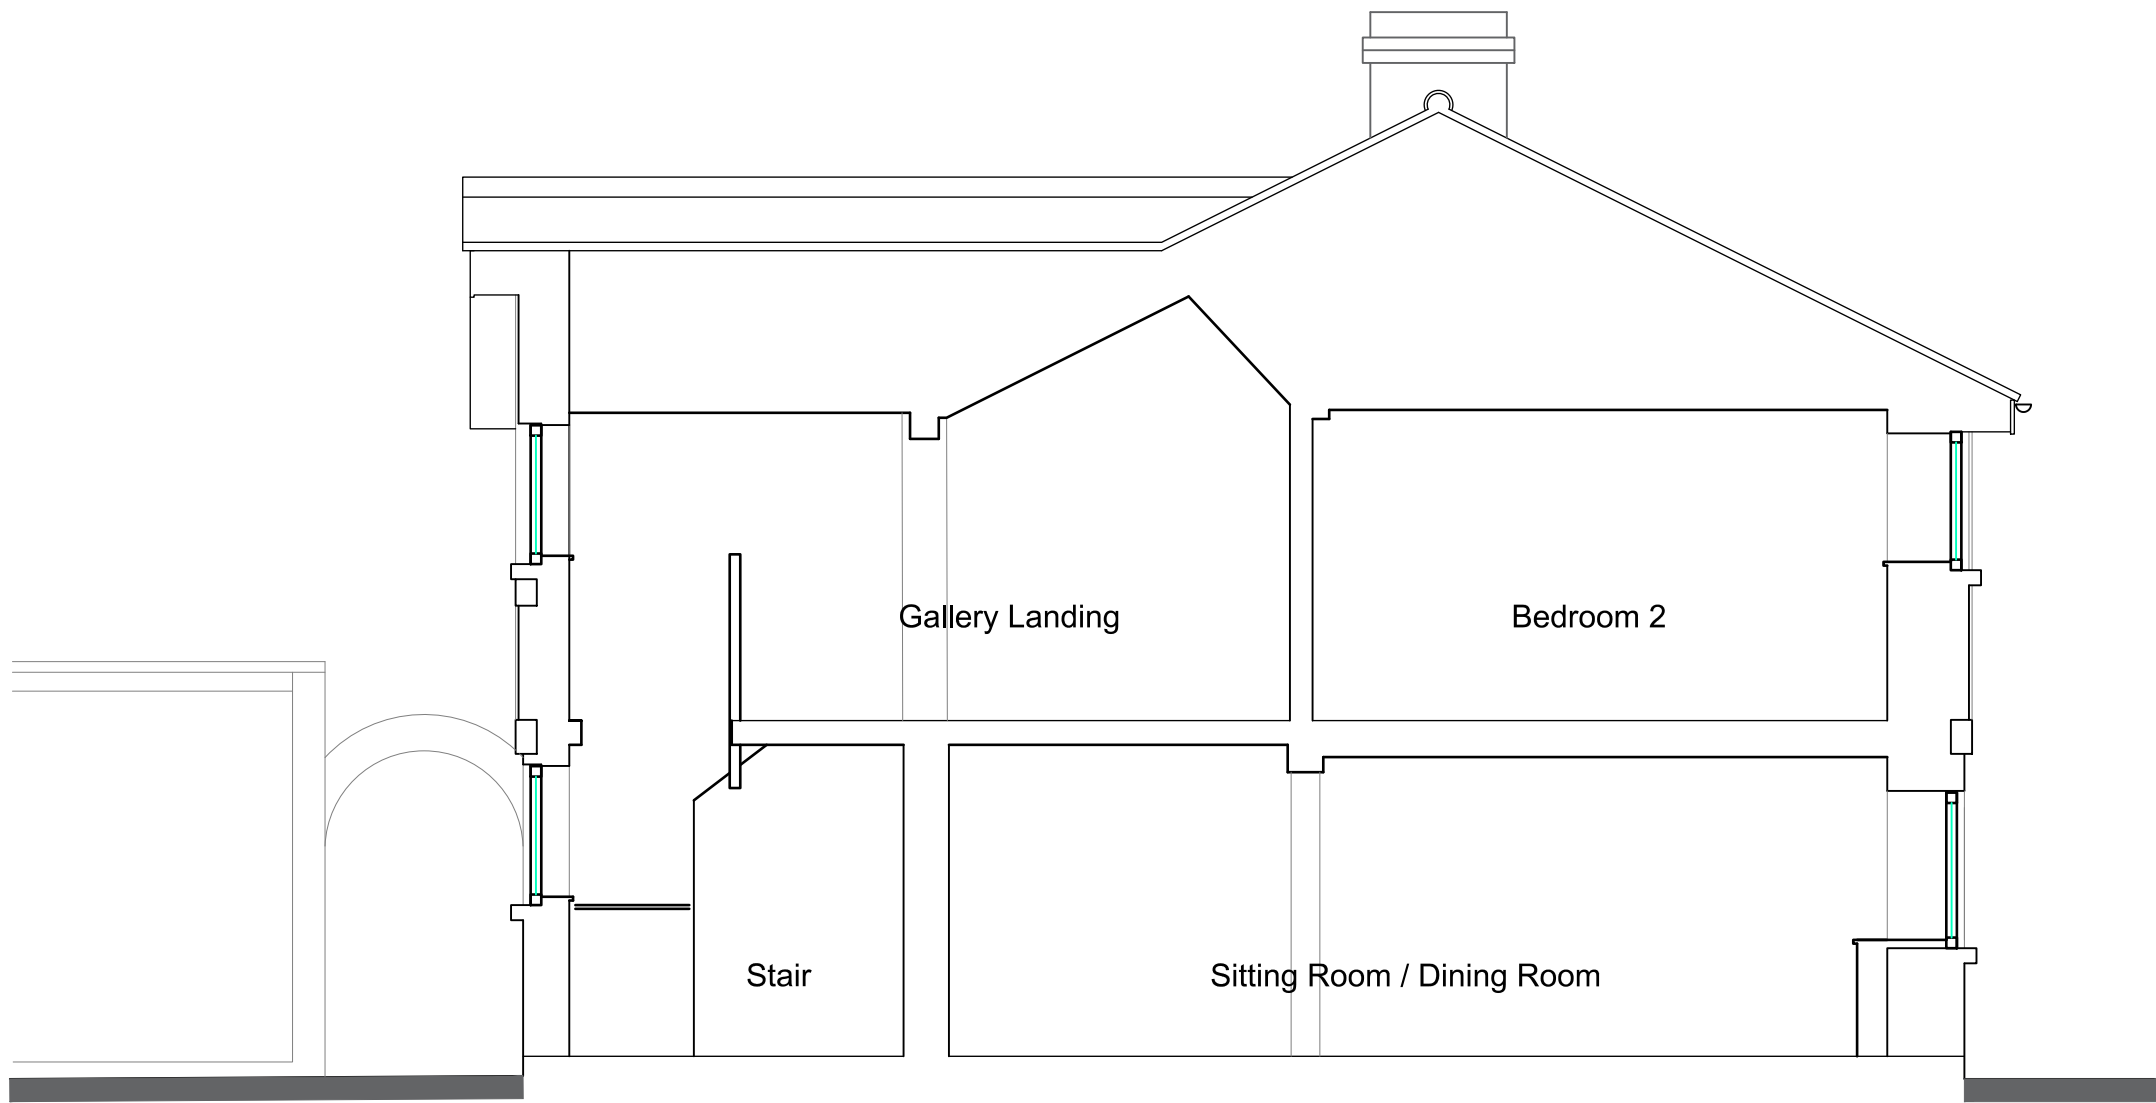 

Section A-a as proposed
Scale 1:50

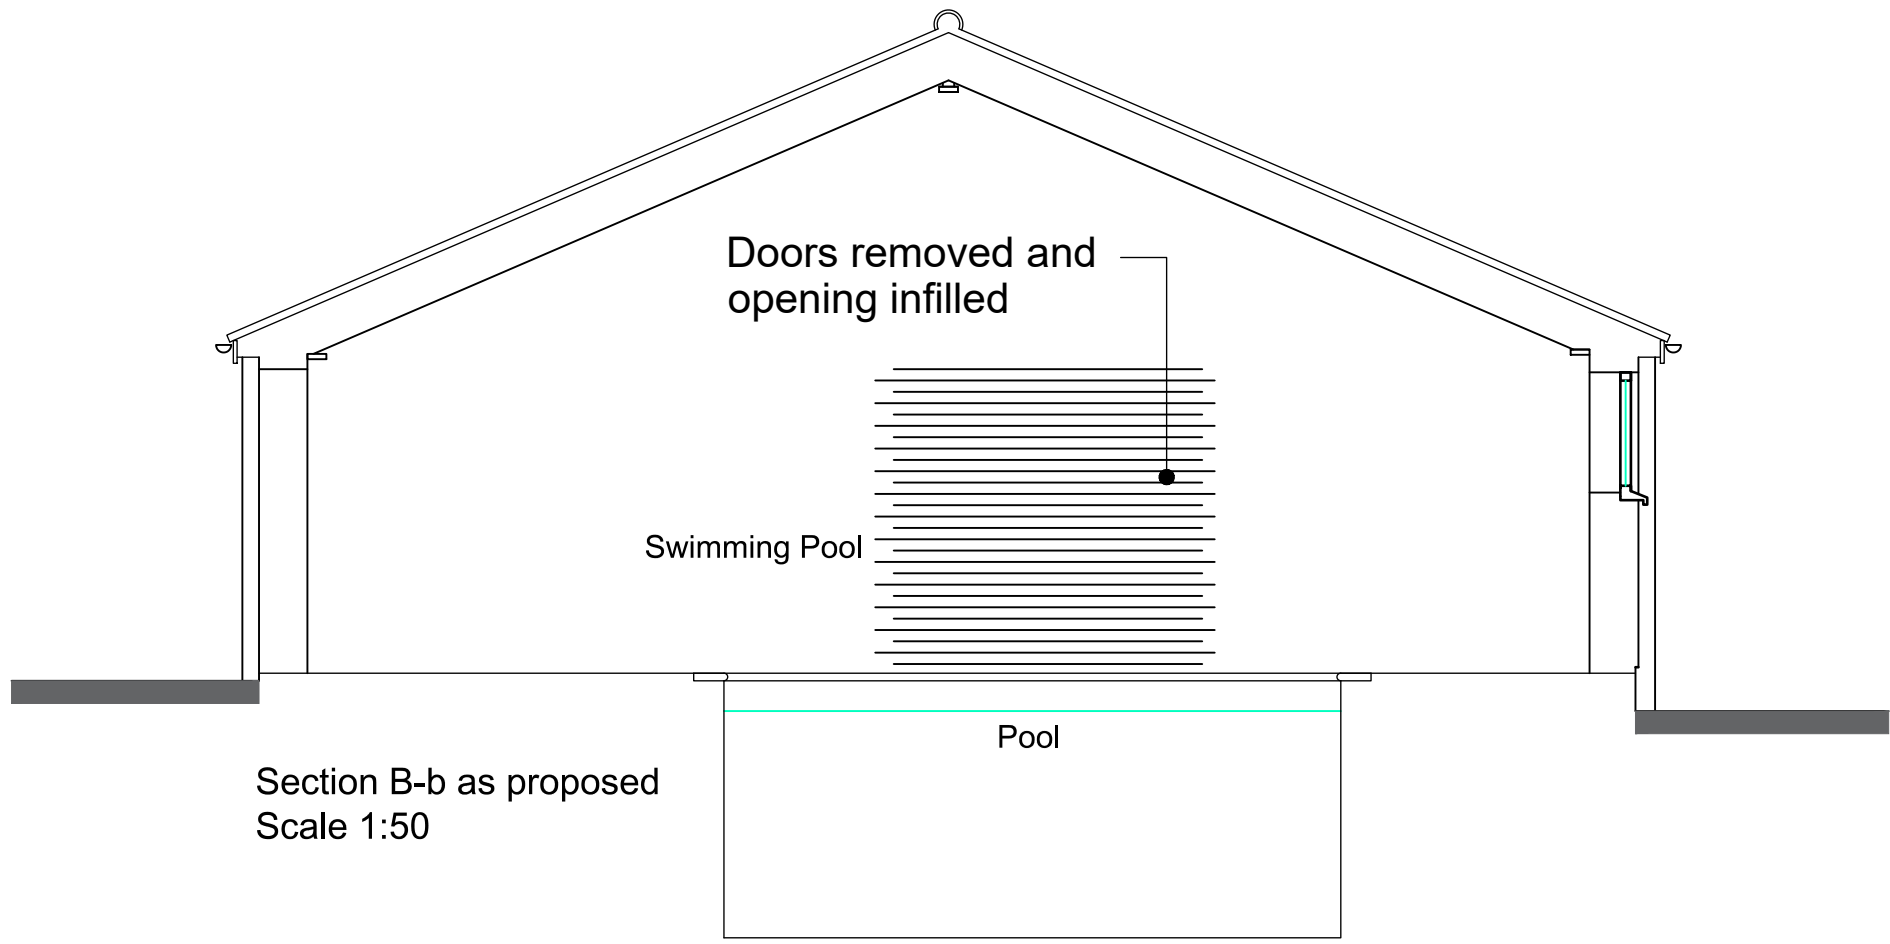 

Section B-b as proposed
Scale 1:50

 

DO NOT SCALE THIS DRAWING. THE CONTRACTOR IS DEEMED TO HAVE CHECKED ALL DIMENSIONS ON SITE AND REPORT ANY DISCREPANCIES TO OGLESBY & LIMB LTD. THE CONTENTS OF THIS DRAWING ARE COVERED BY COPYRIGHT AND REMAIN THE PROPERTY OF OGLESBY & LIMB LTD. WRITTEN APPROVAL MUST BE OBTAINED FROM OGLESBY & LIMB LTD PRIOR TO DUPLICATION OR REPRODUCTION OF THIS DRAWING OR ITS CONTENTS. ANY DIMENSIONS NOT SHOWN ARE TO BE CHECKED AND AGREED WITH OGLESBY & LIMB LTD.

P2	07.09.23	Changing Rooms and Entrance orientation changed to suit parking requirements.	CLS
Ref.	Date	Description	Initial

Oglesby & Limb Ltd
Chartered Architect
Suite 1, Market Chambers
12 Market Place, Spalding, Lincs
PE11 1SL
Tel: 01775 761196
e-mail: design@o-l-ltd.co.uk

O&L

Client:
DPS Education Limited

Project:
**Proposed Conversion of dwelling to SEN School
Dorcette House, Little Lane, Whaplode, Lincolnshire, PE12 6RU**

Drawing Title:
**Dorcette House
Elevations
as proposed**
PLANNING APPLICATION ISSUE

Date:	April 2023	Scale:	as shown @ A1
Drawn by:	CLS	Checked by:	AJO

Drawing Number:	Rev:
A1672-24	P2