

DO NOT SCALE THIS DRAWING. THE CONTRACTOR IS DEEMED TO HAVE CHECKED ALL DIMENSIONS ON SITE AND REPORT ANY DISCREPANCIES TO OGLESBY & LIMB LTD.
THE CONTENTS OF THIS DRAWING ARE COVERED BY COPYRIGHT AND REMAIN THE PROPERTY OF OGLESBY & LIMB LTD. WRITTEN APPROVAL MUST BE OBTAINED FROM OGLESBY & LIMB LTD PRIOR TO DUPLICATION OR REPRODUCTION OF THIS DRAWING OR ITS CONTENTS.
ANY DIMENSIONS NOT SHOWN ARE TO BE CHECKED AND AGREED WITH OGLESBY & LIMB LTD.




Existing gates viewed from east




Existing gates viewed from north-east




East Elevation as existing
Scale 1:50

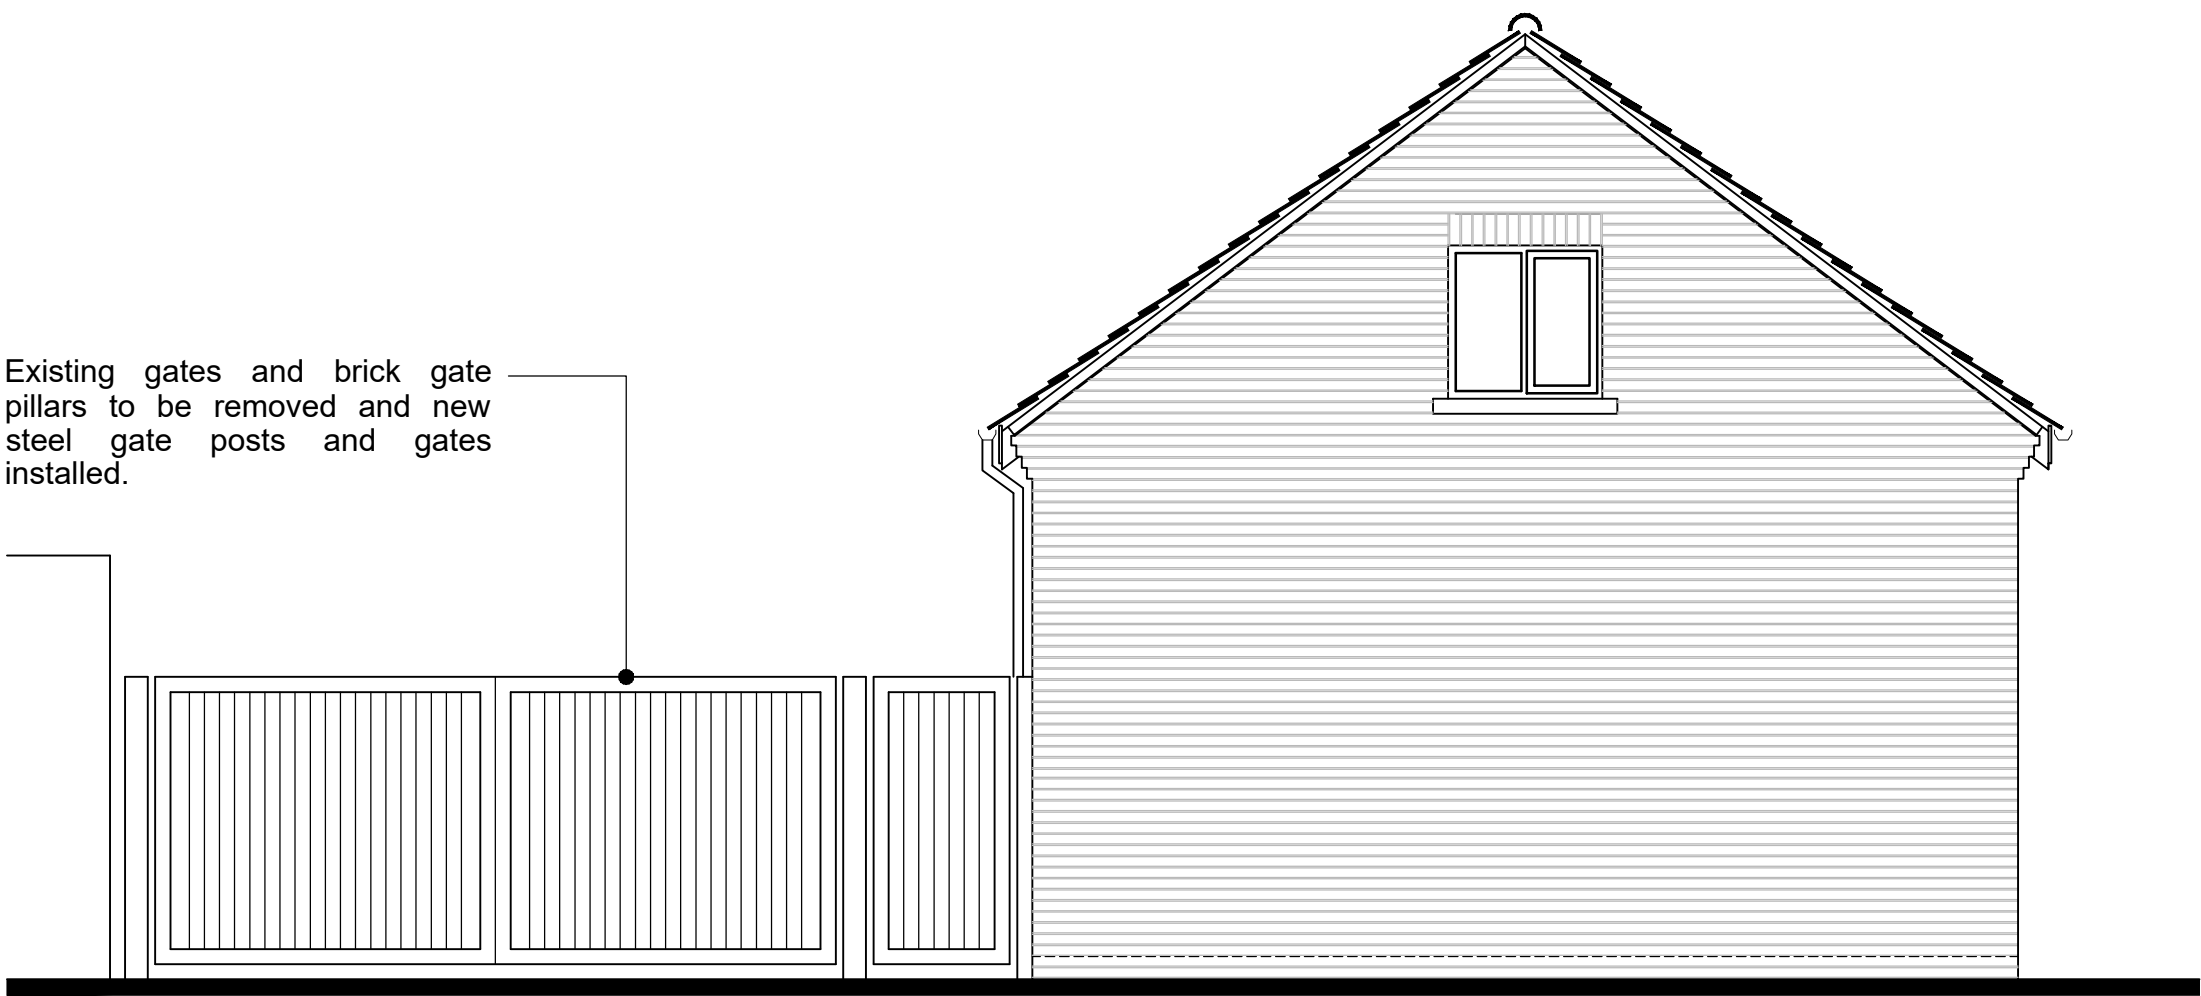


East Elevation as proposed
Scale 1:50

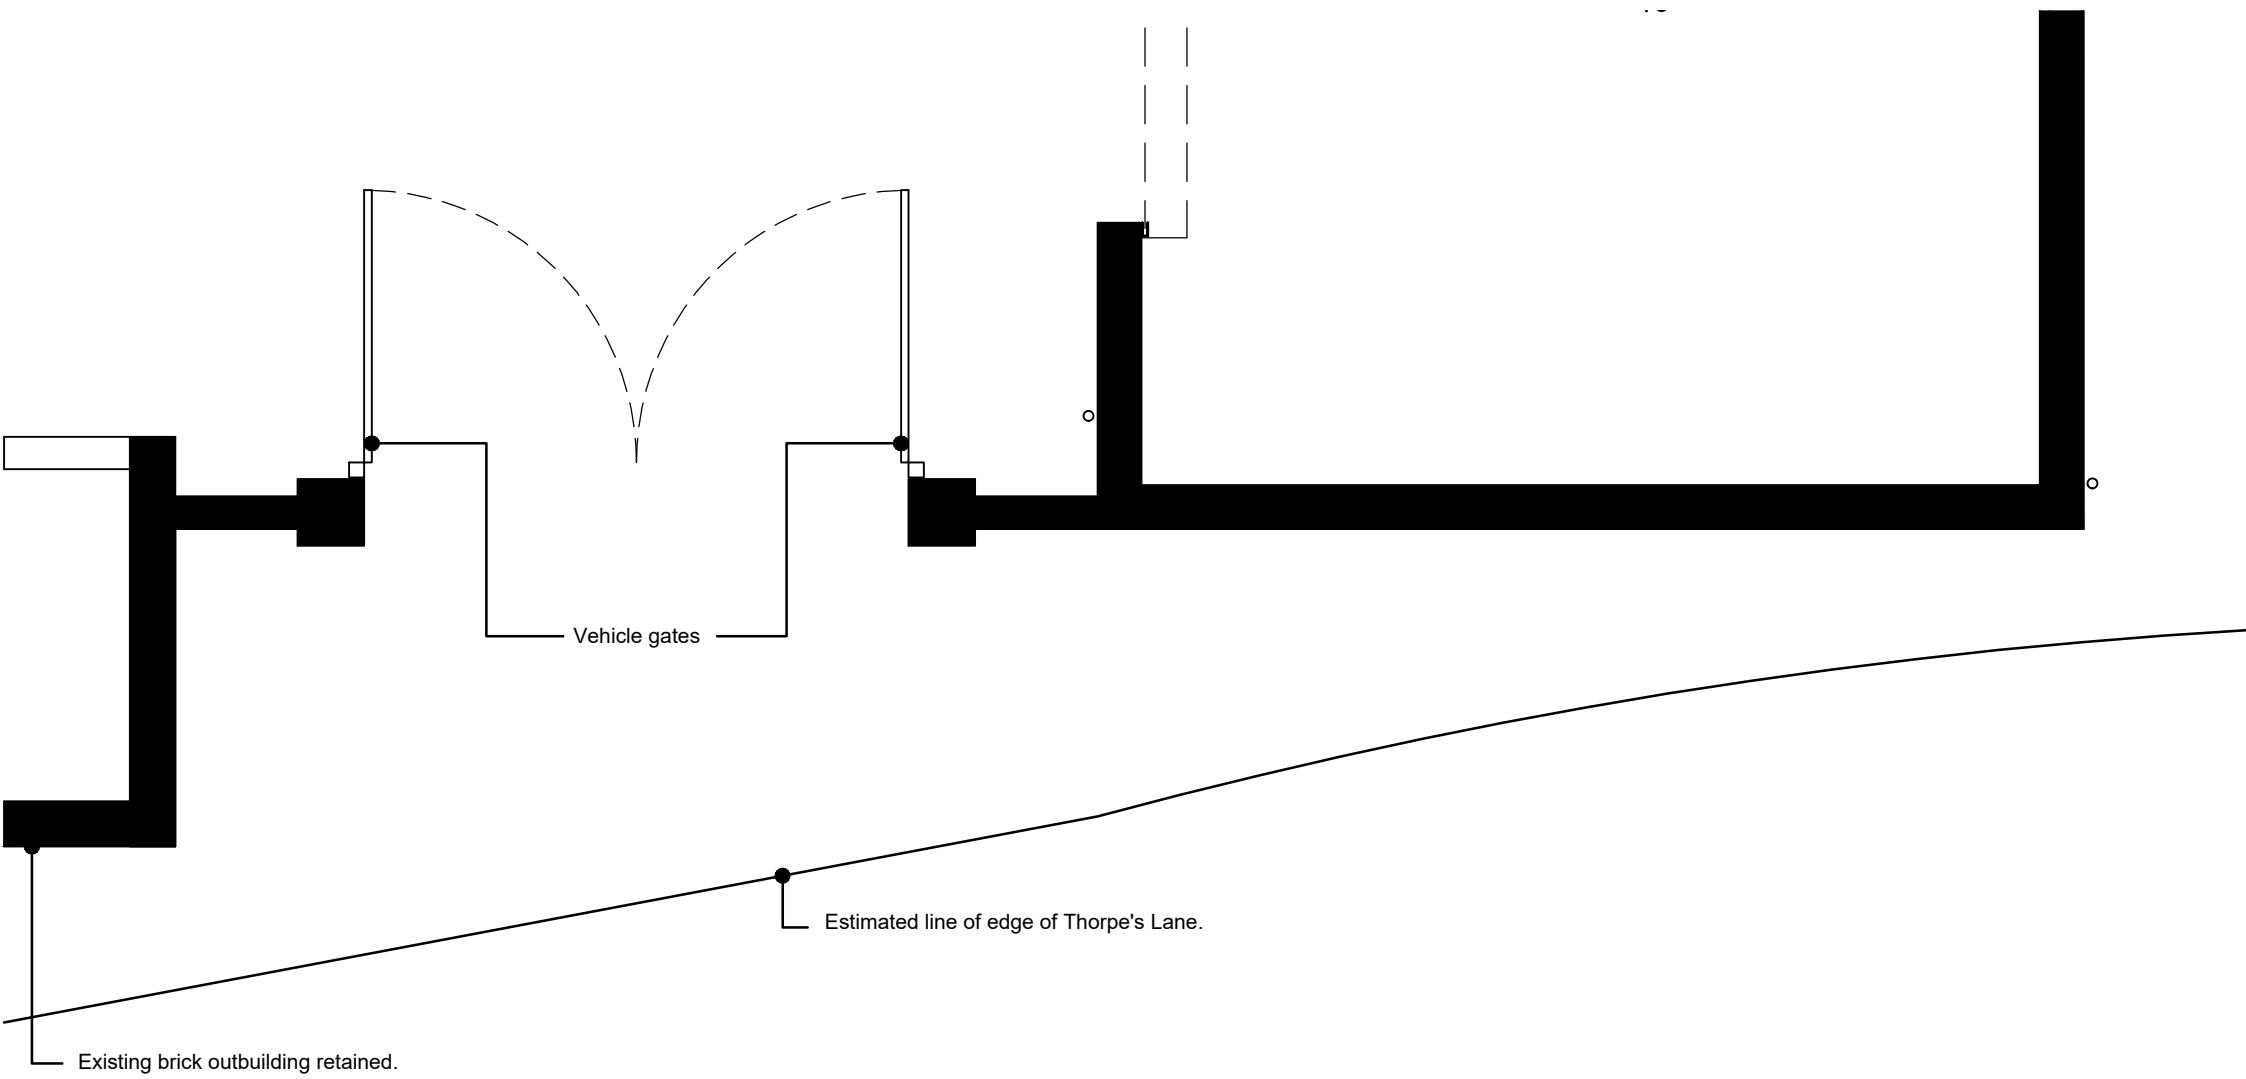

Entrance gates as existing
Scale 1:50

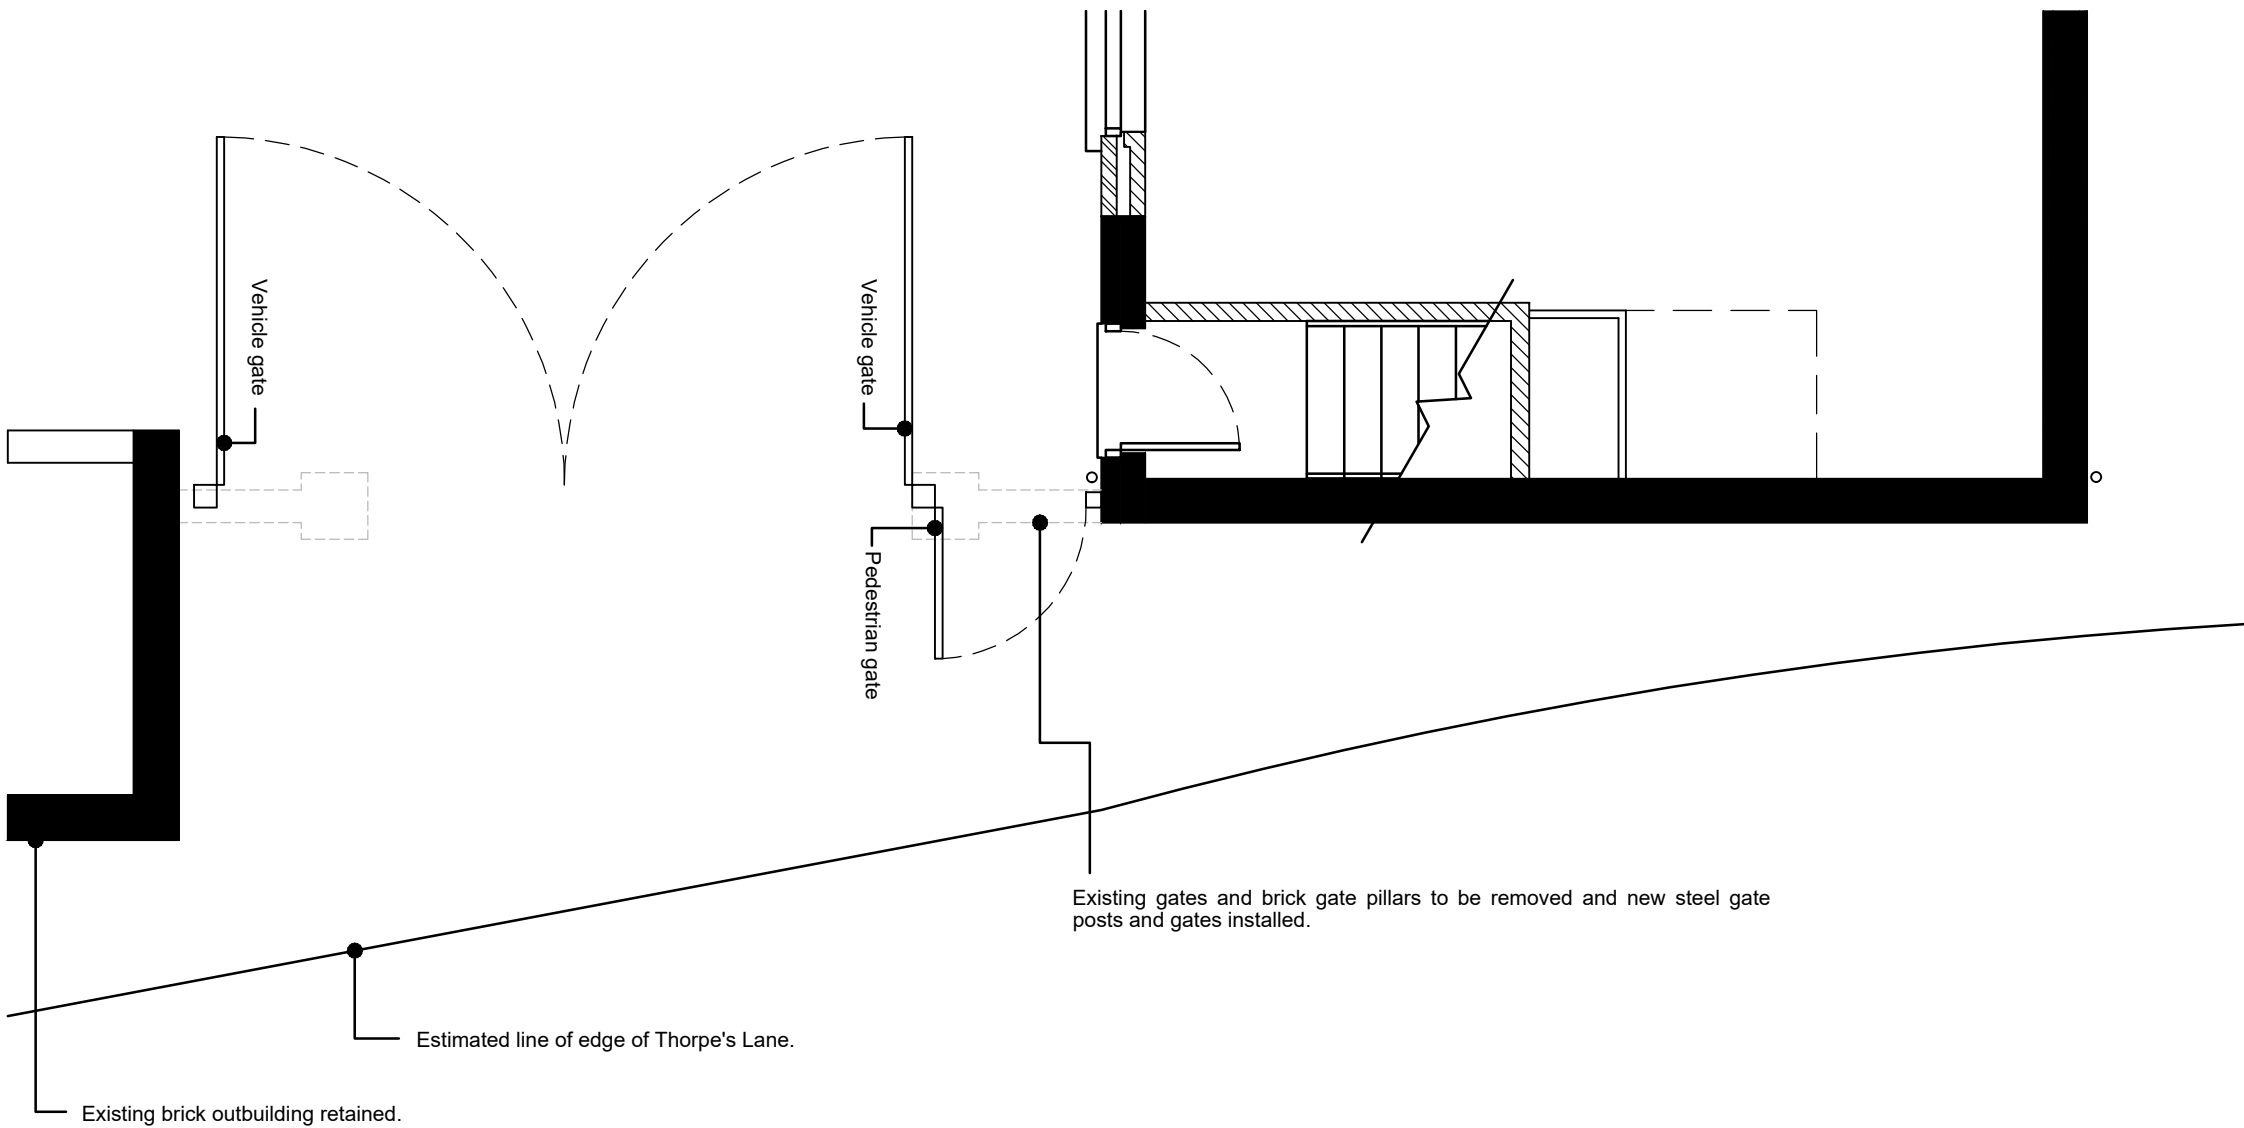

Entrance gates as proposed
Scale 1:50

 

X	XX.XX.XX	XXXXX	XXX
Ref.	Date	Description	Initial

Oglesby & Limb Ltd

Chartered Architect

Suite 1, Market Chambers
12 Market Place, Spalding, Lincs
PE11 1SL

Tel: 01775 761196

e-mail: design@o-l-ltd.co.uk

O&L

Client:
DPS Education Limited

Project:
**Proposed Conversion of dwelling to
SEN School
Dorcette House, Little Lane, Whaplode,
Lincolnshire, PE12 6RU**

Drawing Title:

**Site entrance gates works
Details as existing and as proposed**

PLANNING APPLICATION ISSUE

Date:	June 2023	Scale:	as shown @ A1
Drawn by:	AJO	Checked by:	CLS

Drawing Number:	Rev:
A1672-30	P1