
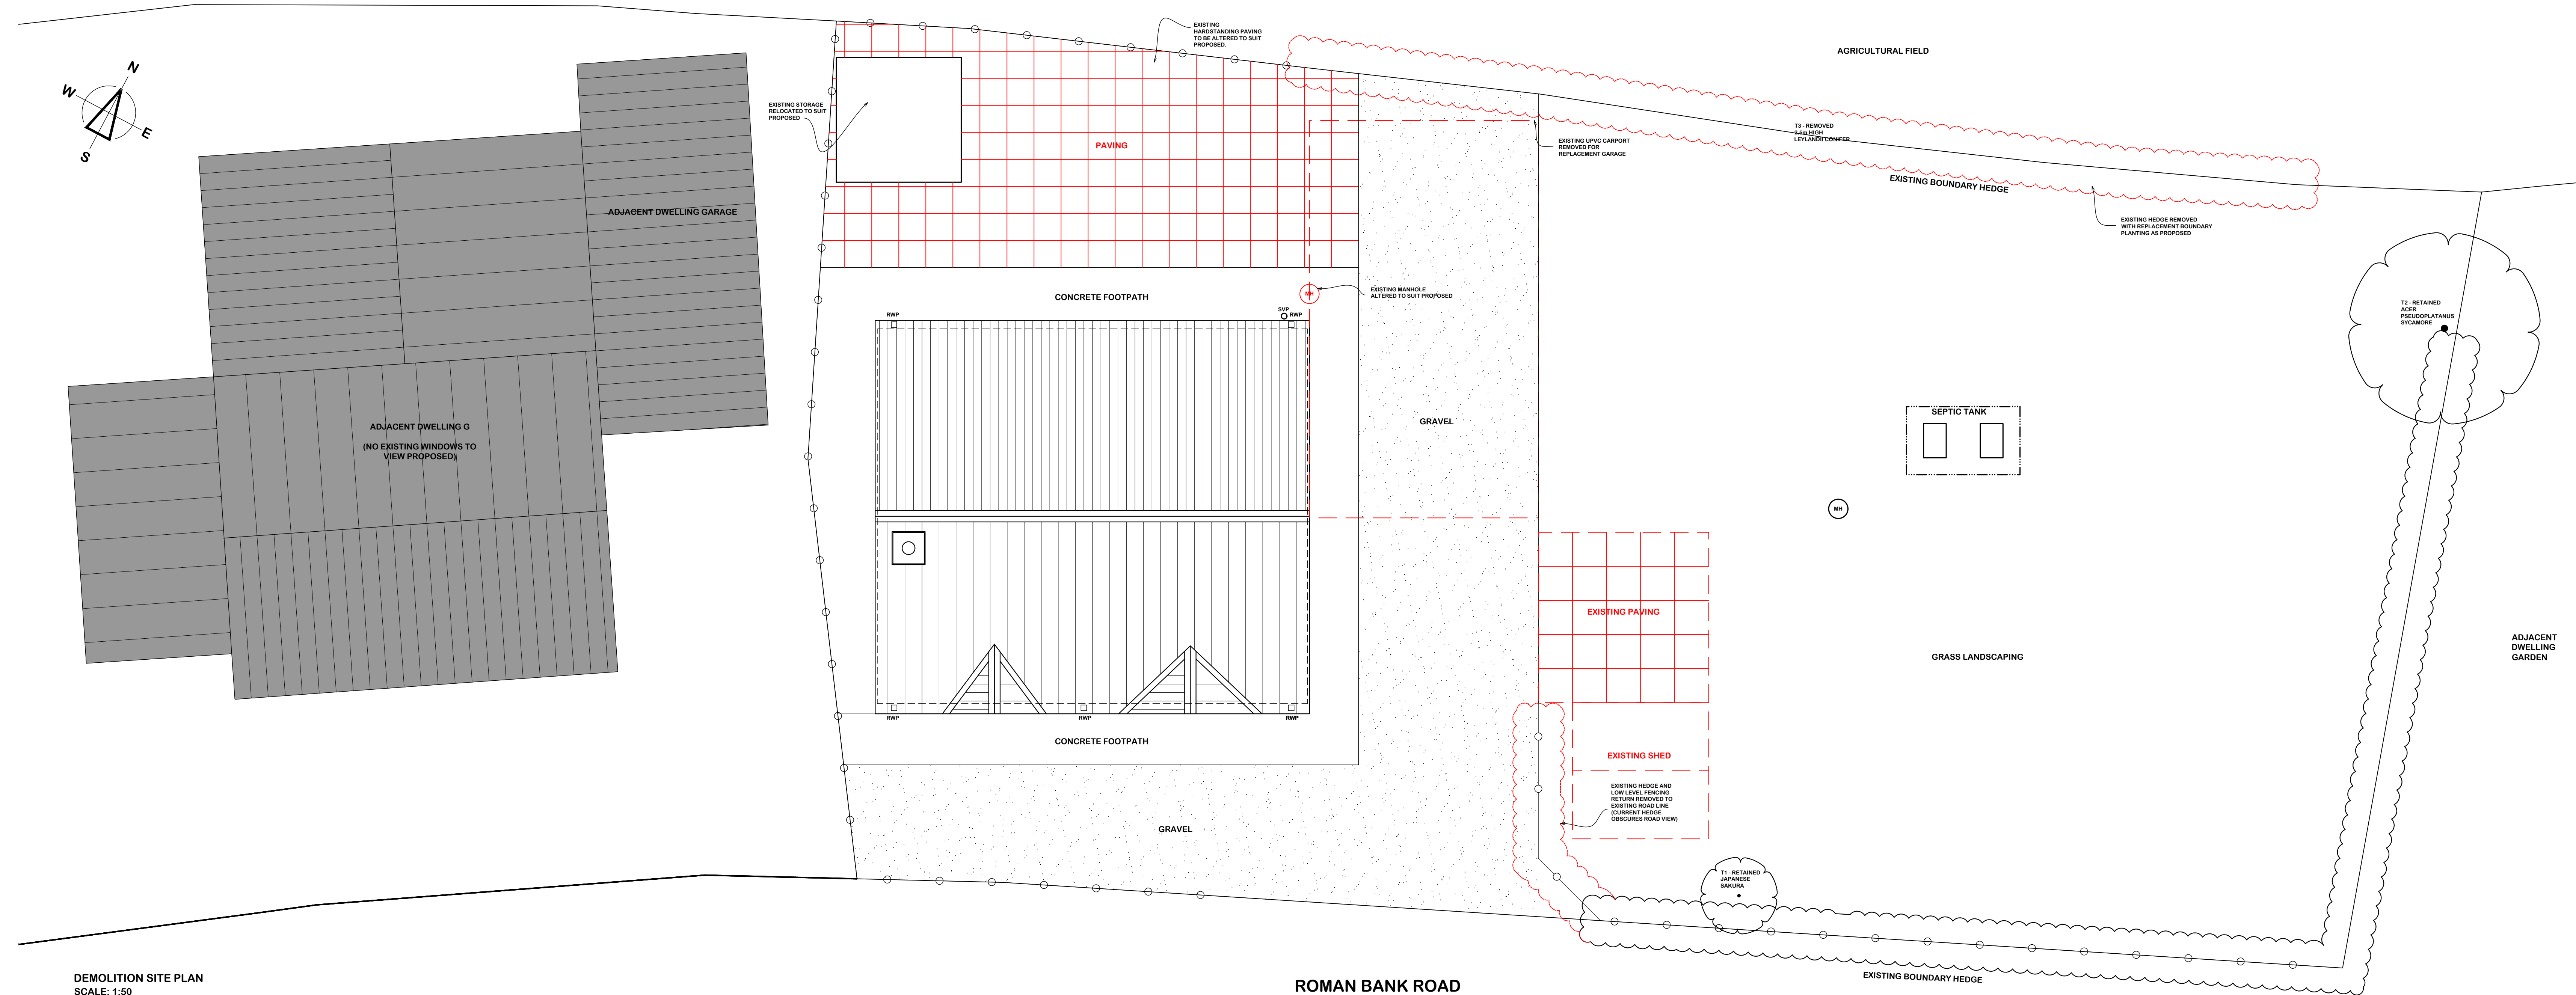
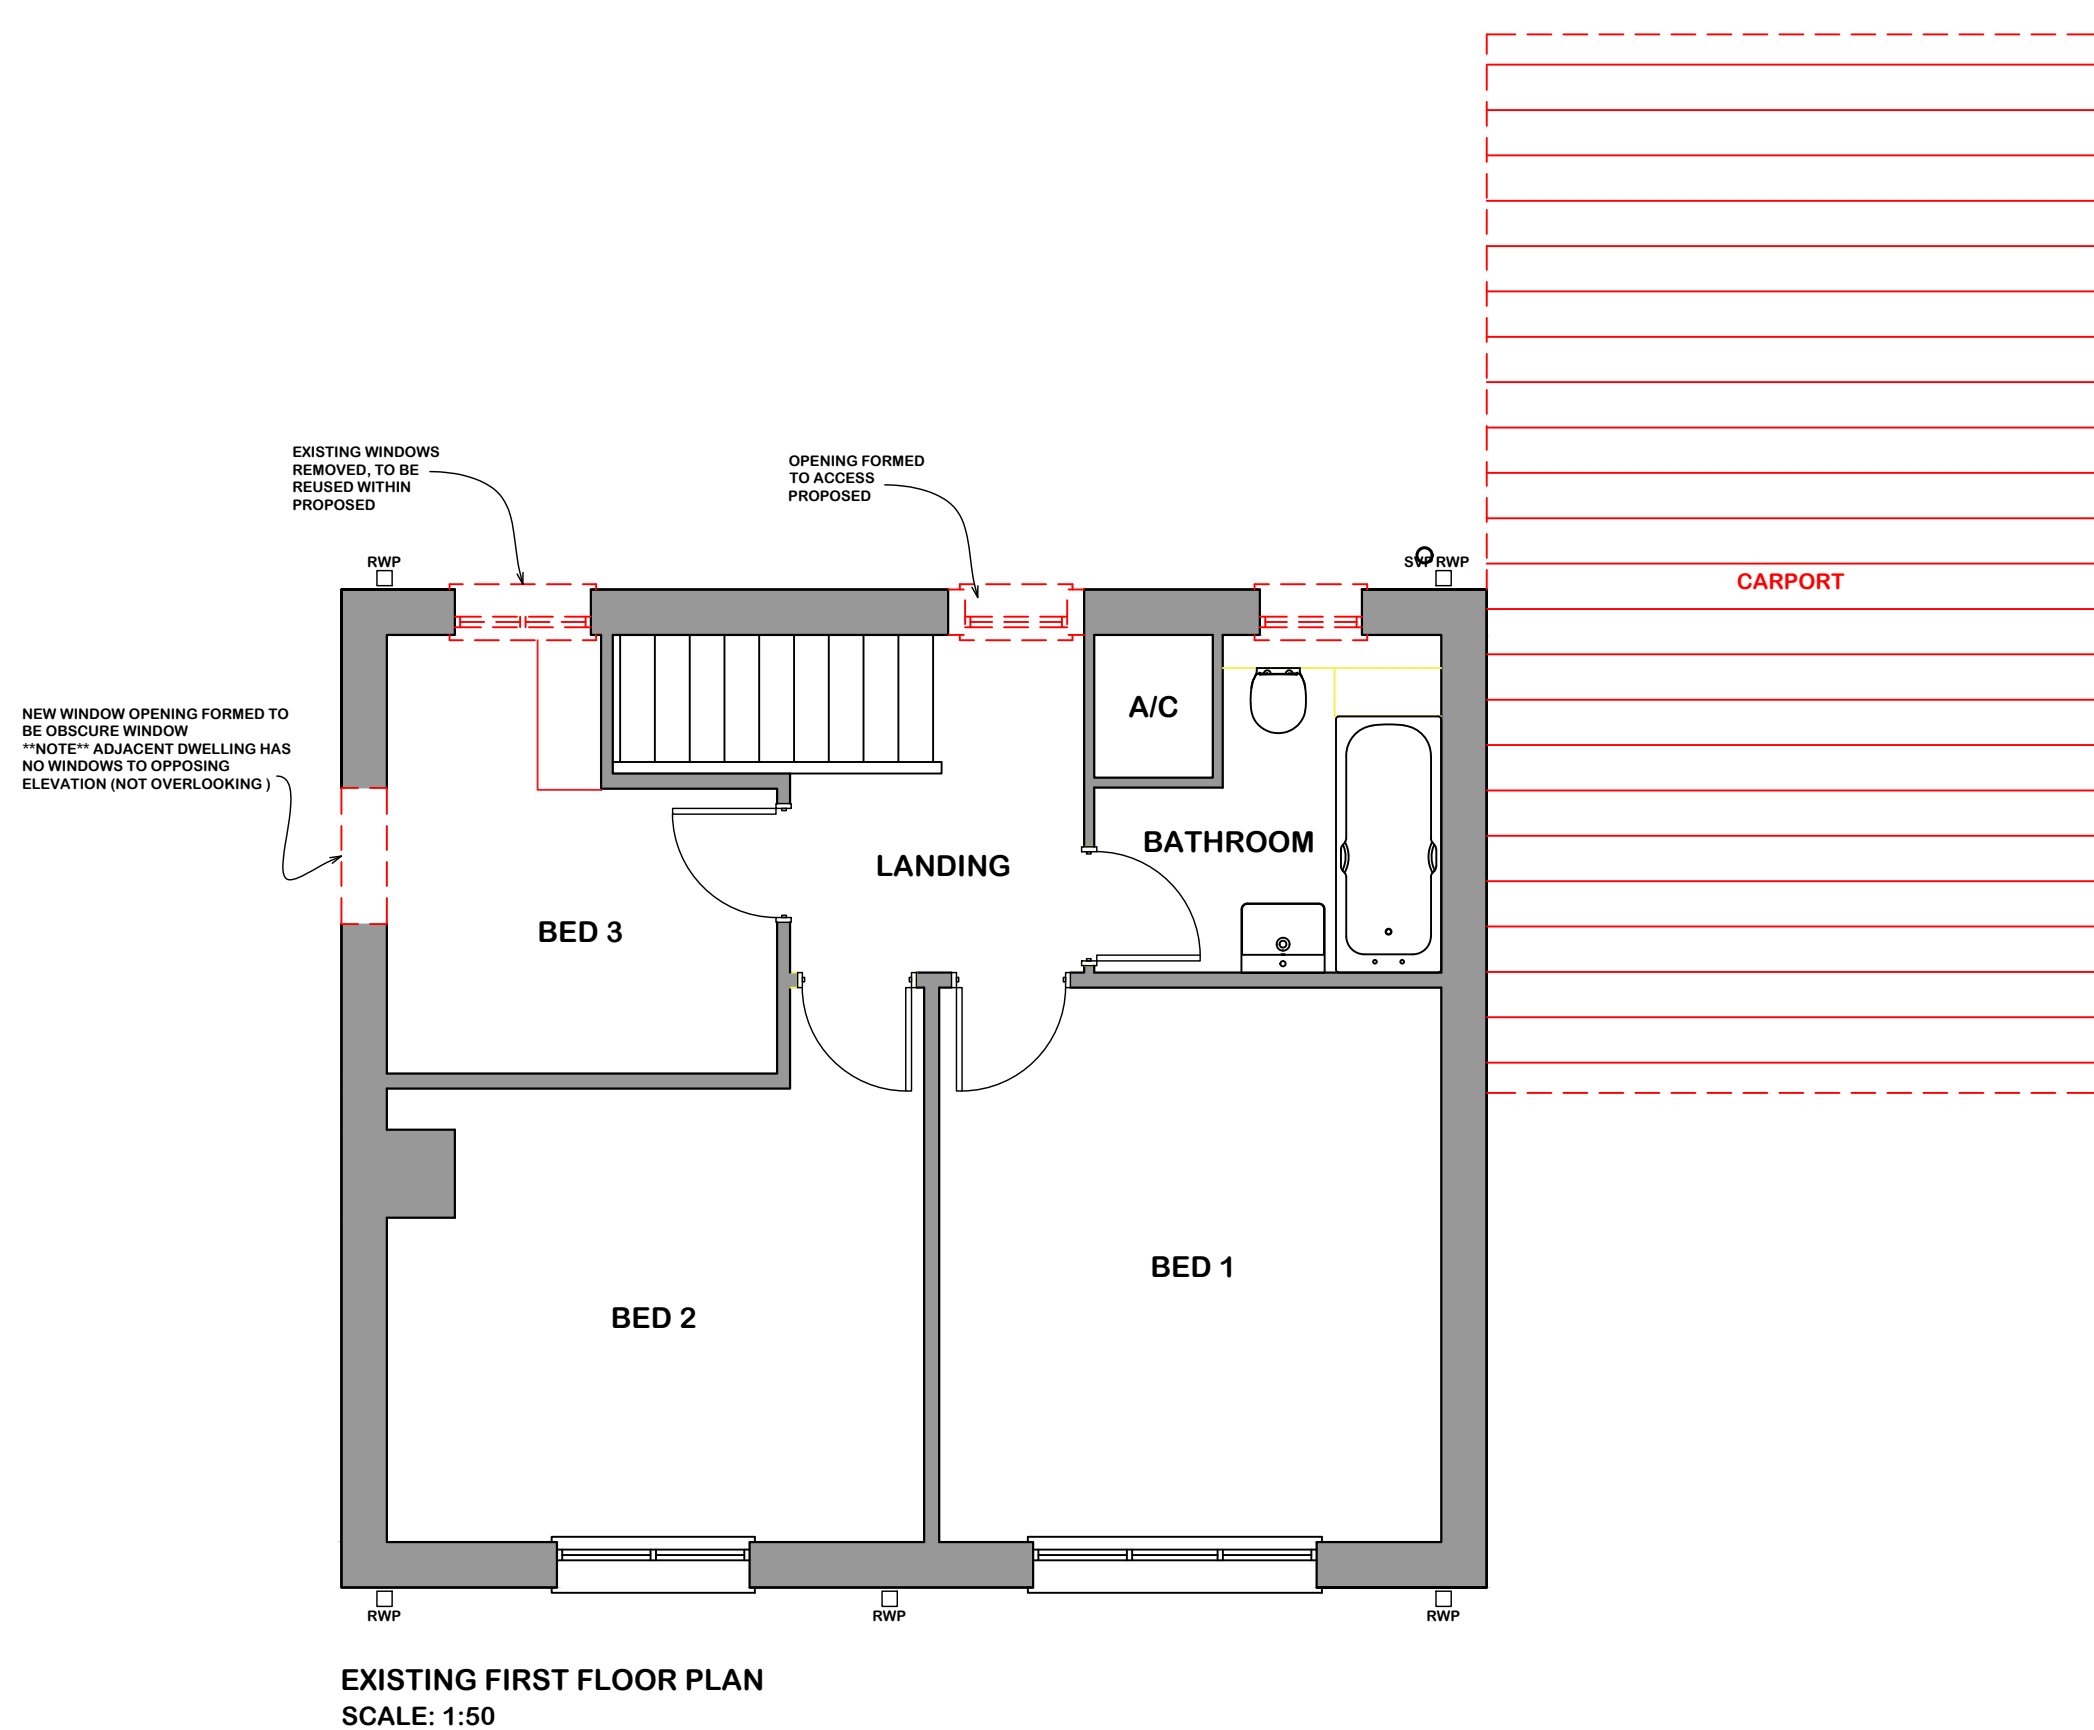
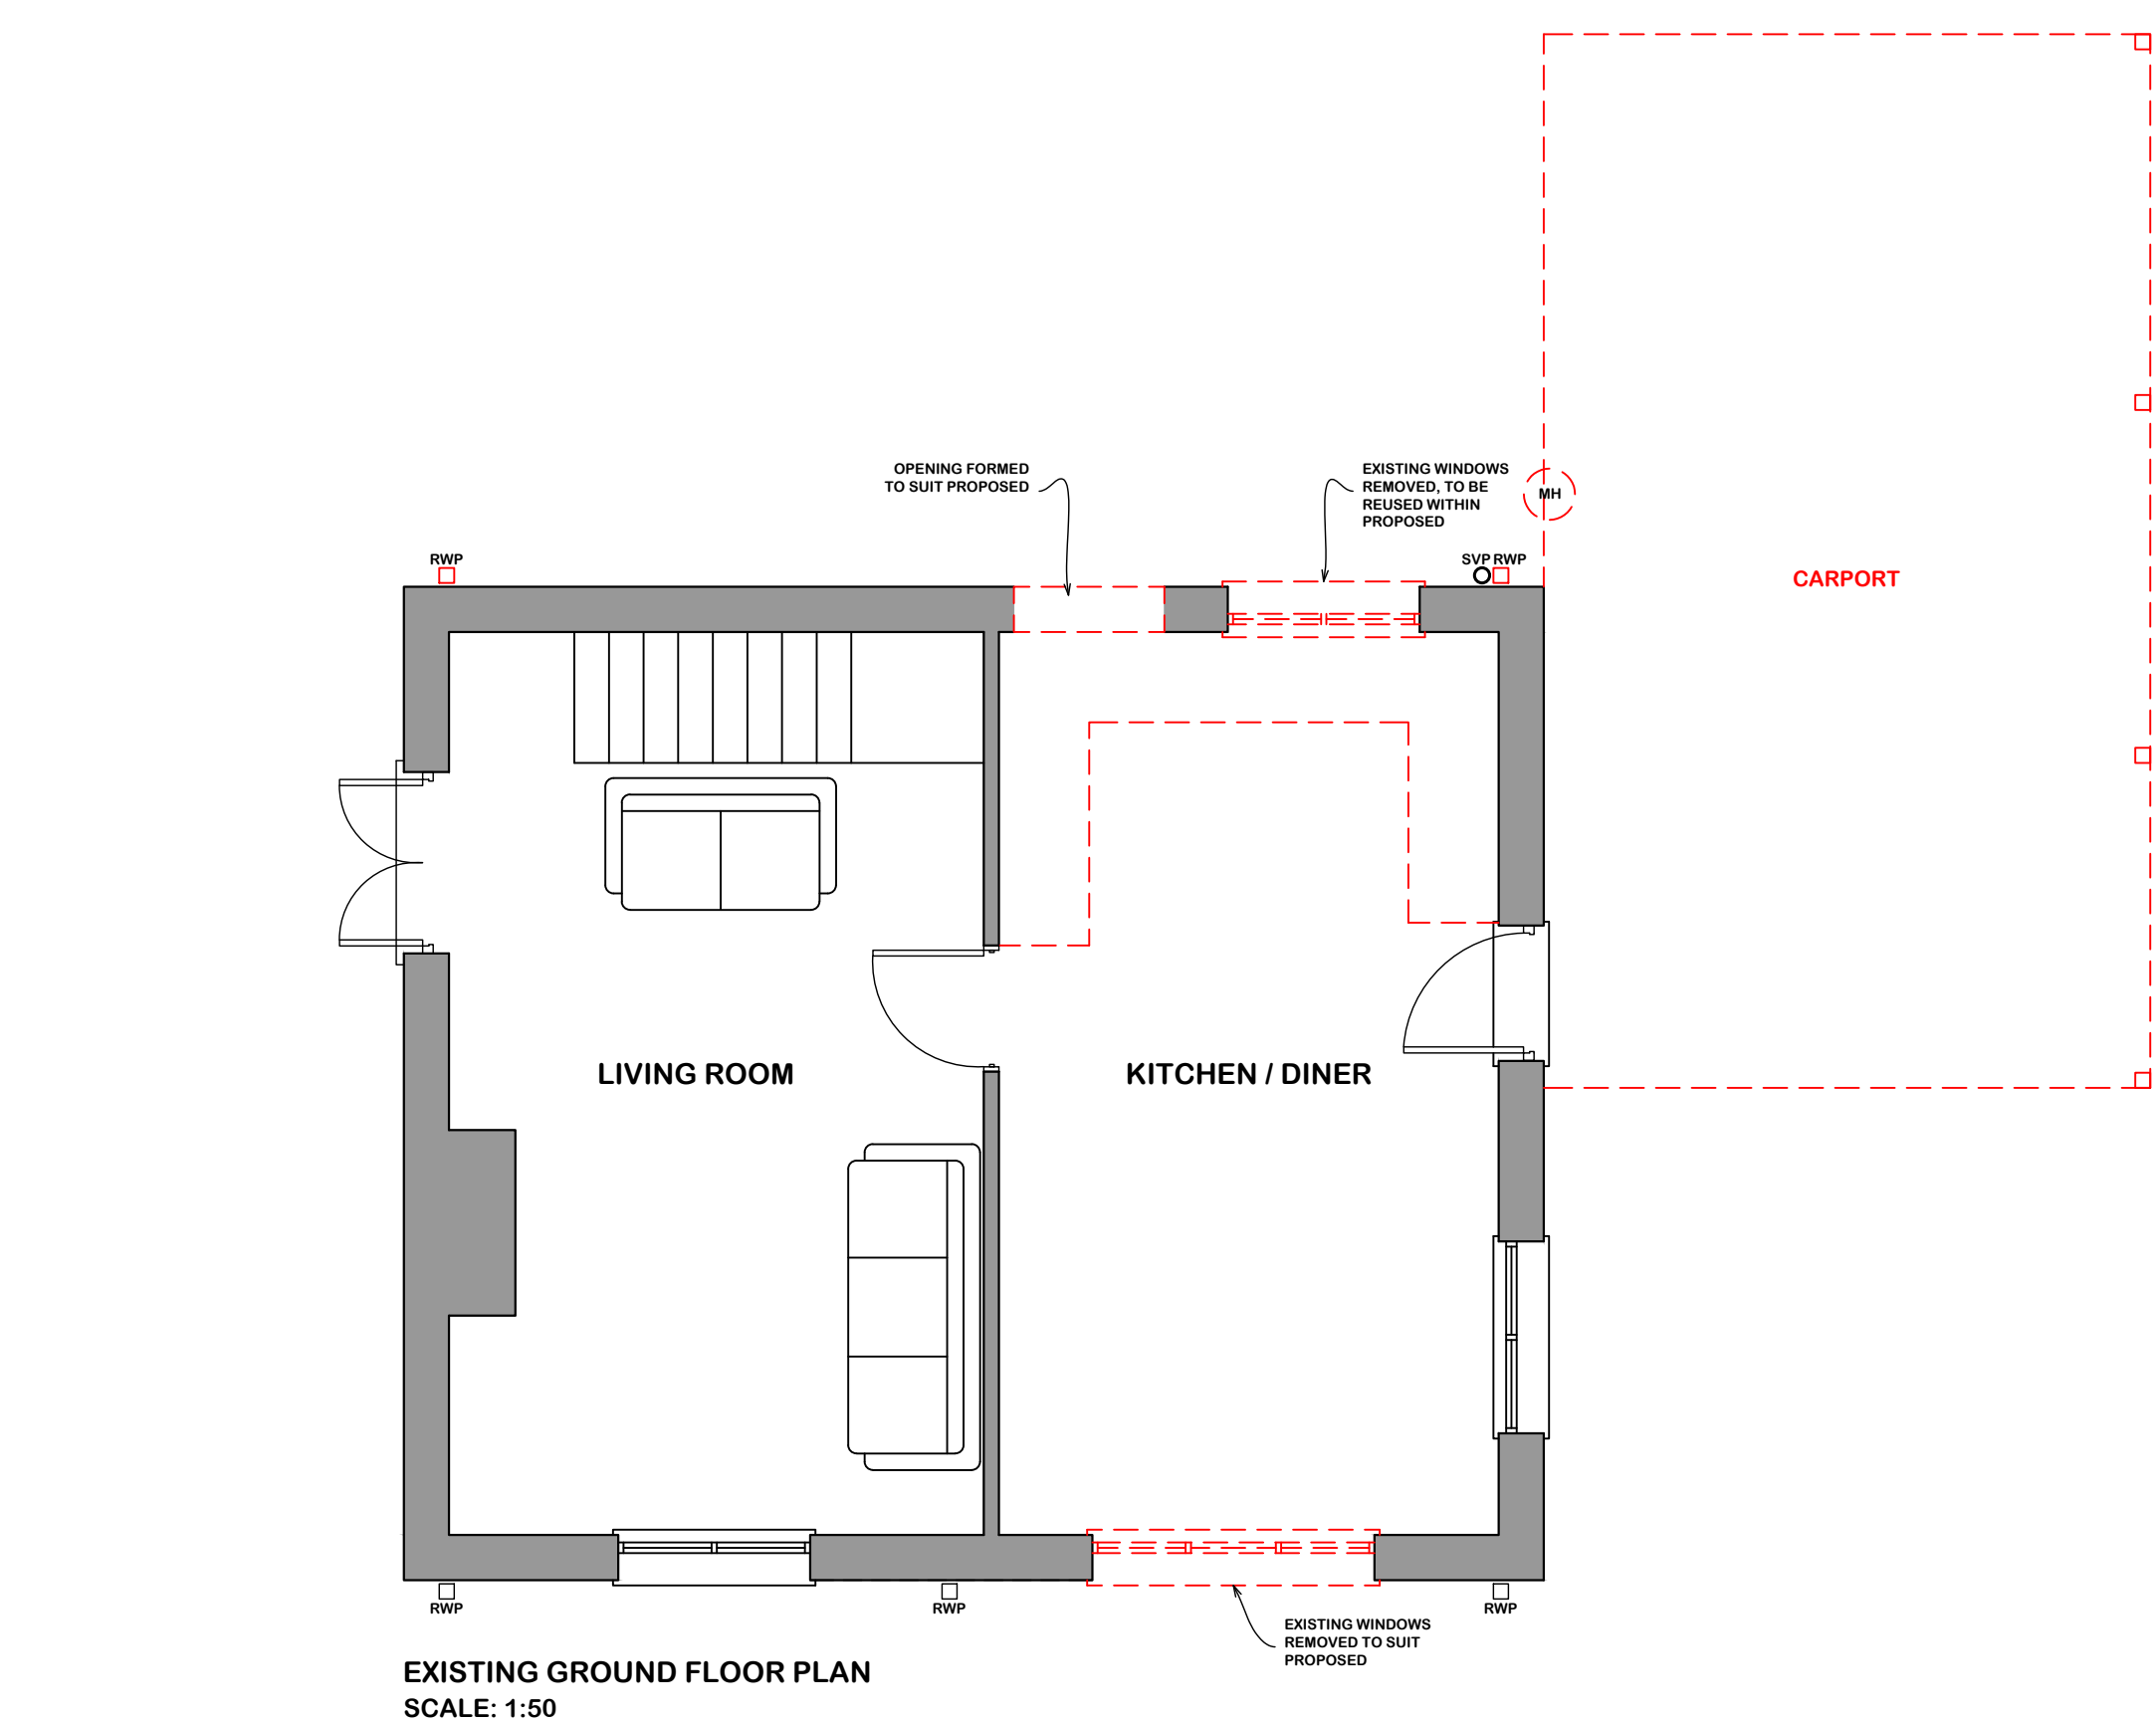
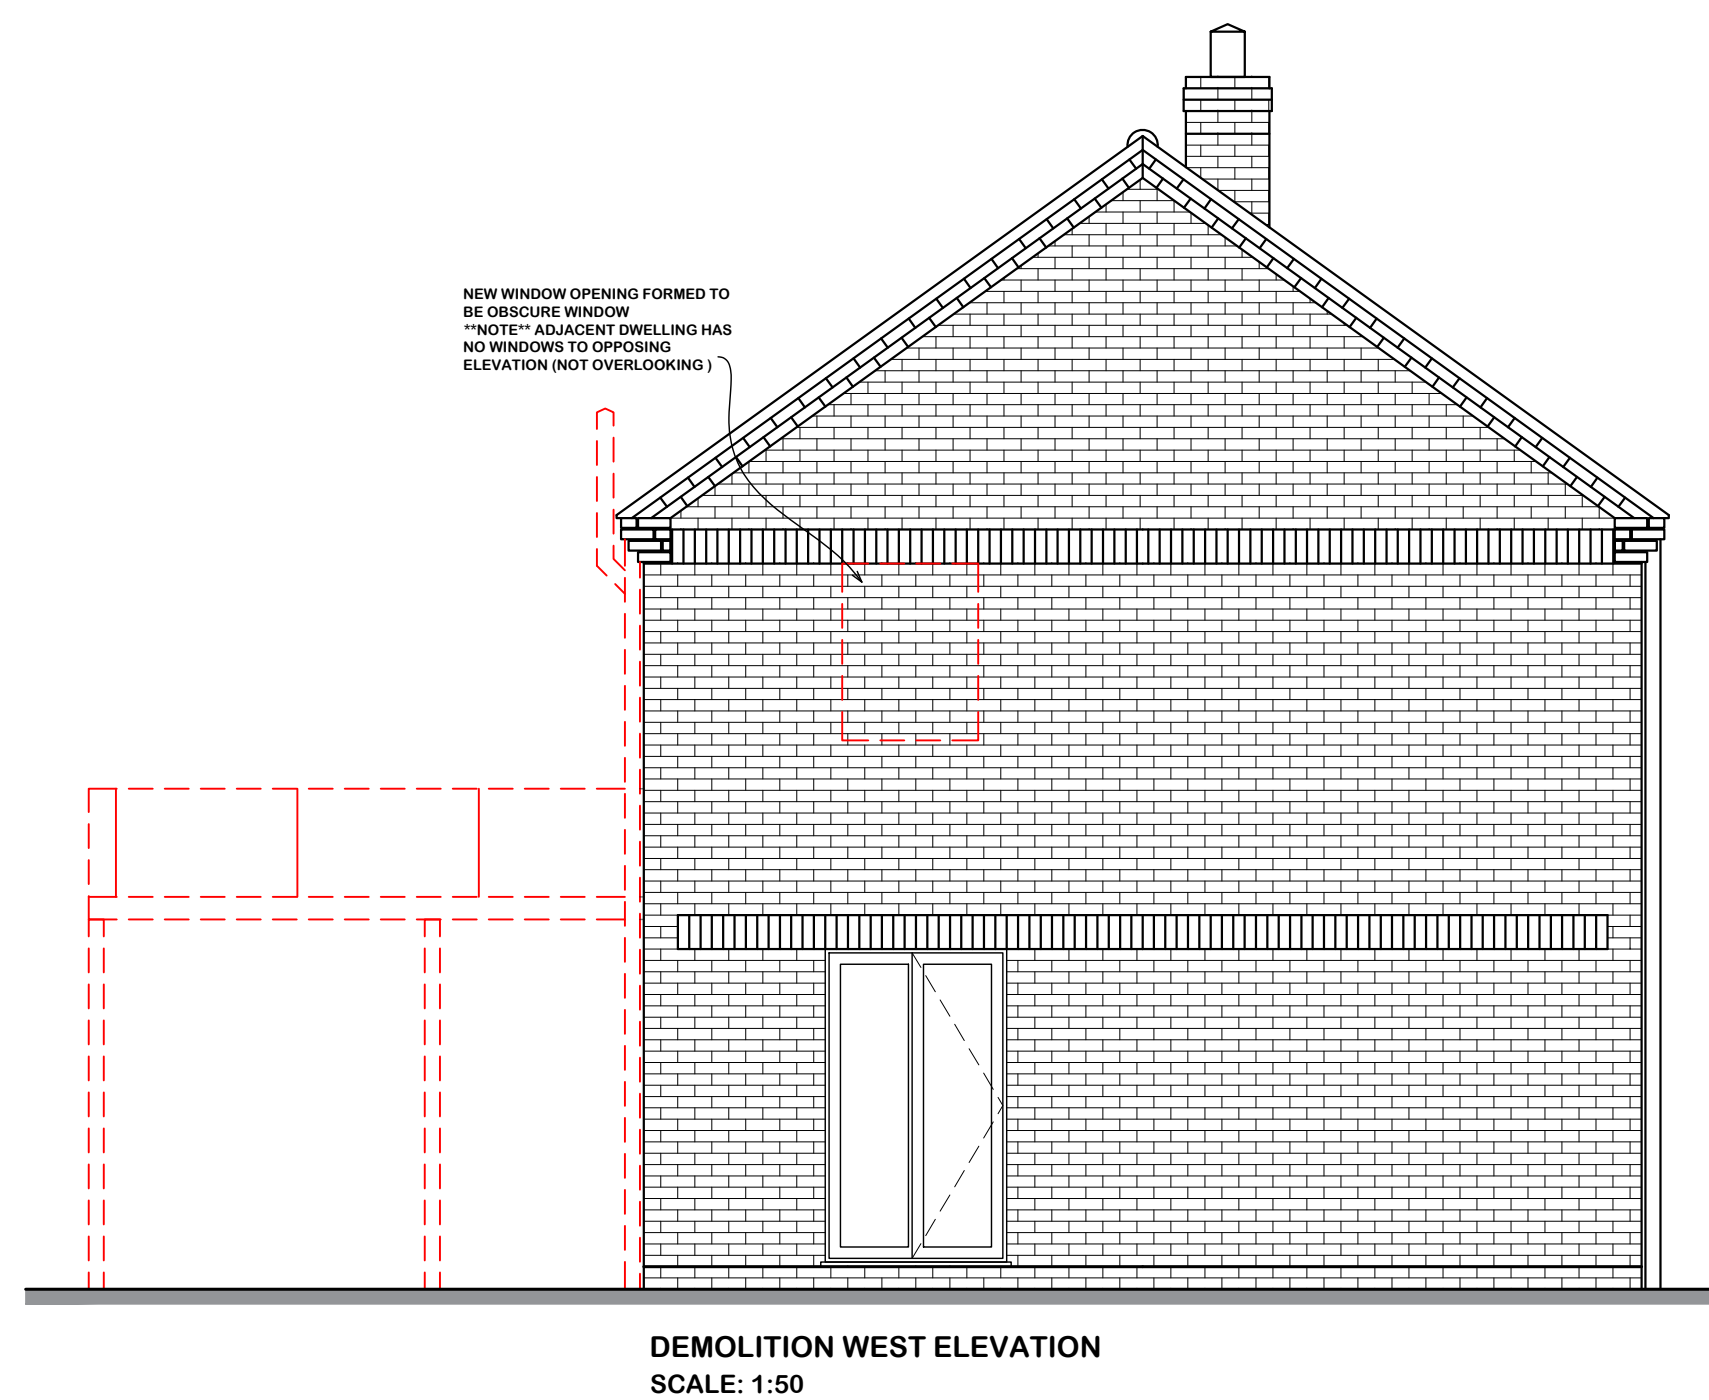


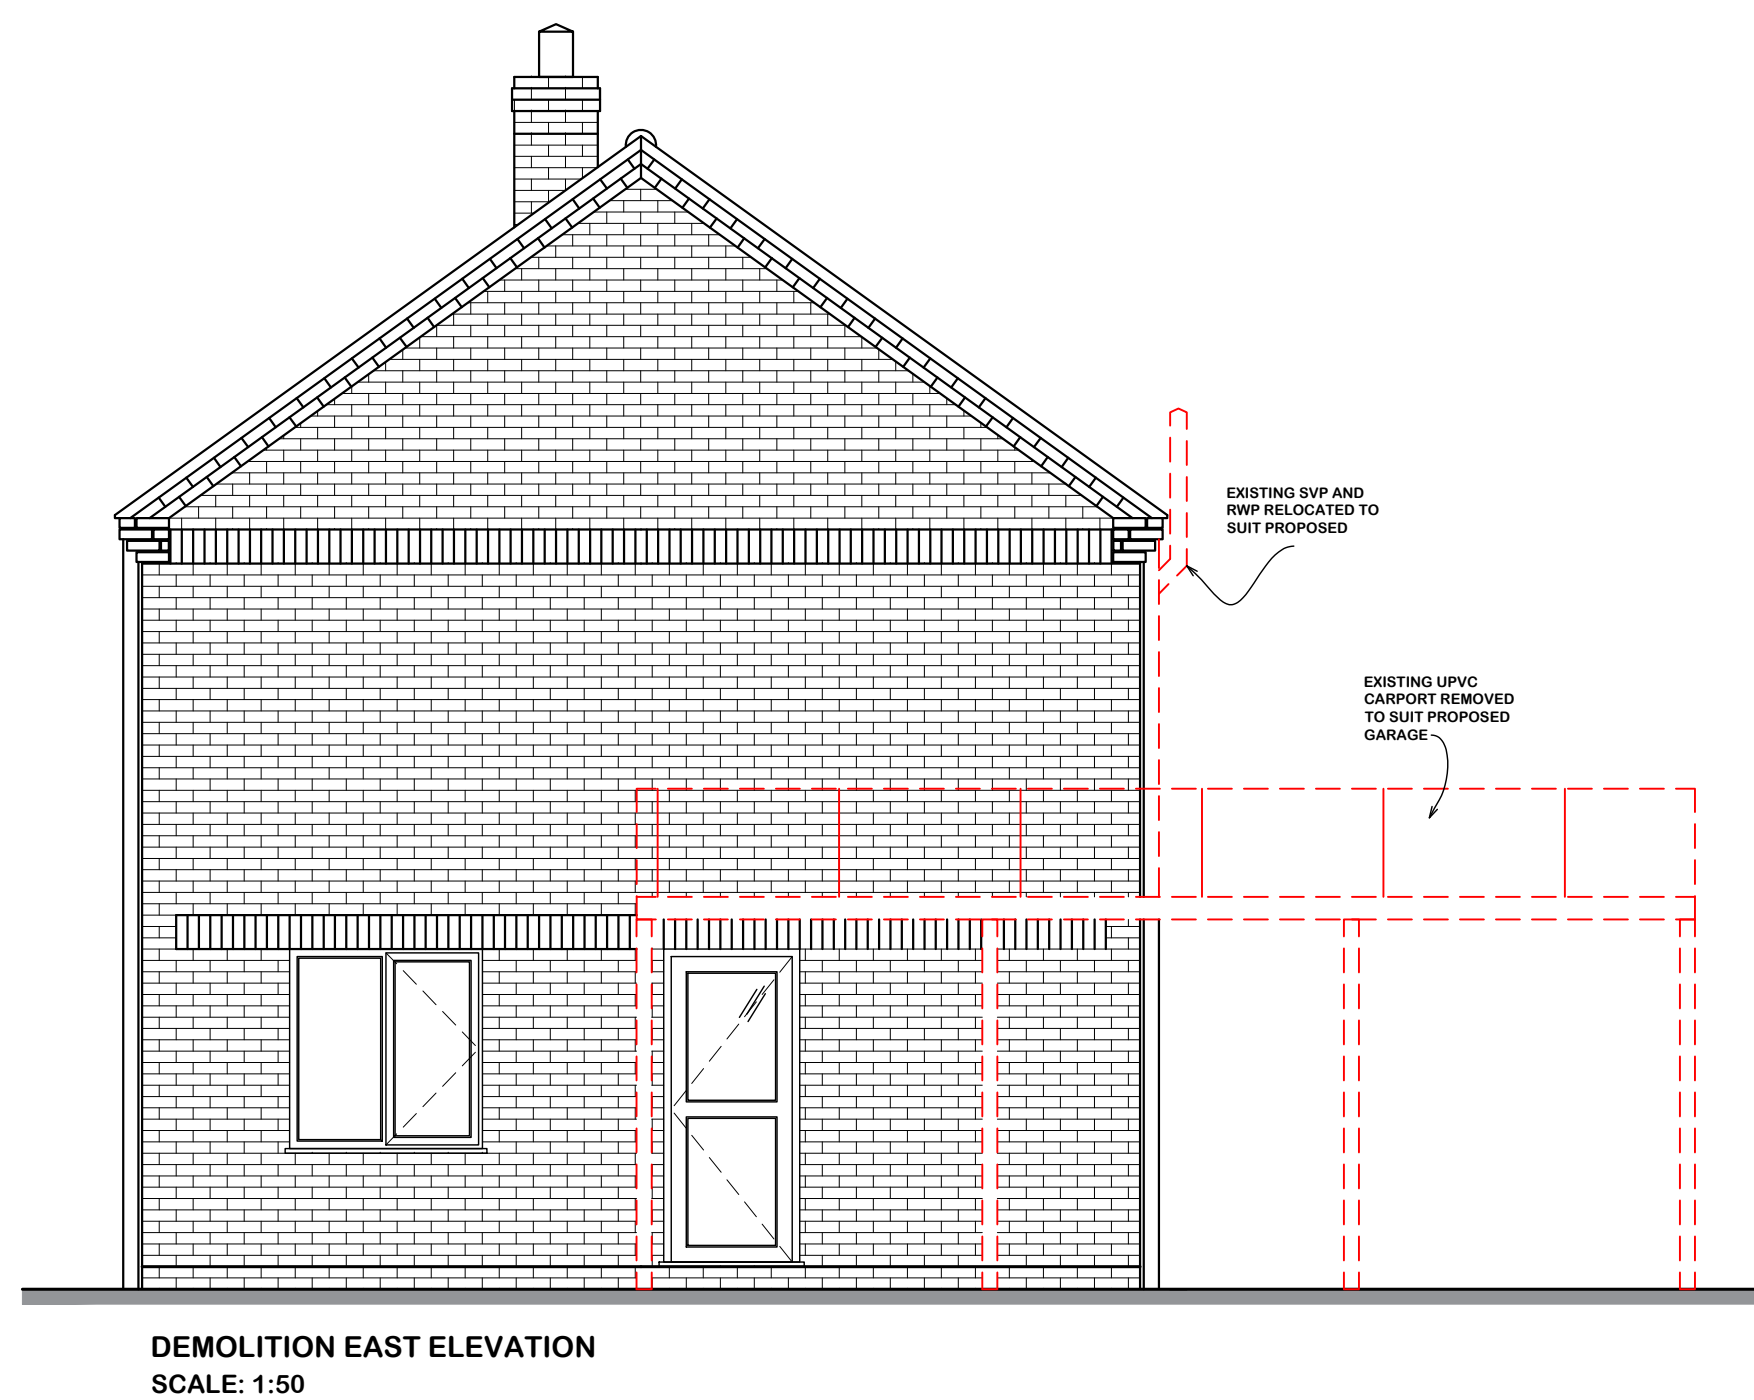

Notes:

This document is the property of David Trundley Design Services Ltd and may not be reissued, loaned or copied in part or in whole without written permission © 2022

All dimensions are in millimetres unless stated otherwise. It is recommended that information is not scaled off this drawing.

This drawing should be read in conjunction with all other relevant information, specifications & schedules.

If this drawing is received electronically it is the recipient's responsibility to print the document at the correct scale.

All dimensions to be checked on site prior to commencing work and any discrepancies to be advised immediately.

CONSTRUCTION (Design & Management) REGULATIONS 2015: David Trundley Design Services Ltd are employed as 'Designer' and will provide information to those responsible for the 'Principal Designer' and to the client.

David Trundley Design Services Ltd are responsible for the 'Architectural' design of the elements included on this drawing only.



Architectural design has been carried out with due consideration for the safety during construction, occupation and maintenance of the finished structure.

The works contain no extraordinary hazards or risks that are not present during routine construction operations that would not readily be apparent to a competent contractor.

This information should be included as part or commencement of the Health and safety file for the project.

DEMOLITION LEGEND	
PROPOSED RED BRICKWORK (TO MATCH EXISTING)	
PROPOSED EXISTING FOR REMOVAL / ALTERATION	
PROPOSED BUILDING FOOT PRINTS INCLUDING EXISTING TO MATCH	
EXISTING WALLS	
EXISTING BUILDING	
PROPOSED 3mm RAISED PAVEMENT GRAVEL	
EXISTING PAVING	
EXISTING TIMBER FENCING	
EXISTING FILL AND SURFACE DRAINAGE ROUTE	
EXISTING LEVELLAND CONFIRMED TREE	
EXISTING TREE AS TREE SCHEDULE	

* NB: ALL PROPOSED SITE AND FLOOR LEVELS TO MATCH EXISTING LEVEL HEIGHTS. ALL LEVELS ABOVE GROUND LEVEL WILL MATCH EXISTING.

  

No.	Date	Amendment description

Revisions

Drawing Status: **PLANNING**

DESIGN SERVICES
www.trundley.com

Salgate Barn
Majors Road
Tiney All Saints
King's Lynn
Norfolk
PE34 4BT

Tel: 01553 817790
Fax: 01553 817874
Email: enquiries@trundley.com

Project Title:
**MR & MRS COOPER
OLIVE TREE HOUSE
37 ROMAN BANK
SARACEN'S HEAD, HOLBEACH,
PE12 8BB**

PROPOSED REAR EXTENSION WITH GARAGE

Drawing Title:
**DEMOLITION SITE PLAN, FLOOR PLANS
AND ELEVATIONS**

Scale: **AS STATED @ A0** Date: **JUNE 2022** Drawn: **HC**

Drawing Number:
22-P23-PL003

Checked by: Date:

If this drawing is unsigned in the check box then the drawing is an unauthorised issue and should not be used for any purposes