

All dimensions to be verified on site by Main Contractor before the start of any shop drawings or work whatsoever either on their own behalf or that of sub-contractors.

Report any discrepancies to the Contract Administrator at once

This drawing is to be read with all relevant Architect's and Engineer's drawings and other relevant information

Andrew M Wright Ltd. Registered in England & Wales No. 9399024.
Registered office: 22 Church Street, Holbeach, Spalding, Lincs. PE12 7LL

Registered office: 22 Church Street, Holbeach, Spalding, Lincs. PE12 7LL

LEGEND:

Legend to materials:-

1 = Profiled asbestos sheeting

2 = Translucent rooftop panels

3 = Metal sliding doors


DO NOT SCALE

Legend to materials:-



1 = Profiled asbestos sheeting

2 = Translucent rooftop panels


3 = Metal sliding doors

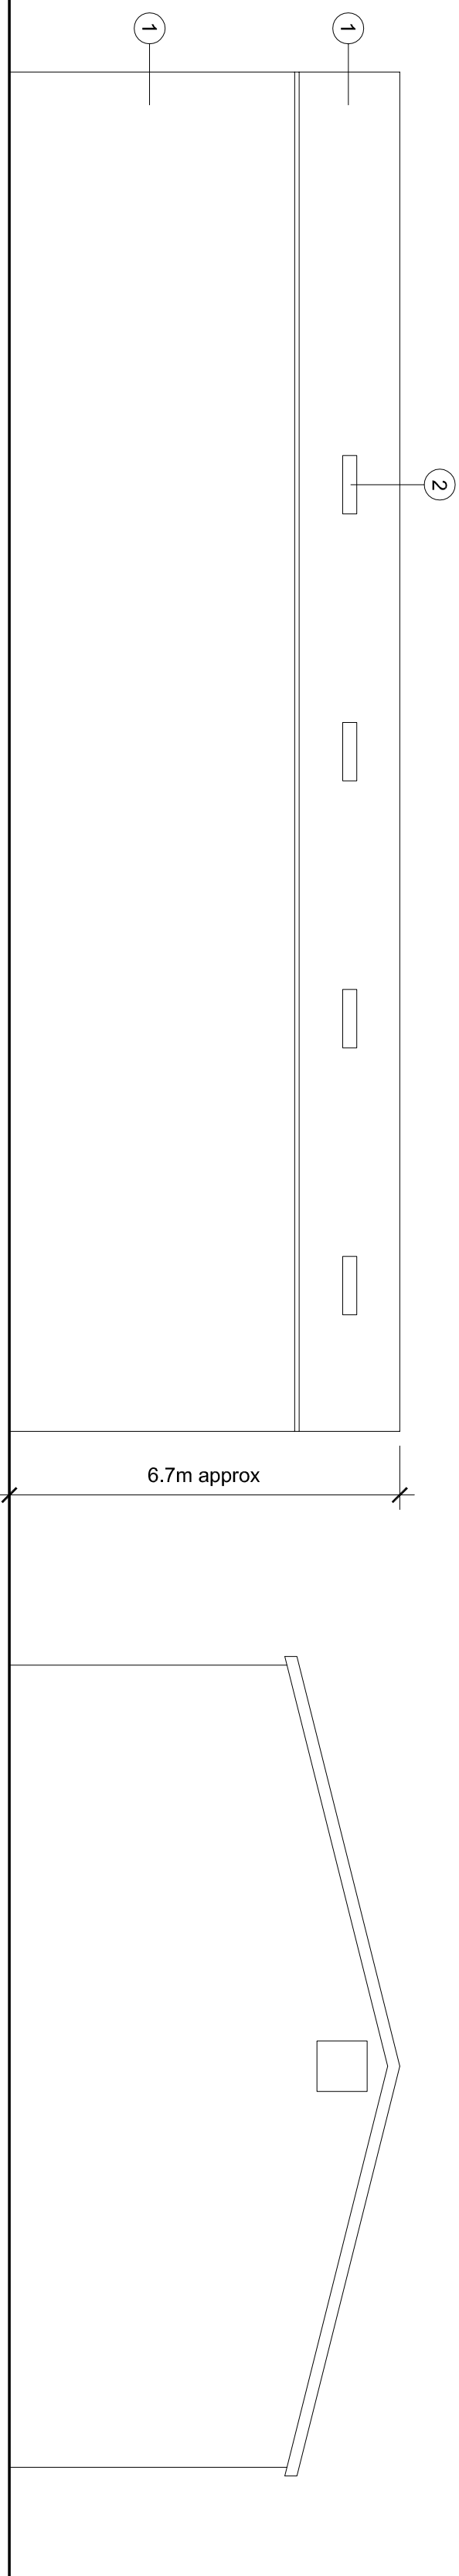


North Elevation (1:100)

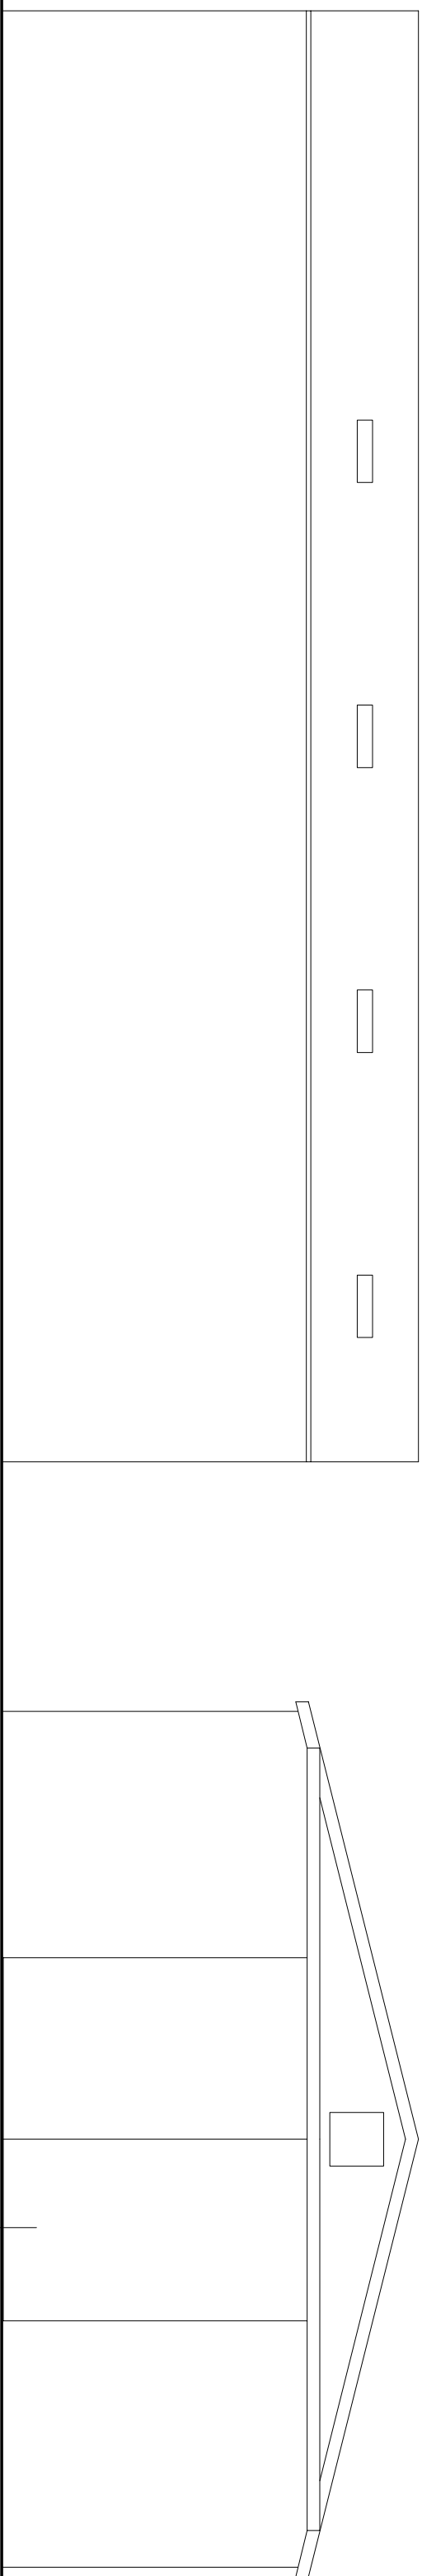 



South Elevation

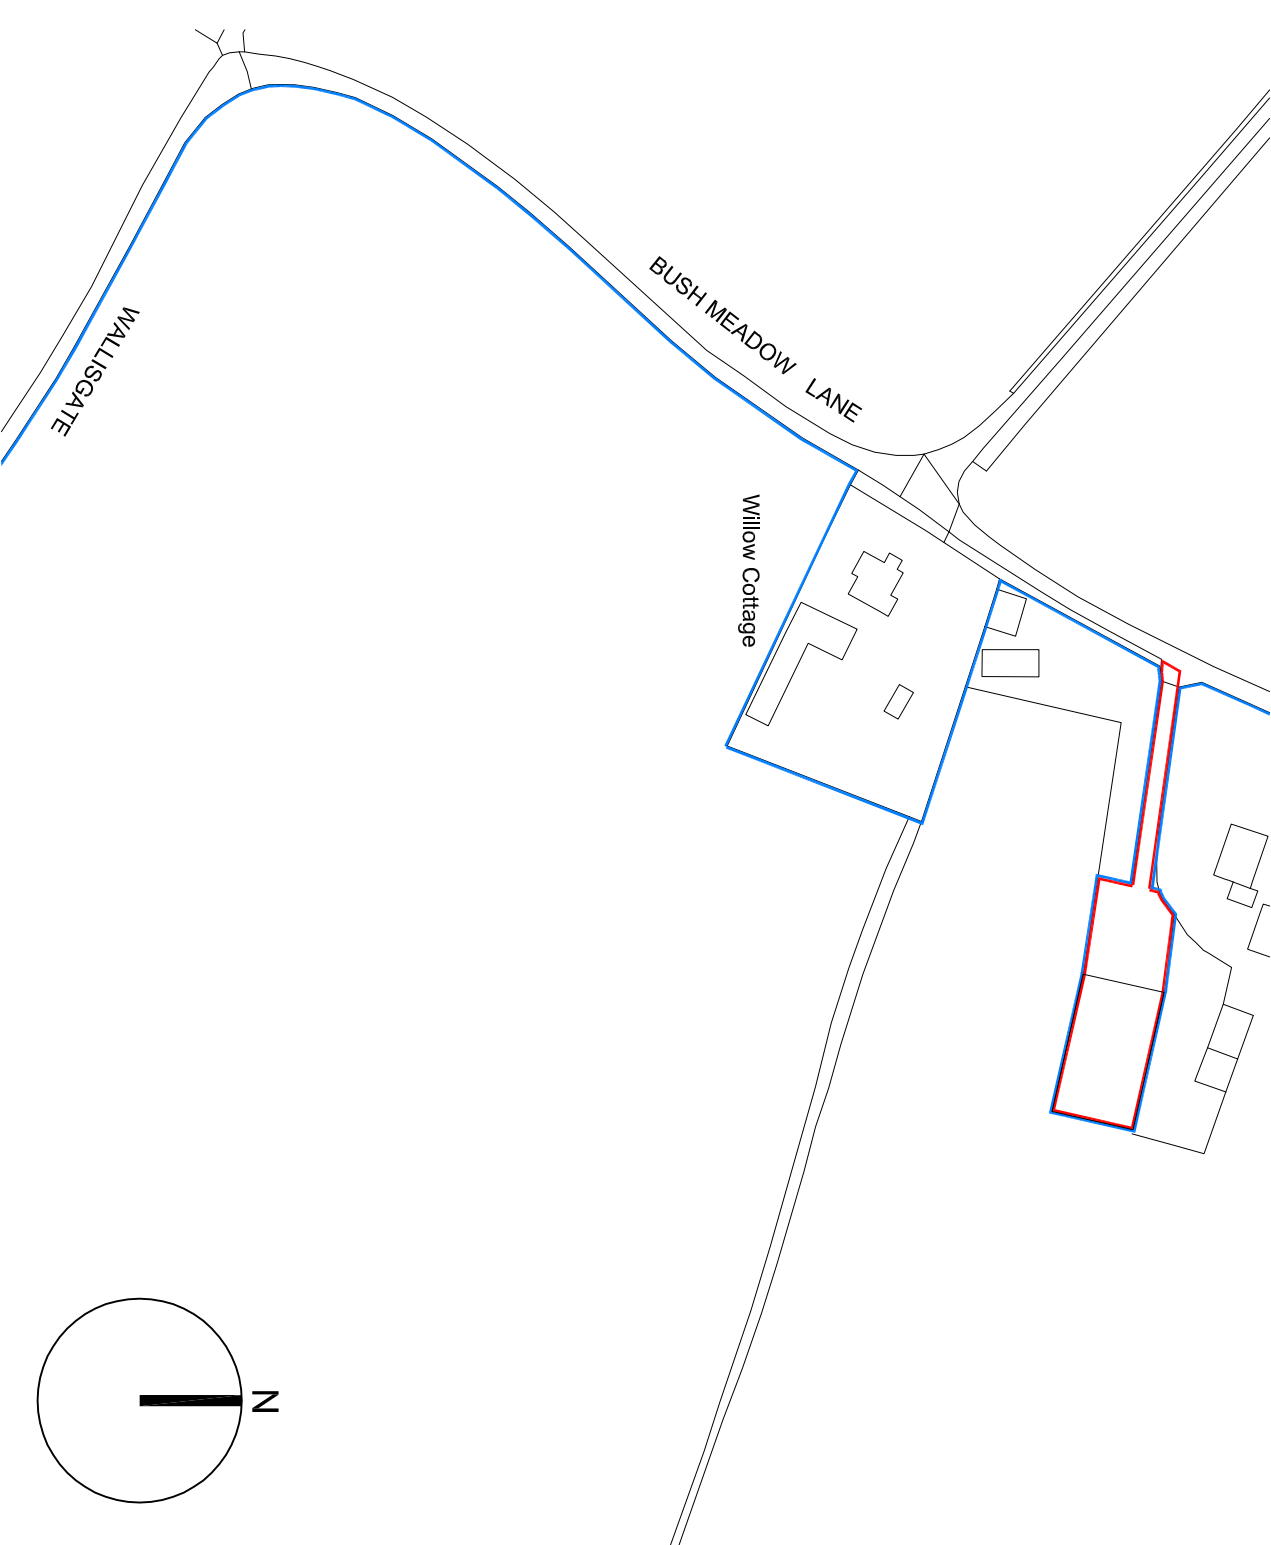


Location Plan (1:1250)

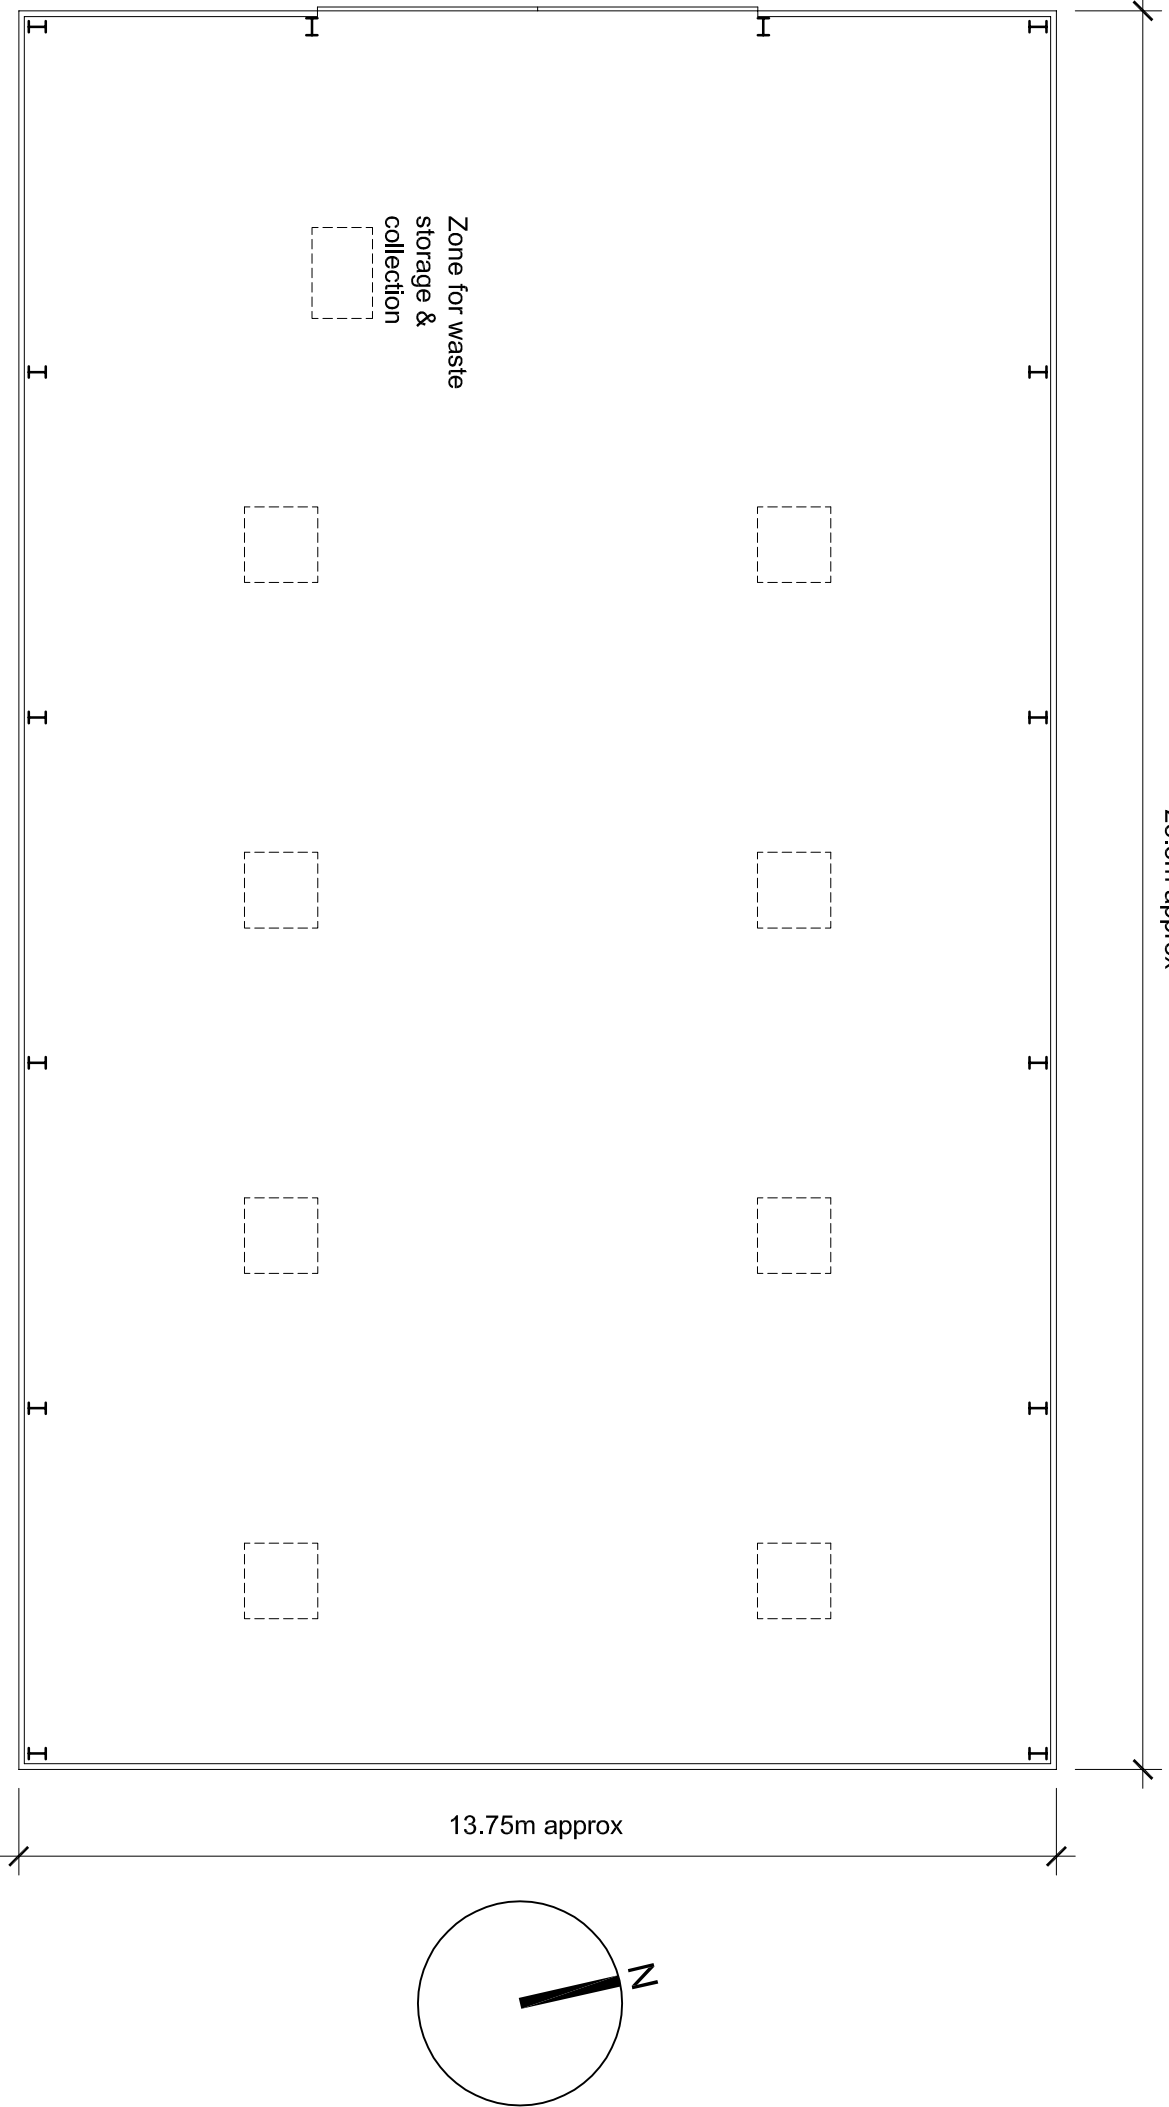



Ground Floor Plan (1:100)

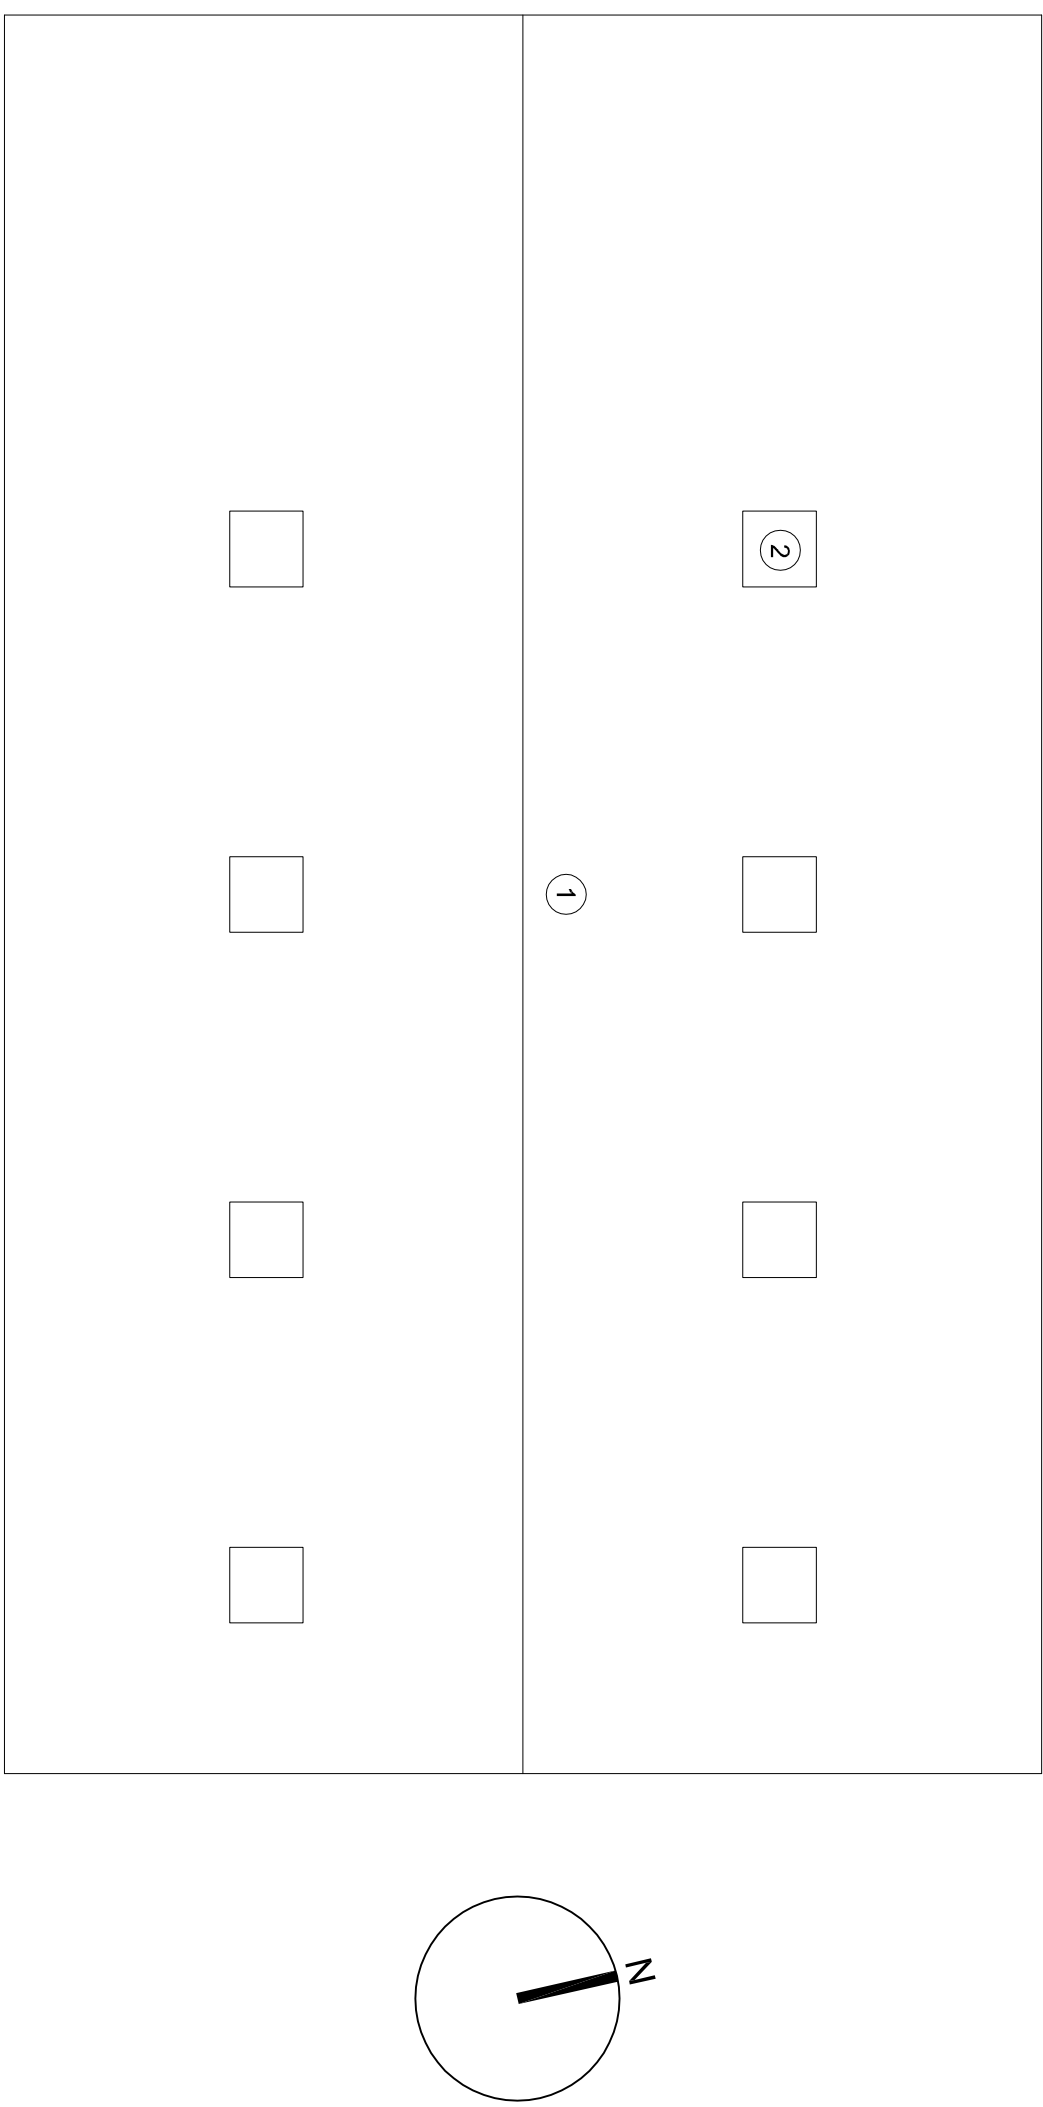 


Roof Plan (1:100)

 

Existing Block Plan (1:500)

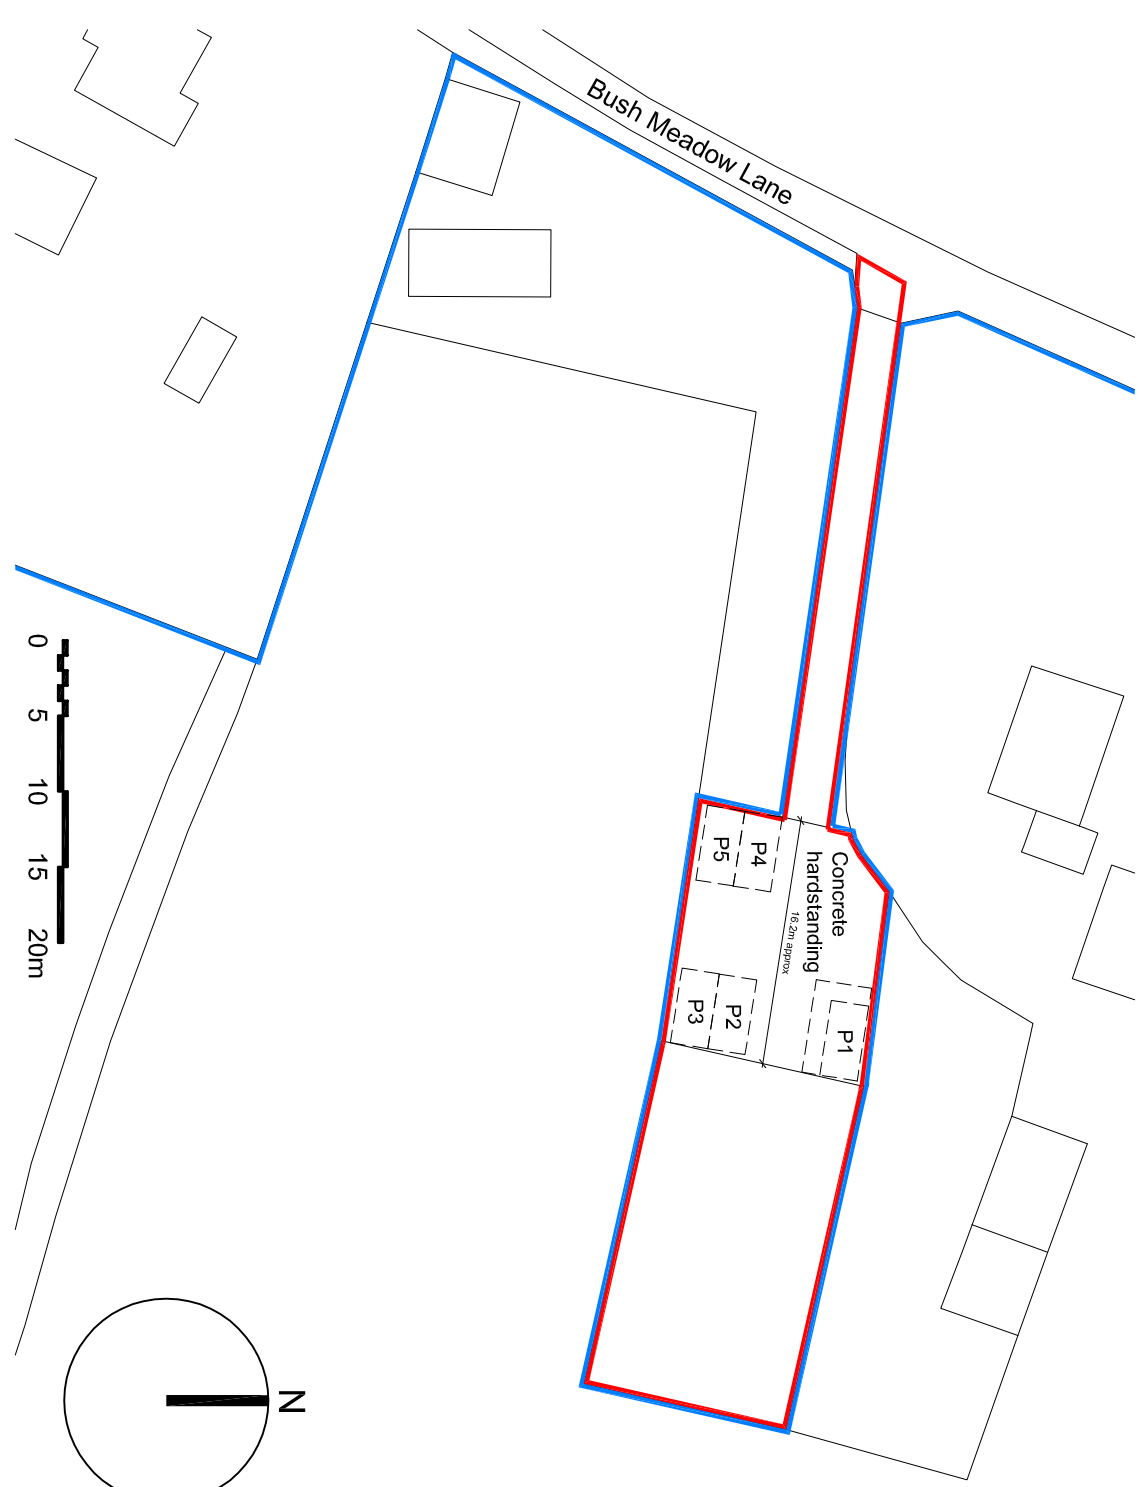 


Proposed Block Plan (1:500)

 

Revision:	Date:	Description:	Drawn:	Checked:
P1	27.08.25	Planning Issue	AAWY	AAWY
D4	23.08.25	Draft Issue	AAWY	AAWY
O3	03.08.25	Draft Issue	AAWY	AAWY
O2	10.05.25	Draft Issue	AAWY	AAWY
O1	23.12.24	Draft Issue	AAWY	AAWY

ANDREW M WRIGHT LTD

CHARTERED ARCHITECT

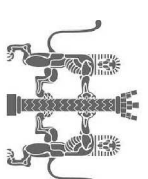

Project:	Glebe Farm Bush Meadow Lane Mapleblade				
Drawing Title:	Plans & Elevations				
Client:	Mr. Welch				
Drawn:	Checked:	Date:	Scale:	Page:	Size:
AMW	AMW	23.12.24	As shown	A1	
Job No.:	Doc No.:	Stage:	Revisions:		
102401	PD01	Planning	P1		