


EXISTING FIRST FLOOR PLAN



EXISTING GROUND FLOOR PLAN

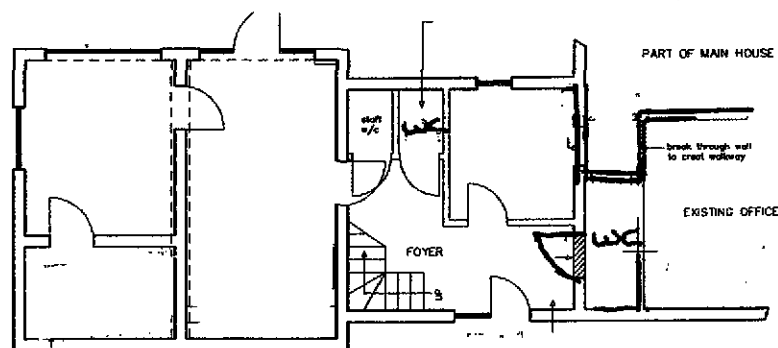

Absolute
Property Services Group Ltd

Tel: 01723 555147 Fax: 01723 555306

Client **REGARDS PARTNERSHIP**

Project **EXISTING**

Title **GENERAL ARRANGEMENT**

Scale: 1:50

Date: 08.10.2009

Drawing No. JHD300

Revised Drawing Date:

CONFIDENTIALITY NOTICE AND COPYRIGHT
This drawing and any accompanying drawings contain confidential and copyright information intended for a specific individual and/or company. This drawing is the sole property of Atlantic Property Services Group Ltd and must not be disclosed, copied or distributed or the taking of any action based on the contents of this information is strictly prohibited without the prior written consent of the copyright holder.

DO NOT SCALE - IF IN DOUBT ASK

proposed

email: services@abcofishhomeservices.co.uk
 web: www.abcofishhomeservices.co.uk
 Barber House Business Centre, Storeys Bar Road
 Fakenham, NORFOLK, PE2 8YS
 Tel: 01733 555147 Fax: 01733 555385


Project ALTERATIONS TO ROMAN HOUSE
HOLBEACH, LINCOLNSHIRE

Scale: 1:50

Drawing No. JHD360

CONFIDENTIALITY NOTICE AND COPYRIGHT
This drawing and any accompanying drawings contain confidential and copyright information intended for a specific individual and/or company. This drawing is the sole property of Absolute Property Services Group Ltd and must not be disclosed, copied or distributed or the taking of any action based on the contents of this information is strictly prohibited without the prior written consent of the copyright holder.

GROUND FLOOR PLAN

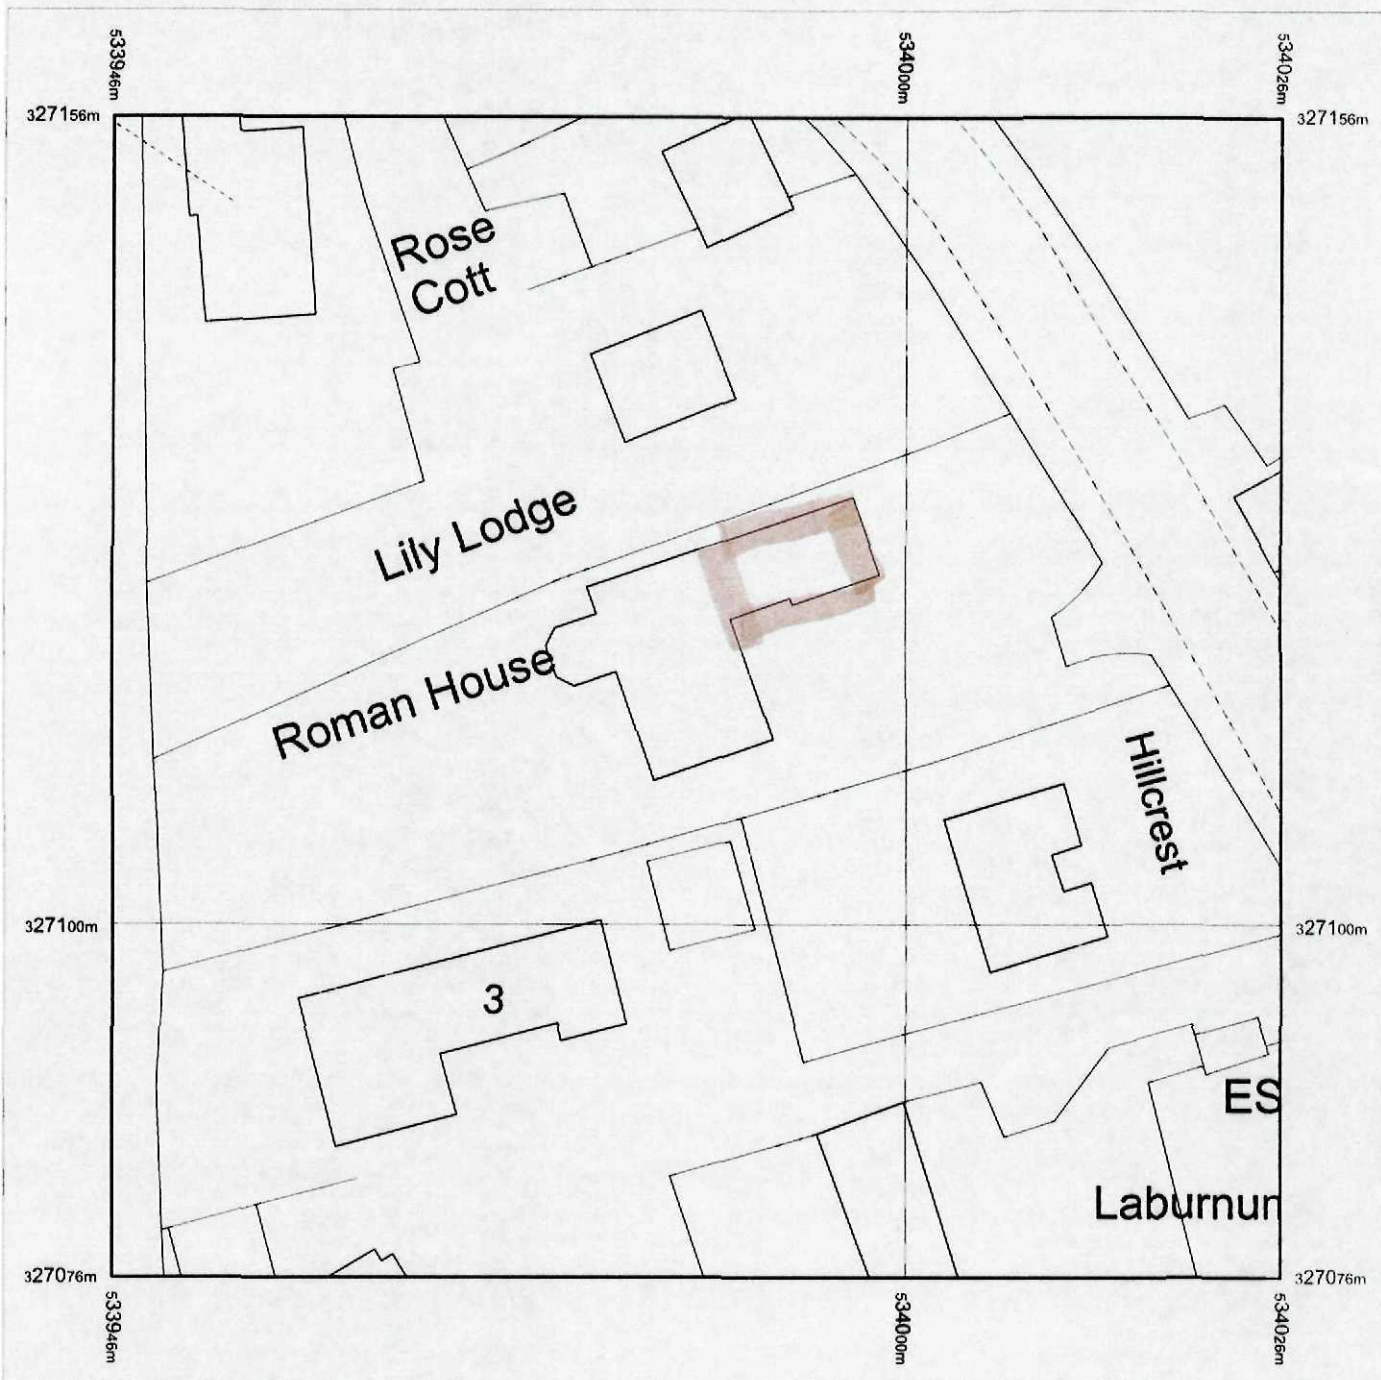

Produced 15.07.2010 from the Ordnance Survey National Geographic Database and incorporating surveyed revision available at this date. © Crown Copyright 2010.


Reproduction in whole or part is prohibited without the prior permission of Ordnance Survey.

Ordnance Survey, the OS Symbol and OS Sitemap are registered trademarks of Ordnance Survey, the national mapping agency of Great Britain.

The representation of a road, track or path is no evidence of a right of way.

The representation of features as lines is no evidence of a property boundary.

Part or all of this OS Sitemap is enlarged from mapping produced at one or more of the following scales: 1:1250, 1:2500, 1:10000.

 

Supplied by: **Latitude - Southampton**
Serial number: 03473700
Centre coordinates: 533985.75 327115.75

Further information can be found on the OS Sitemap Information leaflet or the Ordnance Survey web site:
www.ordnancesurvey.co.uk






Ordnance
Survey®



OS Sitemap®

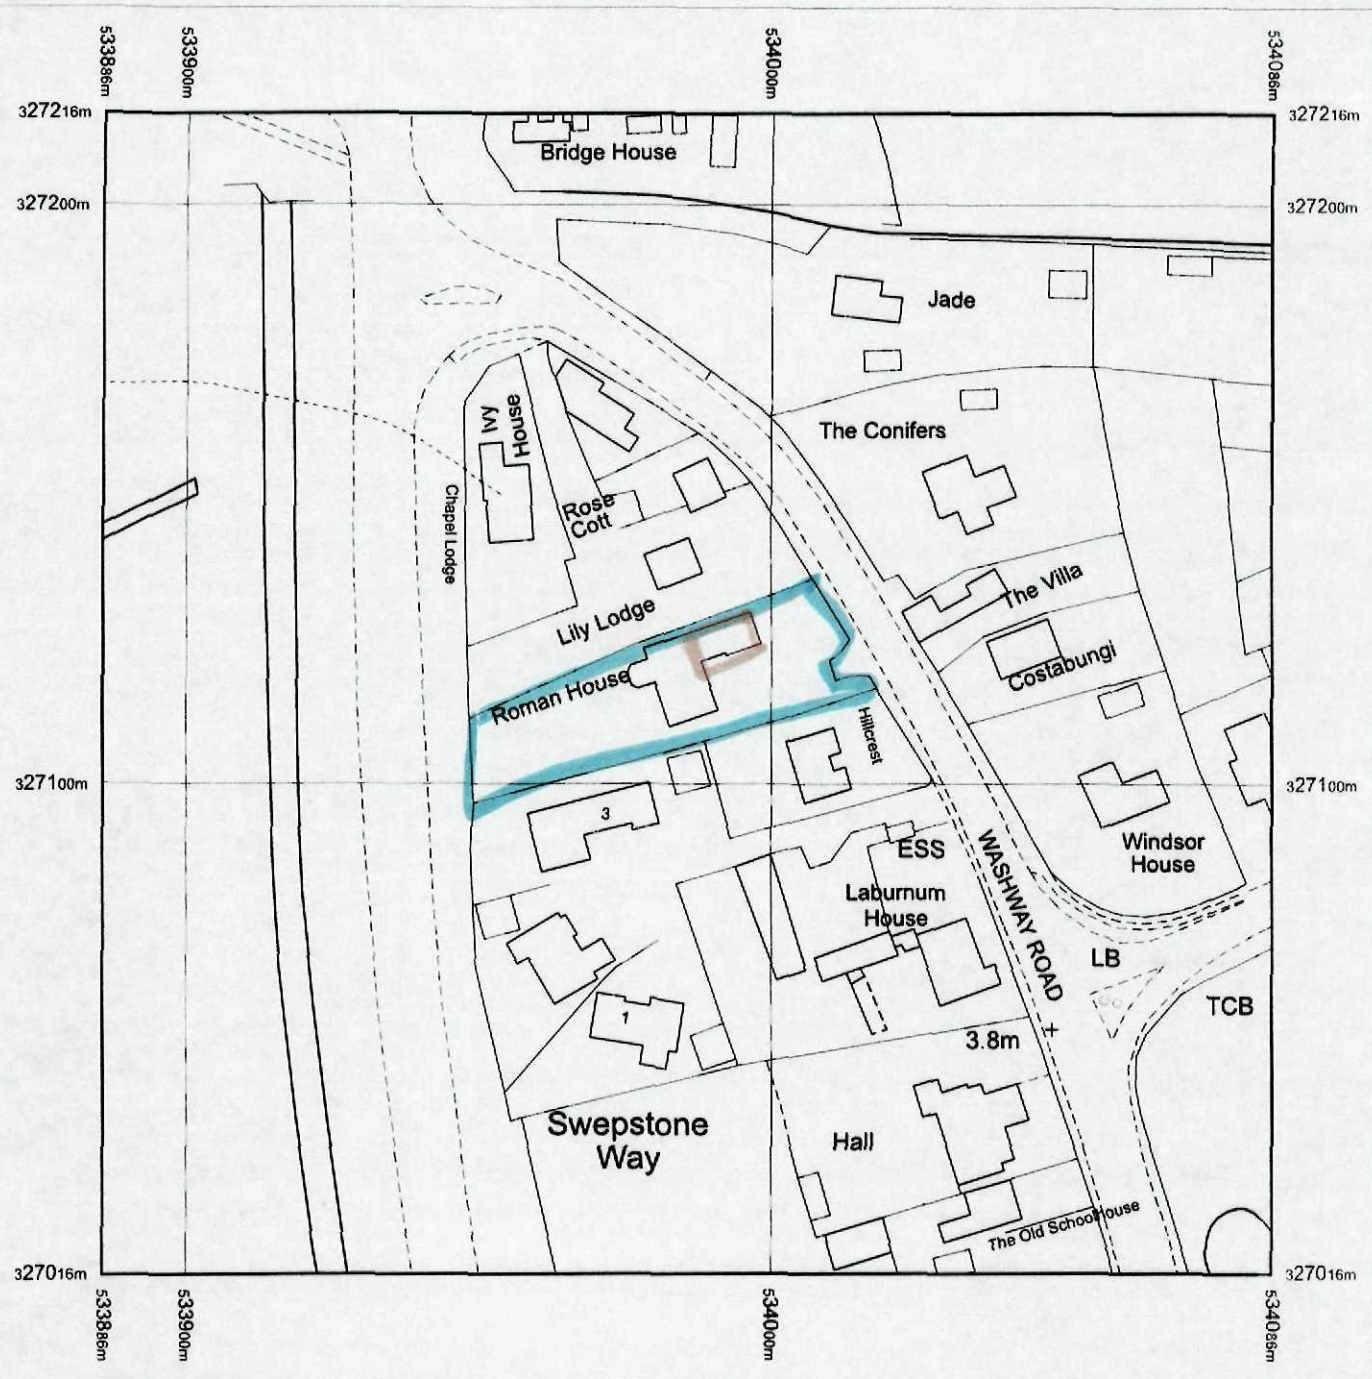

Produced 15.07.2010 from the Ordnance Survey National Geographic Database and incorporating surveyed revision available at this date. © Crown Copyright 2010.


Reproduction in whole or part is prohibited without the prior permission of Ordnance Survey.

Ordnance Survey, the OS Symbol and OS Sitemap are registered trademarks of Ordnance Survey, the national mapping agency of Great Britain.

The representation of a road, track or path is no evidence of a right of way.

The representation of features as lines is no evidence of a property boundary.

Part or all of this OS Sitemap is enlarged from mapping produced at one or more of the following scales: 1:1250, 1:2500, 1:10000.

 

Supplied by: **Latitude - Southampton**
Serial number: 03473800
Centre coordinates: 533985.75 327115.75

Further information can be found on the
OS Sitemap Information leaflet or the
Ordnance Survey web site:
www.ordnancesurvey.co.uk

