




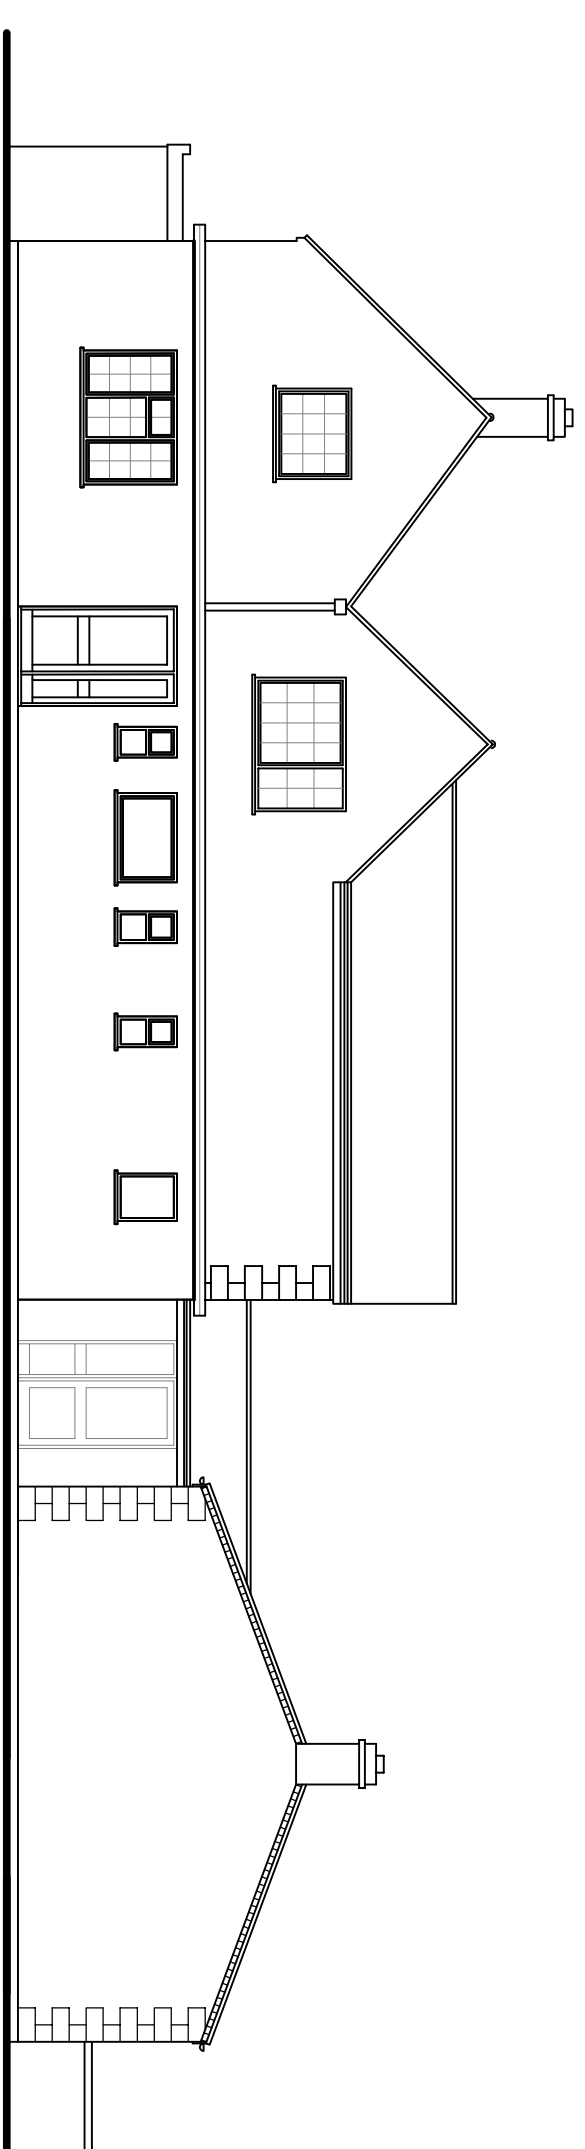


SIDE ELEVATION

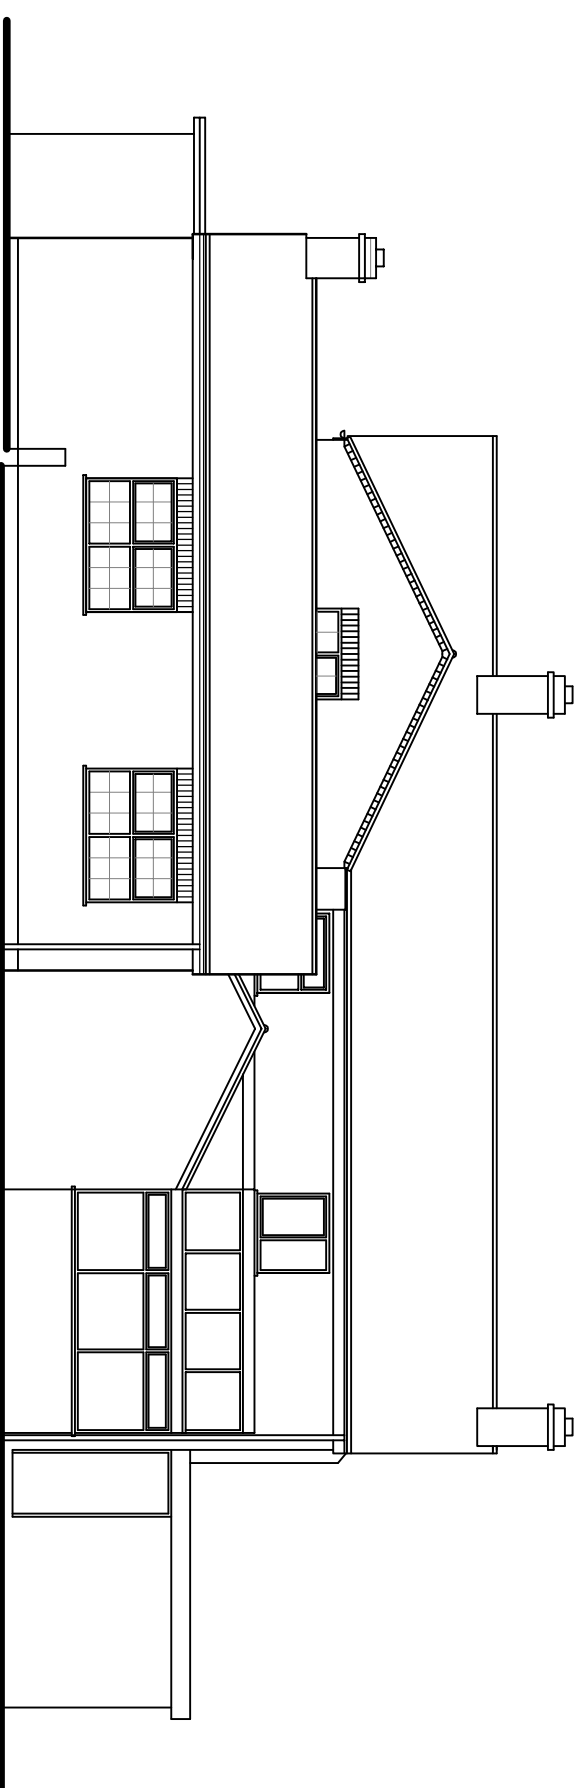

# REAR ELEVATION

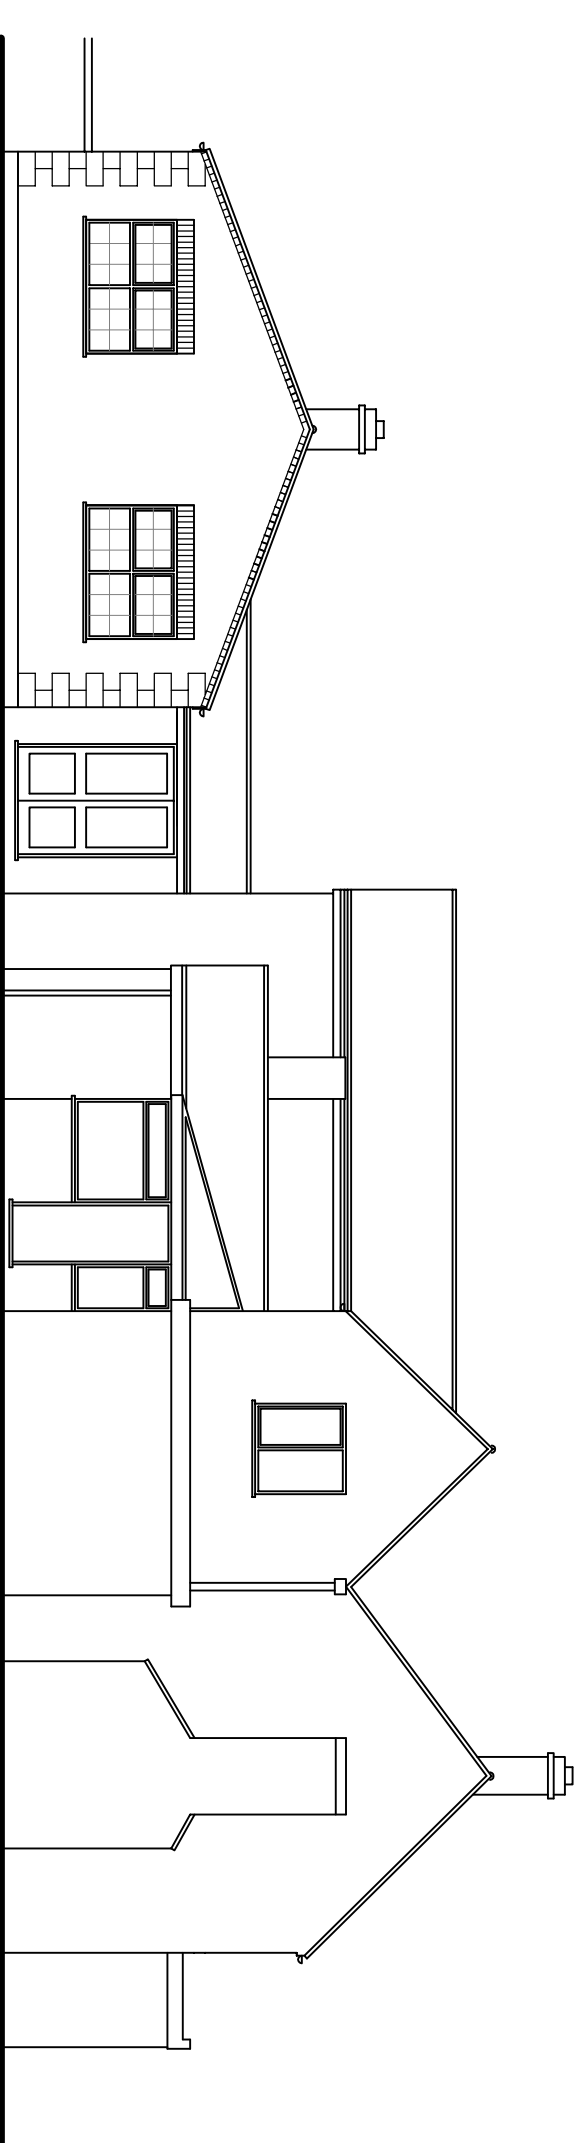

SIDE ELEVATION

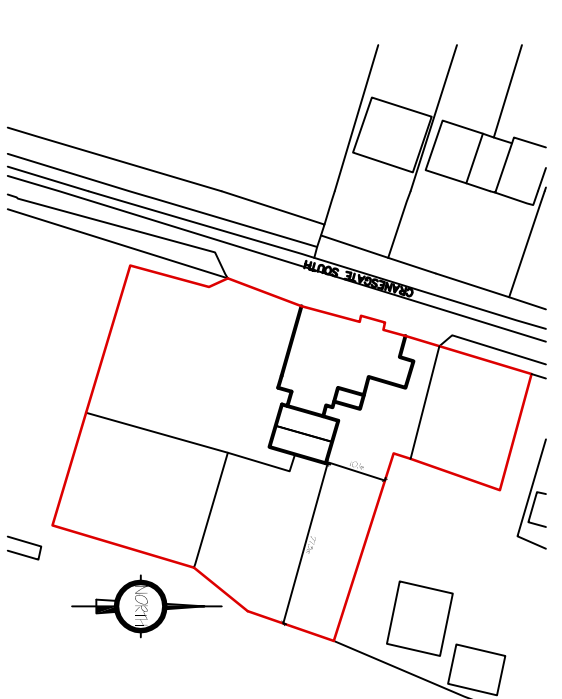

LOCATION PLAN I: 250

[illegible]

**G. R. MERCHANT LTD.**  
I.ENG AMICE FIMO  
  
**ARCHITECTURAL, STRUCTURAL  
AND LAND DRAINAGE  
CONSULTANTS**

**4 W-rights Mews**  
12A Park Road, Holbeach,  
Spalding, Lincs., PE12 7EE  
Tel: 01406 490800  
Fax: 01406 425744  
E-Mail: [gr-merchant@btconnect.com](mailto:gr-merchant@btconnect.com)

**Project:** CONVERSION OF RESTAURANT  
THE BALDRELL INN  
CRANESGATE SOUTH,  
WHARFLODE ST CATHERINE, LINGS PE12 6SN

Client  
MR & MRS J LUSHER

|          |                                                                 |             |     |
|----------|-----------------------------------------------------------------|-------------|-----|
| Drawing  | FLOOR PLAN - EXISTING<br>ELEVATIONS - EXISTING<br>LOCATION PLAN |             |     |
| Job Ref. | 3668-20                                                         | Drawing No. | 01  |
| Date     | JULY 2020                                                       | Drawn       | SLB |

1:50 &amp; 1:00 (Unless Otherwise Stated)

**DO NOT SCALE FROM THIS DRAWING**

[illegible]

PART FLOOR PLAN