
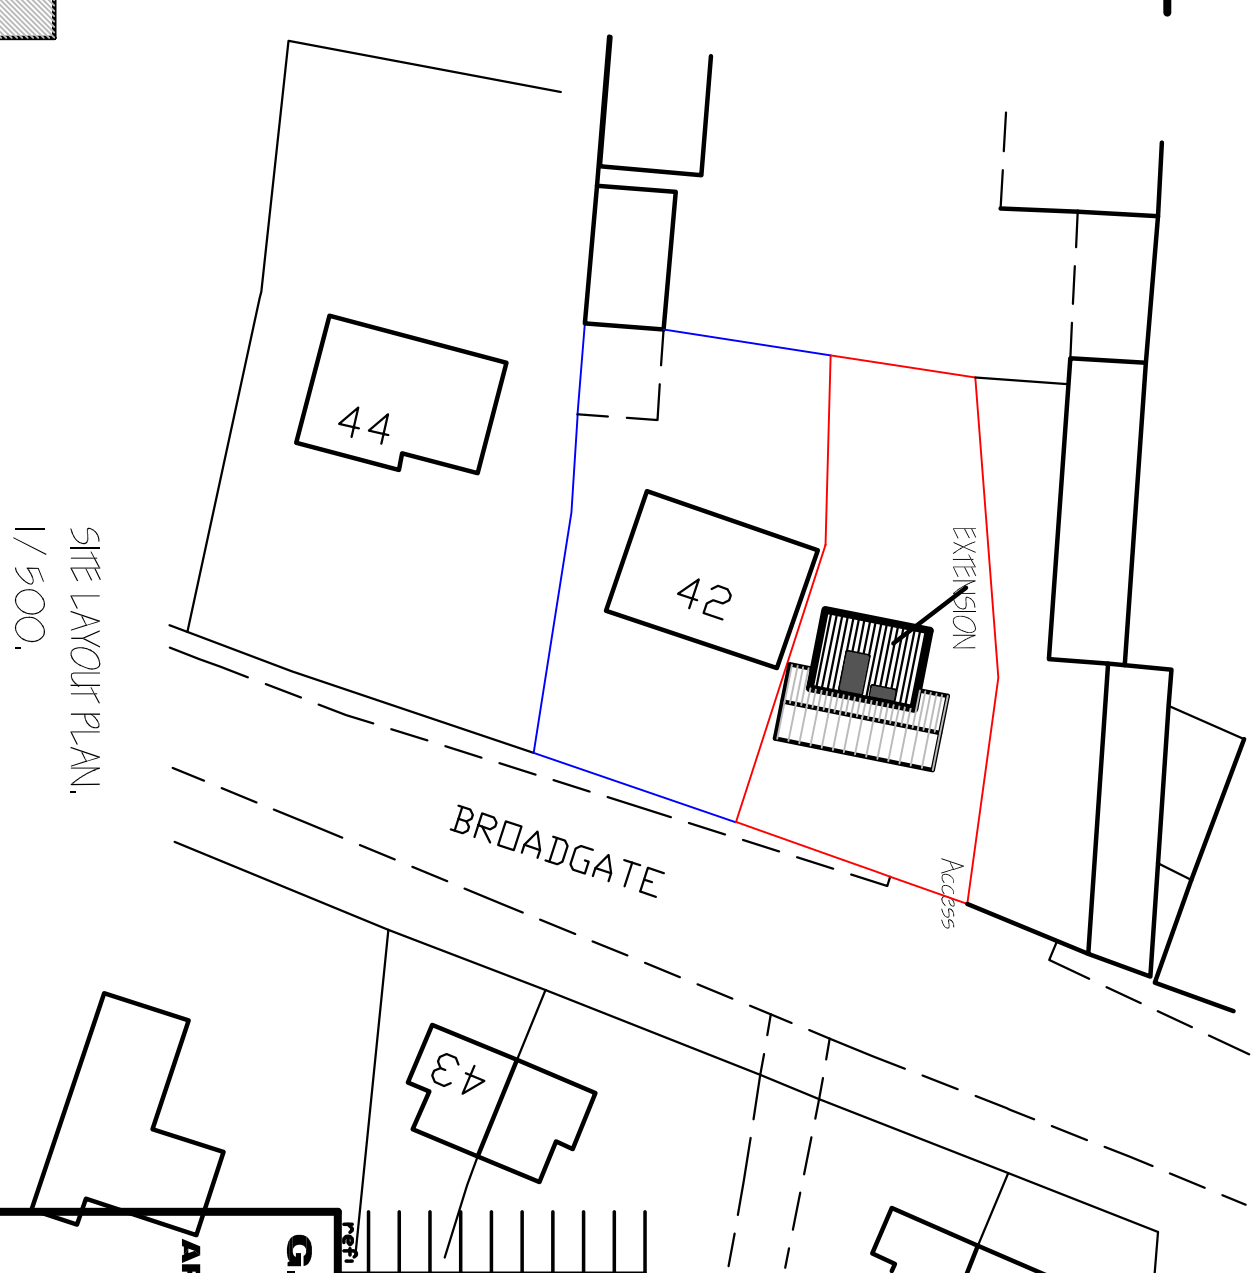
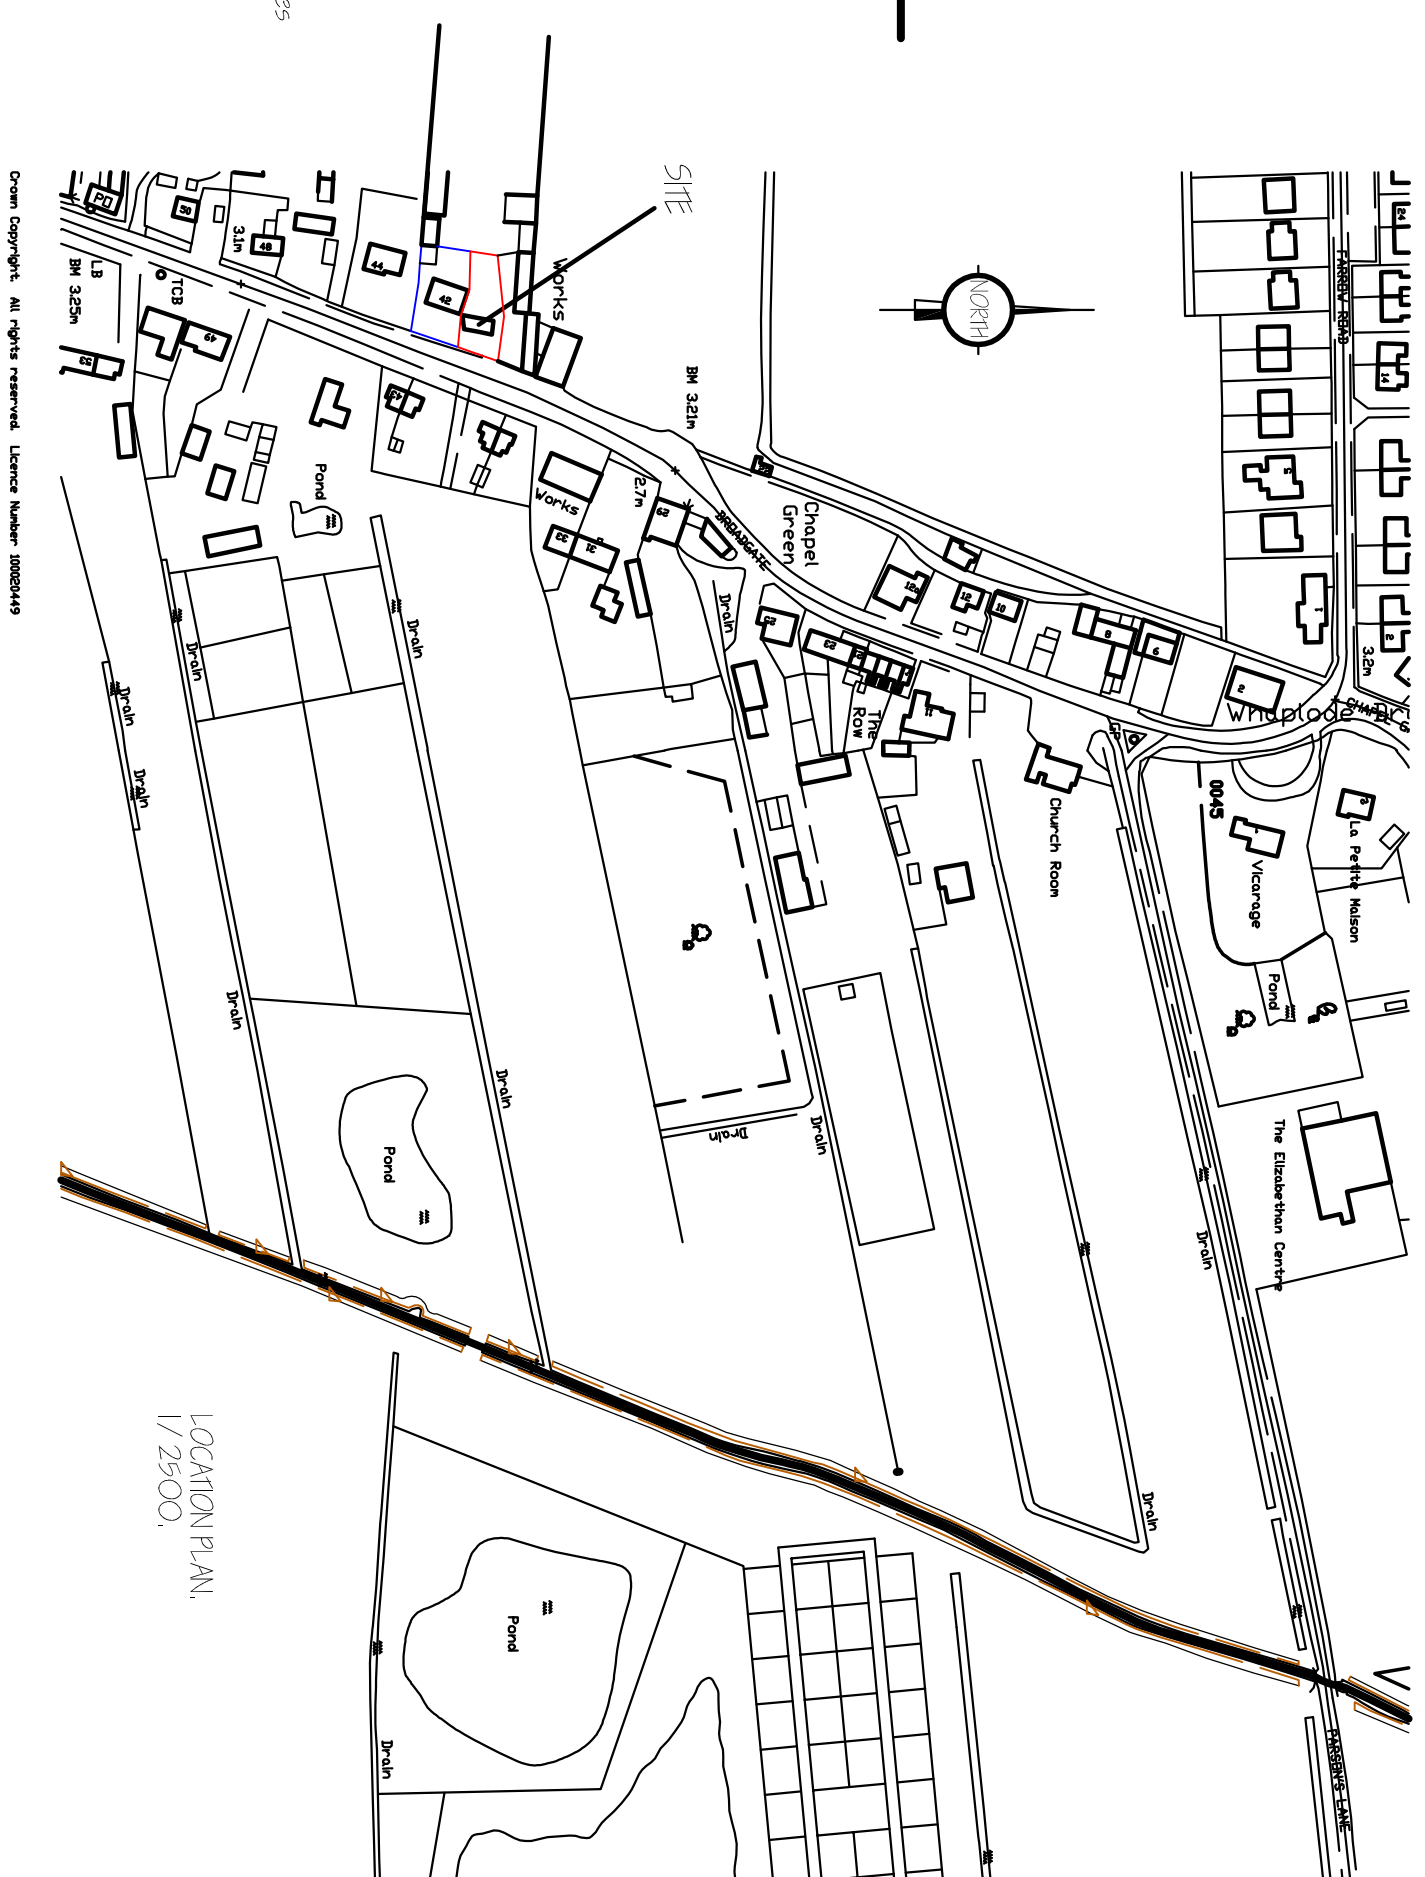
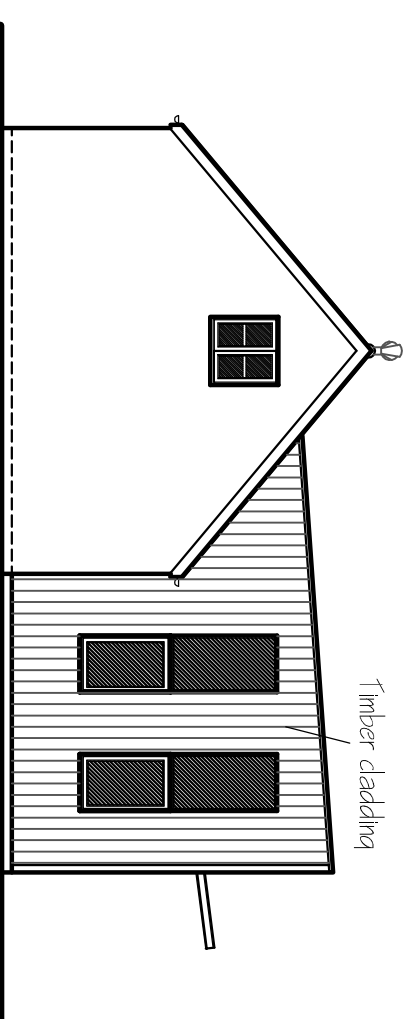
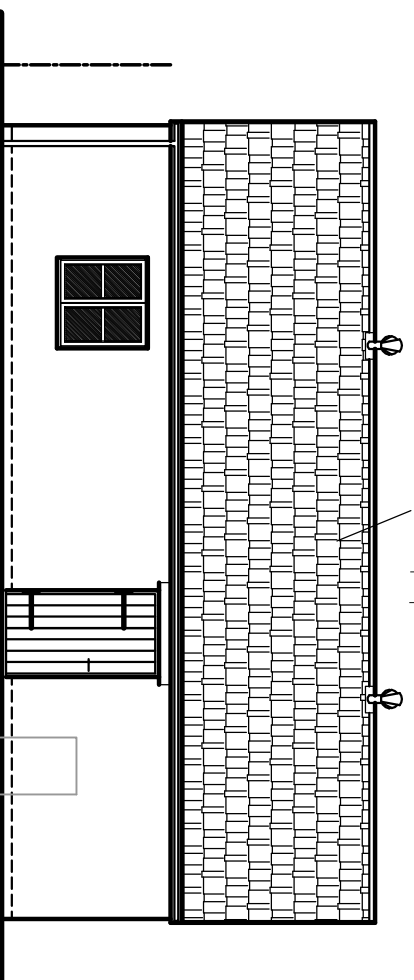
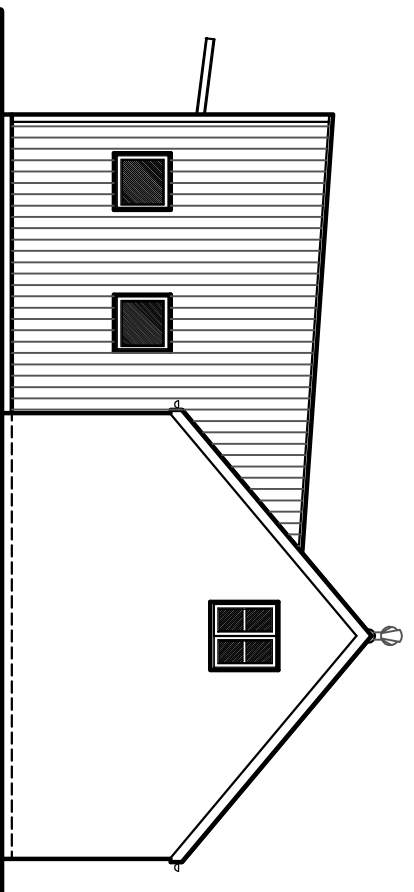
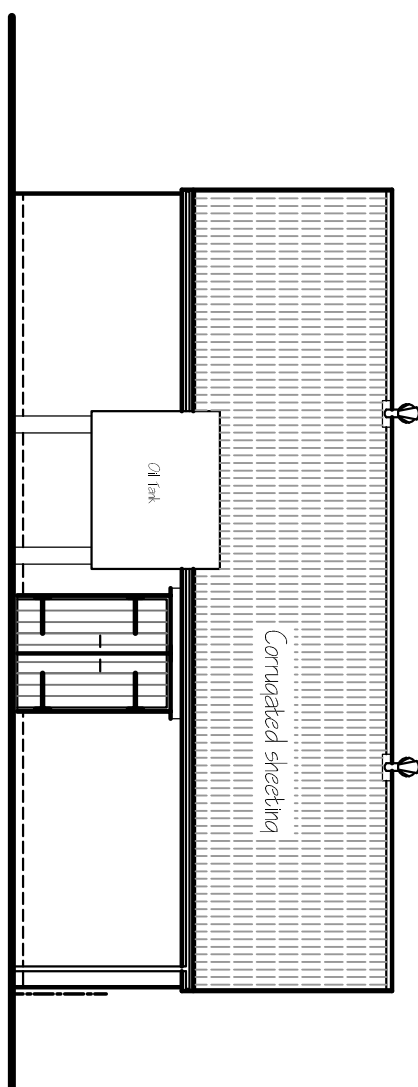
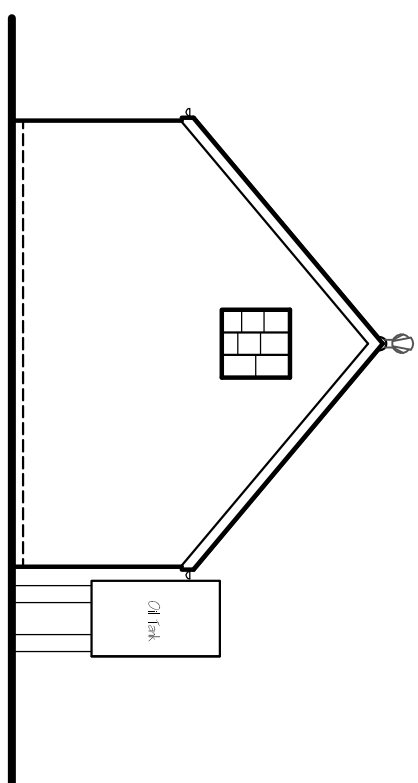
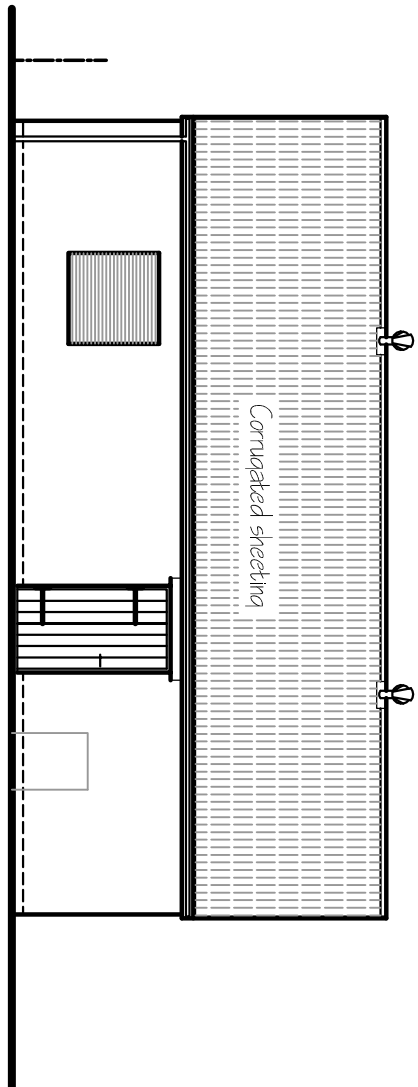


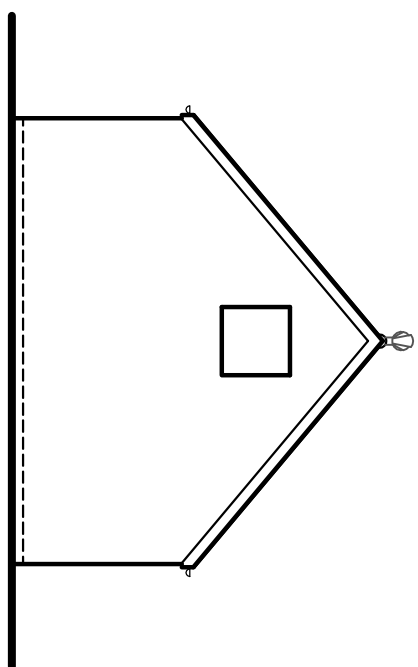

7211 Exhibition

G. R. MERCHANT LTD.
I,ENG. AMICE FIMO

**ARCHITECTURAL, STRUCTURAL
AND LAND DRAINAGE
CONSULTANTS**

4 Wrights Avenue
12A Park Road, Hobbinsch
Spence, 12008
Tel: 01 406 490800
Fax: 01 406 492744

E-mail: grmerchant@btconnect.com

6432



Project	BRUN CONVERSION TO RESIDENTIAL STUDIO 441 42 BROOKDALE WAPLETON DRIVE STANBURY, N.C. 5.		
Client	JONATHAN BLACKWALL (FENNIE)		
Drawing	FLOOR PLANS & ELEVATIONS, SITE & LOCATION PLANS.		
Job Ref.	2796-15.	Drawing No.	02.
Date	JUNE 2015.	Drawn	ARM.

EXISTING.

