


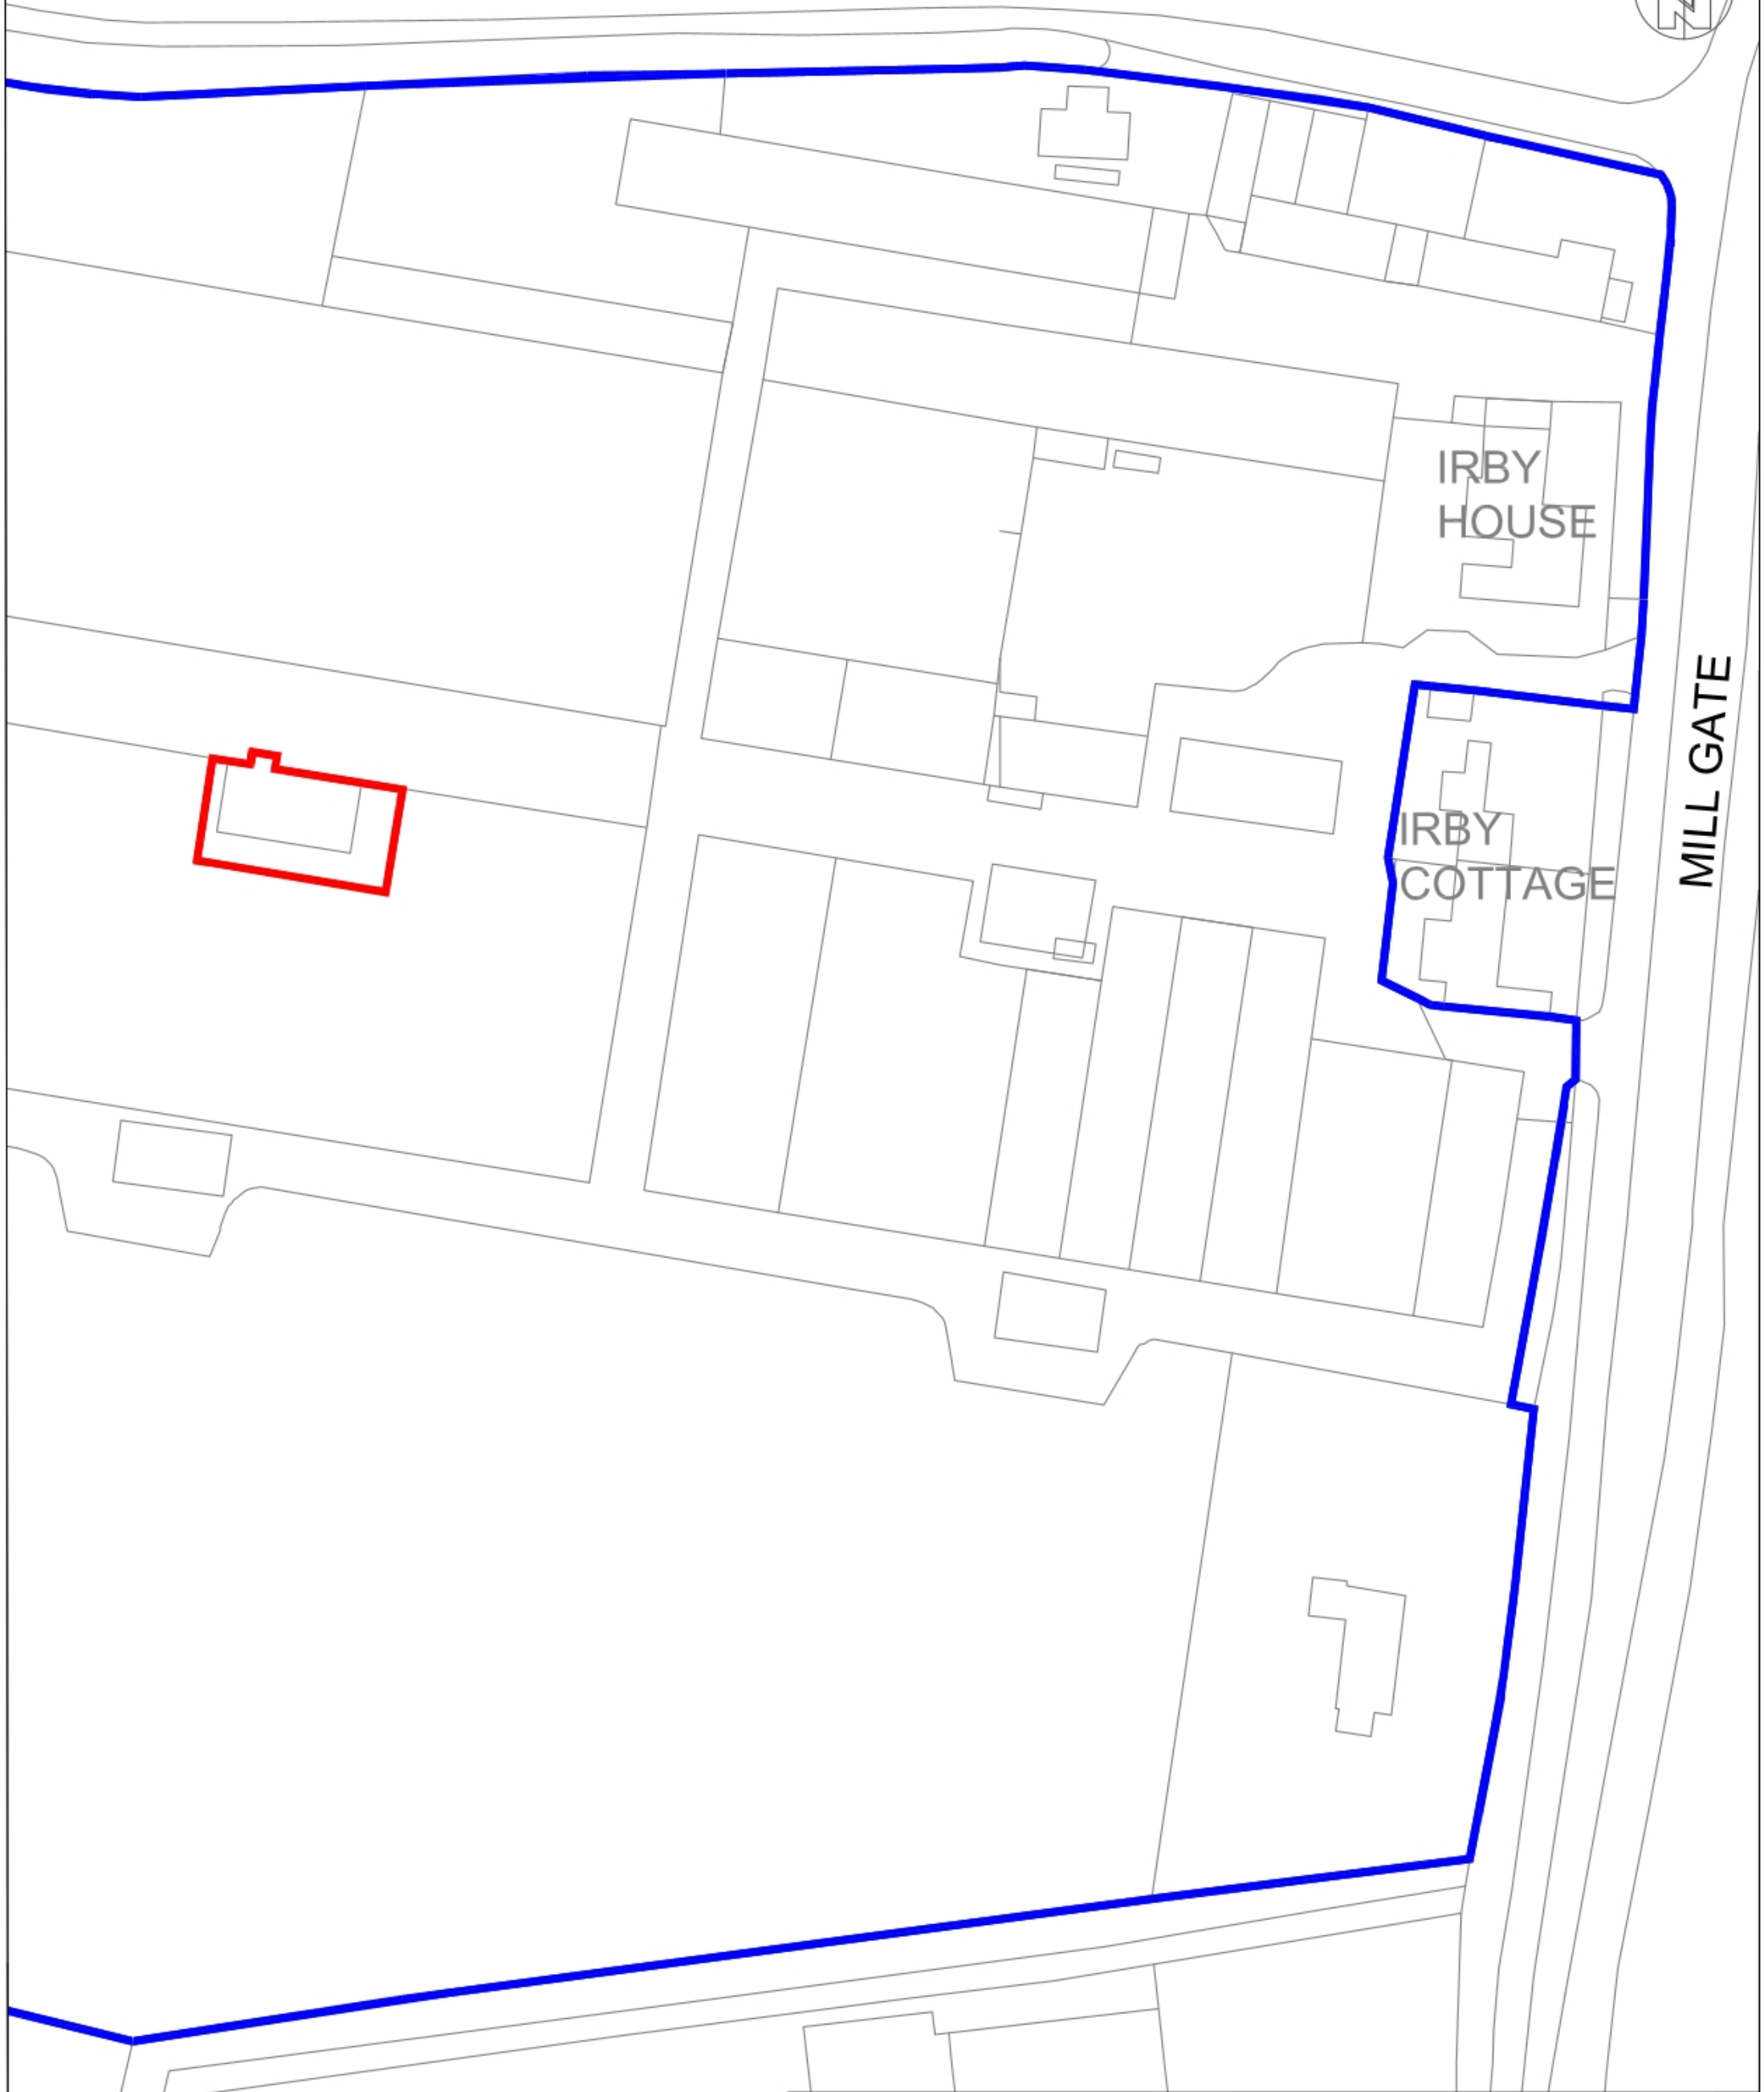

Drawing Title			 enquiries@marksimmondsplanningservices.co.uk Mark Simmonds Director Mark Simmonds Planning Services Ltd Mercury House Willoughton Drive Foxby Lane Gainsborough DN21 1DY
EXISTING SITE PLAN IRBY HOUSE, MILL GATE WHAPLODE, SPALDING			
Ref: PEMG 006	Scale @ A3 1:750	Date SEPT/22	