



PROPOSED WEST ELEVATION




PROPOSED NORTH ELEVATION




PROPOSED EAST ELEVATION




PROPOSED SOUTH ELEVATION

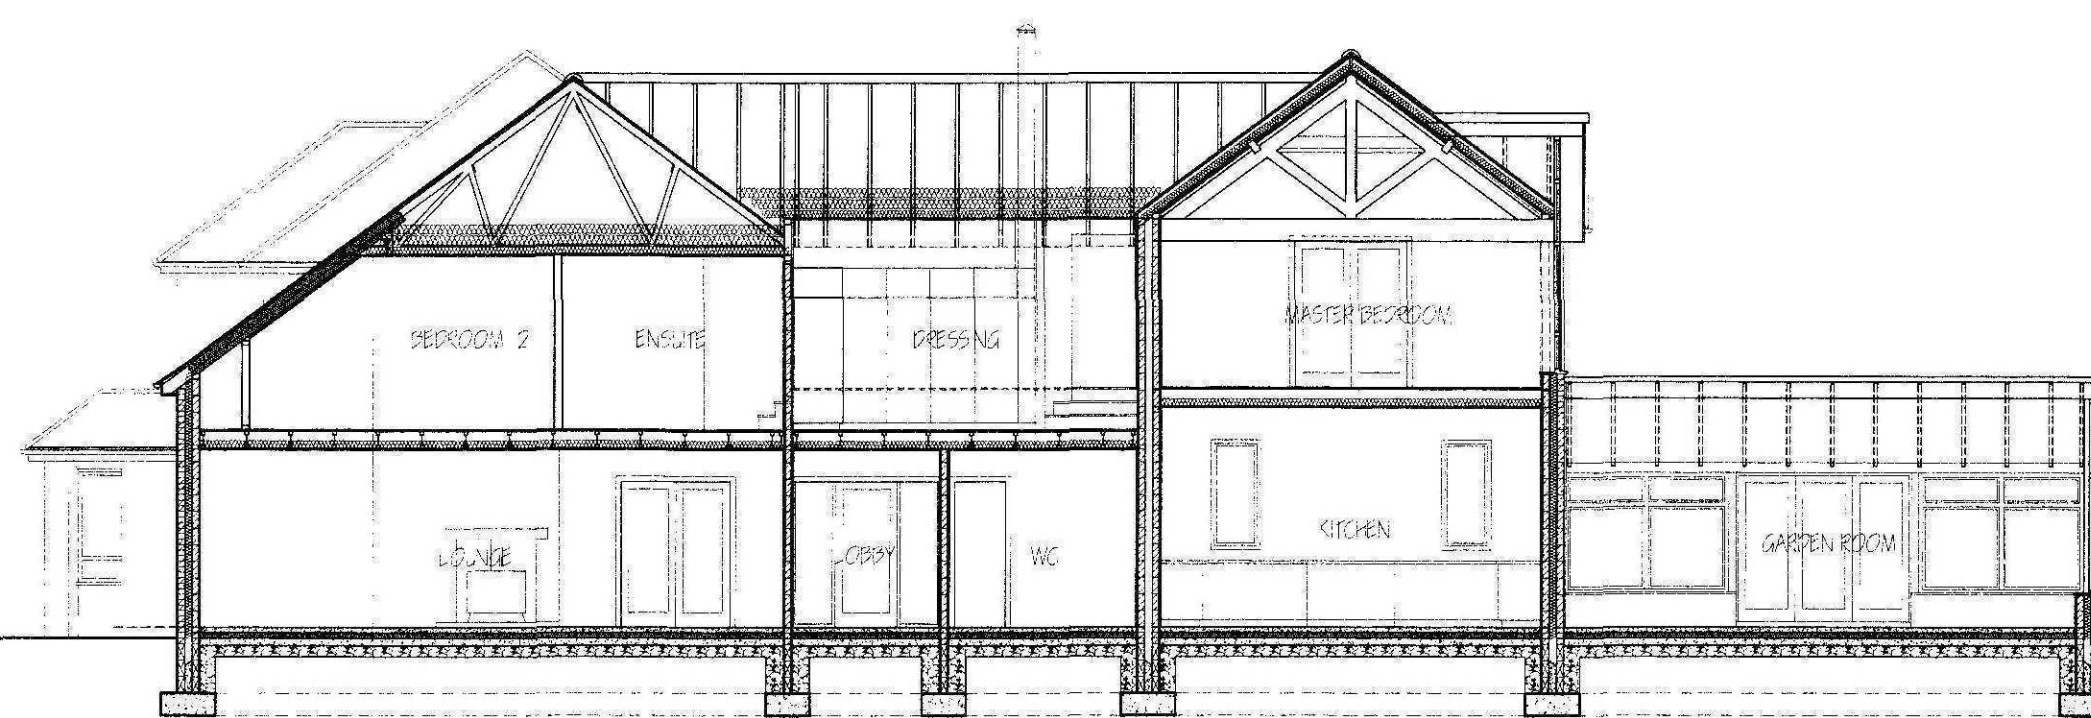


SECTION A - A

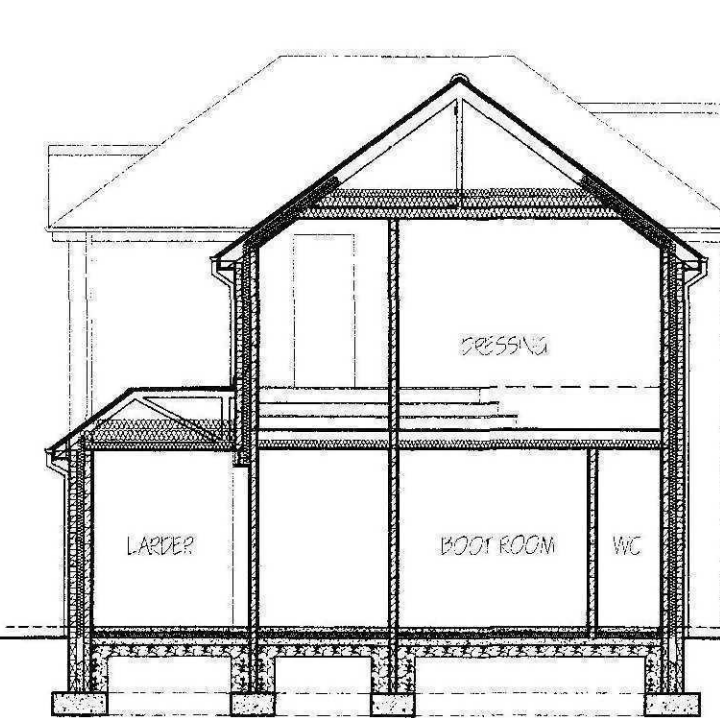


SECTION B - B

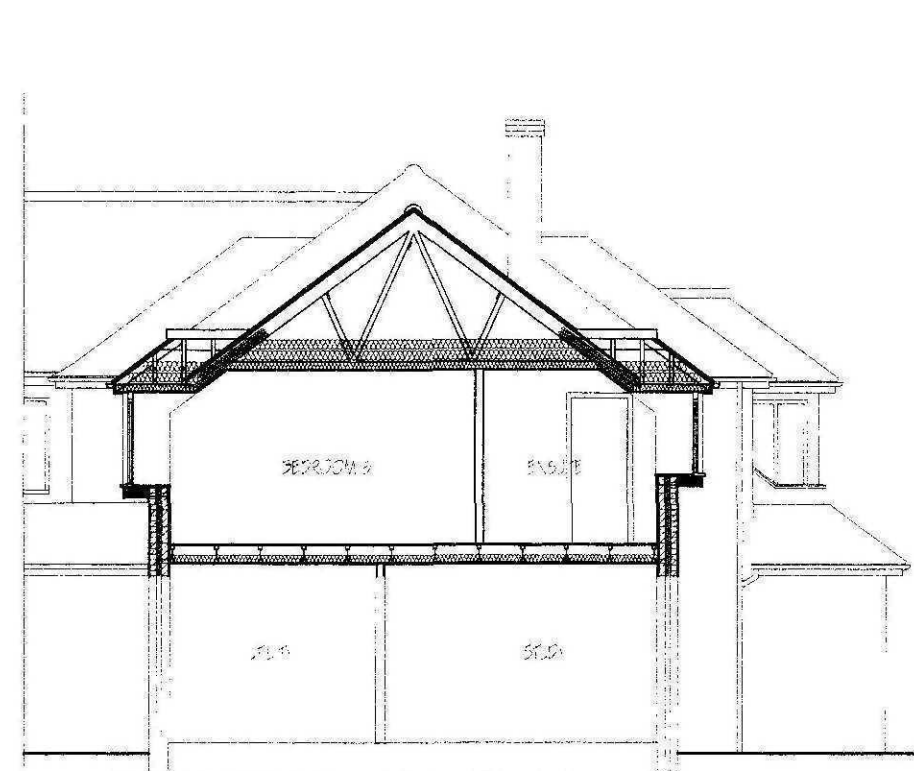


SECTION D - D

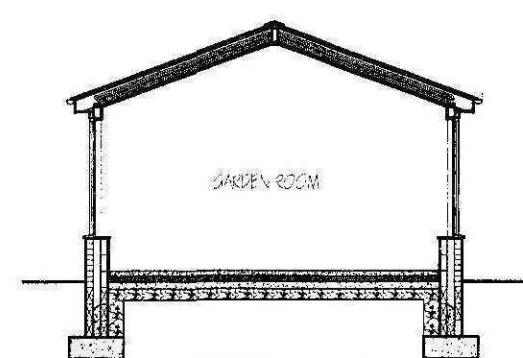


SECTION C - C

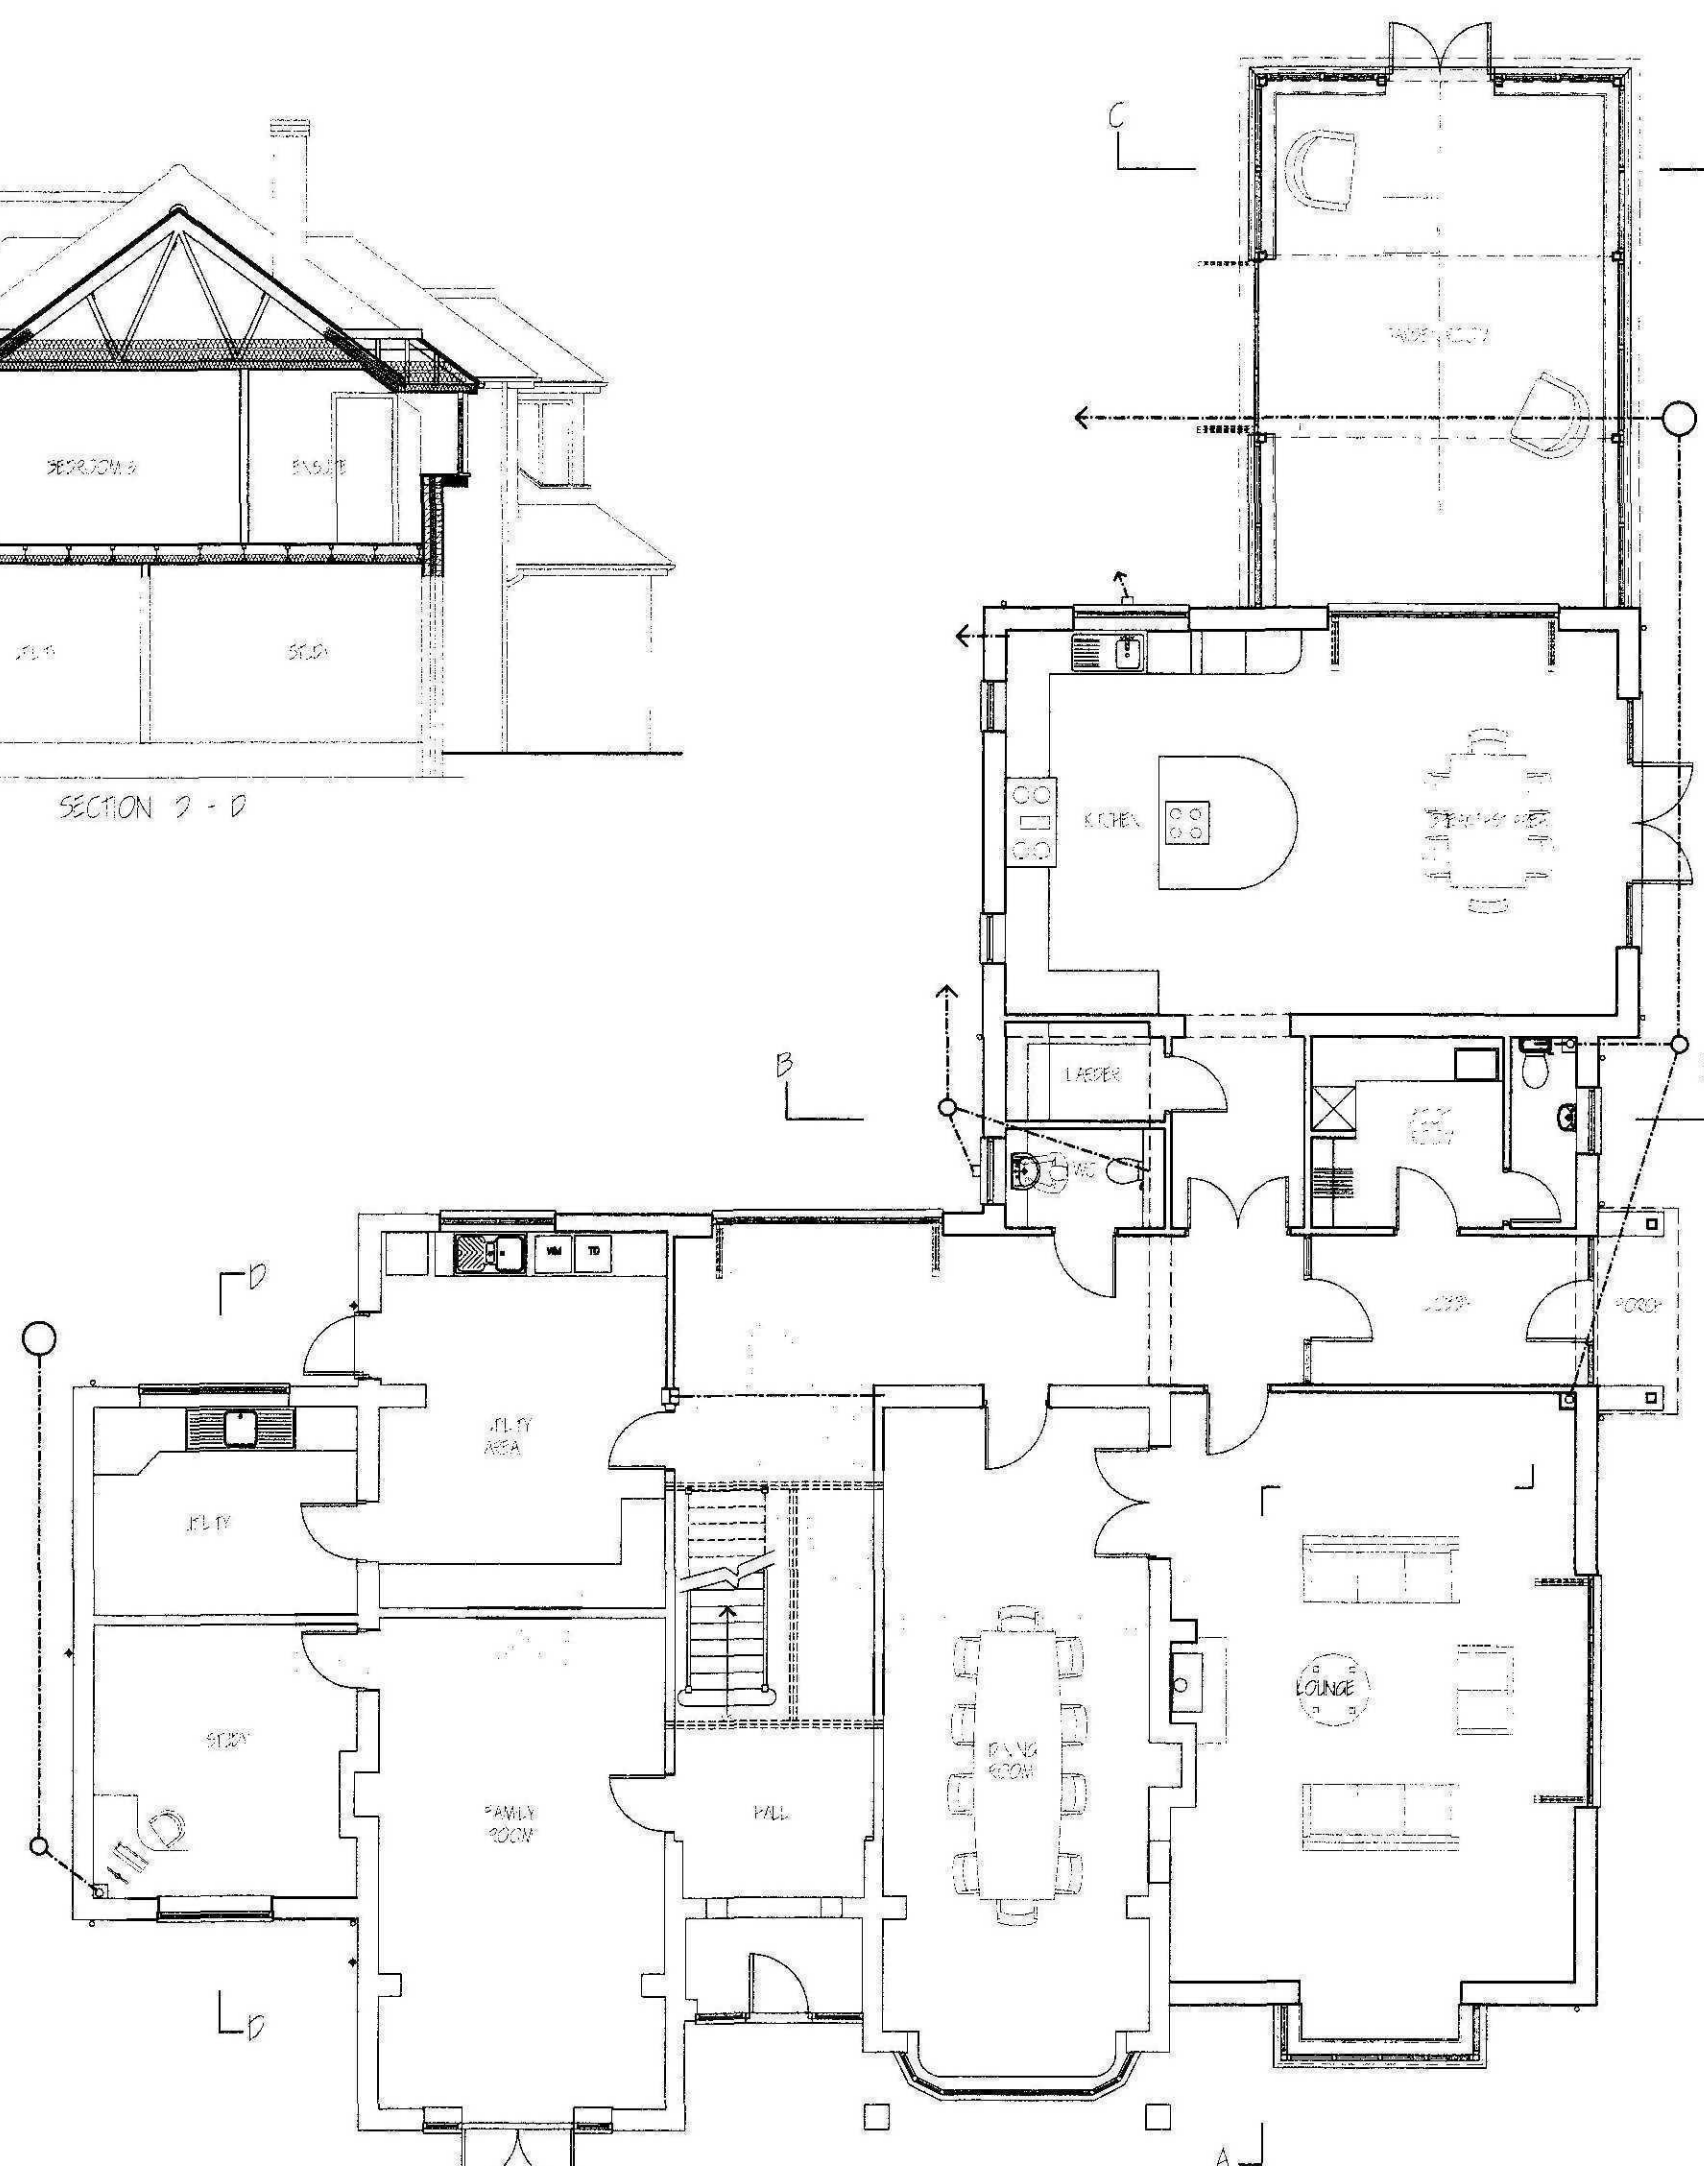

PROPOSED GROUND FLOOR PLAN

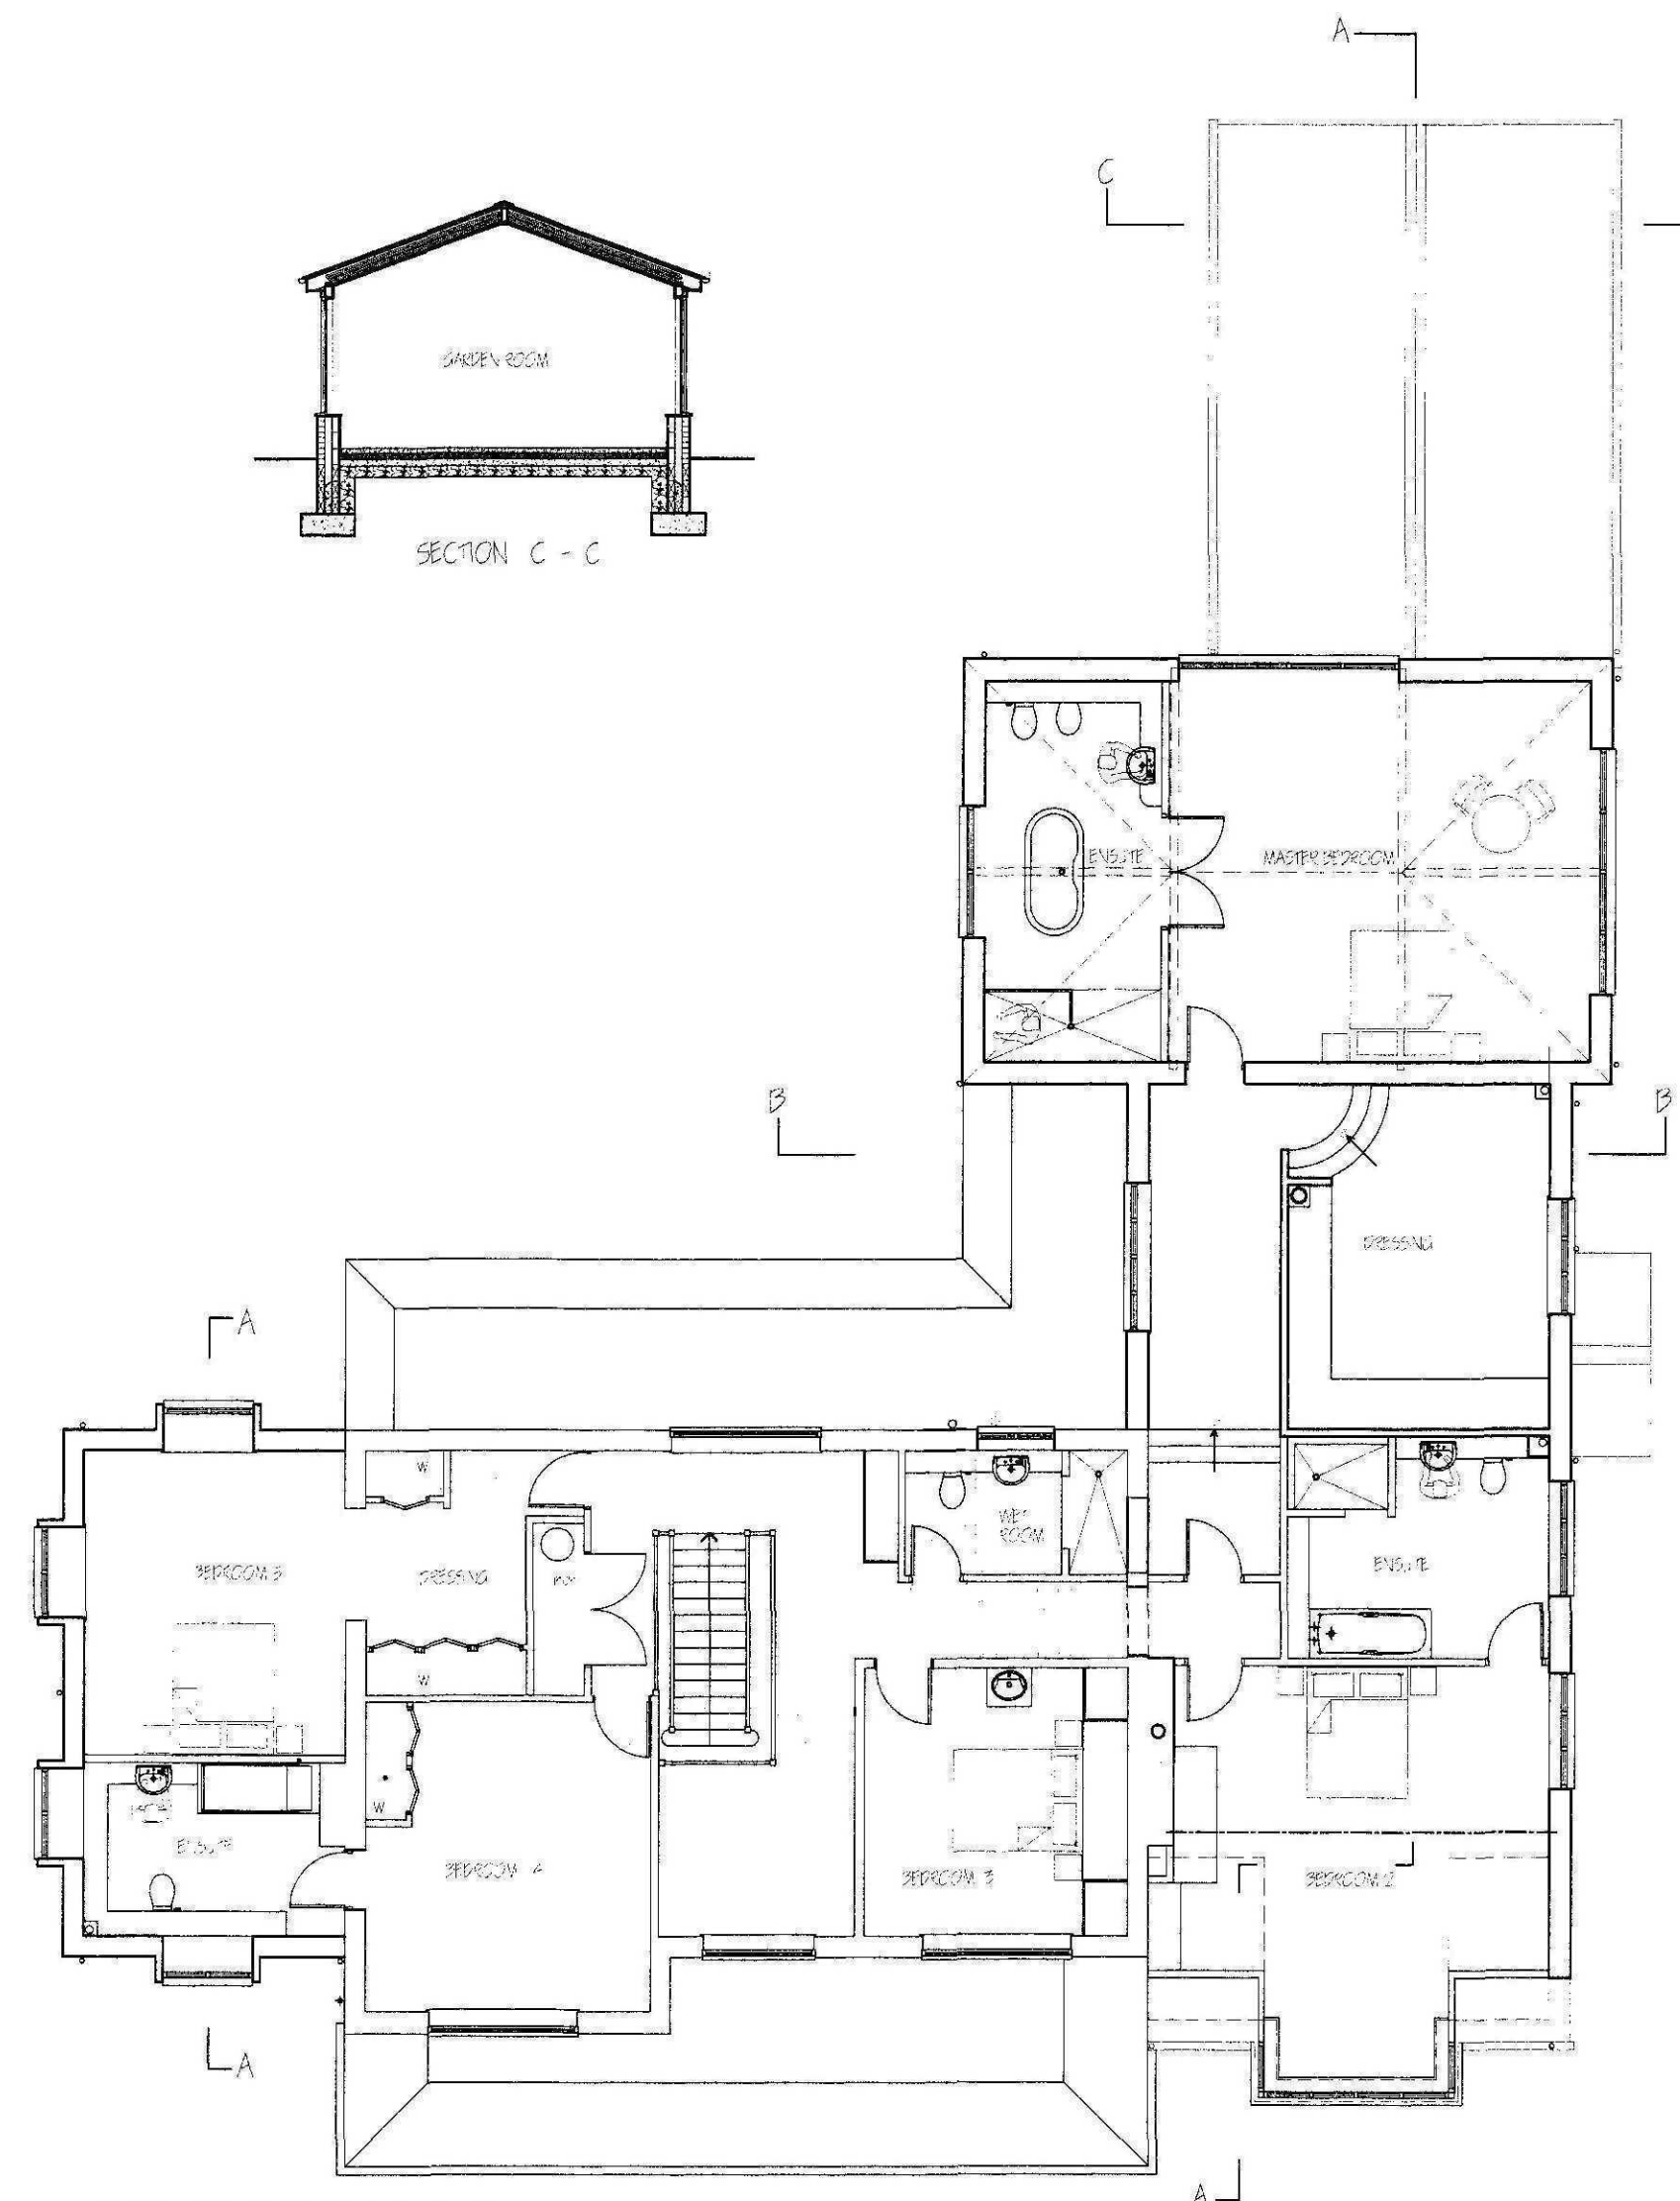

PROPOSED FIRST FLOOR PLAN

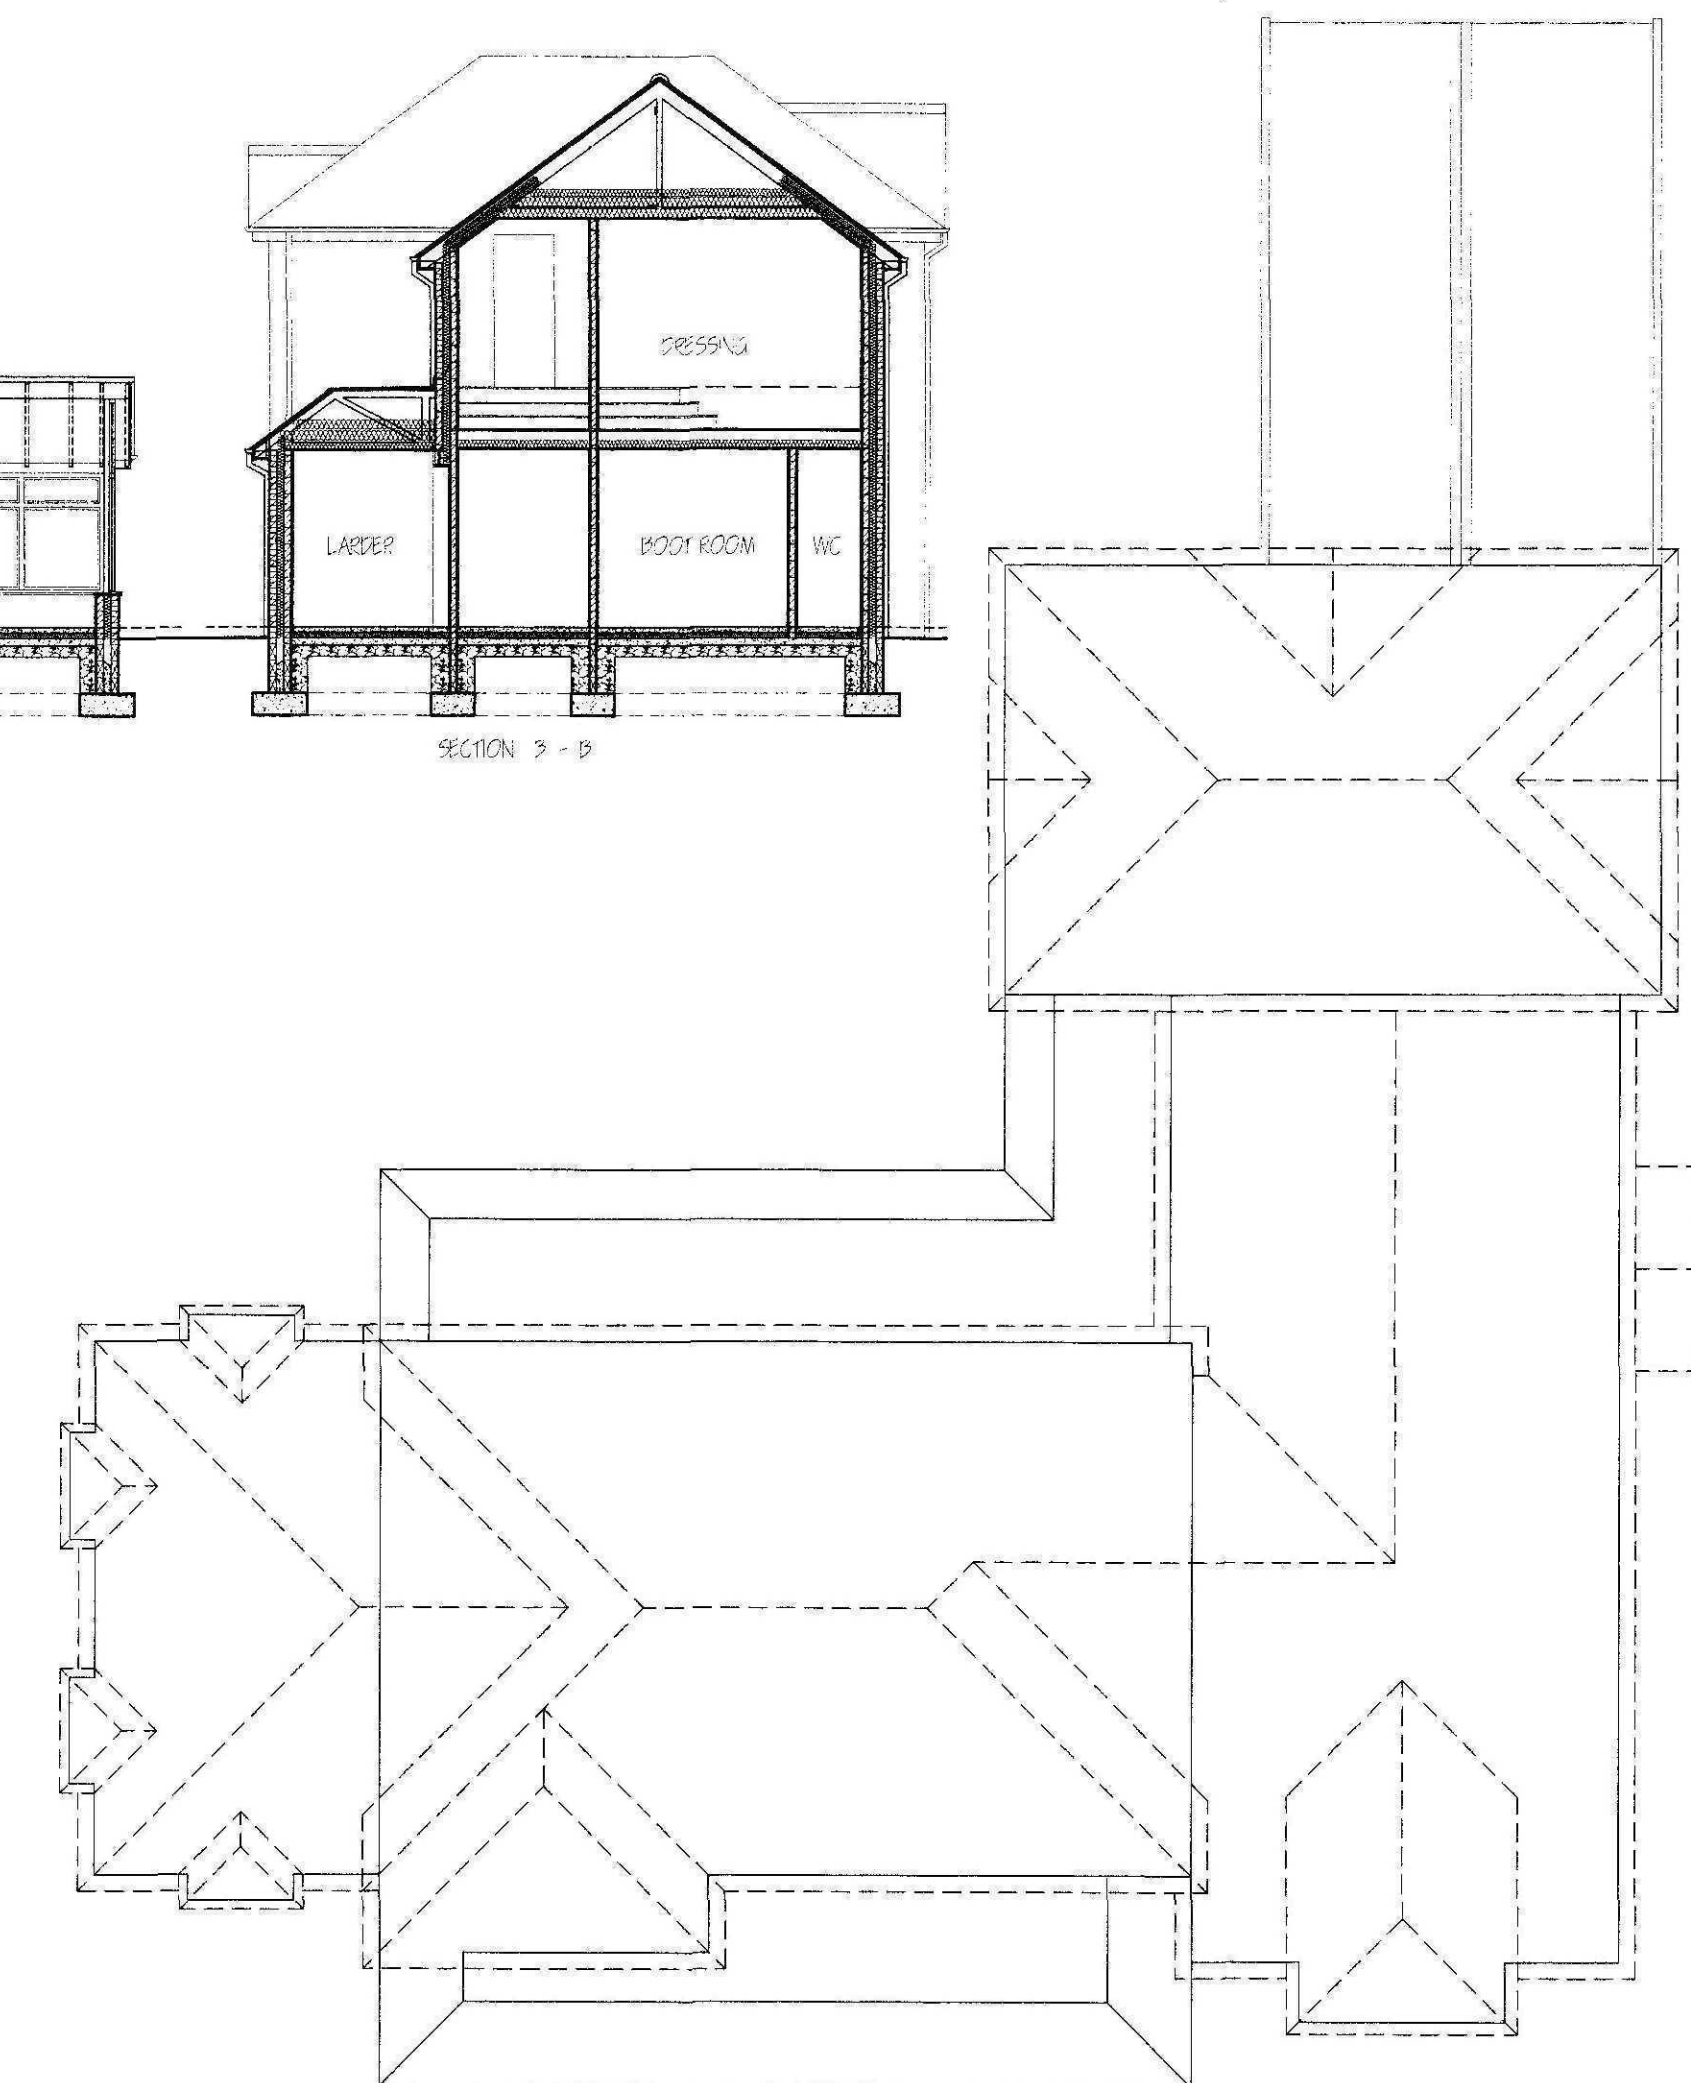

PROPOSED ROOF PLAN

SHDC
Planning & Development
01 SEP 2014
Ref: 0665-11

© This drawing is copyright
Contractors must check all dimensions on Site. Only figured dimensions are to be worked from. Any foundation depths indicated are indicative only and must be in accordance with the consulting engineers design and/or agreed on site with the local authority during excavations. Any discrepancies in the information contained herein must be reported to the Architect before work proceeds.
Drawings to be read with Engineers calculations / report where applicable.
Note: If drawing details existing structures, we have not inspected woodwork or other parts of the structure which are covered, unexposed or inaccessible and we are therefore unable to report that any such part of the property is free from defect.

Project	Ashtree Farm Randall Bank Moulton Eaughton Lincolnshire PE12 0RT		
Dwg.	Key Plans, Elevations and Sections		
Scale	1:100 @ A1	Date	May 11
Dwg No.	10-2024-WD-02	Rev.	

architects • designers • planning consultants
Old School House • 36 Boston Road • Sleaford
Lincolnshire • NG34 7EZ • Tel: 01529 414141
Fax: 01529 415757

