

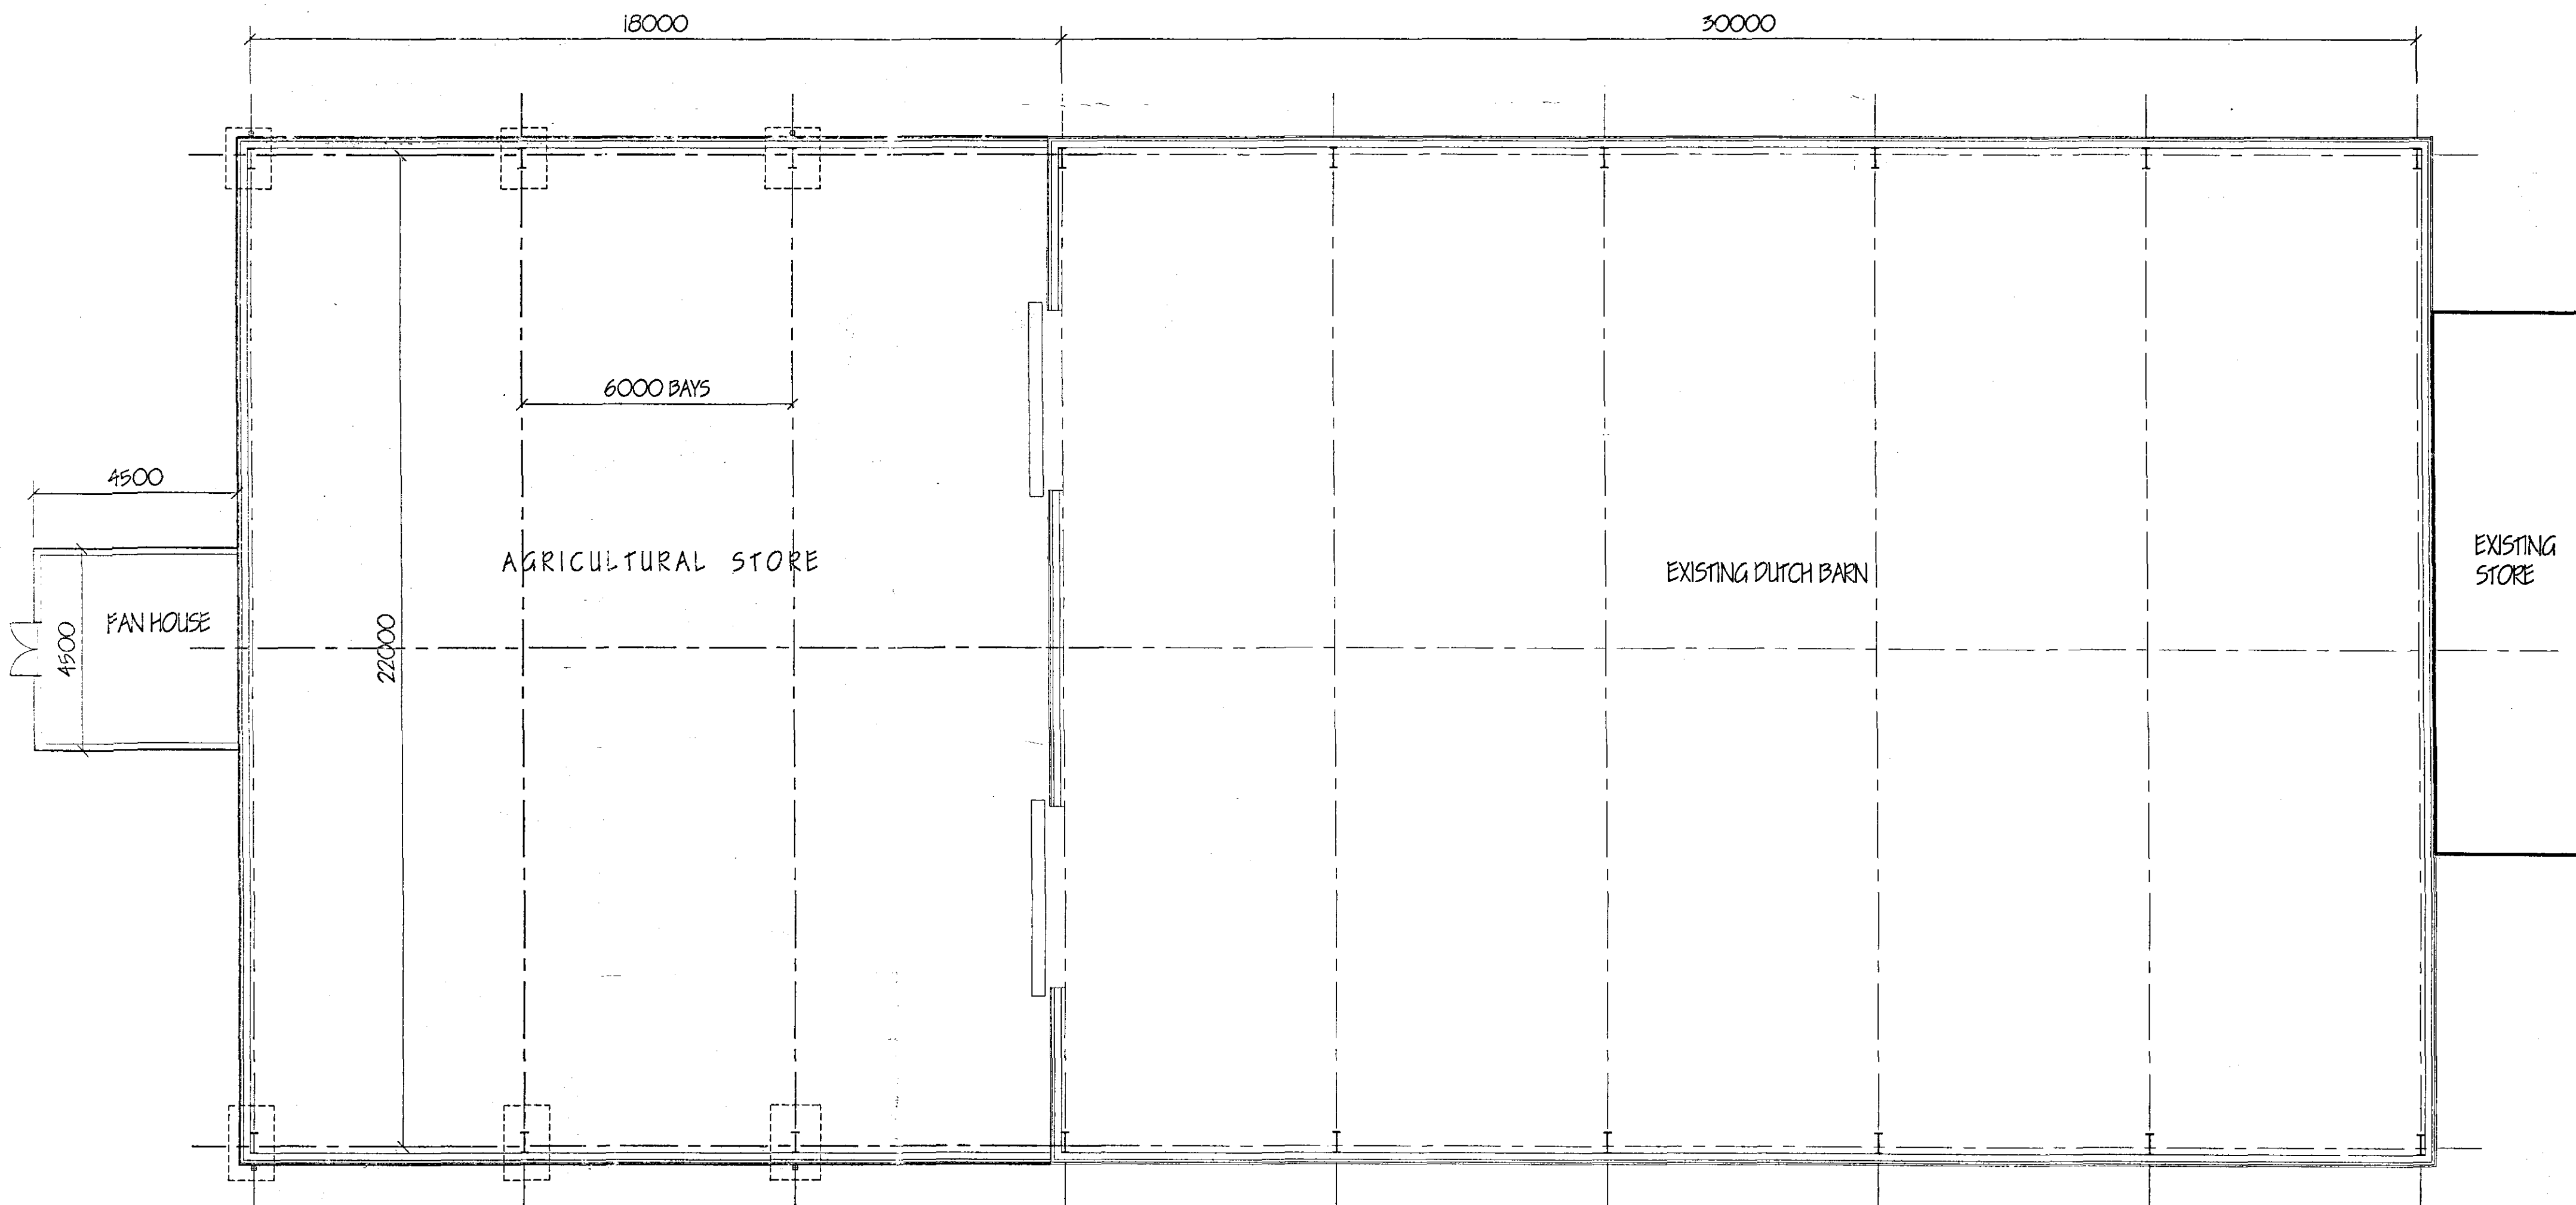
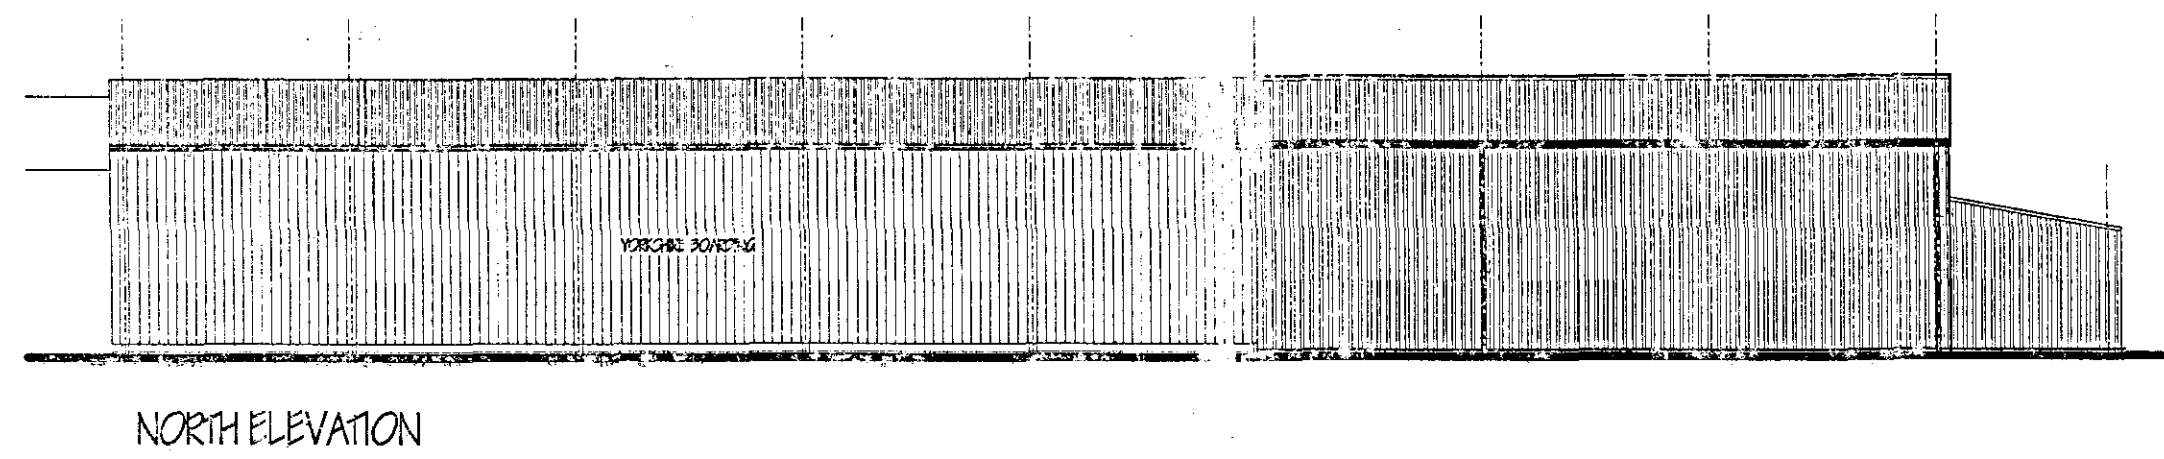
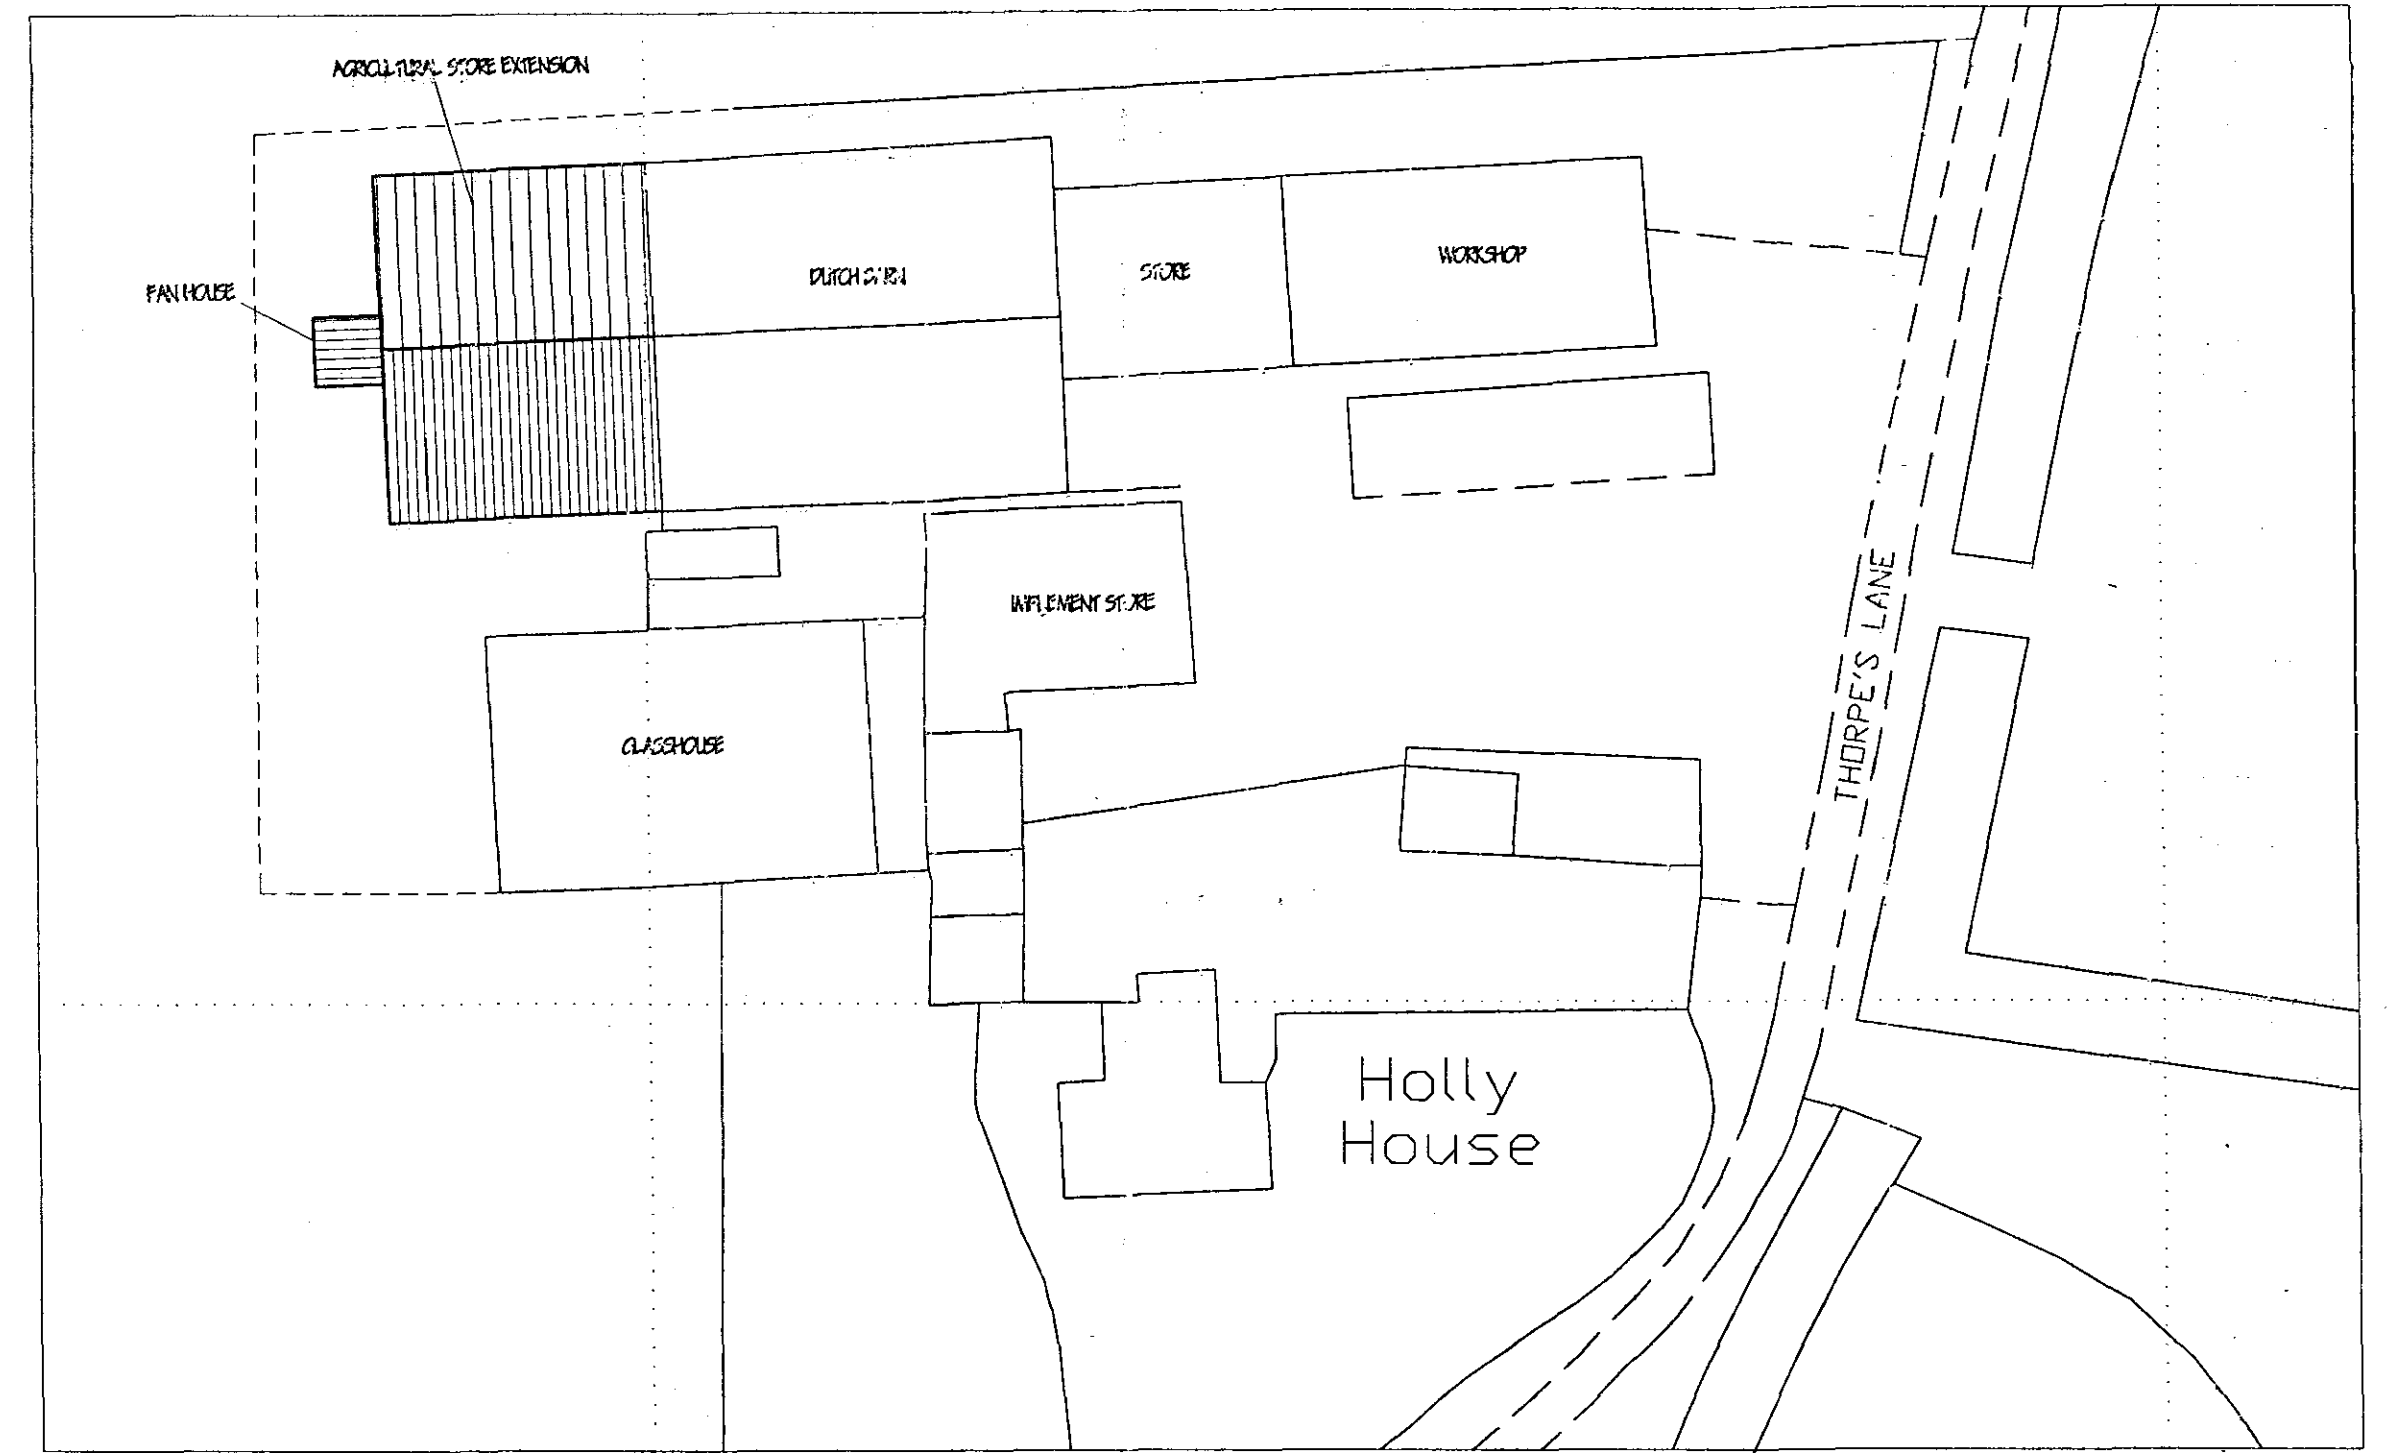
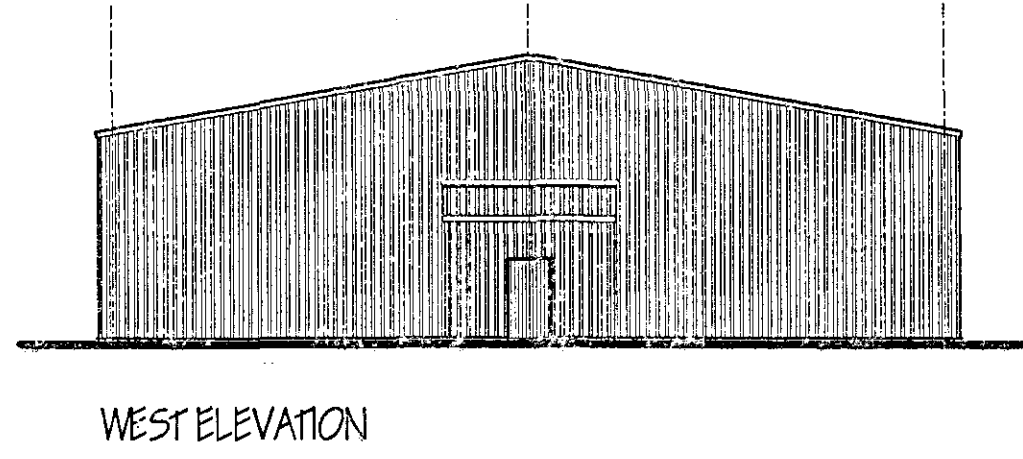


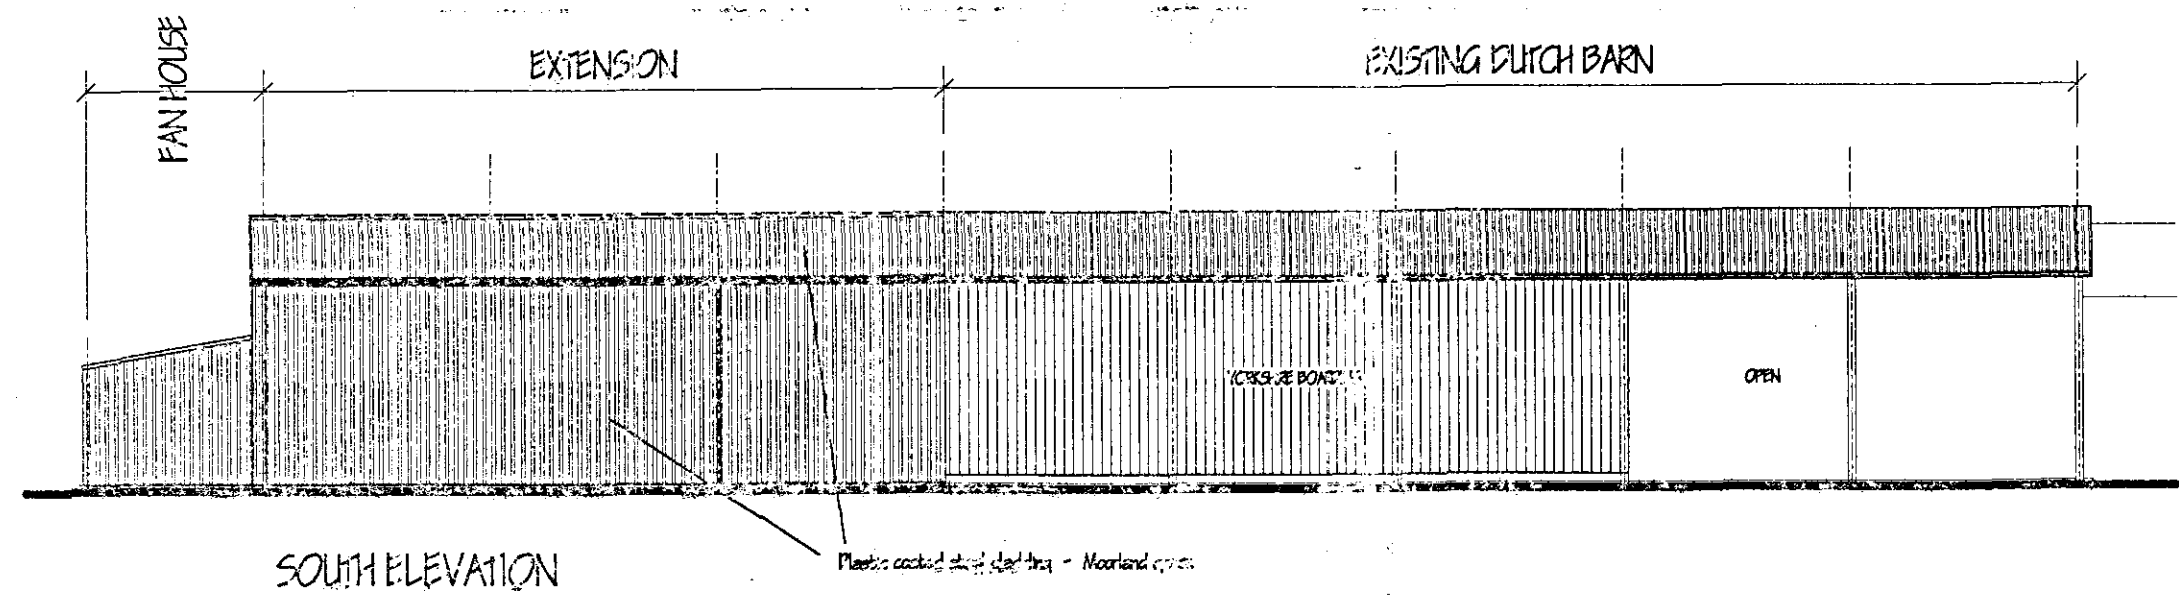


FLOOR PLAN

SITE PLAN
1/500

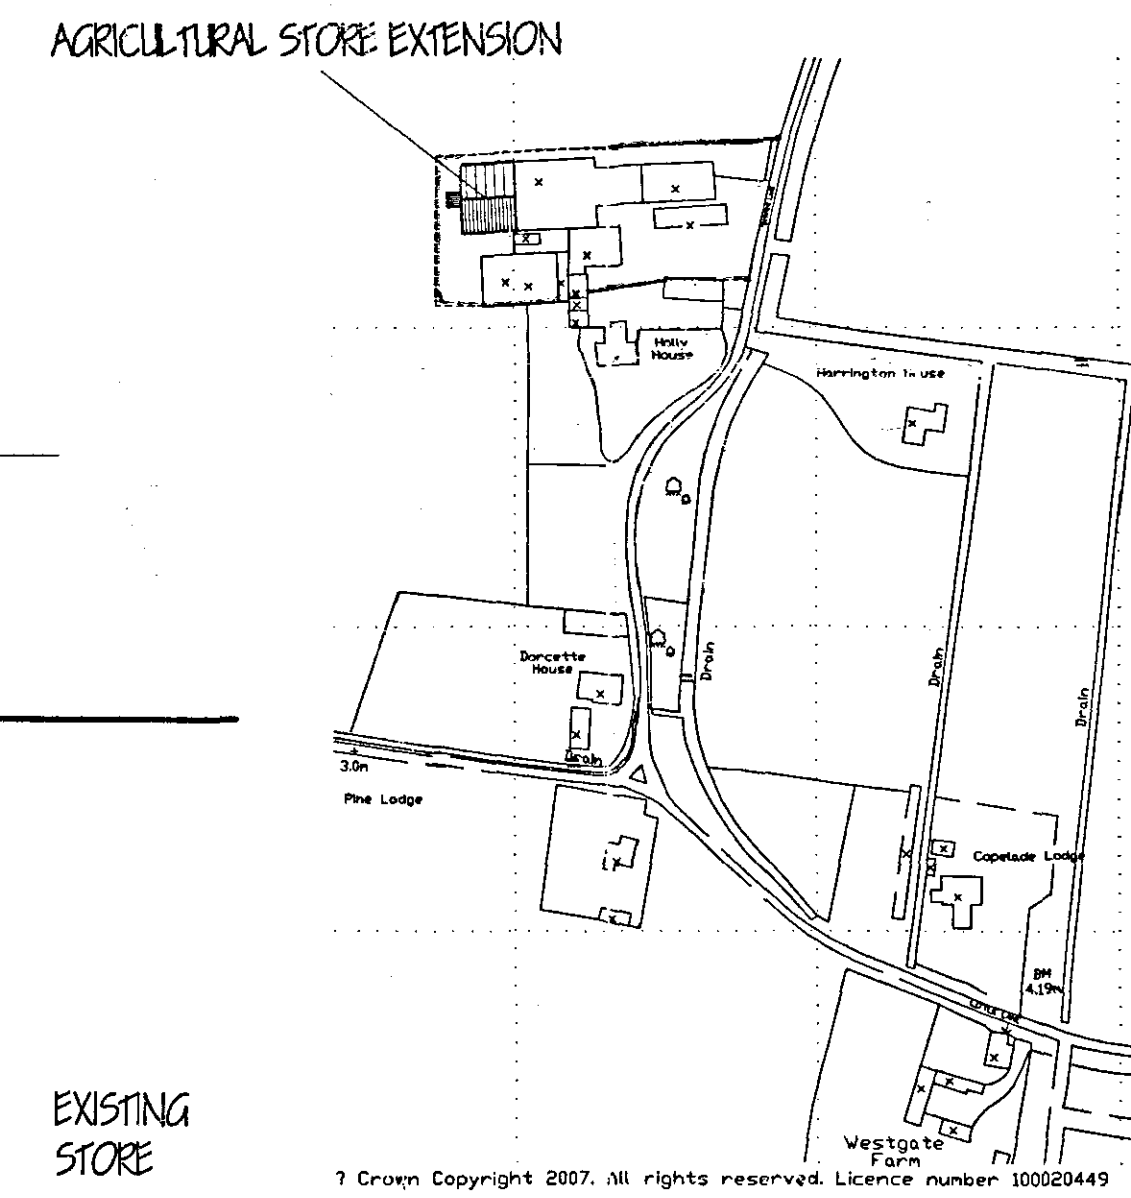

LOCATION PLAN
1/2500

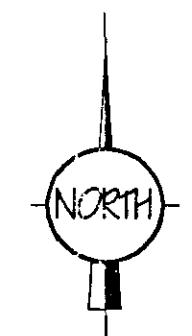

Project
Extension to Agricultural Building,
Holly House,
Thorpe's Lane,
Wharfedale, Spalding, Lincs.

Client
J. C. CLAY & PARTNERS.

Drawing
FLOOR PLAN & ELEVATIONS
SITE & LOCATION PLANS

Job Ref.
1558-07.

Date
MAY '07.

Drawing No.
01.

Drawn
GRM.

Scales
1/100. [unless otherwise stated.]

DO NOT SCALE FROM THIS DRAWING

This drawing is copyright and may not be altered, copied, or otherwise used for any other purpose other than that for which it is issued. The Designer/Client is to be held responsible for any errors and omissions and any consequences thereof. It is the client's responsibility to ensure that the drawing is used for the purpose intended and that it is not used for any other purpose. The Designer/Client is to be held responsible for any errors and omissions and any consequences thereof. It is the client's responsibility to ensure that the drawing is used for the purpose intended and that it is not used for any other purpose.

**DETERMINED
PLAN**

0678/07