


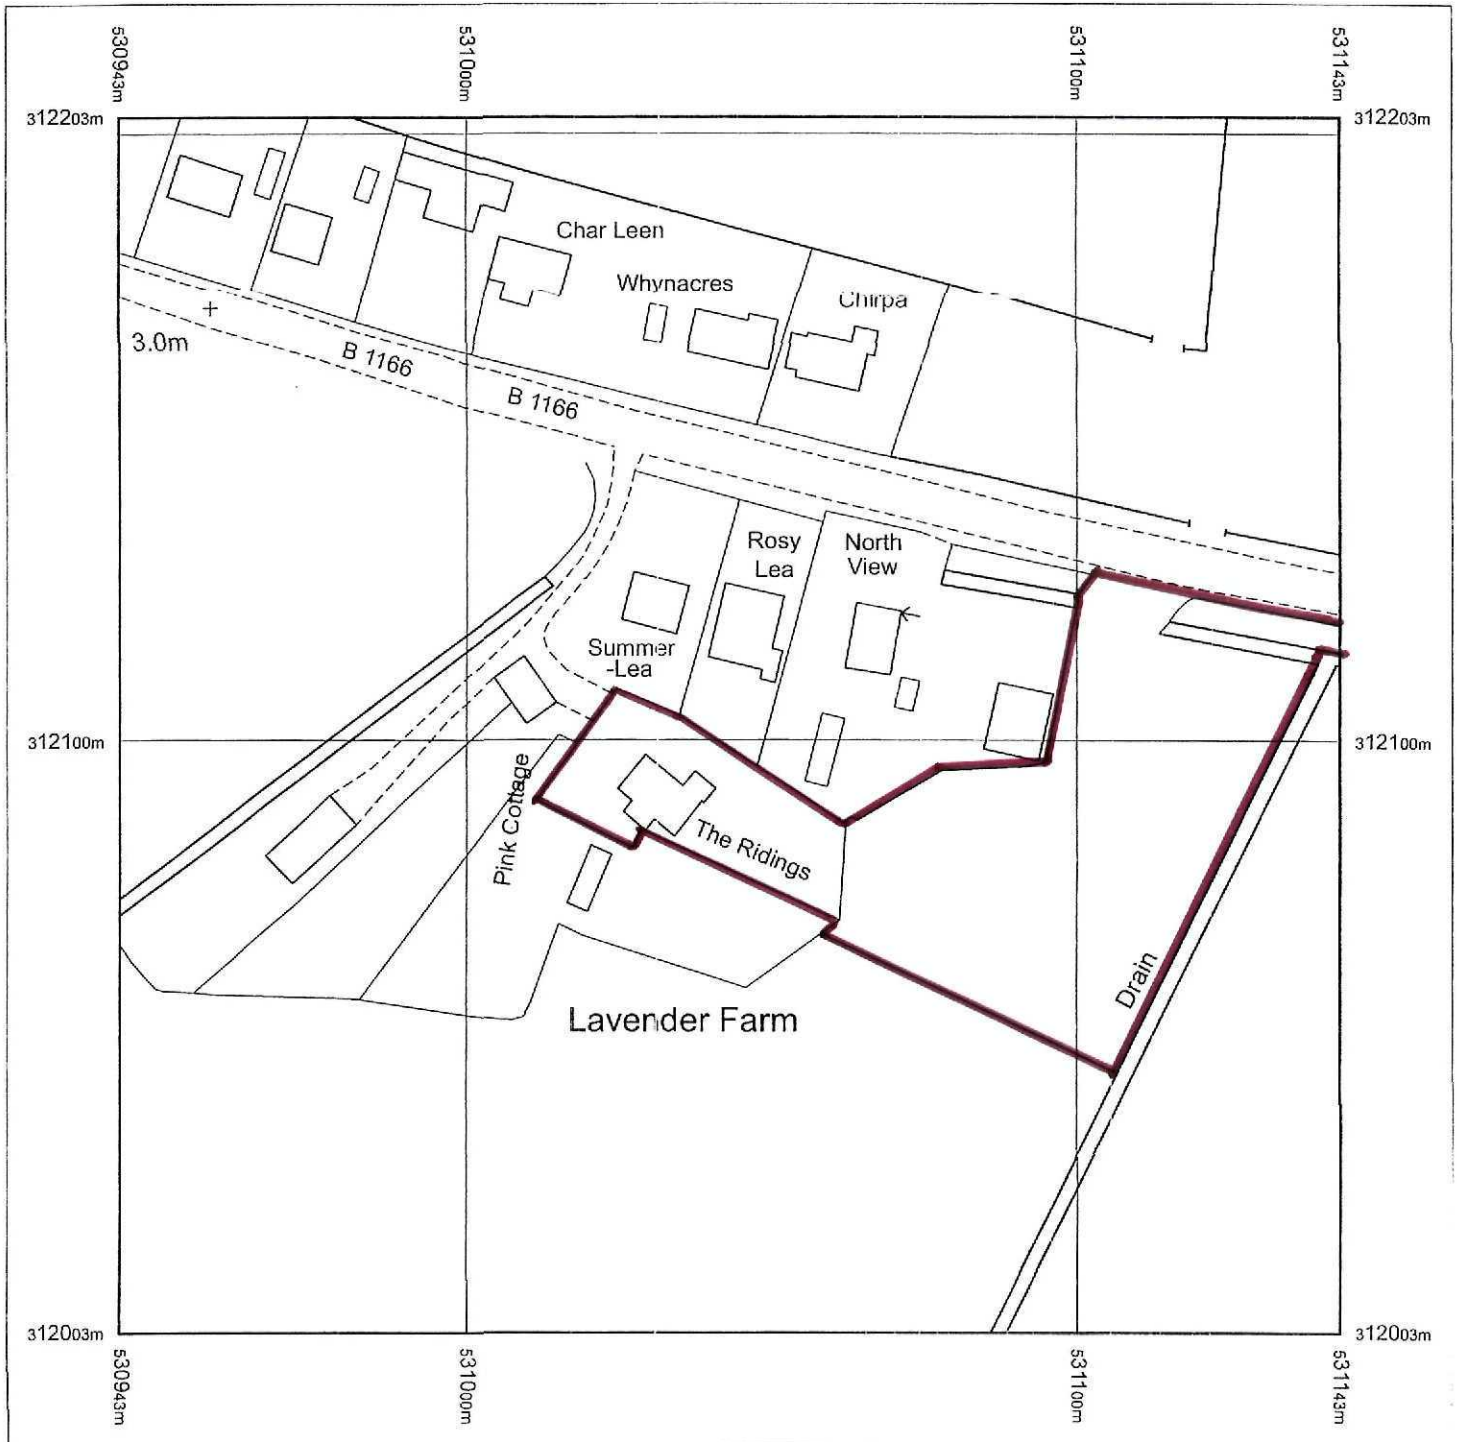

Produced 31.12.2008 from the Ordnance Survey National Geographic Database and incorporating surveyed revision available at this date. © Crown Copyright 2008.


Reproduction in whole or part is prohibited without the prior permission of Ordnance Survey.

Ordnance Survey, the OS Symbol and OS Sitemap are registered trademarks of Ordnance Survey, the national mapping agency of Great Britain.

The representation of a road, track or path is no evidence of a right of way.


The representation of features as lines is no evidence of a property boundary.

Part or all of this OS Sitemap is enlarged from mapping produced at one or more of the following scales: 1:1250, 1:2500, 1:10000.

 

Supplied by: **Bookmark Spalding Ltd**
Serial number: 00071900
Centre coordinates: 531043 312102.75

Further information can be found on the OS Sitemap Information leaflet or the Ordnance Survey web site:
www.ordnancesurvey.co.uk

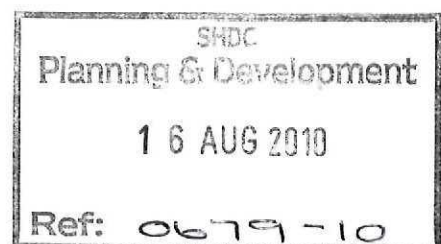



architectural/detailing services

RESIDENTIAL COMMERCIAL INDUSTRIAL & AGRICULTURAL
PLANNING & BUILDING REGULATIONS SUBMISSIONS



BLOCK PLAN (SITE AREA APPROX .5ha)

SCALE 1/500

DRWG. No 292/BP1


SEE DRWG 292/3/2010 FOR BOUNDARY DIMN
POSITIONS BETWEEN THE RIDINGS & ROSE LEE.

13 Wimberley Way, Pinchbeck, Spalding, Lincs. PE11 3RY
Tel/Fax: 01775 767650 Mobile: 07957 627167
email: mjw.13@btinternet.com


SPDC
Planning & Development

16 AUG 2010

Ref: 0679-10

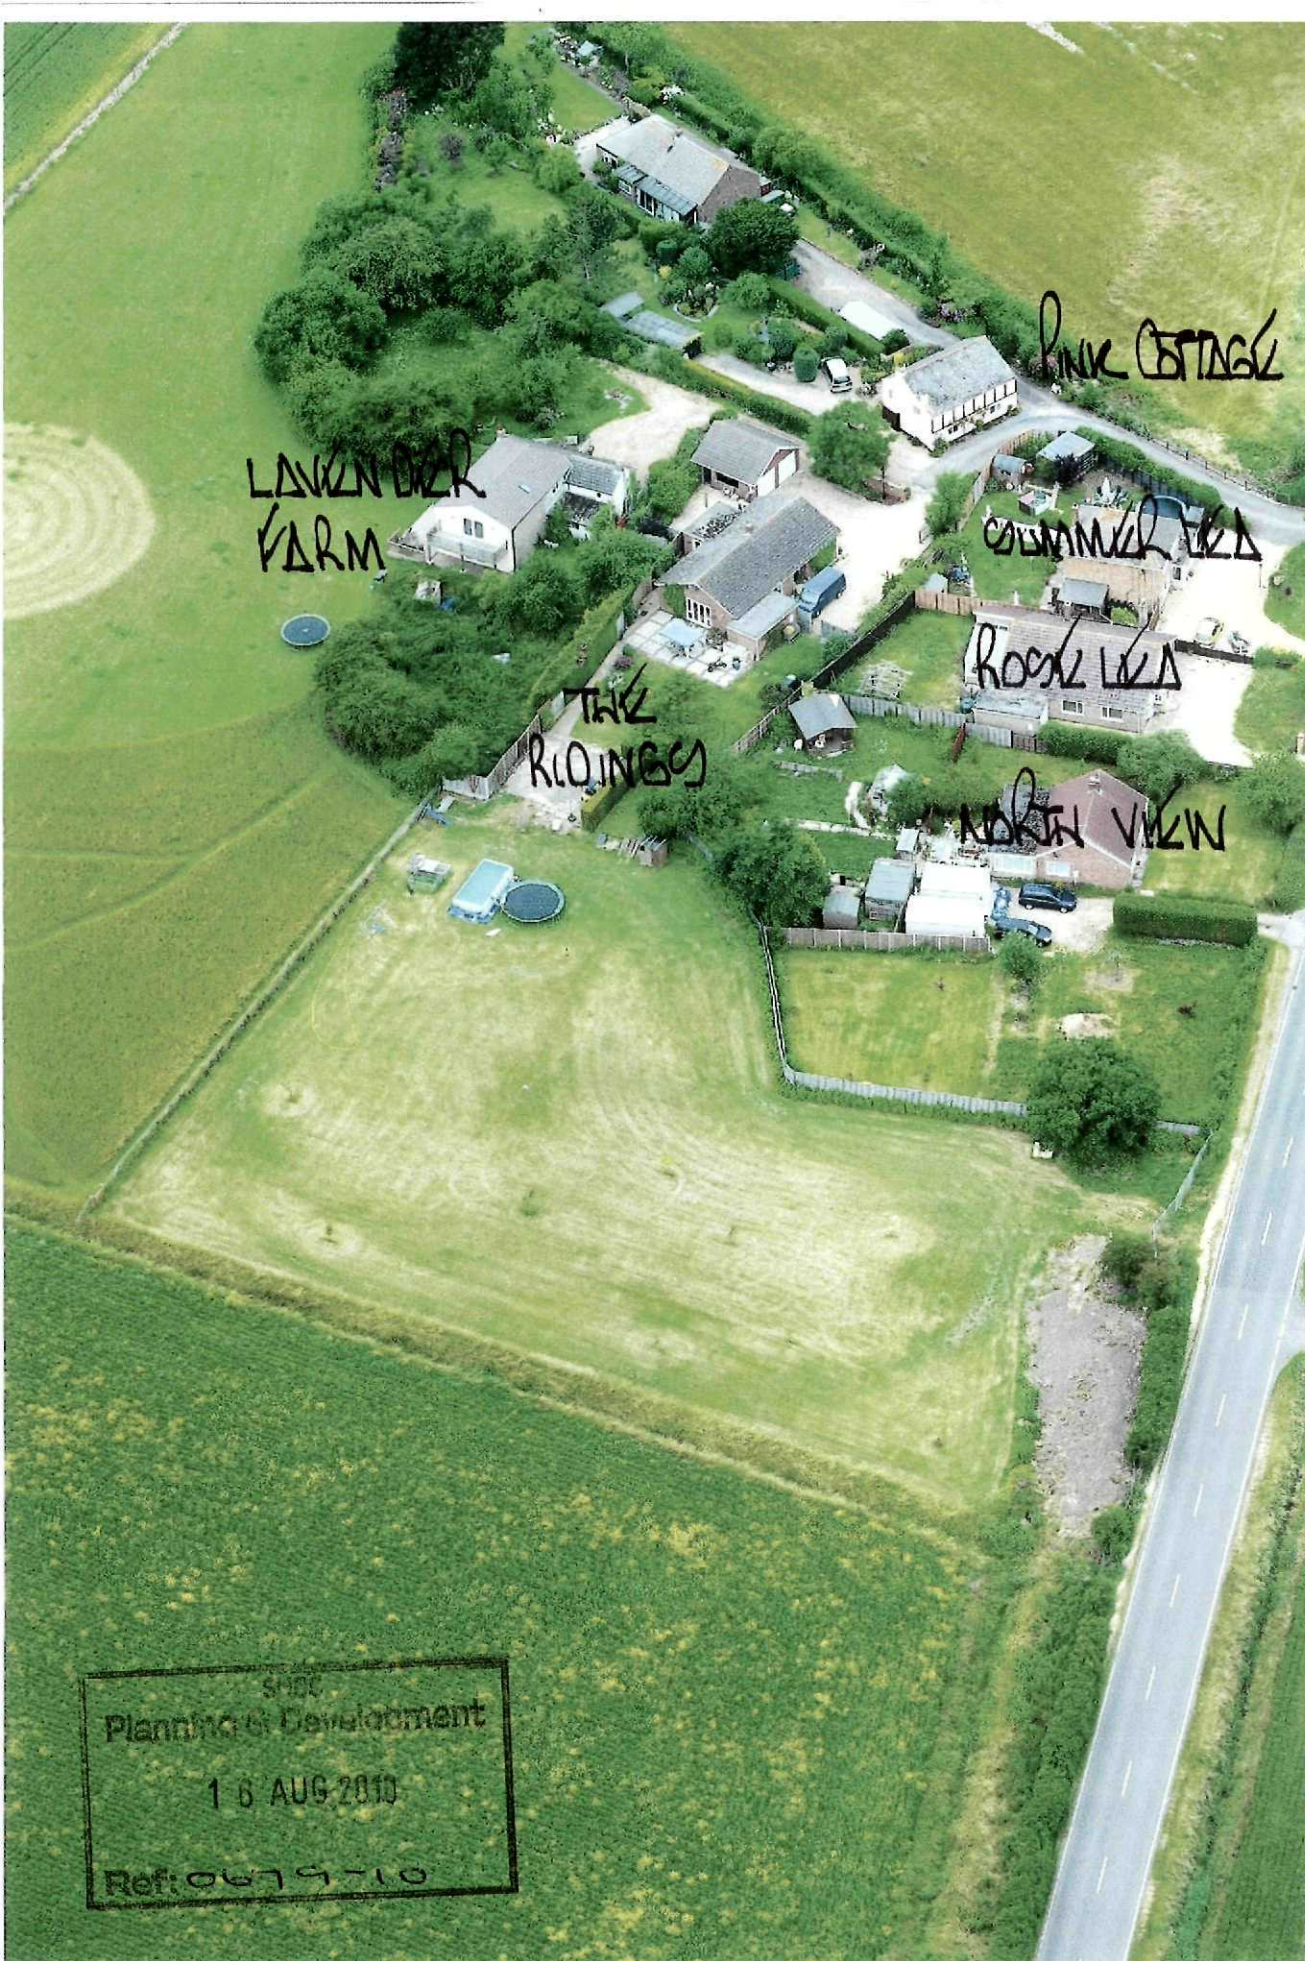

DRAWING NO 292 / API

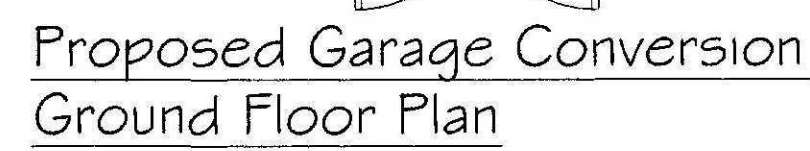


property boundary fence
between Rose Lea & the
Ridings only

secondary 1800h. timber
panel fence

SRRC
Planning & Development
18 AUG 2010
Ref: 0679-10
BY DMR

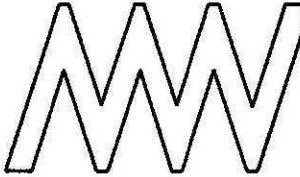


DRAWN	MJW	DATE	9/6/10
SCALE	1 / 50	CHECKED	
CLIENT	Mr I. Jibb The Ridings Shepeau Stow Whapiole Drove Spalding Lincoln PE12 0TU		
PROJECT	Proposed replacement roofs to existing bungalow, ground floor extension & garage conversion		
DETAILS	Proposed / Existing Floor Plans		
 Malcolm Watson Architectural - Detailing Services Residential - Commercial - Industrial - Agricultural Planning & Building Regulations submissions			
13 Winkenny Way, Pinhoe, Spalding, Lincoln PE11 3RY. Tel / Fax: 01775 767620 email: mjw_13@btinternet.com			
DRWG No. 292/3/2010 ^C			

C	Revised to suit clients comments	mjw	15/7/10
B	Revised to suit clients comments	mjw	13/7/10
A	Revised to suit clients comments	mjw	11/7/10
	REVISIONS	BY	DATE

1200w x 1200h
dormer window

740w x 980h.
roof window

740w x 980h.
roof window

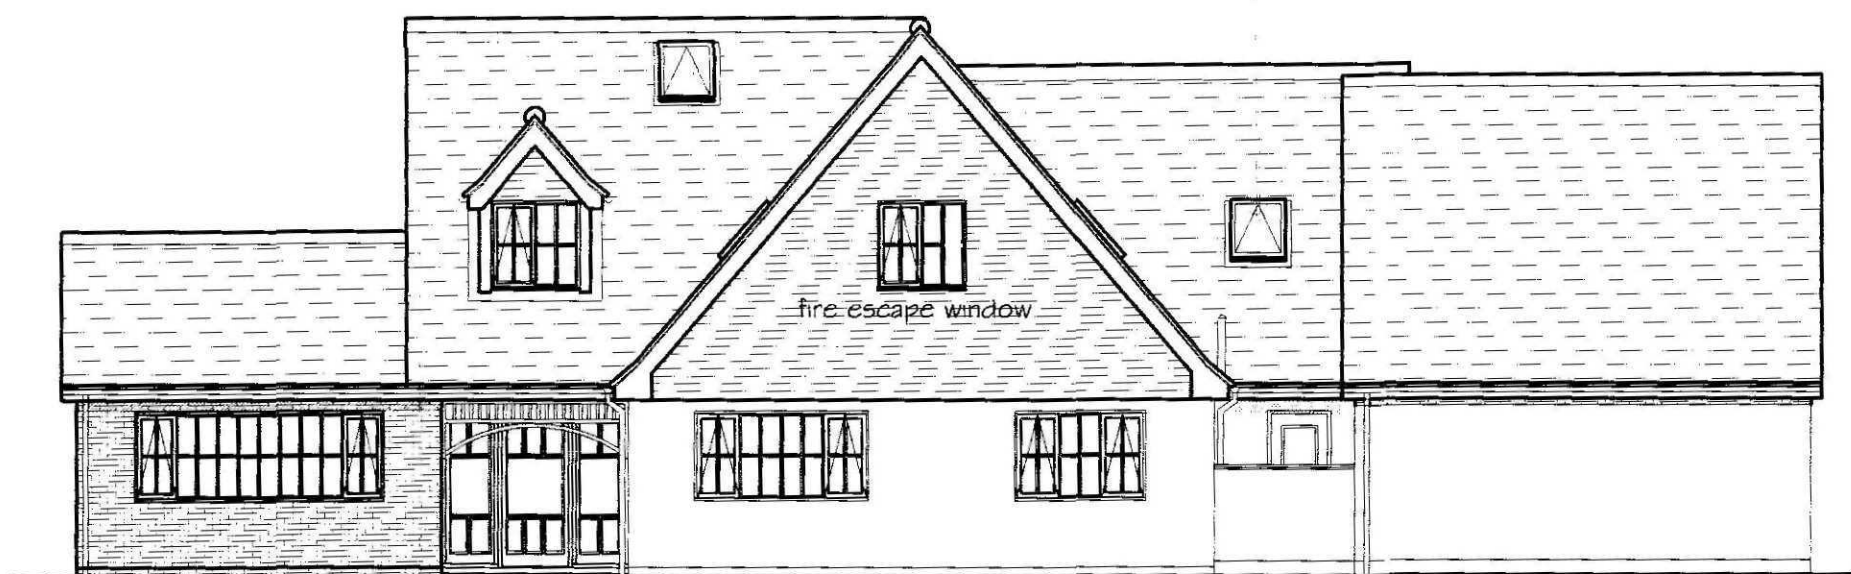

Proposed Front Elevation
Scale 1/100

proposed new garage conversion roof
subservient to proposed new bungalow roof

740w x 980h.
roof window

540w x 780h.
roof windows

1140w. x 1180h.
roof window



Proposed Side Elevation

740w x 980h.
roof windows

740w x 980h.
roof window

740w x 980h.
roof window

1200w x 1200h
dormer window



Proposed Rear Elevation

1140w. x 1180h.
roof window

1140w. x 1180h.
roof window

740w x 980h.
roof window

proposed new garage conversion roof
subservient to proposed new bungalow roof



Proposed Side Elevation

GENERAL NOTES :

Copies of drawing 292/1/2010, 292/2/2010, 292/3/2010 must not be taken, traced or altered for any purpose other than that for which they are issued without written permission of MW Architectural - Detailing Services. The drawing is produced only for the purpose of obtaining Planning Permission & does not contain a full specification for the proposed works & must not be used as a contract document alone. The proposed work will not be supervised / inspected on site by MW Architectural / Detailing Services & it therefore the client or their appointed Builder / Contractor responsibility to control workmanship / materials / specification & any variations to the contract (variations may require amended drawings / new application having to be submitted to S.H.D.C. Planning Dept. for approval, Builder / Contractor to confirm prior to any variations with S.H.D.C. Planning Dept.). All measurements on this drawing are not to be scaled for construction / ordering purposes, dimensions & set out of the works as shown on the drawing to be checked by the Builder / Contractor prior to the commencement of work & any discrepancies report immediately actual position of existing gas / electric underground service pipes / cables, surface water pipes / soakaways are not known / shown the actual positions of all these apparatus must be established by the Builder / Contractor prior to commencement of or during any work

HEALTH & SAFETY

The client is to ensure that the appointed contractor is familiar with & complies with Health & Safety for Building Sites & Work Places.

PROPOSED :

TILES : PITCHED ROOFS

Sandtoft New Generation 20 / 20 clay interlocking roof tiles colour : Tuscan

TILES : VERTICAL

Sandtoft Humber Plain / Feature clay tiles colour : Tuscan to new front elevation gable of bungalow / garage conversion & all dormer window gables / cheeks

WINDOWS / DOORS :

Pvcu frames colour : white to match existing dwelling style c/w double glazed 'K' glass sealed units & safety glass as reqd.

FACING BRICKWORK :

Facing brickwork to match existing dwelling type / colour & bond as near as possible

FASCIA / SOFFITS :


Pvcu colour : white to match existing dwelling

RWP'S / GUTTERS :

Pvcu rwp's / gutters colour : white to match existing type

BALCONY :

Pikington clear safety glass panels to all balcony elevations

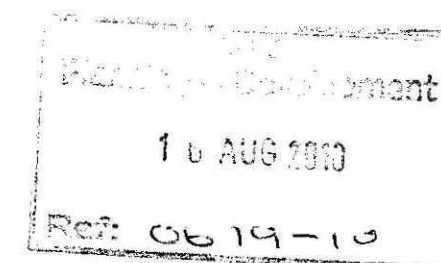

E	Revised after pre-planning comments	mjw	5/8/10
D	Revised to suit clients comments	mjw	15/7/10
C	Revised to suit clients comments	mjw	13/7/10
B	Revised to suit clients comments	mjw	11/7/10
A	Revised to suit clients comments	mjw	11/6/10

REVISIONS BY DATE

DRAWN	MJW	DATE	9/6/10
SCALE	1 / 100	CHECKED	
CLIENT	Mr I. Jibb The Ridings' Shepeau Stow Whaplode Drove Spalding Lincs PE12 0TU		


PROJECT	Proposed replacement roofs to existing bungalow ground floor extension & garage conversion
---------	---

DETAILS	Proposed Elevations
---------	---------------------


Malcolm Watson
Architectural - Detailing Services
Residential - Commercial - Industrial - Agricultural
Planning & Building Regulations submissions

13 Wimberley Way, Pinchbeck, Spalding, Lincs. PE11 3RY.
Tel / Fax : 01775 767650
email : mjw.13@btinternet.com


DRWG No.292/2/2010

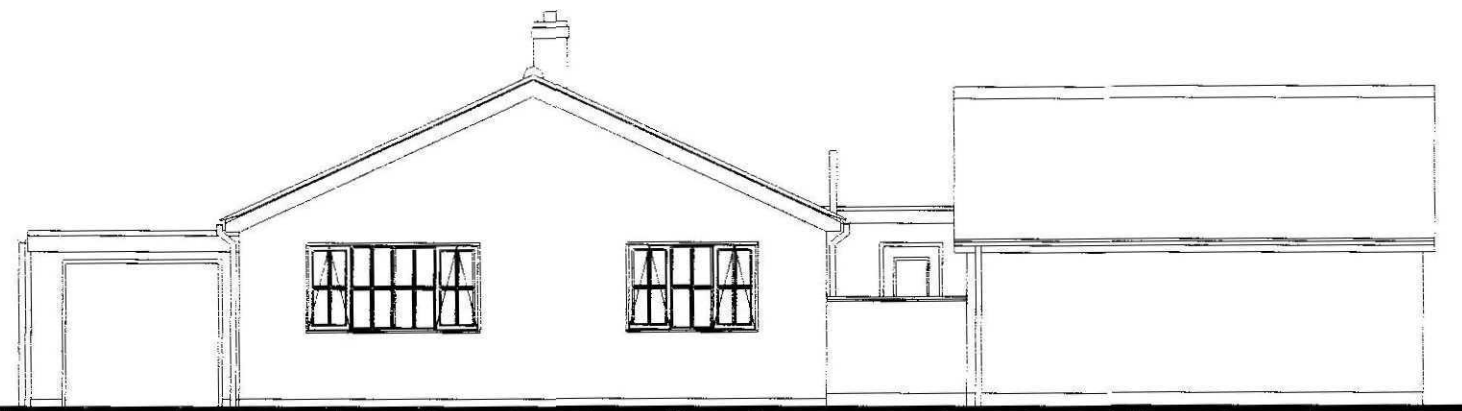

Existing Front Elevation

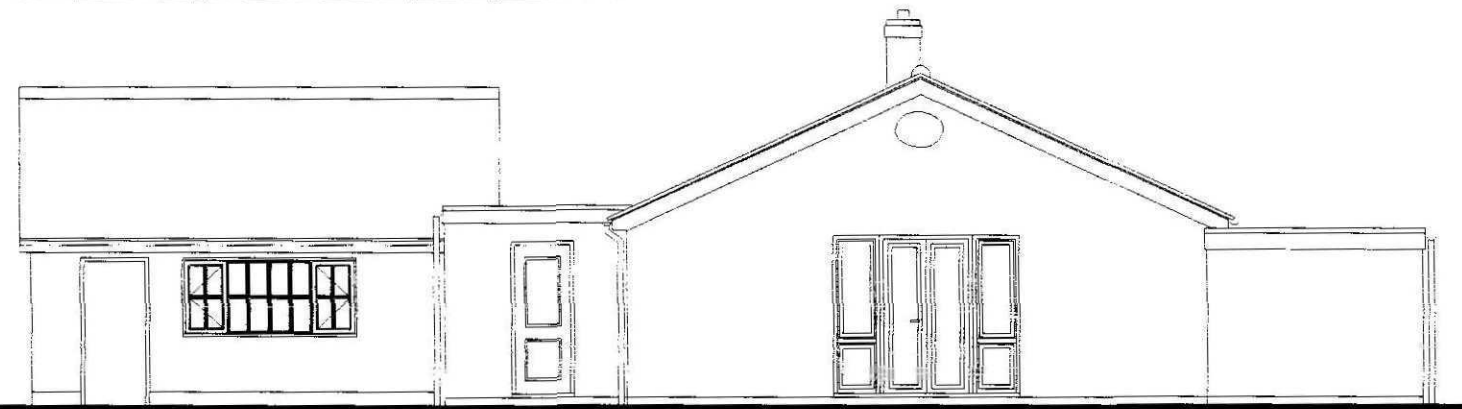



Existing Rear Elevation

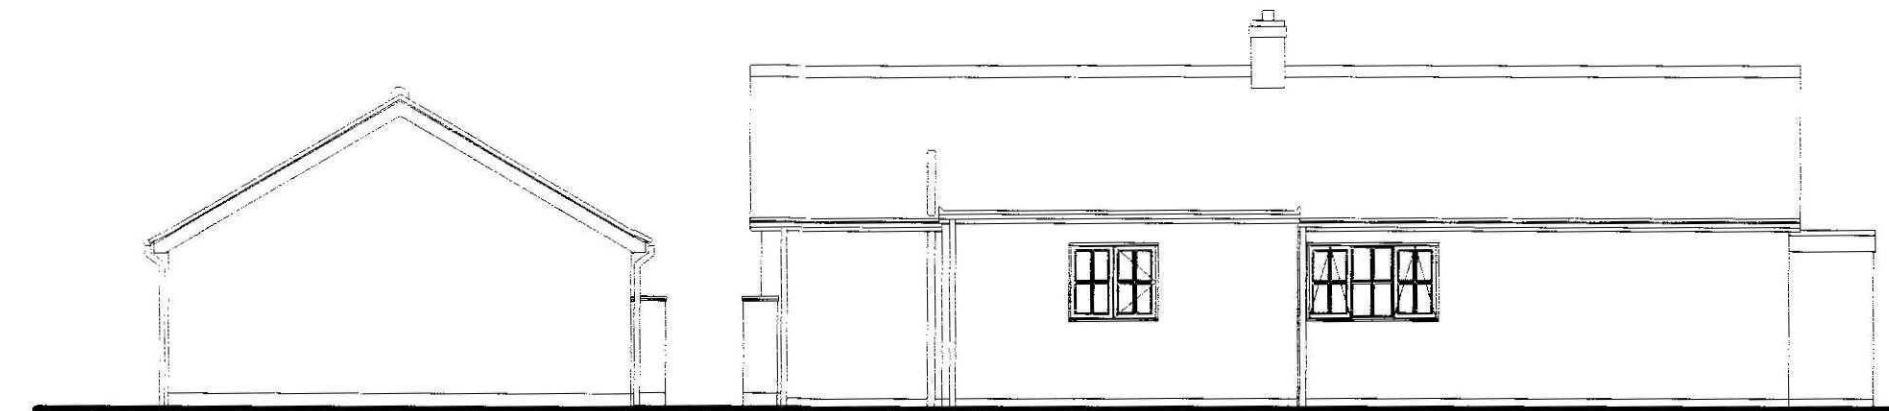


Existing Side Elevation



Existing Side Elevation

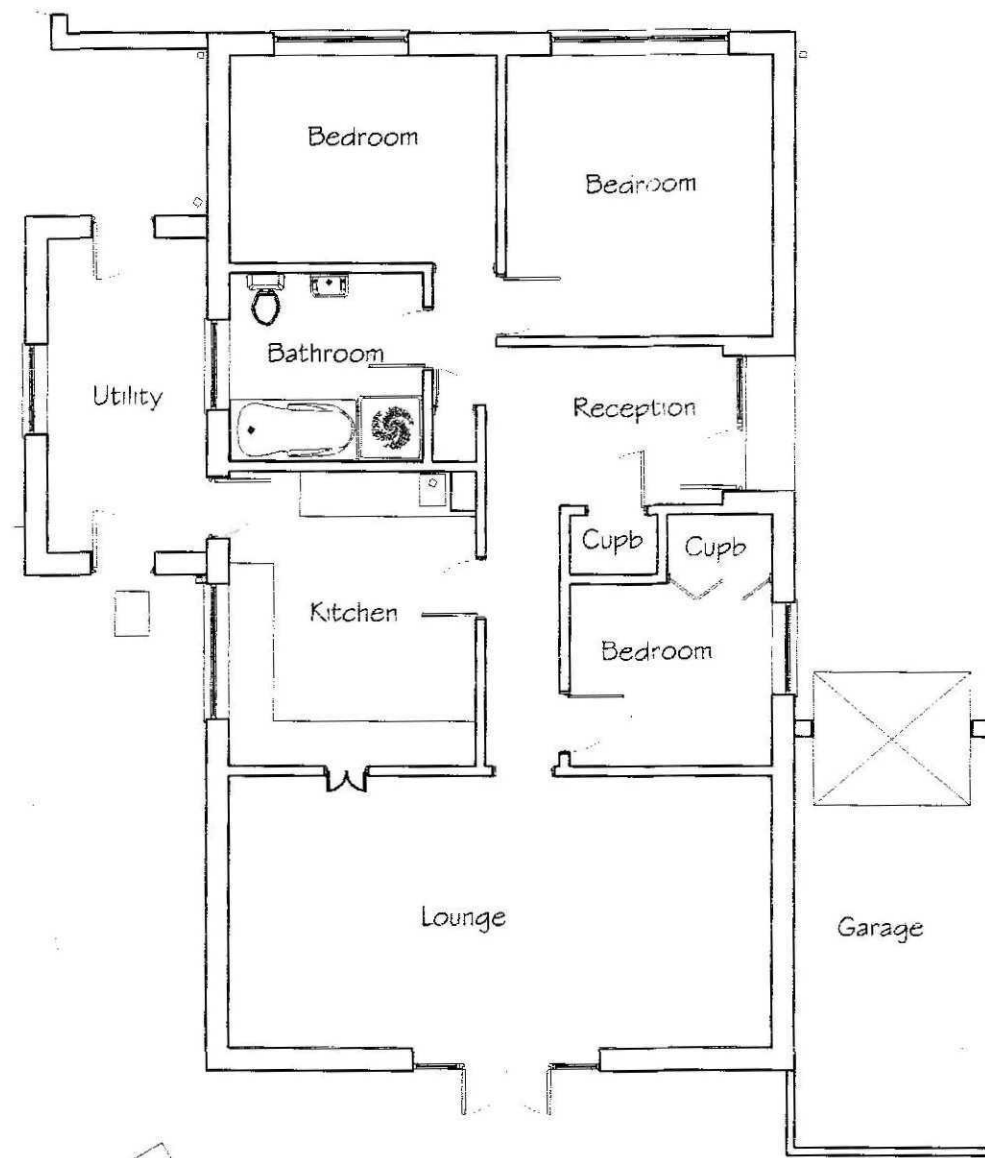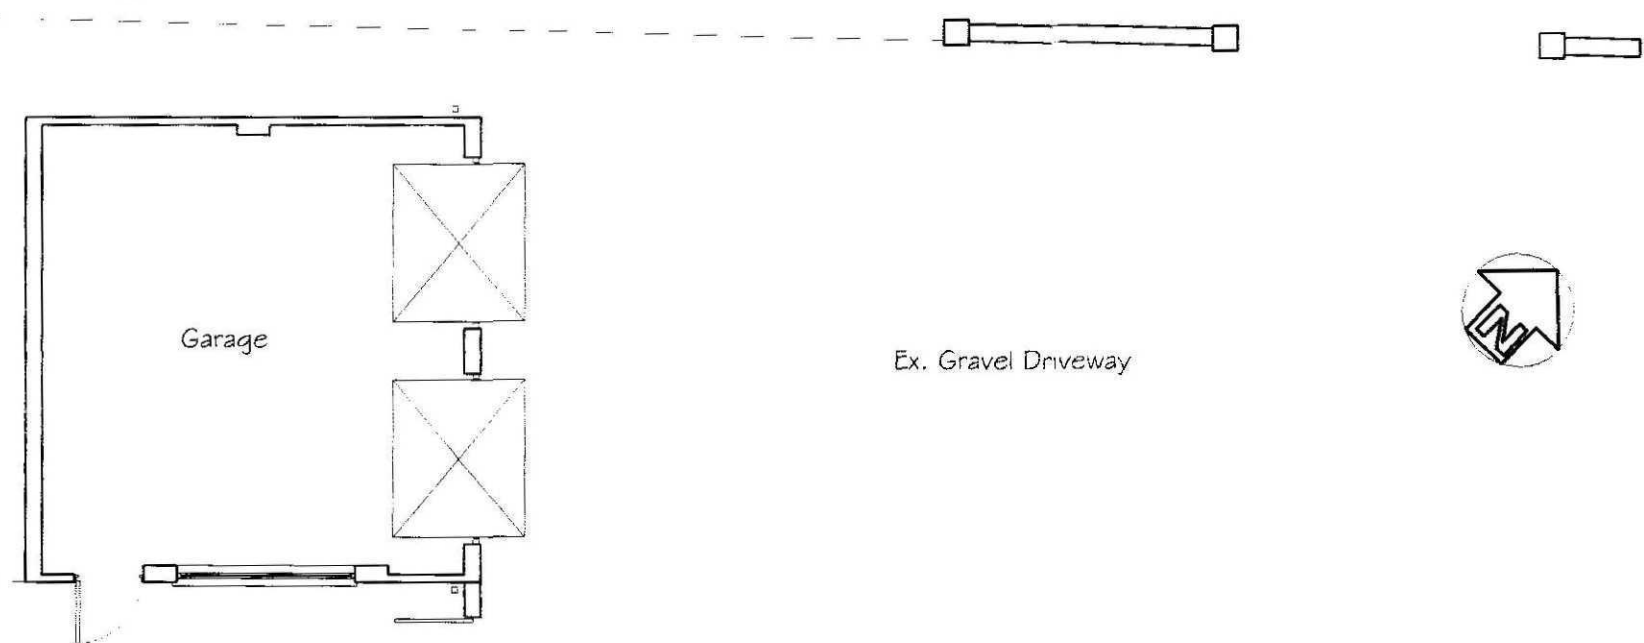


— property boundary fence
between Rose Lea & The
Ridings only
— secondary 1800h. timber
panel fence

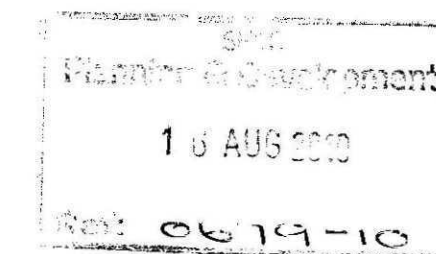

Existing Ground Floor Plan

Existing garage to be
demolished prior to
commencement of proposed

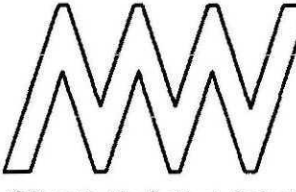REVISIONS		BY	DATE
DRAWN	MJW	DATE	9/6/10
SCALE	1 / 100	CHECKED	
CLIENT Mr I. Jibb 'The Ridings' Shepeau Stow Whaplode Drove Spalding Lincs PE12 0TU			
PROJECT Proposed replacement roofs to existing bungalow ground floor extension & garage conversion			
DETAILS Existing Elevations & Ground Floor Plan			
 Malcolm Watson Architectural - Detailing Services Residential - Commercial - Industrial - Agricultural Planning & Building Regulations submissions 13 Wimberley Way, Pinchbeck, Spalding, Lincs. PE11 3RY Tel / Fax : 01775 767650 email : mjw.13@btinternet.com			
DRWG No. 292/1/2010			