



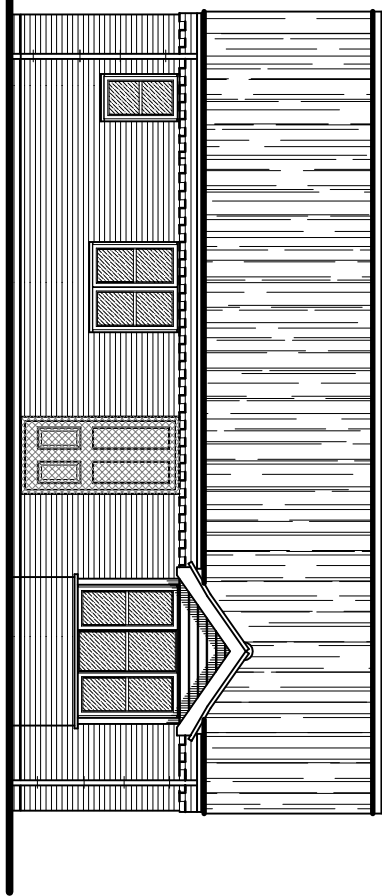


FRONT ELEVATION



NOTE :-
INDICATIVE TWO BEDROOM BUNGALOW
& DETACHED SINGLE GARAGE.

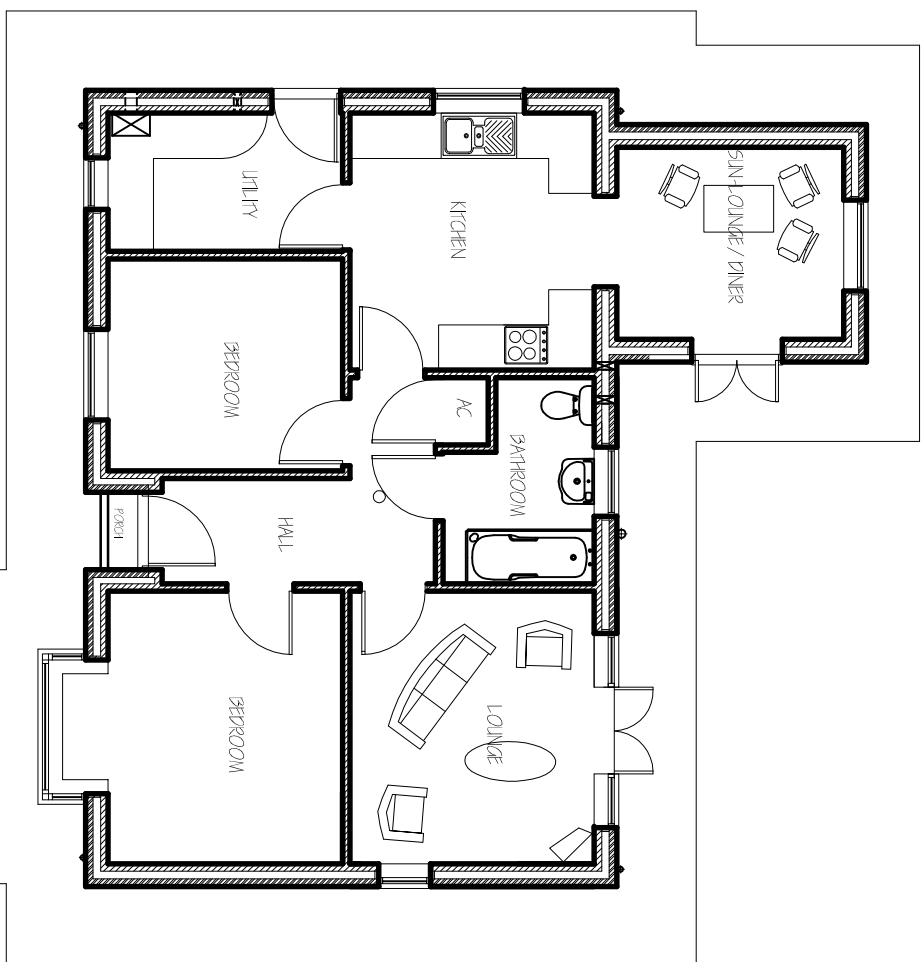

FLOOR PLAN

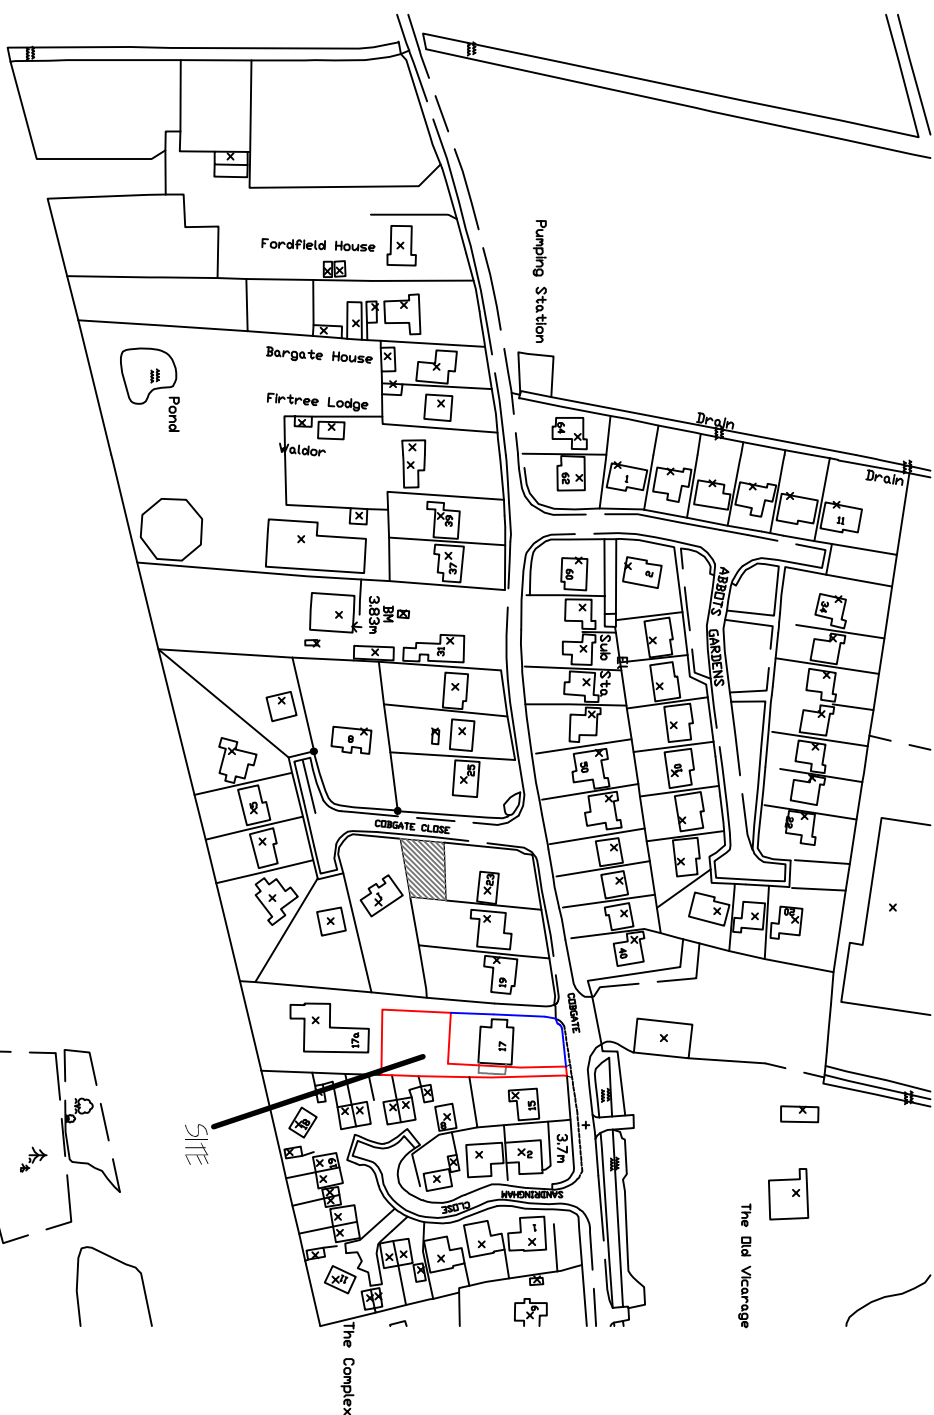

© Crown Copyright 2007. All rights reserved. Licence number 100020445

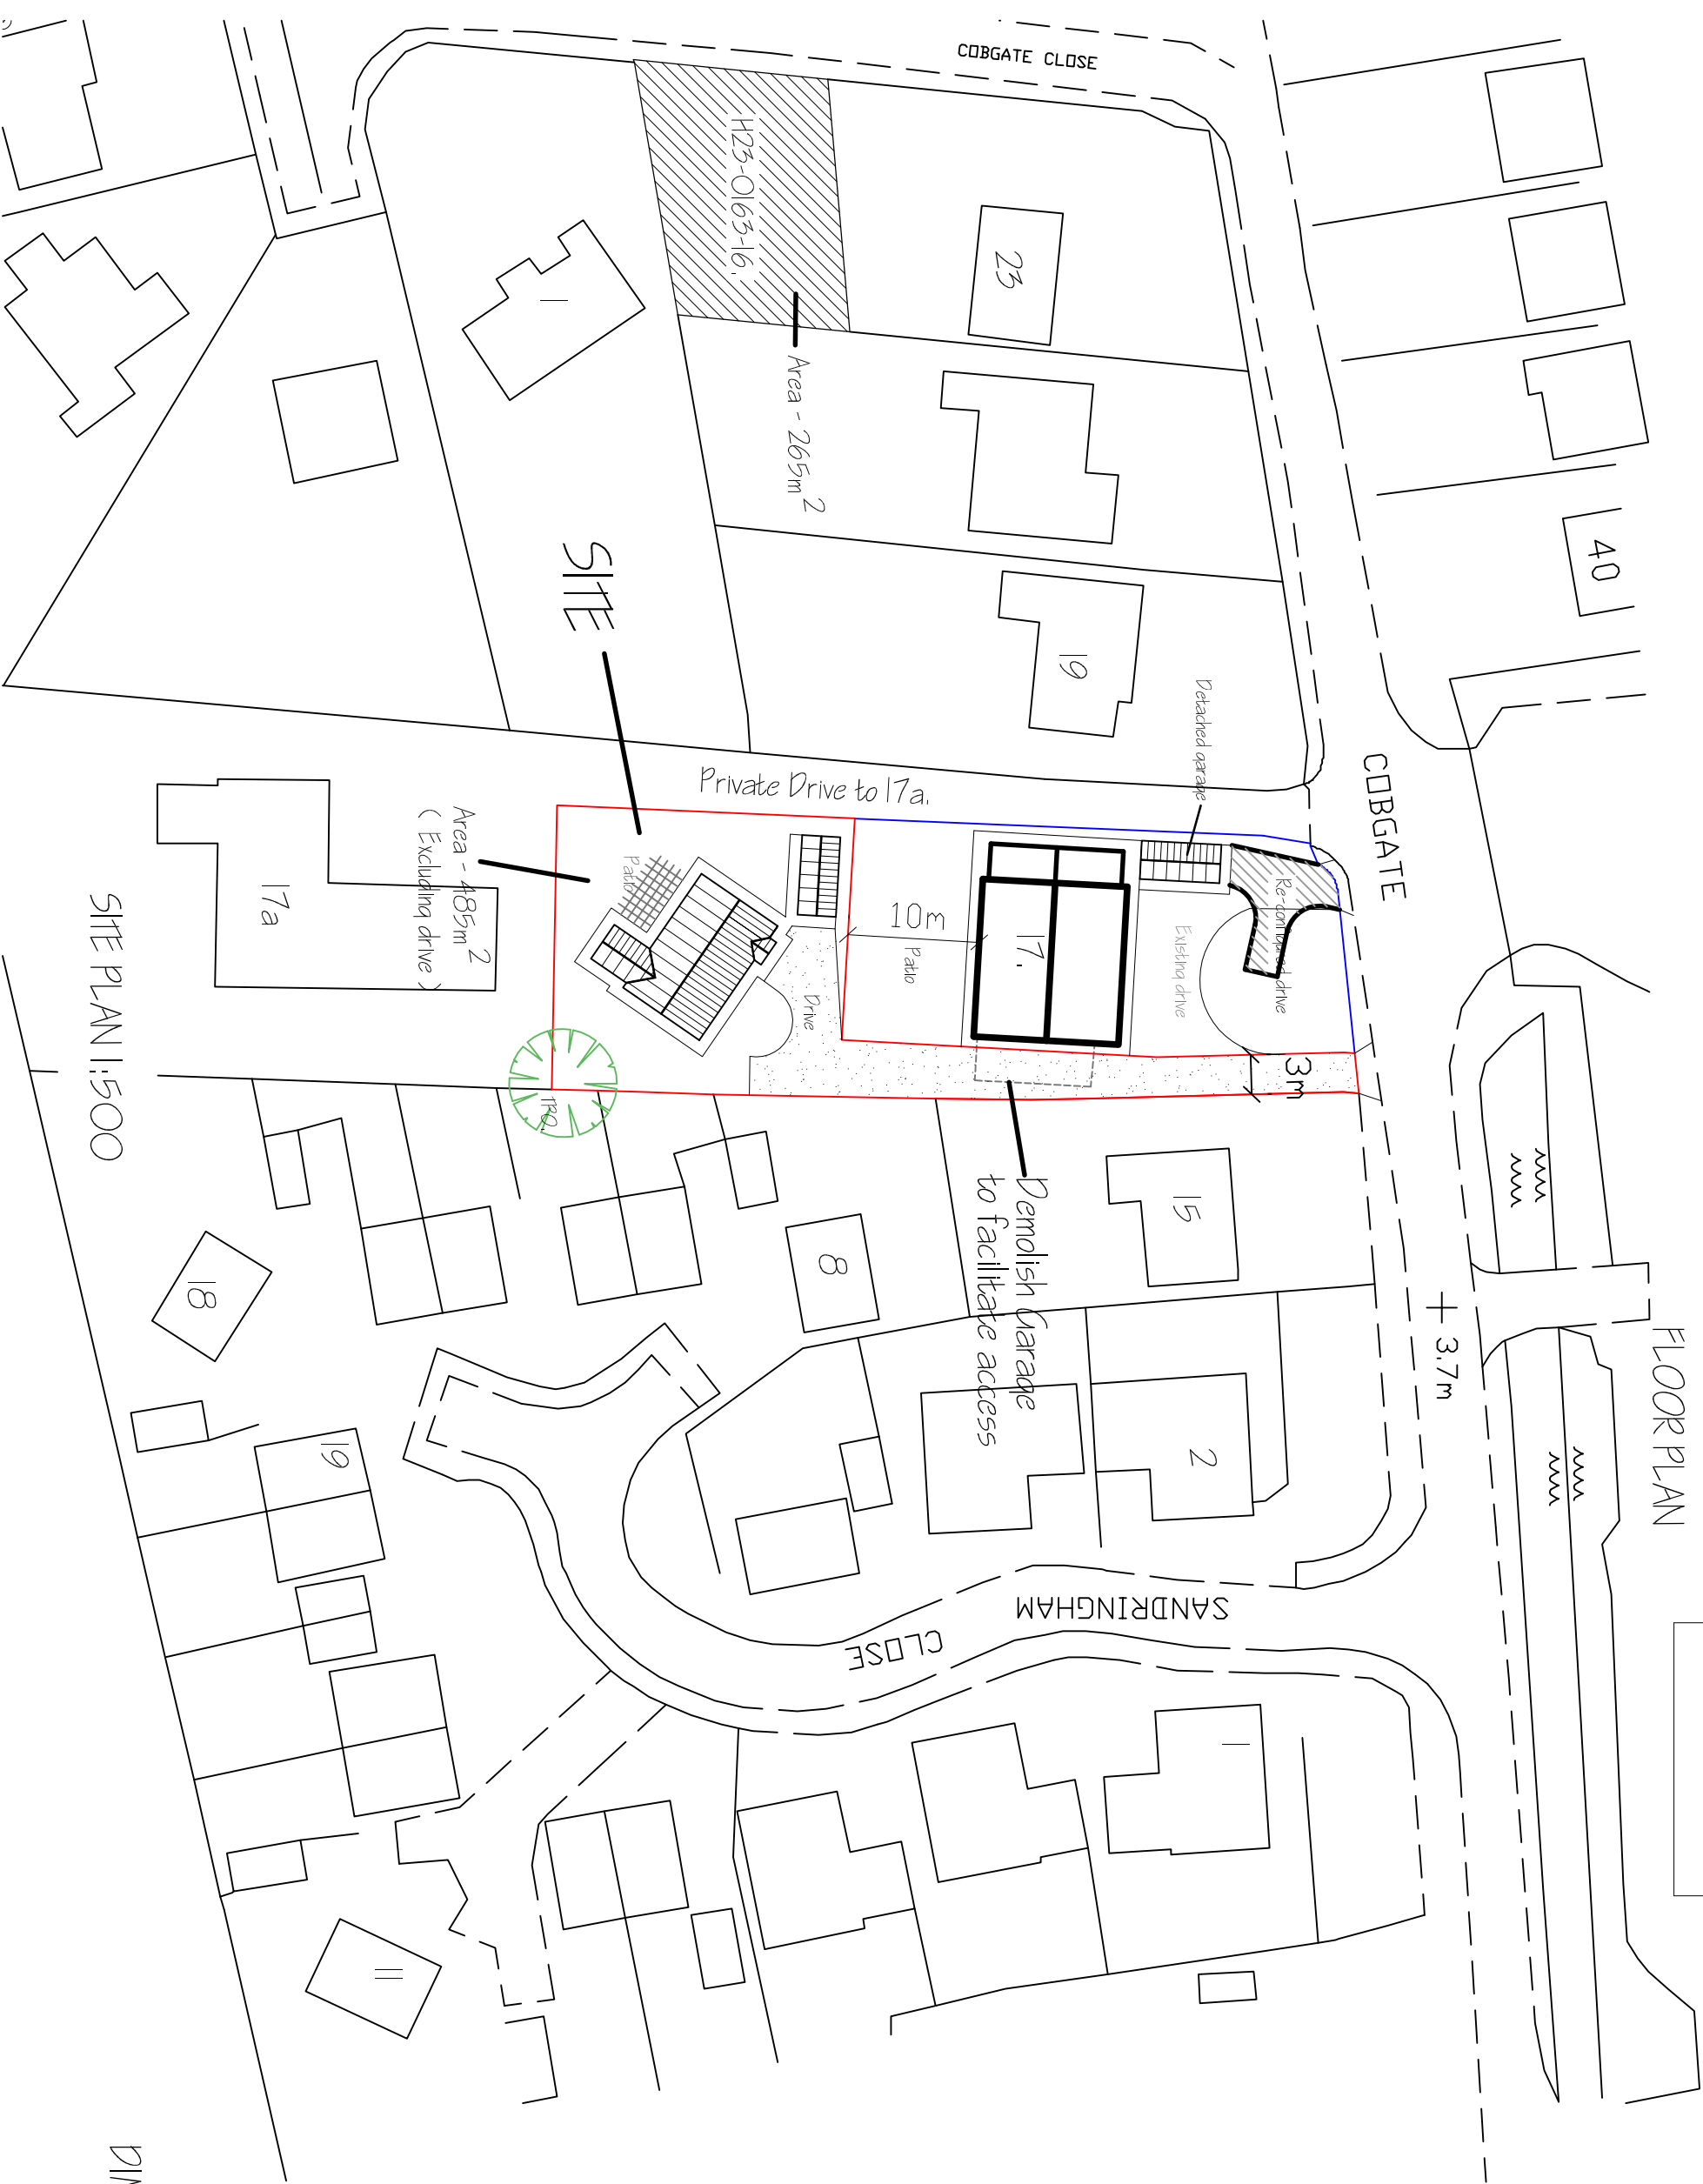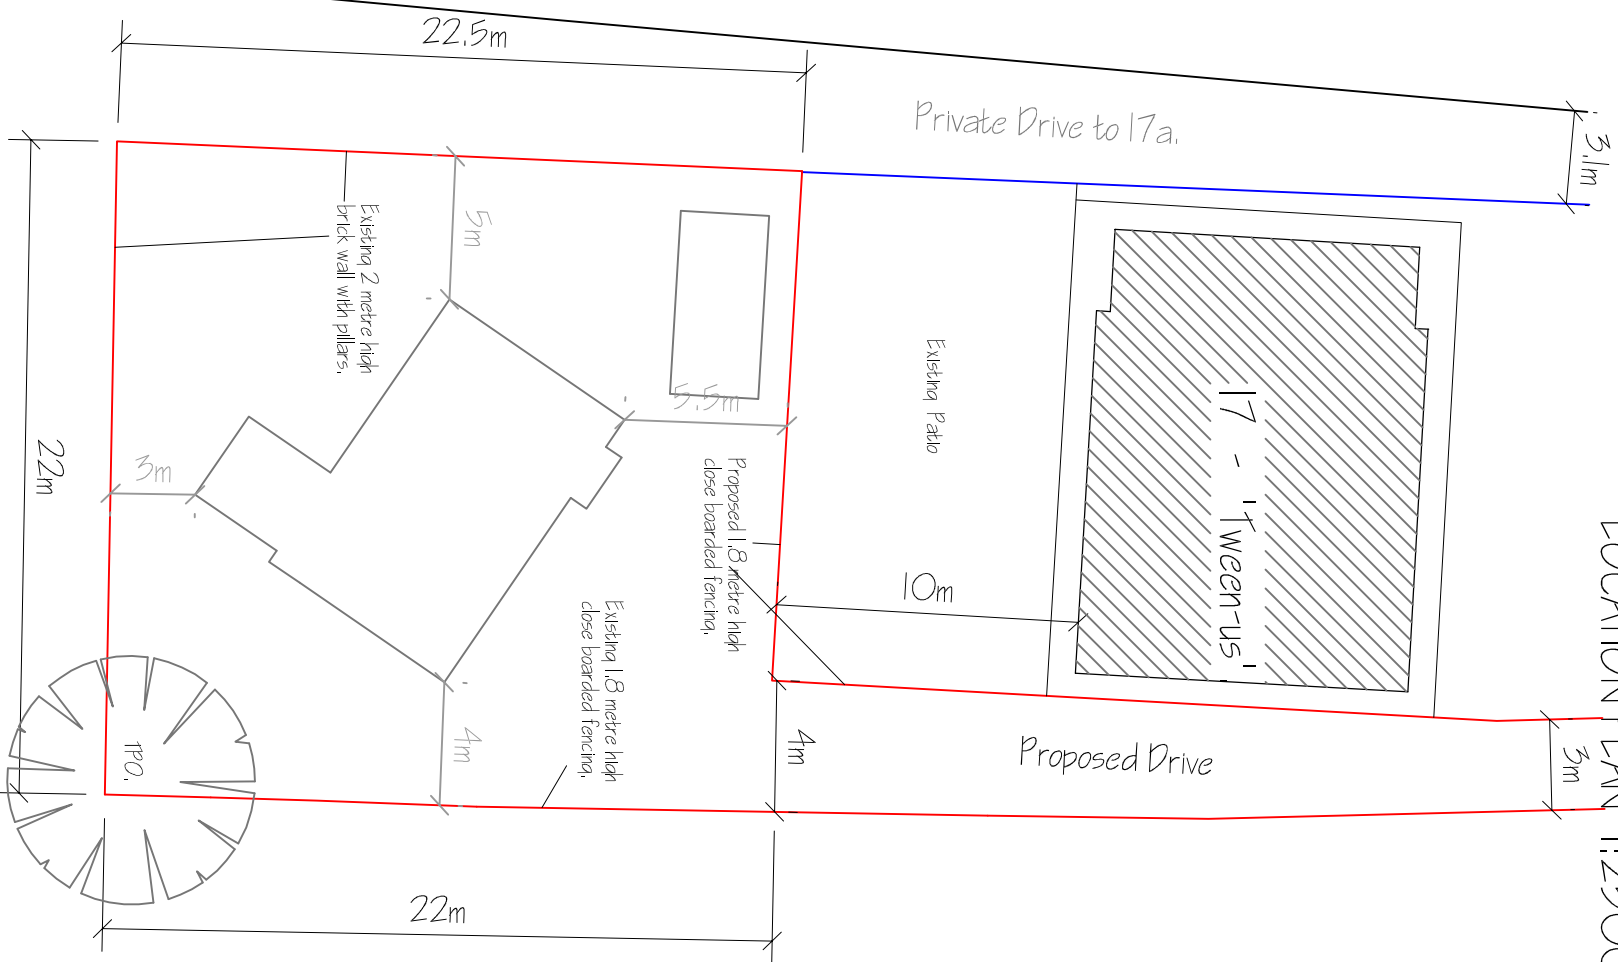

LOCATION PLAN 1:2500

[illegible]

G. R. MERCHANT
I-ENG AMICE FIWO
ARCHITECTURAL, STRUCTURAL
AND LAND DRAINAGE
CONSULTANTS

**Unit 4, Wrights Mews
12A Park Road, Holbeach,
Spalding, Lincs. PE12 7EE
Tel: 01406 490800
Fax: 01406 425744
E-Mail: G. R. Merchant, F9
Co. UK**

Project
RESIDENTIAL DEVELOPMENT
'TWEEN-US', 17 COBARGE,
WHARFIDE,
LINGS, PE12 6TD.

Client
MR & MRS R FENWICK

Drawing

LOCATION & SITE LAYOUT PLANS

Job Ref:	Drawing No.
2980-16.	01.
Date	Drawn
MAY 16.	FLD / GRM.

AS INDICATED

DO NOT SCALE FROM THIS DRAWING
This drawing is copyright and may not be altered, traced, photocopied or used for any other purpose without the express written permission of the copyright owner.

and copy, they are the authors' best and only means of communicating their findings and are based upon the evidence collected. At least a few on this exciting fielding exercise are likely to be able to identify the authors' own words in the text. The authors of the articles in this Special Issue are recommended to read their own articles with a critical eye to the accuracy of the descriptions (interpretations) may be contained. Still, the authors are recommended to read their own articles with a critical eye to the accuracy of the descriptions (interpretations) may be contained. Still, the authors are recommended to read their own articles with a critical eye to the accuracy of the descriptions (interpretations) may be contained.