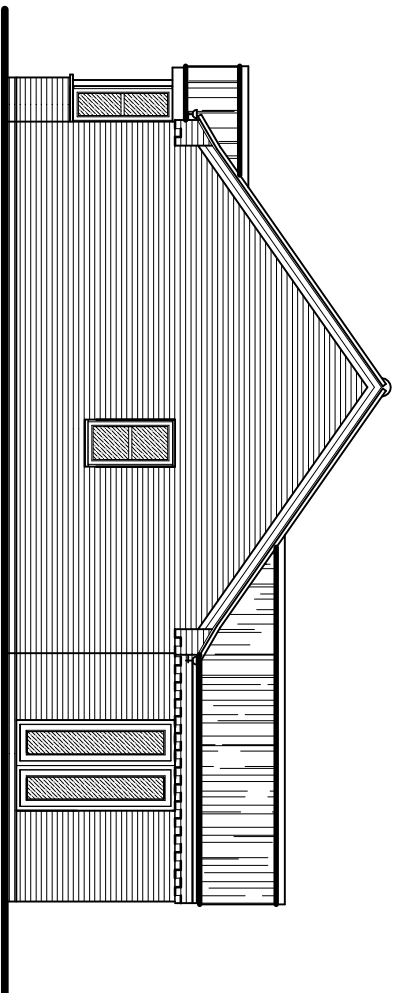
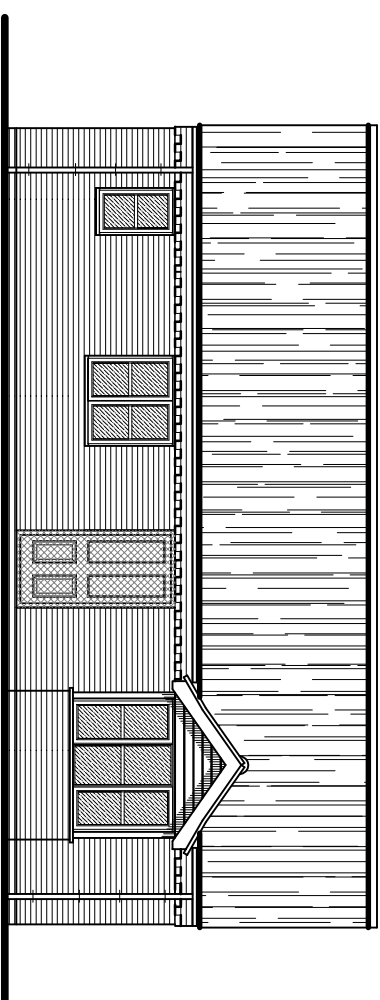
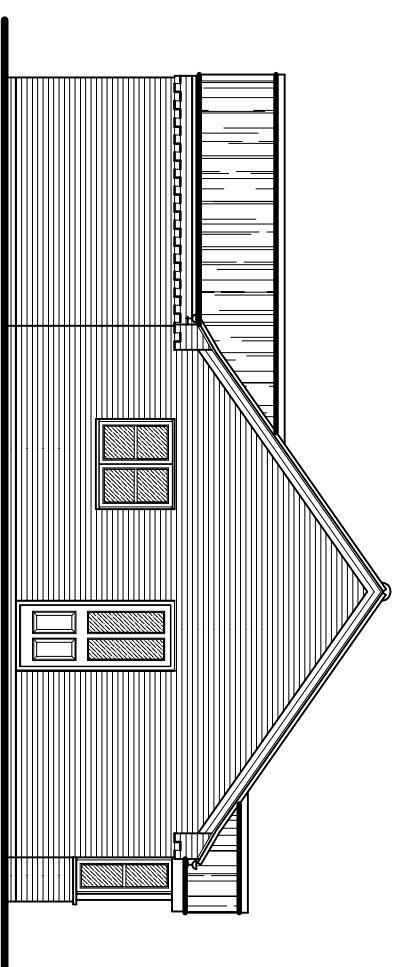
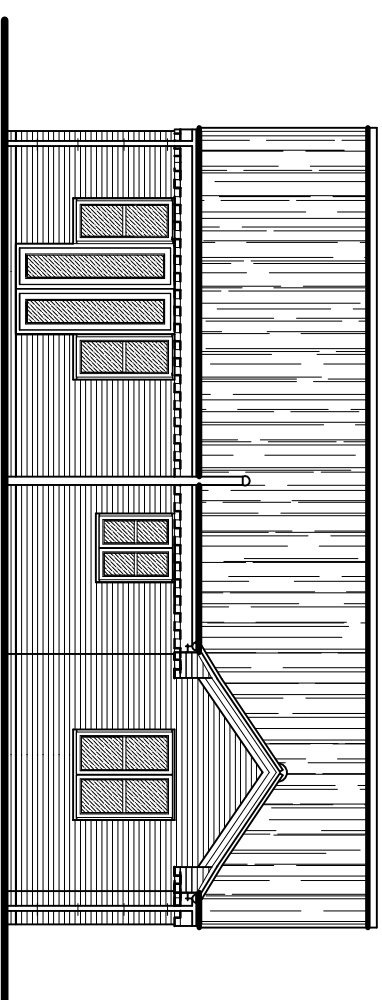
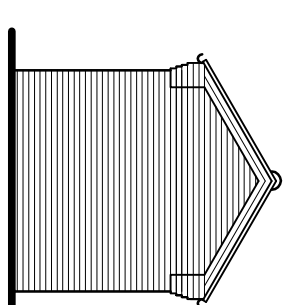
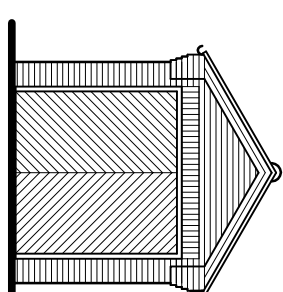
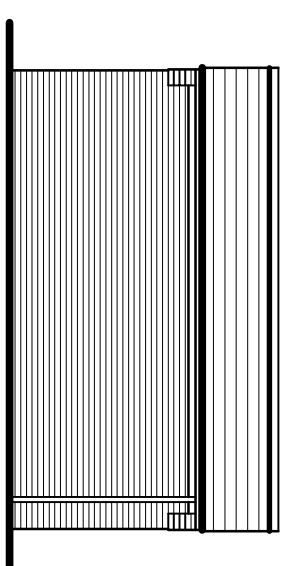
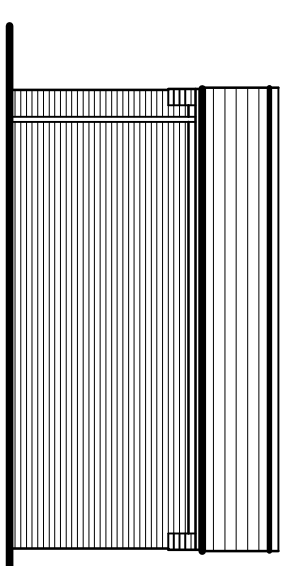
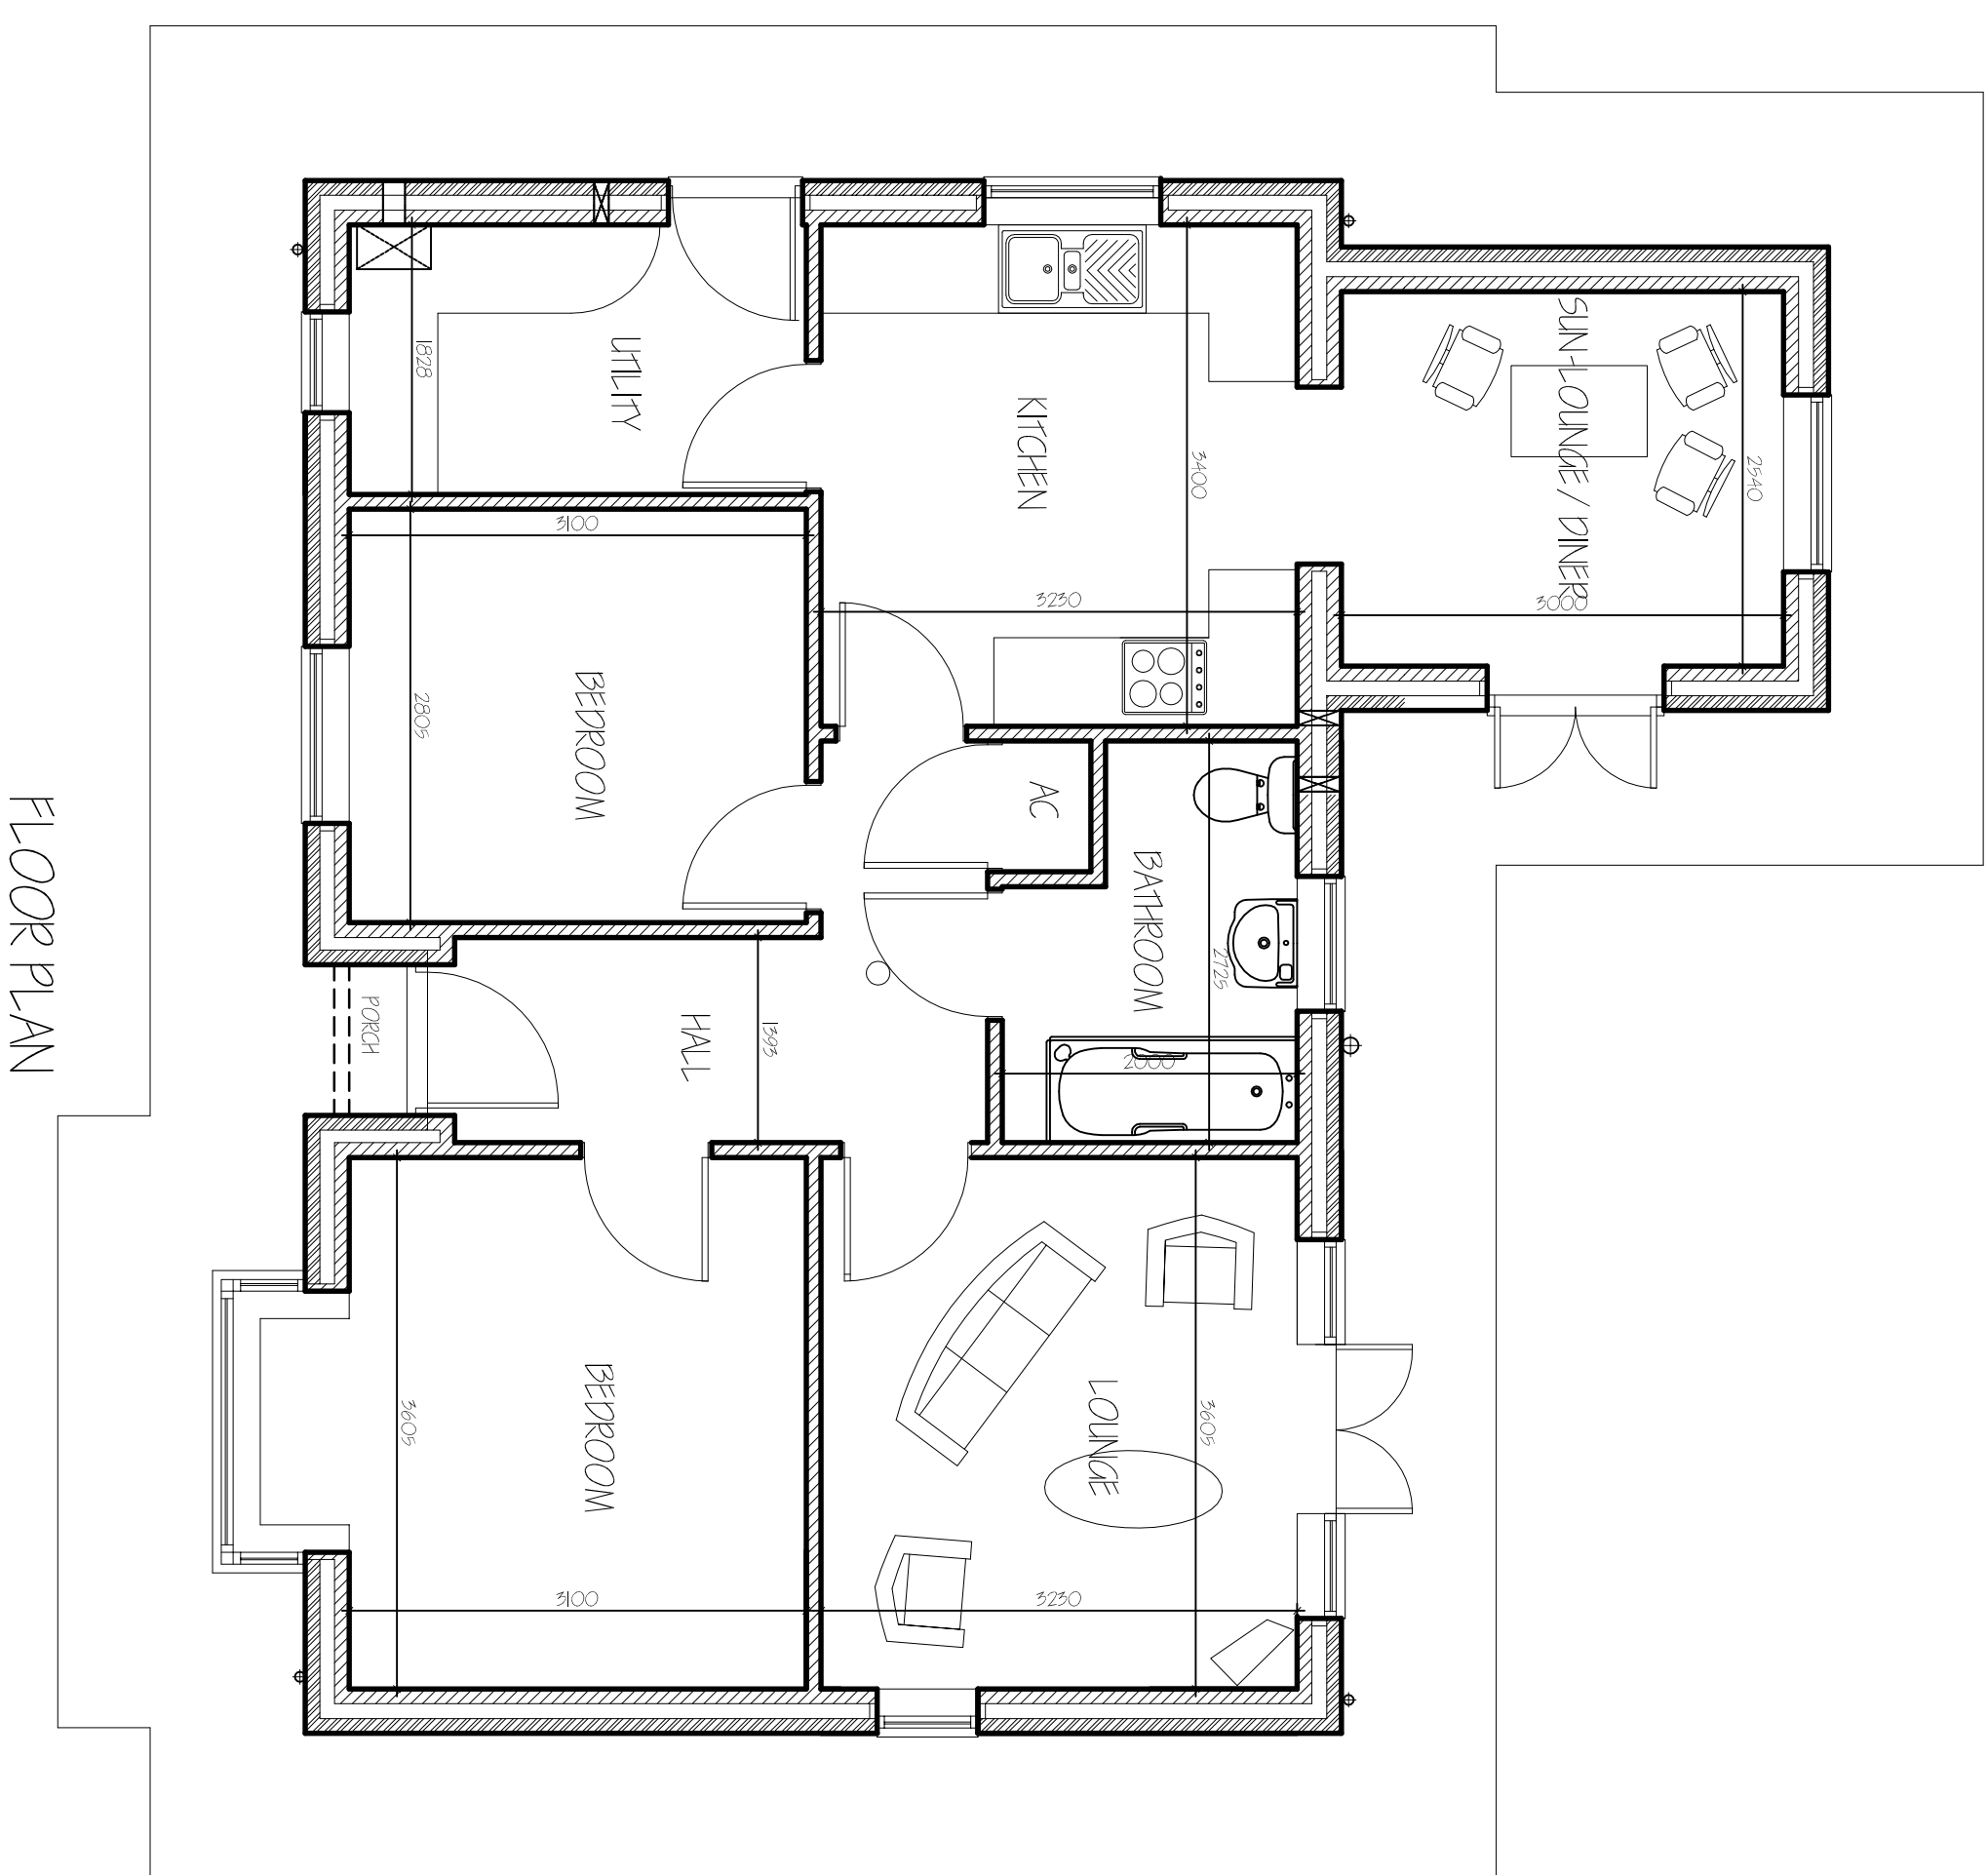
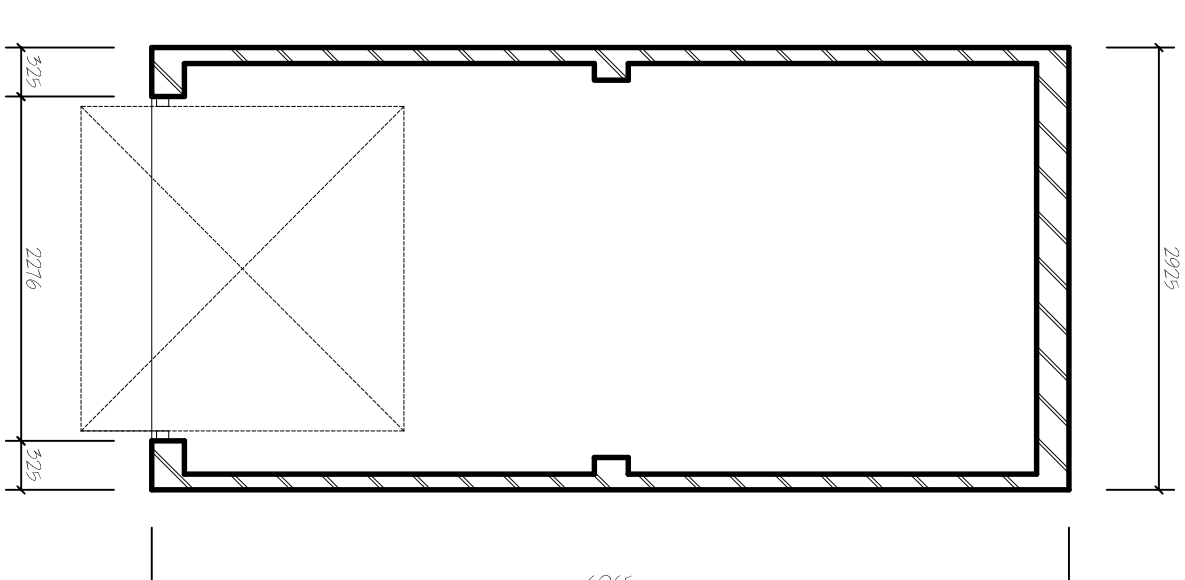


[illegible]

G. R. MERCHANT LTD.
I.ENG AMICE FMO

**ARCHITECTURAL, STRUCTURAL
AND LAND DRAINAGE
CONSULTANTS**
4 Wrights House
12A Park Road, Holbeach,
Spalding, Lincs. PE12 7EE
Tel: 01406 409800
Fax: 01406 425744
E-Mail: gr.merchant@btconnect.com

Project
RESIDENTIAL DEVELOPMENT
"TWEEN-45", 17 COBARGE,
WHAPODE
LINGS, PE12 6TD

Client
MR & MRS R FENWICK,

Drawing
BUNGALOW & GARAGE
FLOOR PLANS & ELEVATIONS.

Job Ref:	Drawing No.
2980-16.	02
Date	Drawn
JUNE 2016.	HLB

1/50, 1/100,

DO NOT SCALE FROM THIS DRAWING

[illegible]