


Cladding material "ARIEL COROLINE" GREEN SHEETING SEE ADDITONAL PHOTOGRAPHS

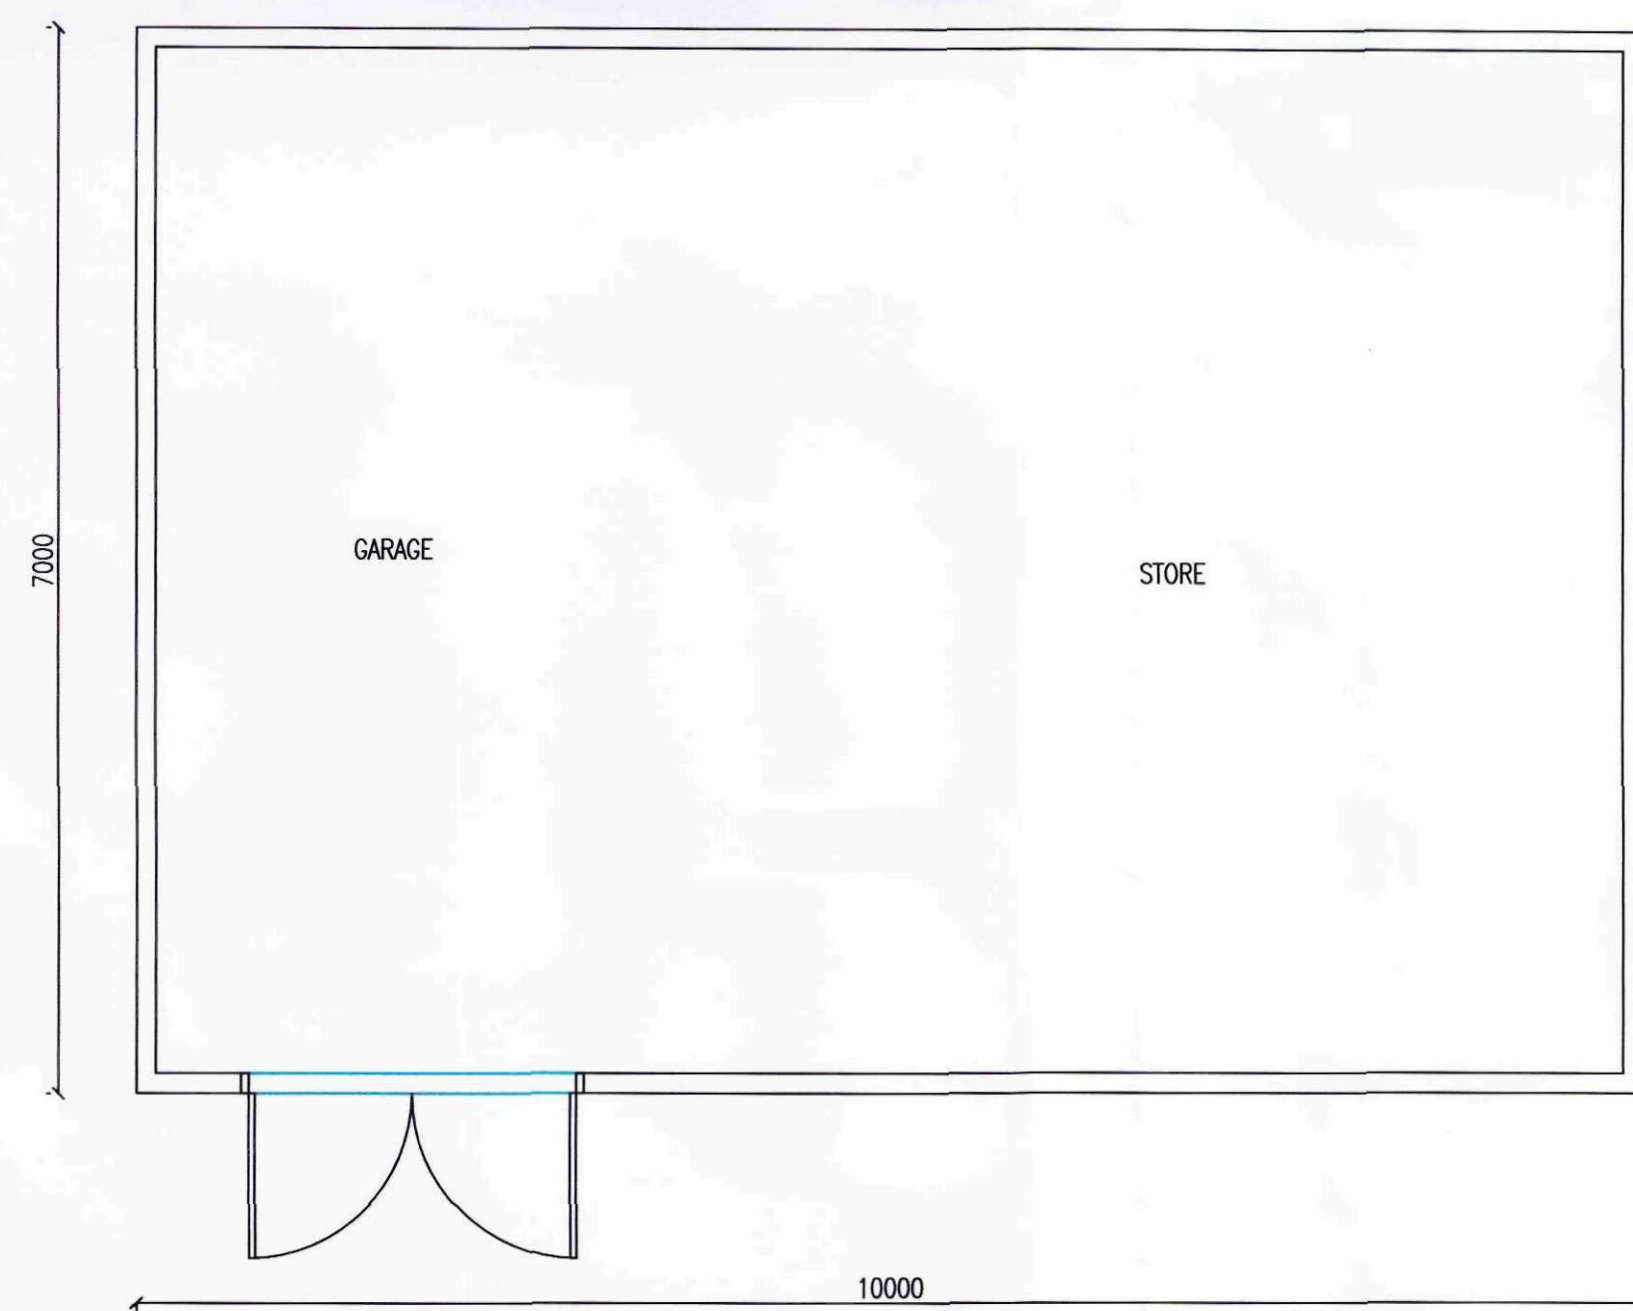

BLOCK PLAN-PLANTING SCHEDULE
1:500

[illegible]

Ref:	Revision:	Date:
------	-----------	-------

WENMAN DESIGN SOLUTIONS Ltd.

2 Austendyke Road

Weston Hills


Spalding

Lincs. PE12 6BX

Tel : 01775 724171

Fax : 01775 720445

Mobile : 0784 1718457
enquiries@wenmanbuildingdesign.co.uk

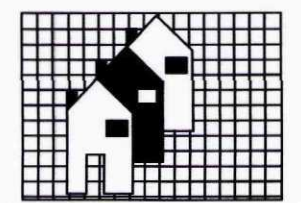

Project:

Project:
CONDITION COMPLIANCE APPLICATION FOR
PLANNING APPLICATION H23/0270/09

Client:	
---------	--

MR. D. FINES

DRAWING: _____

CONDITION 5&6
PROPOSED FLOOR PLAN
PROPOSED ELEVATIONS
BLOCK PLAN-PLANTING SCHEDULE

DRAWING NO.	DATE
-------------	------

DRAWING N°:
WEN/1449/11/00 A

DATE: AUGUST 2011

DRAWN BY:	SCALES:
-----------	---------

DRAWN BY:

SCALES:
1-50

[illegible]