




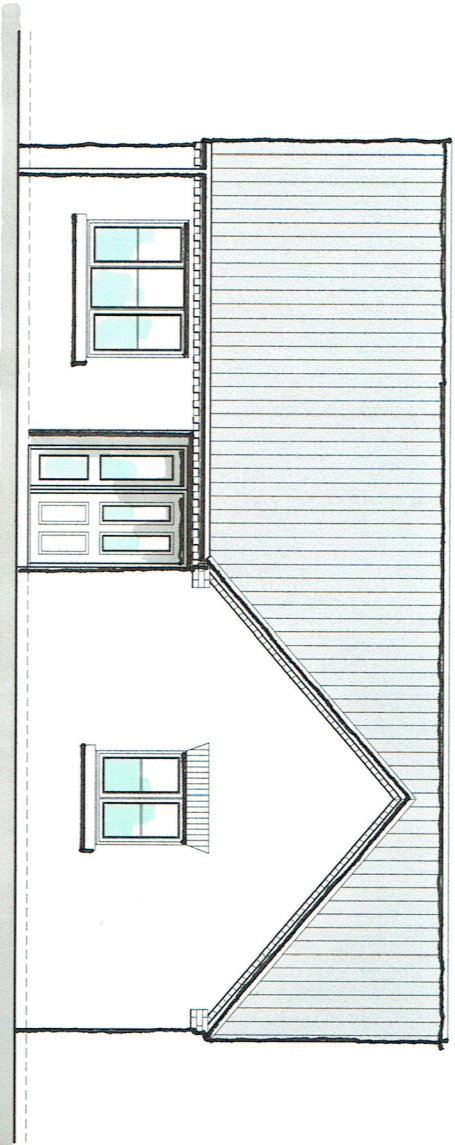


front elevation

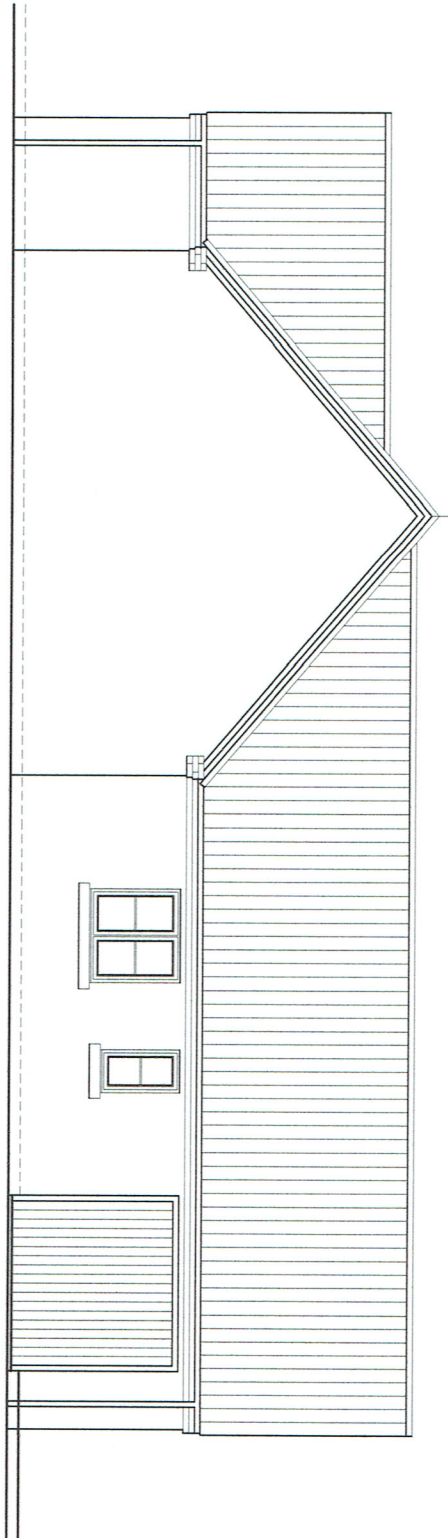

side elevation

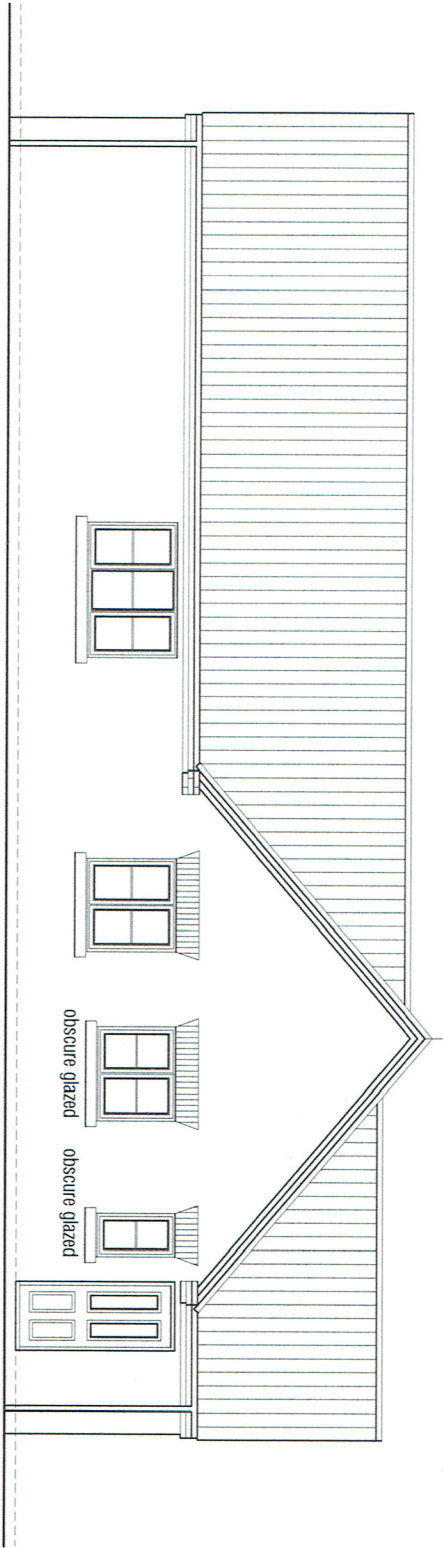

side elevation

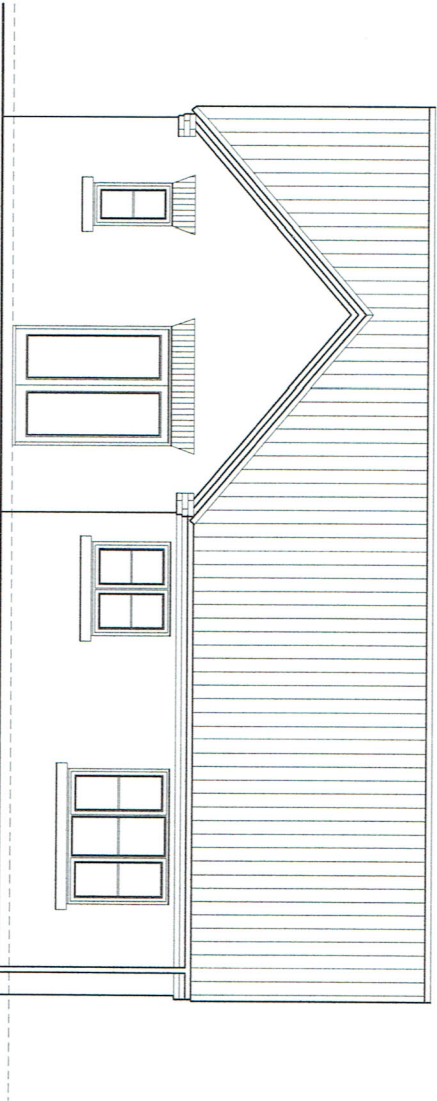

rear elevation

*note : design handed for plot 10.



Moulton Land and Planning

moultonlandandplanning.co.uk 7 Broad Lane Moulton Lincs PE12 6PN
tel 01406 370081 mob 07484 101655 e-mail alan@moultonland.co.uk

Project

Proposed Residential Development
Cobgate Whaplode Spalding Lincs
for Firdene Homes

Drawing

The 'Donington' Design
Plots 10* ,17

date

july 2018

scale(s)

1:100 @A3

DRG. No.

COB01 / pl / DON elev