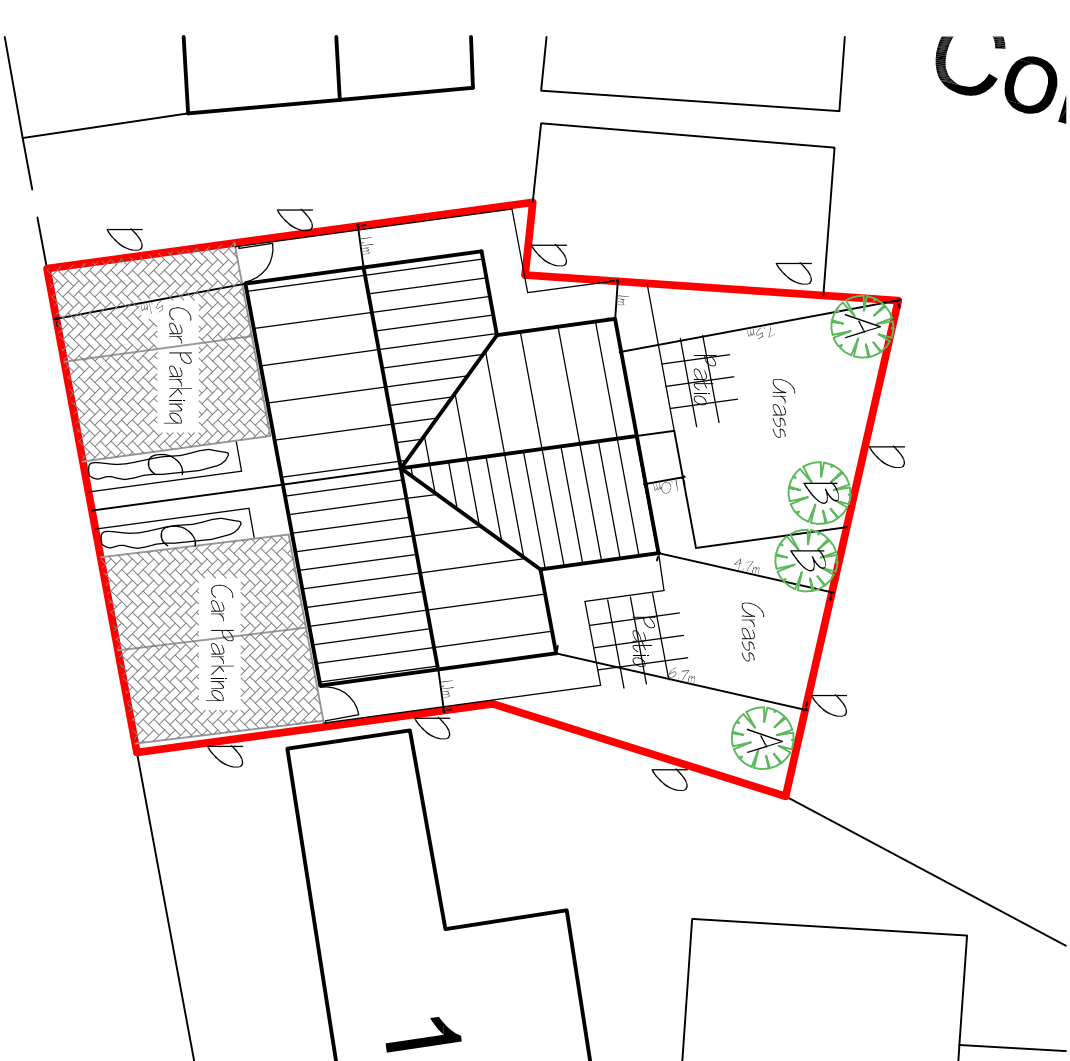
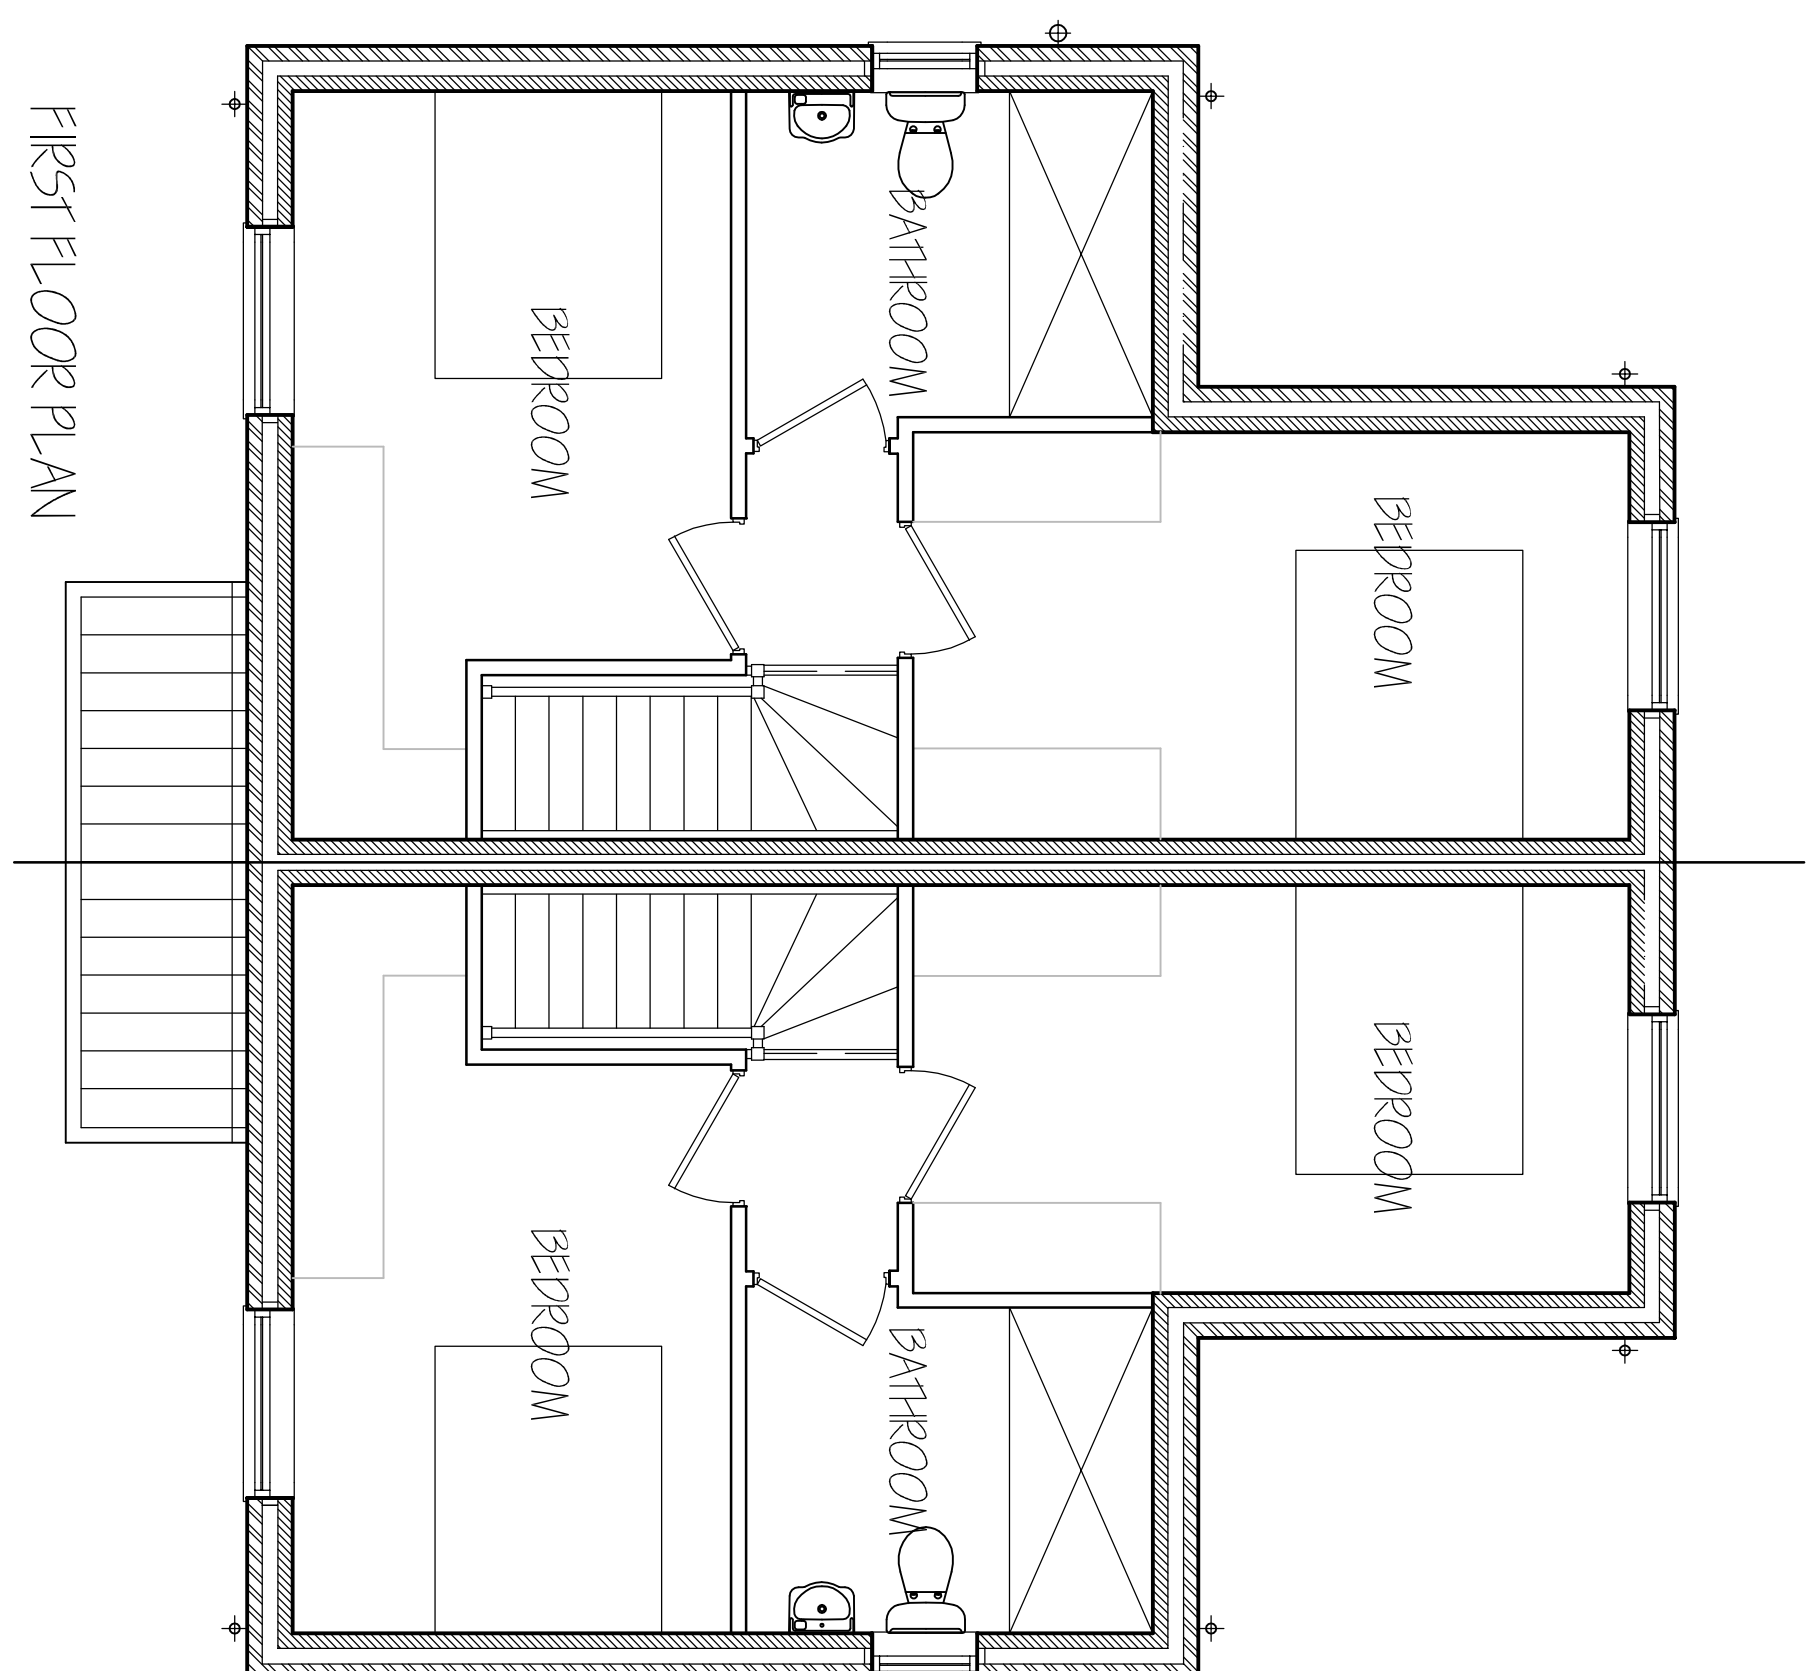
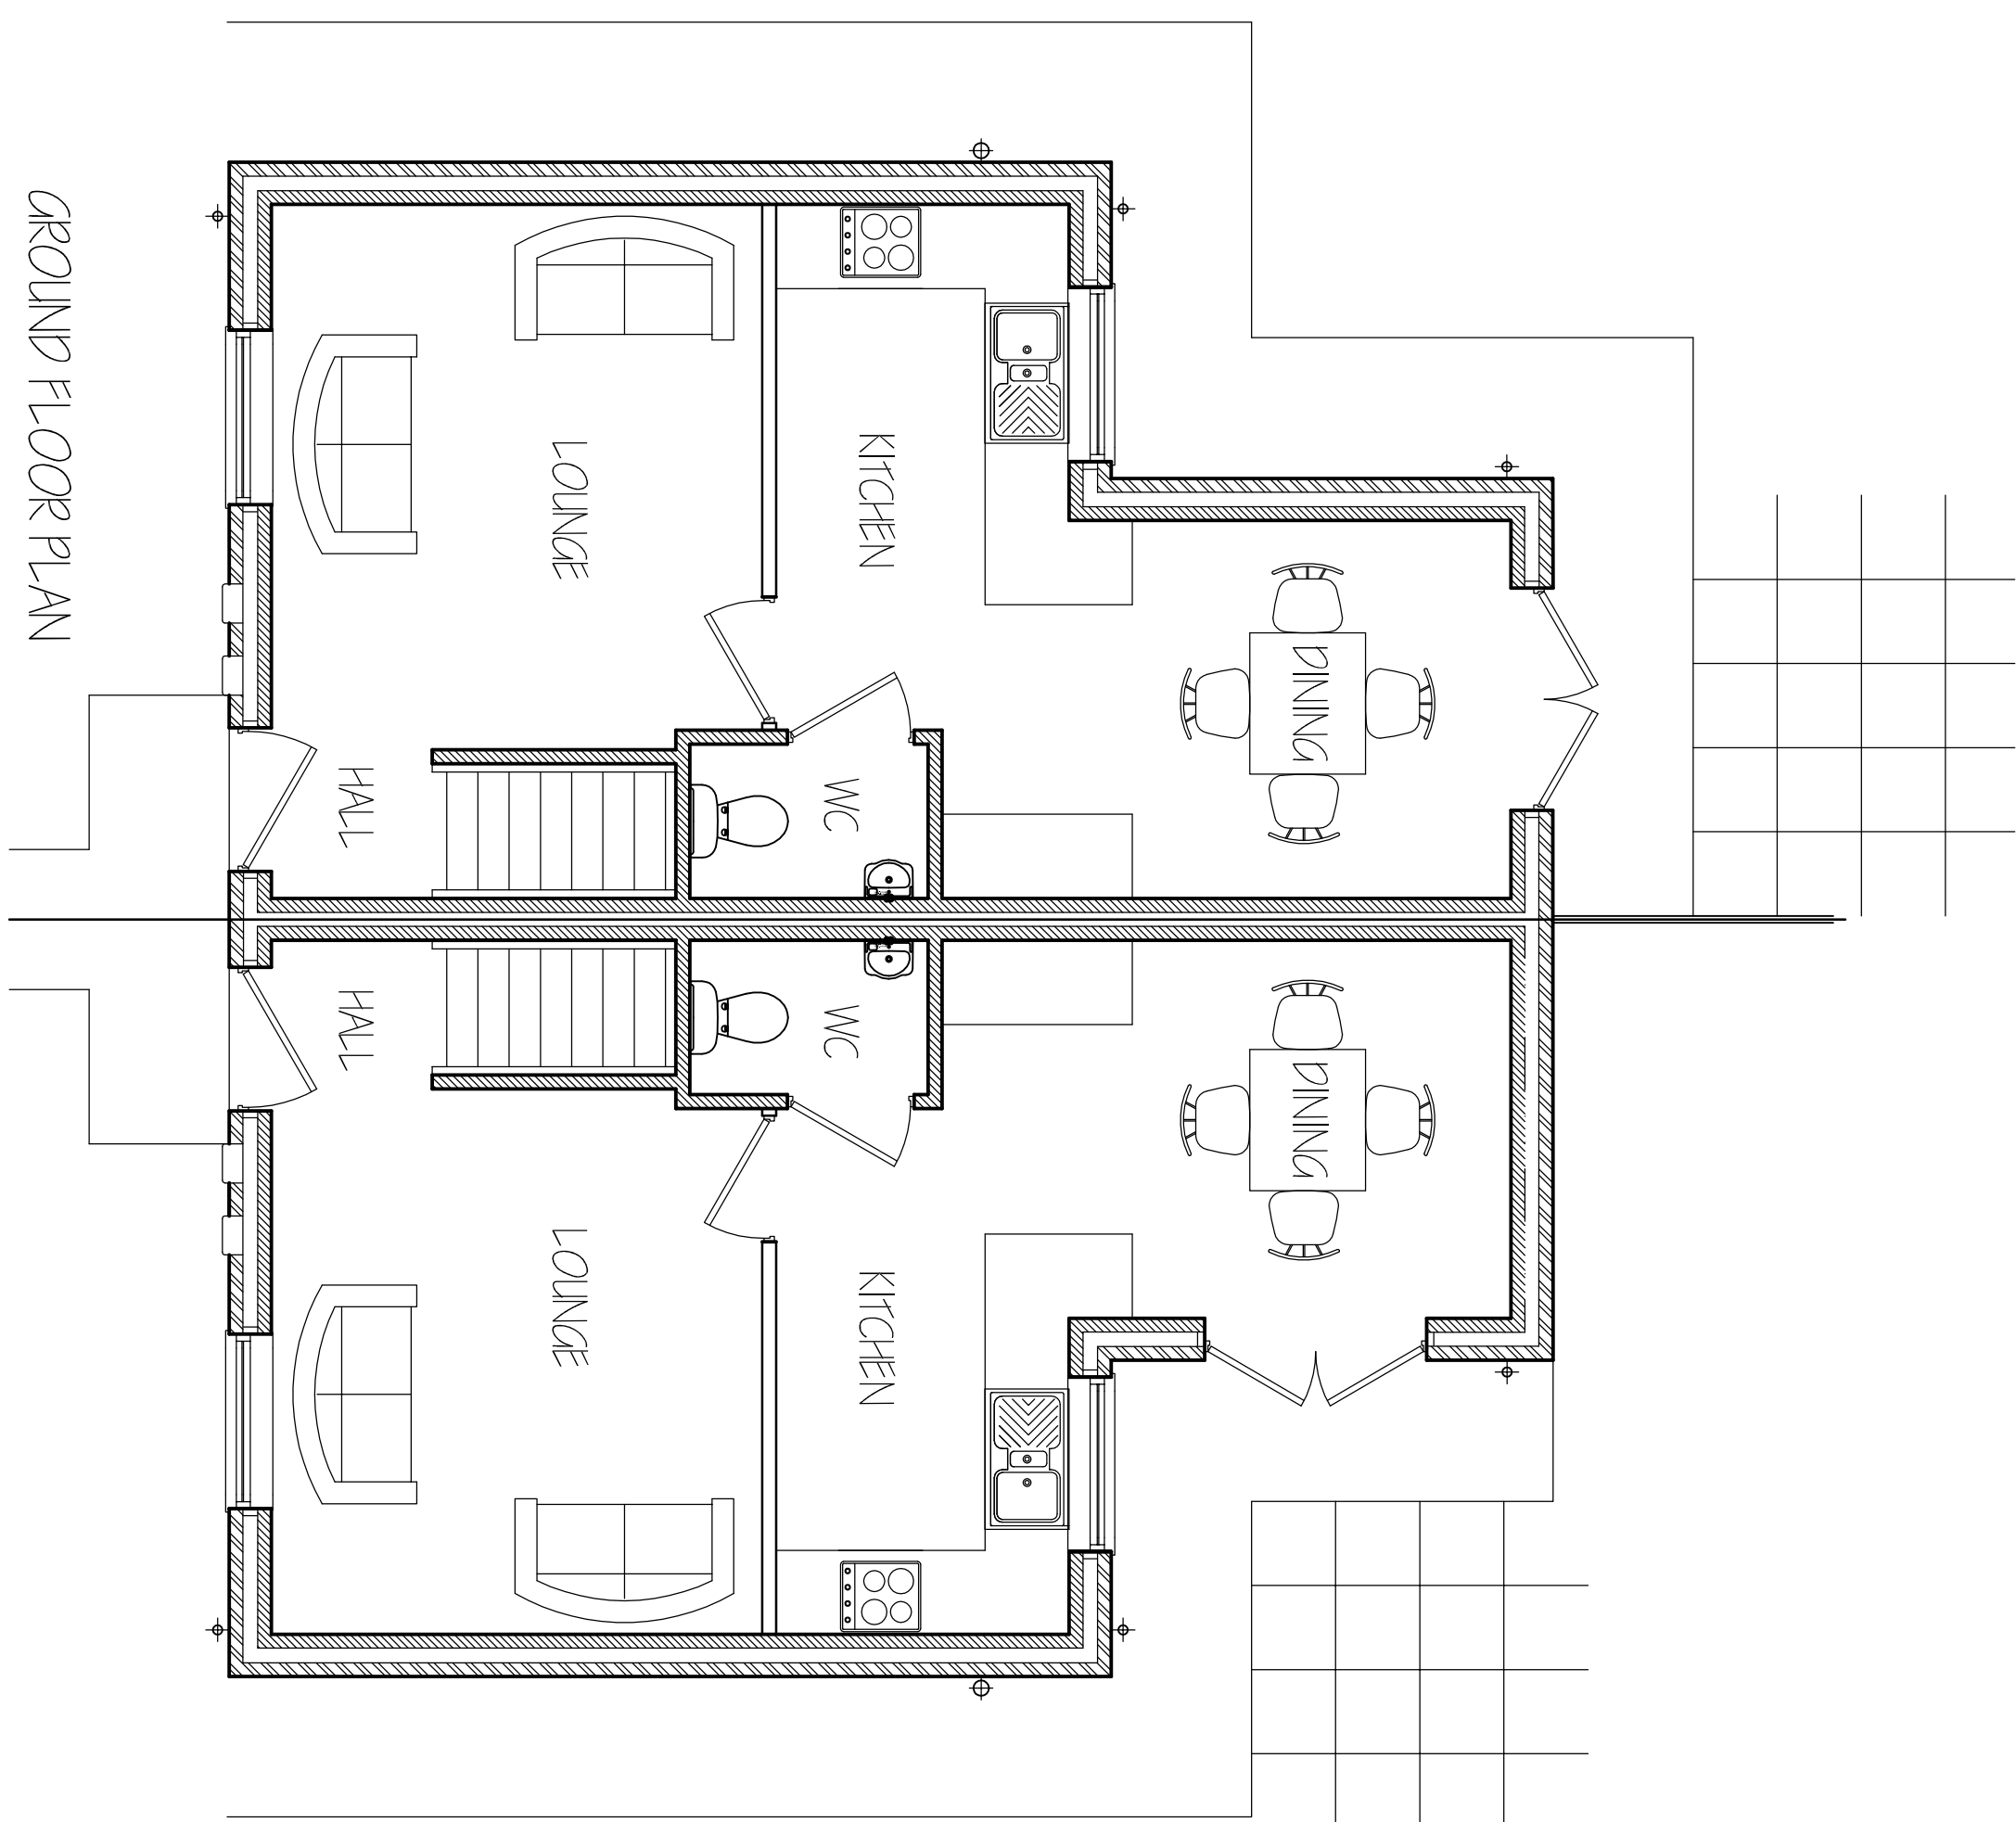
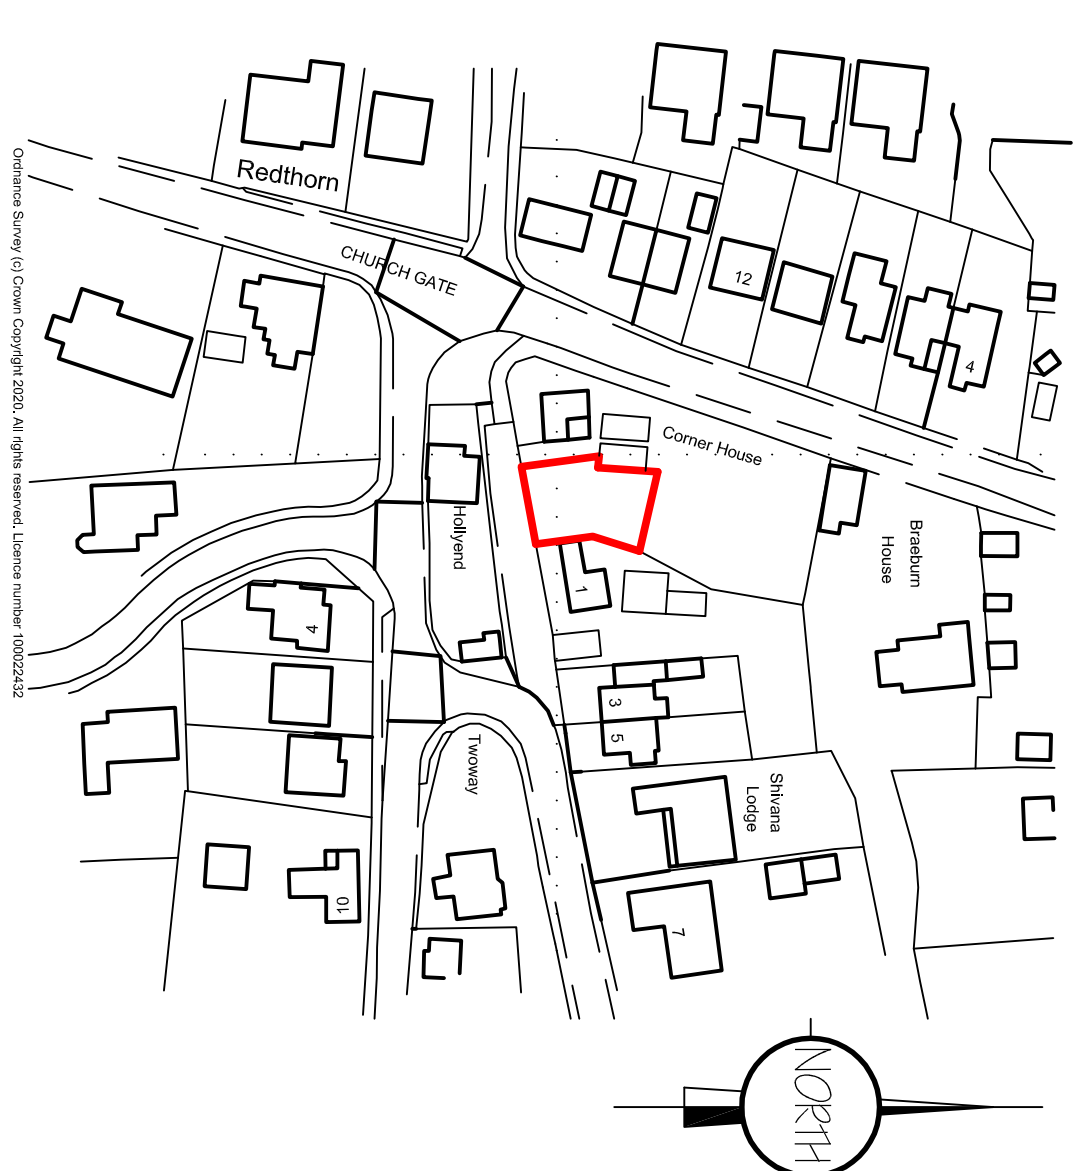
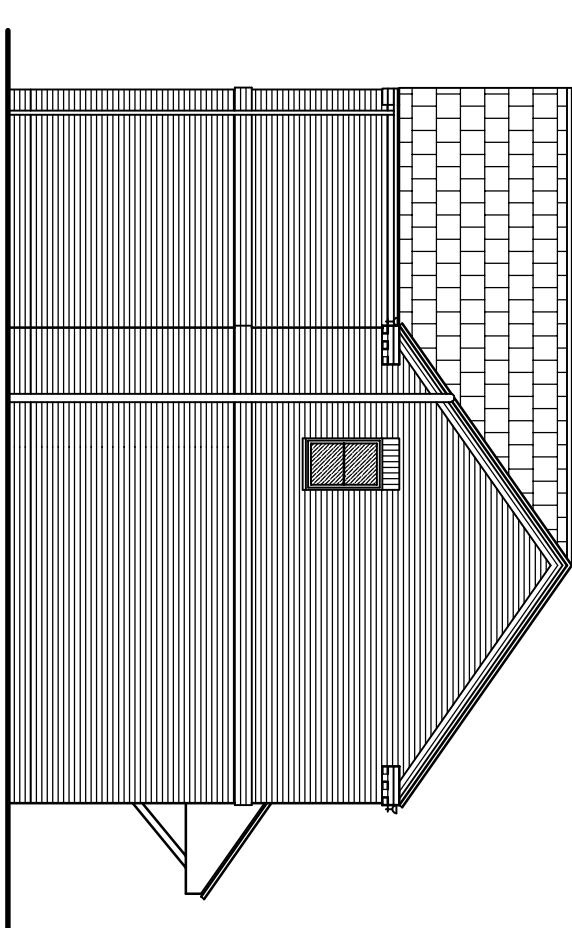
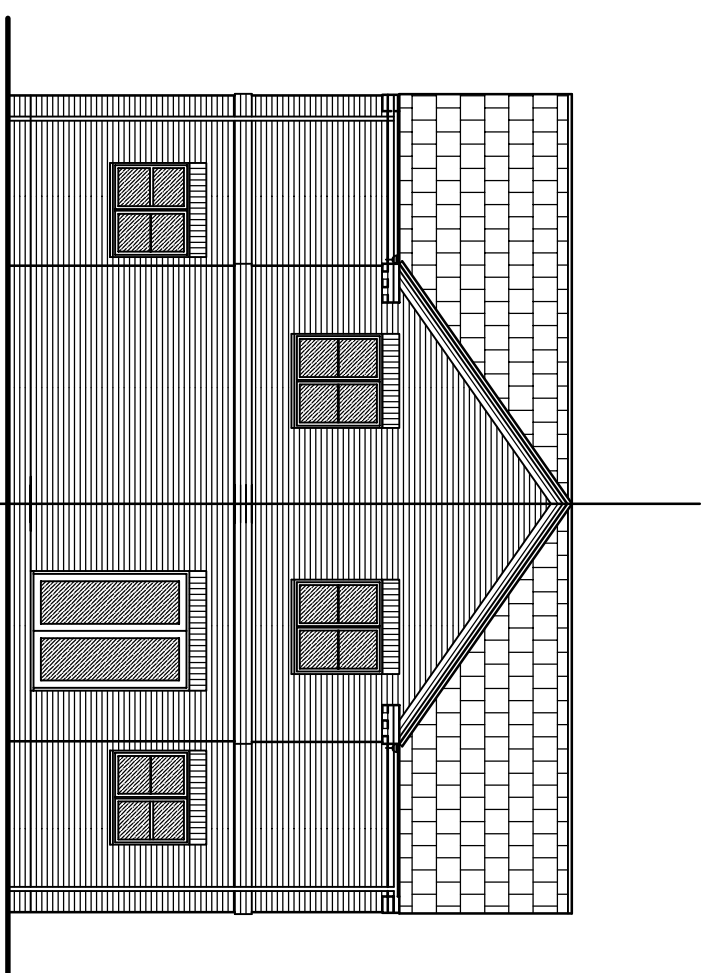
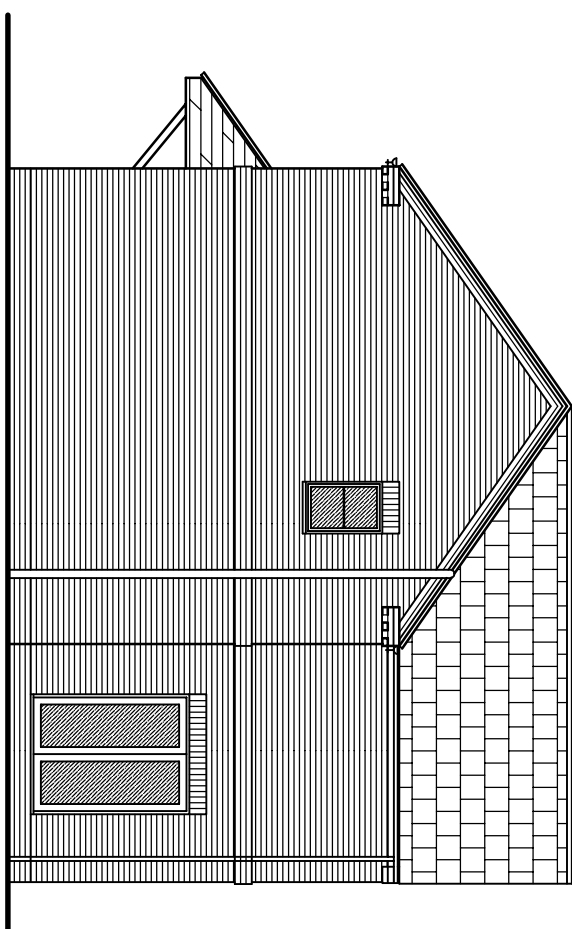
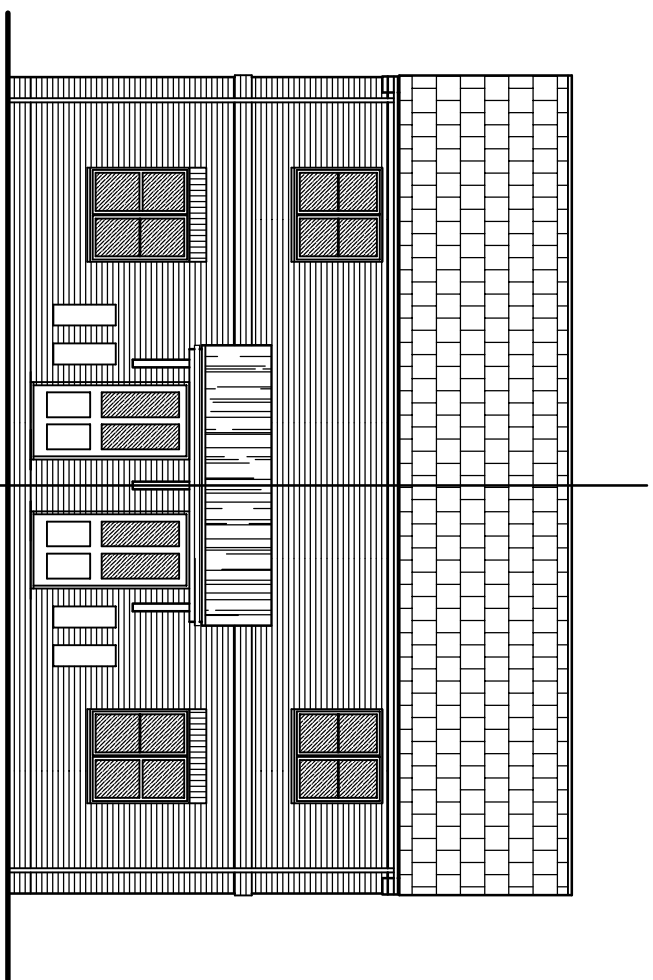


[illegible]

G. R. MERCHANT LTD.
1. ENG AMICE FWO
ARCHITECTURAL, STRUCTURAL
AND LAND DRAINAGE
CONSULTANTS

Project

RESIDENTIAL DEVELOPMENT
ADJ. CORNER HOUSE
CHURCHGATE WAYH/USE
SPALDING, LINDS. PE12 6TA.

4 Whighs Mews
12A Park Road, Holbeach,
Spalding, Lincs. PE12 7EE
Tel: 01406 490800
Fax: 01406 425744

E-Mail: gr.merchant@btconnect.com

Client
R K WILSON BUILDERS LTD

Drawing
FLOOR PLANS & ELEVATIONS
LOCATION & SITE PLANS

Job Ref.	Drawing No.
3690-20.	OIC.
Date	Drawn
JULY 2020.	SLP.

1:50 1:100 (Unless Otherwise Stated)

DO NOT SCALE FROM THIS DRAWING
This drawing is copyright and may not be altered, traced, photocopied or used for any other purpose without the written permission of the copyright owner.

[illegible]