
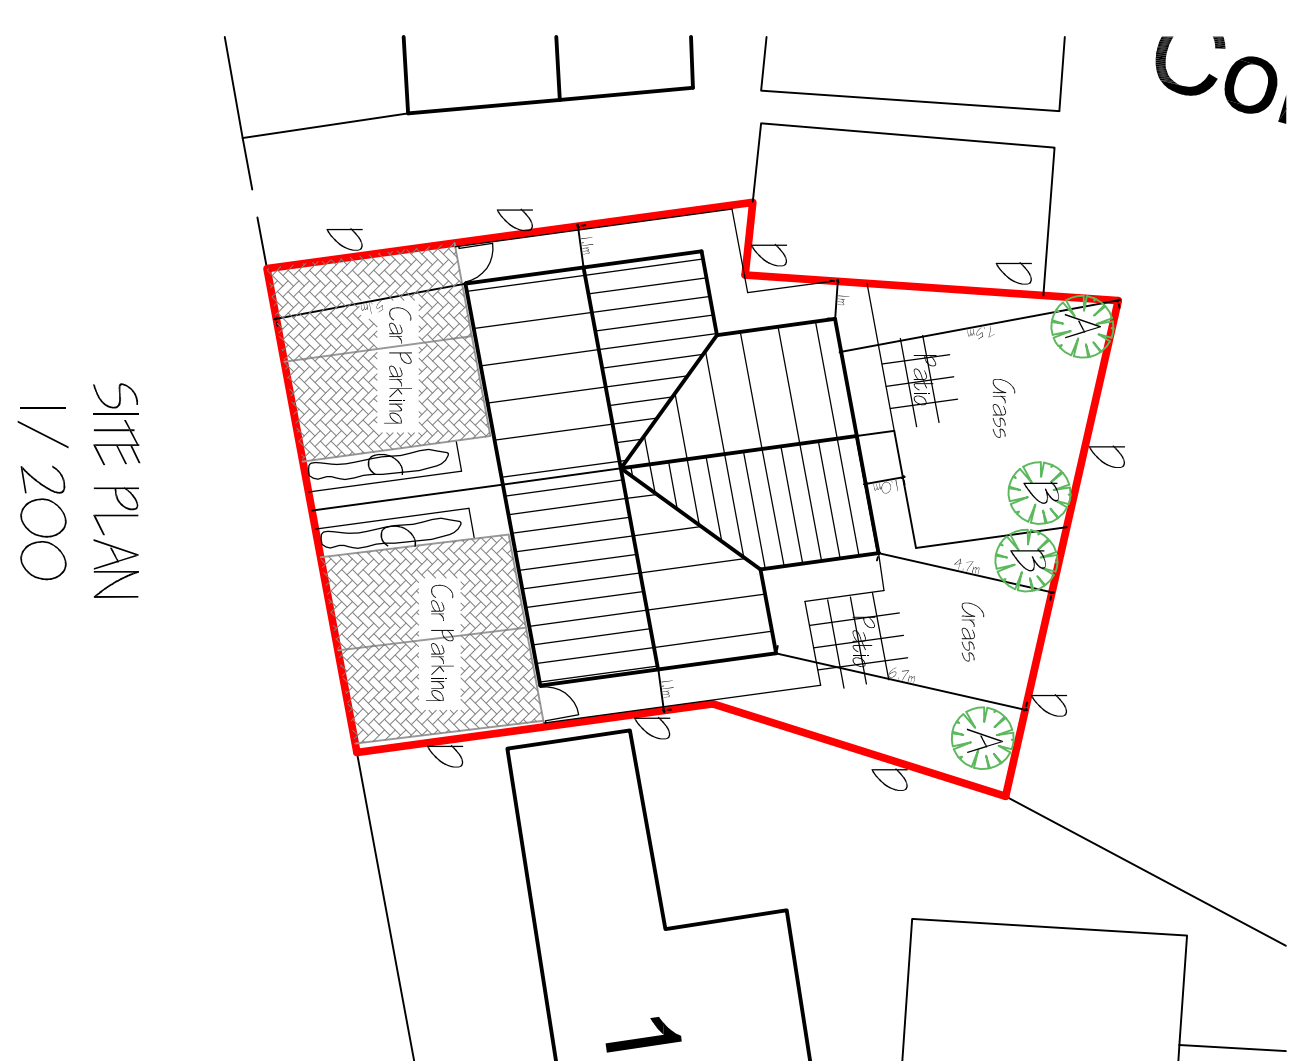
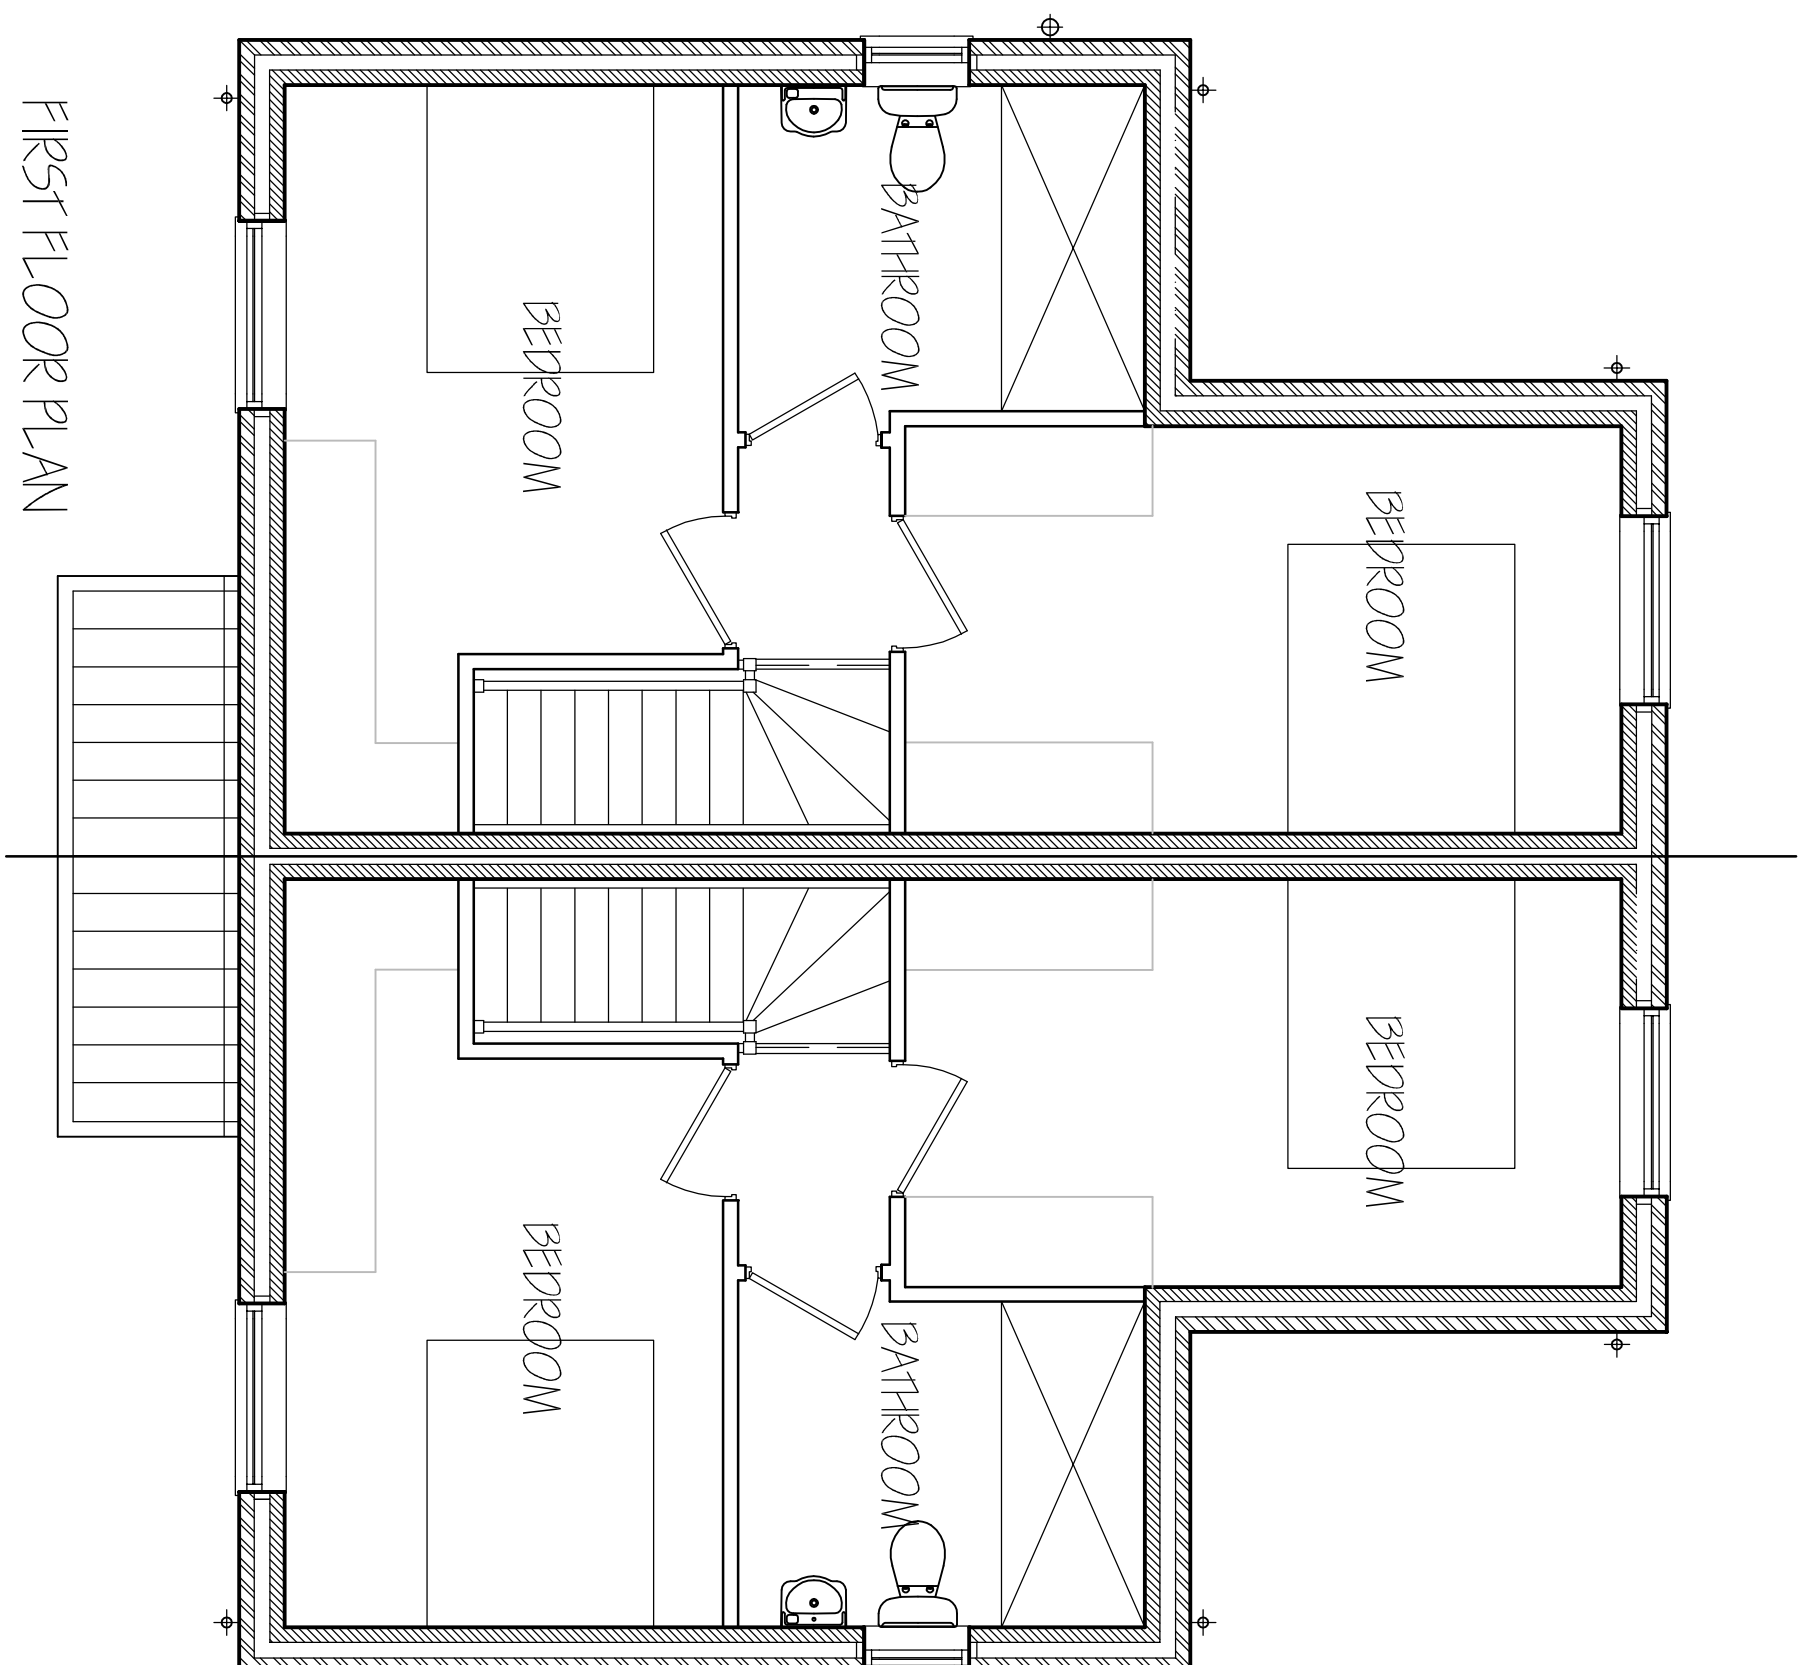
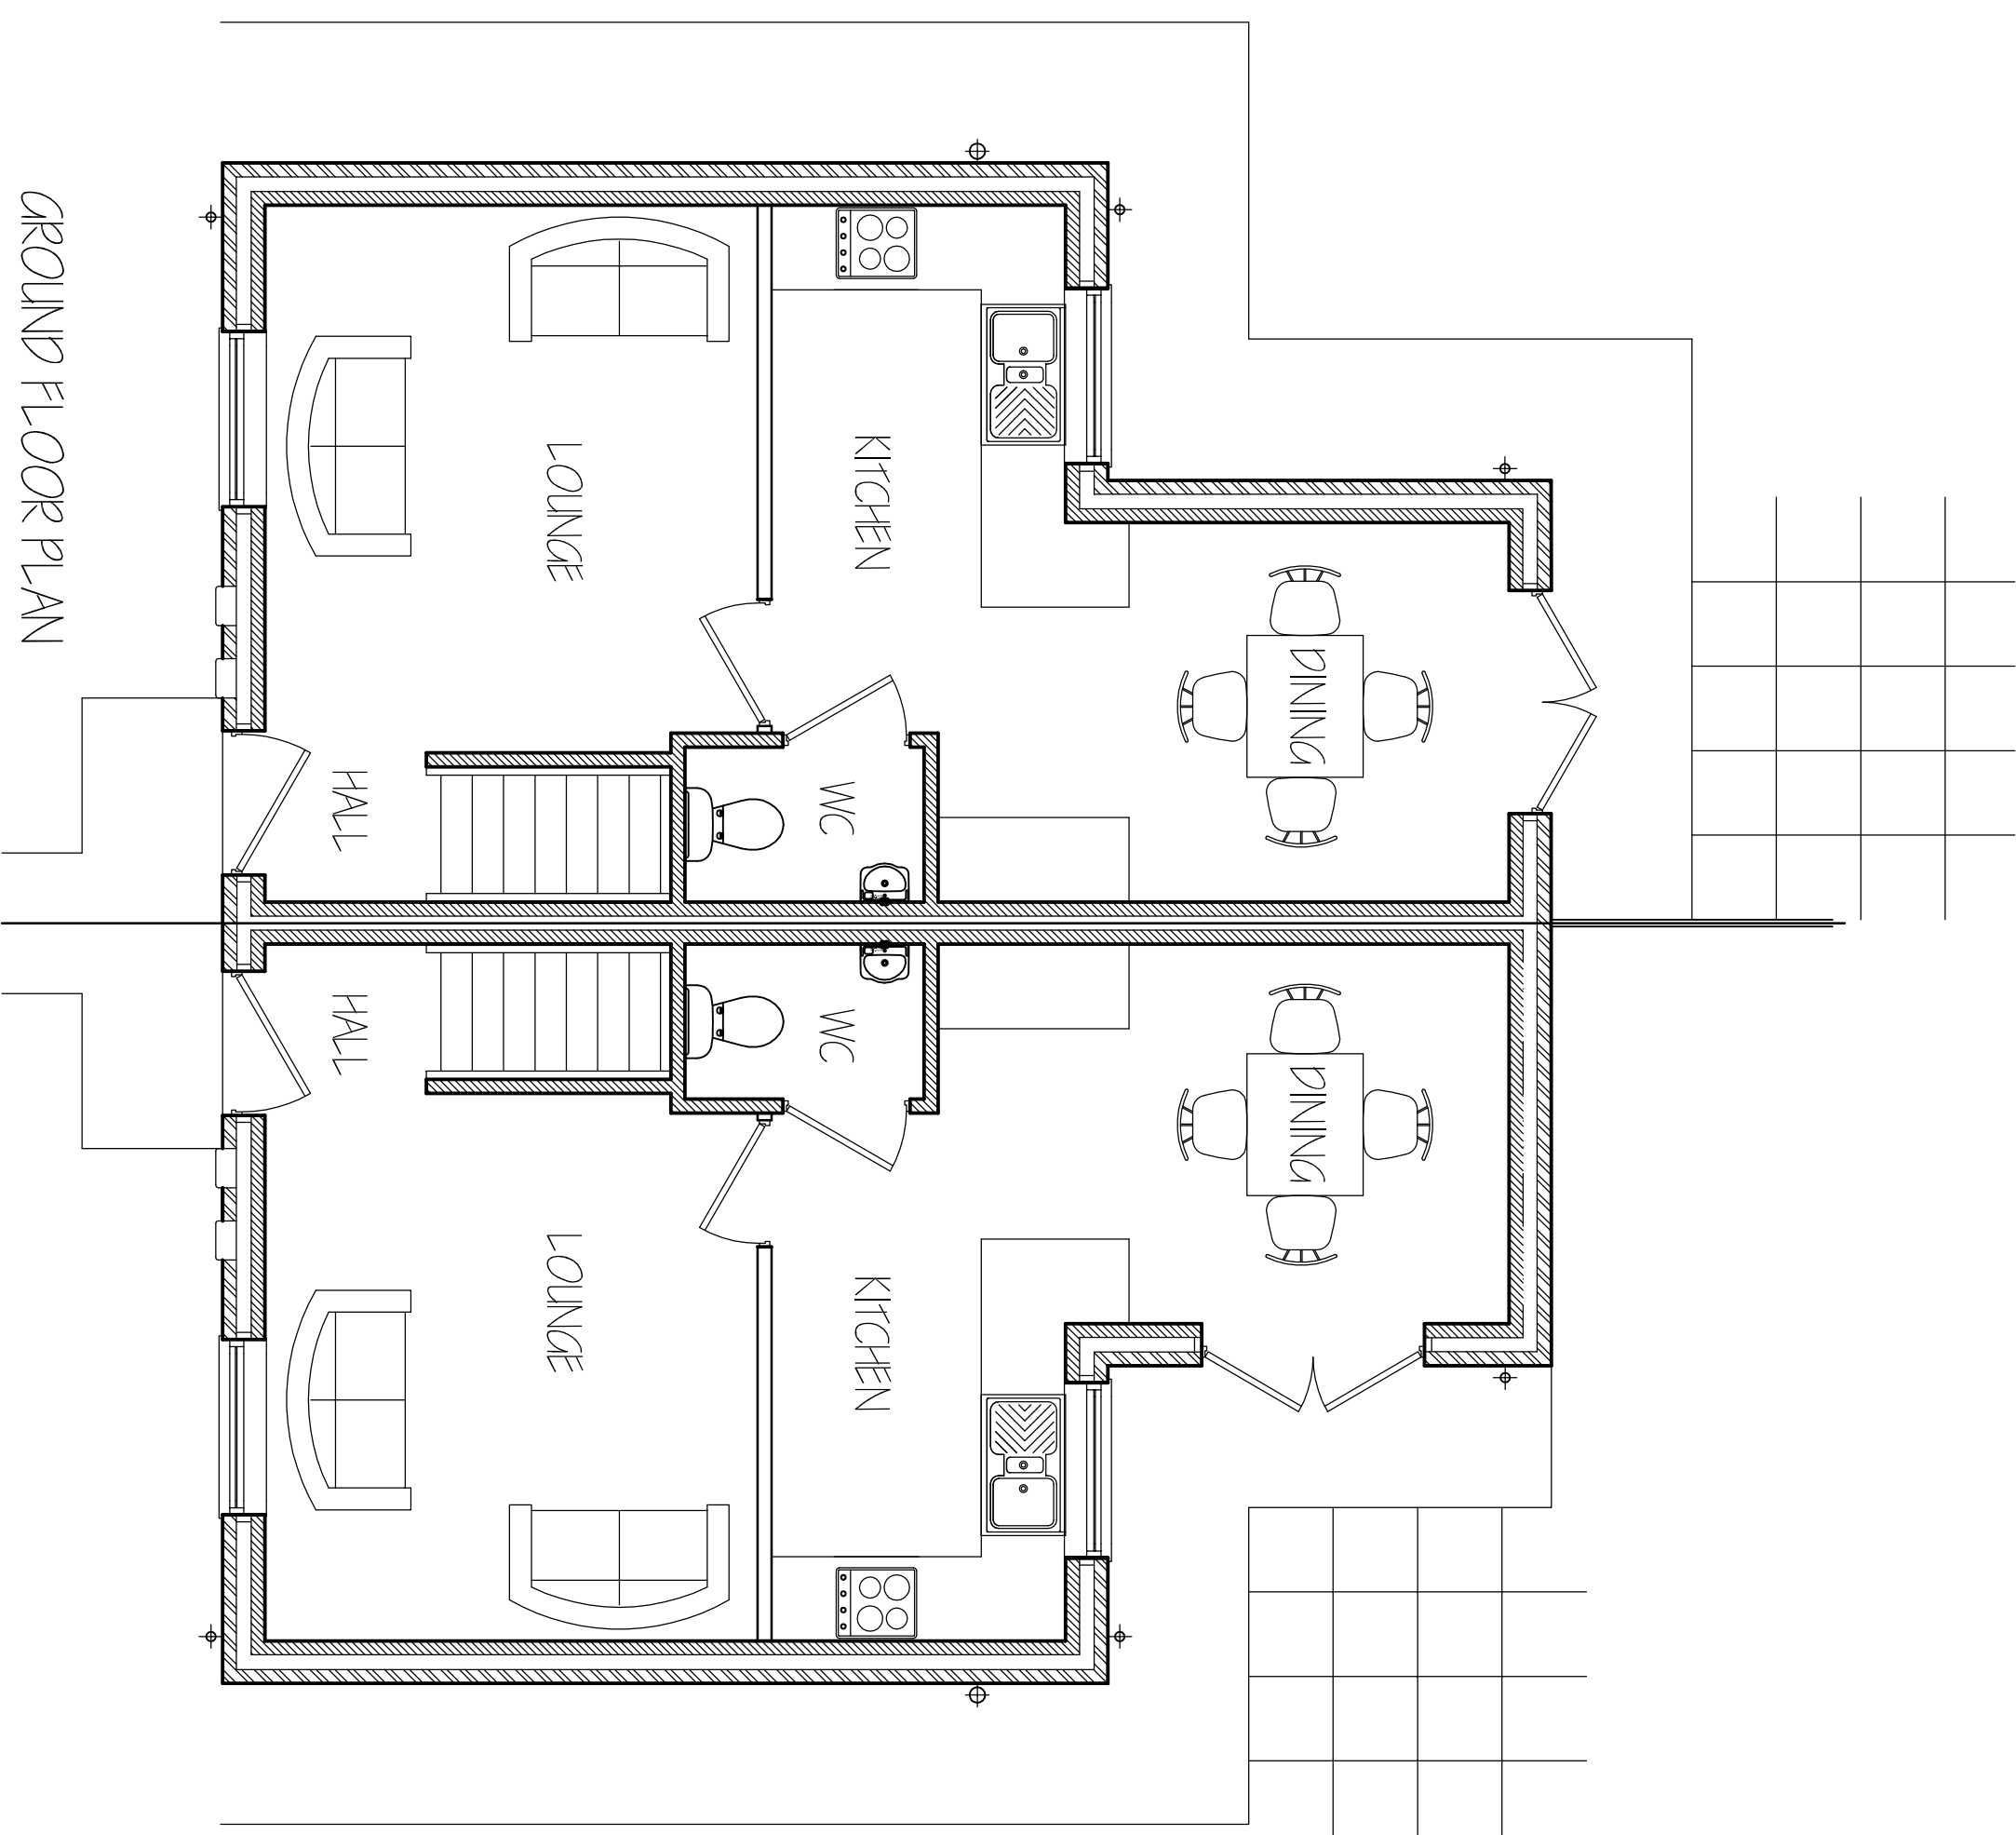
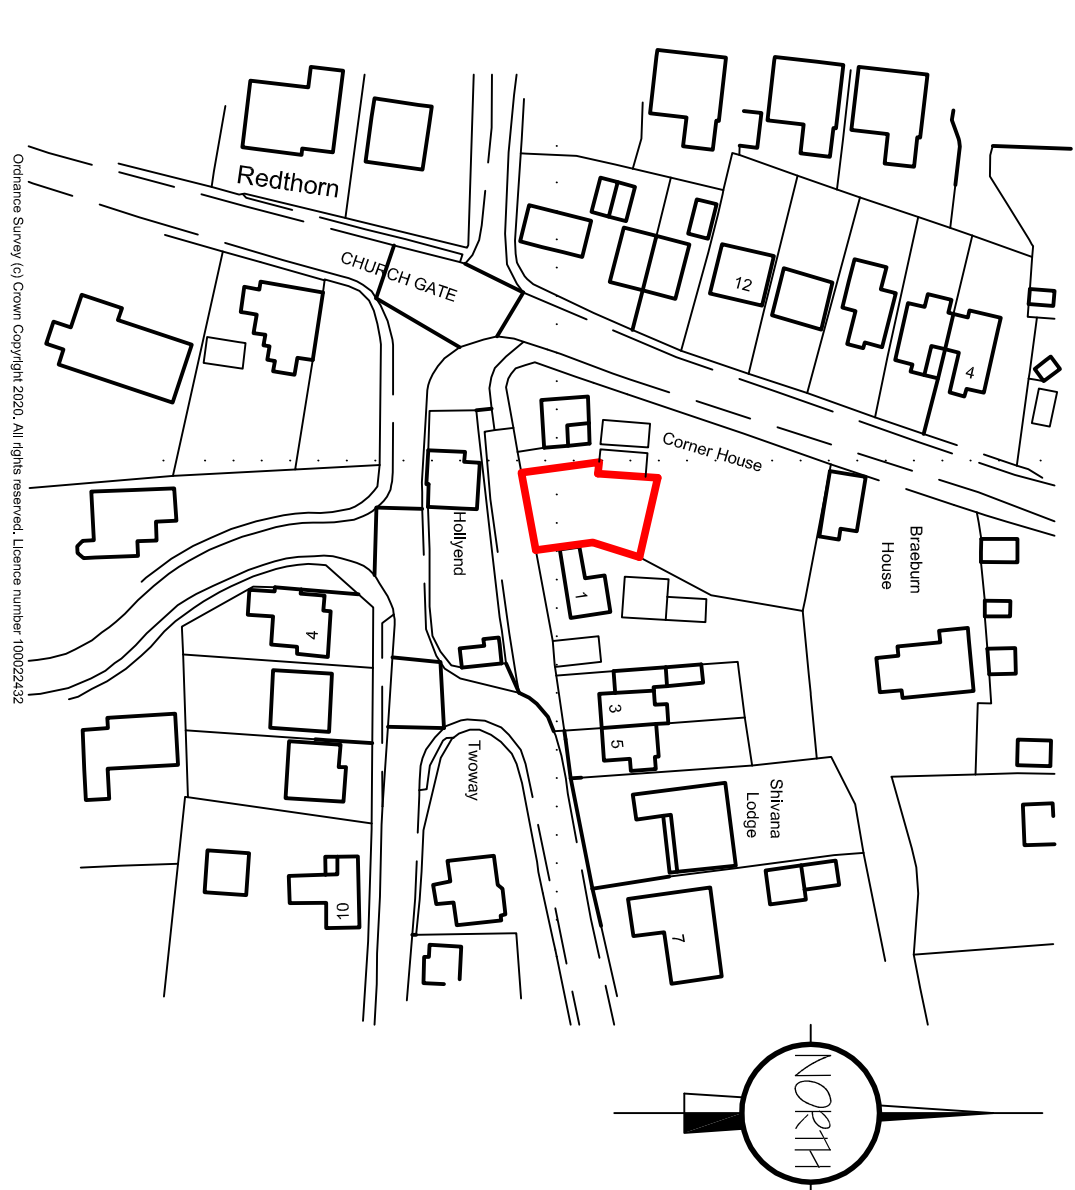
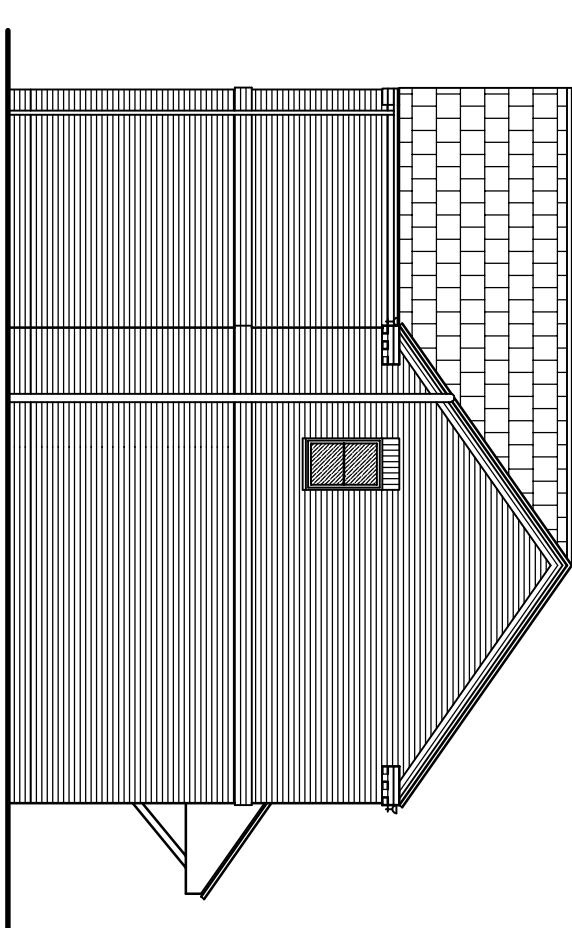
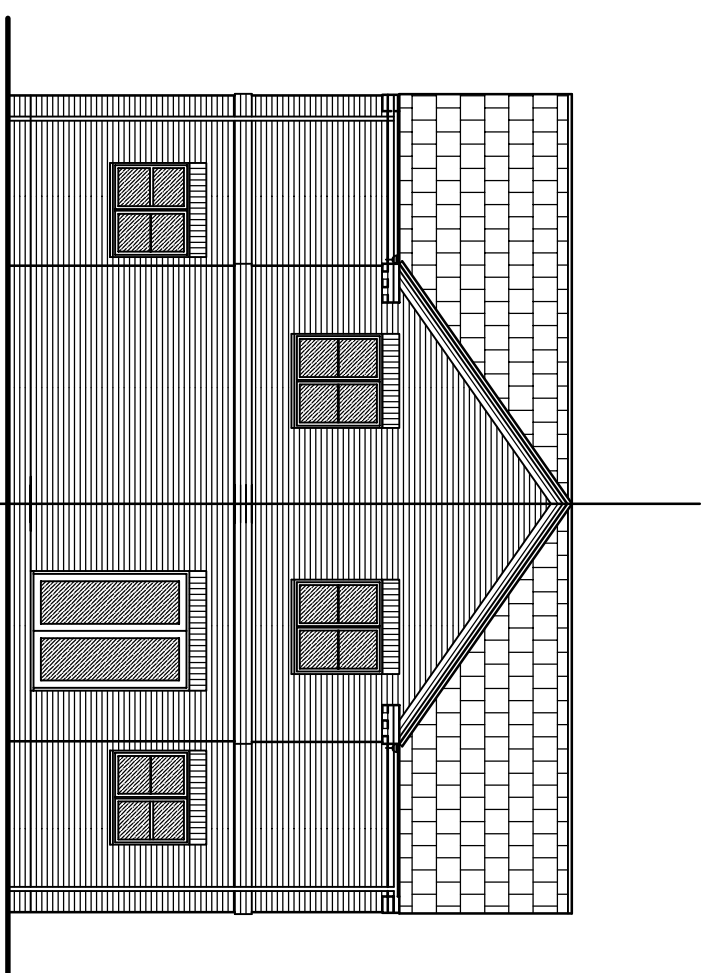
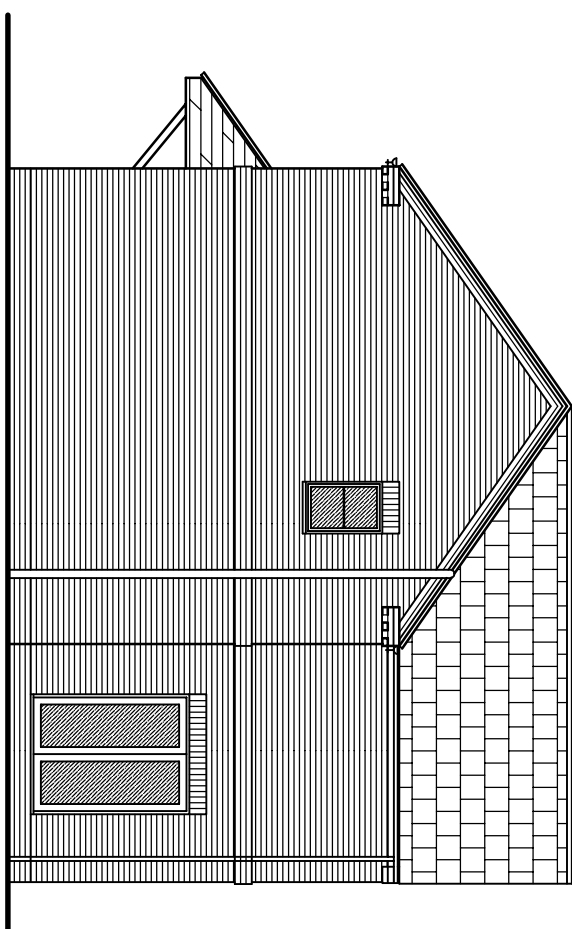


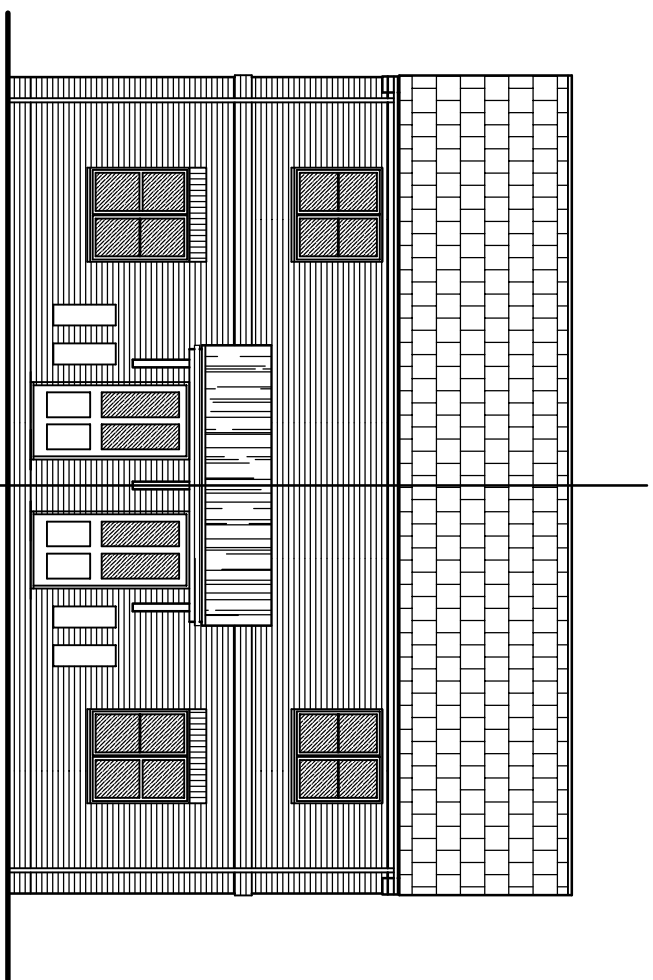

D.	WINTER SCHEDULE APPROV.							OCT 2020
G	CLEARANCEMENTS							MAY 2020
B	CLEARANCEMENTS + PLANNING FMS							AUG 2020
A	CLEARANCEMENTS							MAY 2020
Ht	revision							done

G. R. MERCHANT LTD.
1, ENG AMICE FWO
ARCHITECTURAL, STRUCTURAL
AND LAND DRAINAGE
CONSULTANTS

4 Whights Mews
12A, Park Road, Holbeach,
Spalding, Lincs., PE12 7EE
Tel 01406 430800
Fax: 01 406 425744
E-Mail: gr.merchant@btconnect.com

RESIDENTIAL DEVELOPMENT
ADJ. CORNER HOUSE
CHURCHGATE, WHARFODE
SPALDING, Lincs. PE12 6TA

Client
R K WILSON BUILDERS LTD

Drawing
FLOOR PLANS & ELEVATIONS
LOCATION & SITE PLANS

Job Ref.	Drawing No.
3690-20.	010.
Date	Drawn
JULY 2020.	SLD.

1:50 1:100 (Unless Otherwise Stated)

DO NOT SCALE FROM THIS DRAWING

[illegible]