
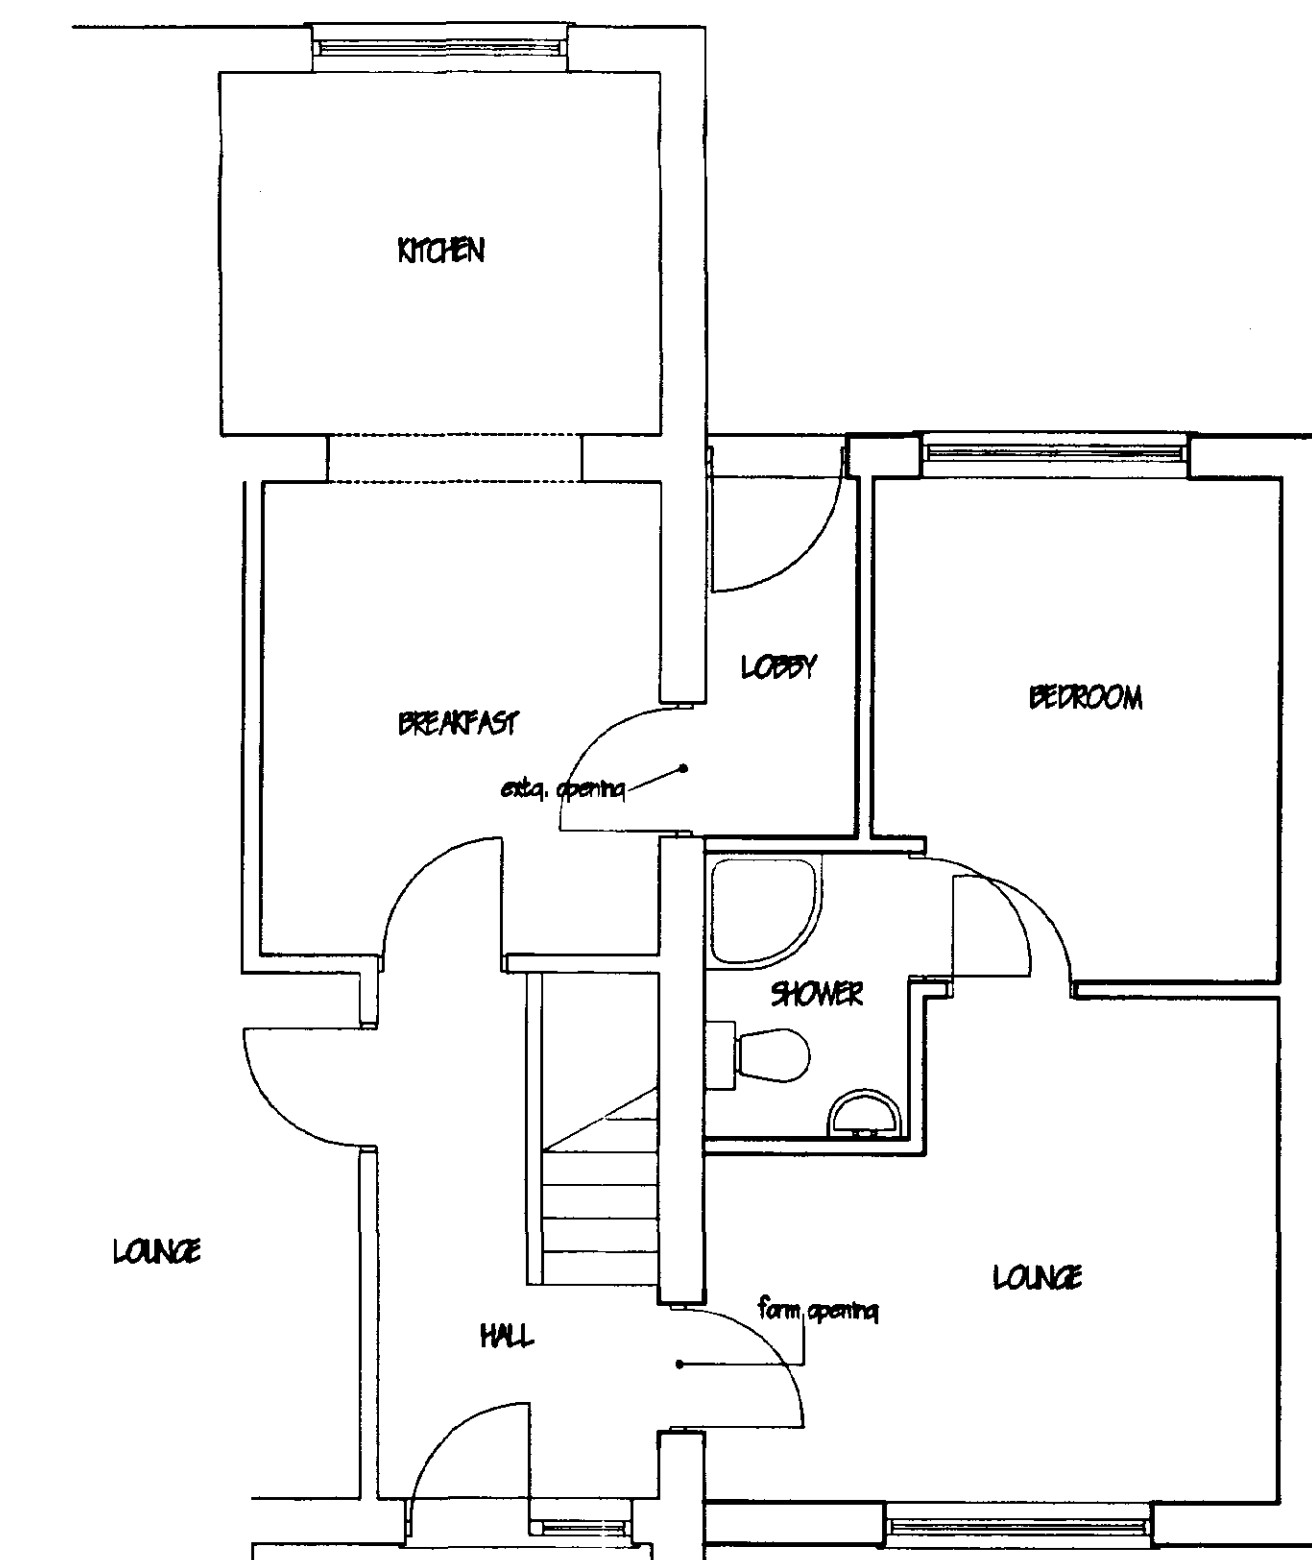



DO NOT SCALE FROM THIS DRAWING

This drawing is copyright and may not be altered, traced, copied, photographed or used for any other purpose other than that for which it is issued without consent of Mark Dennis - Architectural Services. The General Contractor is to check all dimensions on site and report any discrepancies to the Architect.

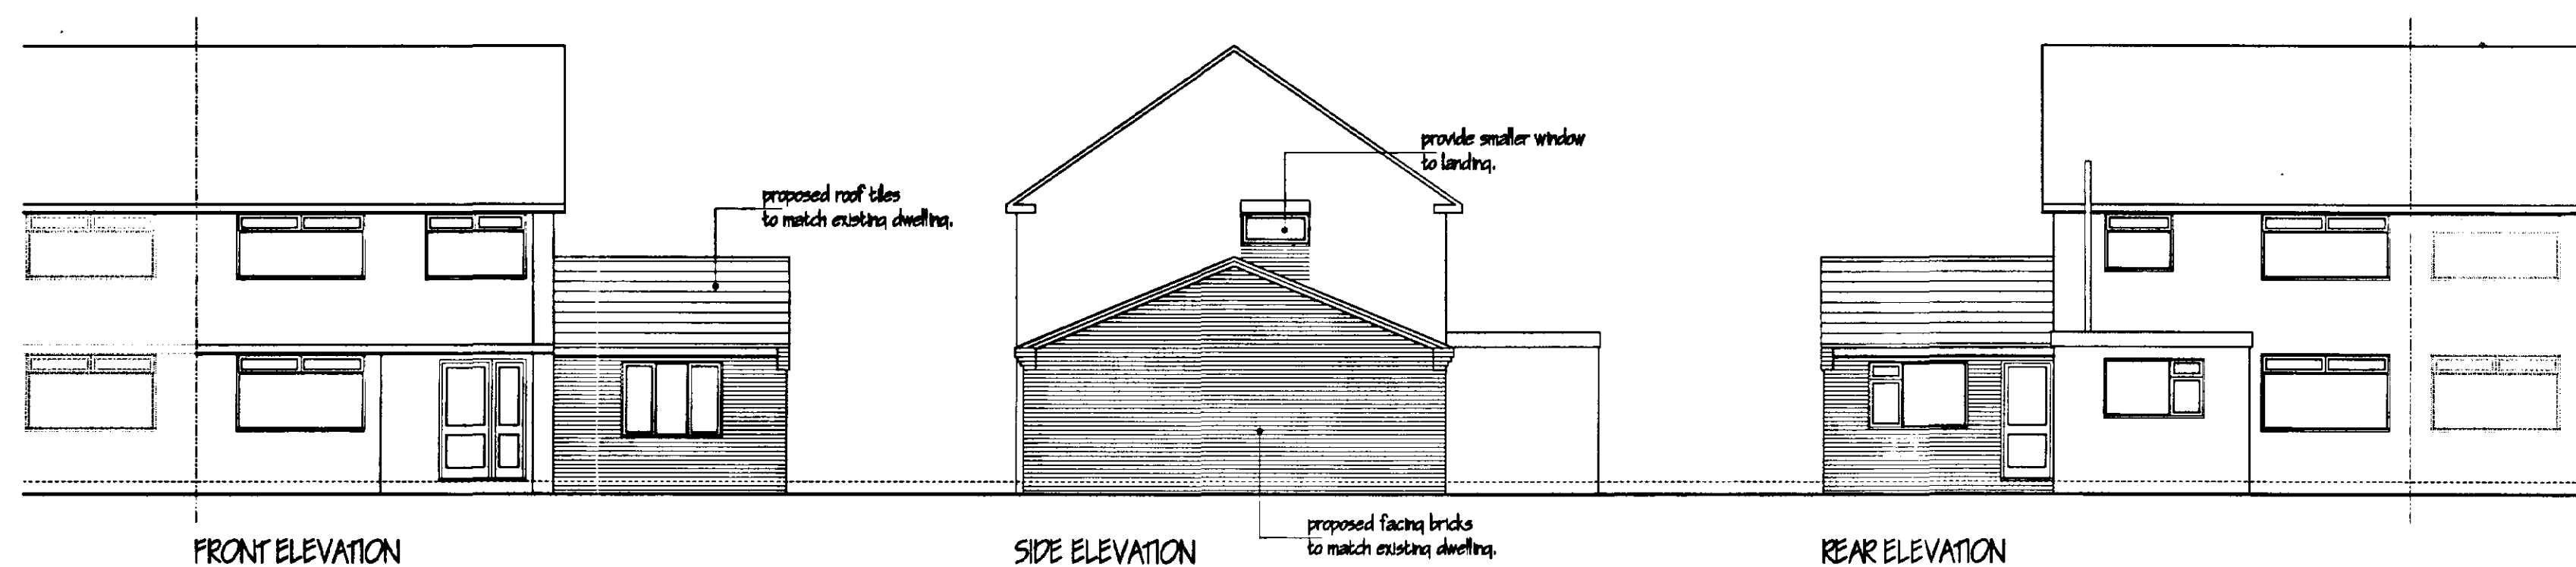


GROUND FLOOR - AS PROPOSED

BOUNDARY
(position to be confirmed)

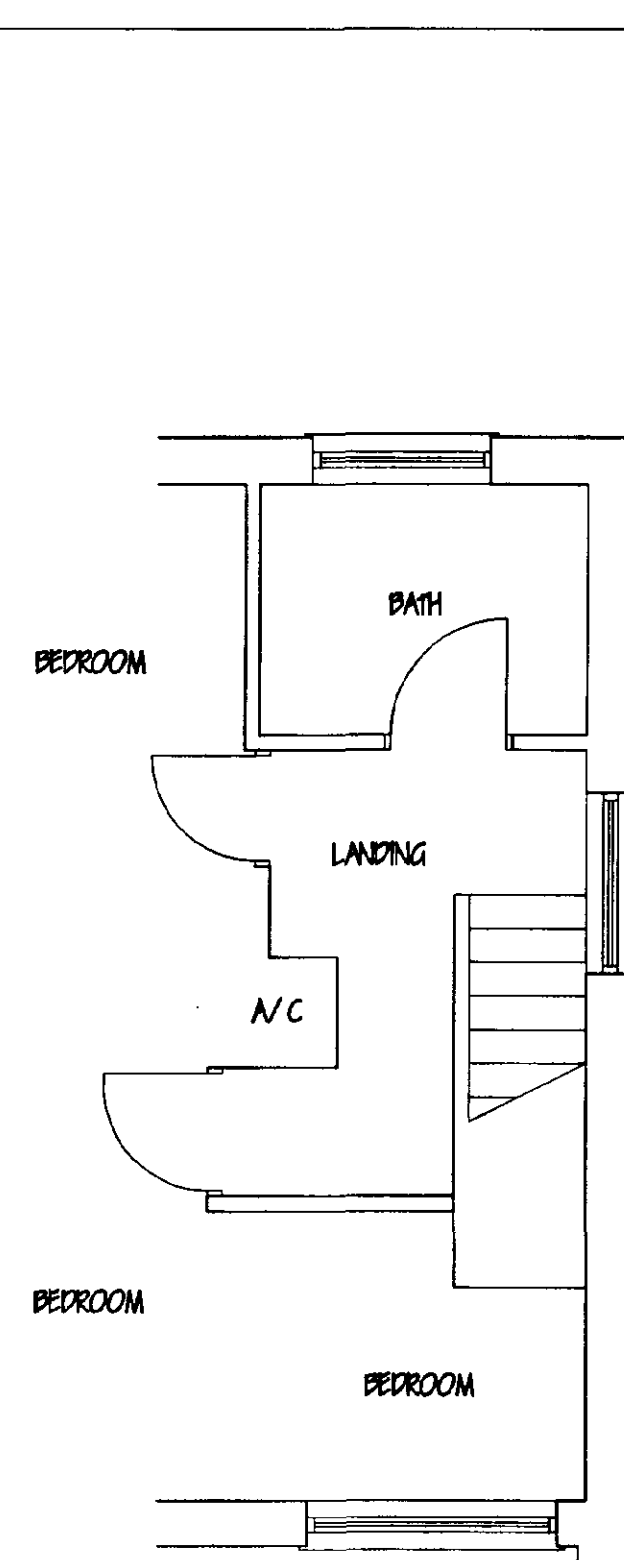


FIRST FLOOR - AS EXISTING

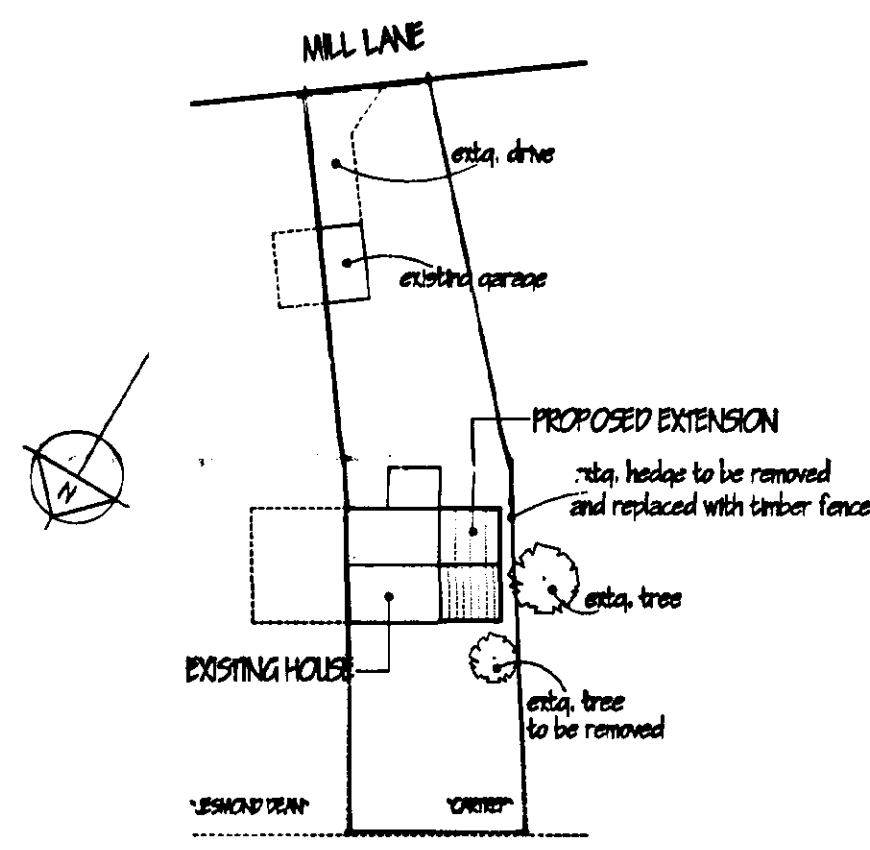

BLOCK PLAN
1:500 approx

DETERMINED
PLAN

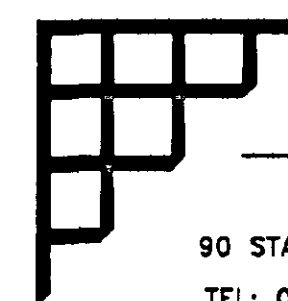

MARK DENNIS
architectural services

90 STATION ROAD - SURFLEET - SPALDING
LINCOLNSHIRE - PE11 4DB
TEL: 01775 680183 FAX: 01775 680183

PROJECT TITLE

PROPOSED SINGLE STOREY EXTENSION AT
"CARTREE", HIGH ROAD,
WHAPLODE, SPALDING, Lincs.

FOR: MR & MRS MILLER

Planning & Development
20 JUN 2002
Ref: 0716/02

FLOOR PLANS, ELEVATIONS & BLOCK PLAN.

REV	DESCRIPTION	DATE	BY

SCALE 1:100, 1:50	DRAWN MD
DATE JUN 02	DRAWING No. 02.014/01