



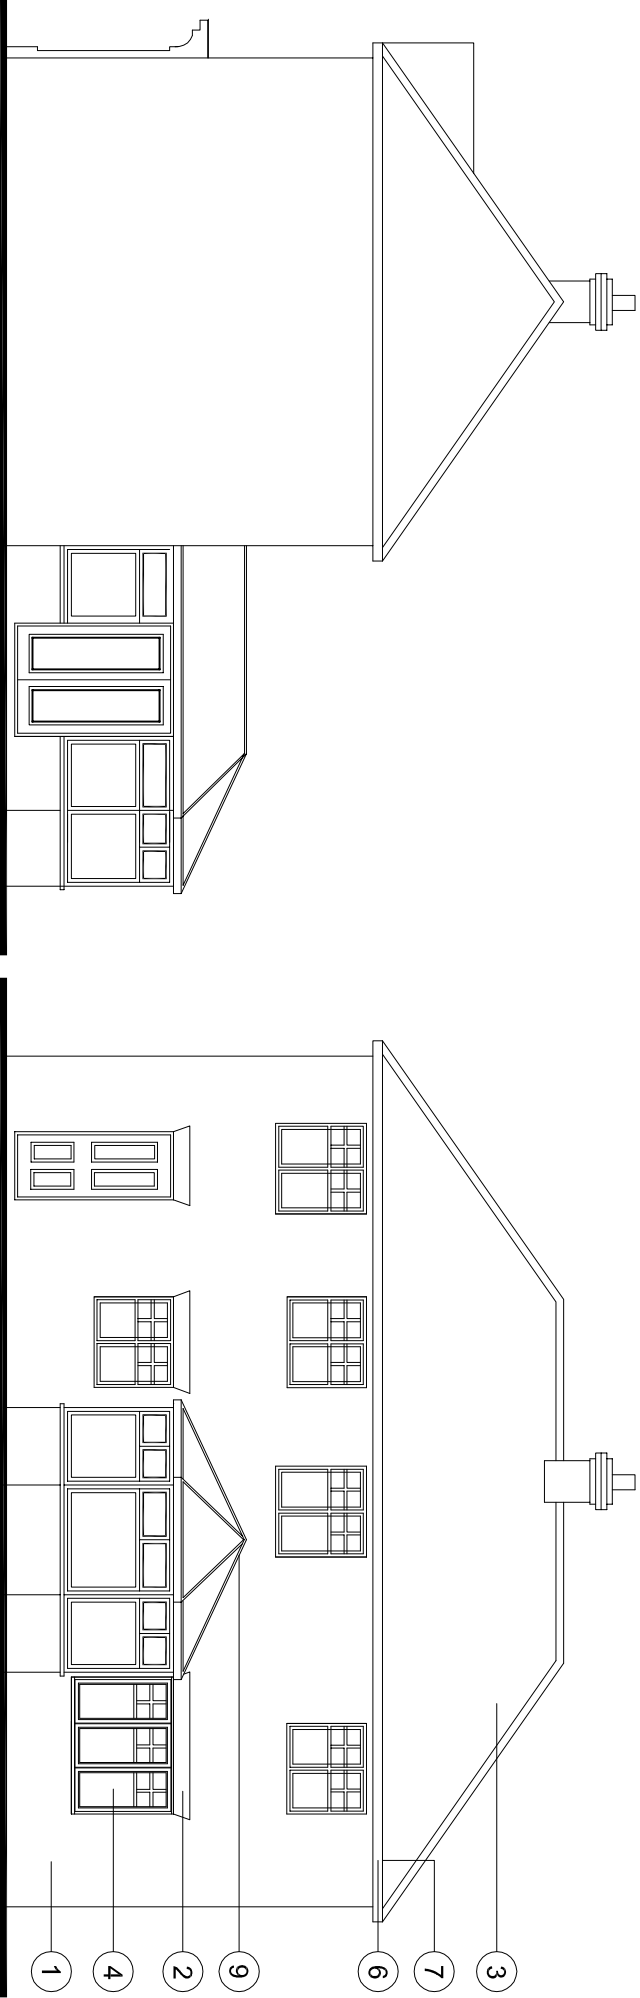


North Elevation (1:100)


West Elevation (1:100)

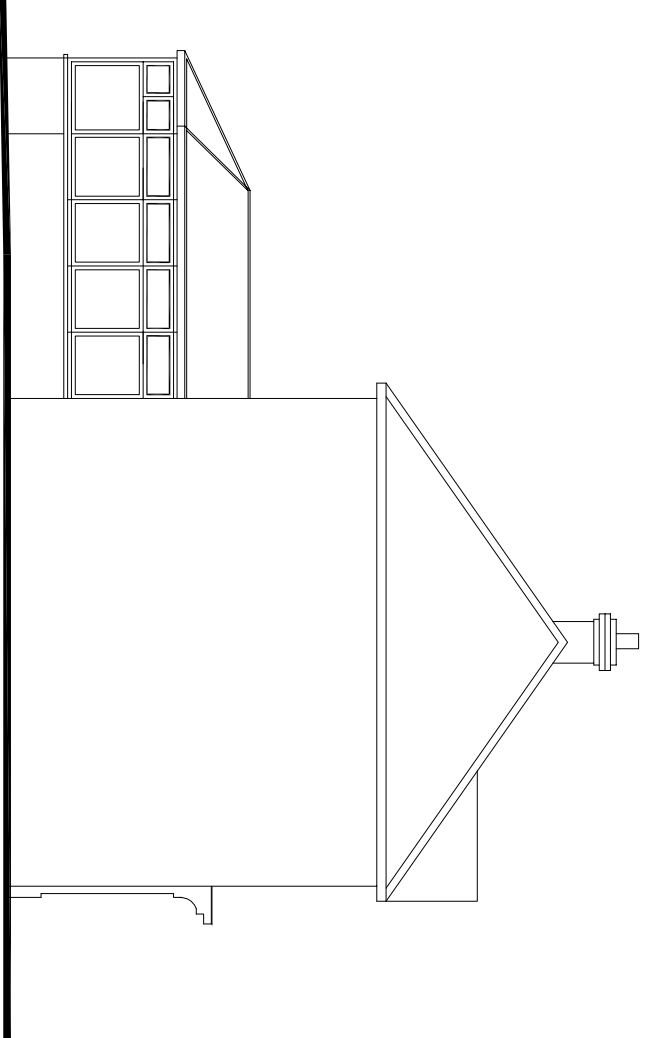

South Elevation (1:100)

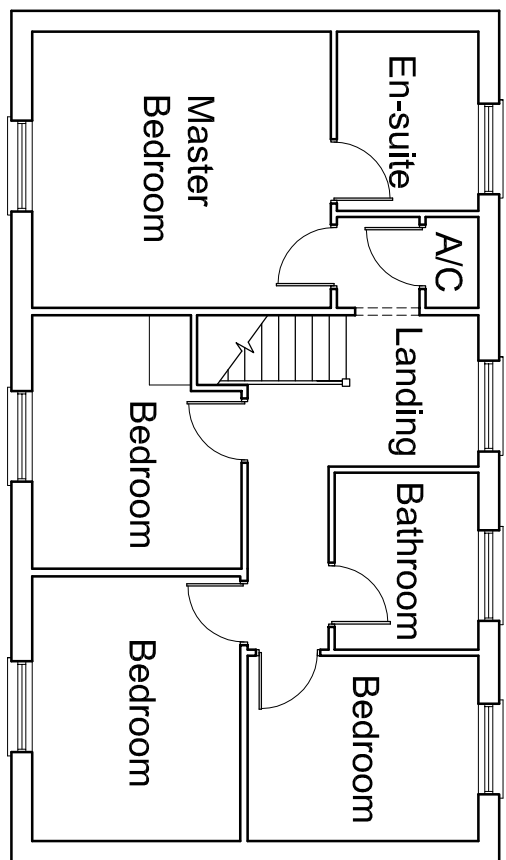

First Floor Plan (1:100)

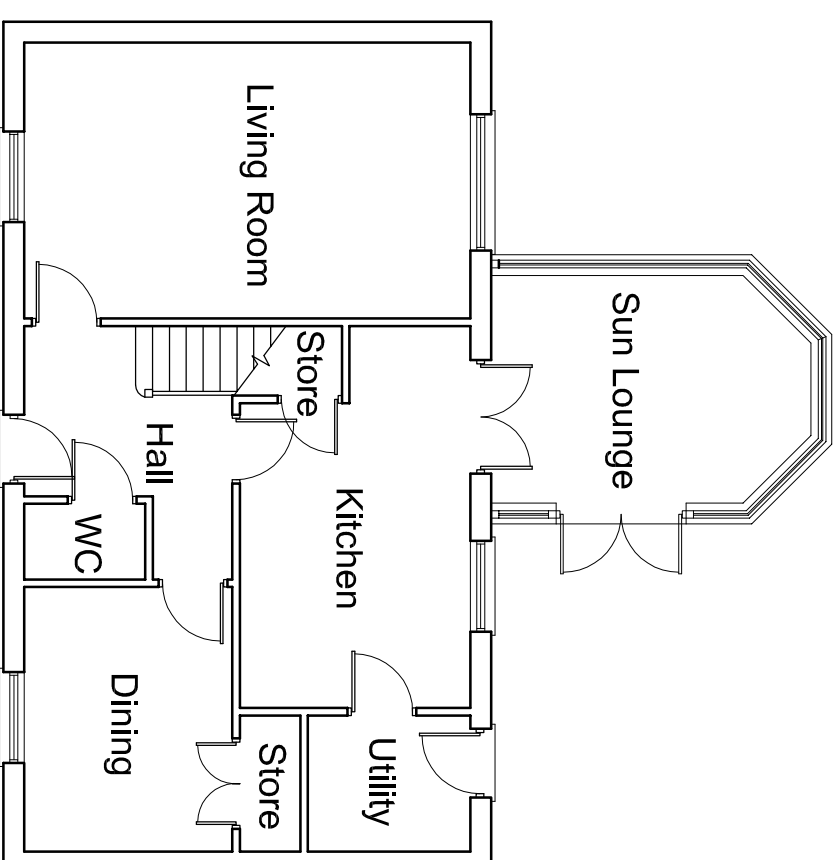


Ground Floor Plan (1:100)




Block Plan (1:200)

EXISTING

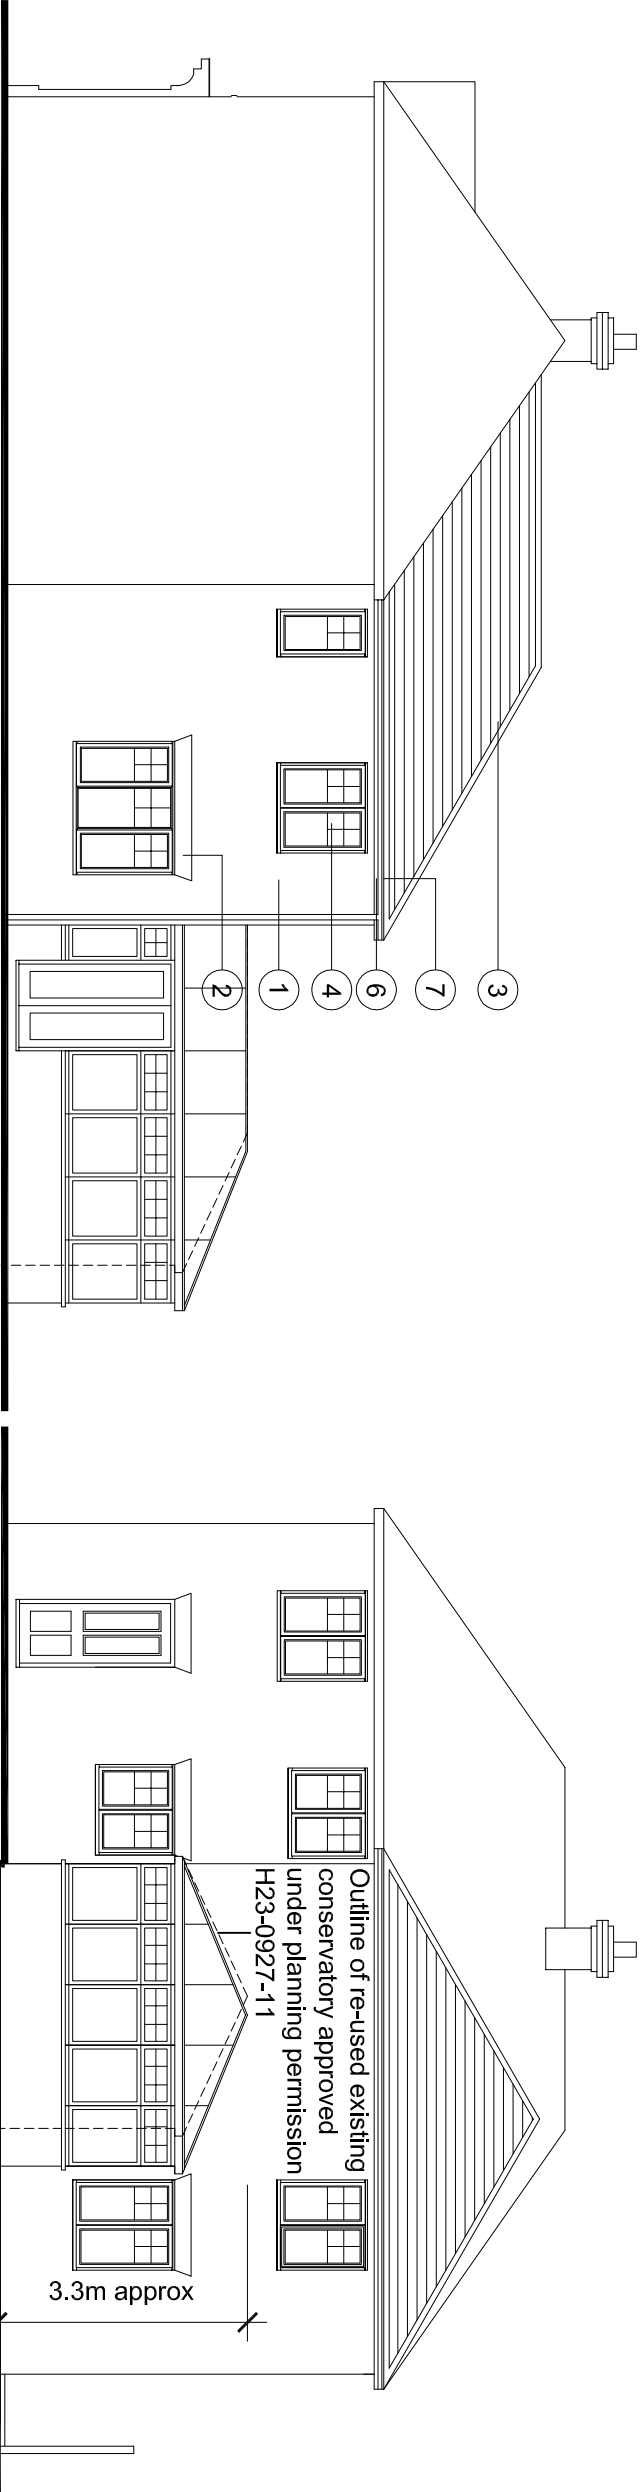


North Elevation (1:100)


West Elevation (1:100)

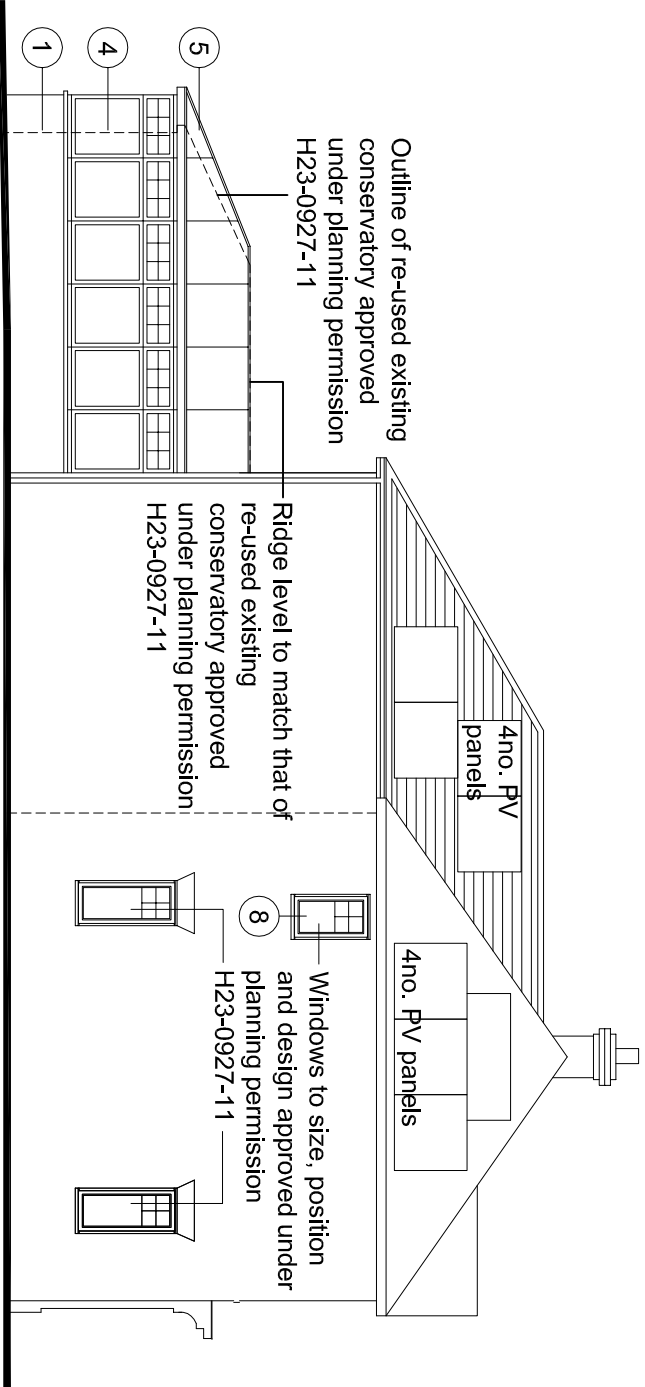


South Elevation (1:100)

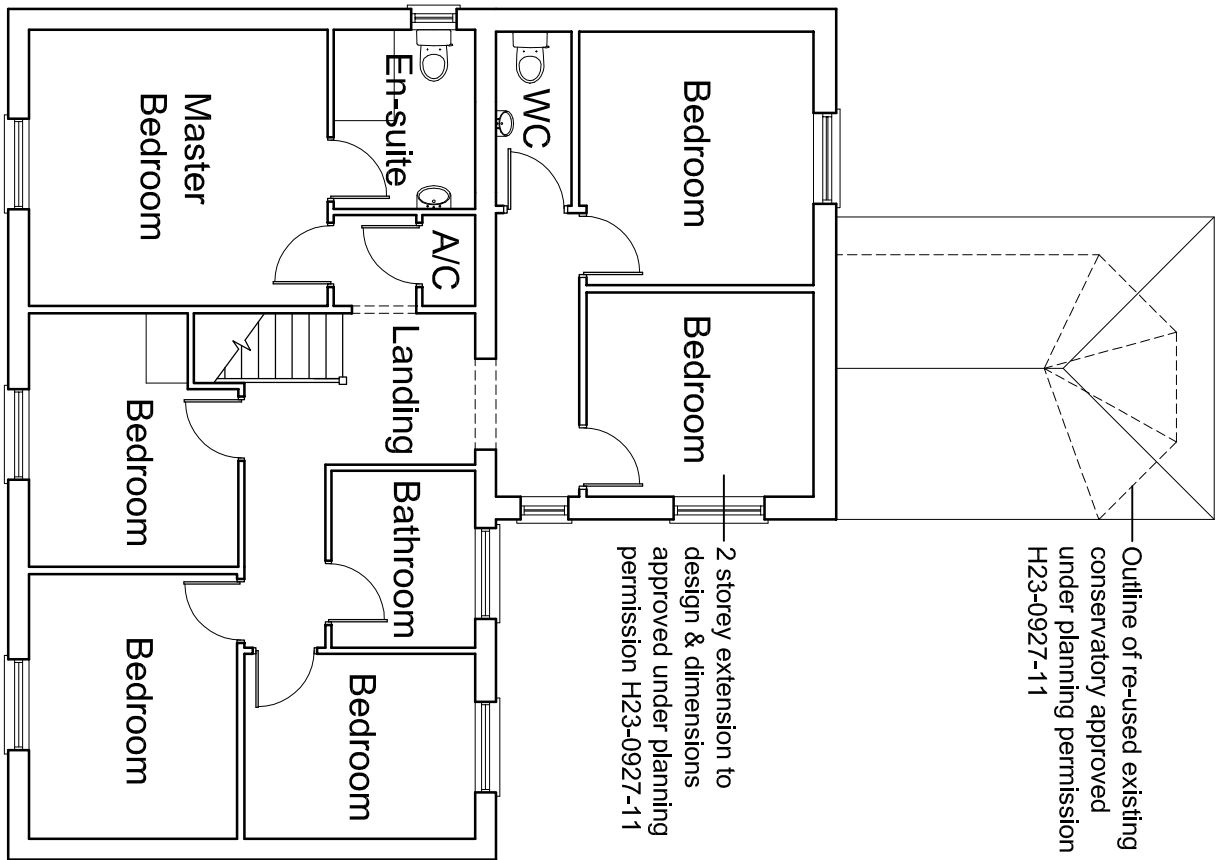

First Floor Plan (1:100)

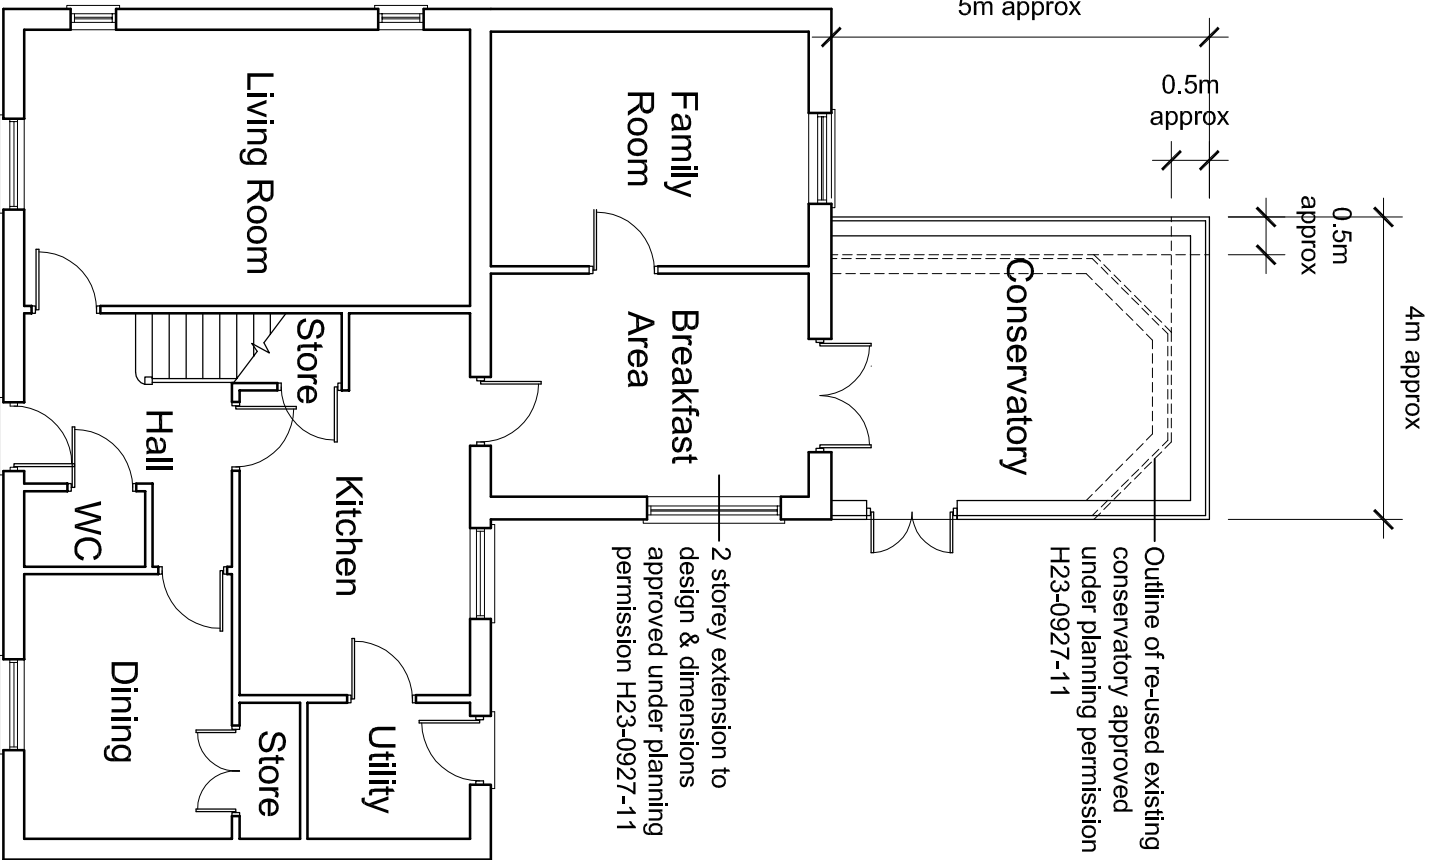

Ground Floor Plan (1:100)

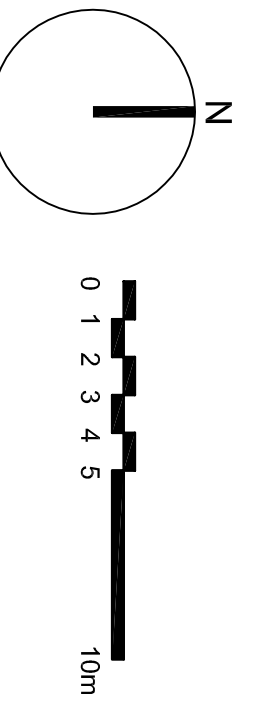


Block Plan (1:200)

PROPOSED

All dimensions to be verified on site by Mr. A Wright before the start of any other drawings or work whatever whether on their own behalf or that of sub-contractors.
Report any discrepancies to the Contract Administrator at once.
This drawing is to be used only as a reference and not for construction.
The drawing is to be used only as a reference and not for construction.
drawing and other relevant information.

LEGEND: DO NOT SCALE
Legend to materials:-

- 1 = Facing brickwork (buff multi)
- 2 = Contrasting soldier course brickwork (red)
- 3 = Concrete interlocking roof tiles (grey)
- 4 = Upvc windows & doors (white)
- 5 = Glazed roofing (tiled)
- 6 = Upvc fascias (white)
- 7 = Plastic rainwater goods (white)
- 8 = Obscure glazing
- 9 = Polycarbonate roofing

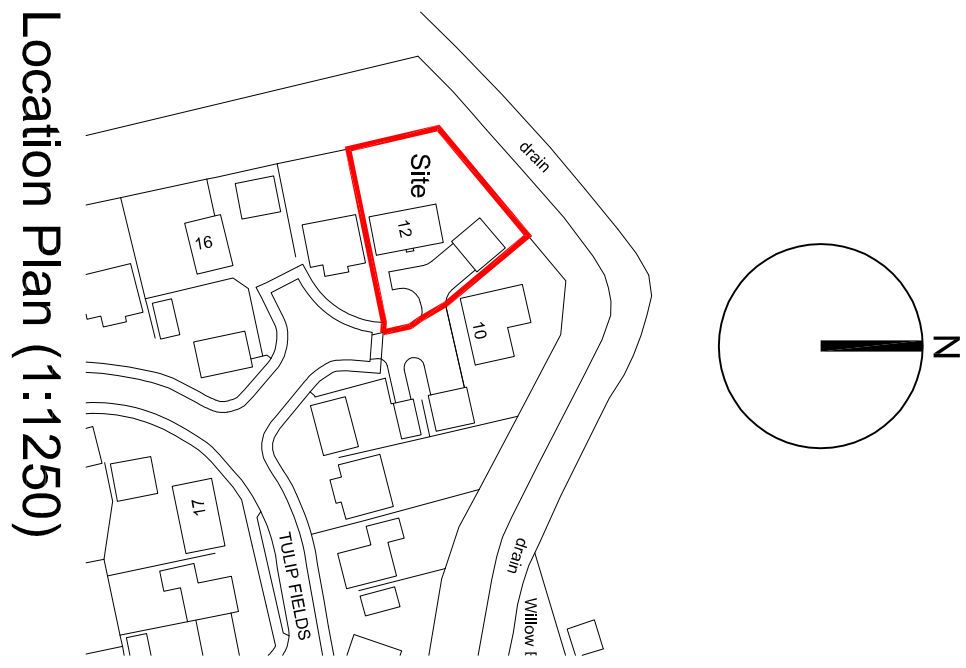

Location Plan (1:1250)

ANDREW M WRIGHT CHARTERED ARCHITECT



26 Long Bank, Hellewell, St James, Spalding, Lincs. PE12 8SD
Telephone: 01405 540573 Mobile: 07940 514778

Project: 12 Tulip Fields
Winapode
Spalding
Lincs

Drawing Title: Existing & Proposed
Plans & Elevations

Client: Mr A Wright

Drawn: AMW Date: 26.08.14 Scale: As shown
Checked: AMW Date: 26.08.14 Scale: As shown
Paper Size: A1

Job No.: 041404 Stage: Planning
Revision: P1