

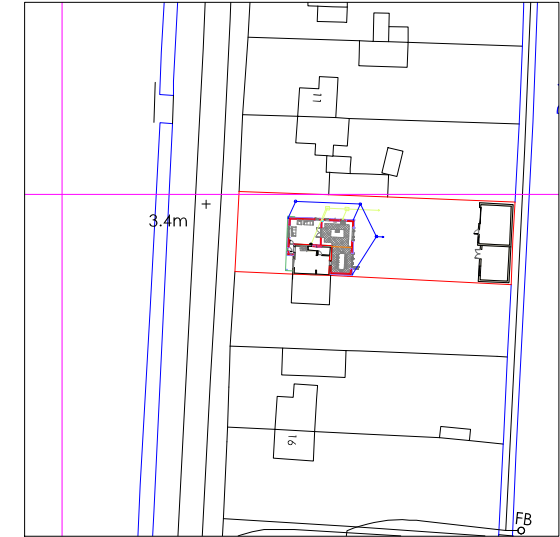


NOTES:
Report any discrepancies or omissions between the 'Designer' and any consultants drawings to the designer immediately.
Do not scale from Drawings. All dimensions to be checked by contractor on site prior to commencing any work. IF IN DOUBT ASK.
Levels and dimensions of existing structures may be from various sources and may be inaccurate.
Unless stated otherwise this drawing is for design intent purposes only and should not be used for any other purpose. The drawing is indicative of designer's visual requirements.
COPYRIGHT:
This document is the property of Arcitek Building Design and copyright is reserved by them. No unauthorized copying, in whole or part or in any form of reproduction is permitted. It must not be retained for reference and the contents may not be disclosed to any third party without the special written consent of Arcitek Building Design.
CDM:
This drawing represents design intent only and should not be used for construction purposes without written notification from Principle Designer.
REVISIONS:
Please refer to previous versions of this drawing and check with designer that you have the latest revision.


PROPOSED ELEVATIONS

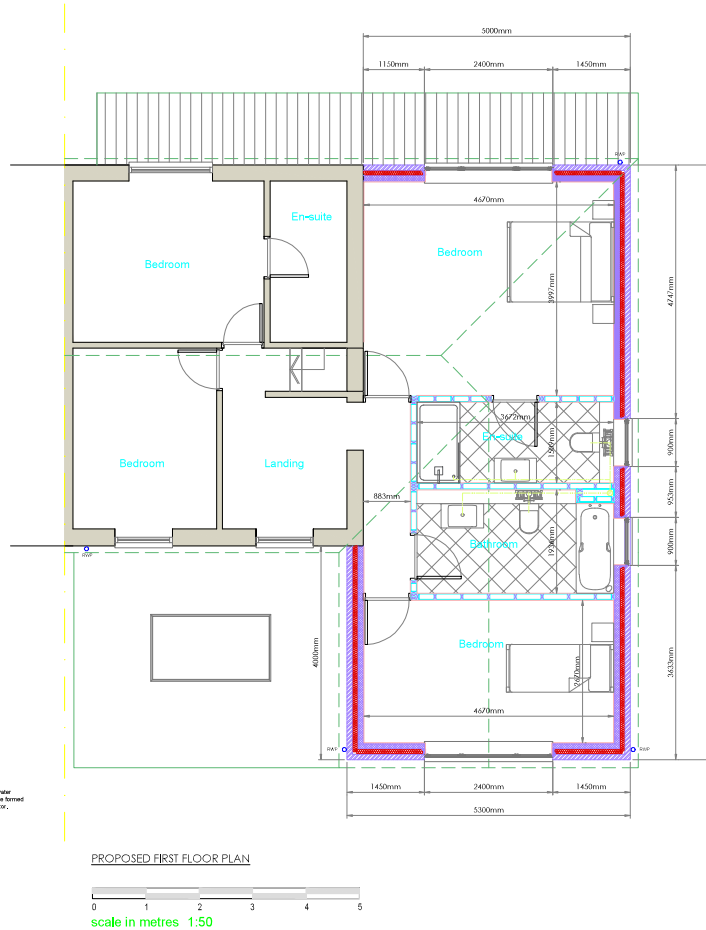

PROPOSED SITE PLAN
scale in metres 1:500

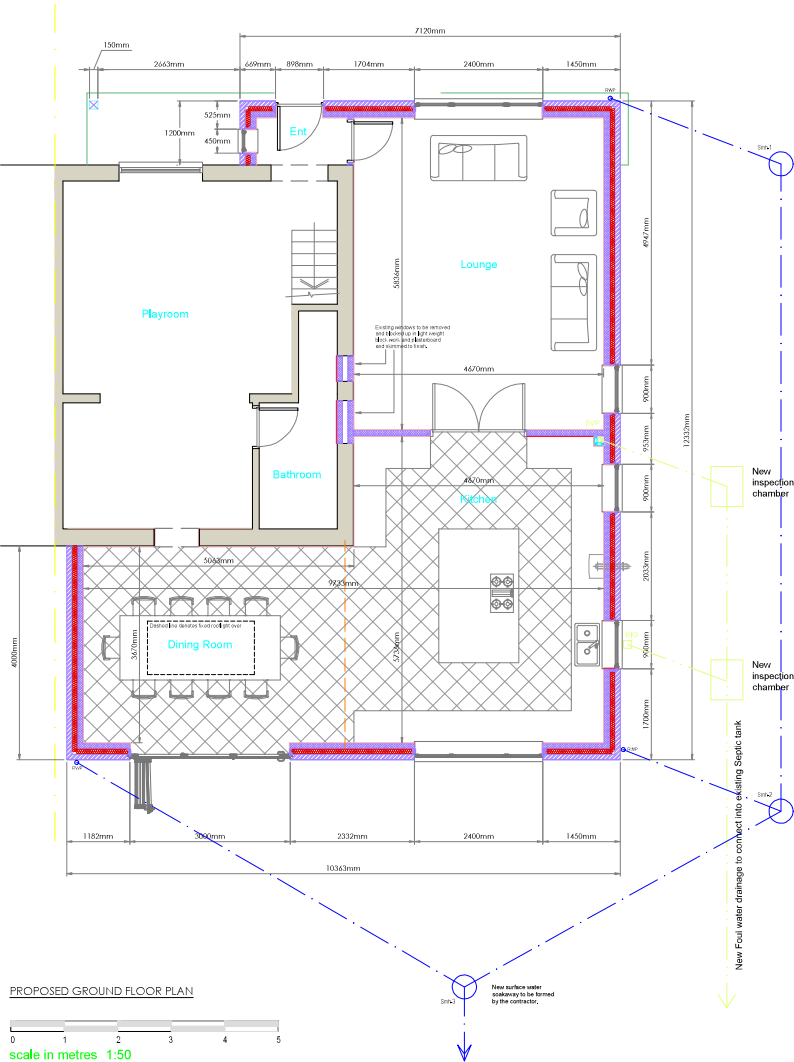

PROPOSED LOCATION PLAN
scale in metres 1:1250

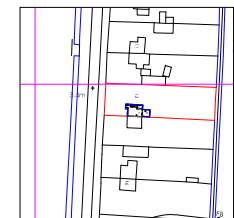

EXISTING LOCATION PLAN
scale in metres 1:1250

1	27/10/21	North tip wall gable end	SP
2	19/08/21	First Issue	SP
Rev	Date	Description	By
DESIGNED BY			
			
01553 886 121 info@arcitek.co.uk www.arcitekbuildingdesign.co.uk			
Drawing Title			
PROJECT 2 STORY SIDE AND REAR EXTENSION			
Address 13 CRANESGATE NORTH WHAPLODE ST. CATHERINE PE12 6SR			
Scale as shown @ A1	Drawn By KC	Date 19/08/20	Revision
Drawing no. 17191-P102			8