


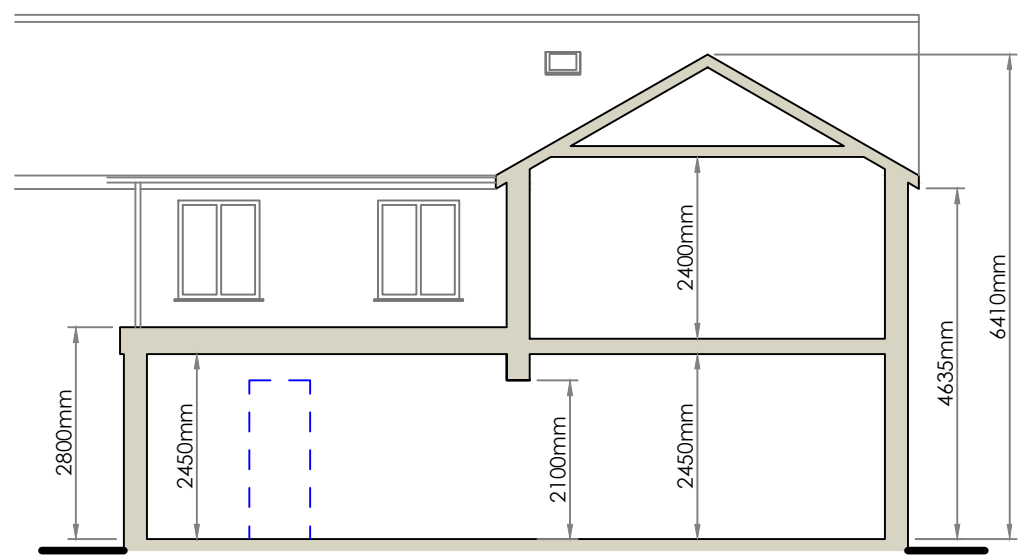

NOTES :
Report any discrepancies or omissions between the 'Designer' and any consultants drawings to the designer immediately.

Do not scale from Drawings. All dimensions to be checked by contractor on site prior to commencing any work. IF IN DOUBT ASK.

Levels and dimensions of existing structure/site may be from various sources and may be inaccurate.



Unless stated otherwise this drawing is for design intent purposes only and should not be used for any other purpose. The drawing is indicative of designers visual requirements.

COPYRIGHT :
This document is the property of Arcitek Building Design and copyright is reserved by them. No unauthorized copying, in whole or part part or any form of reproduction is permitted. It must not be retained for reference and the contents may not be disclosed to any third party without the special written consent of Arcitek Building Design.



C D M :
This drawing represents design intent only and should not be used for construction purposes without written notification from Principle Designer

REVISIONS :
Recycle all previous versions of this drawing and check with designer that you have the latest revision.



PROPOSED ELEVATIONS

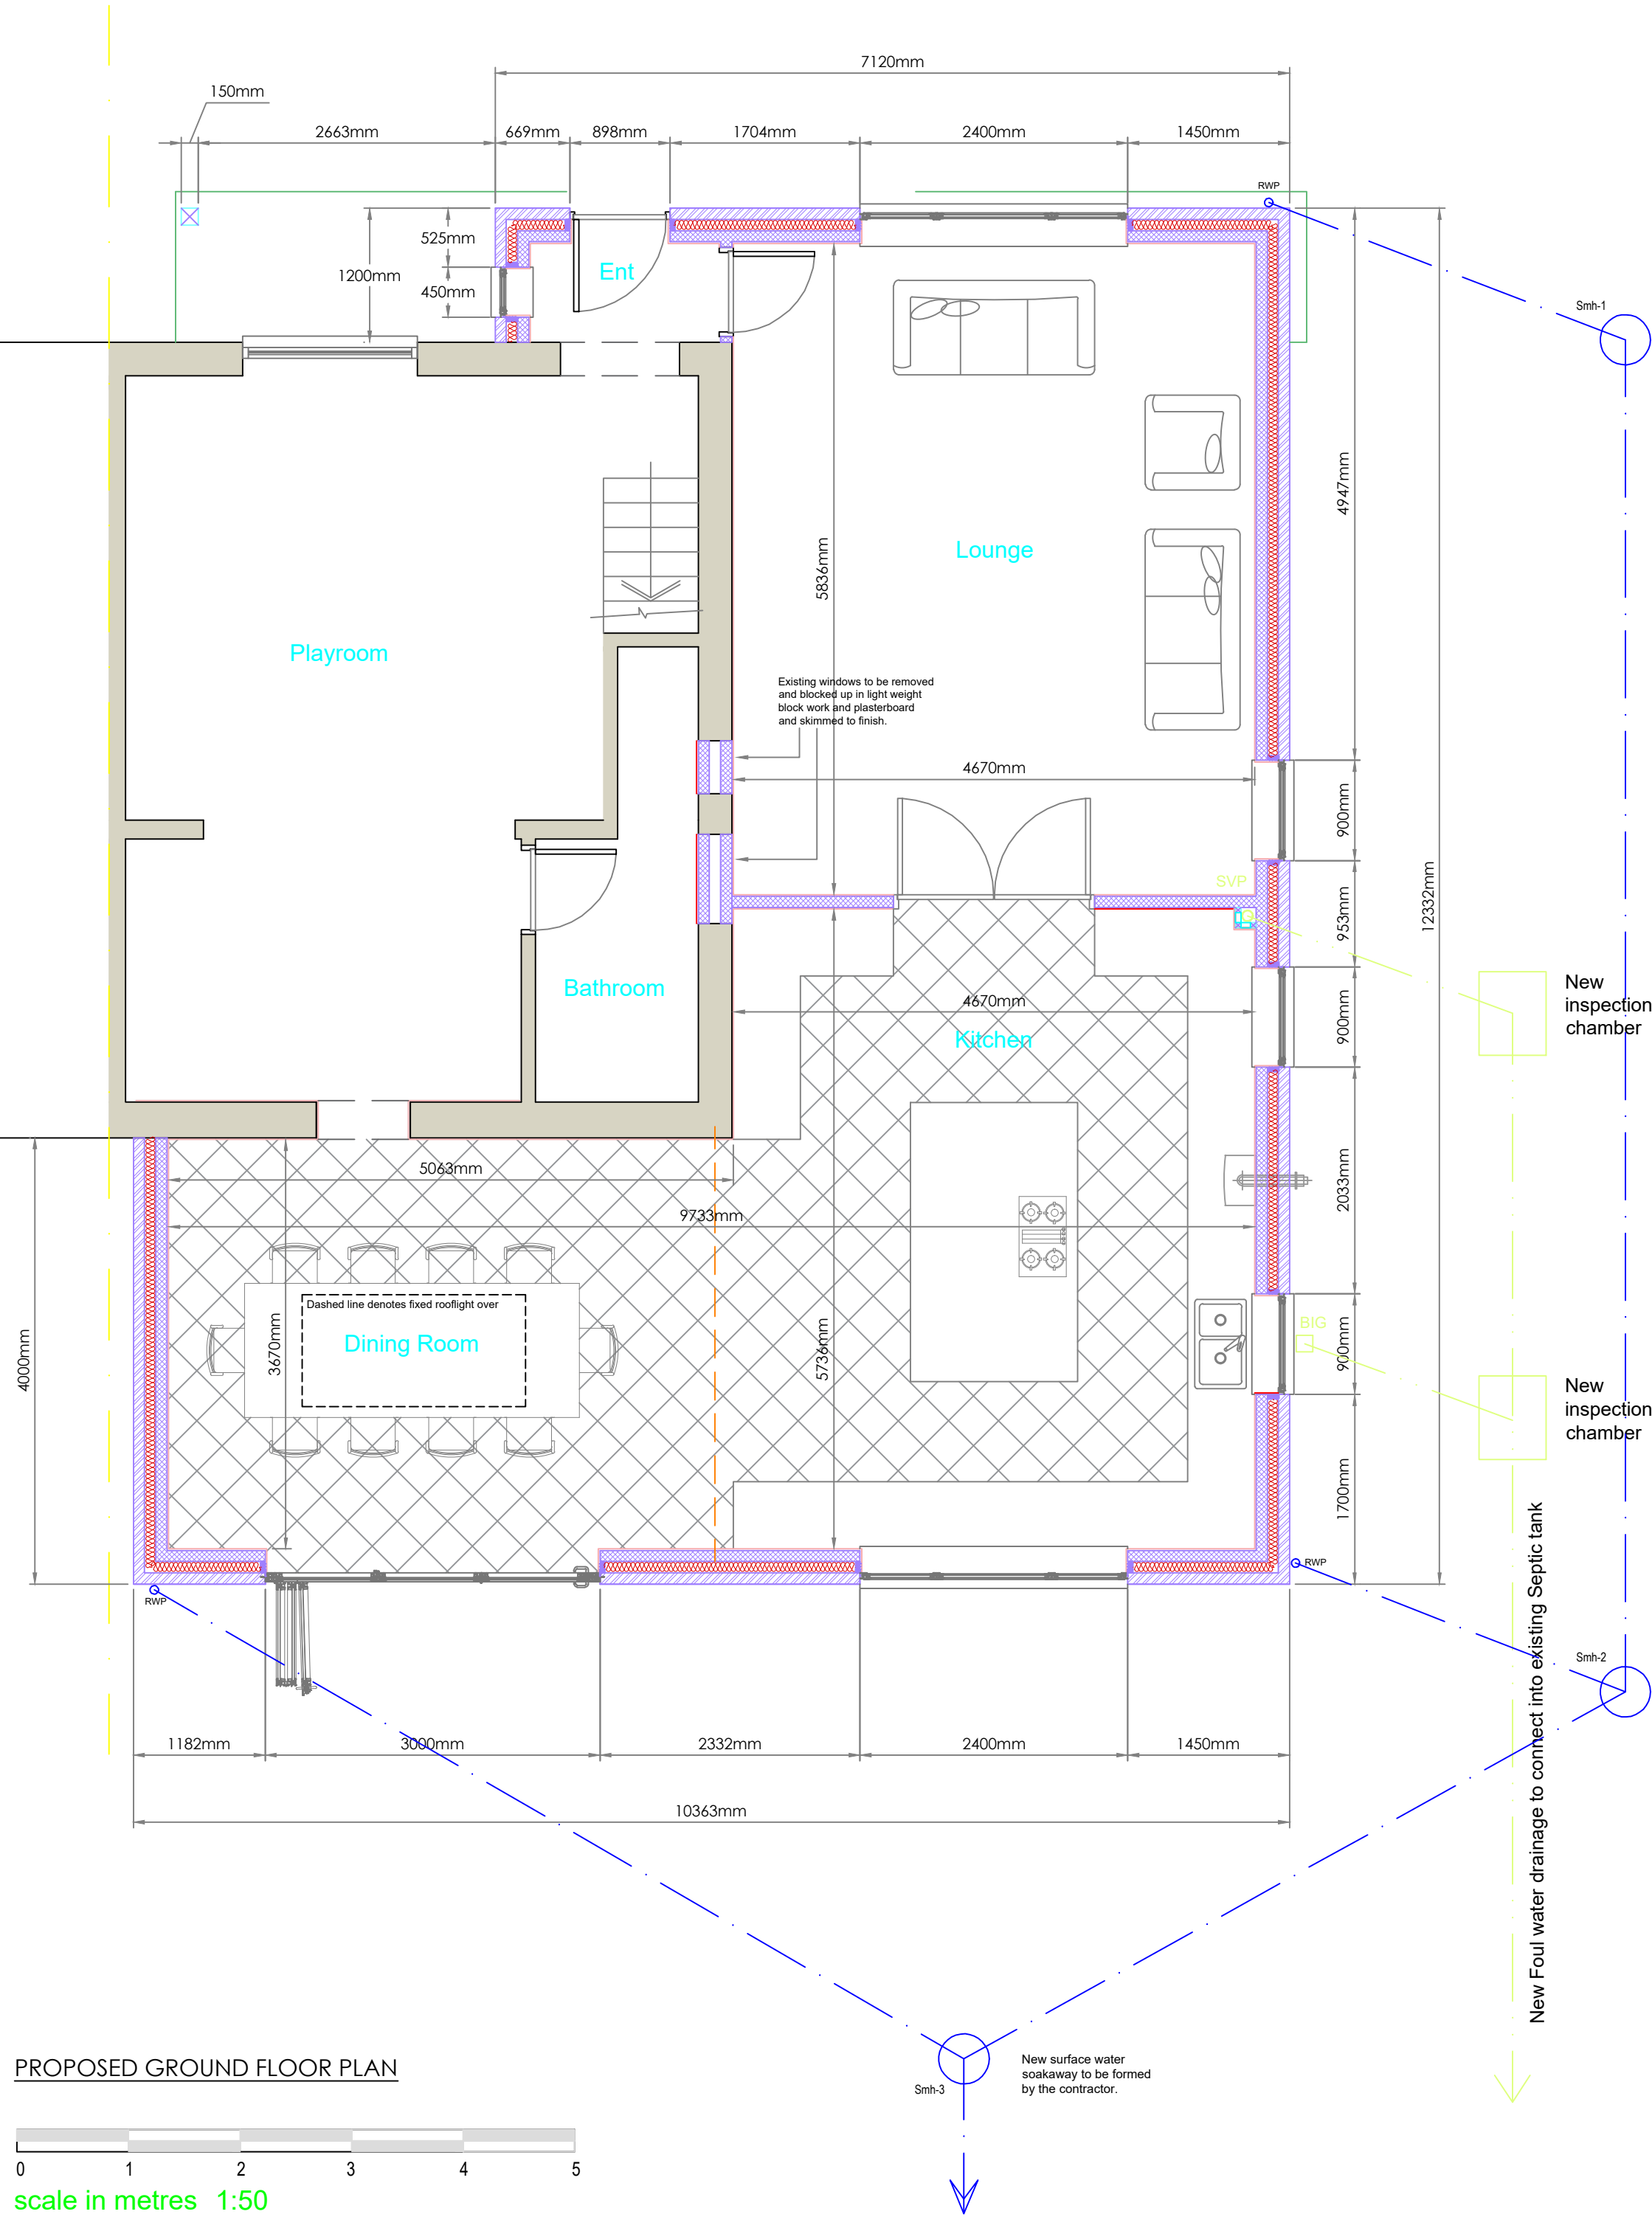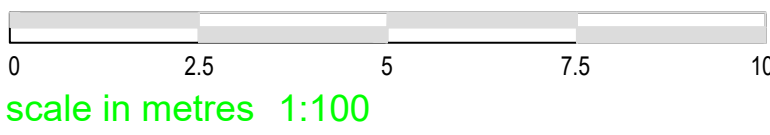



PROPOSED GROUND FLOOR PLAN

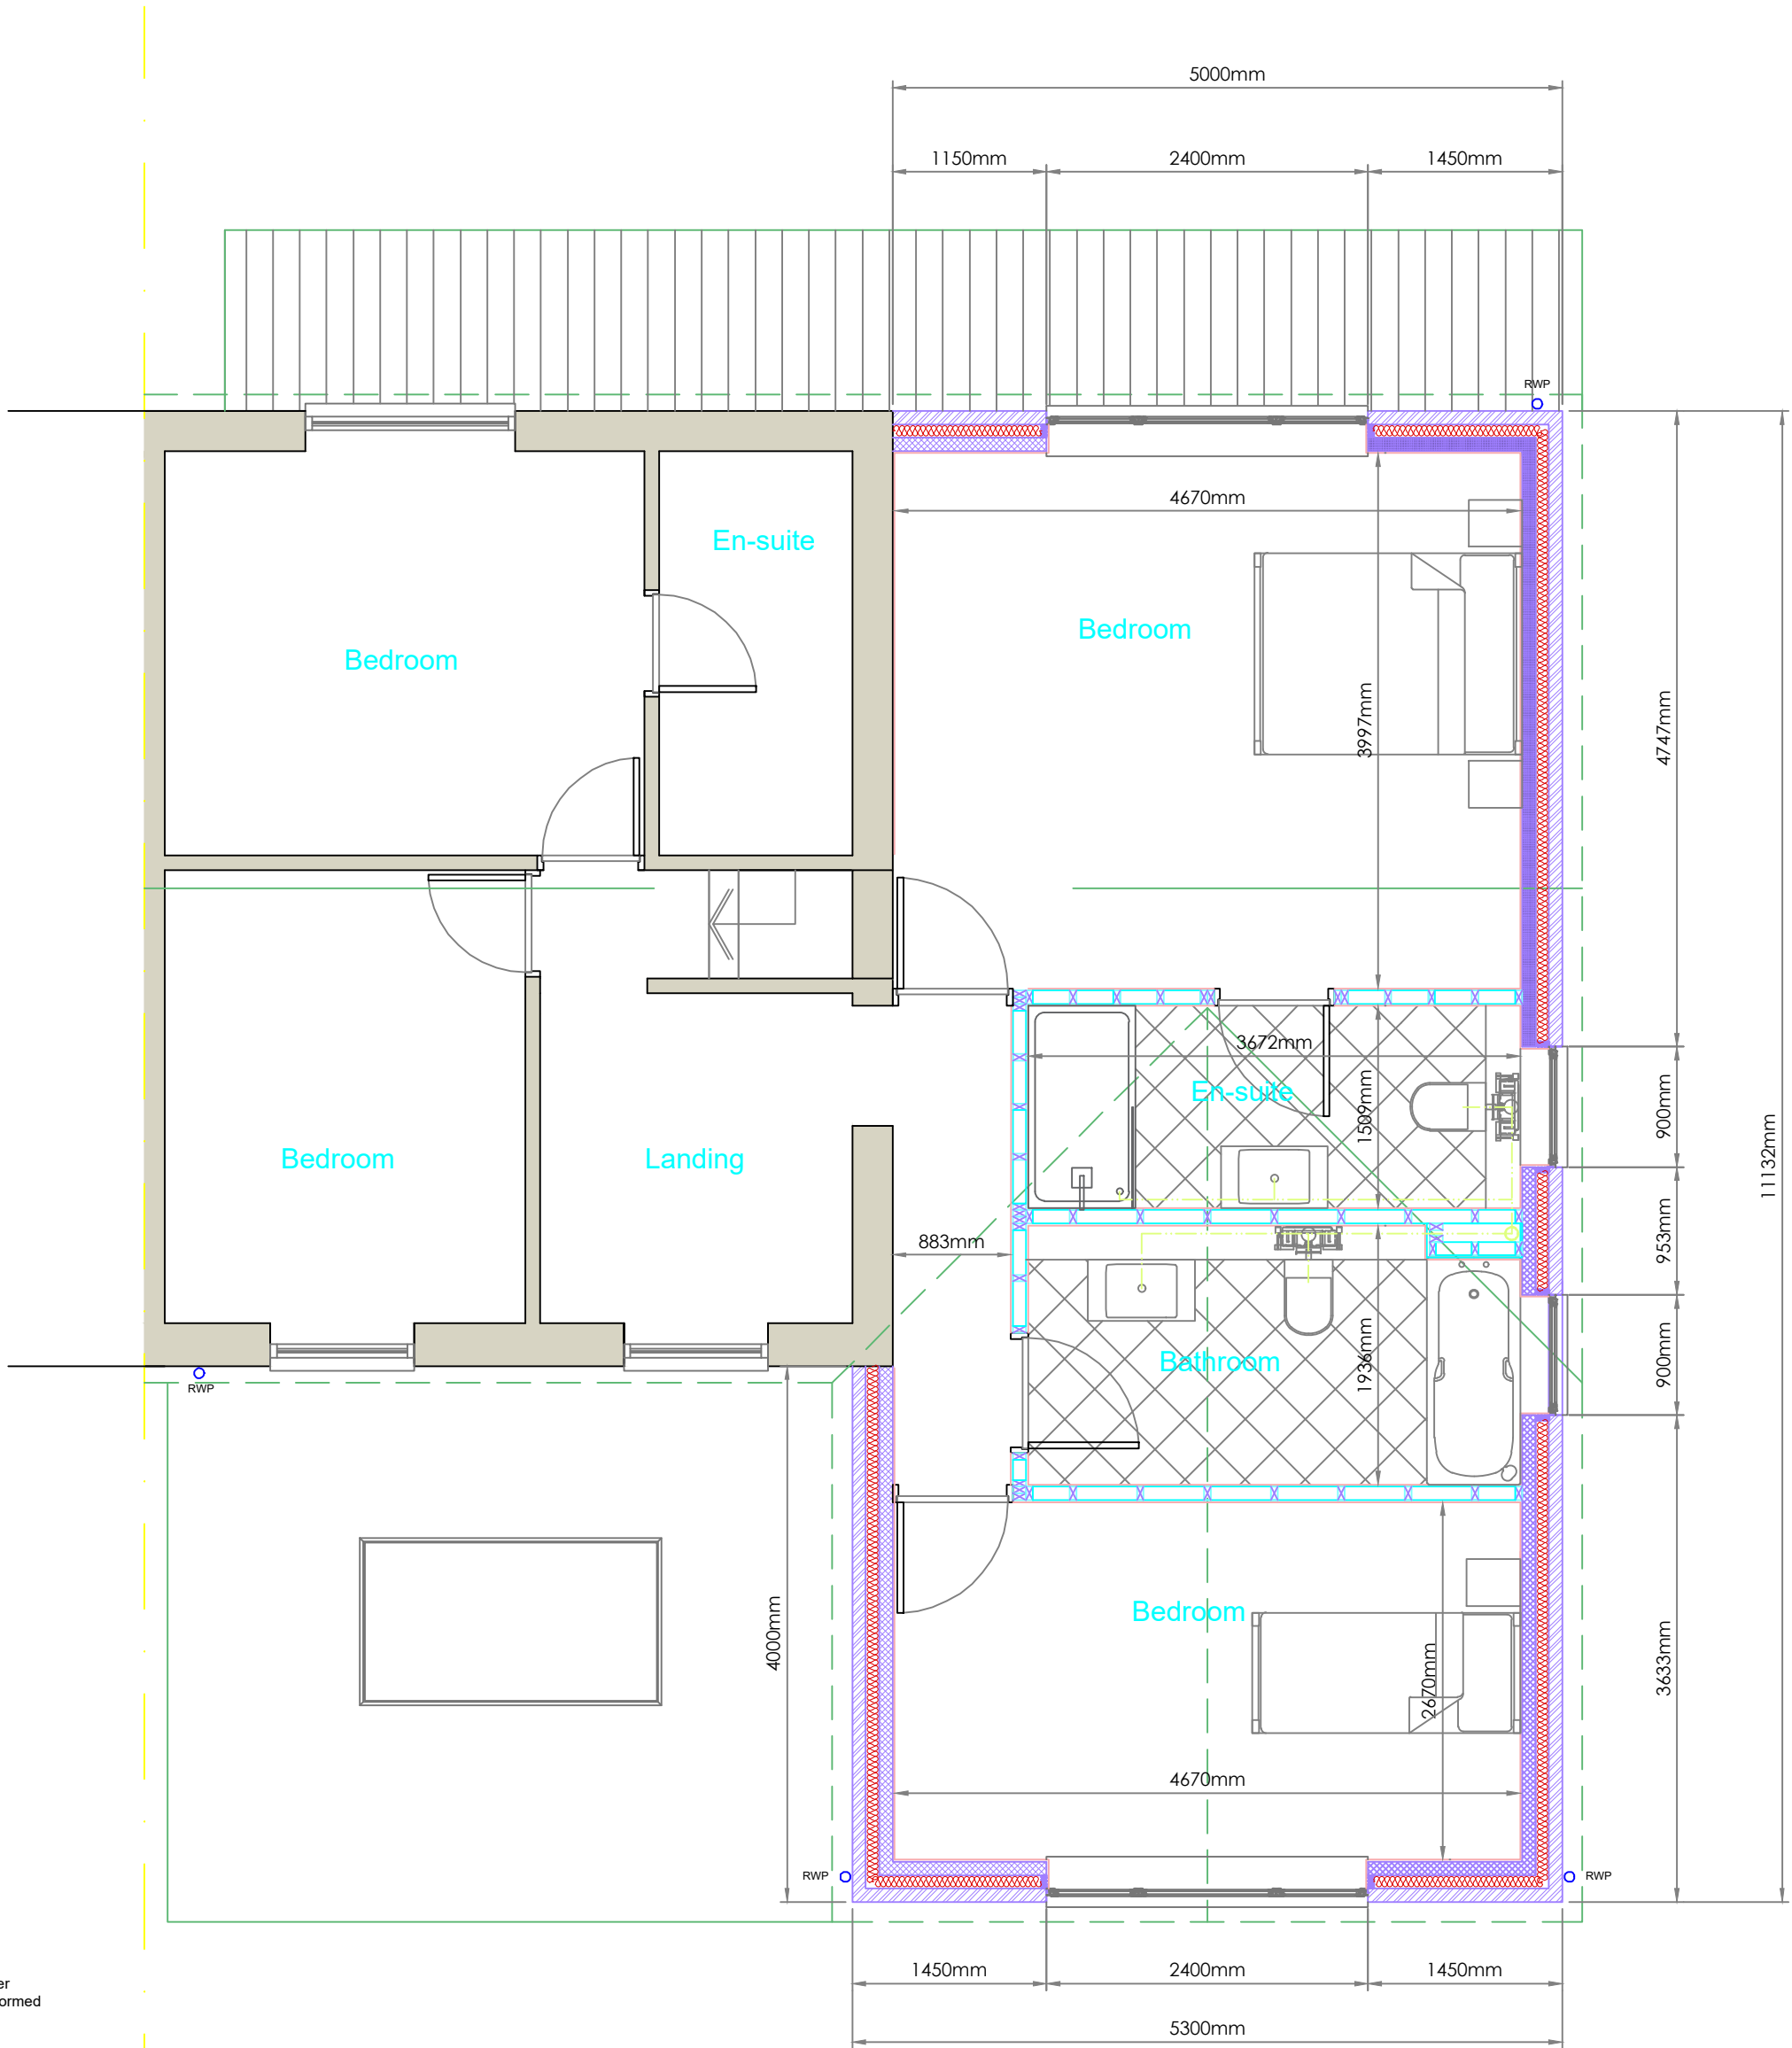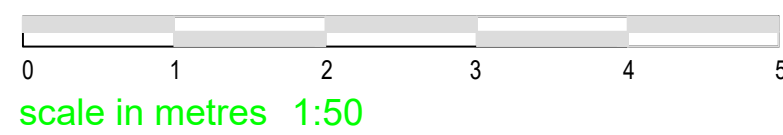



PROPOSED FIRST FLOOR PLAN

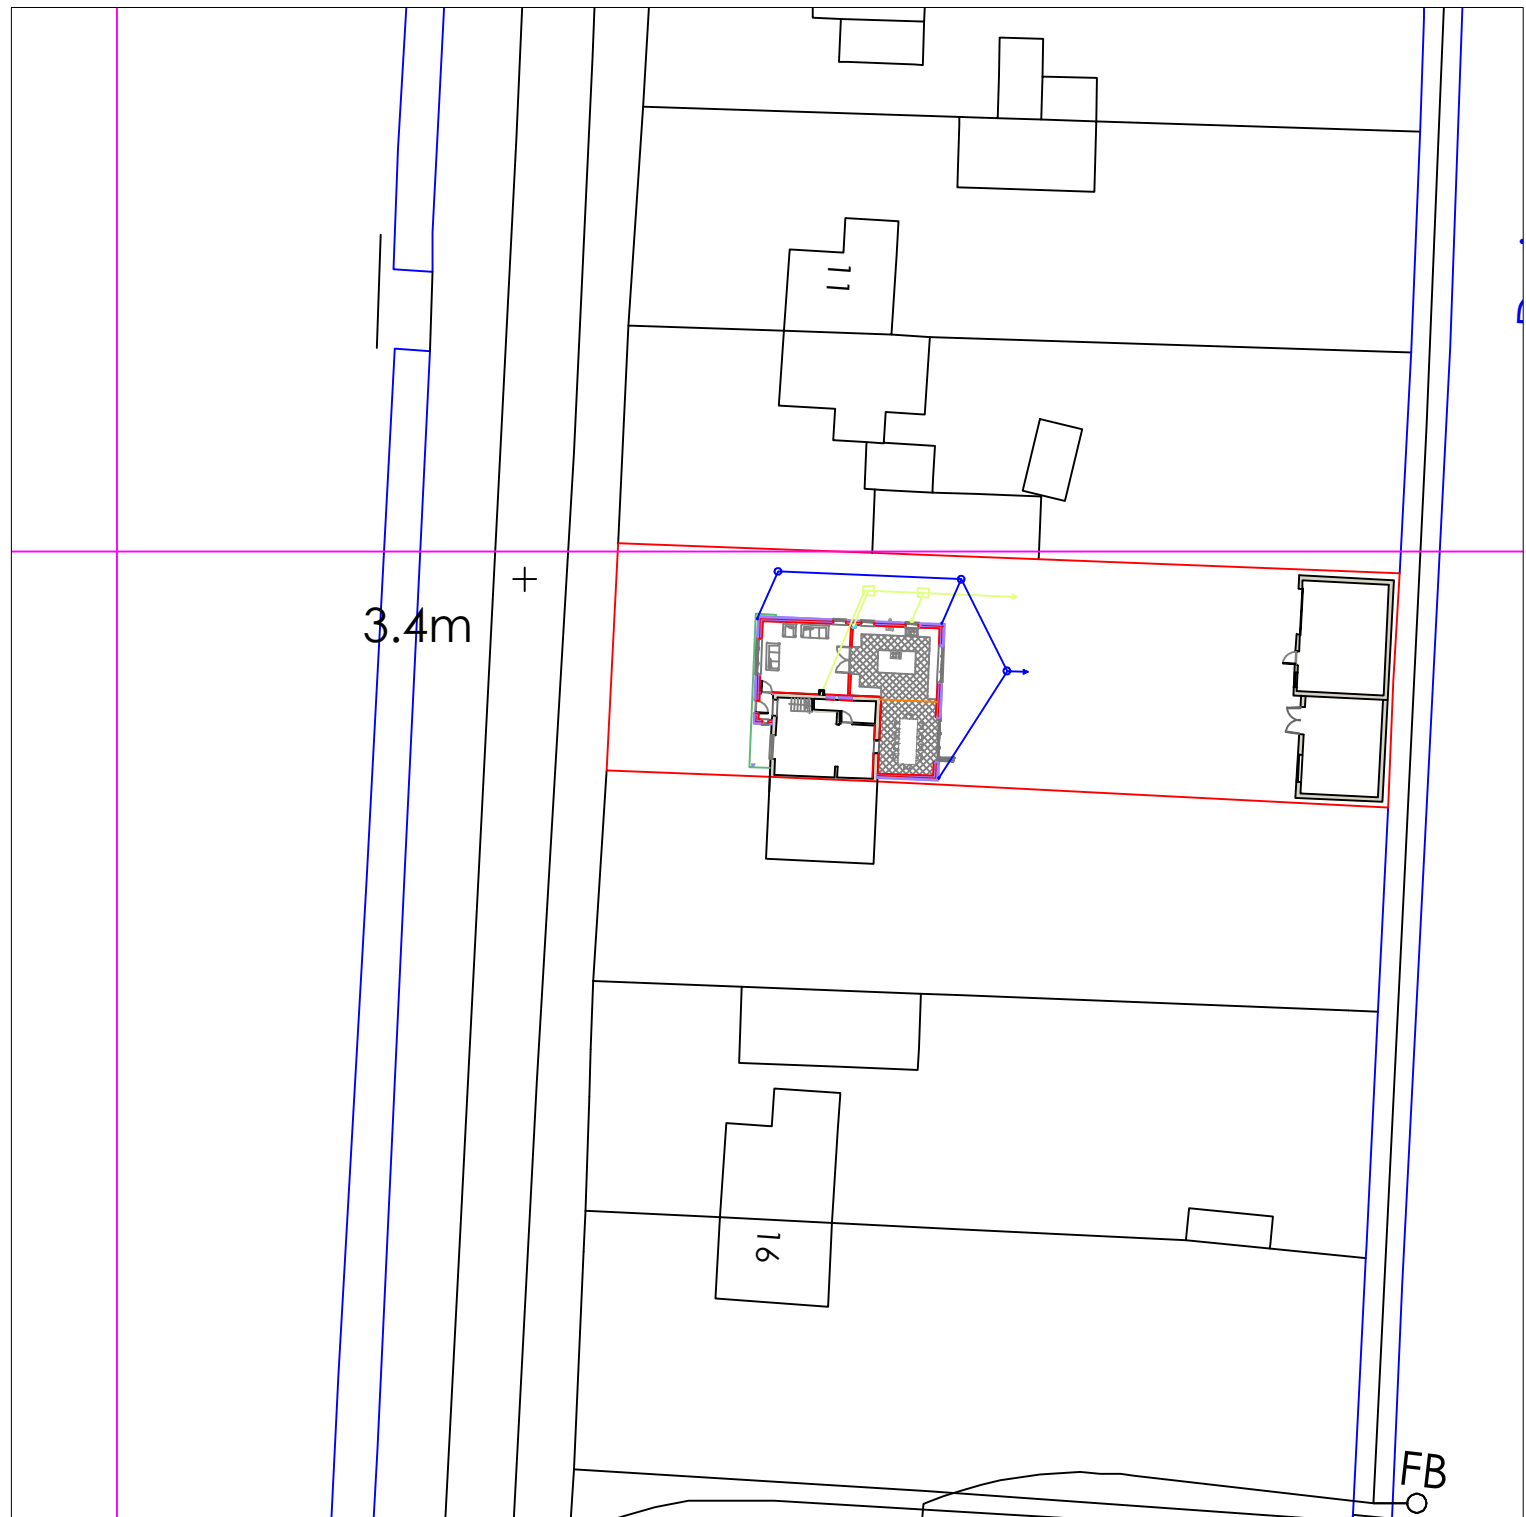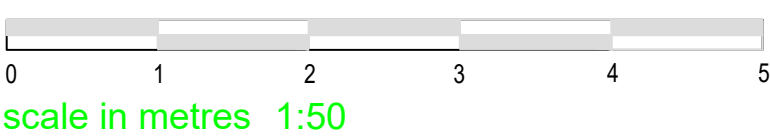


PROPOSED SITE PLAN

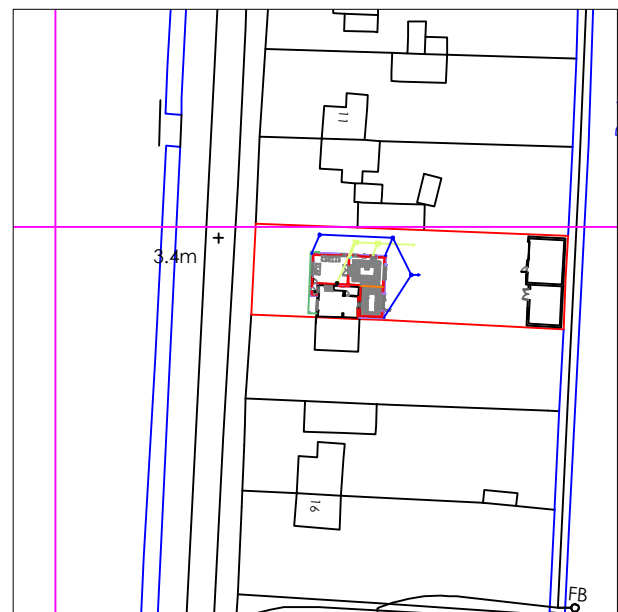 

PROPOSED LOCATION PLAN

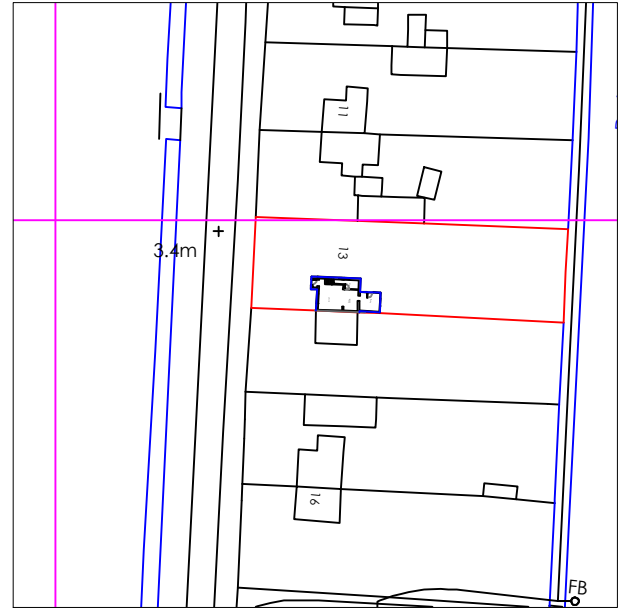 

EXISTING LOCATION PLAN

 

A	19.08.20	First issue	SR
Rev	Date	Description	By
DESIGNED BY			
01553 886 121 info@arcitek.co.uk www.arcitekbuildingdesign.co.uk			
Drawing Title			
Project Title			
PROPOSED 2 STORY SIDE AND REAR EXTENSION			
Address			
13 CRANESGATE NORTH WHAPLODE ST. CATHERINE PE12 6SR			
Scale	Drawn By	Date	
as shown @ A1	KC	19.08.20	
Drawing no.	17191-PI02	Revision	A