



Plot 1

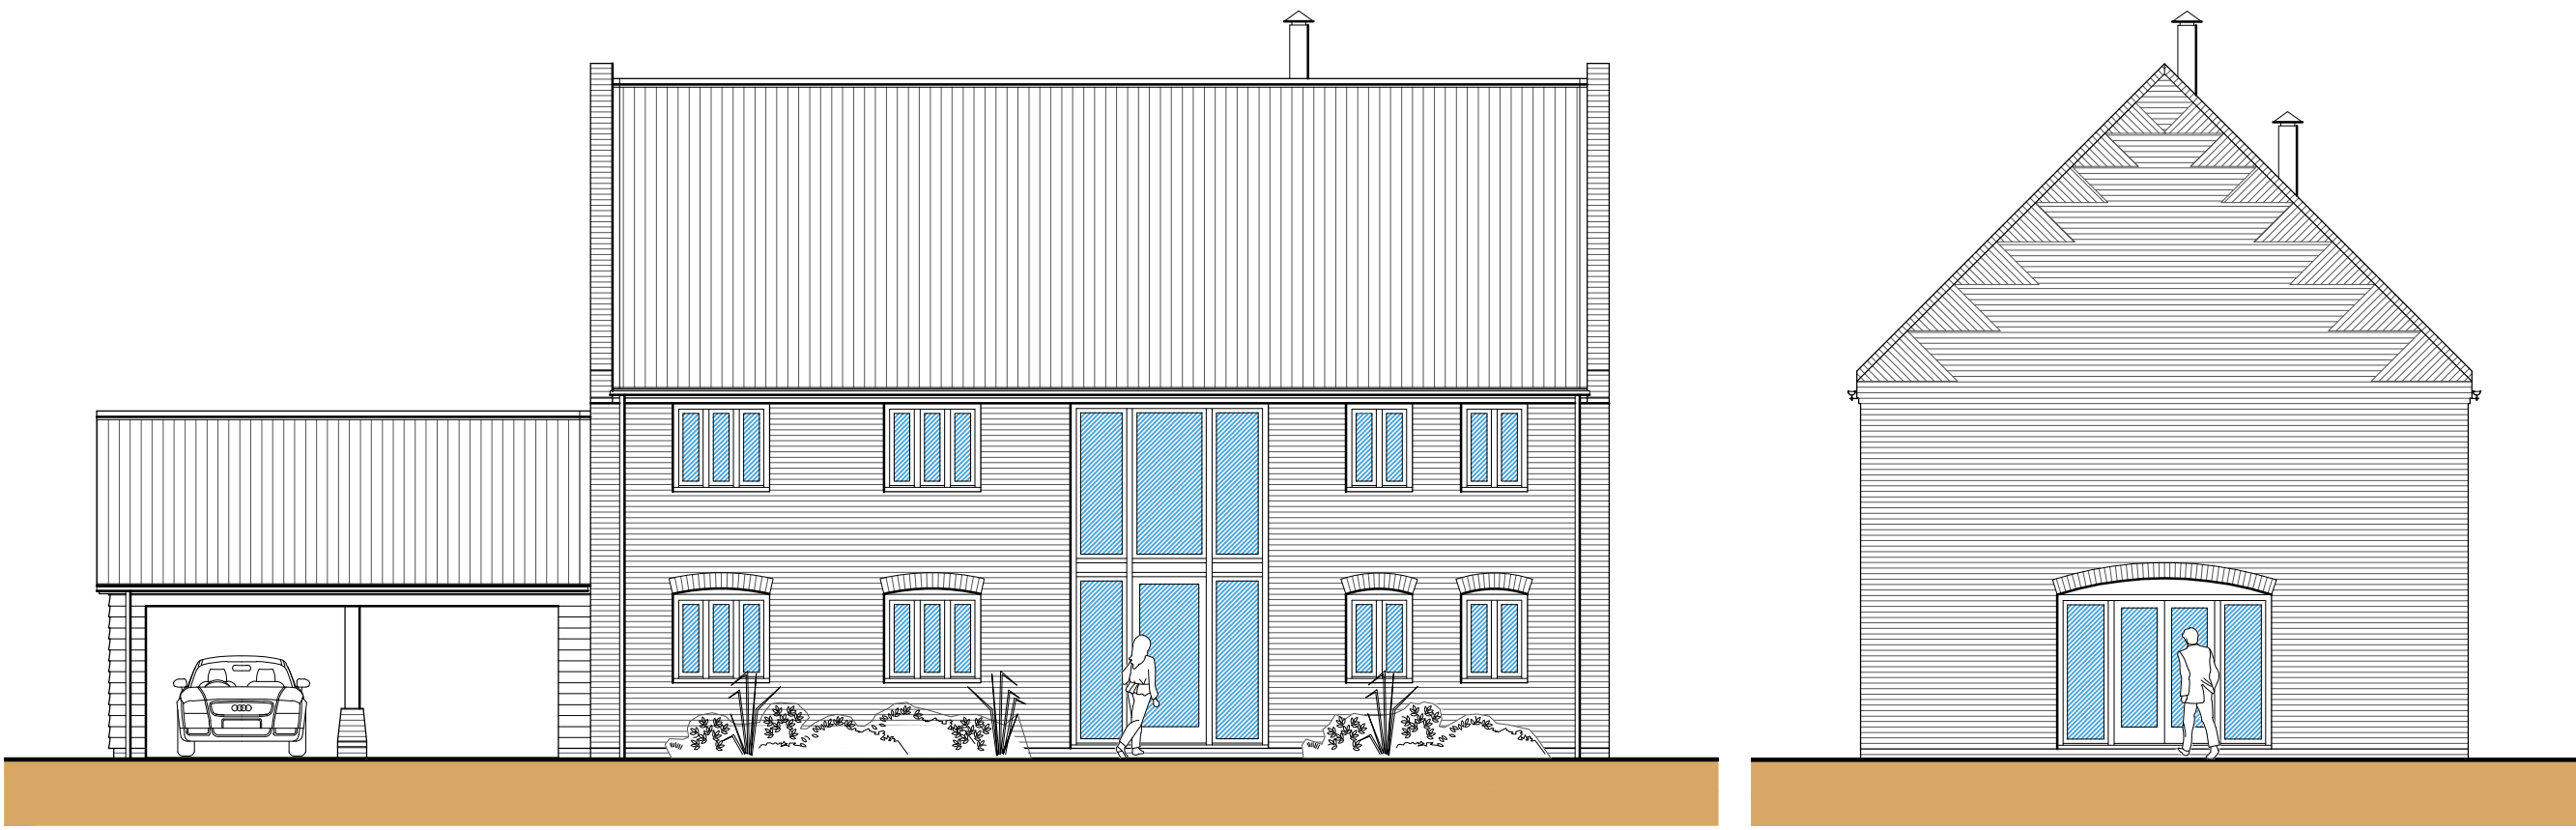


Front Elevation (SW)
Scale: 1:100

Side Elevation (SE)
Scale: 1:100

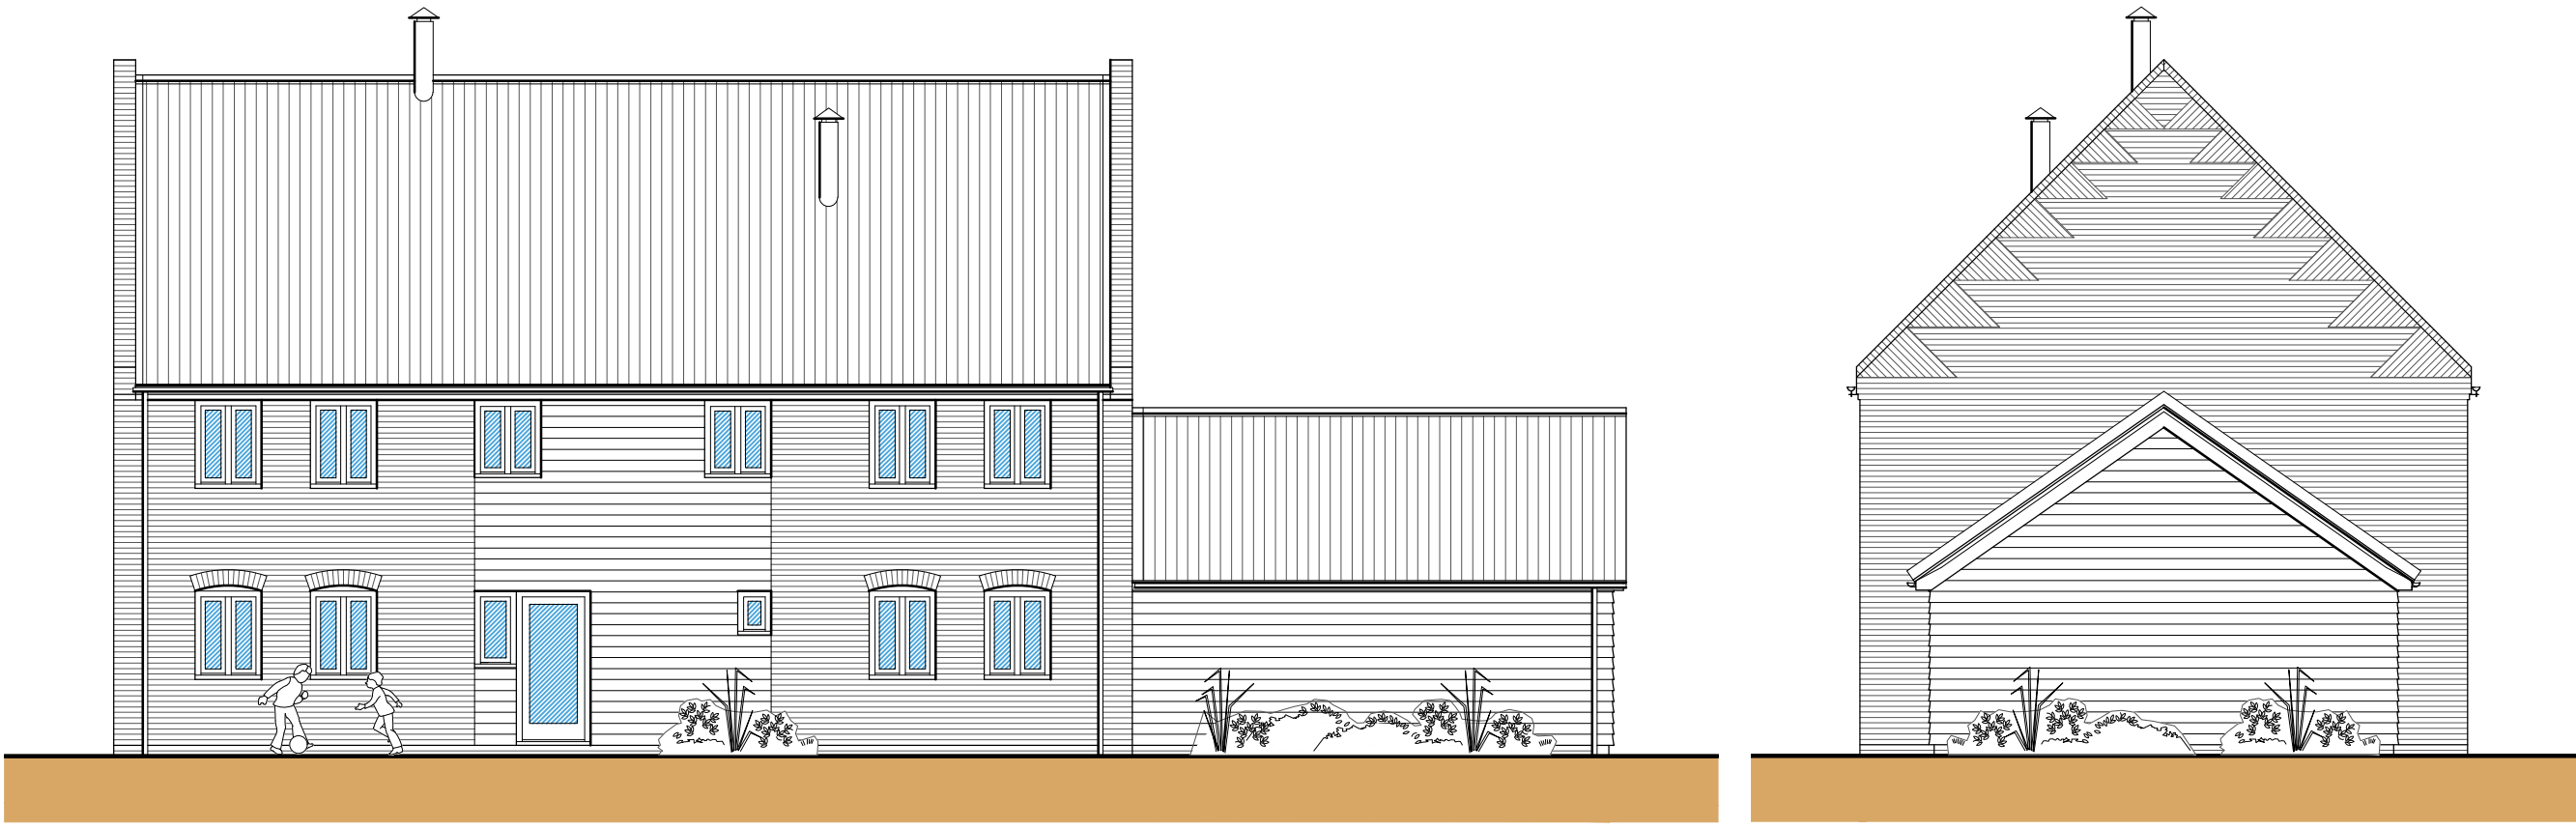


Rear Elevation (NE)
Scale: 1:100

Side Elevation (NW)
Scale: 1:100

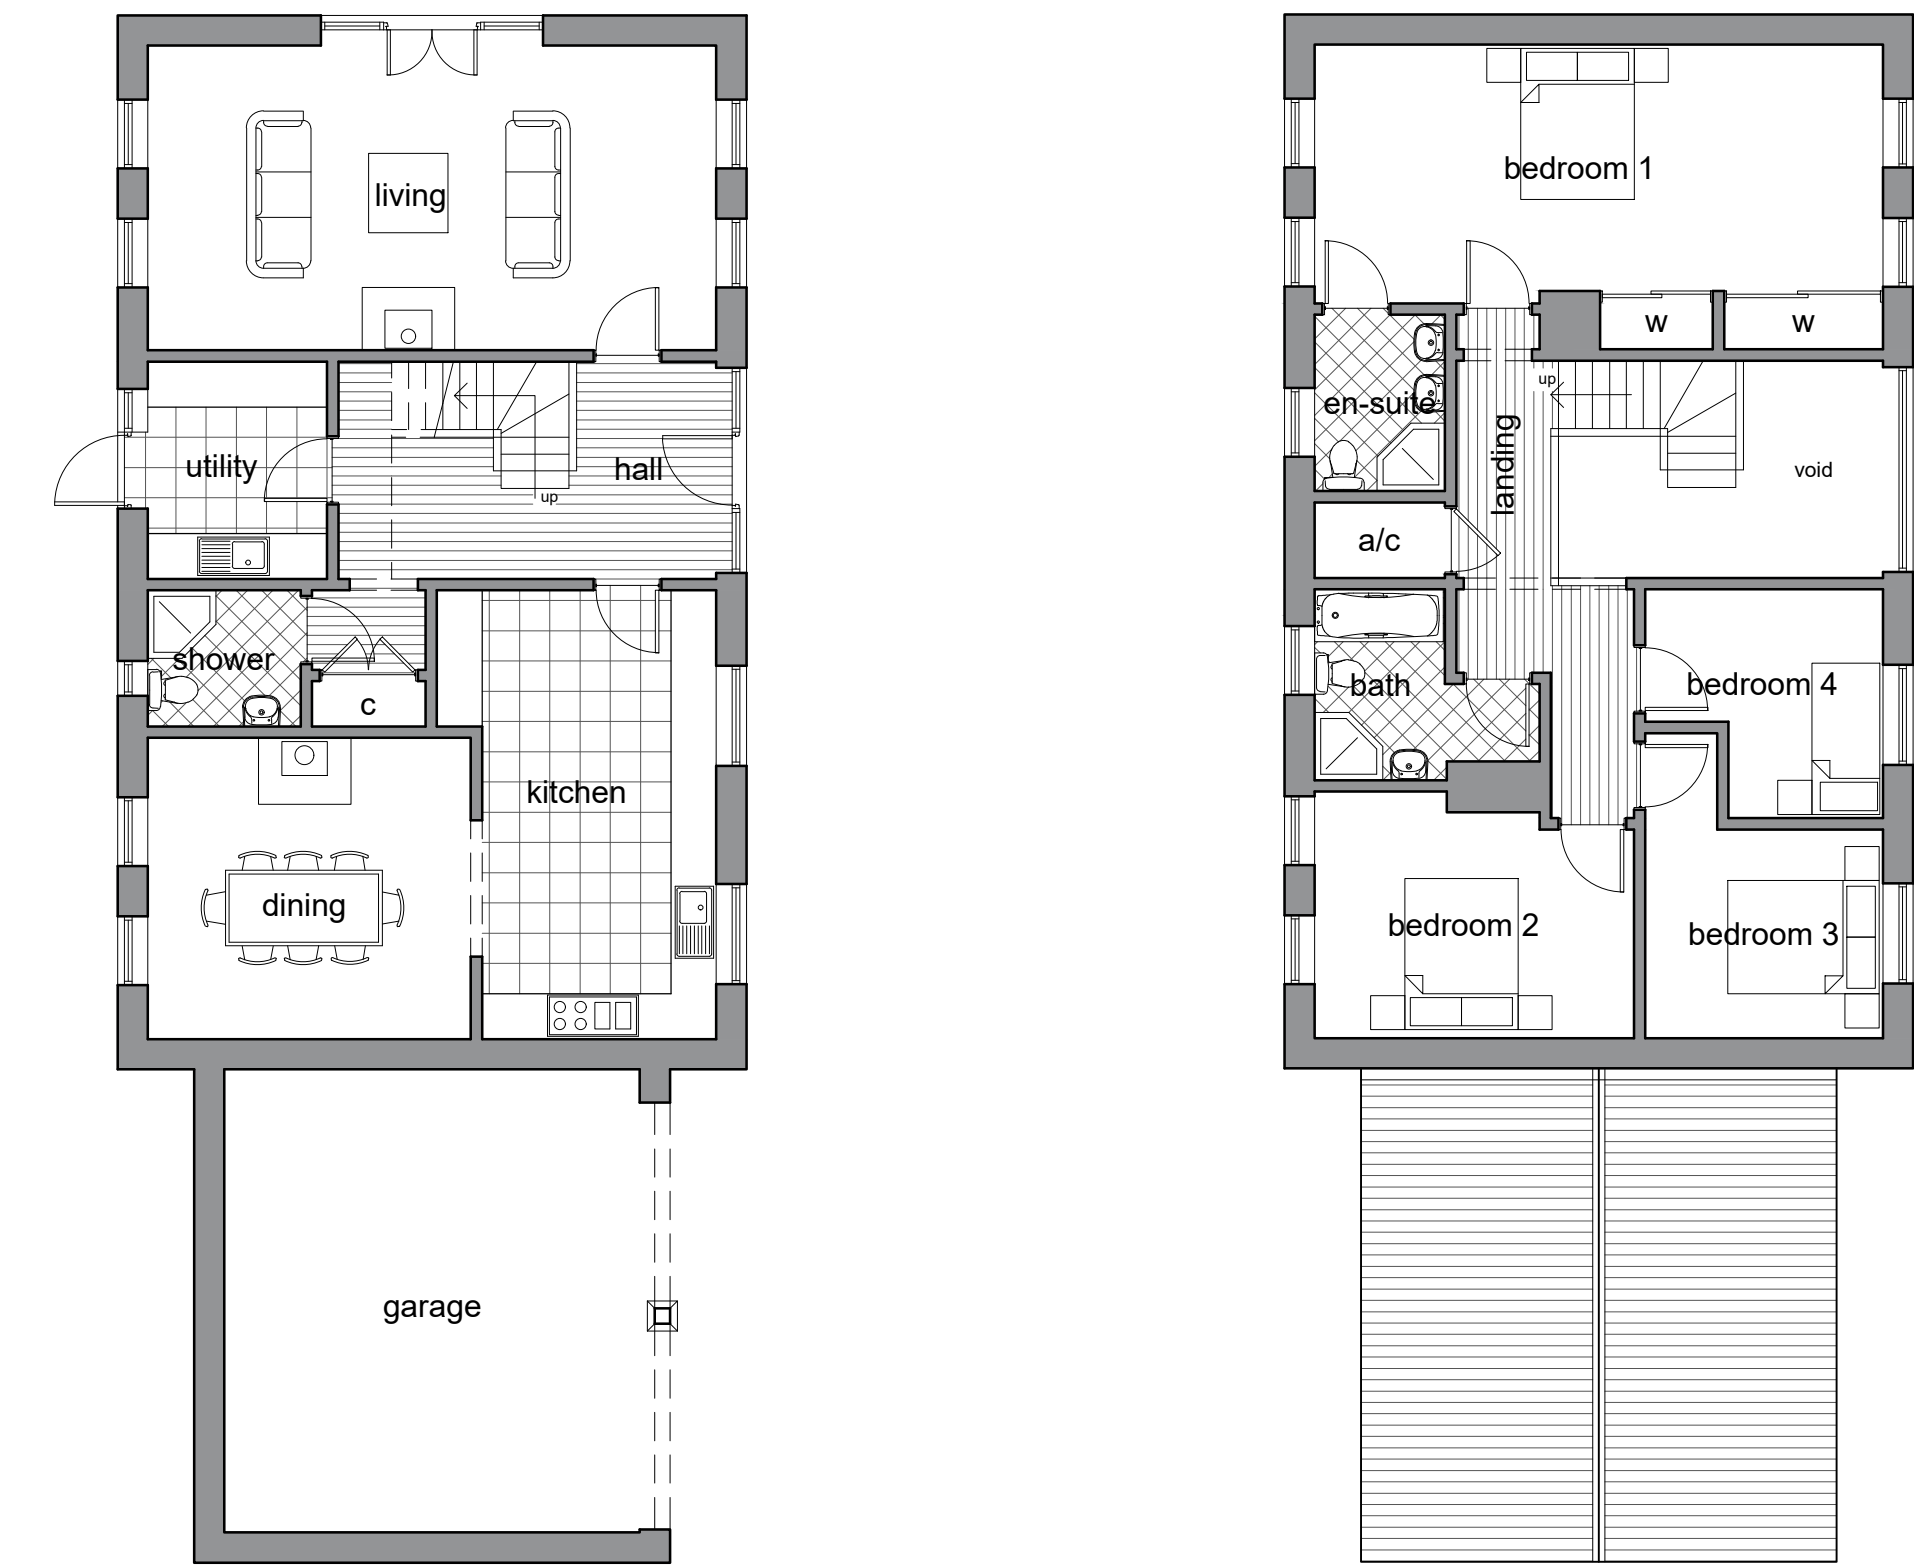

Ground Floor Plan
Scale: 1:100

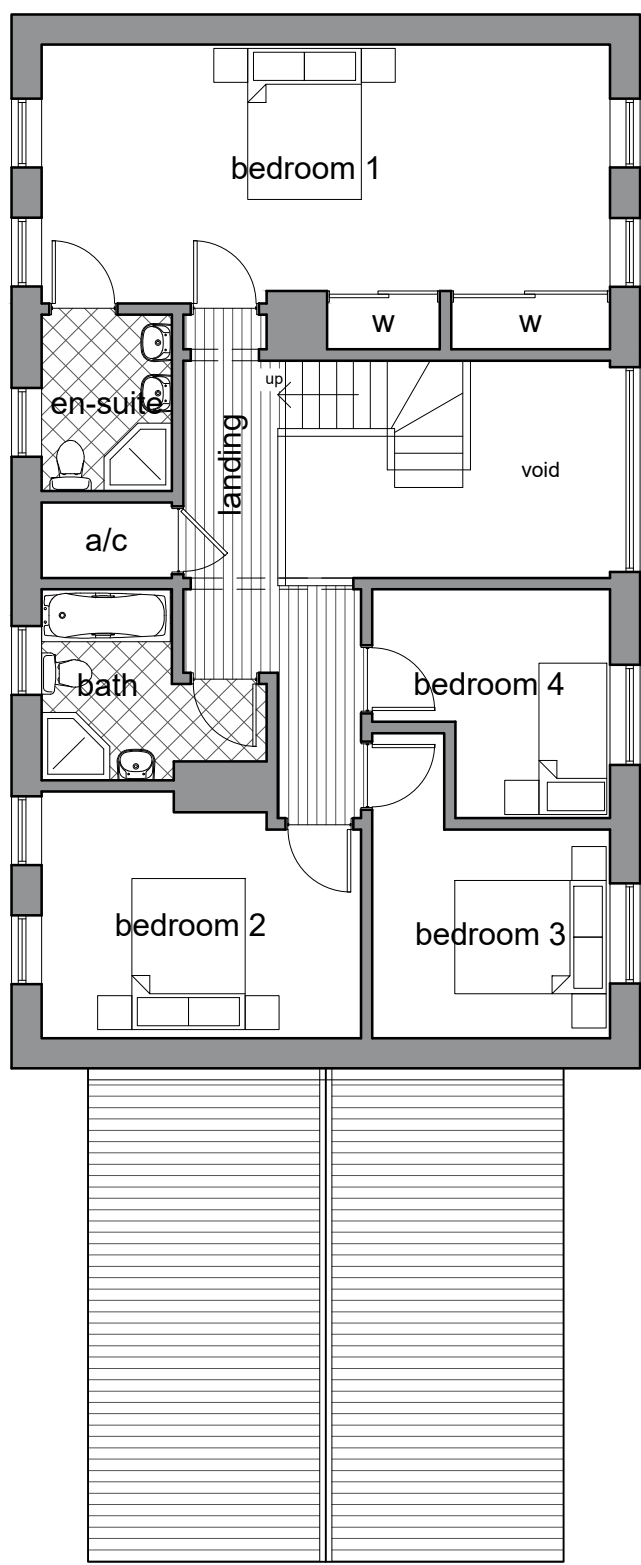


First Floor Plan
Scale: 1:100

Plot 2




Front Elevation (NW)
Scale: 1:100

Side Elevation (SW)
Scale: 1:100

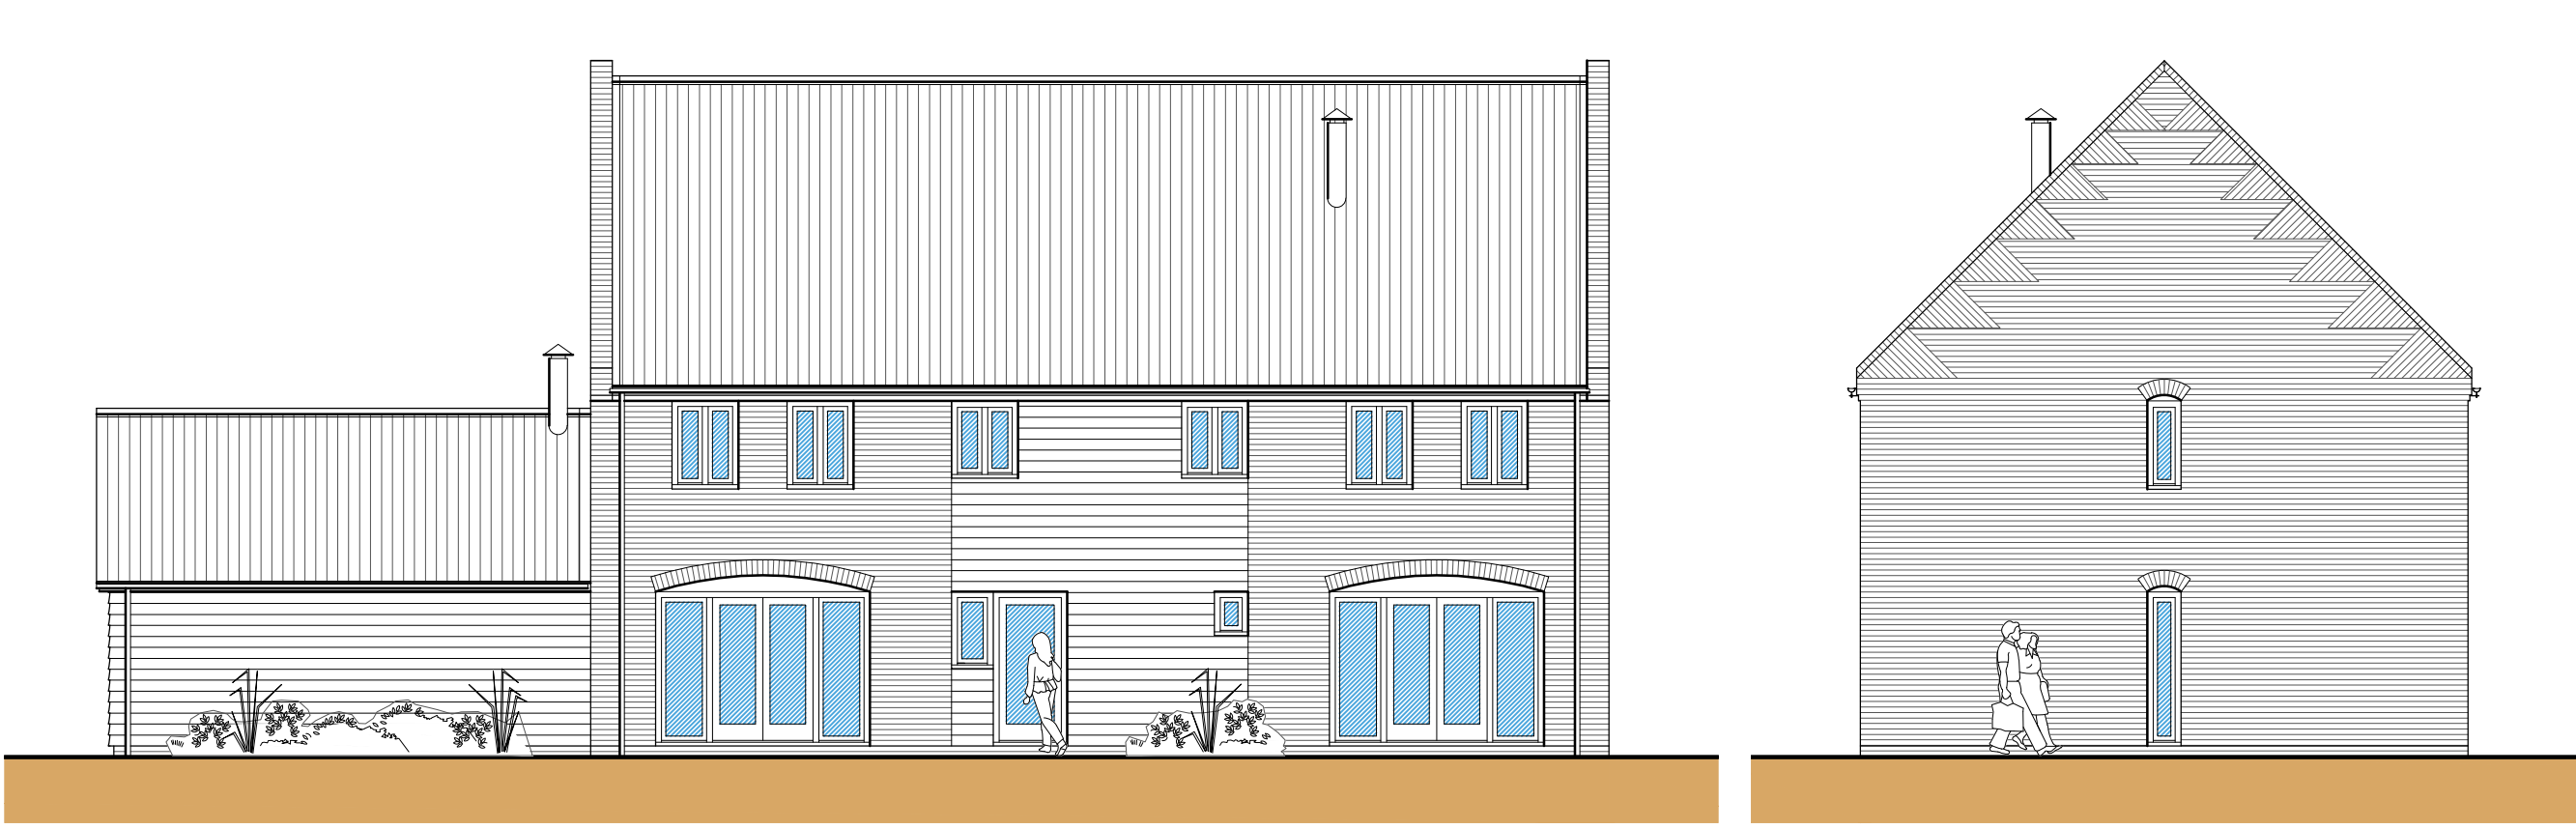


Rear Elevation (NE)
Scale: 1:100

Side Elevation (NE)
Scale: 1:100

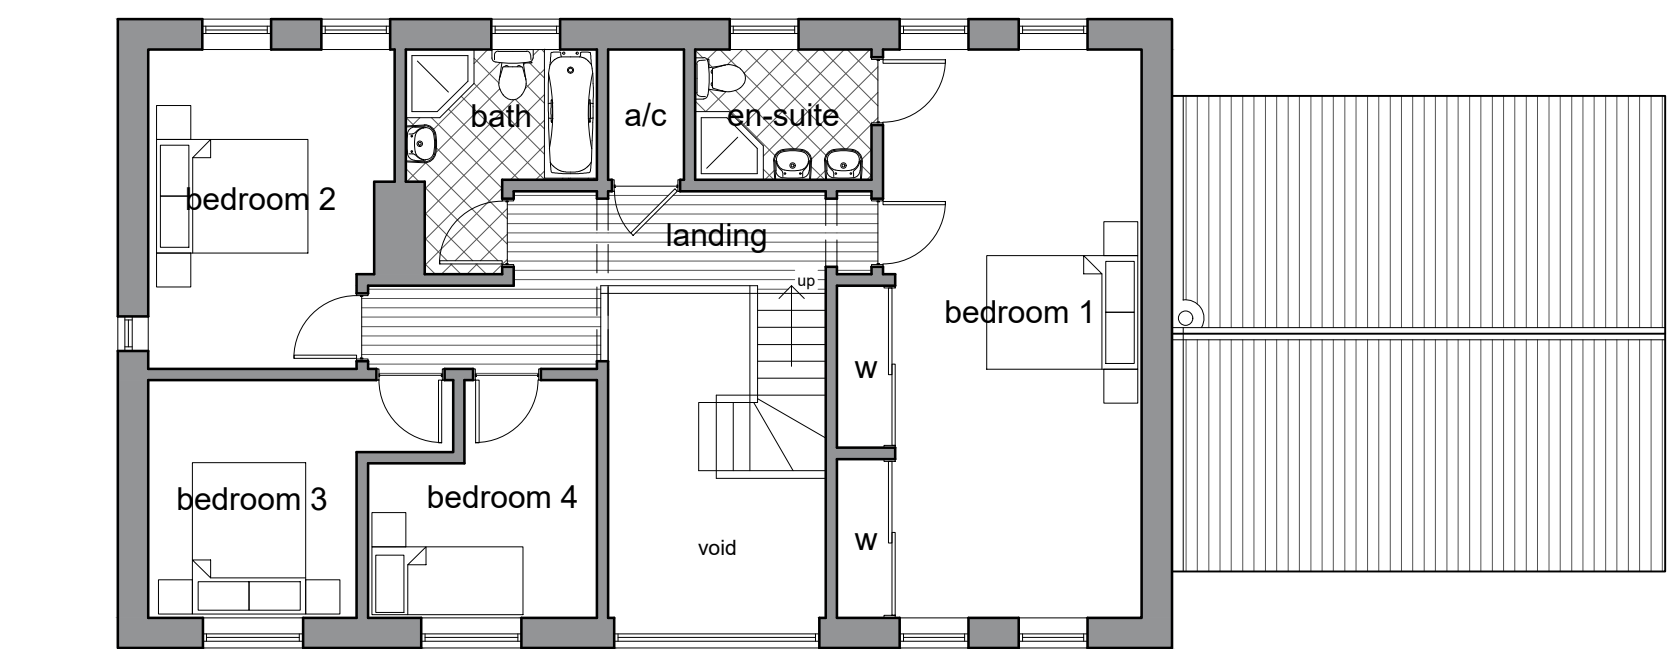


First Floor Plan
Scale: 1:100

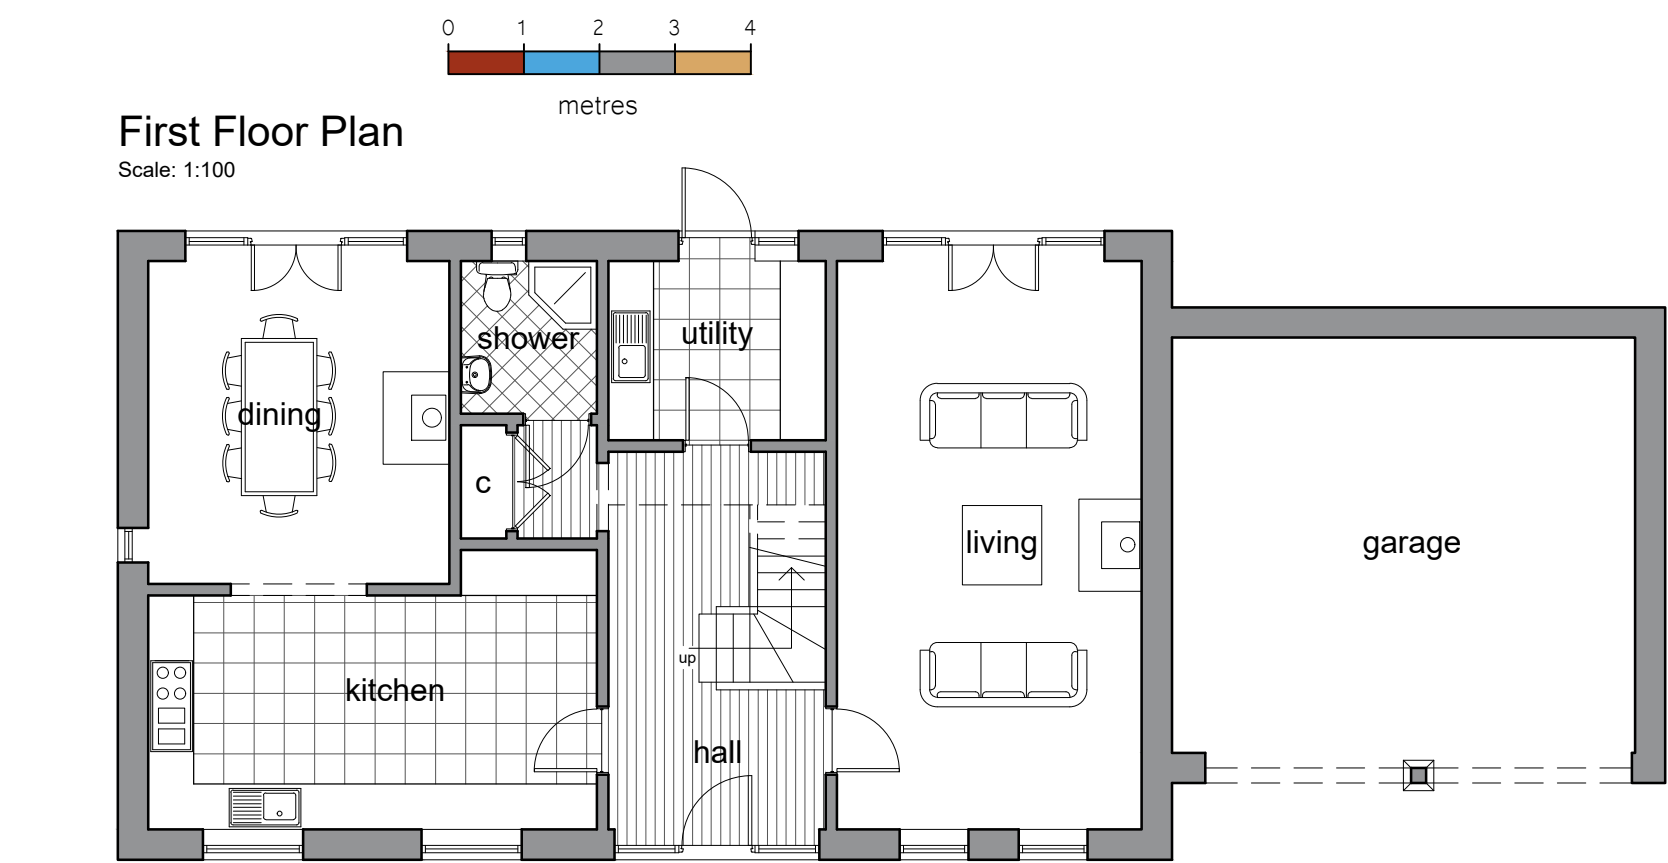

Ground Floor Plan
Scale: 1:100

- General Notes
1. This drawing shall not be scaled, figured dimensions only to be used.
 2. All dimensions are shown in "mm" unless otherwise stated.
 3. The contractor, sub-contractors and suppliers must verify all dimensions on site prior to the commencement of any work.
 4. This drawing is to be read in conjunction with all relevant engineers and specialist sub-contractors drawings and specifications.
 5. Any discrepancies are to be brought to the designers attention.

ELEVATION KEY

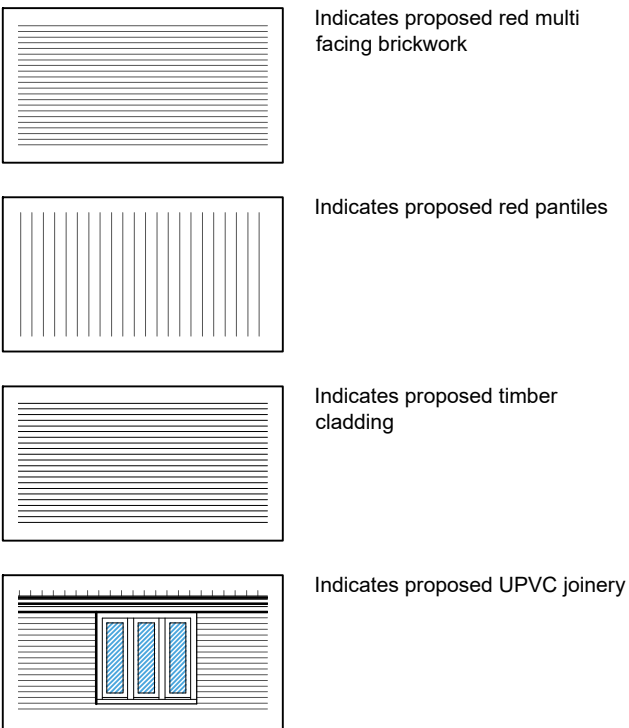

Status

FOR APPROVAL



Swann Edwards Architecture Limited, Swann Edwards Architecture,
Black Barn, Fen Road, Guyhirn, Wisbech, Cambs. PE13 4AA
t 01945 450694 e info@swannedwards.co.uk w www.swannedwards.co.uk

Job Title
Proposed Dwellings
Buildings adj. Carlton Lodge,
Oxcroft Bank, Shepeau Stow
For: Mr Ford

Date
July
2023

Drawn by
SHe
Checked by
G.E.

Drawing Title
Planning Drawing
Plot 1 & 2 Elevations
& Floor Plans

Job No.
SE-1910

Sheet Size
A1
Revision

Dwg No.
PP2100