



FRONT ELEVATION




REAR ELEVATION




SIDE ELEVATION





SIDE ELEVATION

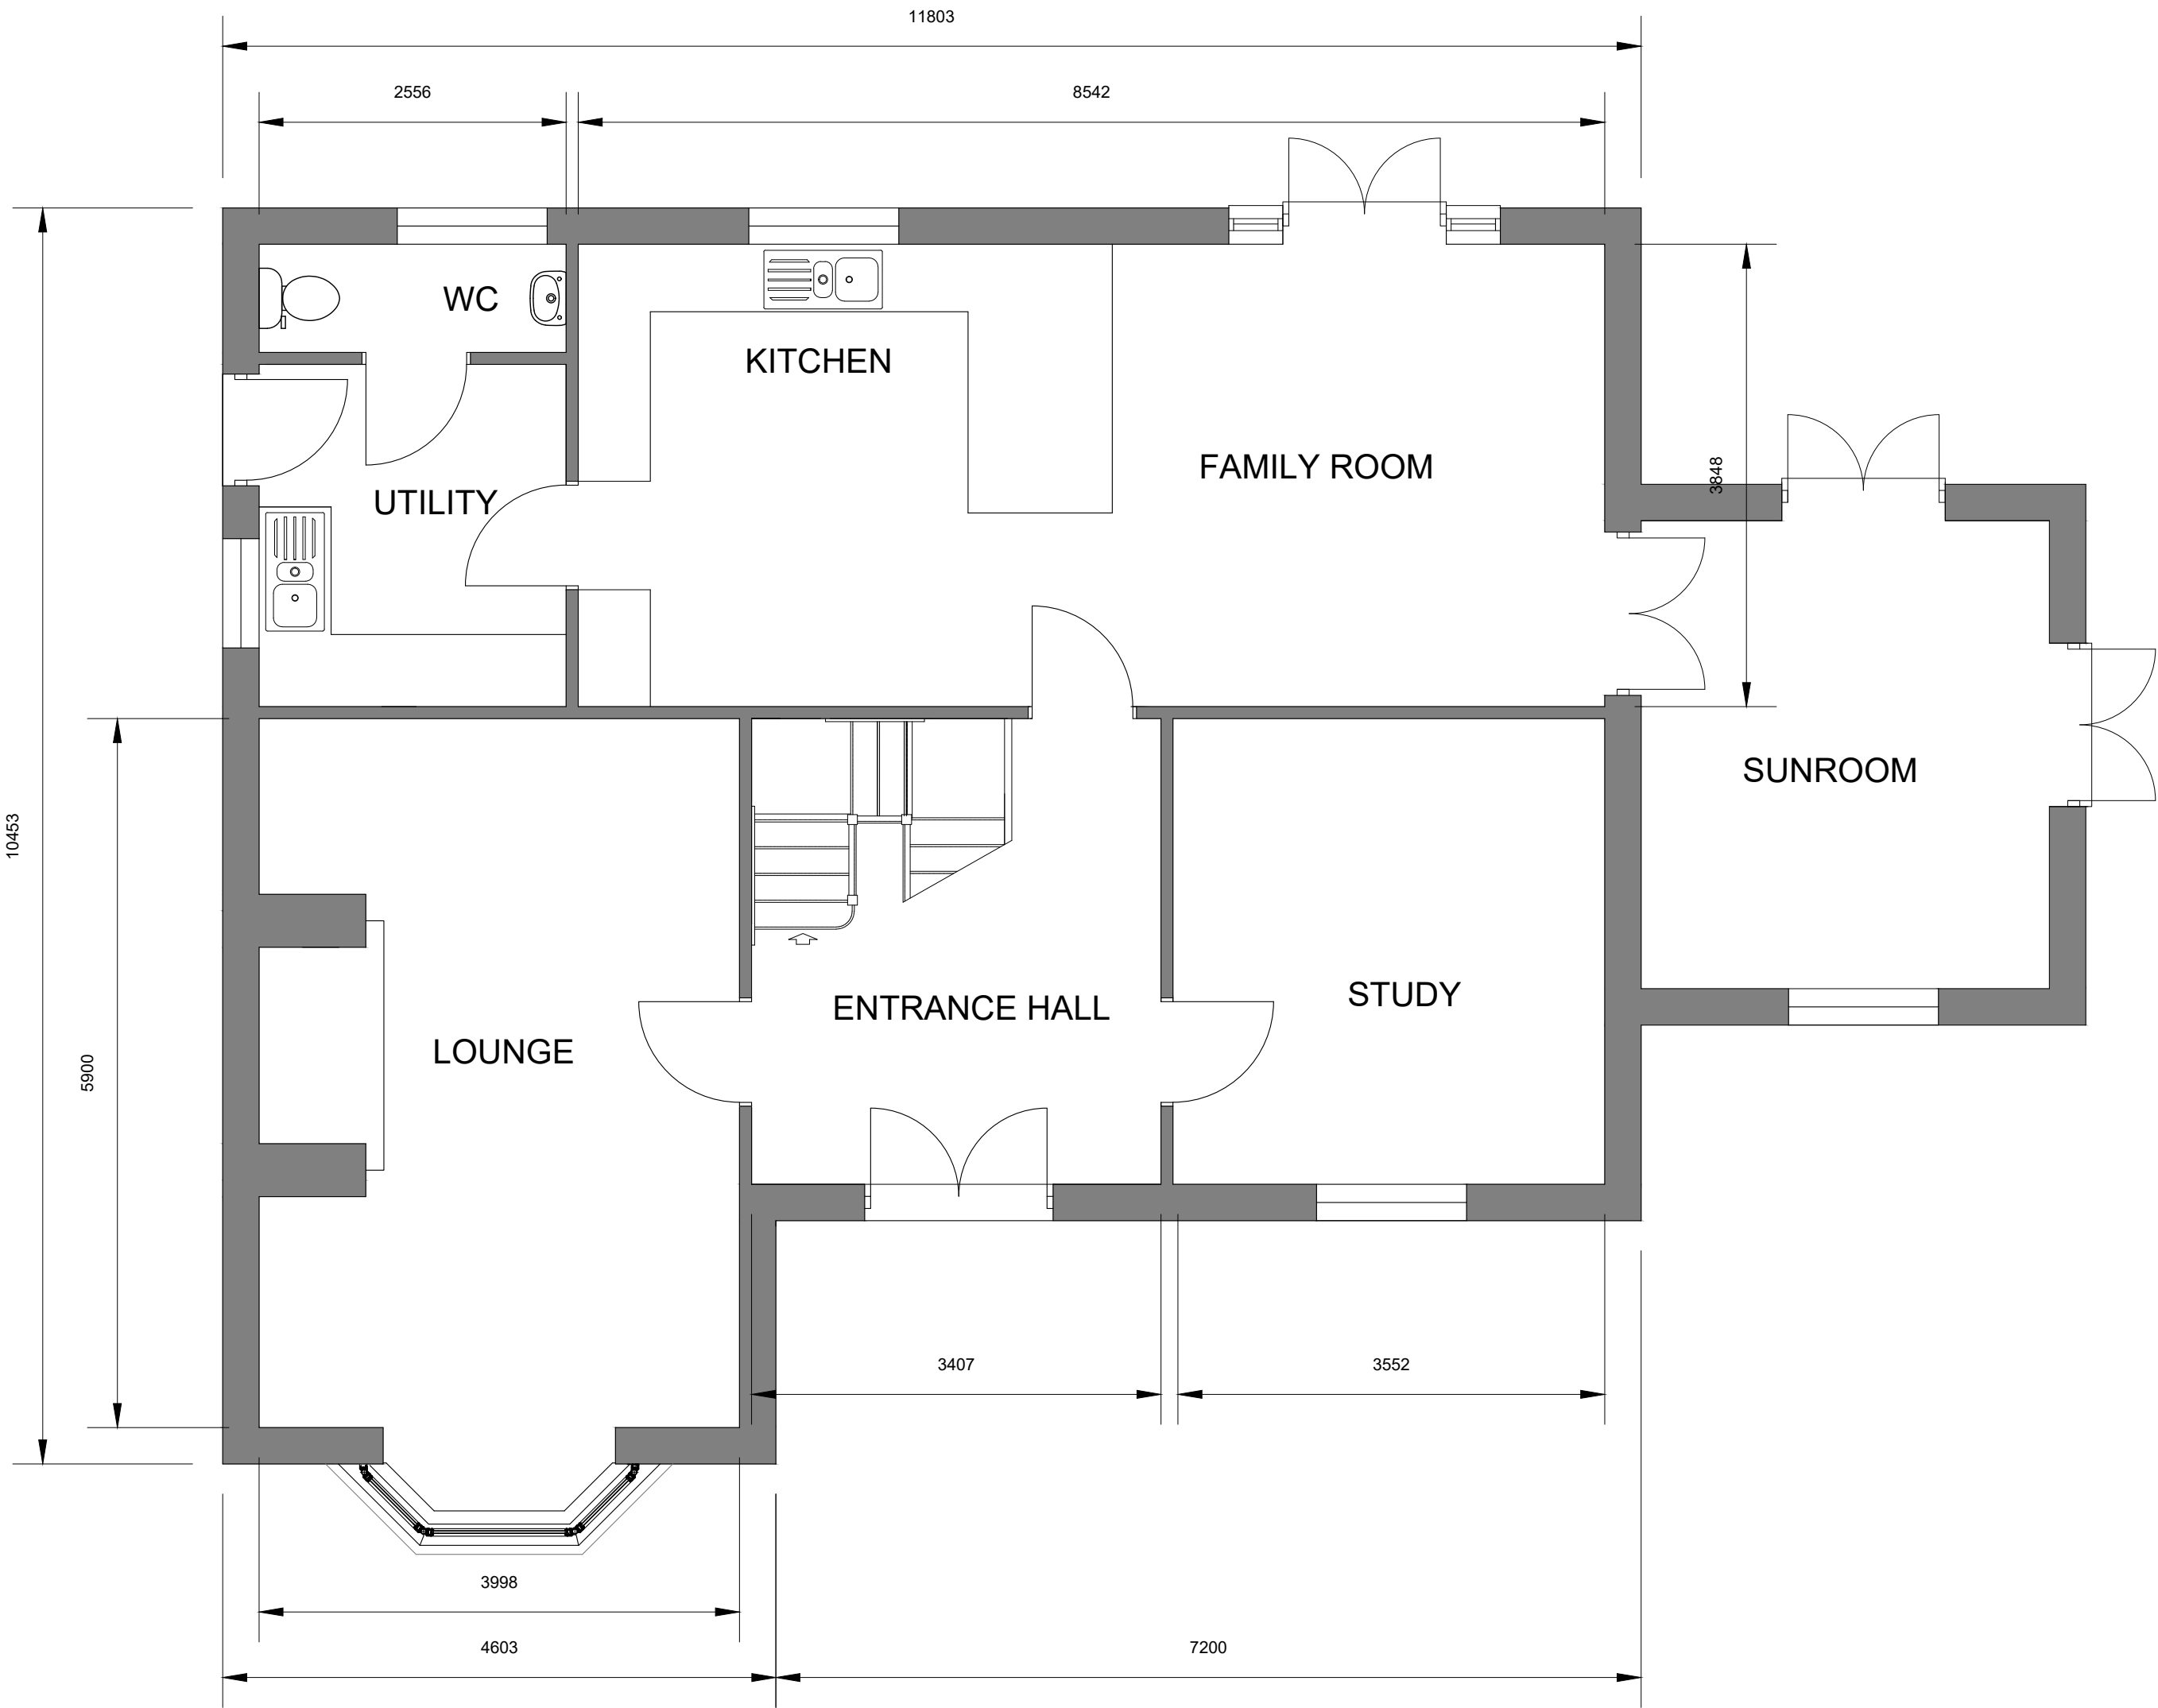


GROUND FLOOR PLAN

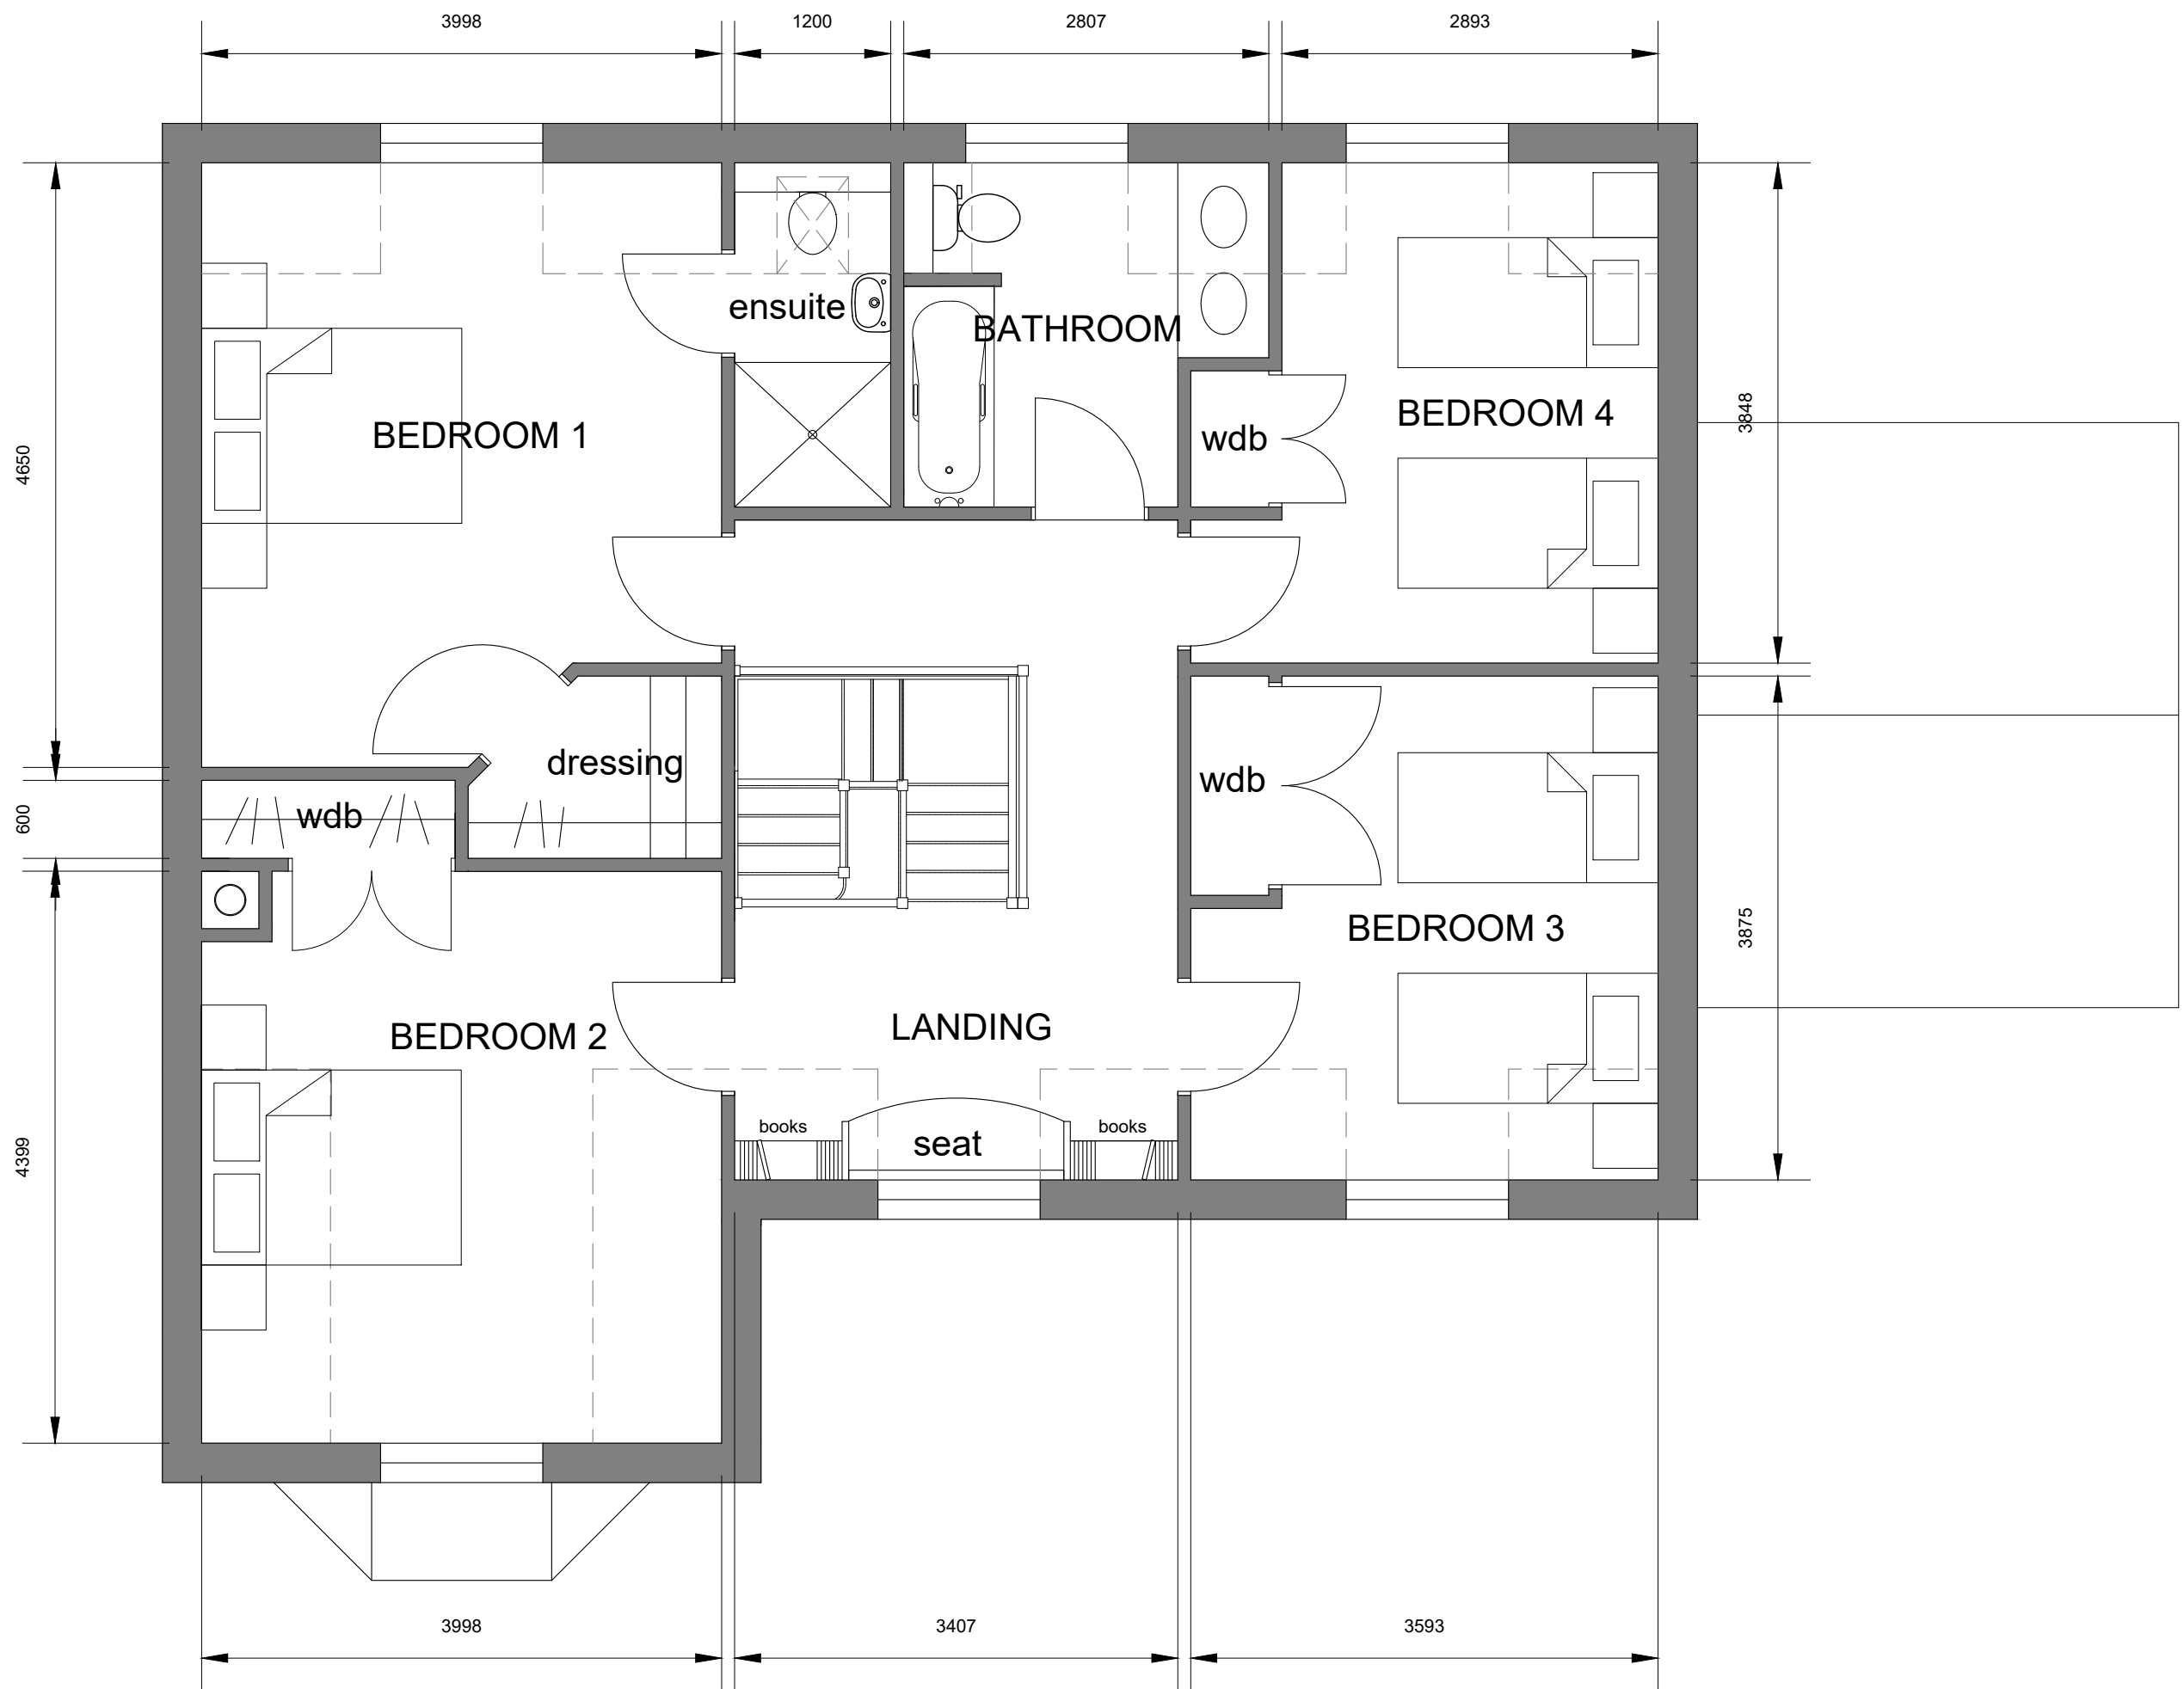

FIRST FLOOR PLAN

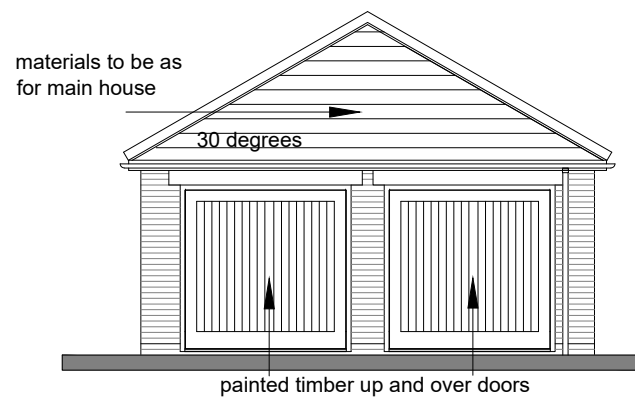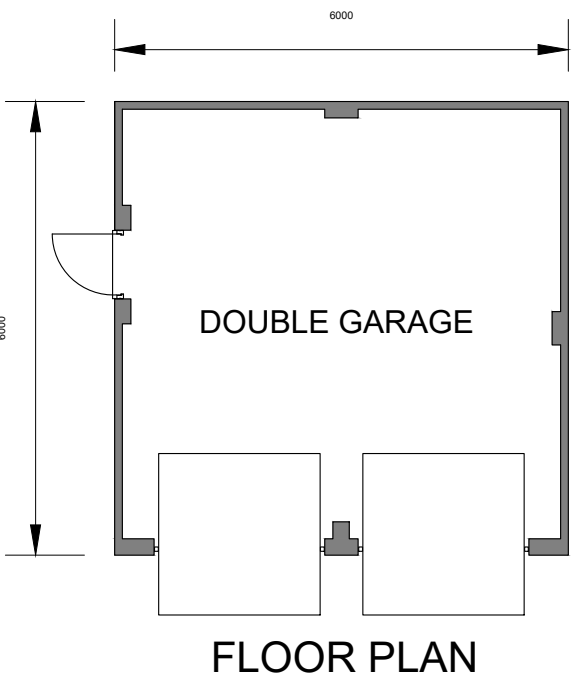


NORTH EAST ELEVATION (front)

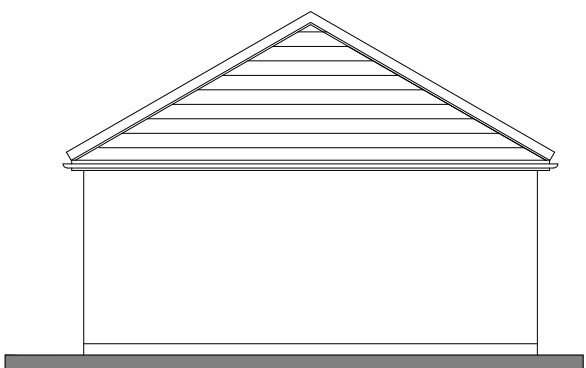

REAR AND SIDES ELEVATION

PLAN AND ELEVATIONS OF PROPOSED GARAGE

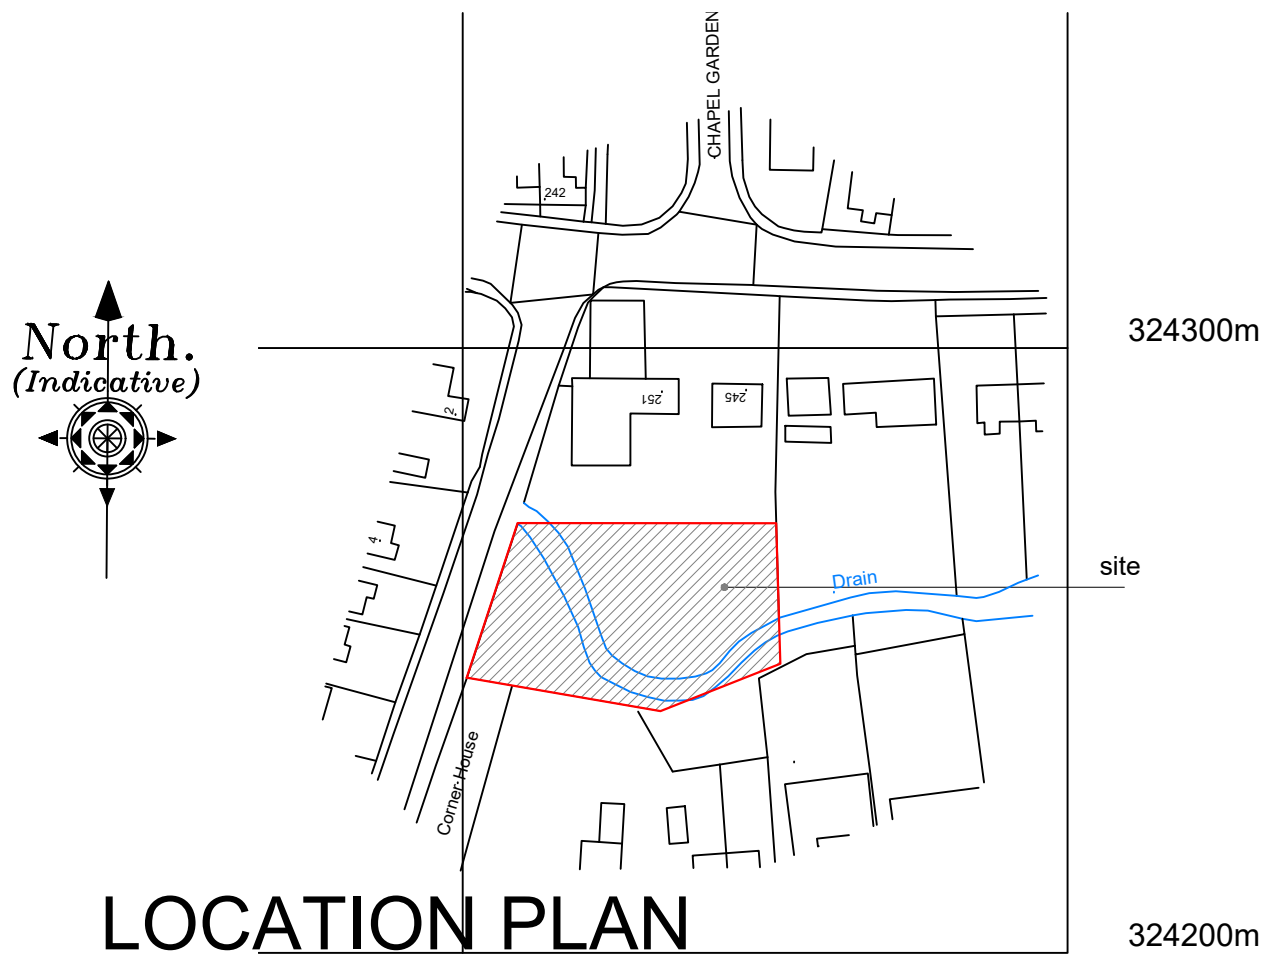

LOCATION PLAN

A	21 July 16	TAC	General elevational alterations
Revision	Date	Drawn	Description

Client Mr R Brown
Project Proposed Residential Development, Church Gate, Whaplode

Drawing Elevations, Floor Plans and Location Plan

Scale 1:100, 1:50, 1:1250 Drawn TAC Checked AWM Date 13/07/2016 Drawing No. 16/463/001A

Trevor A Clay RIBA Ltd, 14 Old Fendike Road, Weston Hills, Spalding, Lincs. PE126DD
01406 380027 07778 597975 trevor@tacarchitects.co.uk
www.tacarchitects.co.uk

