



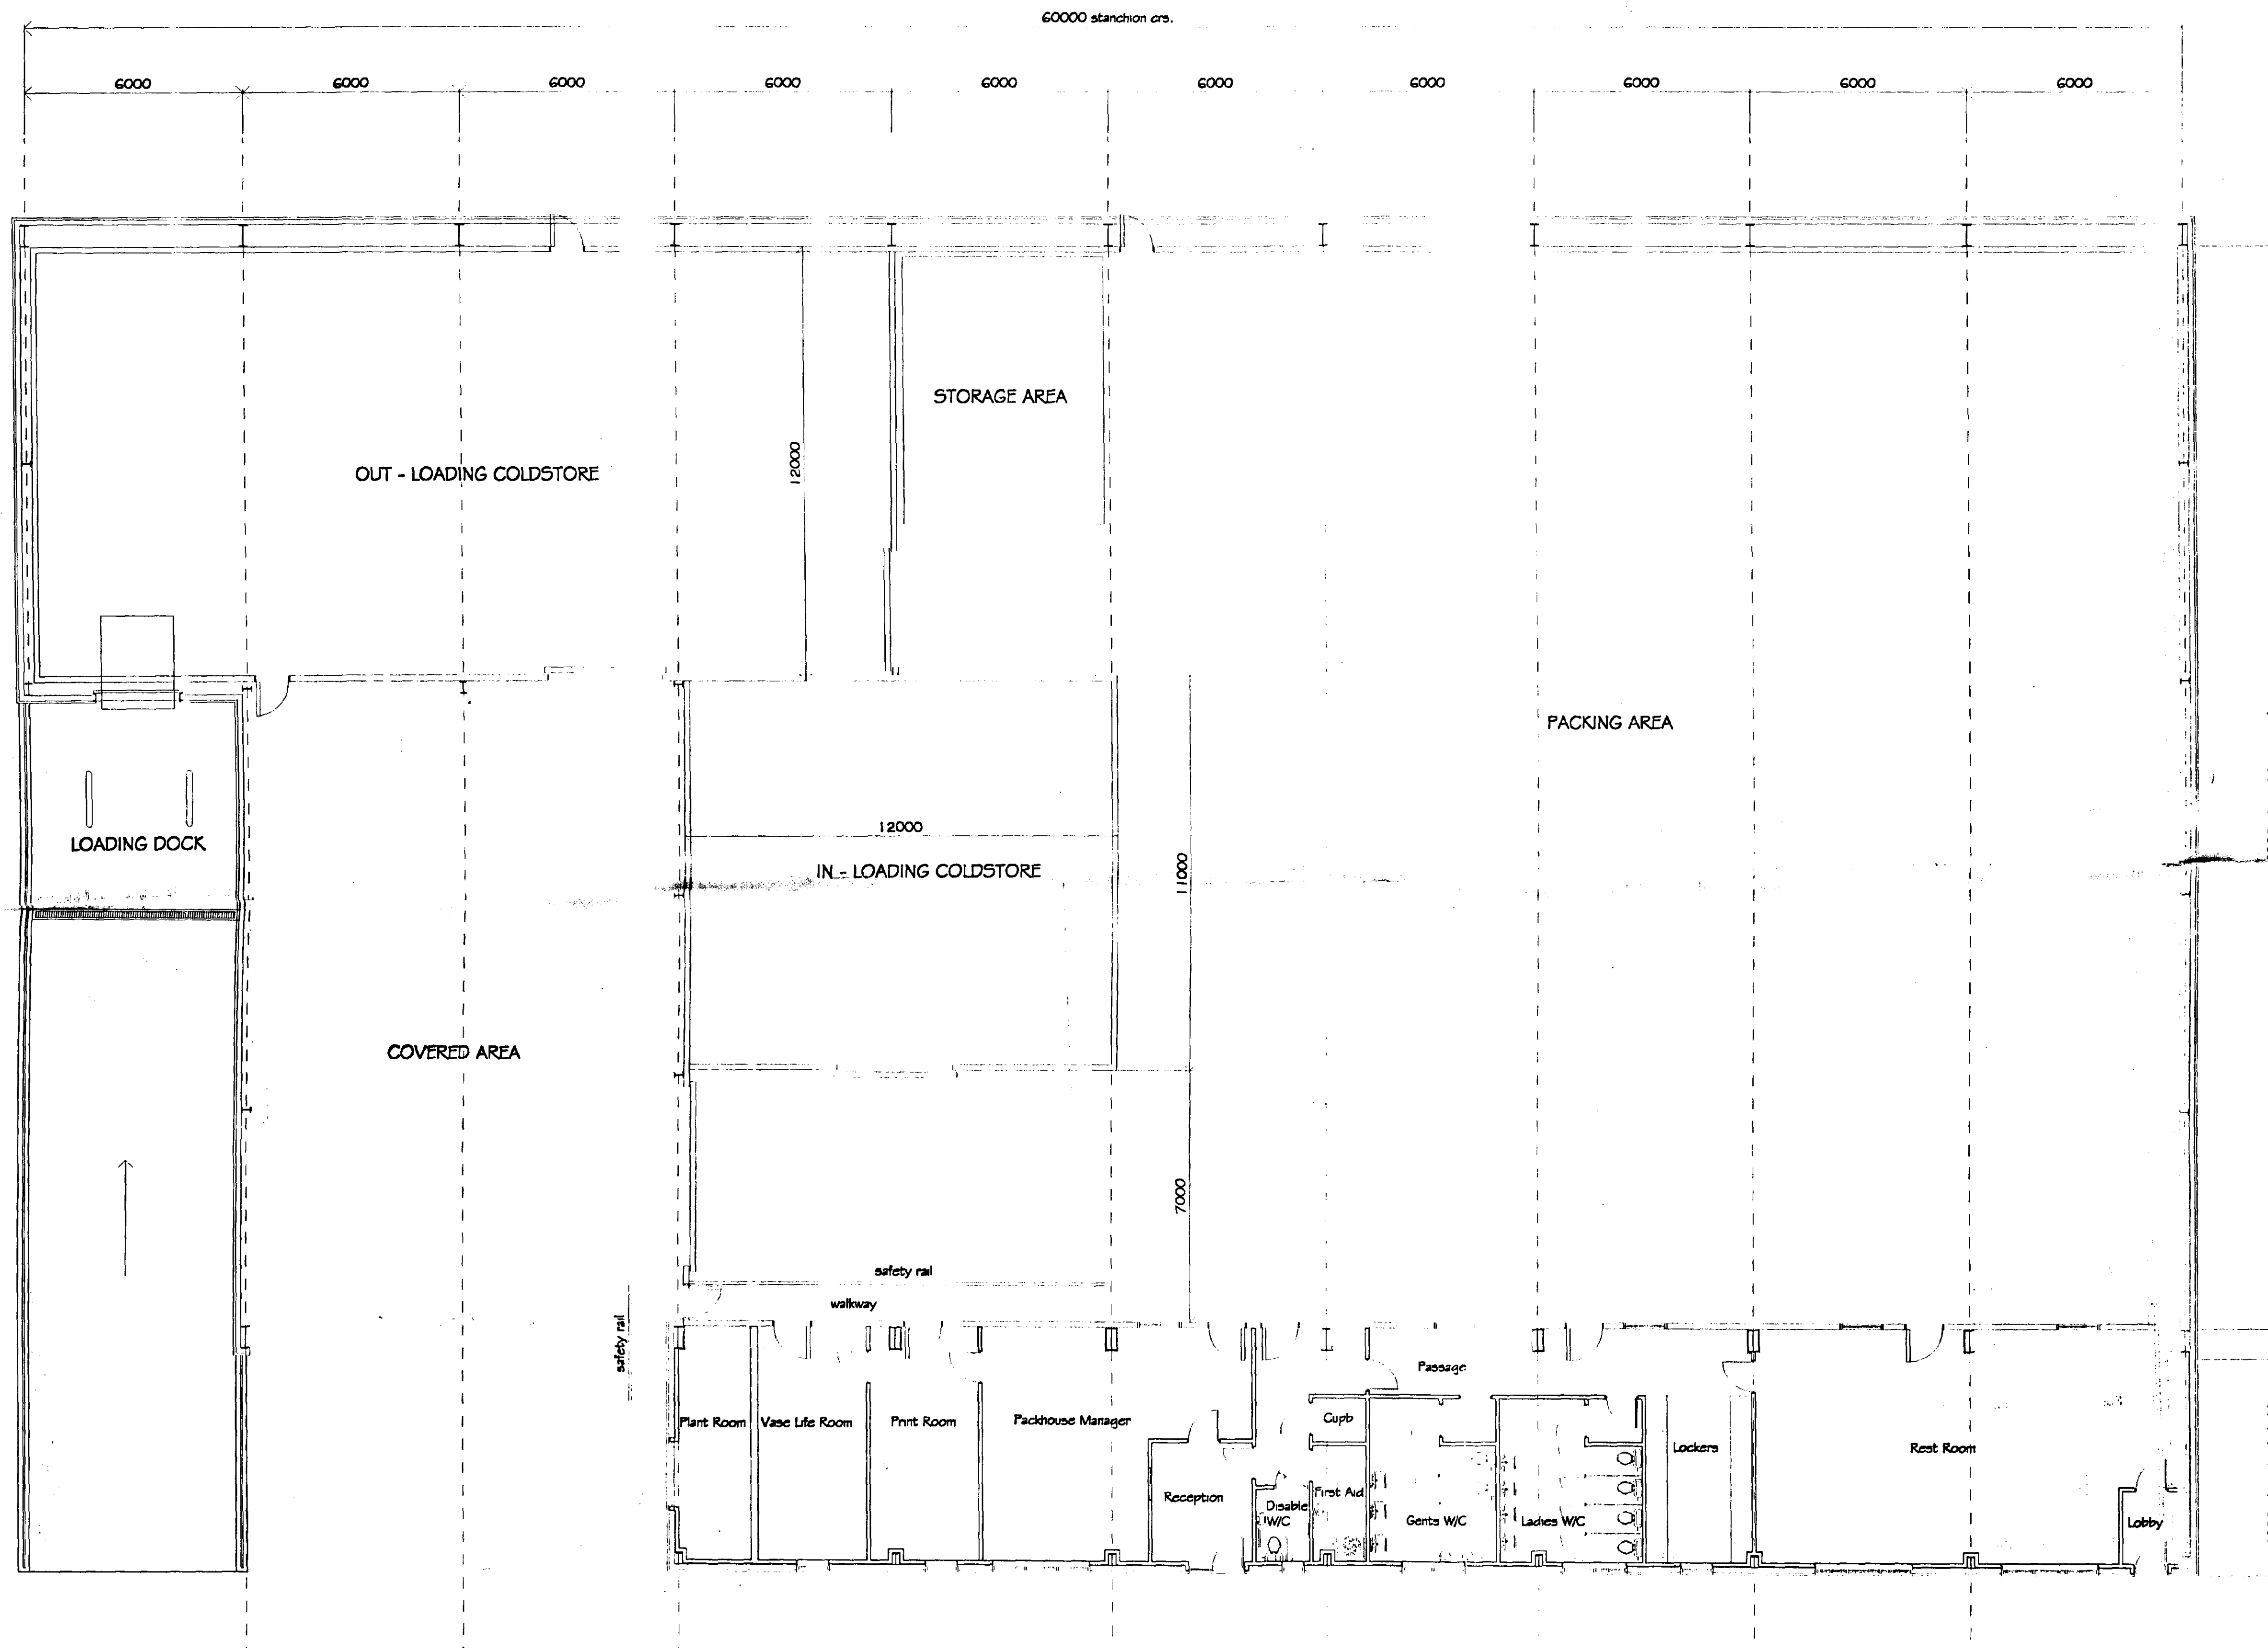


FLOOR PLAN

Ref. 0127/02
Rev. 24/6/02.


REVISIONS		BY	DATE
DRAWN	MJW	DATE	9/05/02
SCALE	1 / 100	CHECKED	
PROJECT			
F. DRING & SONS LTD.			
DETAILS			
Proposed Packing Building @ Double Roof Farm, High Road, Moulton, Spalding, Lincs. PE12 6NT			
GREEN STRUCTURAL			
D.A.GREEN & SONS LTD. WHAPLODE, SPALDING, Lincs, PE12 6TL. Tel: 01406 370585. Fax: 01406 370766.			
DRG No. 1832 / 1			

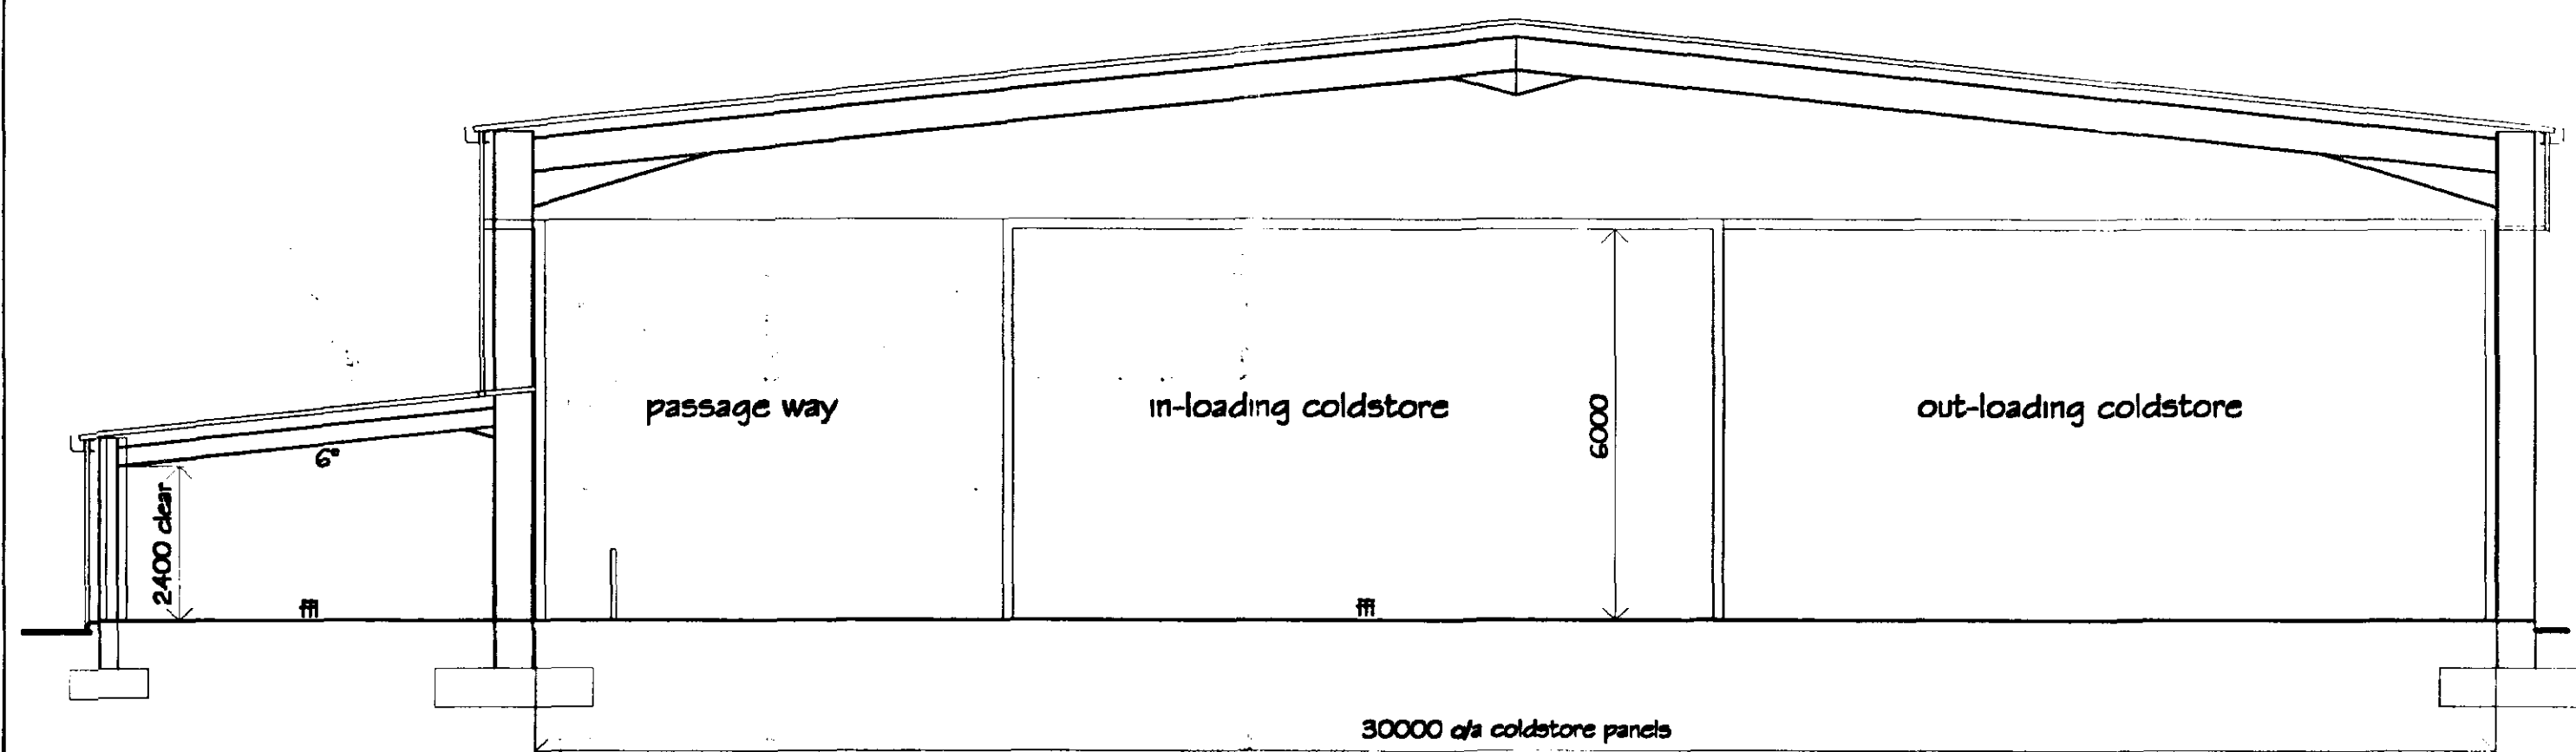


Section Thru. Loading Coldstores & Offices

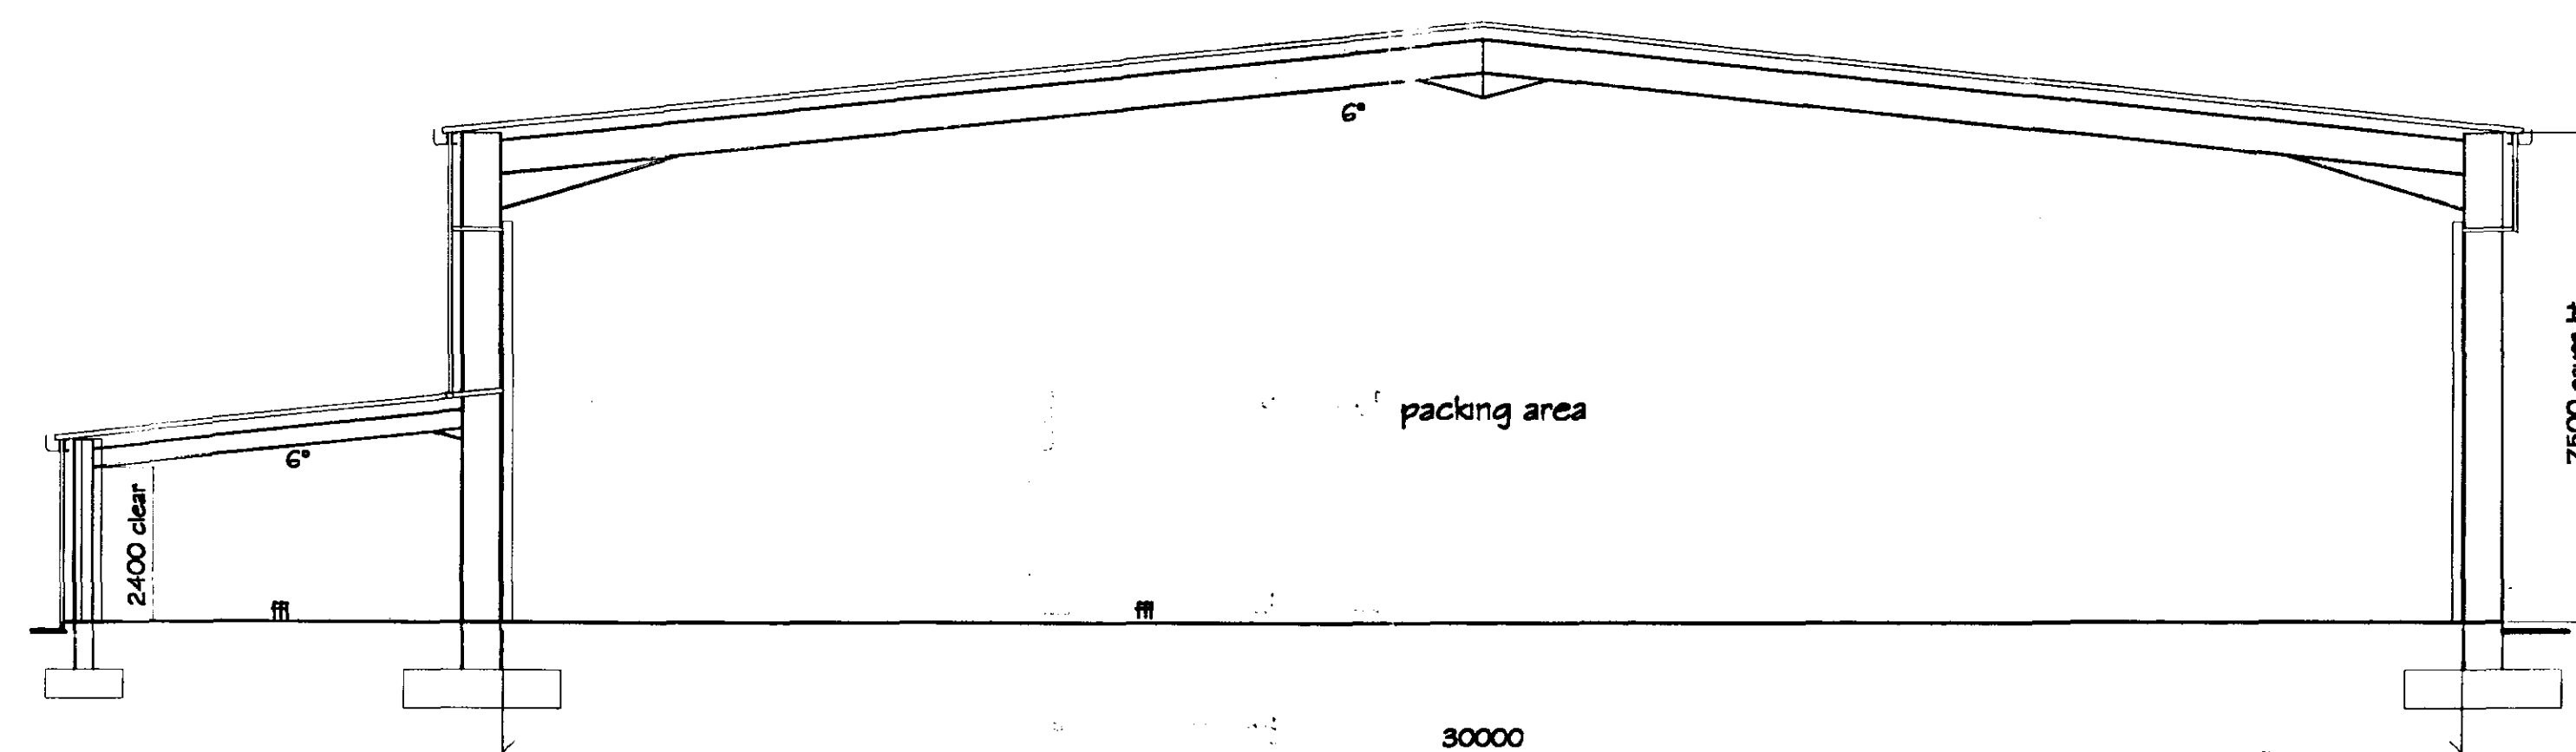


Section Thru. Packing Area & Offices

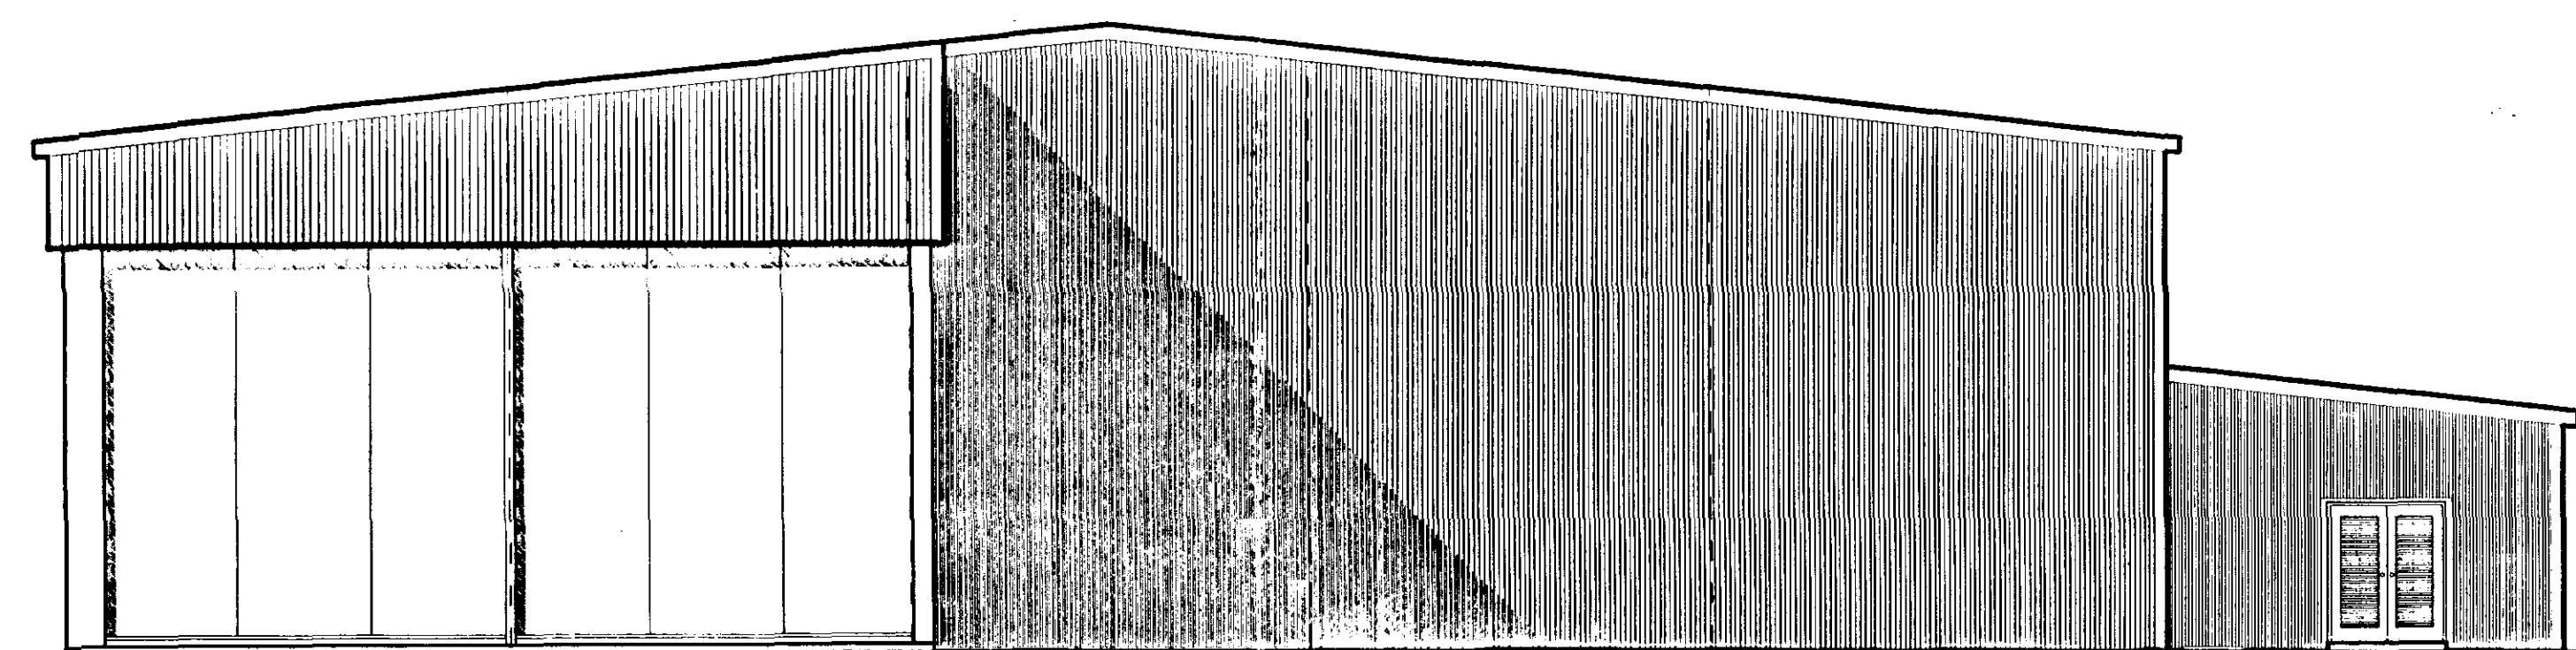


Side Elevation

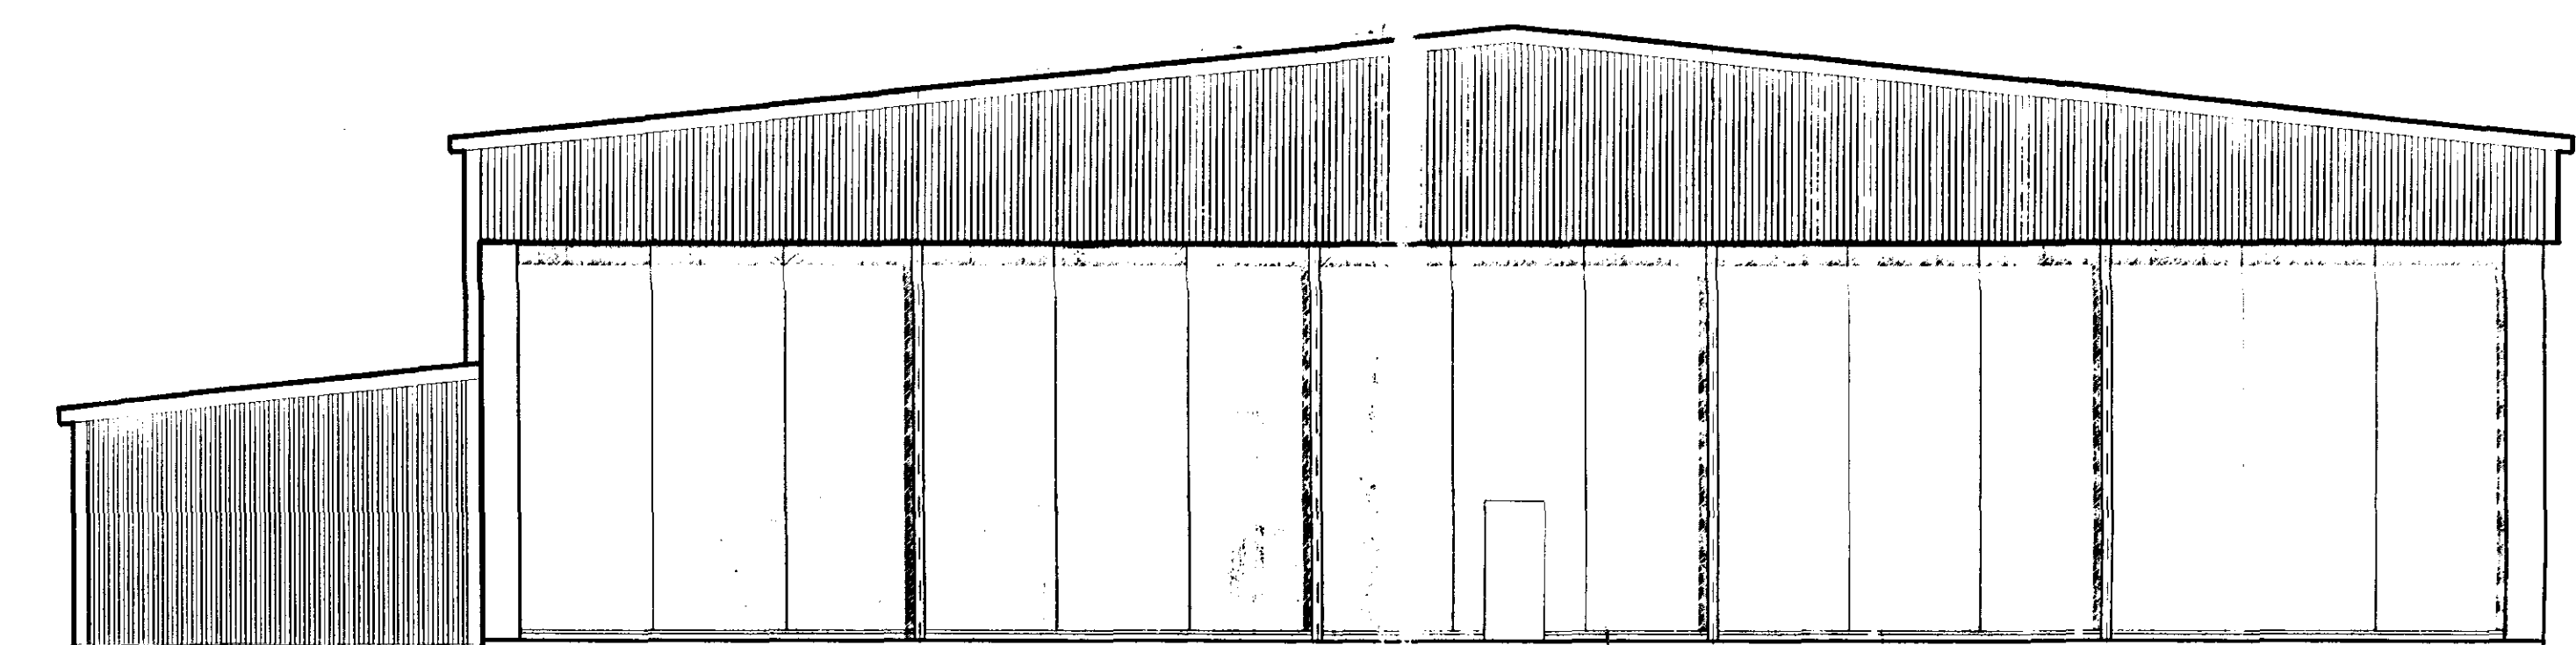

Side Elevation

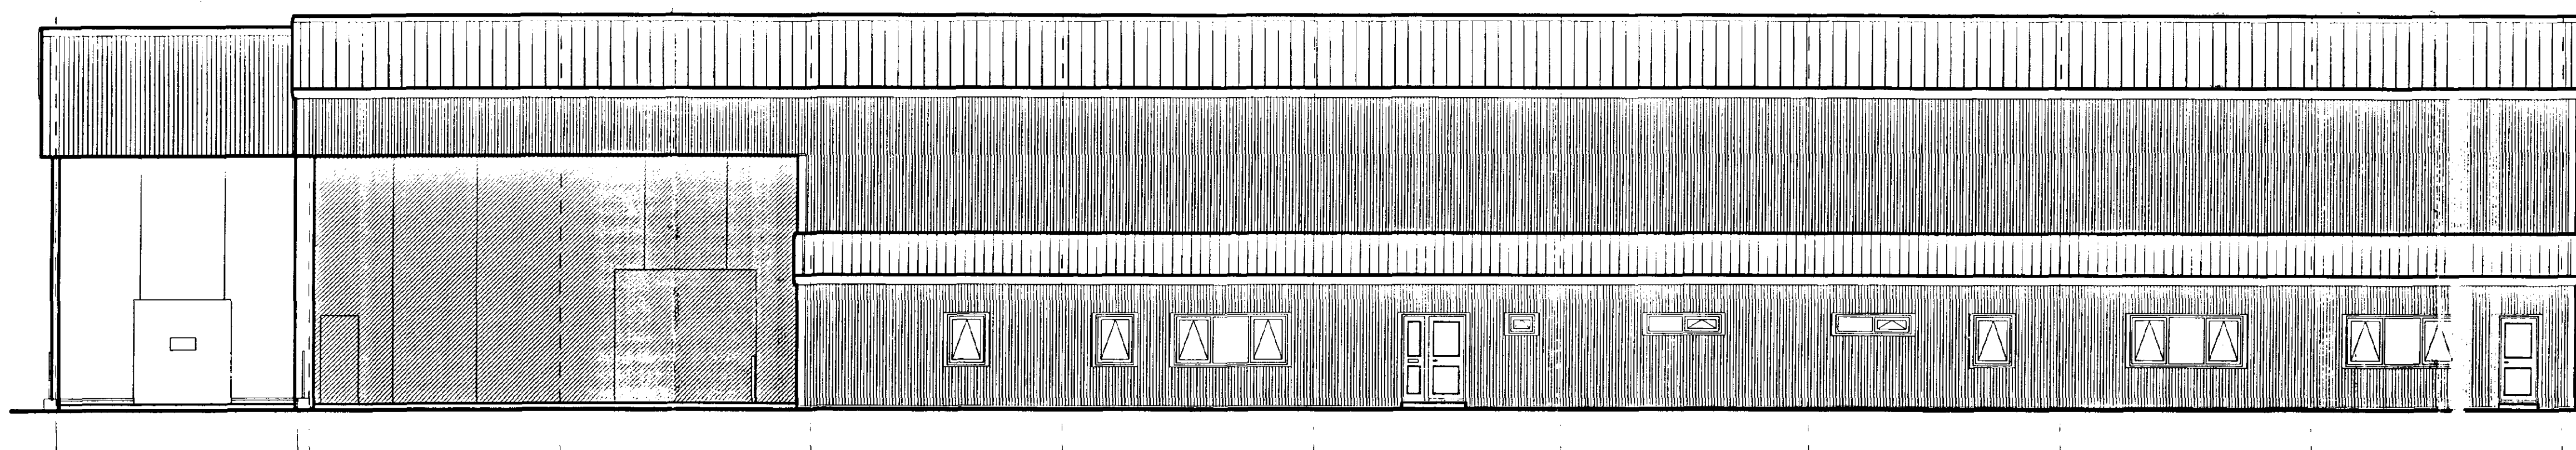

Front Elevation

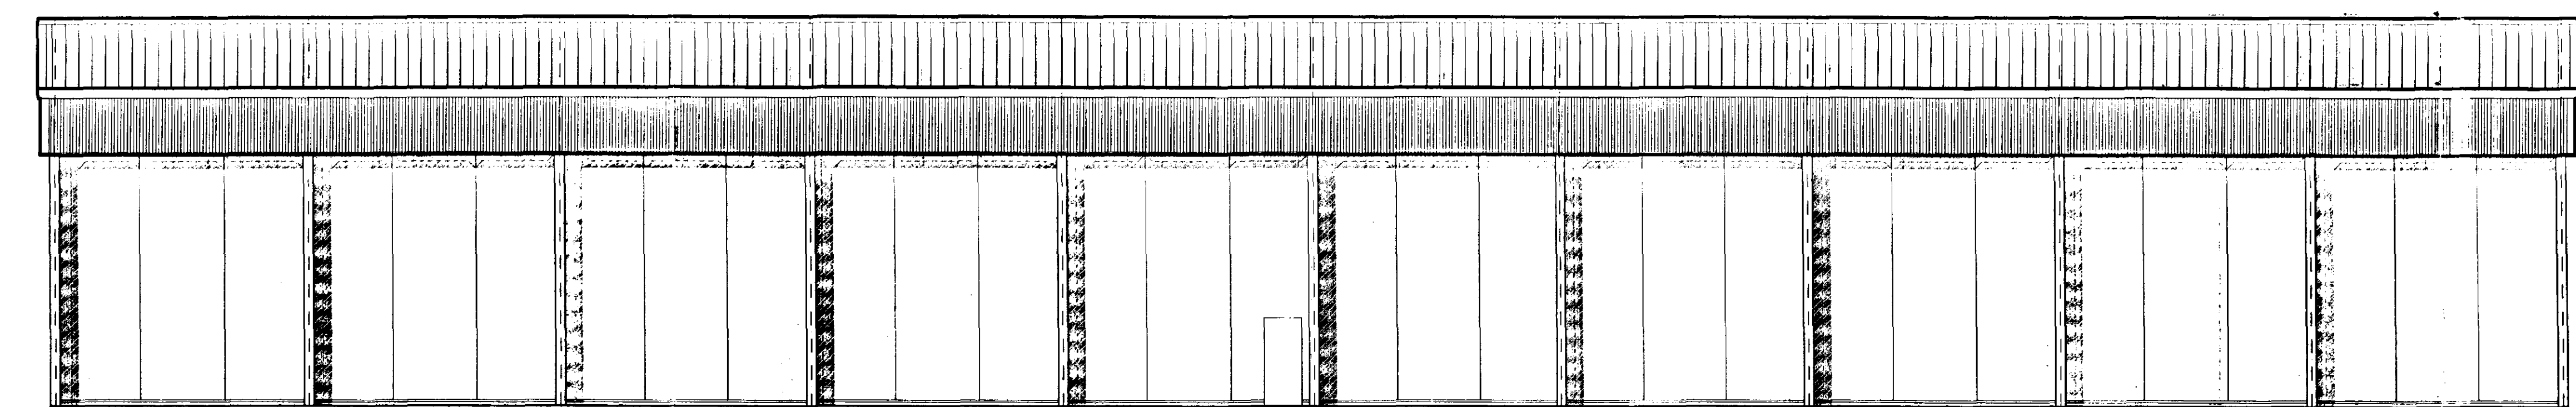

Rear Elevation

SHDC
Planning & Development
24 JUN 2002
Ref 0729/02

REVISIONS		BY	DATE
DRAWN	MJW	DATE	8/05/02
SCALE	1 / 100	CHECKED	


PROJECT
F. DRING & SONS LTD.

DETAILS
Proposed Packing Building @
Double Roof Farm, High Road,
Moulton, Spalding, Lincs.
PE12 6NT

GREEN
STRUCTURAL

D.A.GREEN & SONS LTD.
WHAPLODE, SPALDING,
Lincs, PE12 6TL
Tel: 01406 370585.
Fax: 01406 370766.

DRG No. 1832 / 2

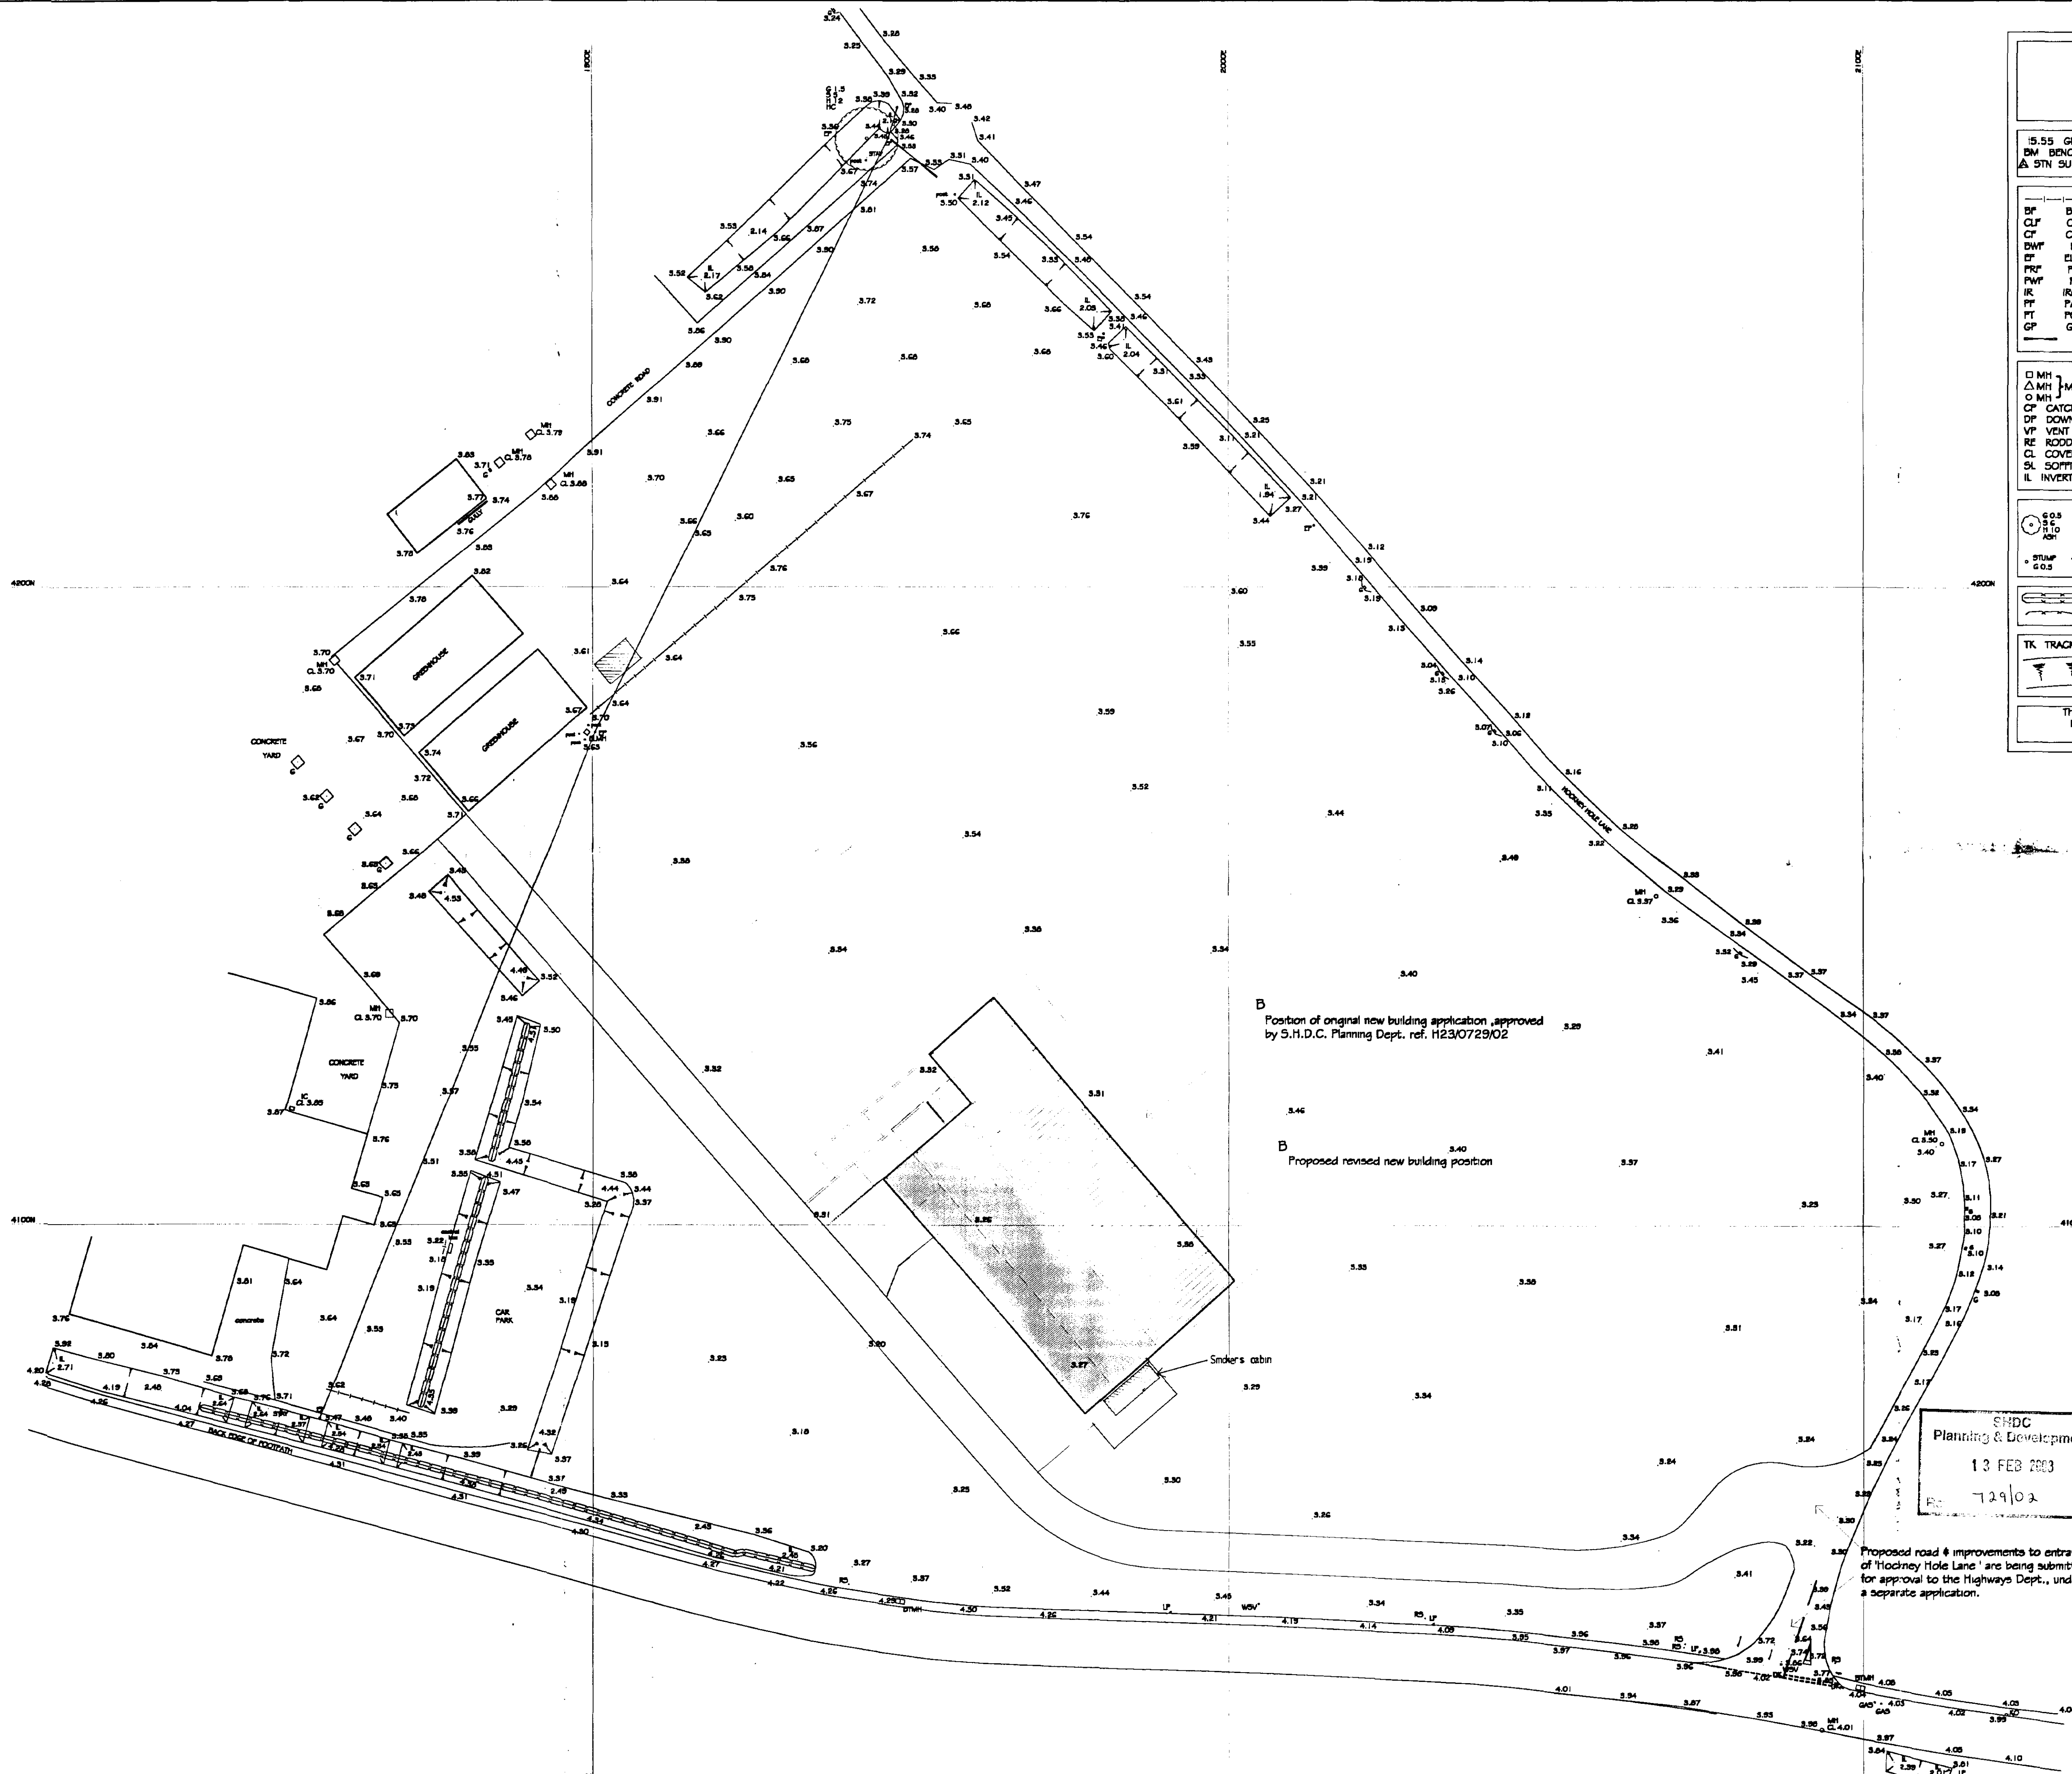

KEY LISTING

15.55 GROUND LEVEL IS 5.55M BM BENCHMARK A STN SURVEY STATION	ROAD EDGE (NON KERBED) IF FOOT PATH DEFT BACK EDGE FOOTPATH OK DROP KERB
FENCE BF BOARDED CLF CHAIN LINK BWF BARBED WIRE EF ELECTRIC PRF POST + RAIL PWF POST + WIRE IR IRON RAIL PF PANEL PT POST GP GATEPOST GATE	LAMPPOST SIGN MS MILE STONE TS TRAFFIC SIGNAL RS ROAD SIGN BDN BELLSHA BEACON BO BOLLARD HR HAND RAIL CB CRASH BARRIER BENCH BS BUS STOP
MH MANHOLE DM DOWNPIPE VP VENT PIPE RE RODDING EYE CL COVER LEVEL SL SLOPE LEVEL IL INVERT LEVEL	BT BY CALL BOX BTM BT ABOVE GROUND BOX BTM BT MANHOLE TP BT TELEGRAPH POLE CATV CABLE TELEVISION EP ELECTRICITY POLE ELMH ELECTRICITY MANHOLE ER EARTH ROD GAS GAS FH FIRE HYDRANT PHMP FIRE HYDRANT MPOST WM WATER METER WSV WATER STOP VALVE SV STOP VALVE SVMP STOP VALVE MPOST MTR METER US UNIDENTIFIED SERVICE TSCB TRAFFIC SIGNAL CNTL BOX
TREE GIRTH CIRCUM 0.5M SPREAD RADIUS 6M HEIGHT 10M SPECIES ASH STUMP 0.5M TREE STUMP GIRTH CIRCUM 0.5M	HEDGE OUTLINE OF BUSH / HEDGE
TK TRACK BANKING	THE DEPICTION OF A WALL, FENCE OR HEDGE DOES NOT NECESSARILY REPRESENT A LEGAL BOUNDARY. IT IS THE CLIENT'S RESPONSIBILITY TO CONFIRM LEGAL BOUNDARIES WITH THE VENDOR.

LEVELS TO ORDNANCE DATUM

B Proposed New Building size revised to suit client	mjw	30/1/03
A Building reduced in length @ loading dock end by 1m	mjw	12/1/02

REVISIONS	BY	DATE
DRAWN	MJW	DATE
SCALE	1 / 500	CHECKED

CLIENT
F. DRING & SONS LTD.

PROJECT
Proposed Packing Building @ Double Roof Farm, High Road, Moulton, Spalding, Lincs. PE12 6NT







DETAILS
Site Layout
AMENDED PLAN
Ref. A1

SRDC
Planning & Development
13 FEB 2003
729/02

GREEN
STRUCTURAL

D.A.GREEN & SONS LTD.
WHAPLODE, SPALDING,
Lincs, PE12 6TL
Tel: 01406 370585.
Fax: 01406 370766.

DRG No. 1832 / 3^B

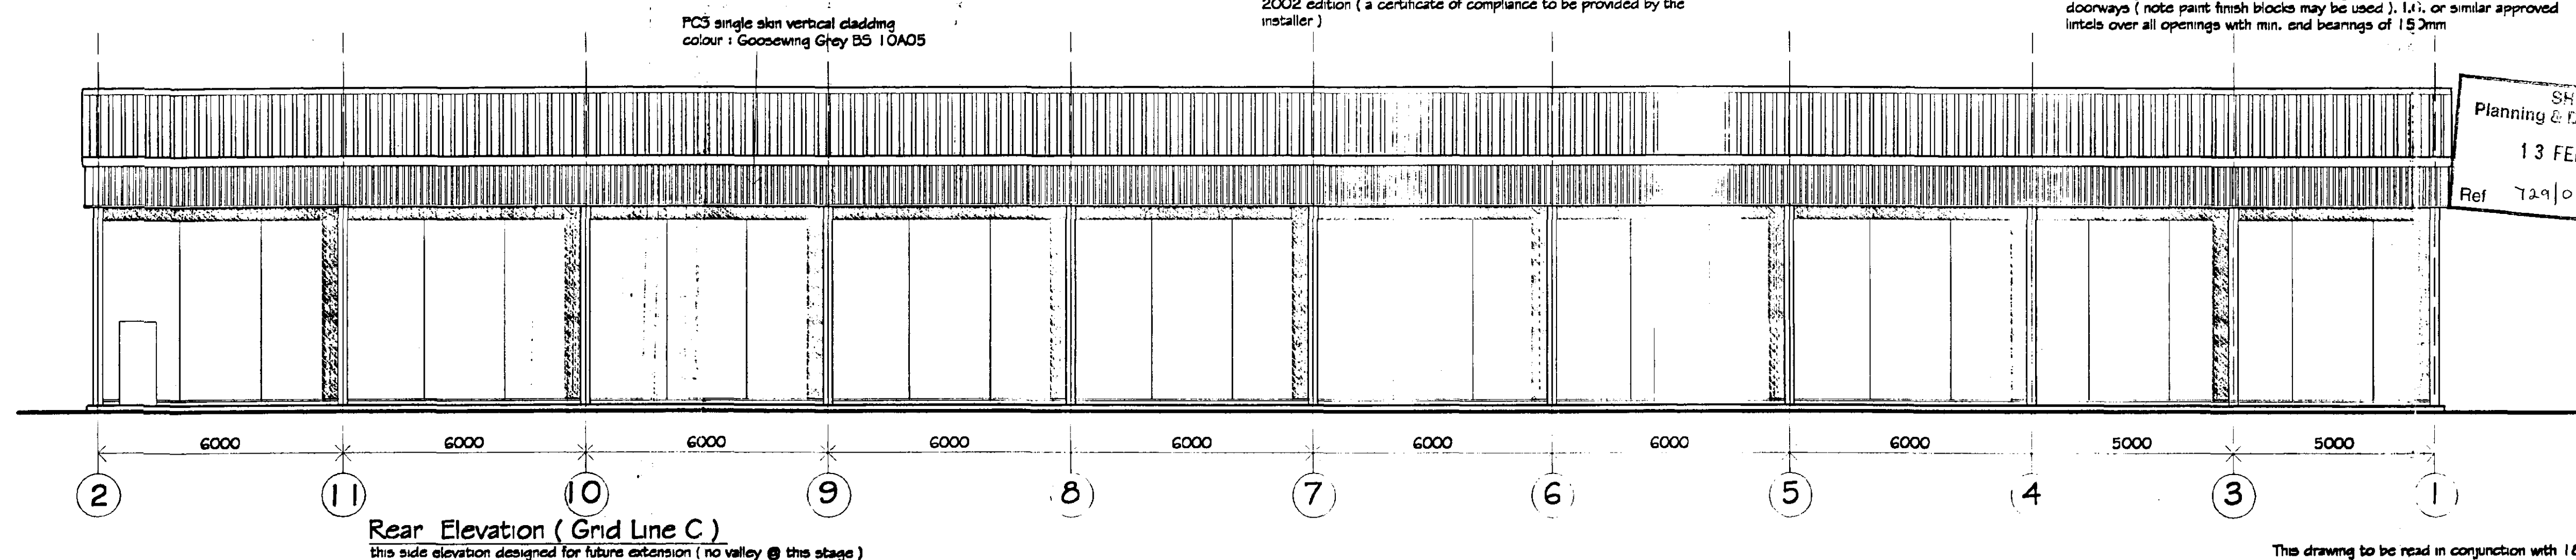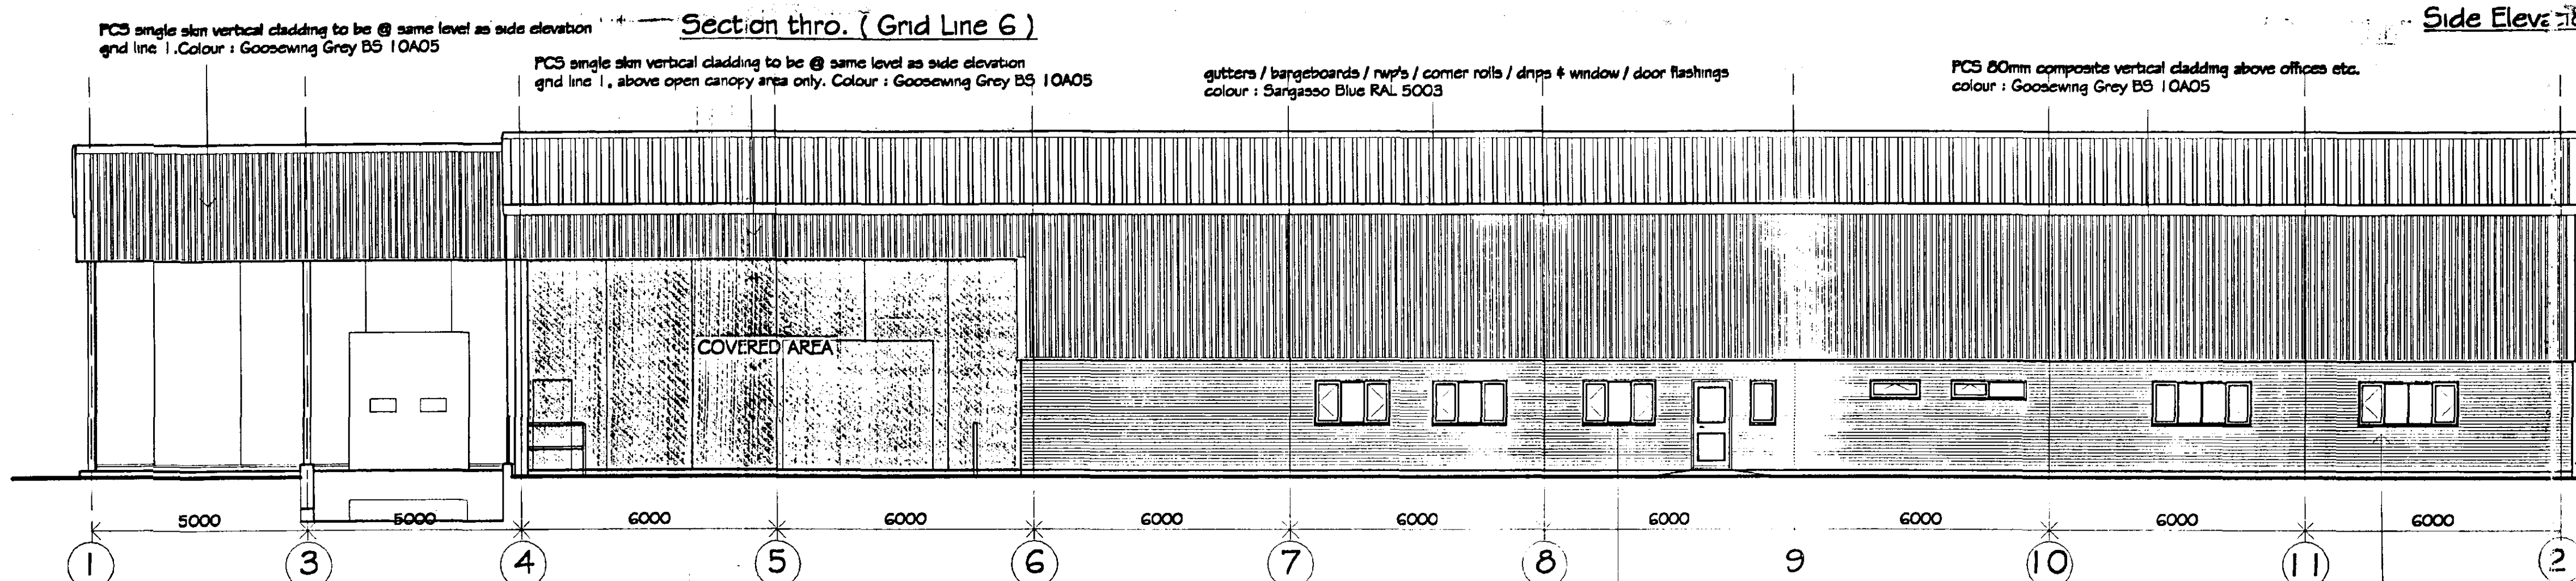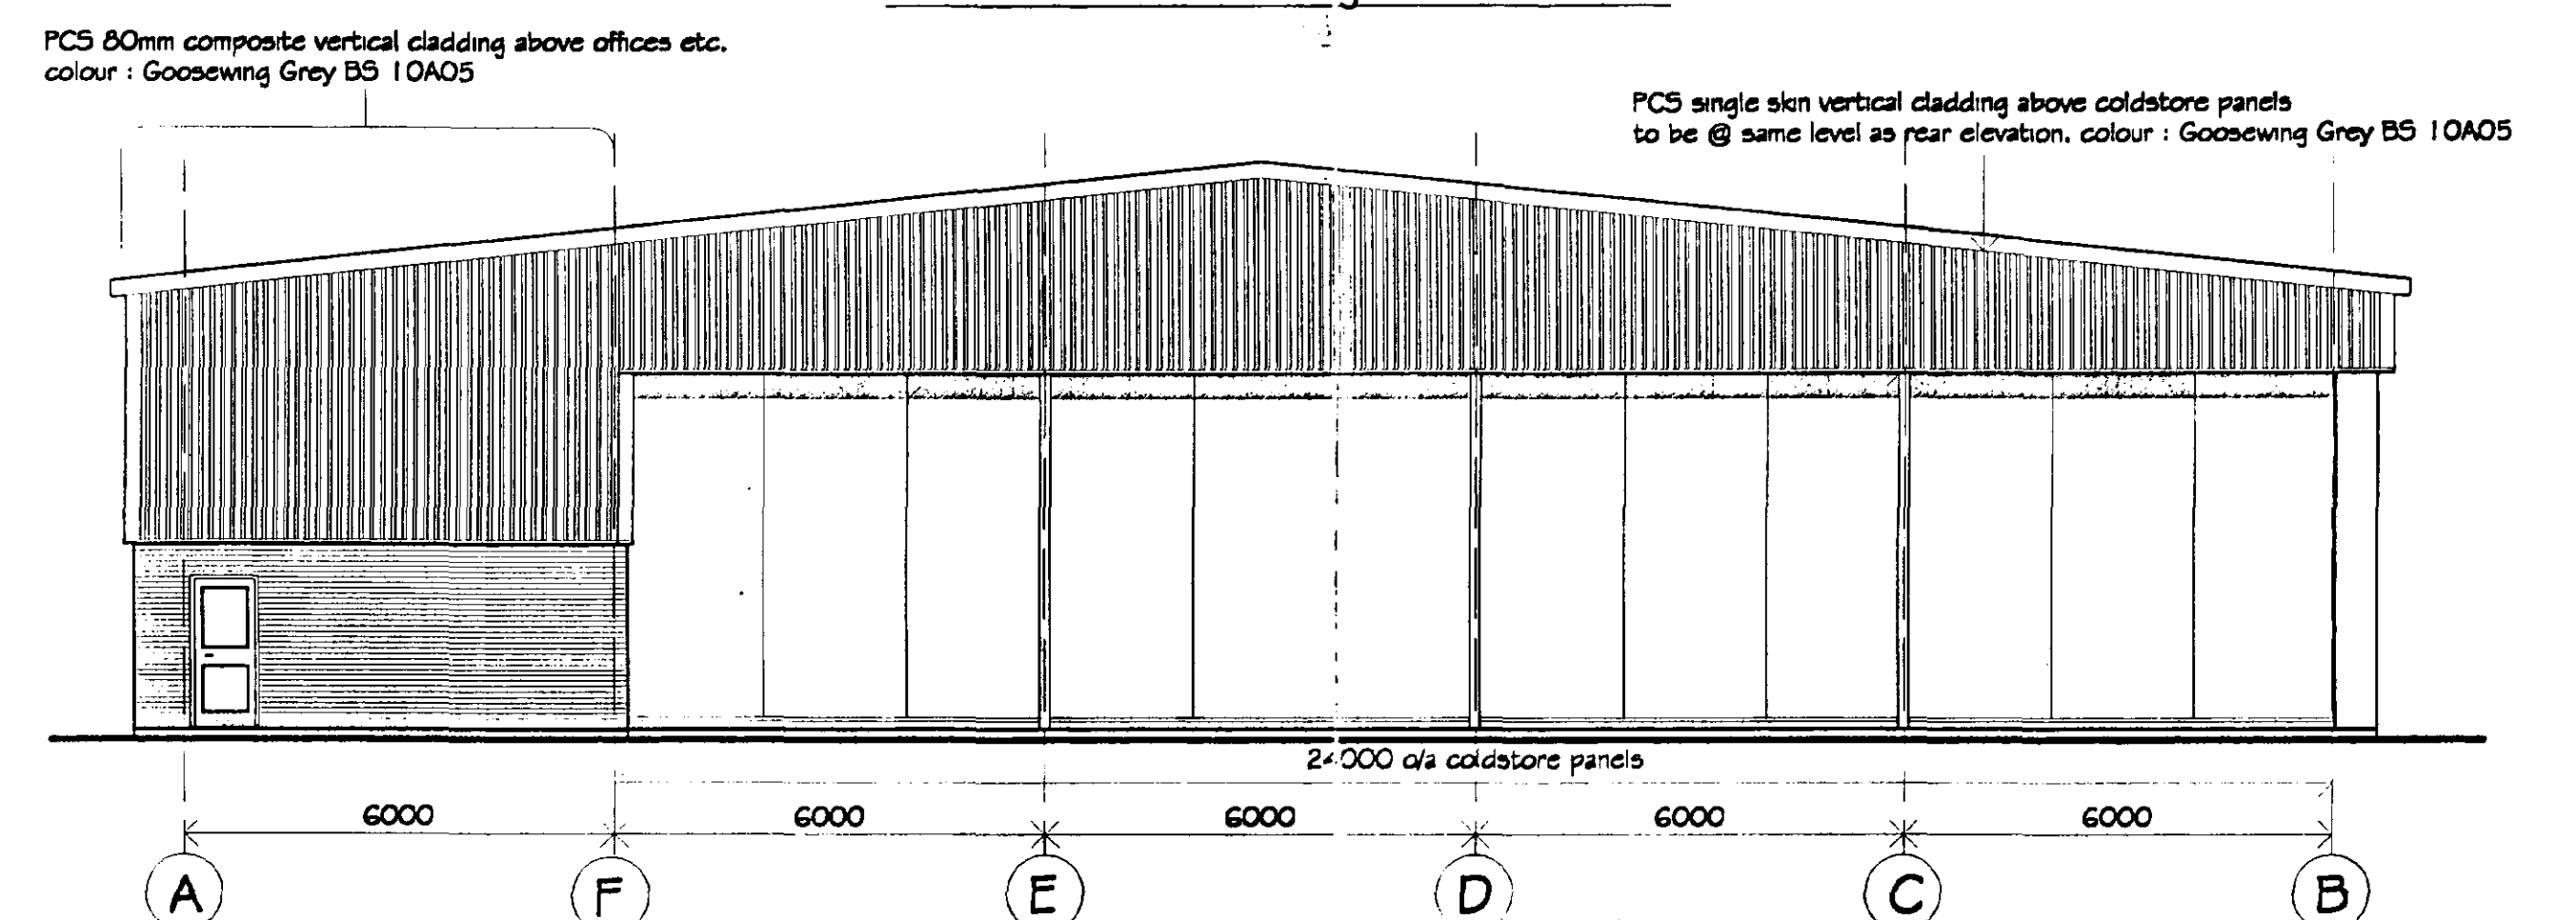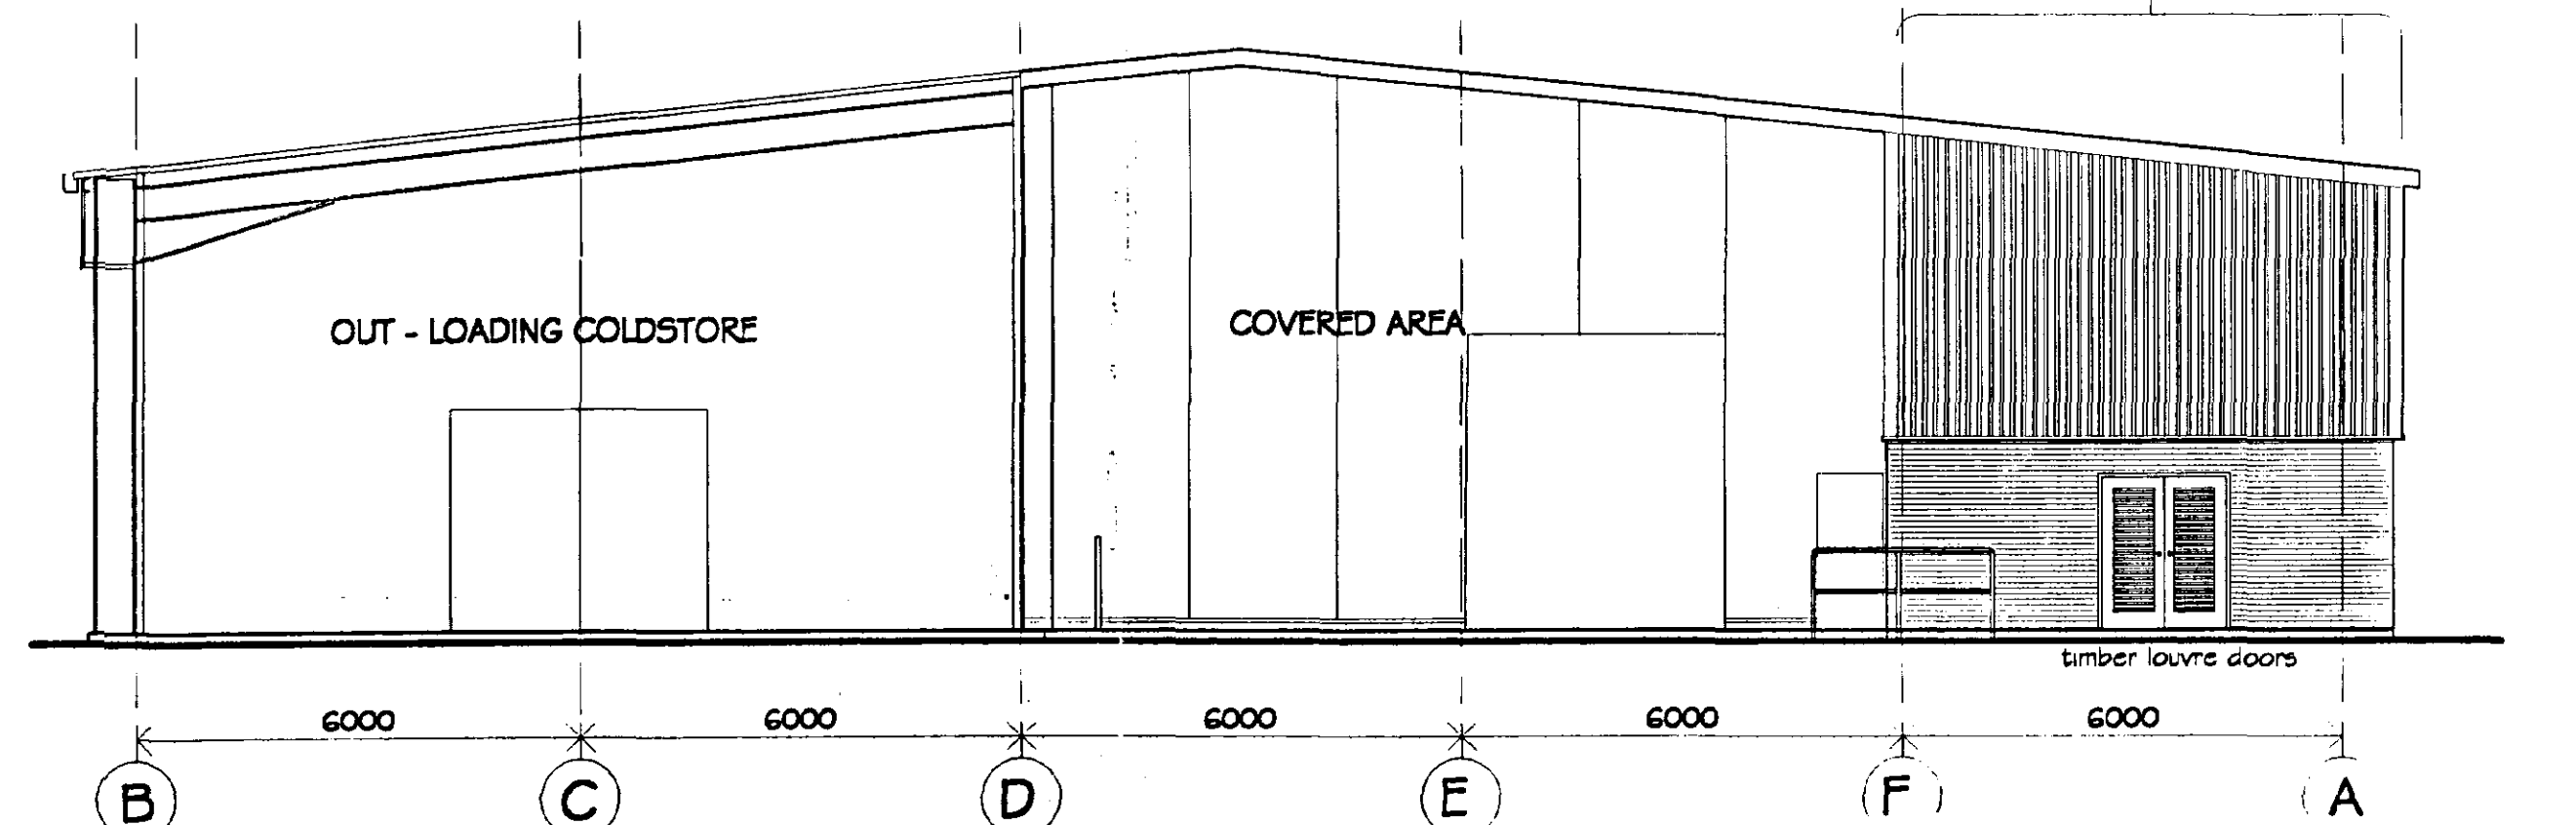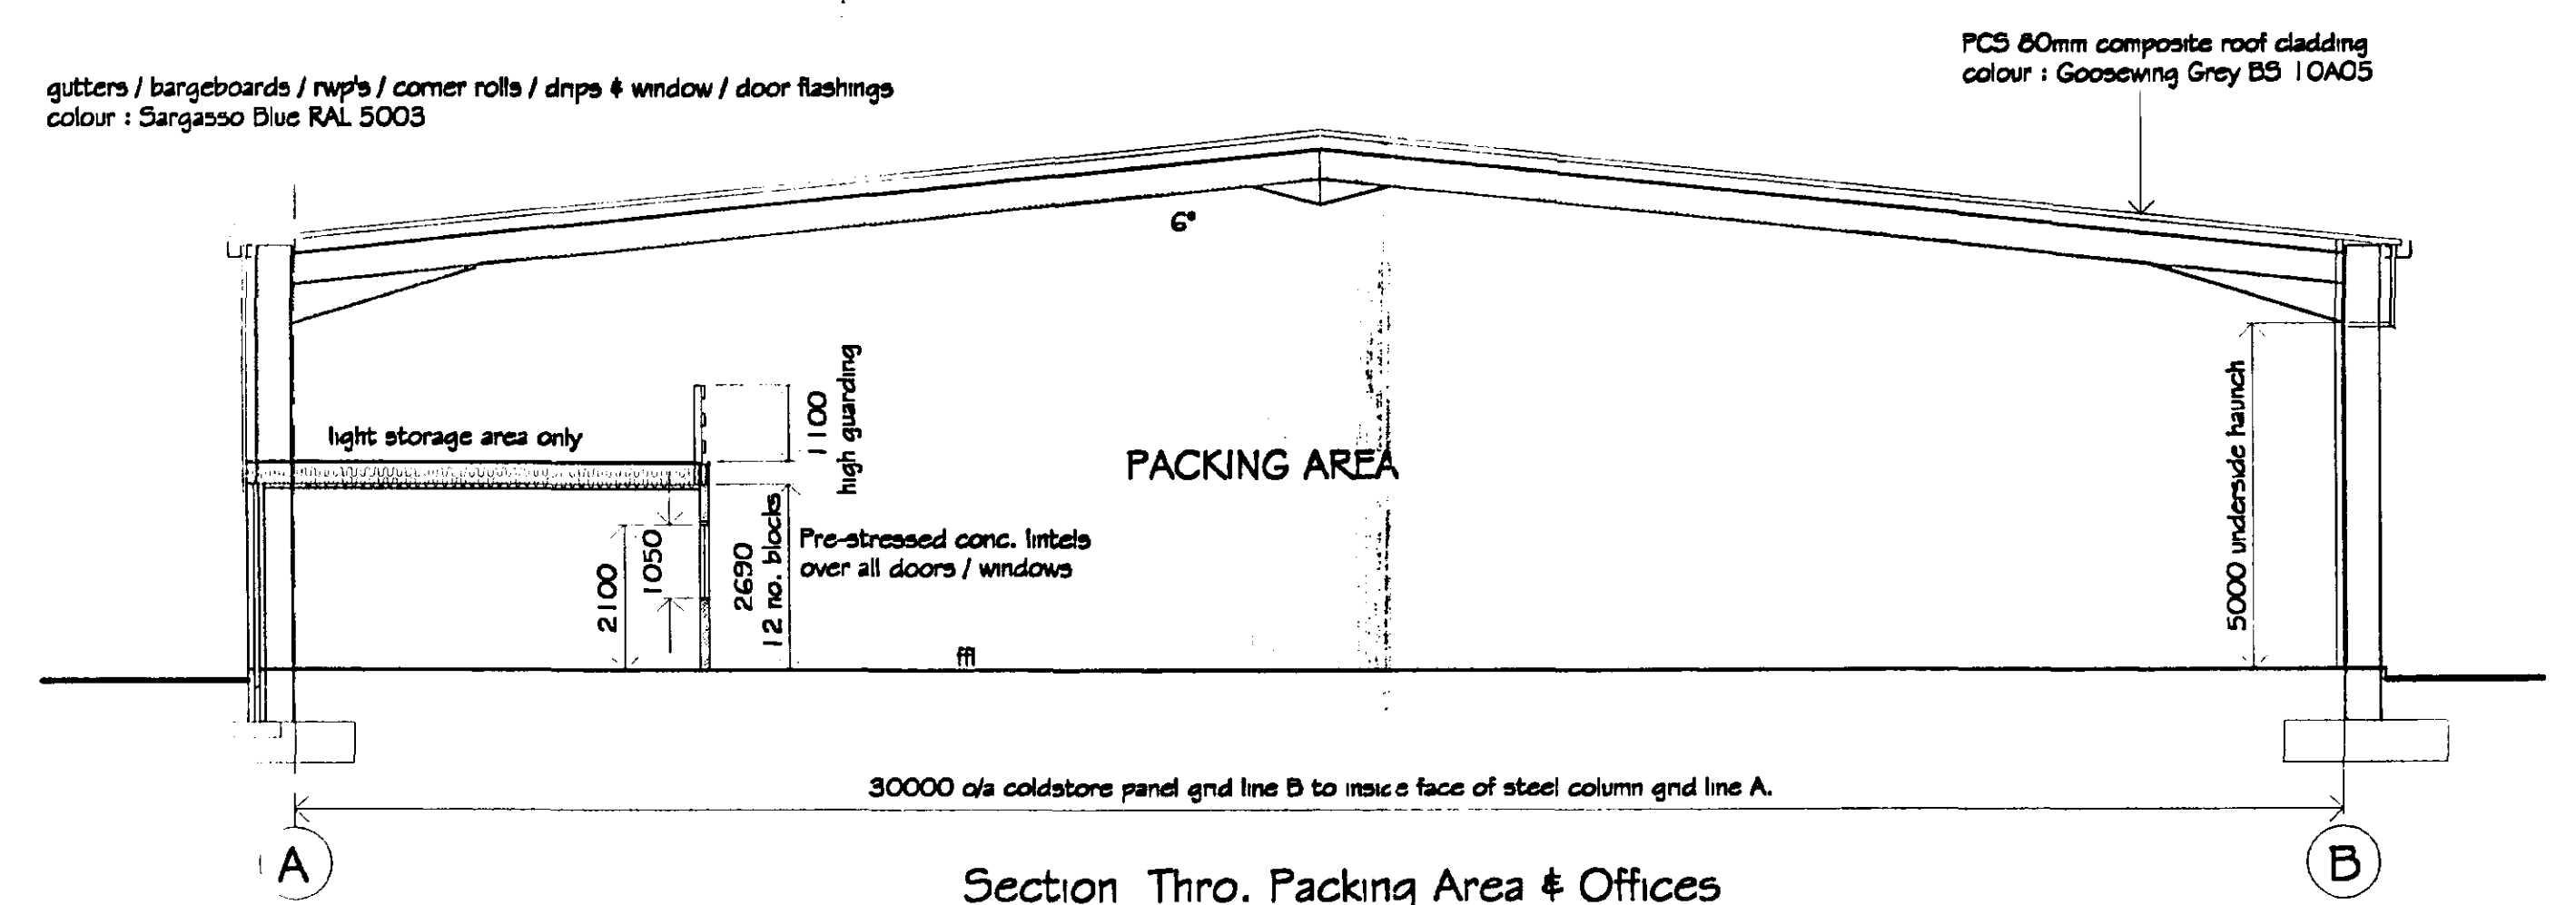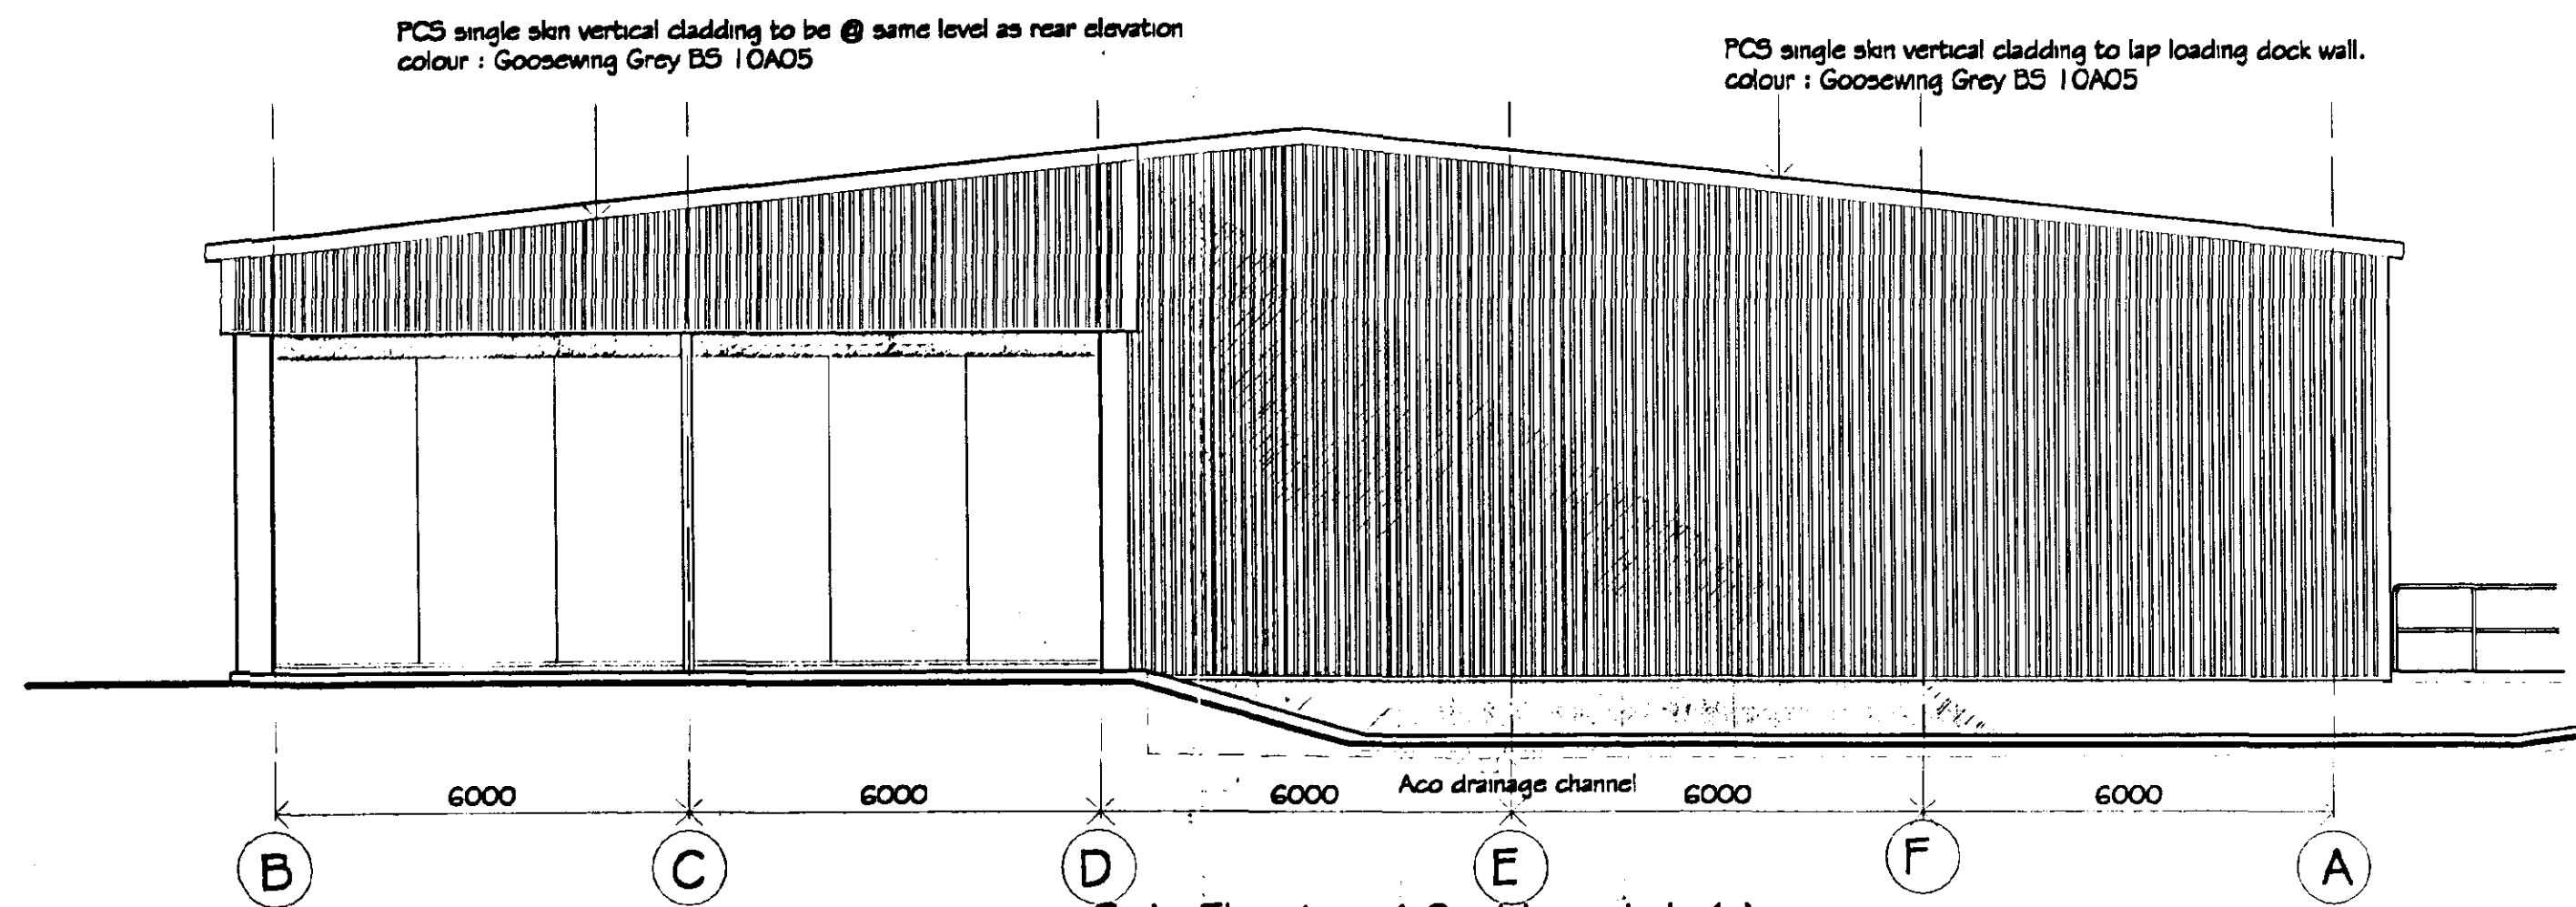

D	Revised to suit meeting comments @ D.A.Green & Son Ltd. 14/1/03	mjw	16/1/03
C	Revised to suit meeting comments @ F. Dring & Sons Ltd. 17/1/02	mjw	19/1/02
B	Revised to suit meeting comments @ DAG's 13/1/02	mjw	19/1/02
A	Revised to suit clients / B.R. comments	mjw	nov 02

REVISIONS			BY	DATE
DRAWN	MJW	DATE		19/1/02
SCALE	1/100	CHECKED		

CLIENT

F. DRING & SONS LTD.

PROJECT

Proposed Packing Building @
Double Roof Farm, High Road,
Moulton, Spalding, Lincs.
PE12 6NT

DETAILS

Ref. A1

Sections / Elevations

GREEN


STRUCTURAL

D.A.GREEN & SONS LTD.
WHAPLODE, SPALDING,
Lincs, PE12 6TL
www.dagreen.co.uk
Tel: 01406 370585.
Fax: 01406 370766.

DRWG. No. 1832/2^D

SHDC
Planning & Development
13 FEB 2003
Ref 729/02

This drawing to be read in conjunction with 1832/1 & 3

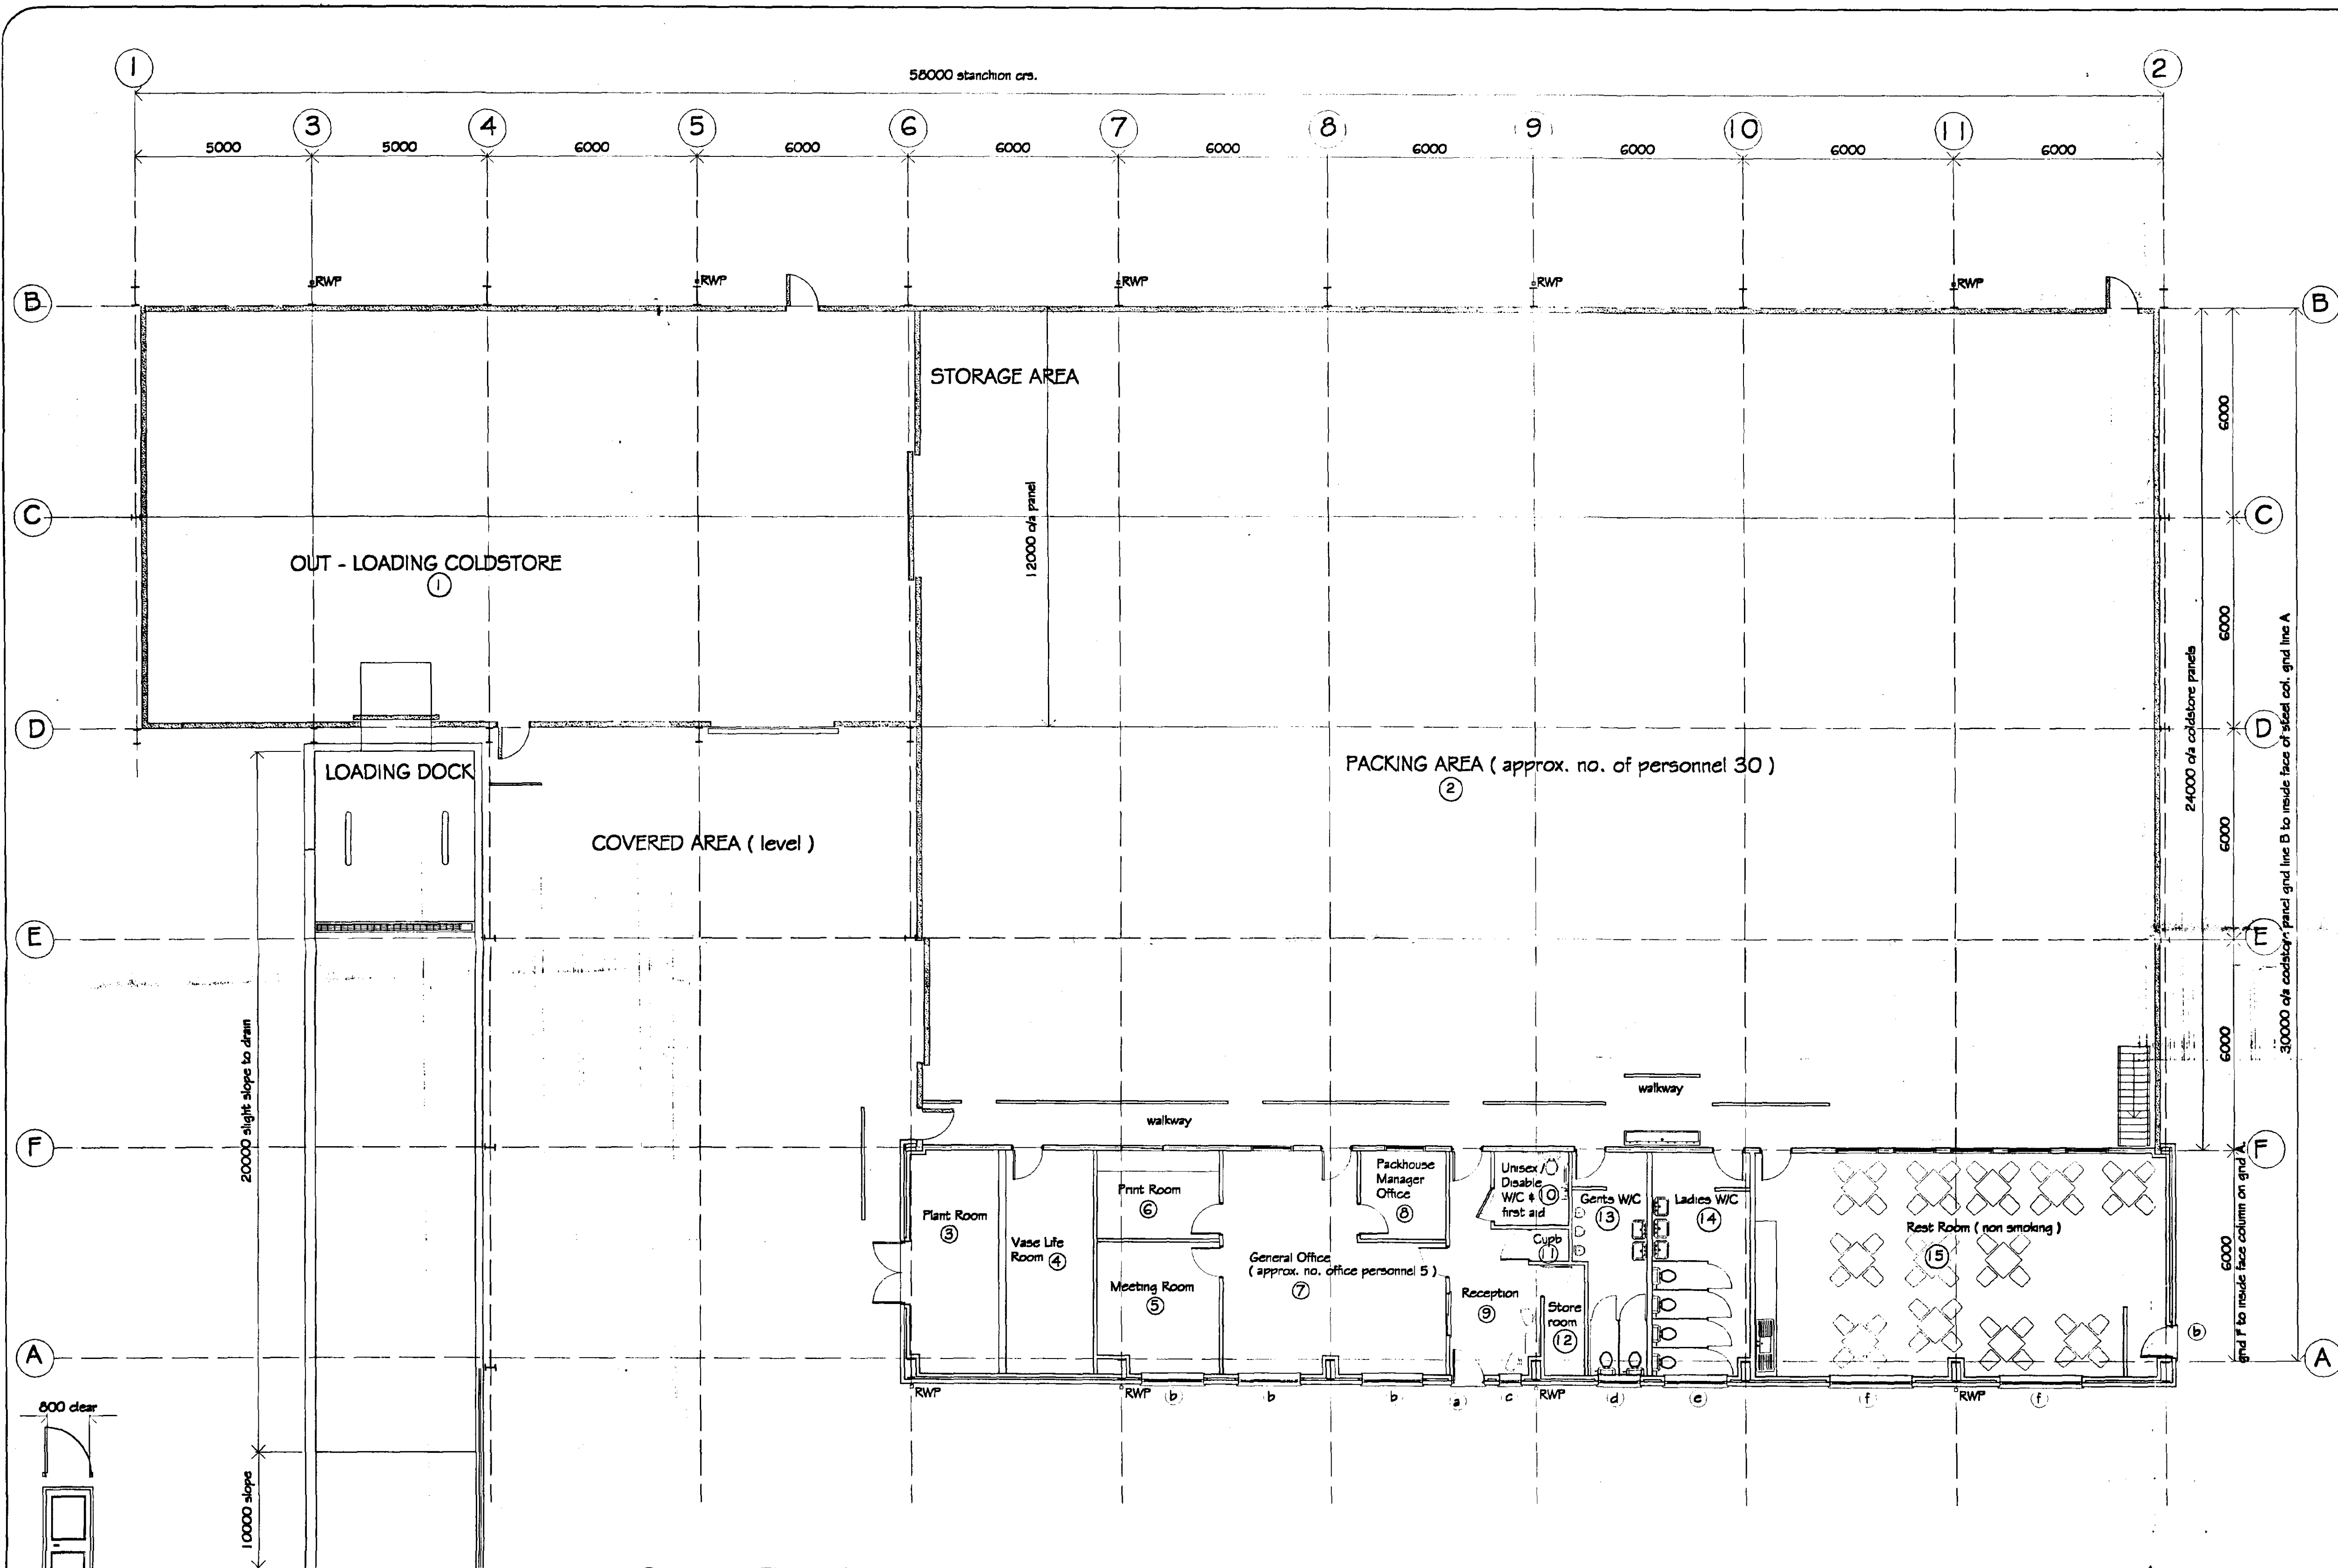

Ground Floor Plan

- a 2no. 2100 h. x width to give 800mm clear opening
- b 3no. 1770w. x 1050h.
- c 1no. 630w. x 1050h.
- d 1no. 1200w. x 450h.
- e 1no. 1770w. x 450h.
- f 2no. 2335w. x 1050h.

personnel doors & windows to offices to be powder coated aluminium colour : Sargasso Blue with double glazed 'K' glass sealed units ('U' value of 2.2 W/m²K.) to comply with & installed under the Approved Document Part L of the Building Regulations 2002 edition (a certificate of compliance to be provided by the manufacturer)

E	Revised to suit meeting comments @ D.A.Green & Son Ltd. 14/1/03	mjw	15/1/03
D	Revised to suit meeting comments @ F. Dring & Sons Ltd. 17/11/02	mjw	18/12/02
C	Revised to suit meeting comments @ DAG's 13/11/02	mjw	19/11/02
B	Revised to suit clients comments	mjw	nov 02
A	Revised to suit clients comments when L.B. asked to quote july 02	mjw	july 02

REVISIONS		BY	DATE
DRAWN	MJW	DATE	9/05/02
SCALE	1 / 100	CHECKED	

CLIENT
F. DRING & SONS LTD.

PROJECT
Proposed Packing Building @ Double Roof Farm, High Road, Moulton, Spalding, Lincs.
PE12 6NT

AMENDED PLAN

DETAILS
Ref. A1

Ground Floor Plan

SHDC
Planning & Development
13 FEB 2003
Ref 729/02

GREEN
STRUCTURAL
D.A.GREEN & SONS LTD.
WHAPLODE, SPALDING,
Lincs. PE12 6TL
www.dagreen.co.uk
Tel: 01406 370585.
Fax: 01406 370766.