




FLOOR PLAN

Ref. 0127/02
Rev. 24/6/02.

REVISIONS		BY	DATE
DRAWN	MJW	DATE	9/05/02
SCALE	1/100	CHECKED	
PROJECT			
F. DRING & SONS LTD.			
DETAILS			
Proposed Packing Building @ Double Roof Farm, High Road, Moulton, Spalding, Lincs. PE12 6NT			
GREEN STRUCTURAL			
D.A.GREEN & SONS LTD. WHAPLODE, SPALDING, Lincs, PE12 6TL. Tel: 01406 370585. Fax: 01406 370766.			
DRG No. 1832/1			

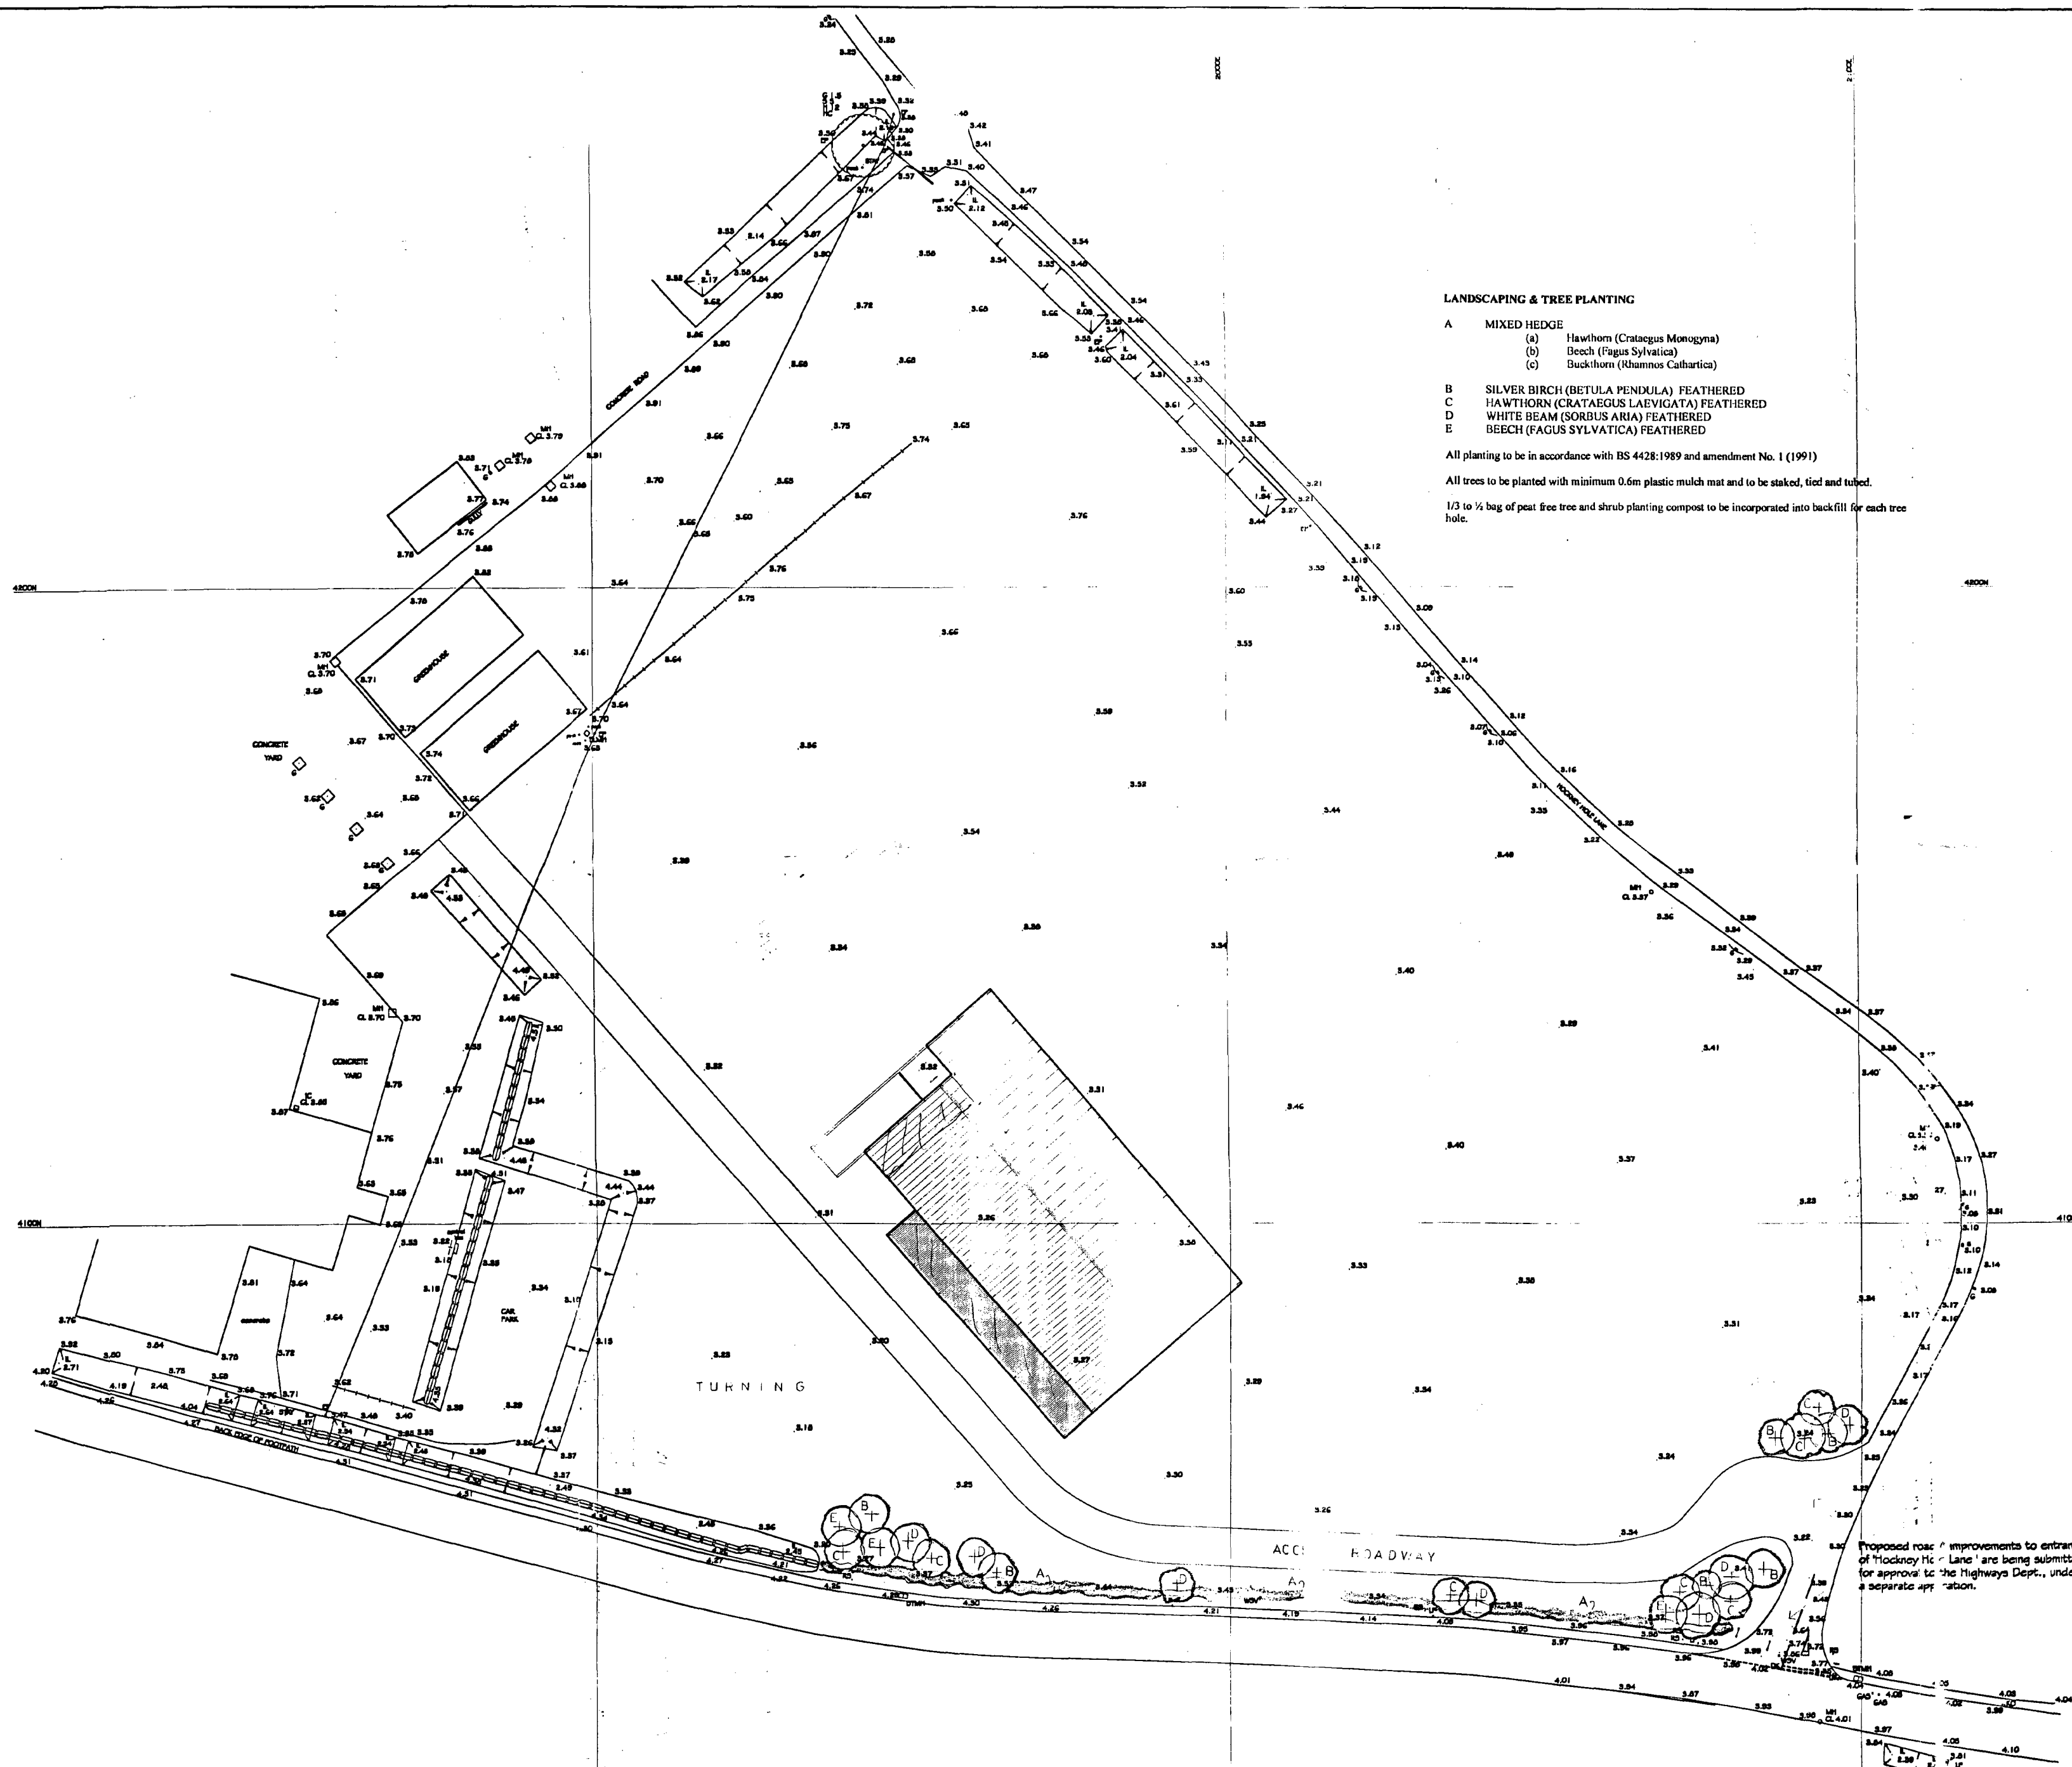

LANDSCAPING & TREE PLANTING

- A MIXED HEDGE
 (a) Hawthorn (*Crataegus Monogyna*)
 (b) Beech (*Fagus Sylvatica*)
 (c) Buckthorn (*Rhamnus Cathartica*)
- B SILVER BIRCH (*BETULA PENDULA*) FEATHERED
 C HAWTHORN (*CRATAEGUS LAEVIGATA*) FEATHERED
 D WHITE BEAM (*SORBUS ARIA*) FEATHERED
 E BEECH (*FAGUS SYLVATICA*) FEATHERED

All planting to be in accordance with BS 4428:1989 and amendment No. 1 (1991)
 All trees to be planted with minimum 0.6m plastic mulch mat and to be staked, tied and tuted.
 1/3 to 1/2 bag of peat free tree and shrub planting compost to be incorporated into backfill for each tree hole.


KEY LISTING	
1. 100mm x 100mm x 100mm 2. 100mm x 100mm x 100mm 3. 100mm x 100mm x 100mm 4. 100mm x 100mm x 100mm 5. 100mm x 100mm x 100mm 6. 100mm x 100mm x 100mm 7. 100mm x 100mm x 100mm 8. 100mm x 100mm x 100mm 9. 100mm x 100mm x 100mm 10. 100mm x 100mm x 100mm	11. 100mm x 100mm x 100mm 12. 100mm x 100mm x 100mm 13. 100mm x 100mm x 100mm 14. 100mm x 100mm x 100mm 15. 100mm x 100mm x 100mm 16. 100mm x 100mm x 100mm 17. 100mm x 100mm x 100mm 18. 100mm x 100mm x 100mm 19. 100mm x 100mm x 100mm 20. 100mm x 100mm x 100mm

LEVELS TO ORDNANCE DATUM


Ref 0722/02.
 Rev 24/02.

REVISIONS		BY	DATE
DRAWN	MJW	DATE	15/05/02
SCALE	1/500	CHECKED	
PROJECT			
F. DRING & SONS LTD.			
DETAILS			
Proposed Packing Building @ Double Roof Farm, High Road, Moulton, Spalding, Lincs. PE12 6NT			
GREEN			
STRUCTURAL			
D.A. GREEN & SONS LTD. WHAPLODE, SPALDING, Lincs, PE12 6TL Tel: 01406 370585. Fax: 01406 370766.			
DRG No. 832/3			


Proposed road improvements to entrance of 'Hockney Hill Lane' are being submitted for approval to the Highways Dept., under a separate application.

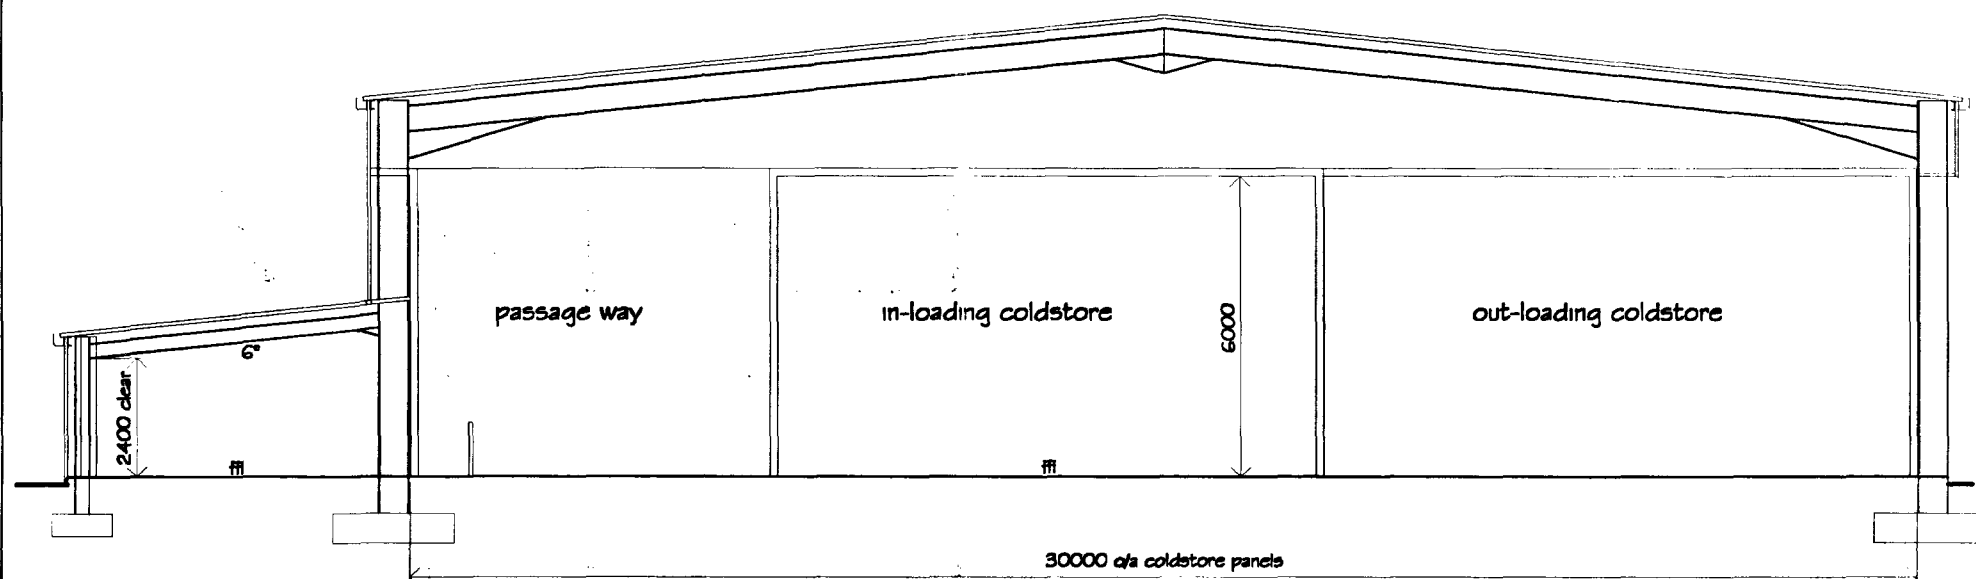


Section Thru. Loading Coldstores & Offices

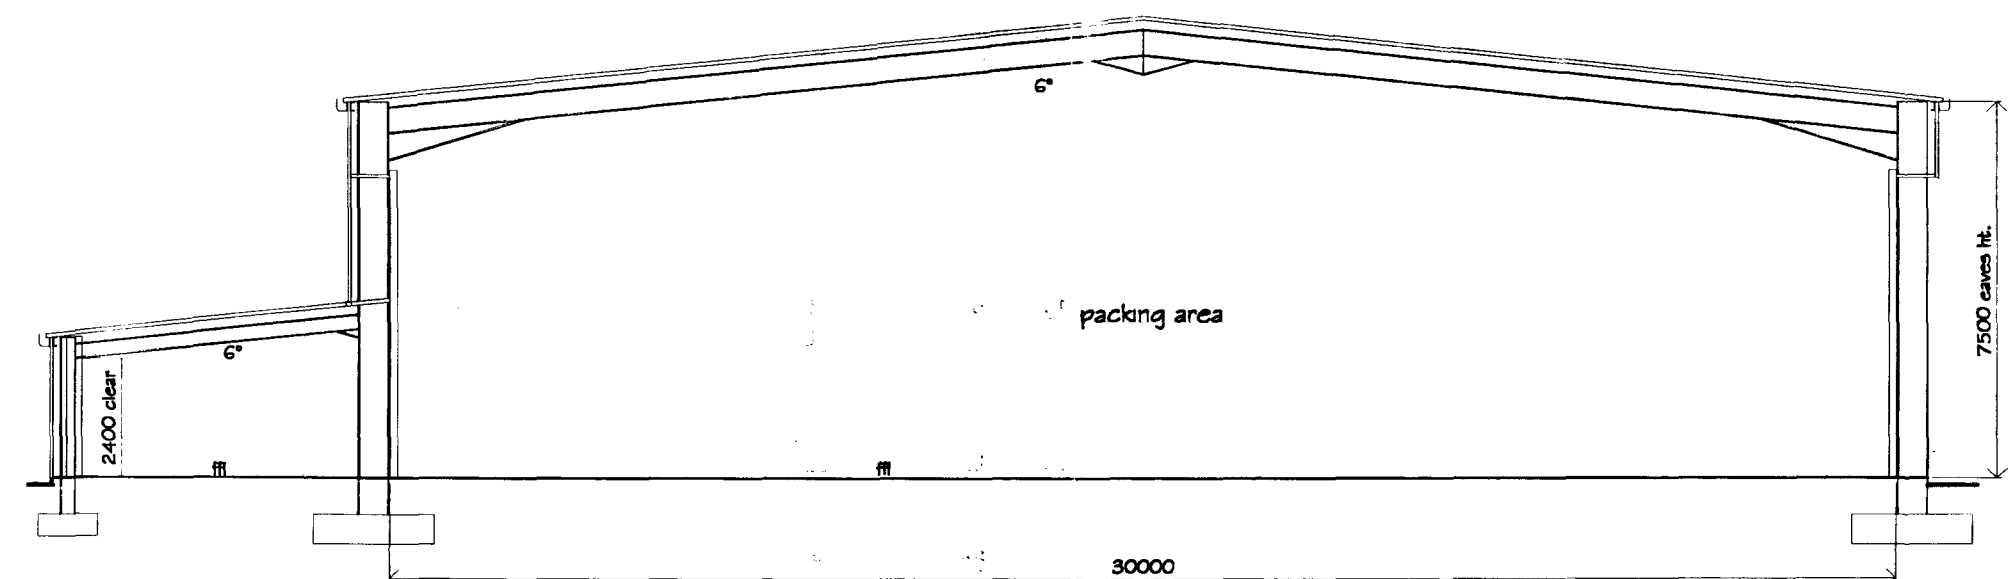


Section Thru. Packing Area & Offices

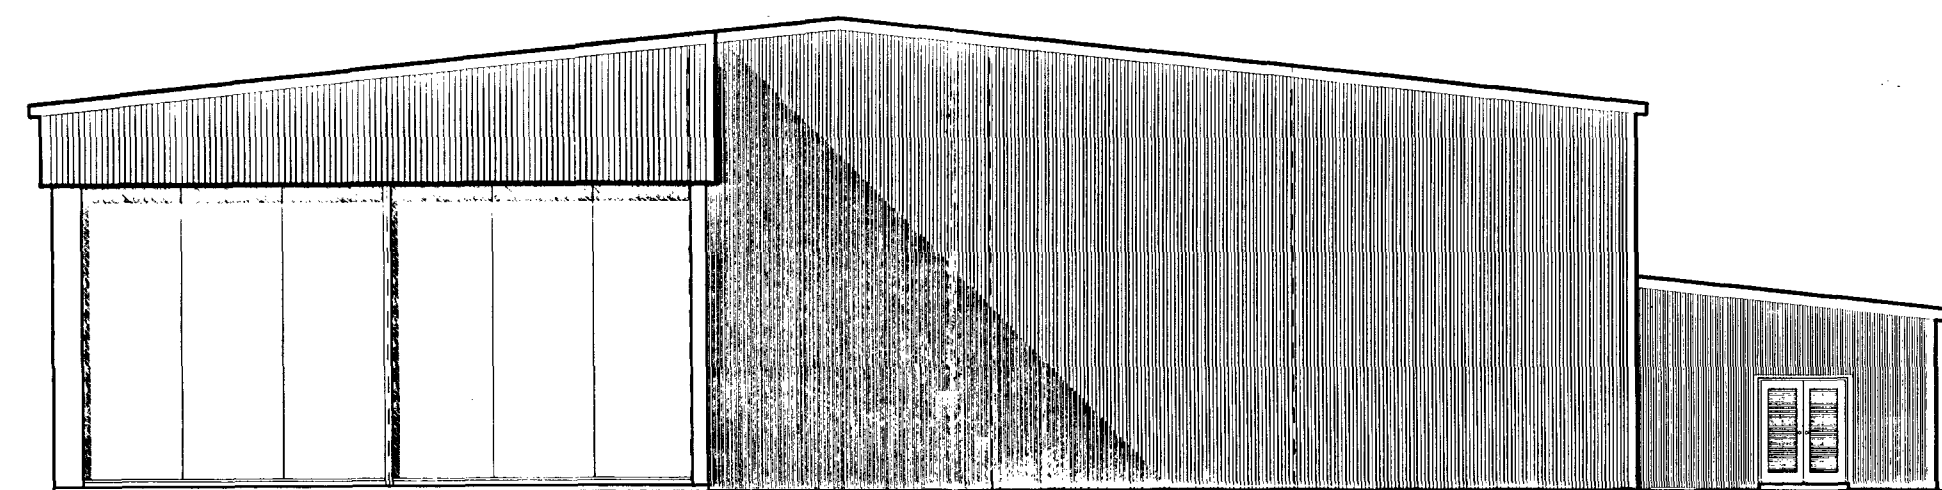


Side Elevation

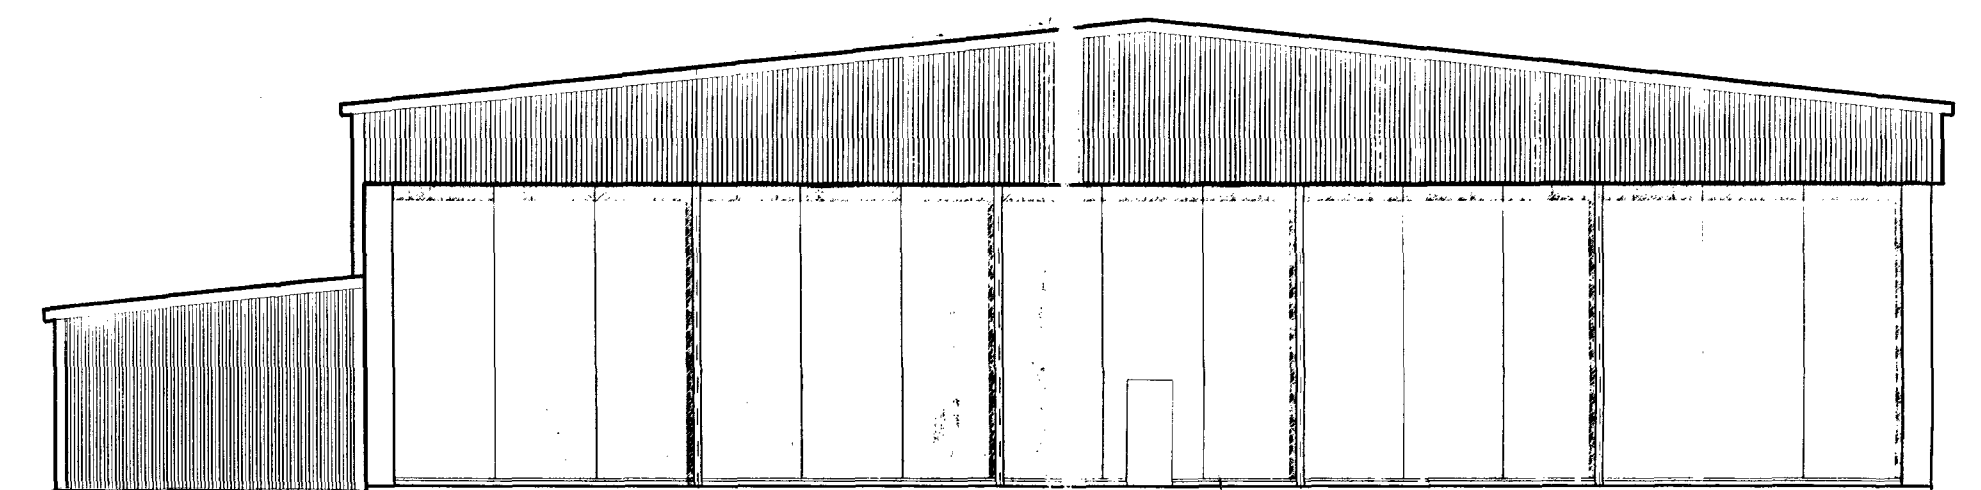

Side Elevation

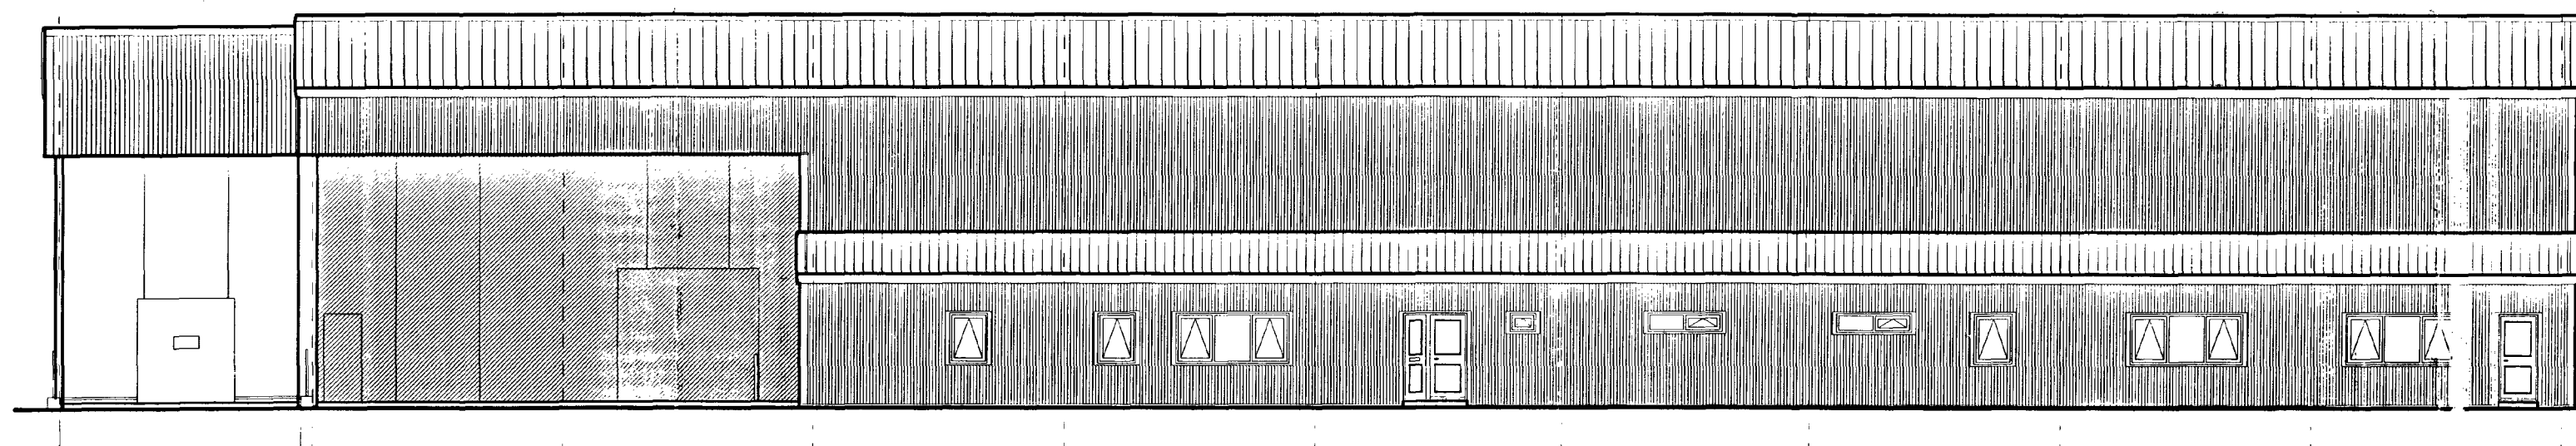

Front Elevation

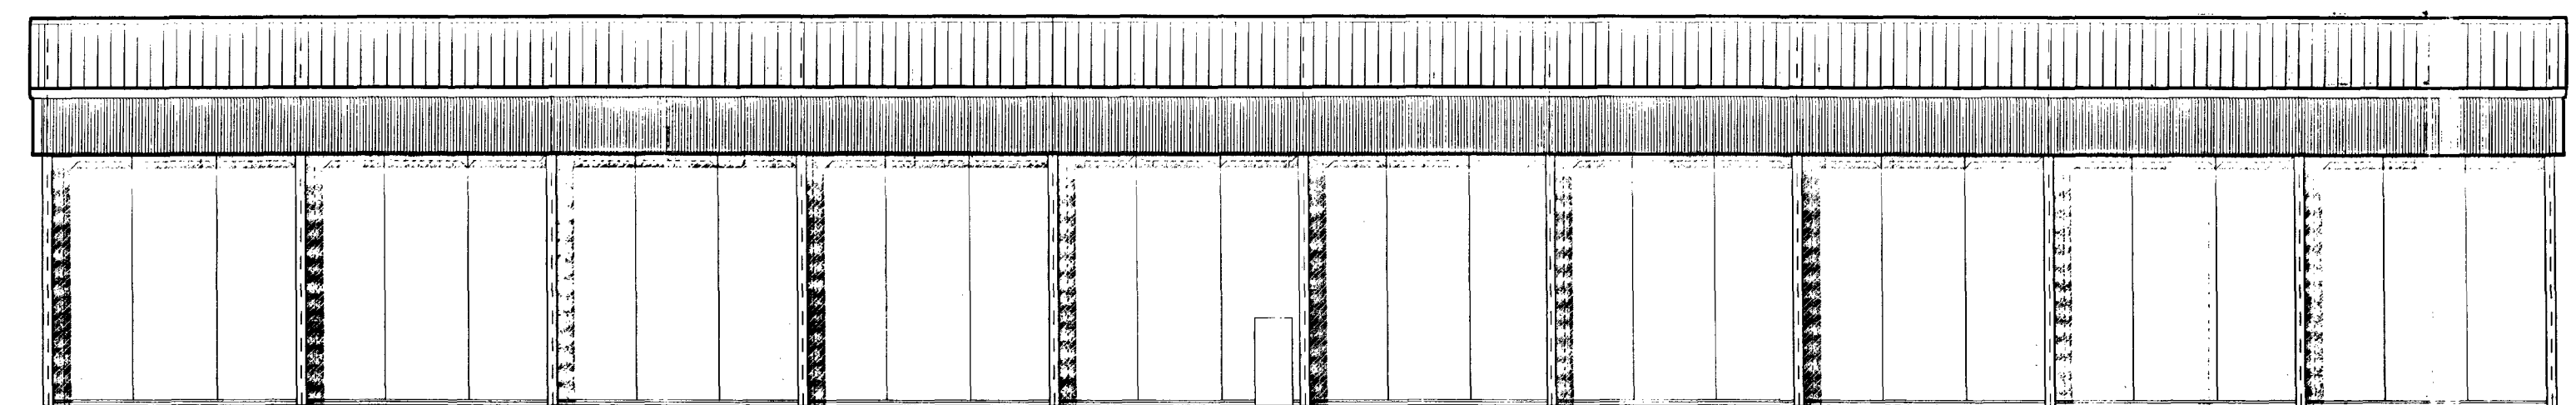

Rear Elevation

SHDC
Planning & Development
24 JUN 2002
Ref 0729/02

REVISIONS		BY	DATE
DRAWN	MJW	DATE	8/05/02
SCALE	1 / 100	CHECKED	


PROJECT
F. DRING & SONS LTD.

DETAILS
Proposed Packing Building @
Double Roof Farm, High Road,
Moulton, Spalding, Lincs.
PE12 6NT

GREEN
STRUCTURAL

D.A.GREEN & SONS LTD.
WHAPLODE, SPALDING,
Lincs, PE12 6TL.
Tel: 01406 370585.
Fax: 01406 370766.

DRG No. 1832 / 2

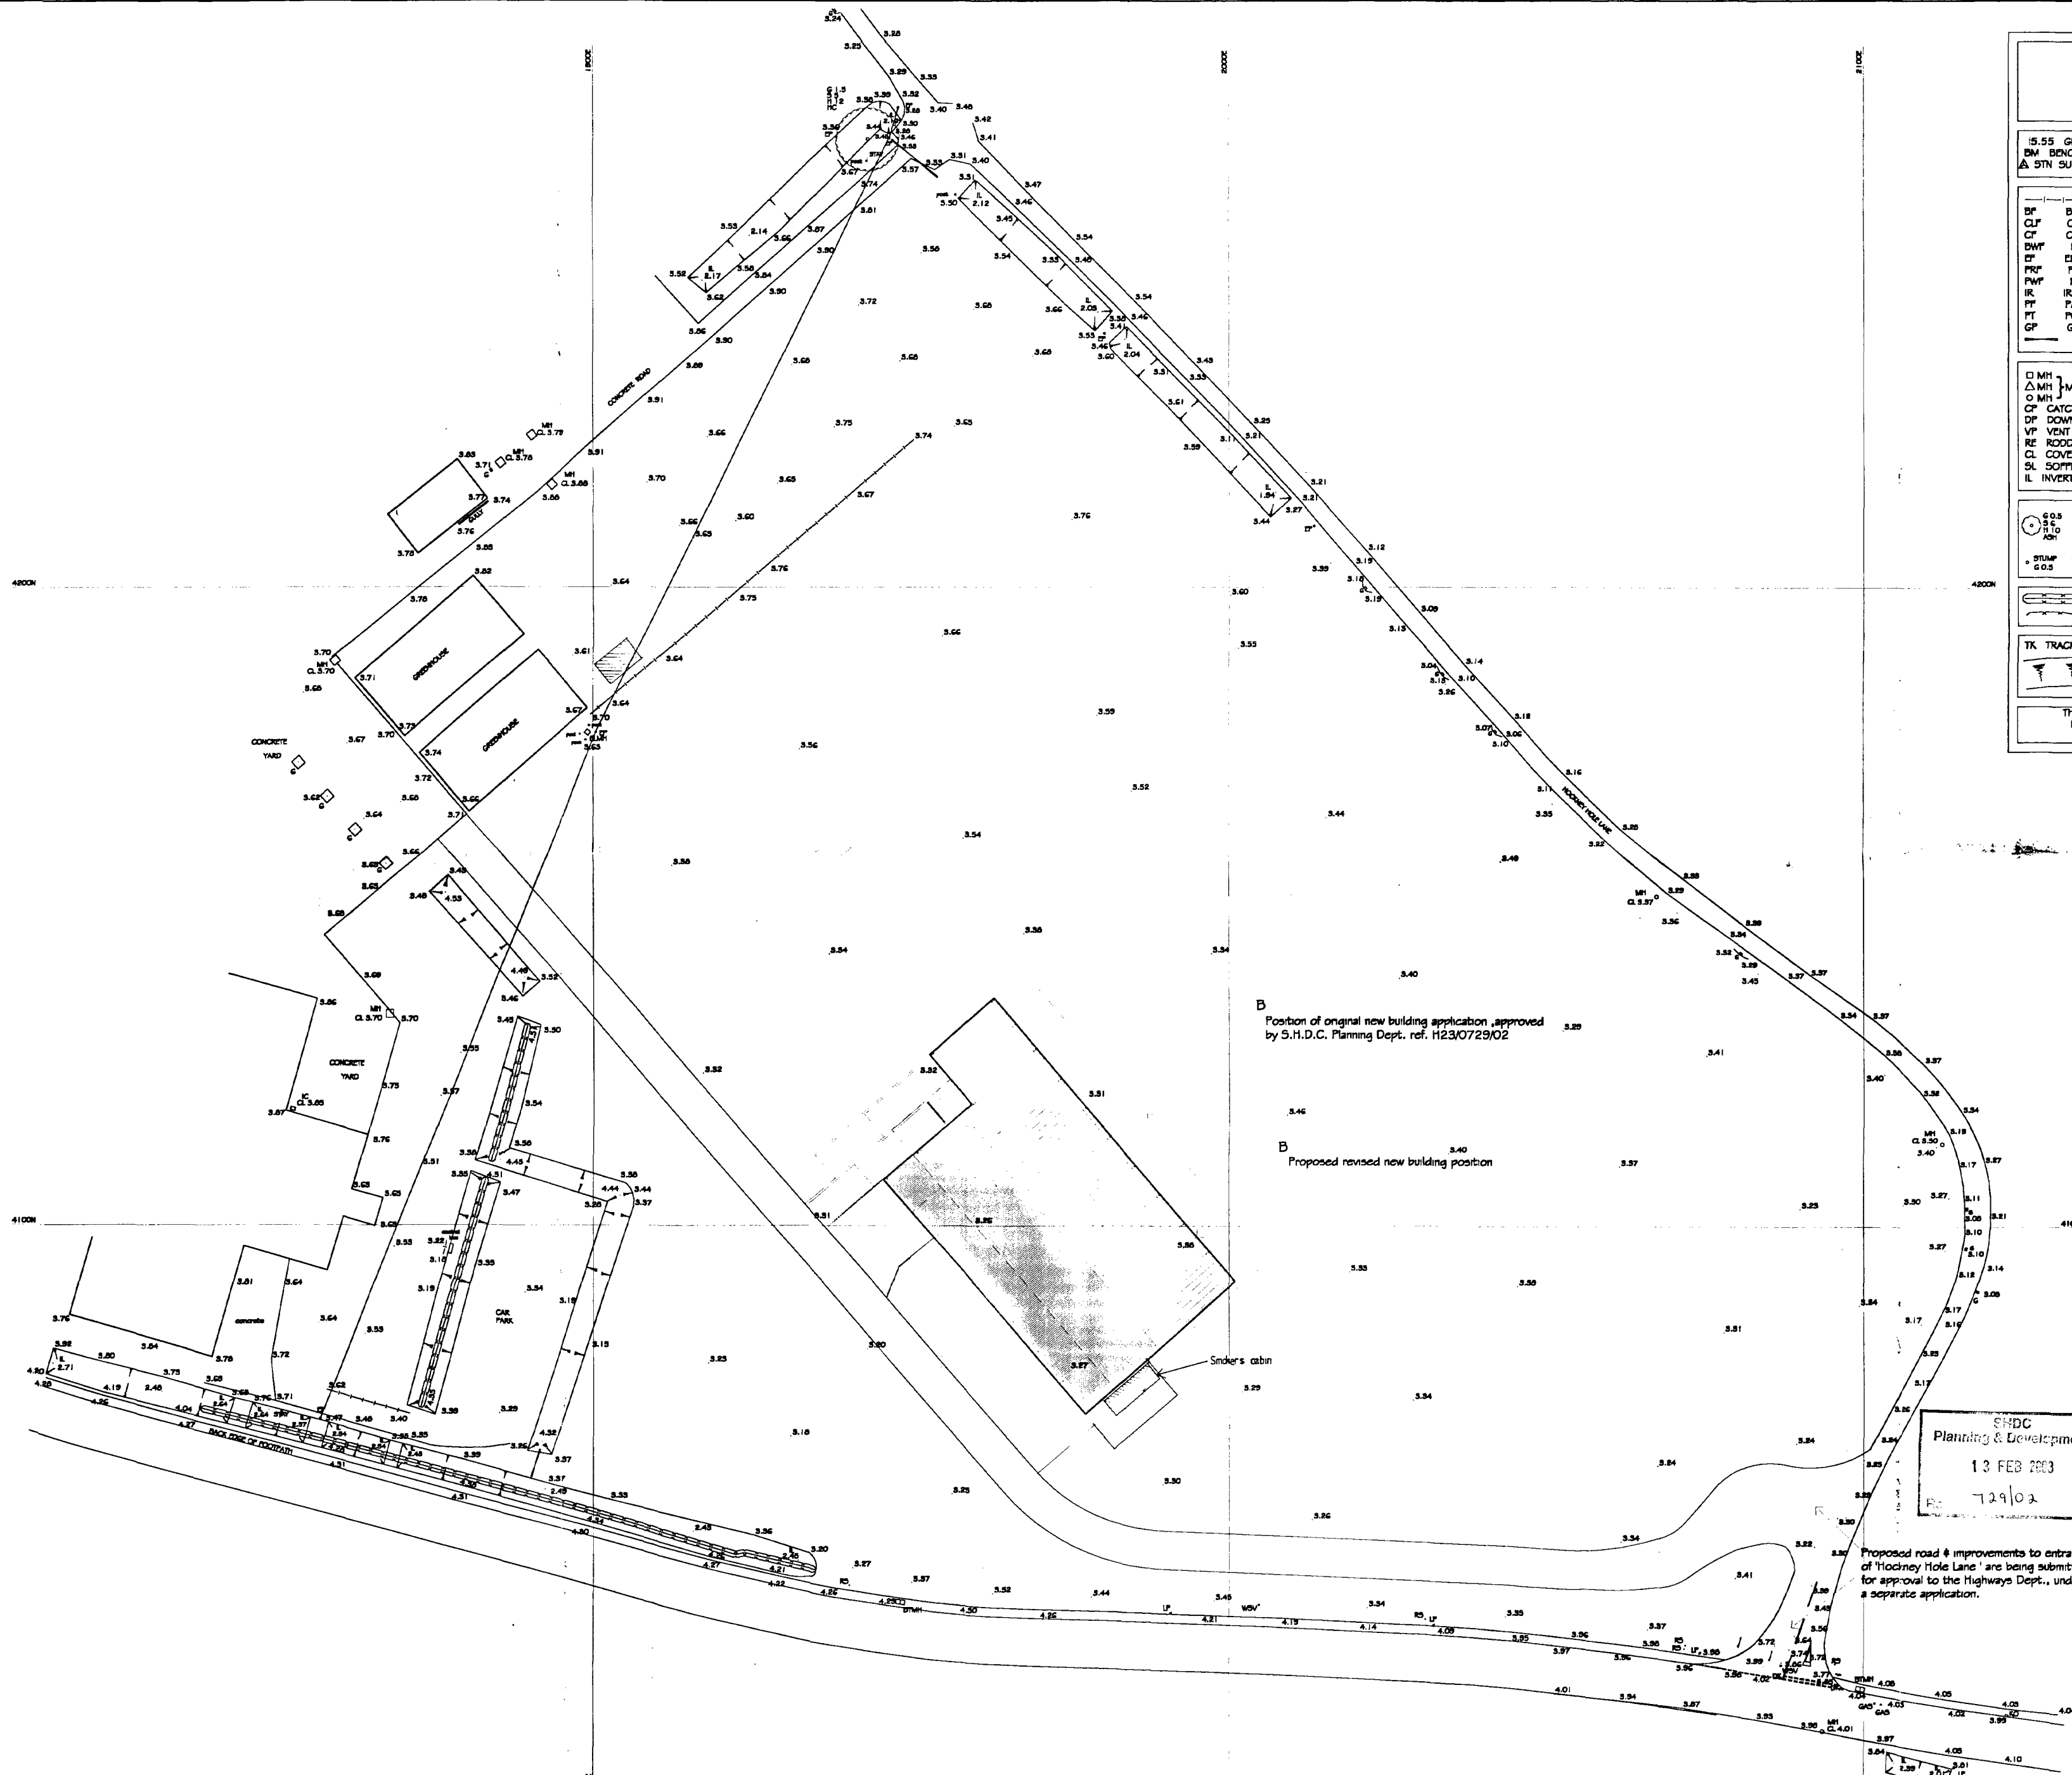

KEY LISTING

15.55 GROUND LEVEL IS 5.55M BM BENCHMARK STN SURVEY STATION	ROAD EDGE (NON KERBED) FT FOOT PATH DEFT BACK EDGE FOOTPATH DROP KERB
FENCE BF BOARDED CLF CHAIN LINK CWF CHESTNUT BWF BARBED WIRE EW ELECTRIC PRF POST + RAIL PWF POST + WIRE IR IRON RAIL PF PANEL GP GATEPOST G GATE	LP LAMPPOST S SIGN MS MILE STONE TS TRAFFIC SIGNAL RS ROAD SIGN BSN BELLSHA BEACON BO BOLLARD HR HAND RAIL CB CRASH BARRIER B BENCH BS BUS STOP
MH MANHOLE CP CATCH PIT DP DOWNPIPE VP VENT PIPE RE RODDING EYE CL COVER LEVEL SL SLOTTED LEVEL IL INVERT LEVEL	CB BT CALL BOX BTX BT ABOVE GROUND BOX BTM BT MANHOLE TP BT TELEGRAPH POLE CATV CABLE TELEVISION EP ELECTRICITY POLE ELMH ELECTRICITY MANHOLE ER EARTH ROD GAS GAS FH FIRE HYDRANT PHMP FIRE HYDRANT MPOST WM WATER METER WSV WATER STOP VALVE SV STOP VALVE SVMP STOP VALVE MPOST MTR METER US UNIDENTIFIED SERVICE TSOB TRAFFIC SIGNAL CNTL BOX
6.05 TREE GIRTH CIRCUM 0.5M SPREAD RADIUS 6M HEIGHT 10M SPECIES STUMP 6.05 TREE STUMP GIRTH CIRCUM 0.5M	
HEDGE OUTLINE OF BUSH / HEDGE	
TK TRACK BANKING	
THE DEPICTION OF A WALL, FENCE OR HEDGE DOES NOT NECESSARILY REPRESENT A LEGAL BOUNDARY. IT IS THE CLIENT'S RESPONSIBILITY TO CONFIRM LEGAL BOUNDARIES WITH THE VENDOR.	

LEVELS TO ORDNANCE DATUM

B Proposed New Building size revised to suit client	mjw	30/1/03
A Building reduced in length @ loading dock end by 1m	mjw	12/1/02

REVISIONS		BY	DATE
DRAWN	MJW	DATE	15/05/02
SCALE	1/500	CHECKED	

CLIENT
F. DRING & SONS LTD.

PROJECT
Proposed Packing Building @ Double Roof Farm, High Road, Moulton, Spalding, Lincs. PE12 6NT







DETAILS
Site Layout
AMENDED PLAN
Ref. A1

SRDC
Planning & Development
13 FEB 2003
729/02

GREEN
STRUCTURAL

D.A.GREEN & SONS LTD.
WHAPLODE, SPALDING,
Lincs, PE12 6TL
Tel: 01406 370585.
Fax: 01406 370766.

DRG No. 1832/3^B

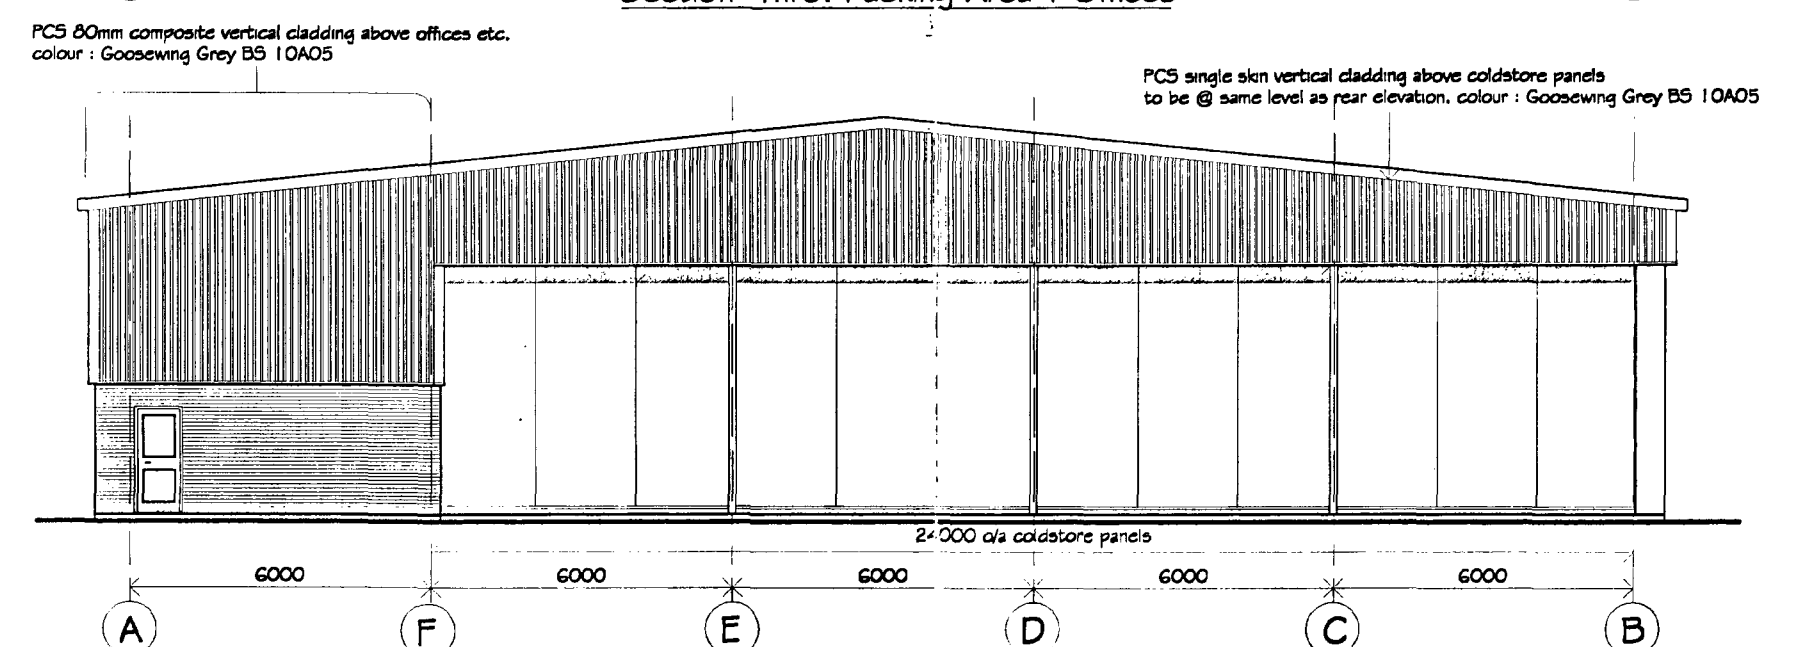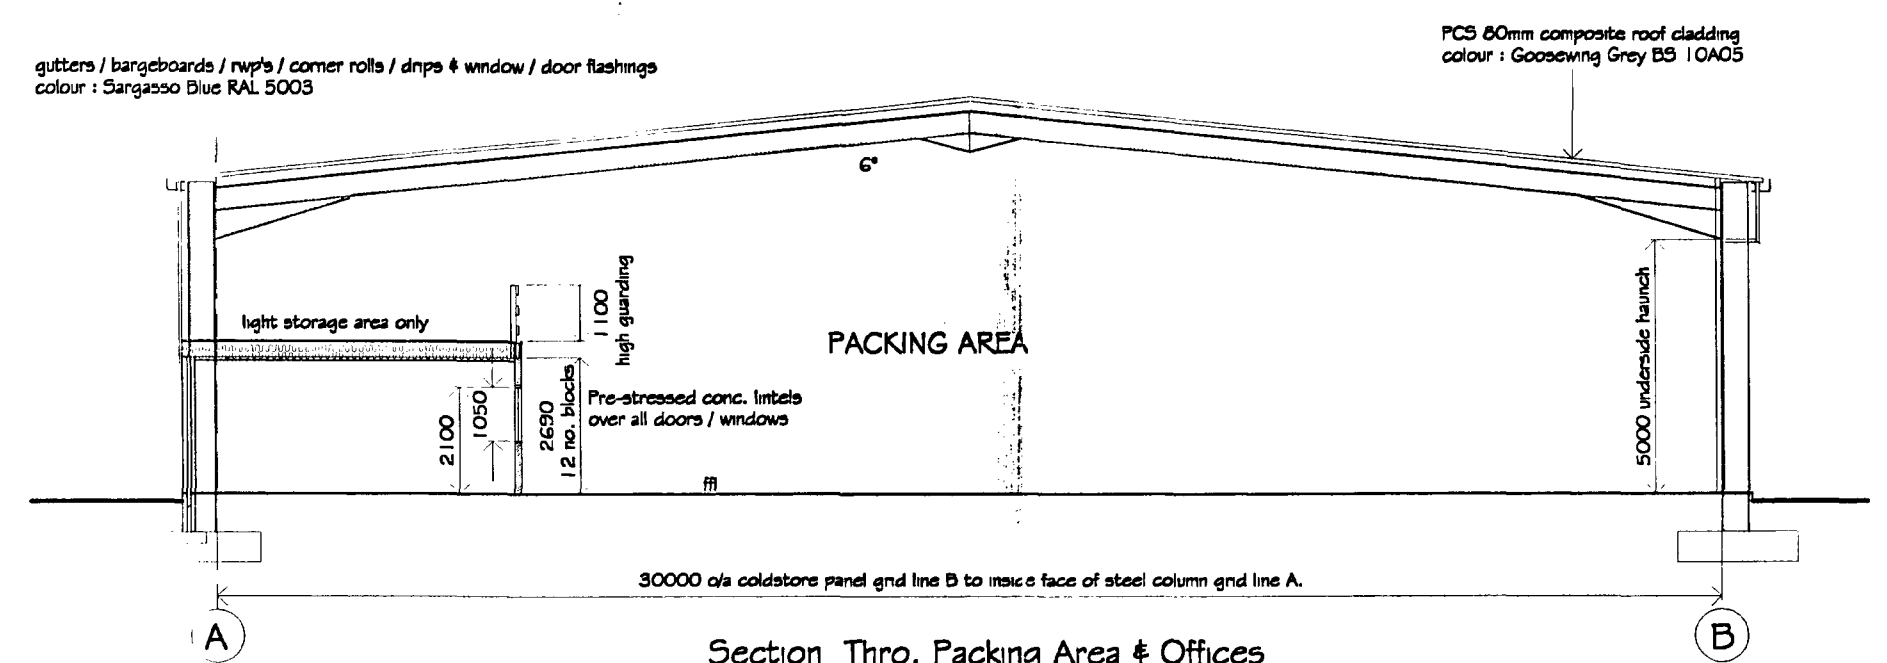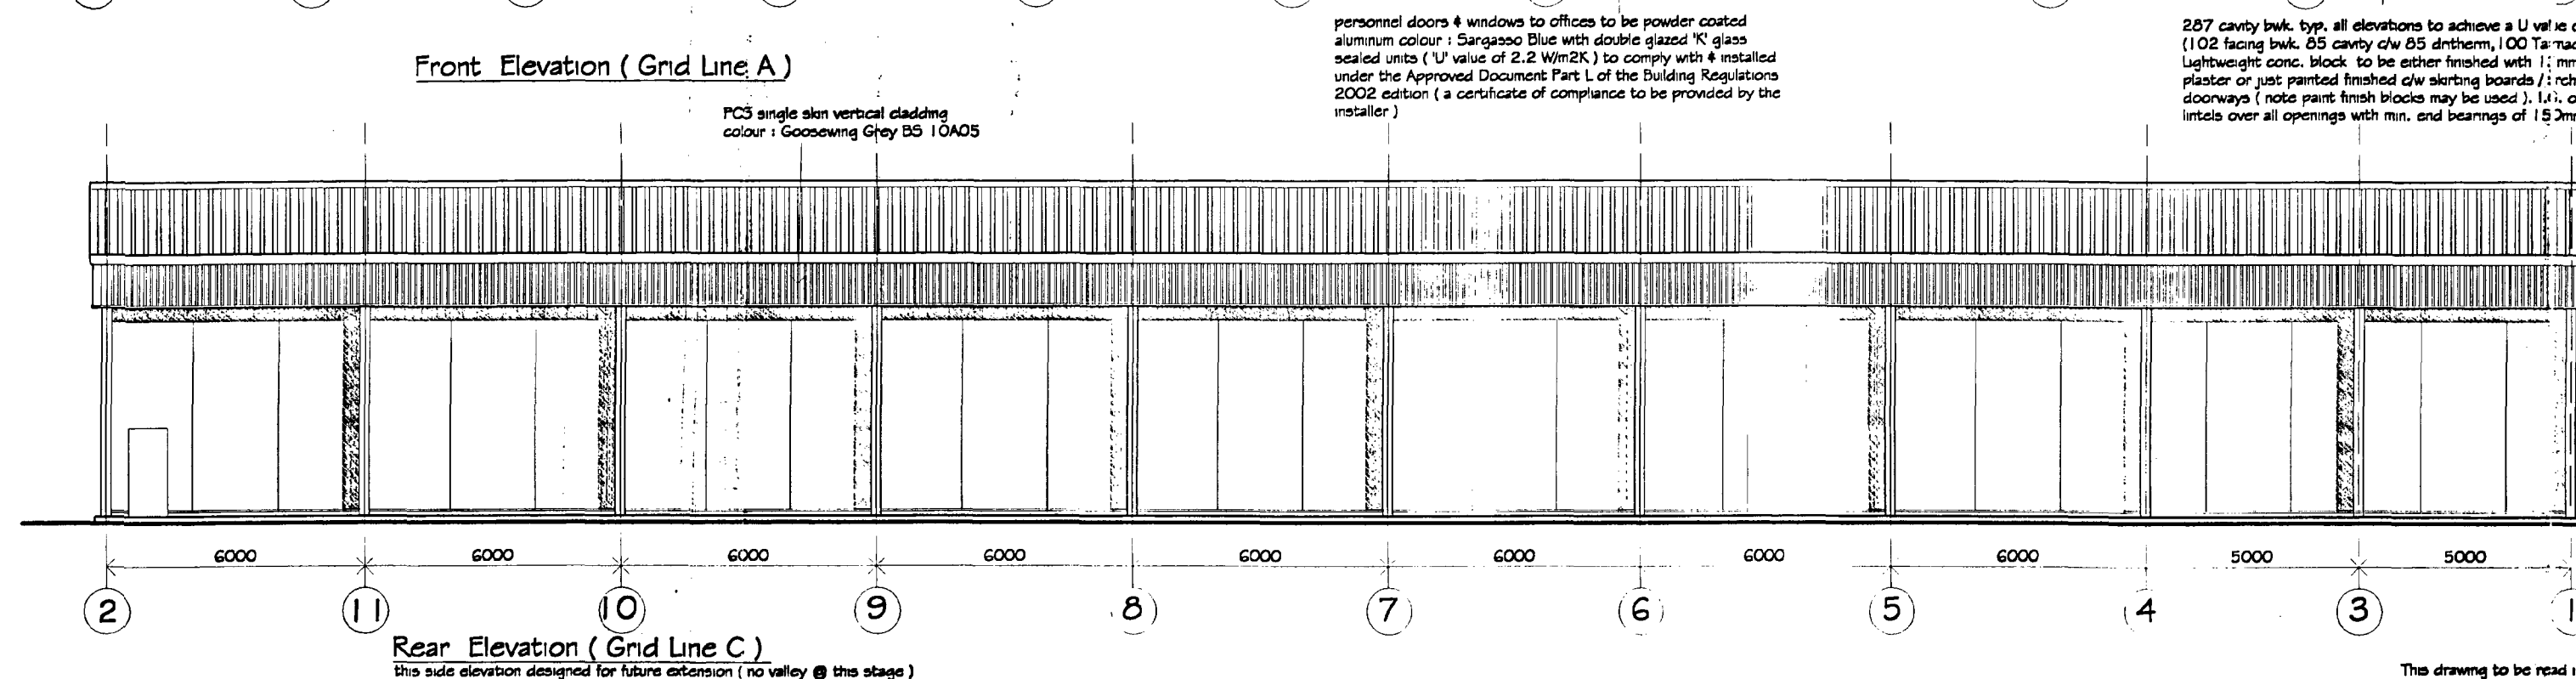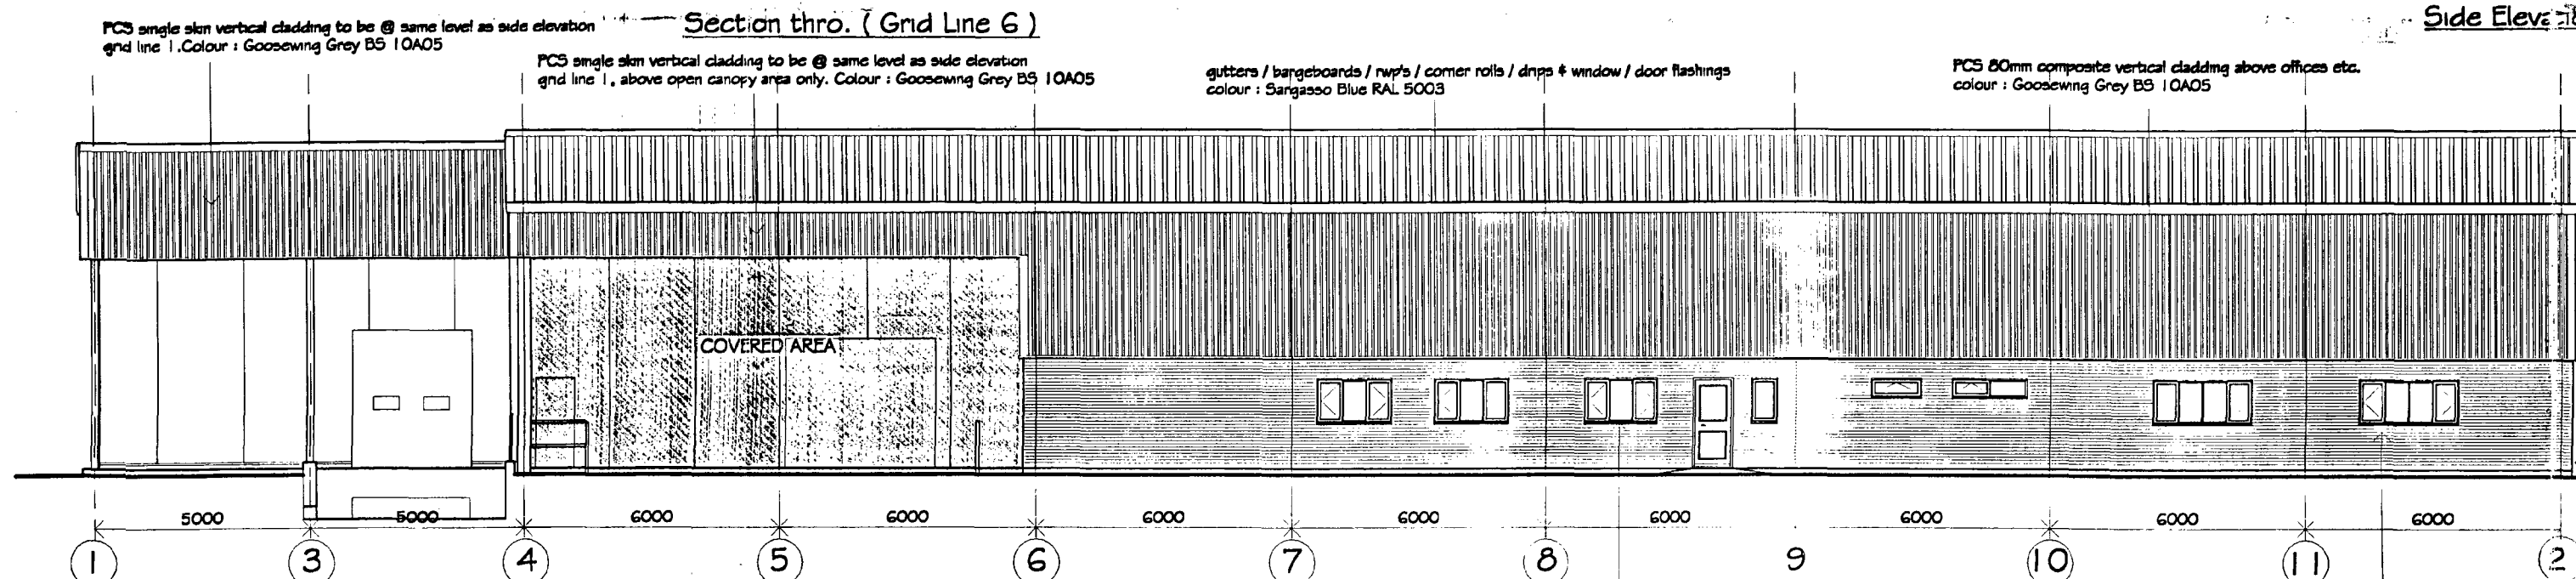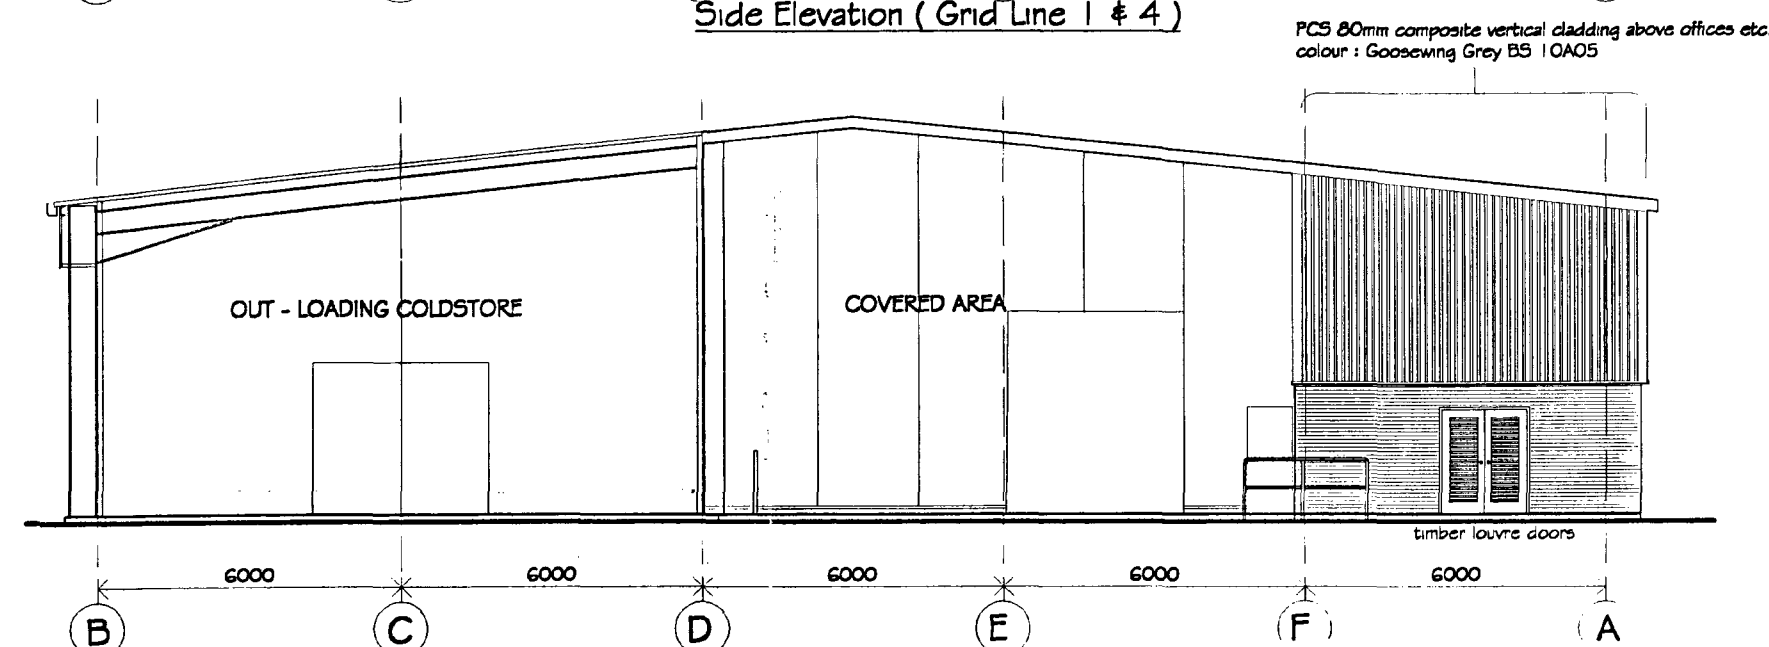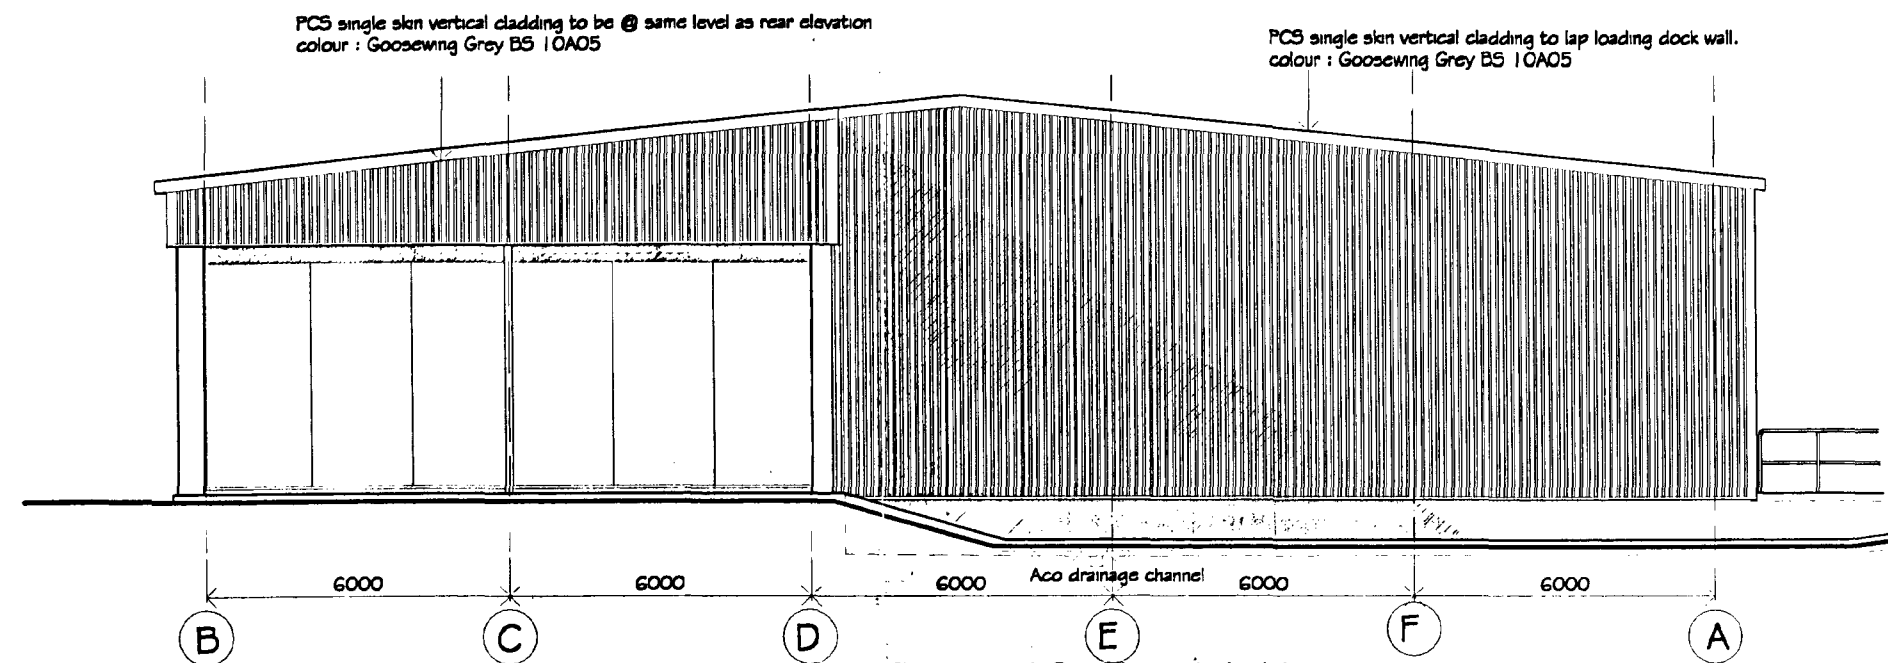

D	Revised to suit meeting comments @ D.A.Green & Son Ltd. 14/1/03	mjw	16/1/03
C	Revised to suit meeting comments @ F. Dring & Sons Ltd. 17/1/2002	mjw	19/1/2002
B	Revised to suit meeting comments @ DAG's 13/1/02	mjw	19/1/02
A	Revised to suit clients / B.R. comments	mjw	nov 02

REVISIONS		BY	DATE
DRAWN	MJW	DATE	19/1/2002
SCALE	1/100	CHECKED	

CLIENT

F. DRING & SONS LTD.

PROJECT

Proposed Packing Building @
Double Roof Farm, High Road,
Moulton, Spalding, Lincs.
PE12 6NT

DETAILS

Ref. A1

Sections / Elevations

GREEN


STRUCTURAL

D.A.GREEN & SONS LTD.
WHAPLODE, SPALDING,
Lincs, PE12 6TL
www.dagreen.co.uk
Tel: 01406 370585.
Fax: 01406 370766.

DRWG. No. 1832 / 2^D

SHDC
Planning & Development
13 FEB 2003
Ref 729/02

This drawing to be read in conjunction with 1832 / 1 & 3

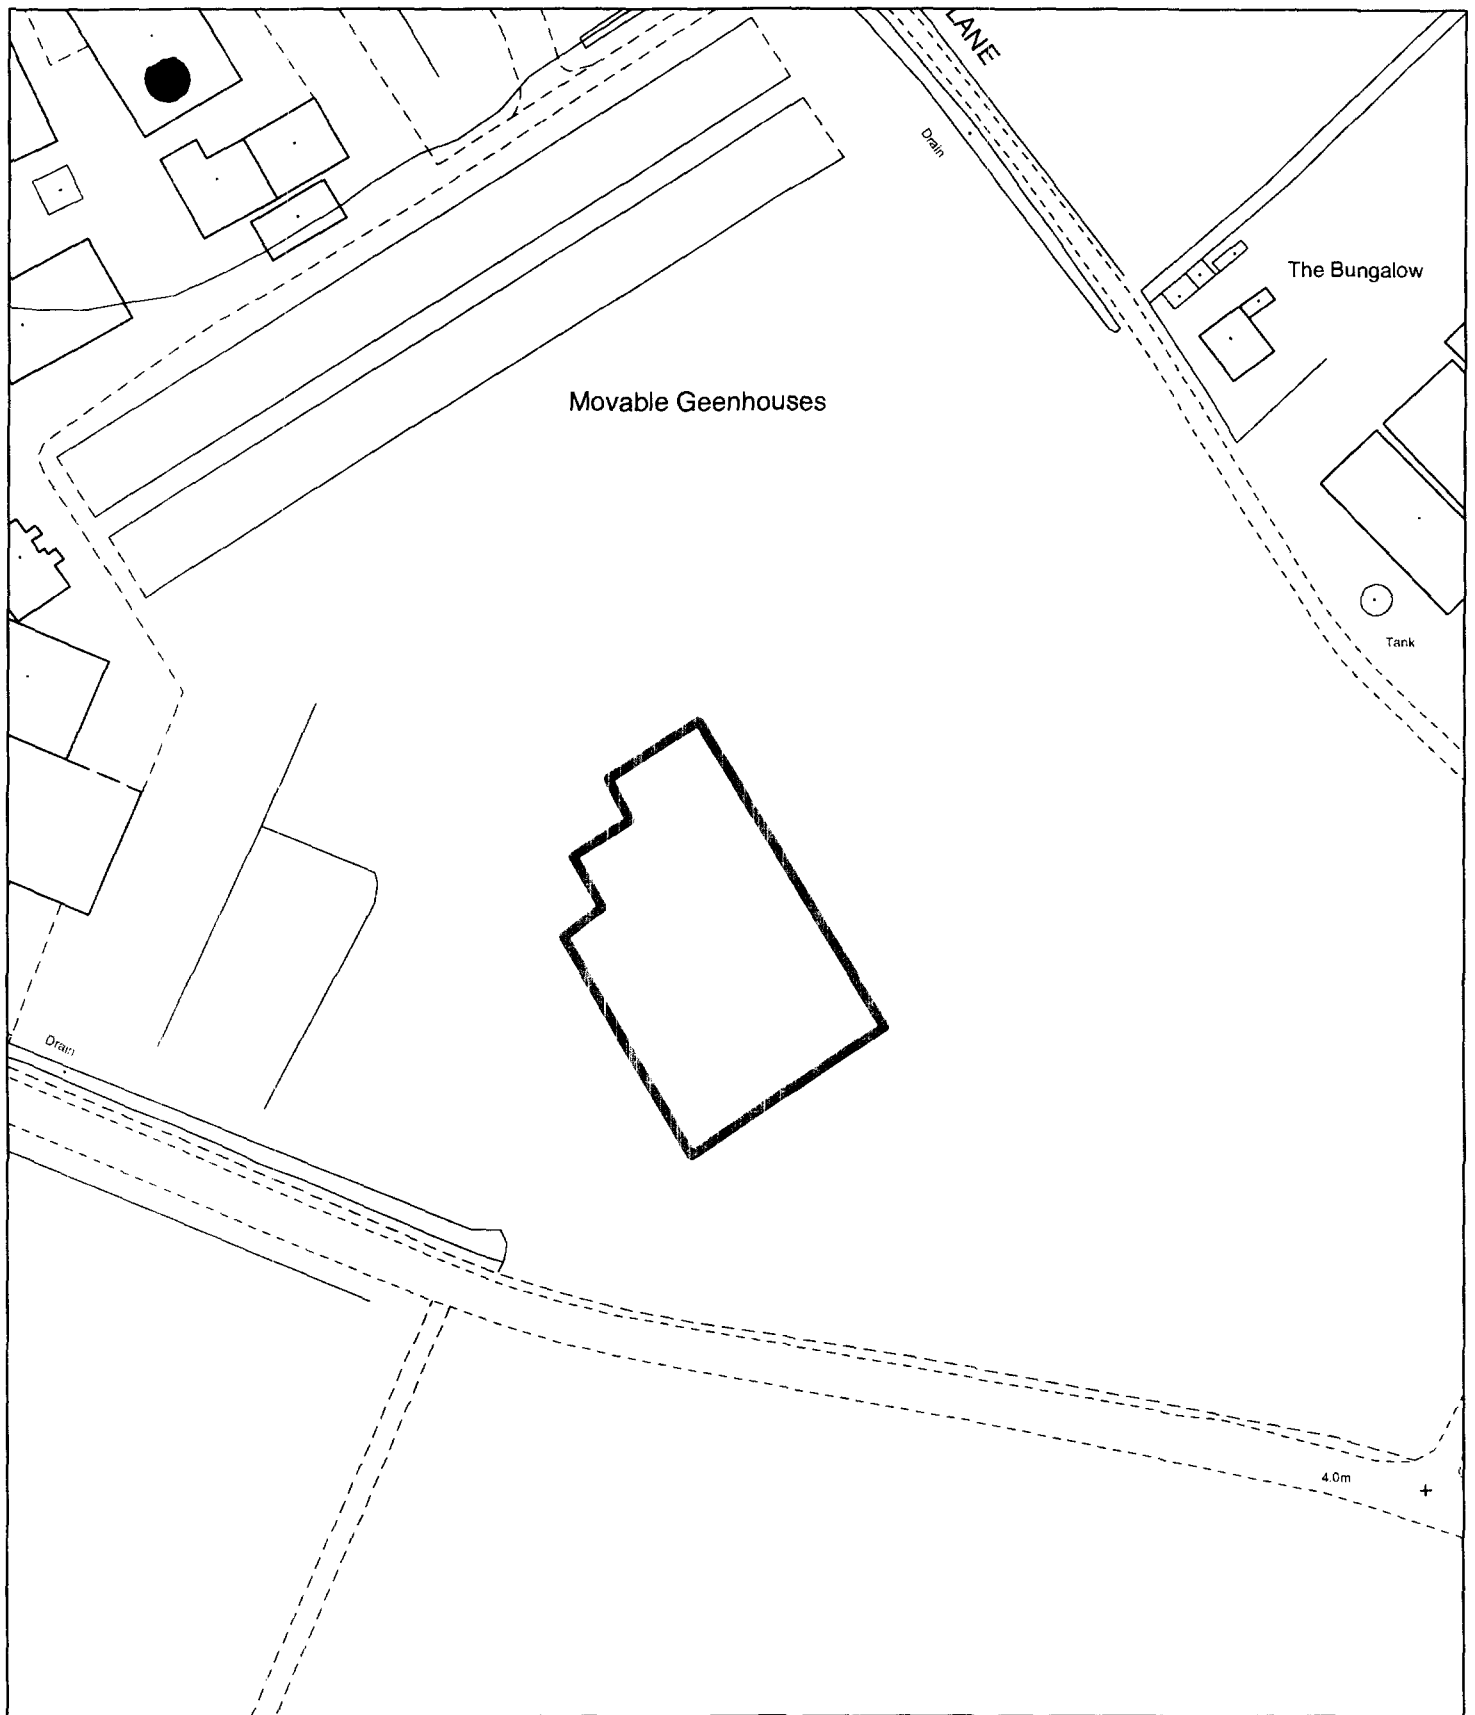

**Planning Application Location Plan
Ward Member Notification**

H23/0729/02


Scale: 1:1250

Planning and Development

Council Offices, Priory Road, Spalding, Lincolnshire
PE11 2XE

PLEASE DO NOT COPY THIS PLAN

This map is reproduced from Ordnance Survey material with permission of Ordnance Survey on behalf of Her Majesty's Stationery Office (c) Crown copyright. Unauthorised reproduction infringes Crown copyright and may lead to prosecution or civil proceedings. South Holland District Council LA079413 2002

 



LOCATION PLAN

1 : 2500

Ref 0729/02

Rev'd 24/6/02

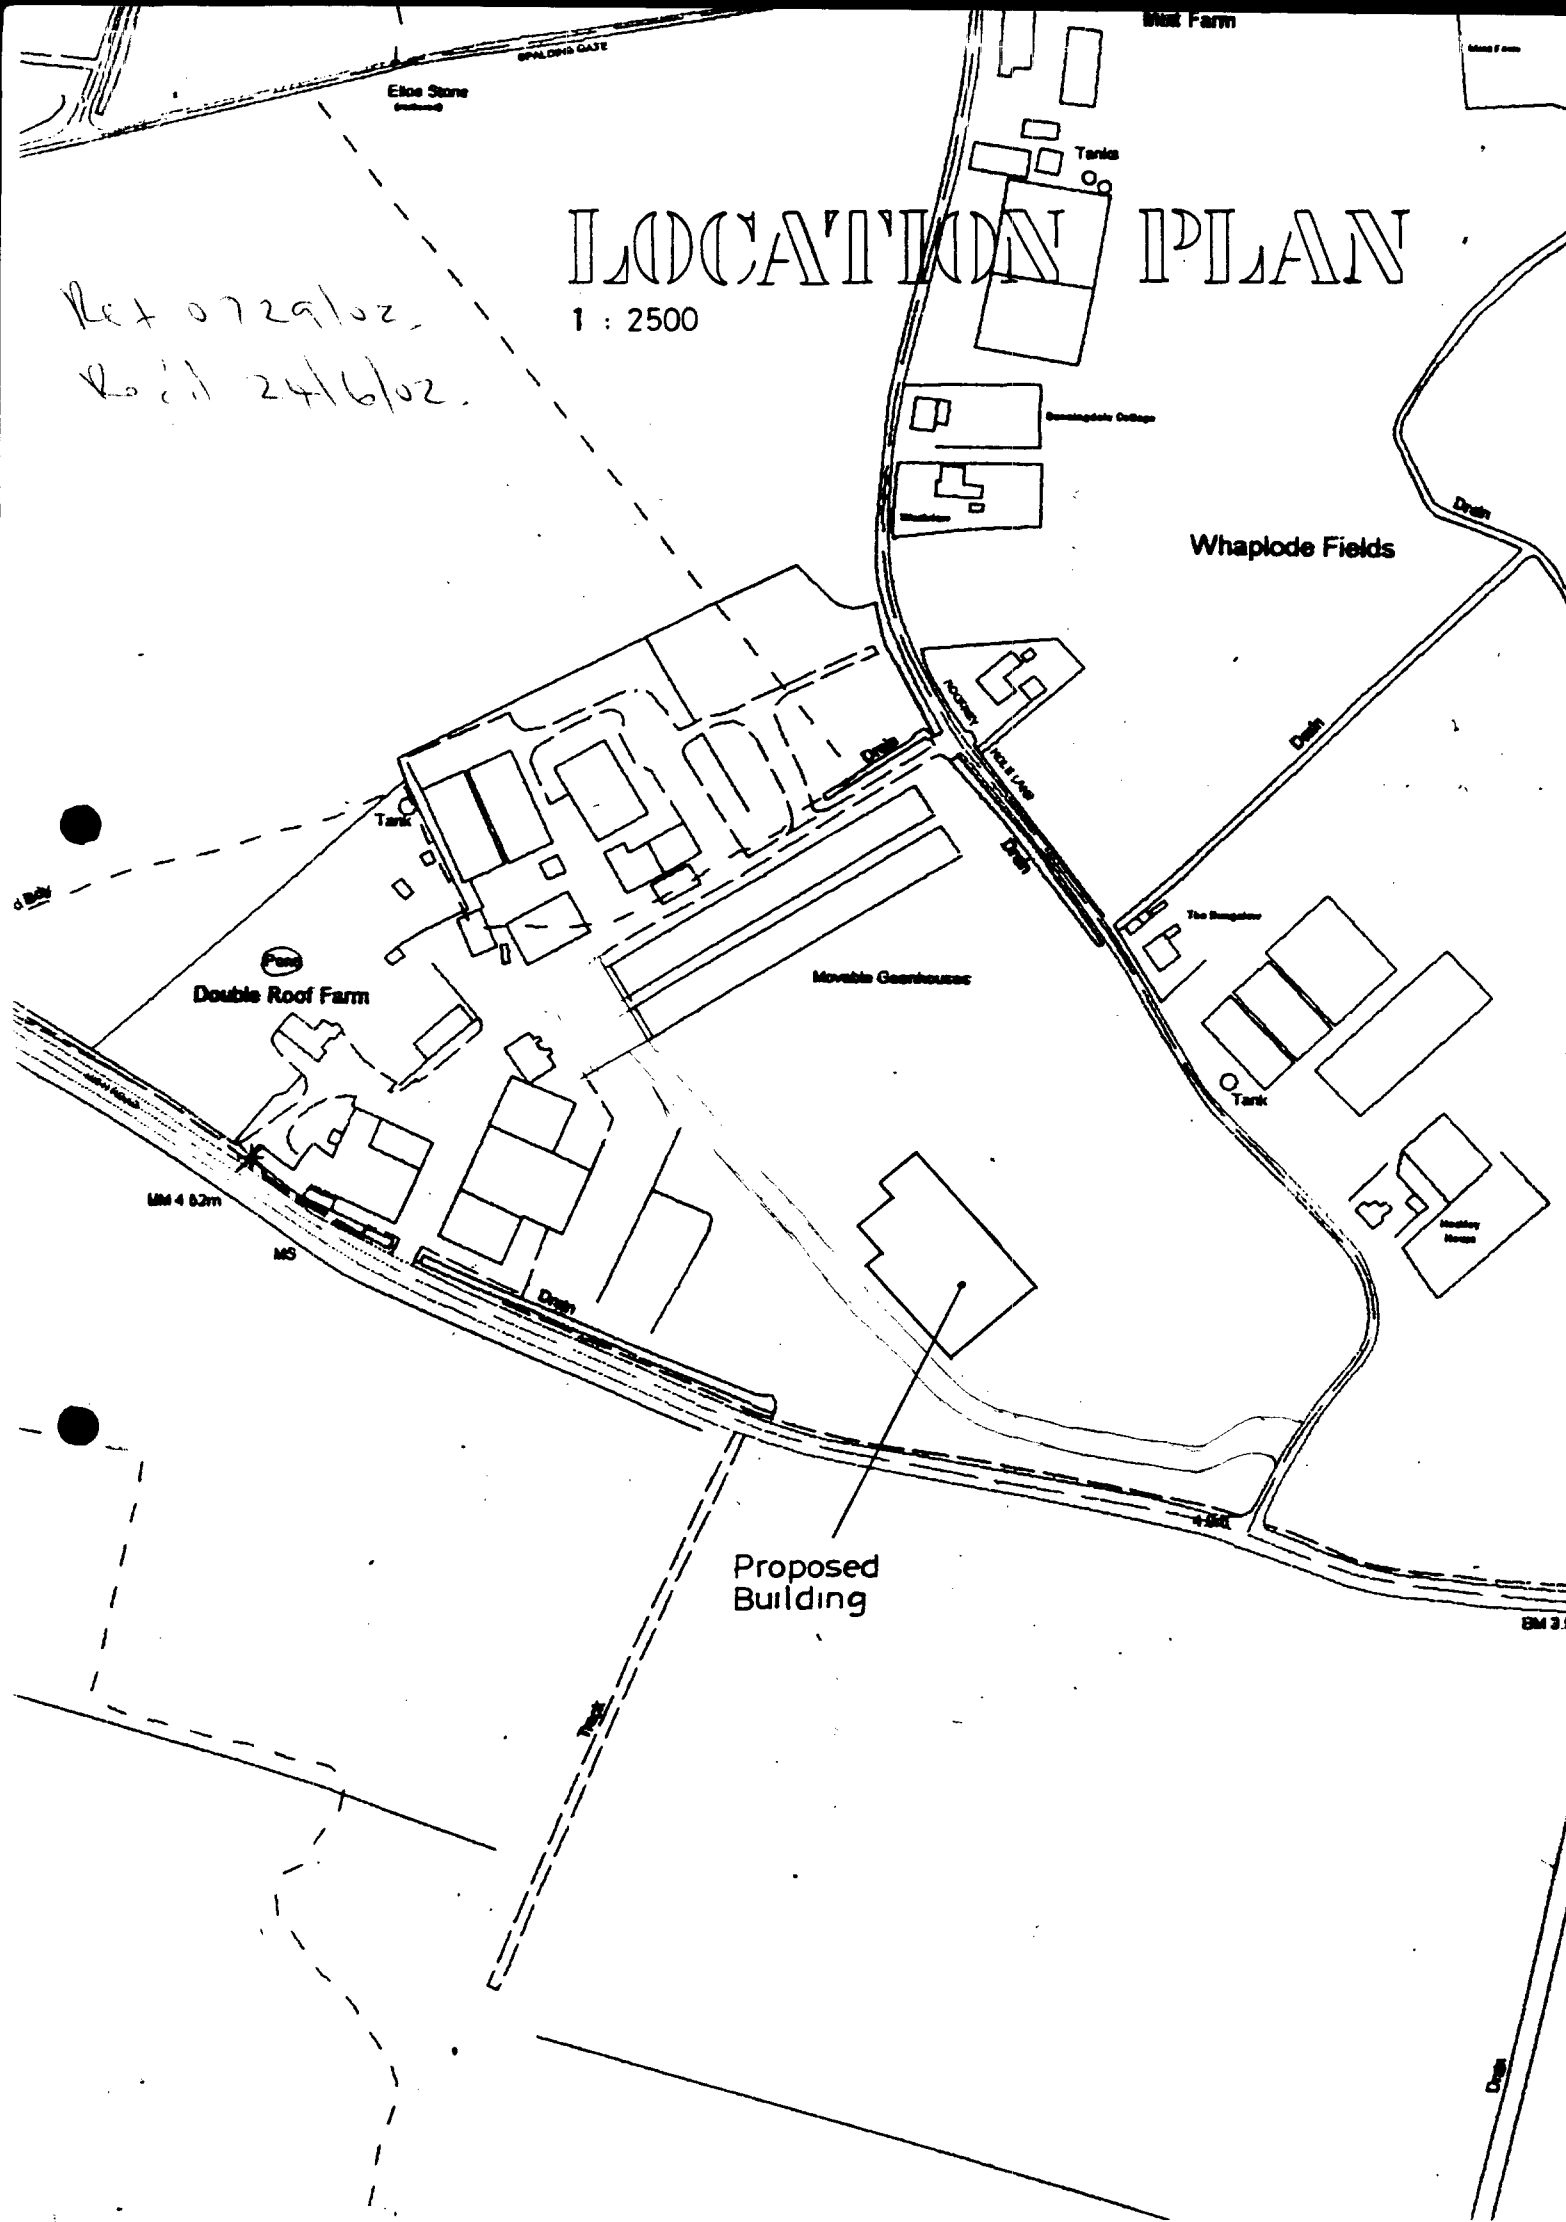

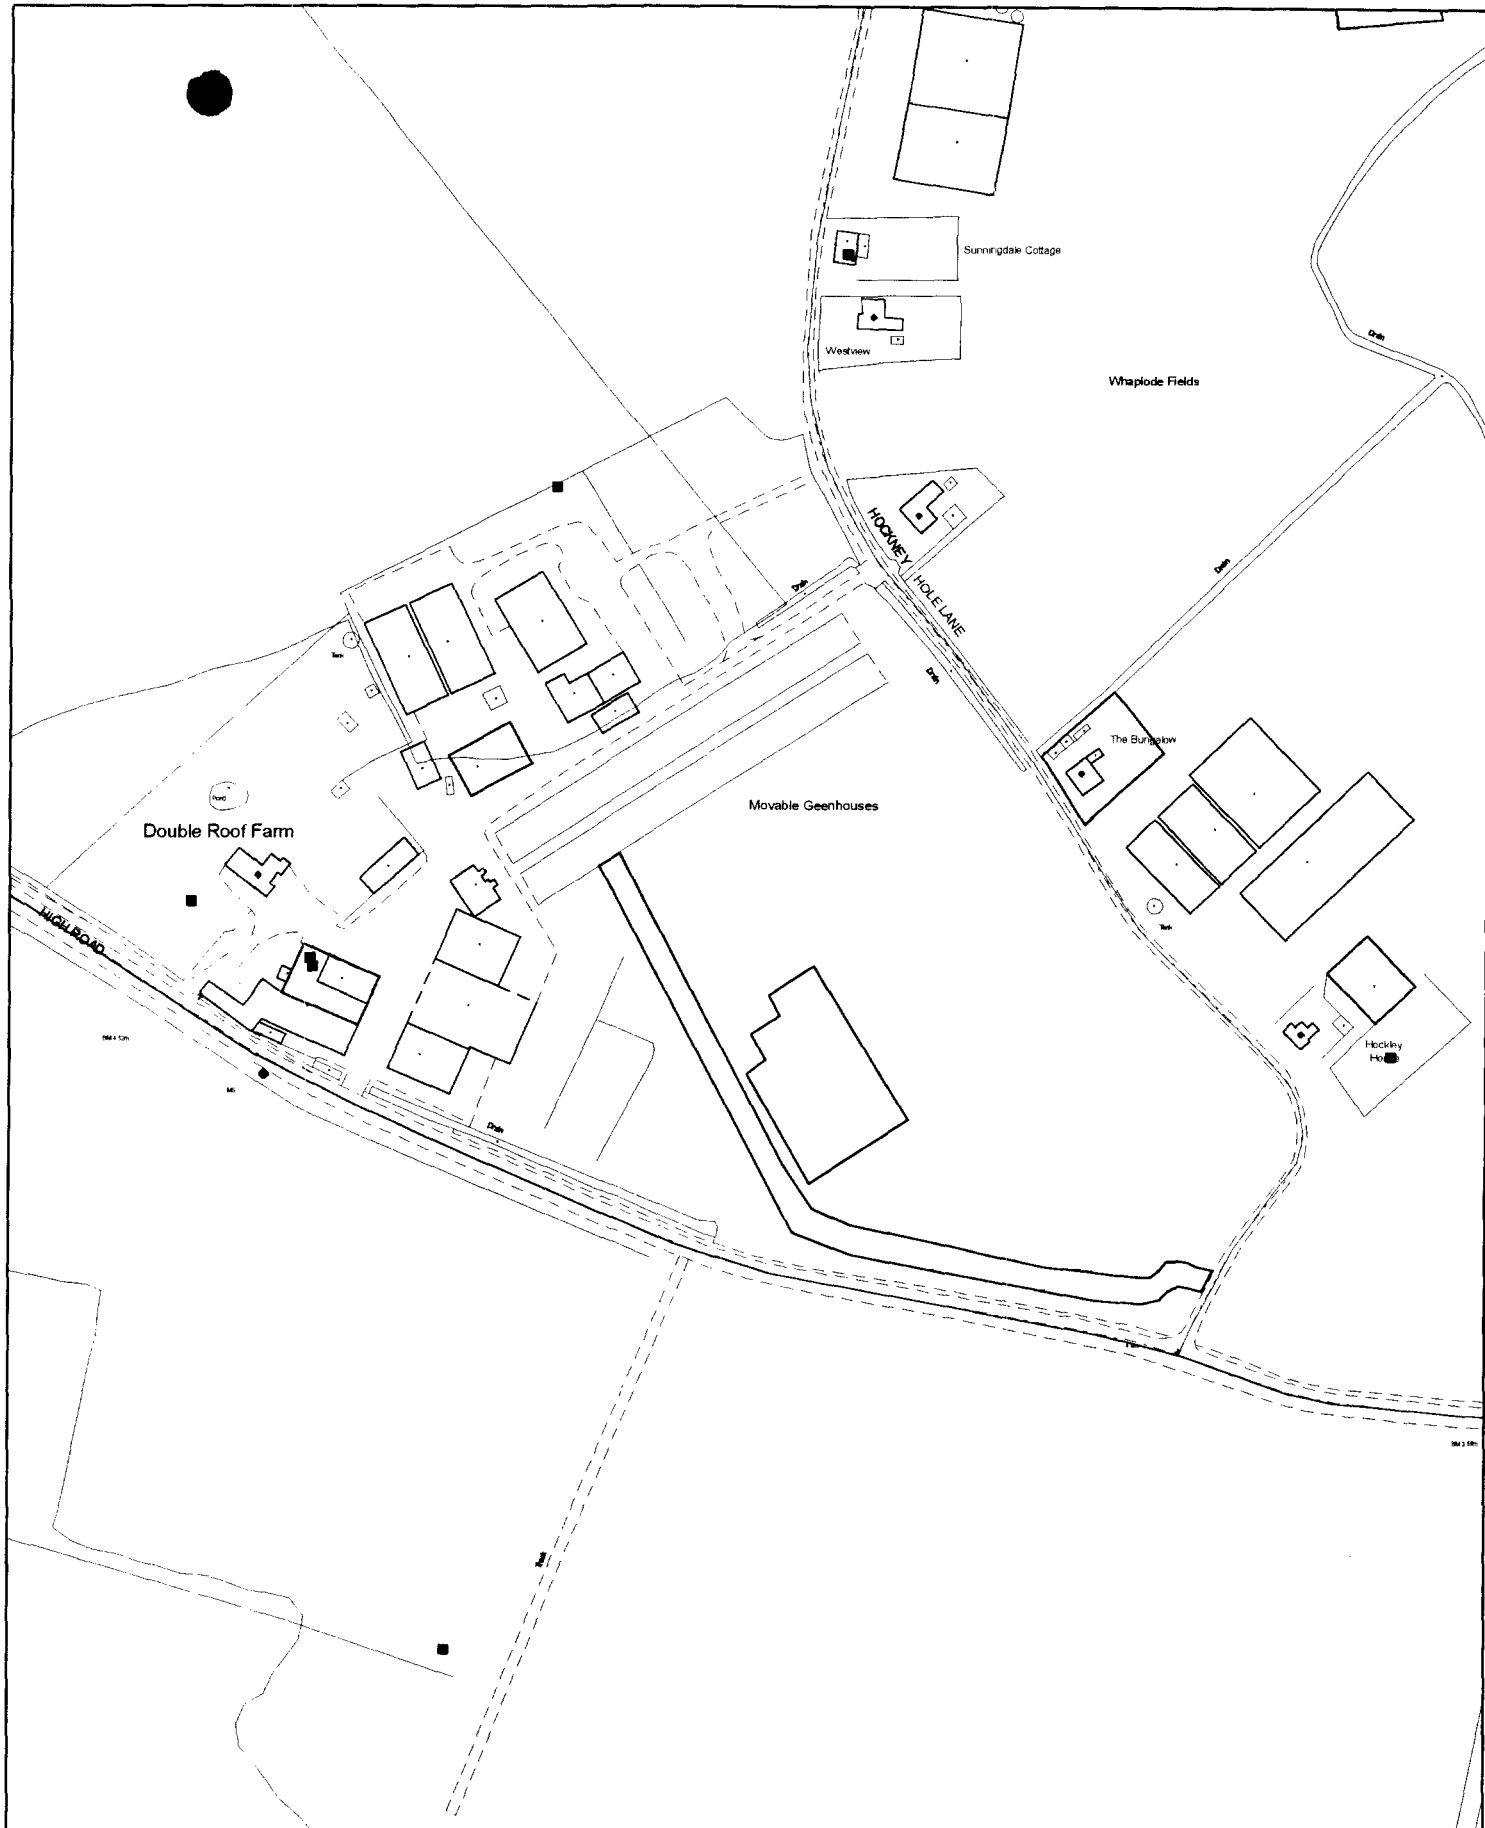

S O U T H



Planning and Development

Council Offices, Priory Road, Spalding, Lincolnshire
PE11 2XE

Scale: 1:2500

July 2002

This map is reproduced from Ordnance Survey material with permission of Ordnance Survey on behalf of Her Majesty's Stationary Office (c) Crown copyright. Unauthorised reproduction infringes Crown copyright and may lead to prosecution or civil proceedings. South Holland District Council LA079413 2002

