



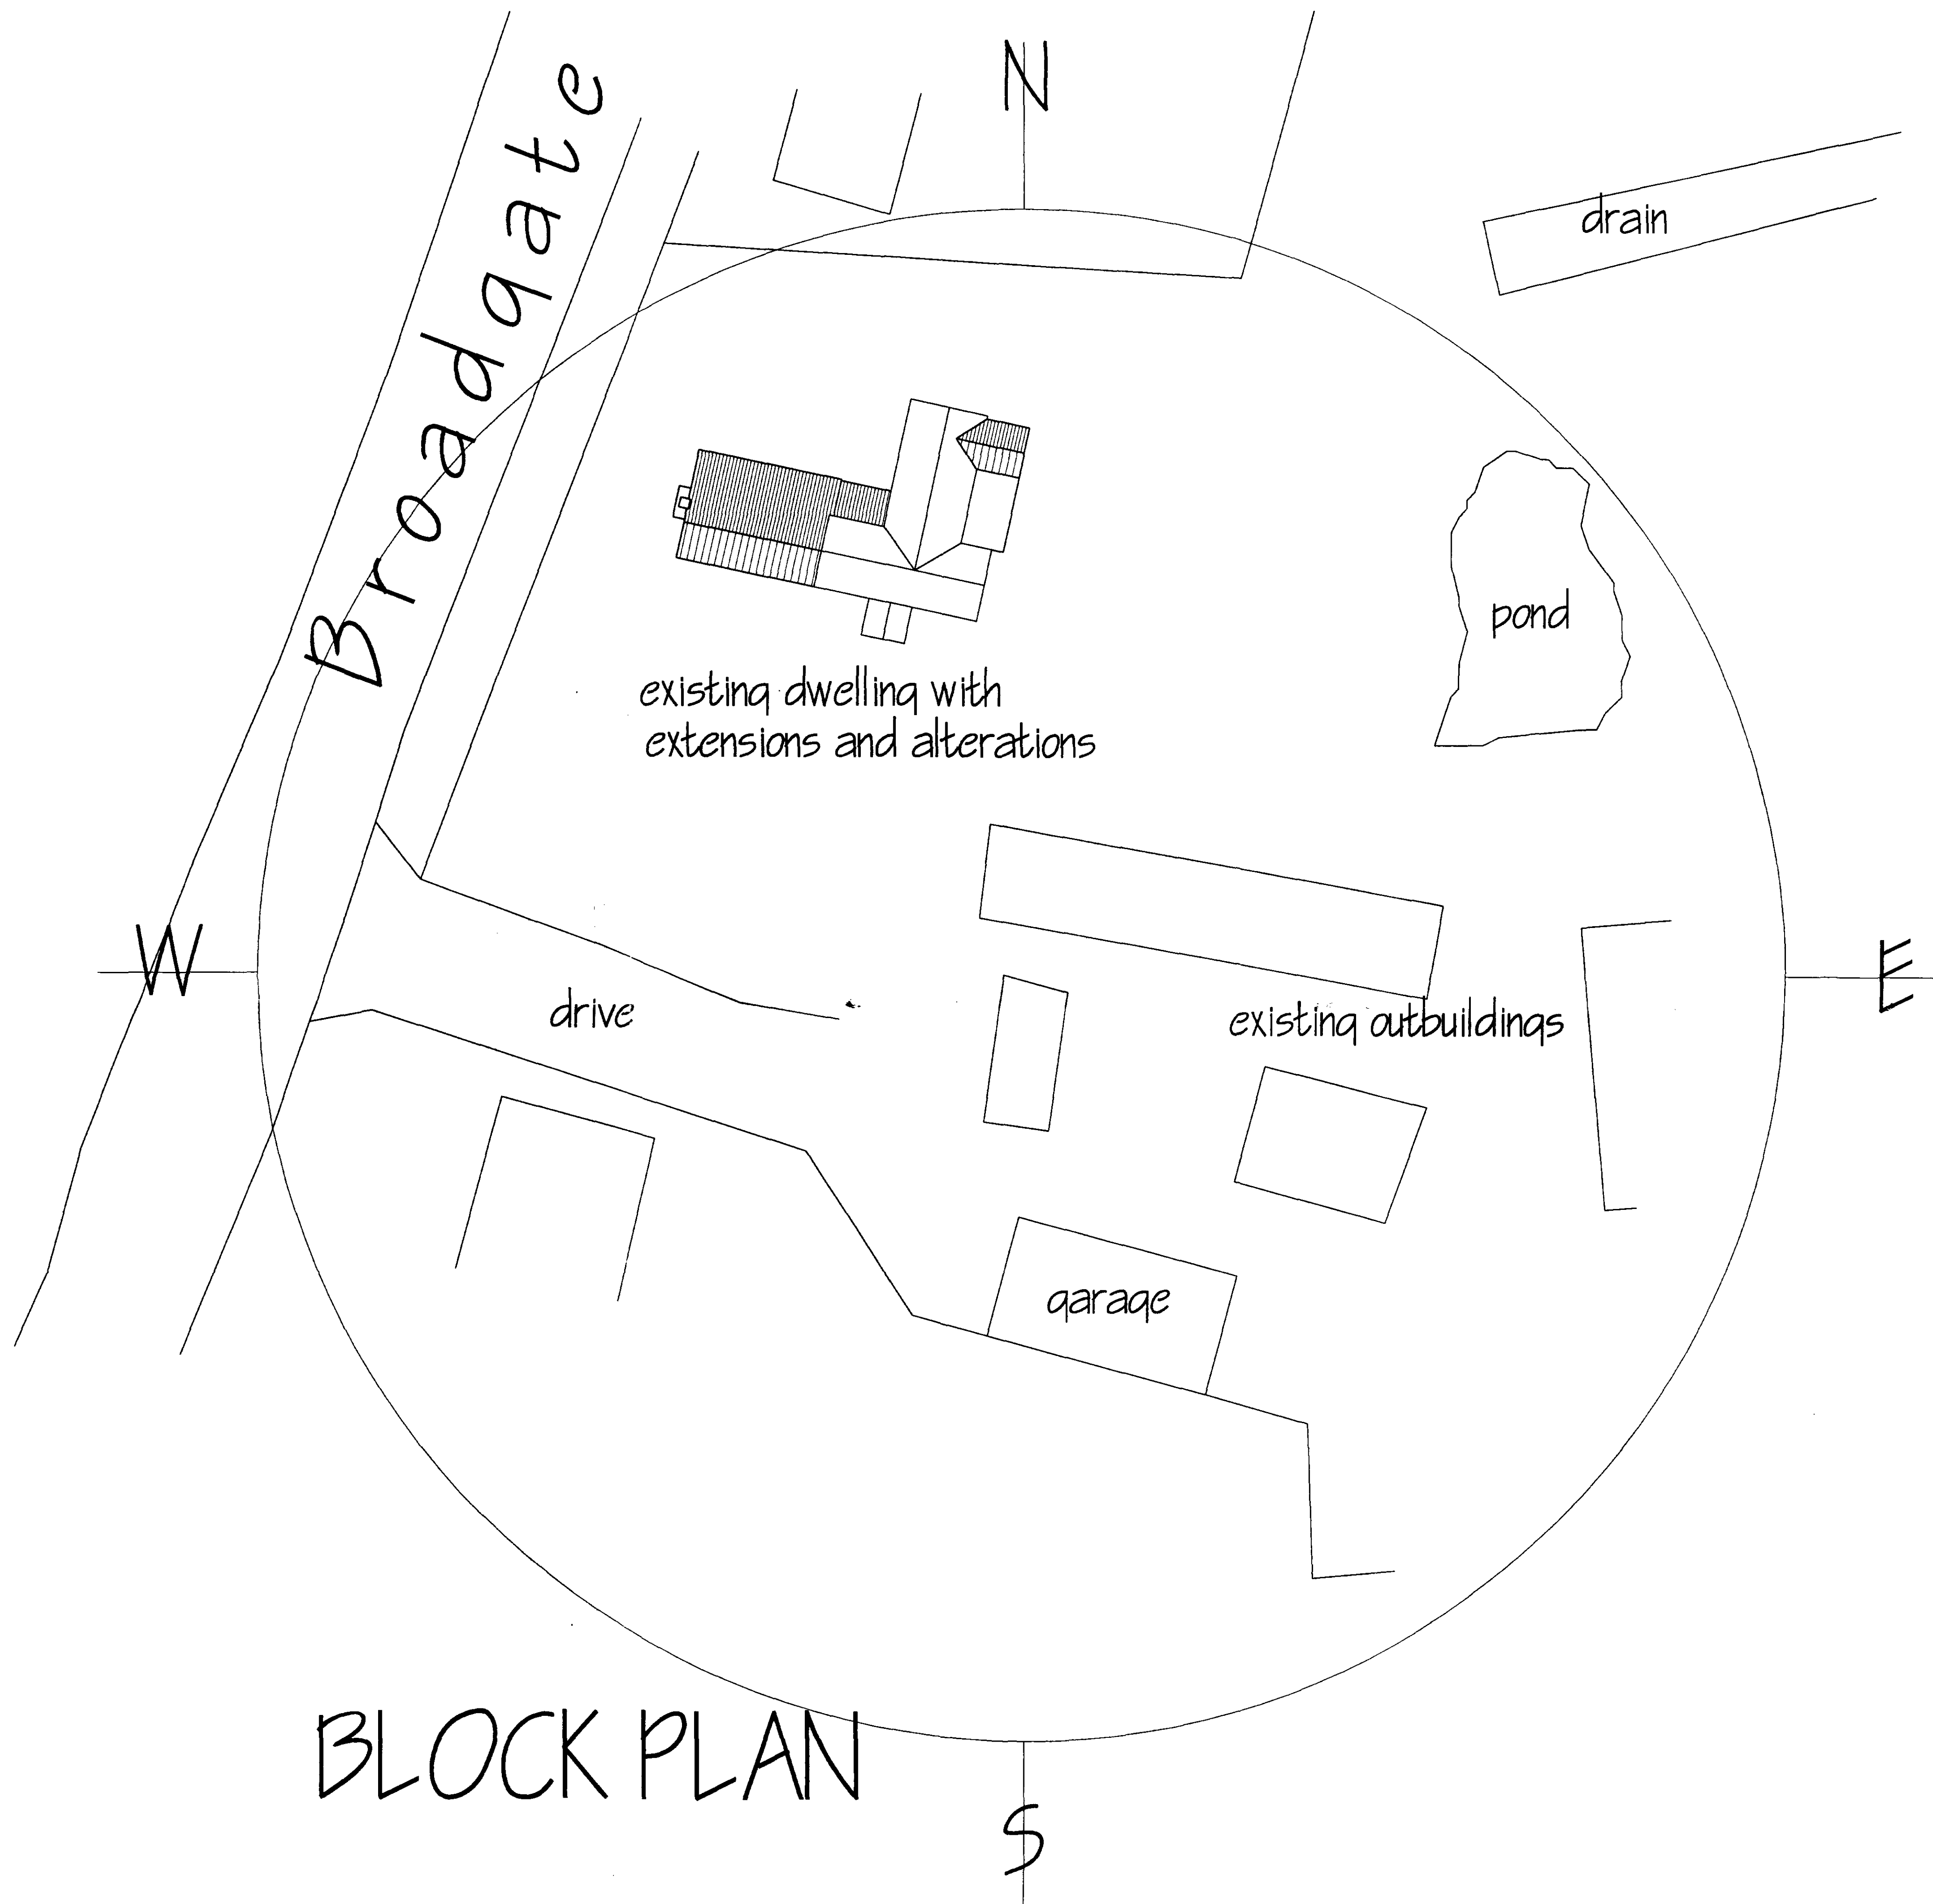

BLOCK PLAN

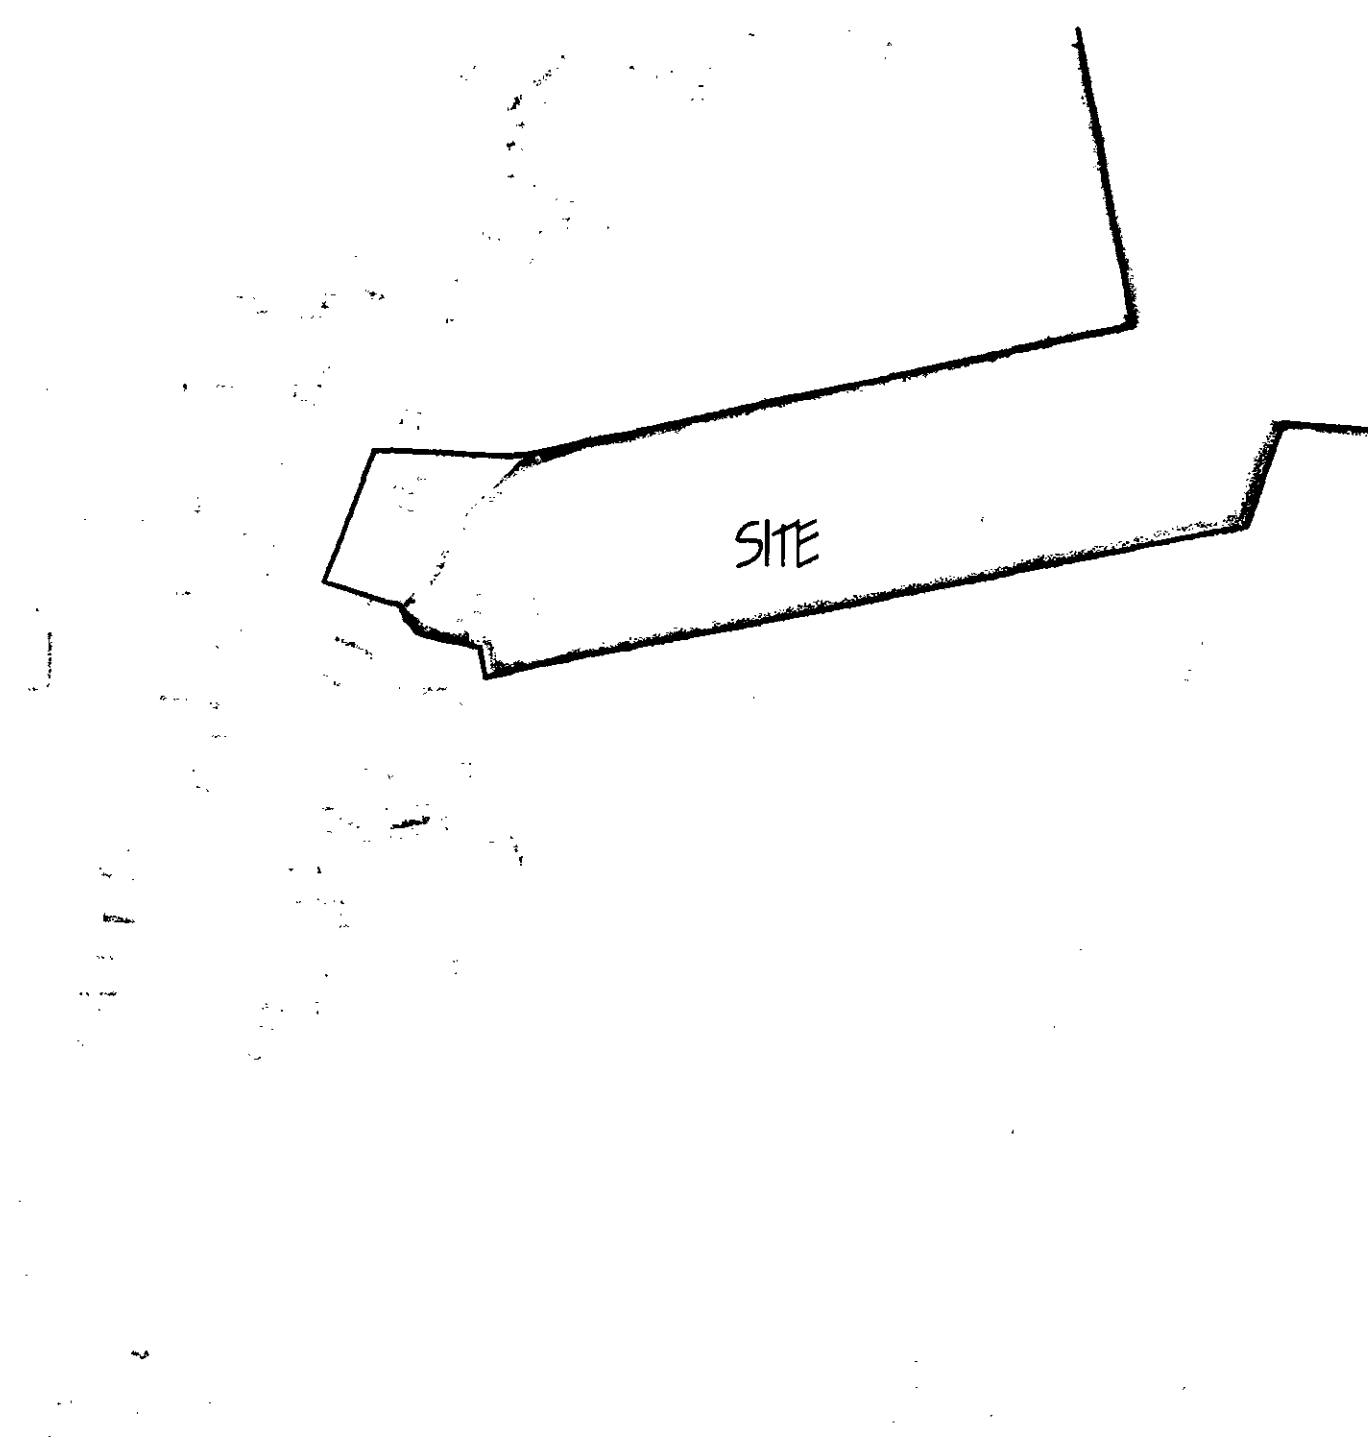


LOCATION PLAN


SHDC
Planning & Development
- 9 JUL 2003
Ref 0729/03

DEVELOPMENT
PLAN

A		CLIENT'S ALTERATIONS	MAR 2005
ref	revision	date	
G. R. MERCHANT I.ENG AMICE FIWO ARCHITECTURAL, STRUCTURAL AND LAND DRAINAGE CONSULTANTS Unit 4, Wrights Mews 12A, Park Road, Holbeach, Spalding, Lincs. PE12 7EZ Tel: 01406 490800 Fax: 01406 428744 E-Mail: G. R. Merchant @ Merchant. PB. Co. UK			
Project PROPOSED EXTENSION TO DWELLING ASHLEIGH 45 BROADGATE WHAPLODE DROVE SPALDING Lincs			
Client MR & MRS COOPER			
Drawing BLOCK AND LOCATION PLANS			
Job Ref.	003/00	Drawing No.	01A
Date	APR 2000	Drawn	JPW
Scales 1/200 1/2500			
DO NOT SCALE FROM THIS DRAWING This drawing is copyright and may not be altered, copied, photographed or used for any other purpose other than that for which it is issued. The General Contractor is to check all dimensions on site and report any discrepancies to the Architect. All details shown on this drawing including foundations are based upon typical site conditions related to the area. No responsibility can be accepted for abnormal conditions which may be discovered during construction unless reported to the Architect so that design recommendations may be considered. Site and surveys are recommended in respect of foundations to establish specific site conditions before foundation work is undertaken.			

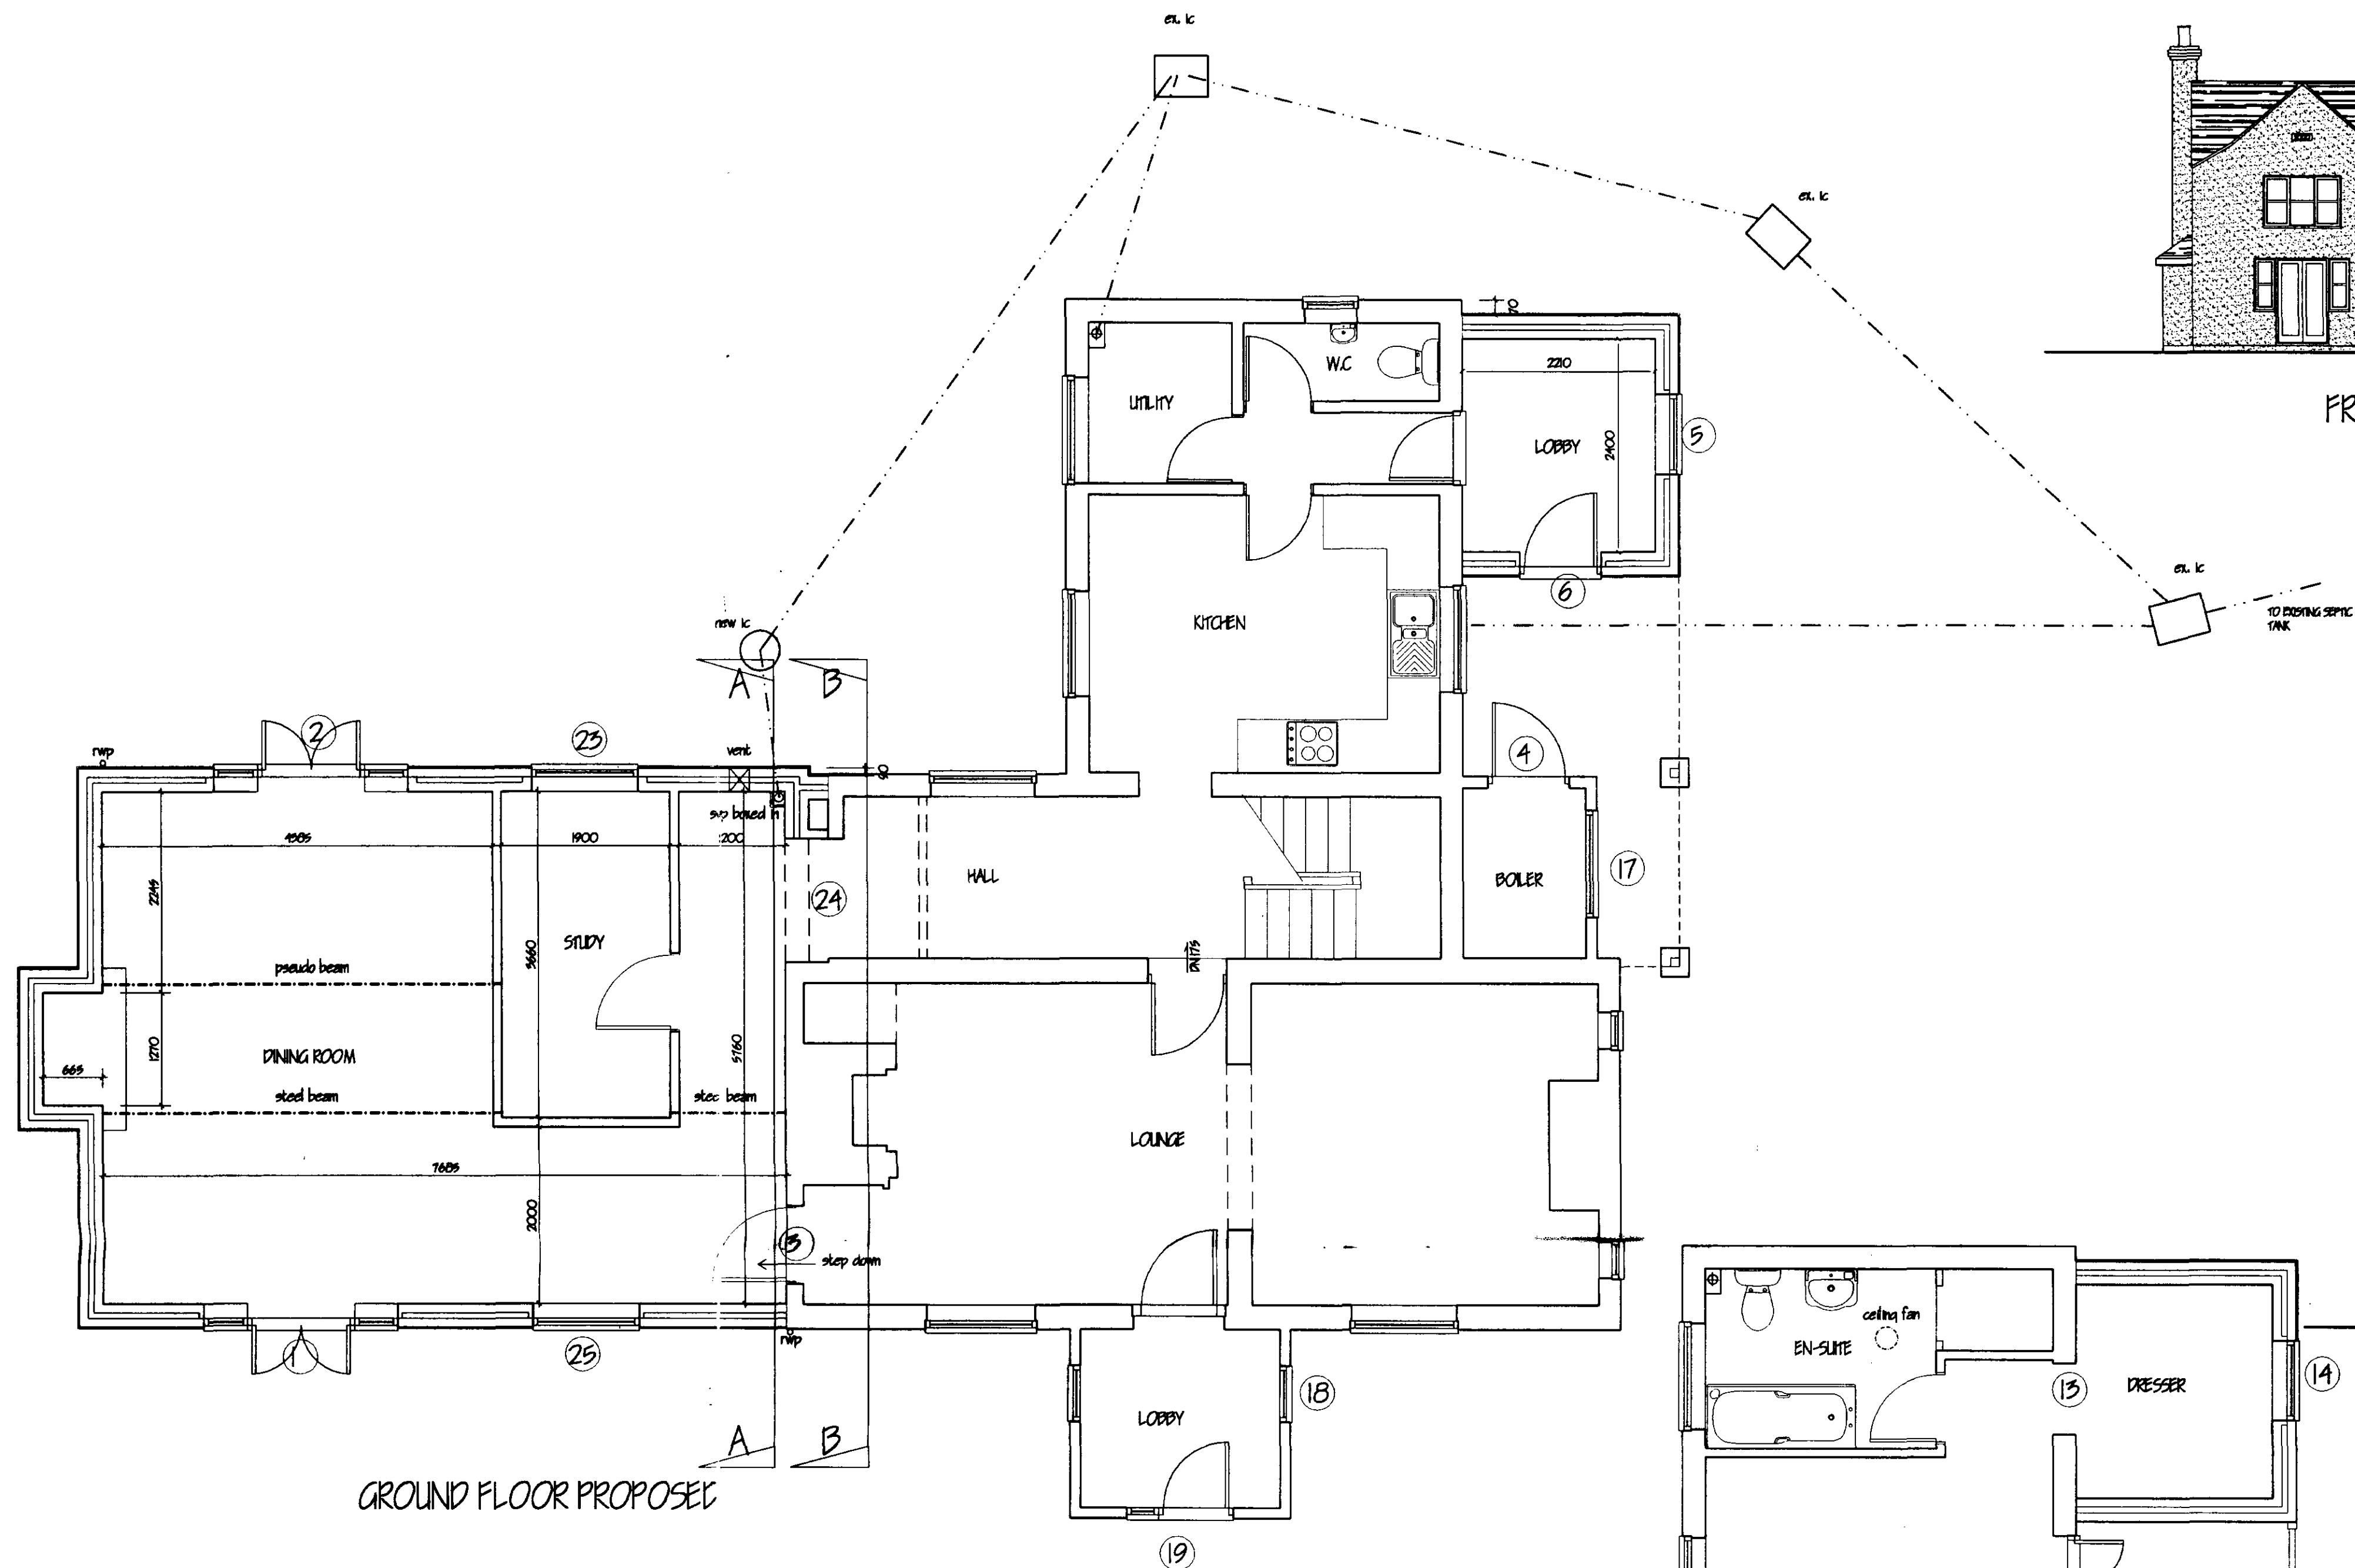

GROUND FLOOR PROPOSED

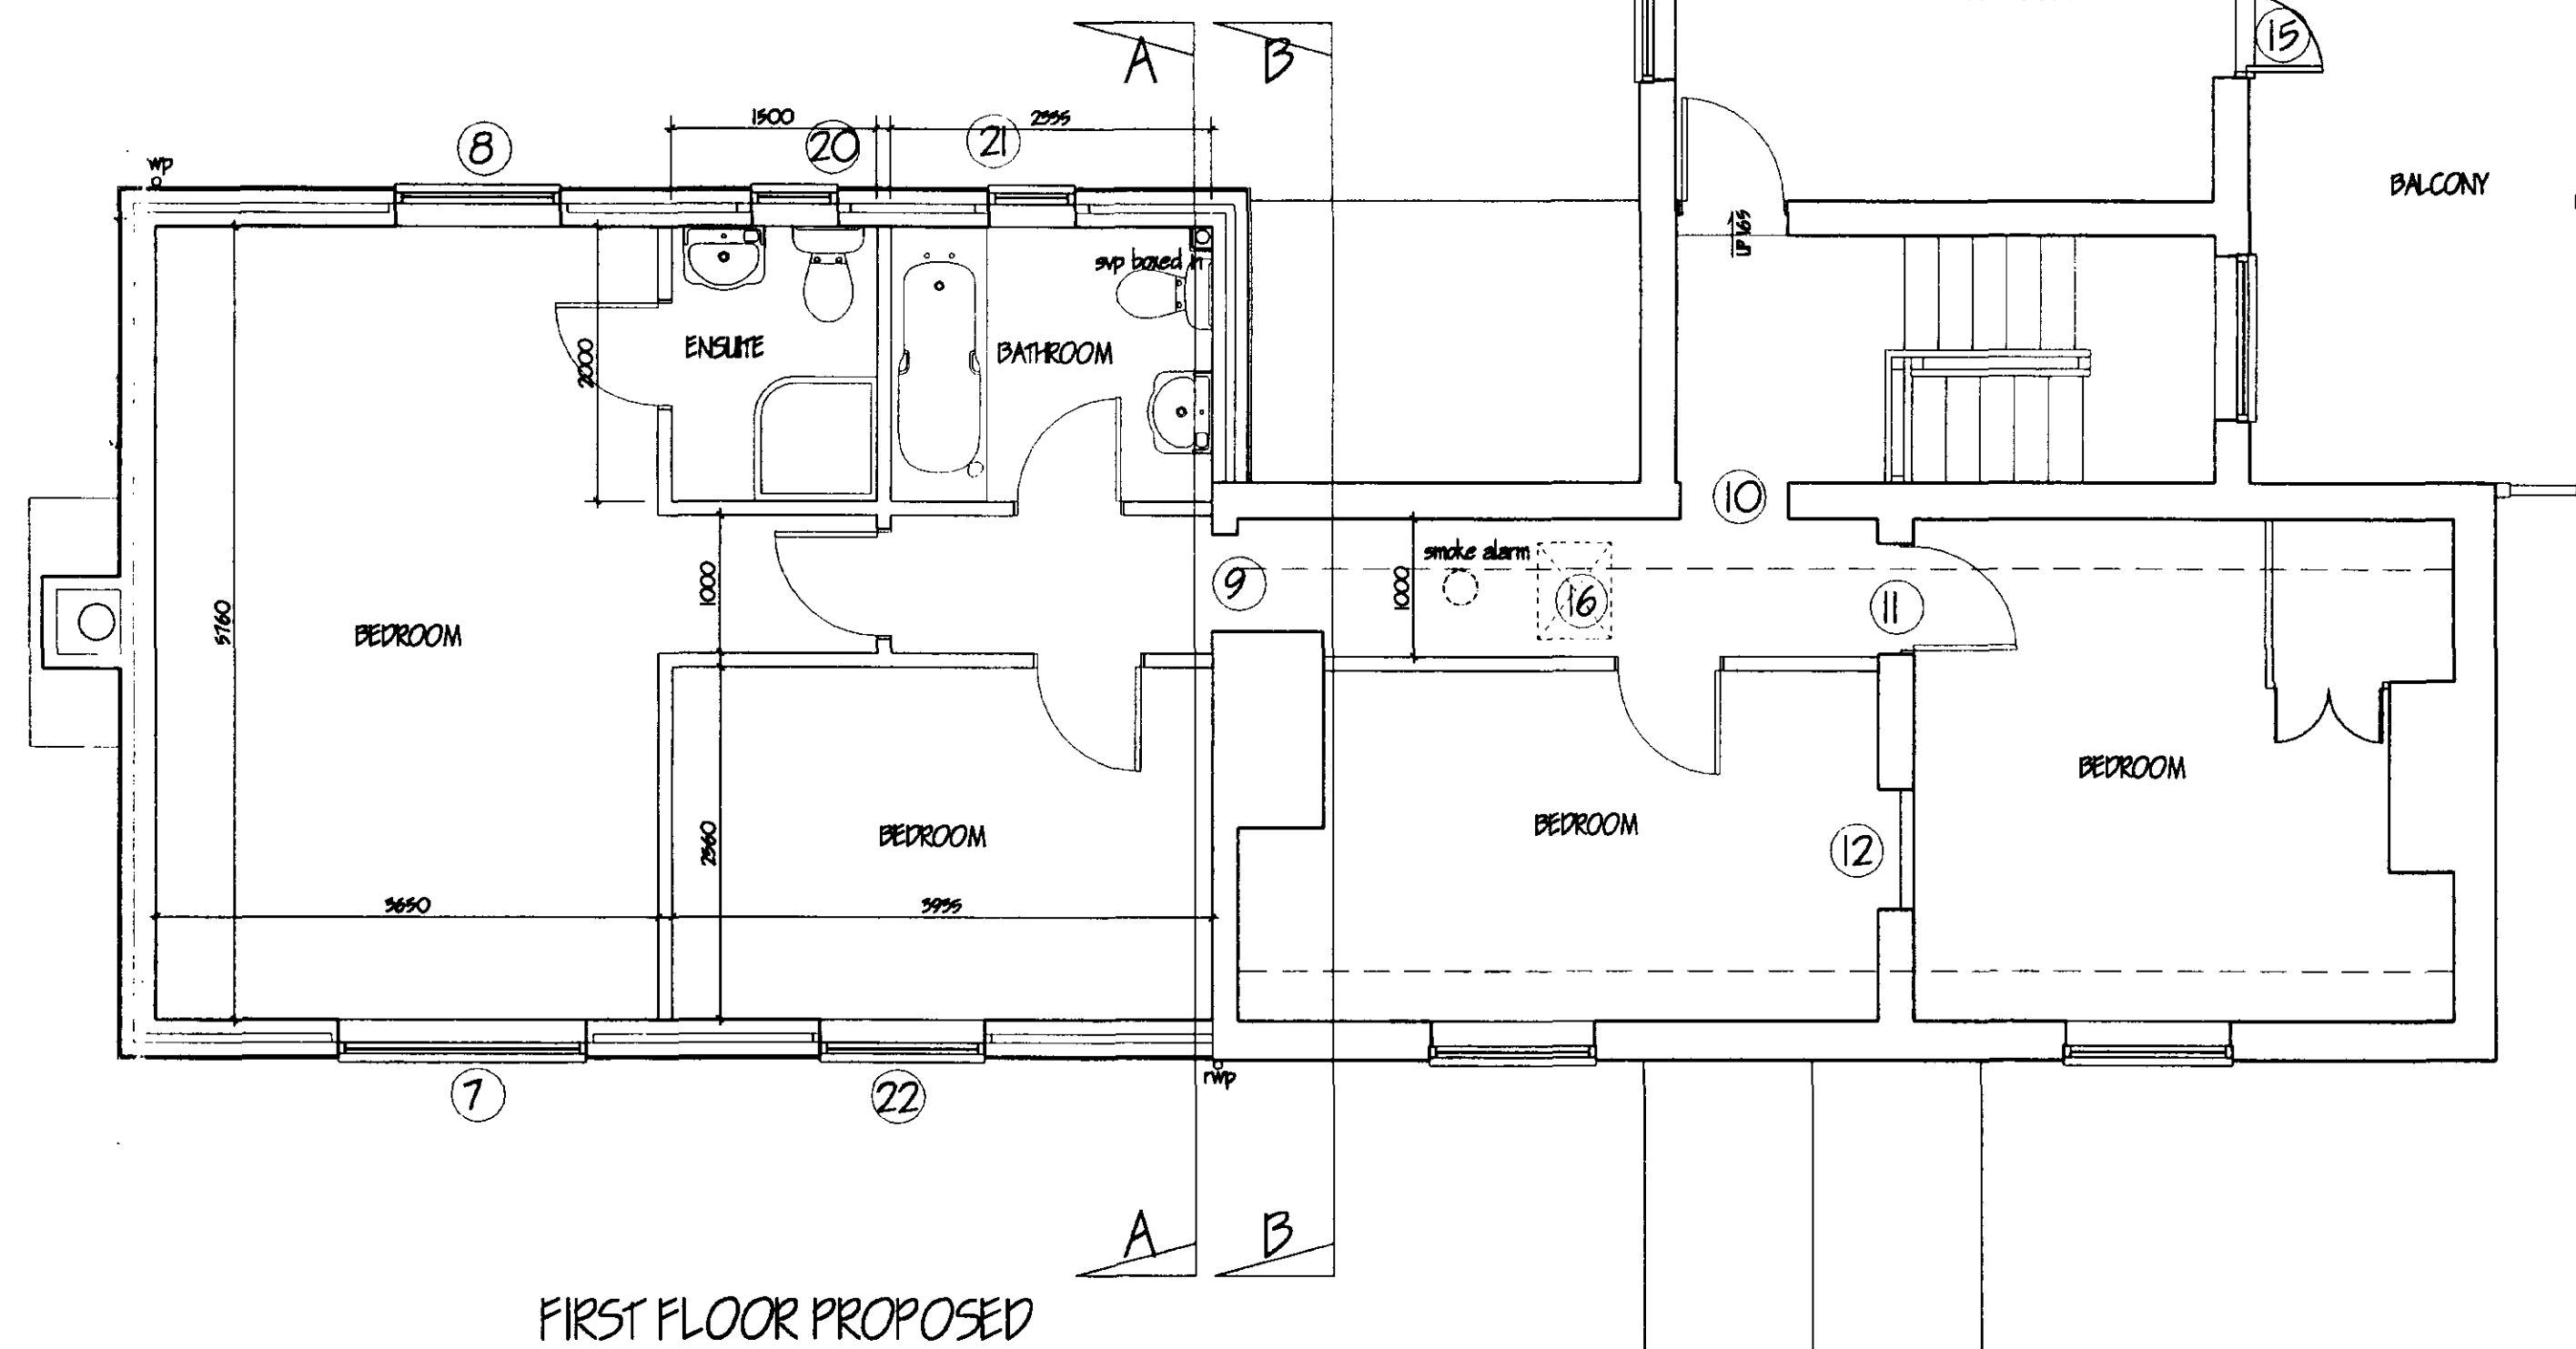

FIRST FLOOR PROPOSED




FRONT ELEVATION (s)




REAR ELEVATION (w)



SIDE ELEVATION (e)





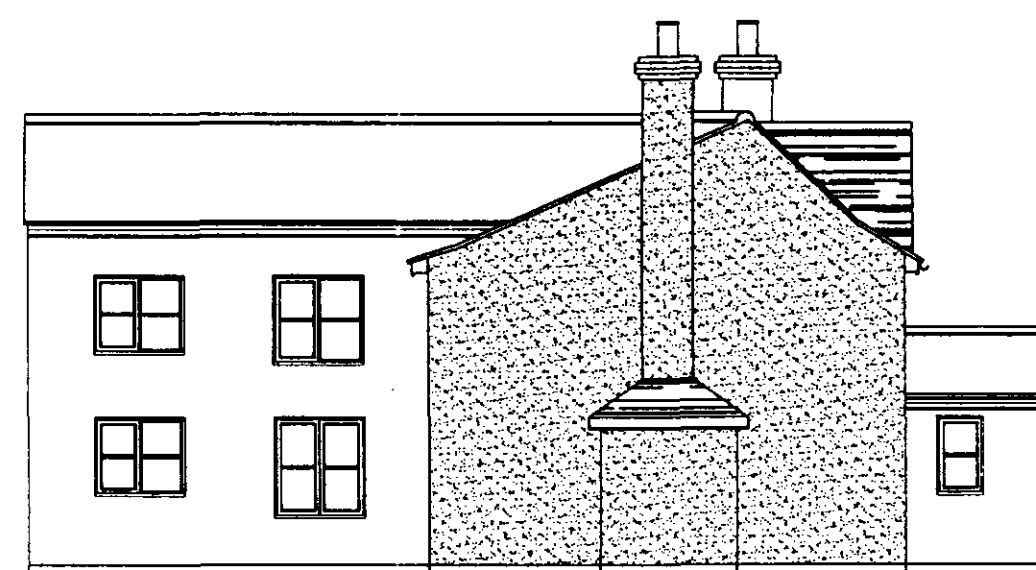


SIDE ELEVATION (w)

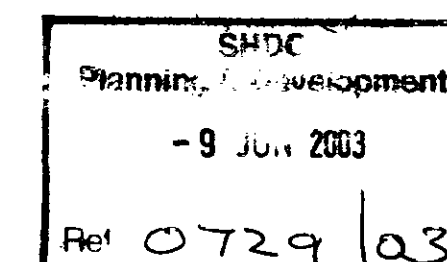

DETERMINE
PLAN

</			

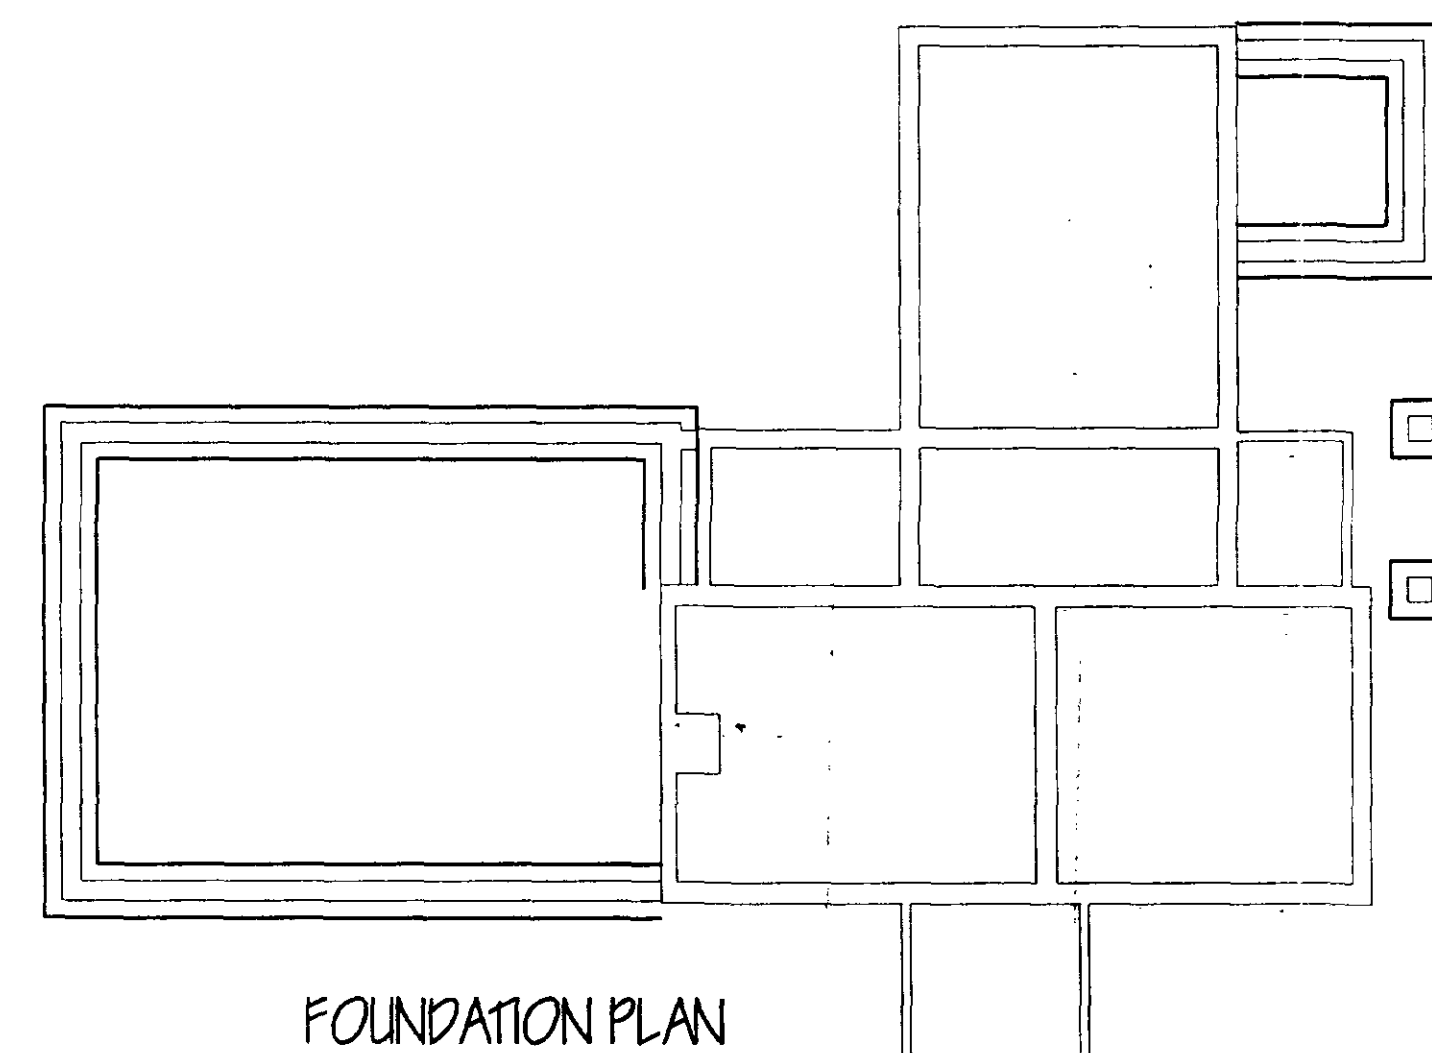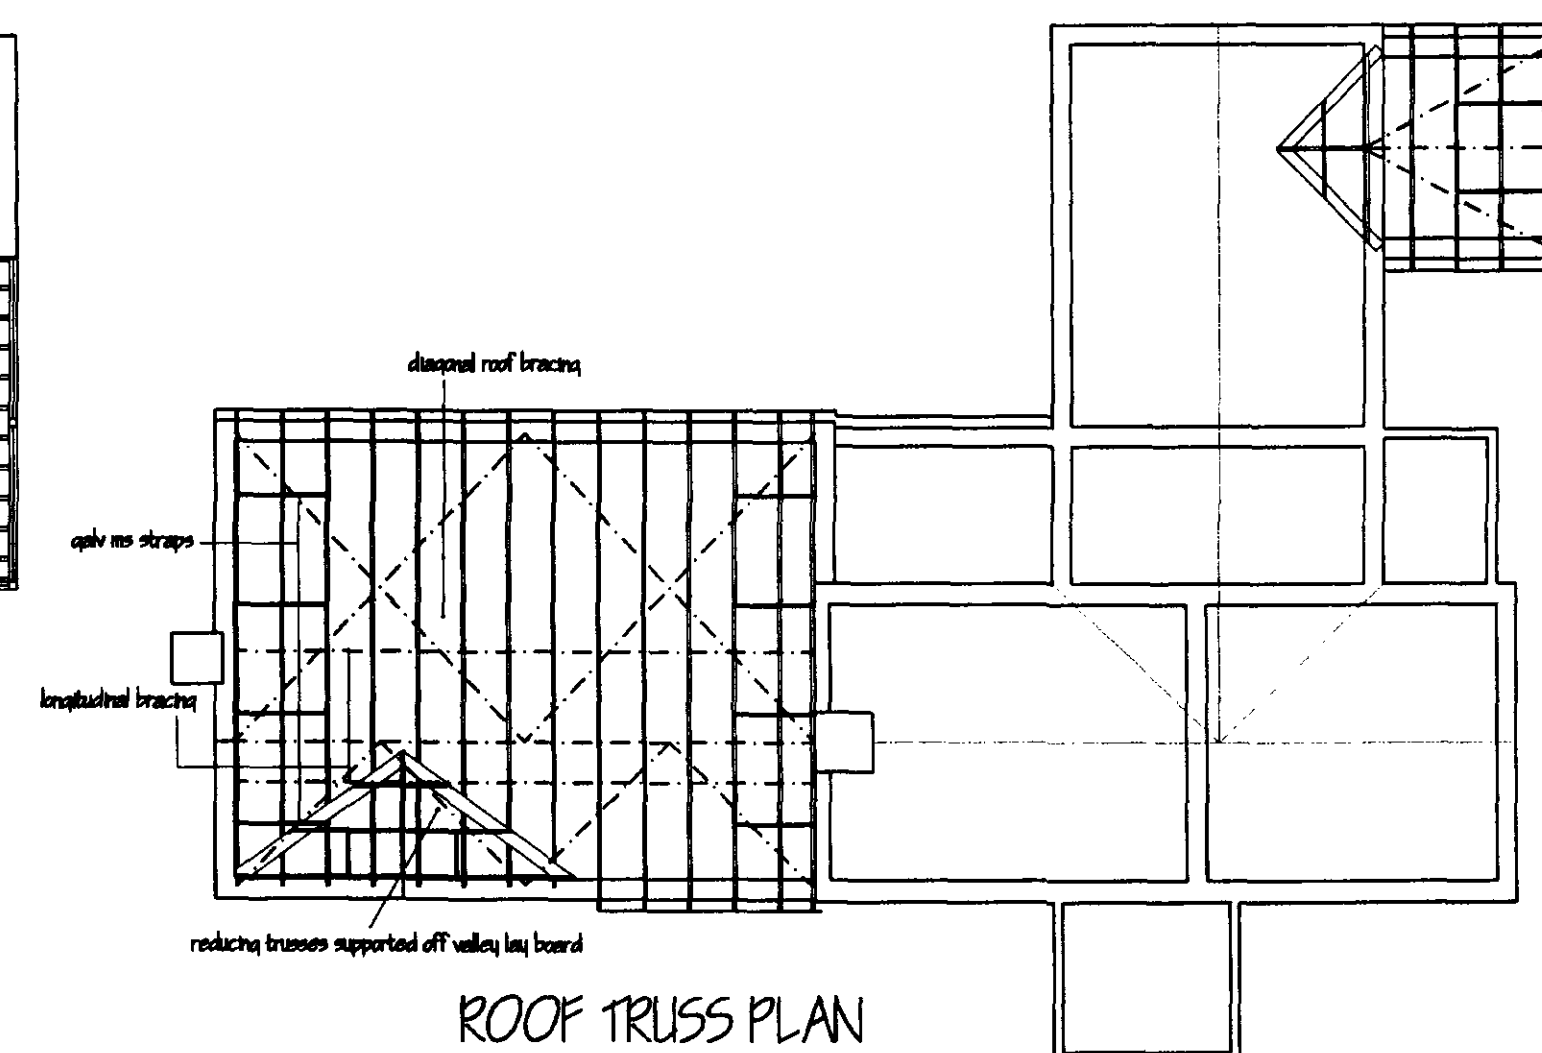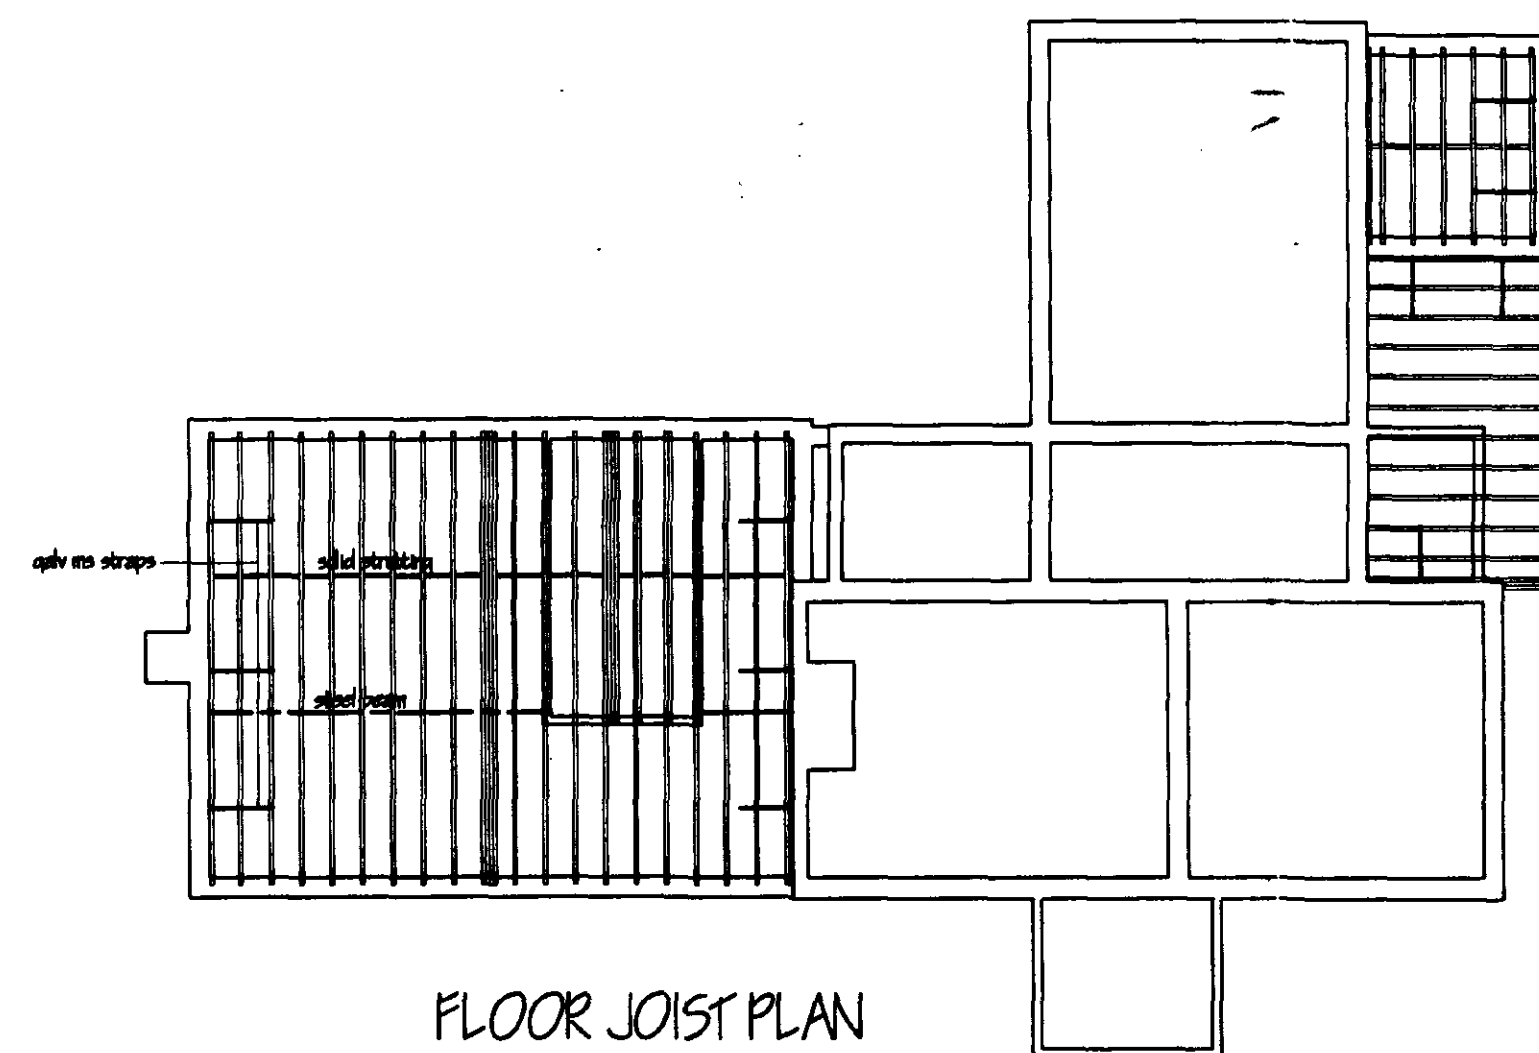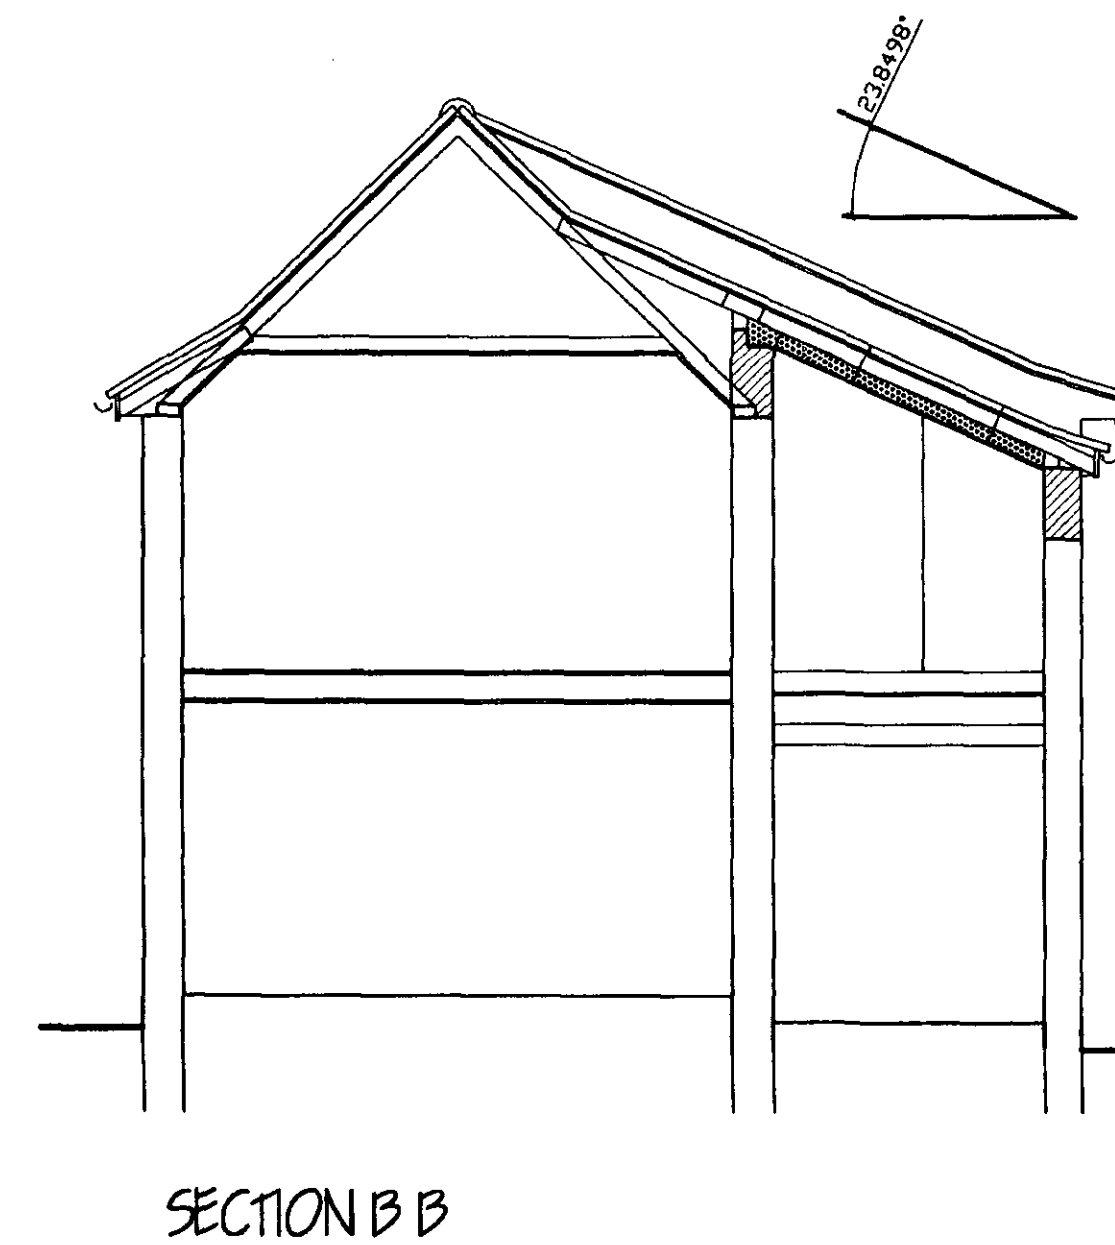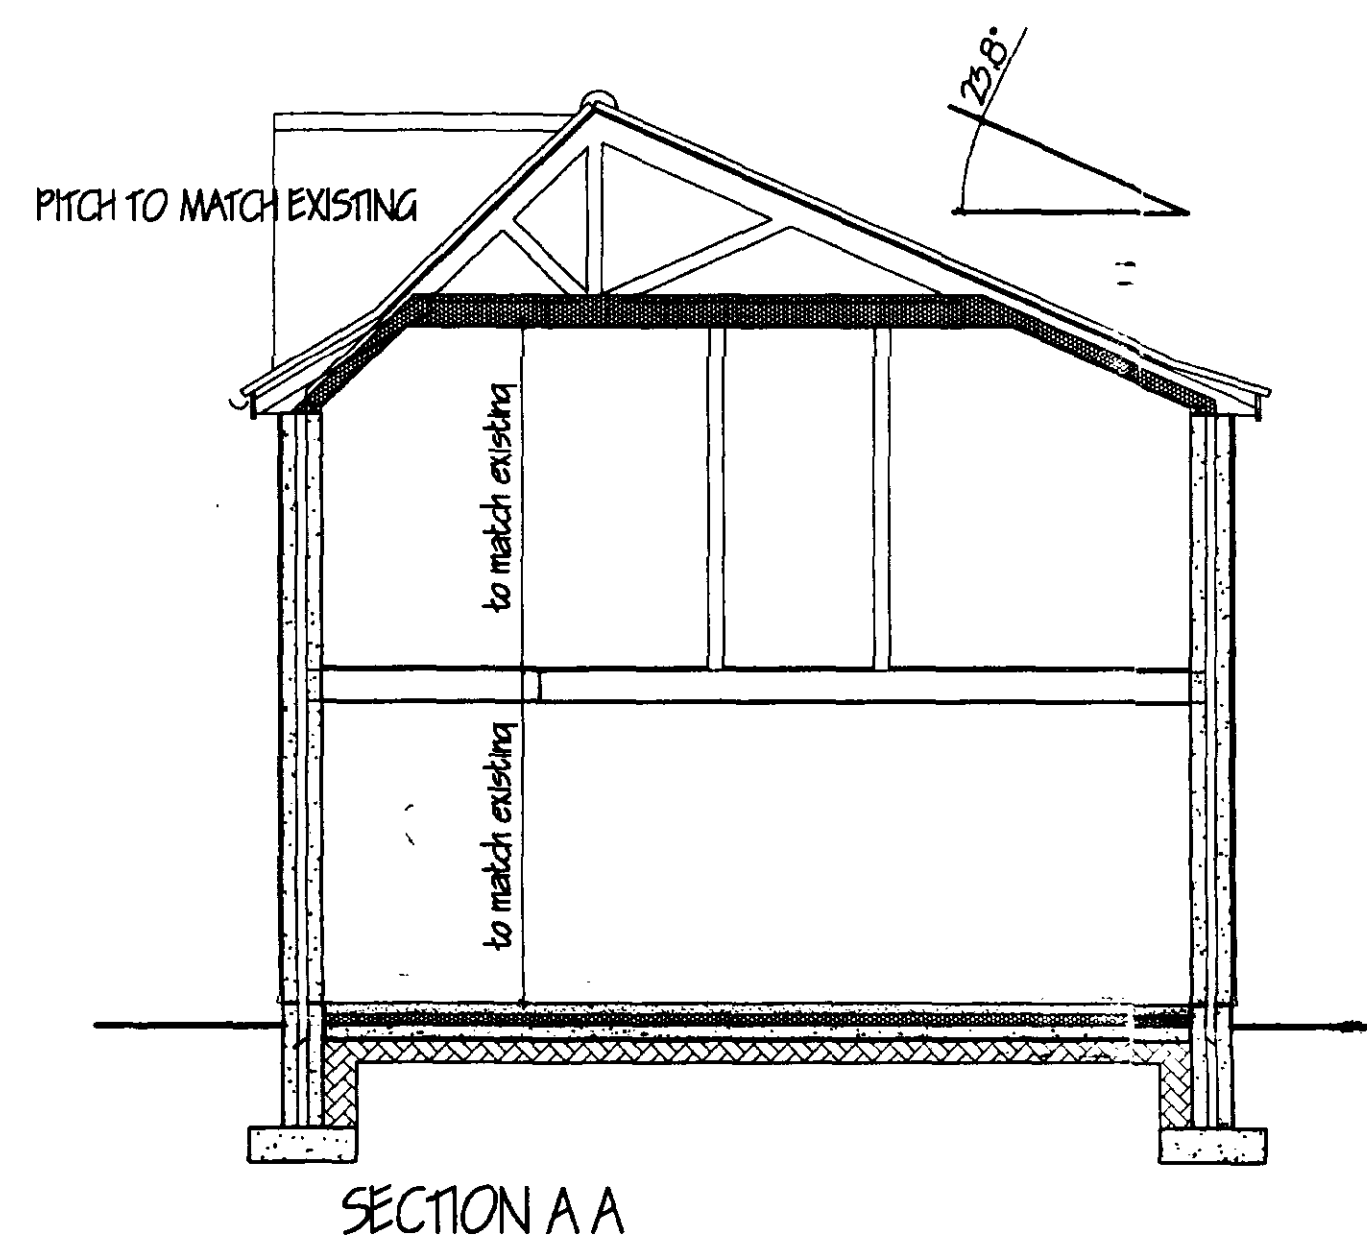

**DETERMINED
PLAN**

SHR
Planning
- 9 JUN 2003
Ref 0729/03

B	CLIENTS ALTERATIONS	MAR 2003
A	BUILDING REG ALTS	1/9/00
ref:	revision	date

G. R. MERCHANT
I.ENG AMICE FWO
**ARCHITECTURAL, STRUCTURAL
AND LAND DRAINAGE
CONSULTANTS**
Unit 4, Wrights Mews
12A Park Road, Holbeach,
Spalding, Lincs. PE12 7EE
Tel: 01408 480800
Fax: 01408 488744
E-Mail: G. R. Merchant @ Merchant. RS.
Co. UK

Project
PROPOSED EXTENSION TO DWELLING
ASHLEIGH 45 BROADGATE
WHAPLODE DROVE
SPALDING Lincs

Client
MR & MRS COOPER

Drawing
PLANS AND SECTIONS

Job Ref. 003/00	Drawing No. 04B
Date AUG 2000	Drawn JPW

Scales
1/50 1/100

DO NOT SCALE FROM THIS DRAWING
This drawing is copyright and may not be altered, copied, photographed or used for any other purpose other than that for which it is issued.
The General Contractor is to check all dimensions on site and report any discrepancies to the Architect.
All details shown on this drawing including foundations are based upon typical site conditions related to the area. No responsibility can be accepted for abnormal conditions which may be discovered during construction unless reported to the Architect so that design amendments may be considered. Site and surveys are recommended to support of foundations to establish specific site conditions before foundation work is undertaken.