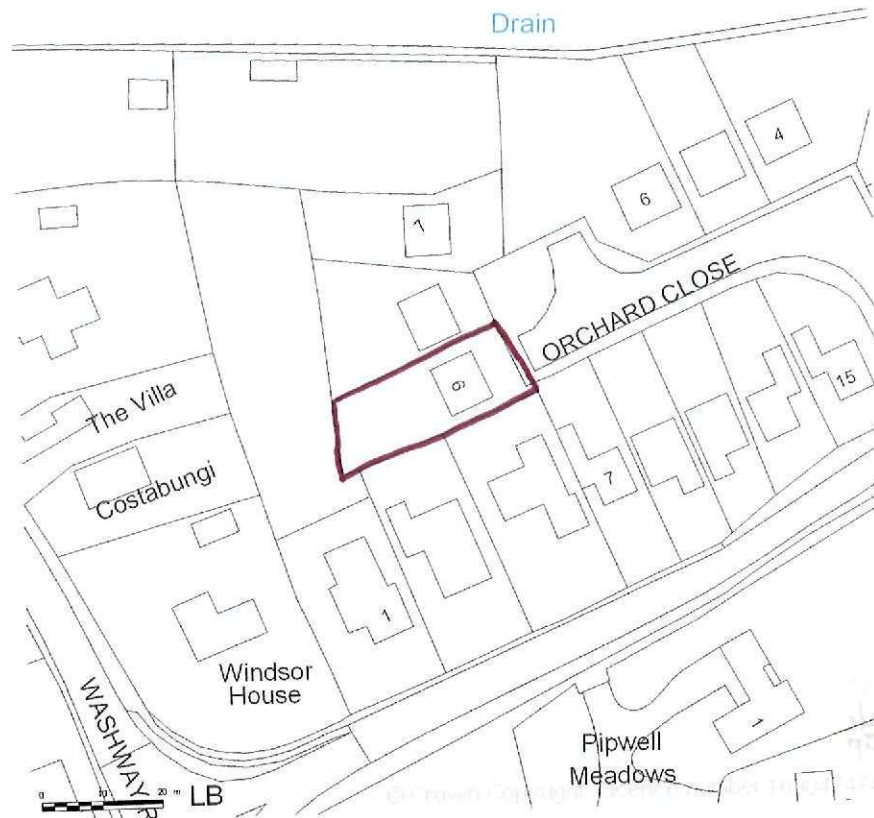


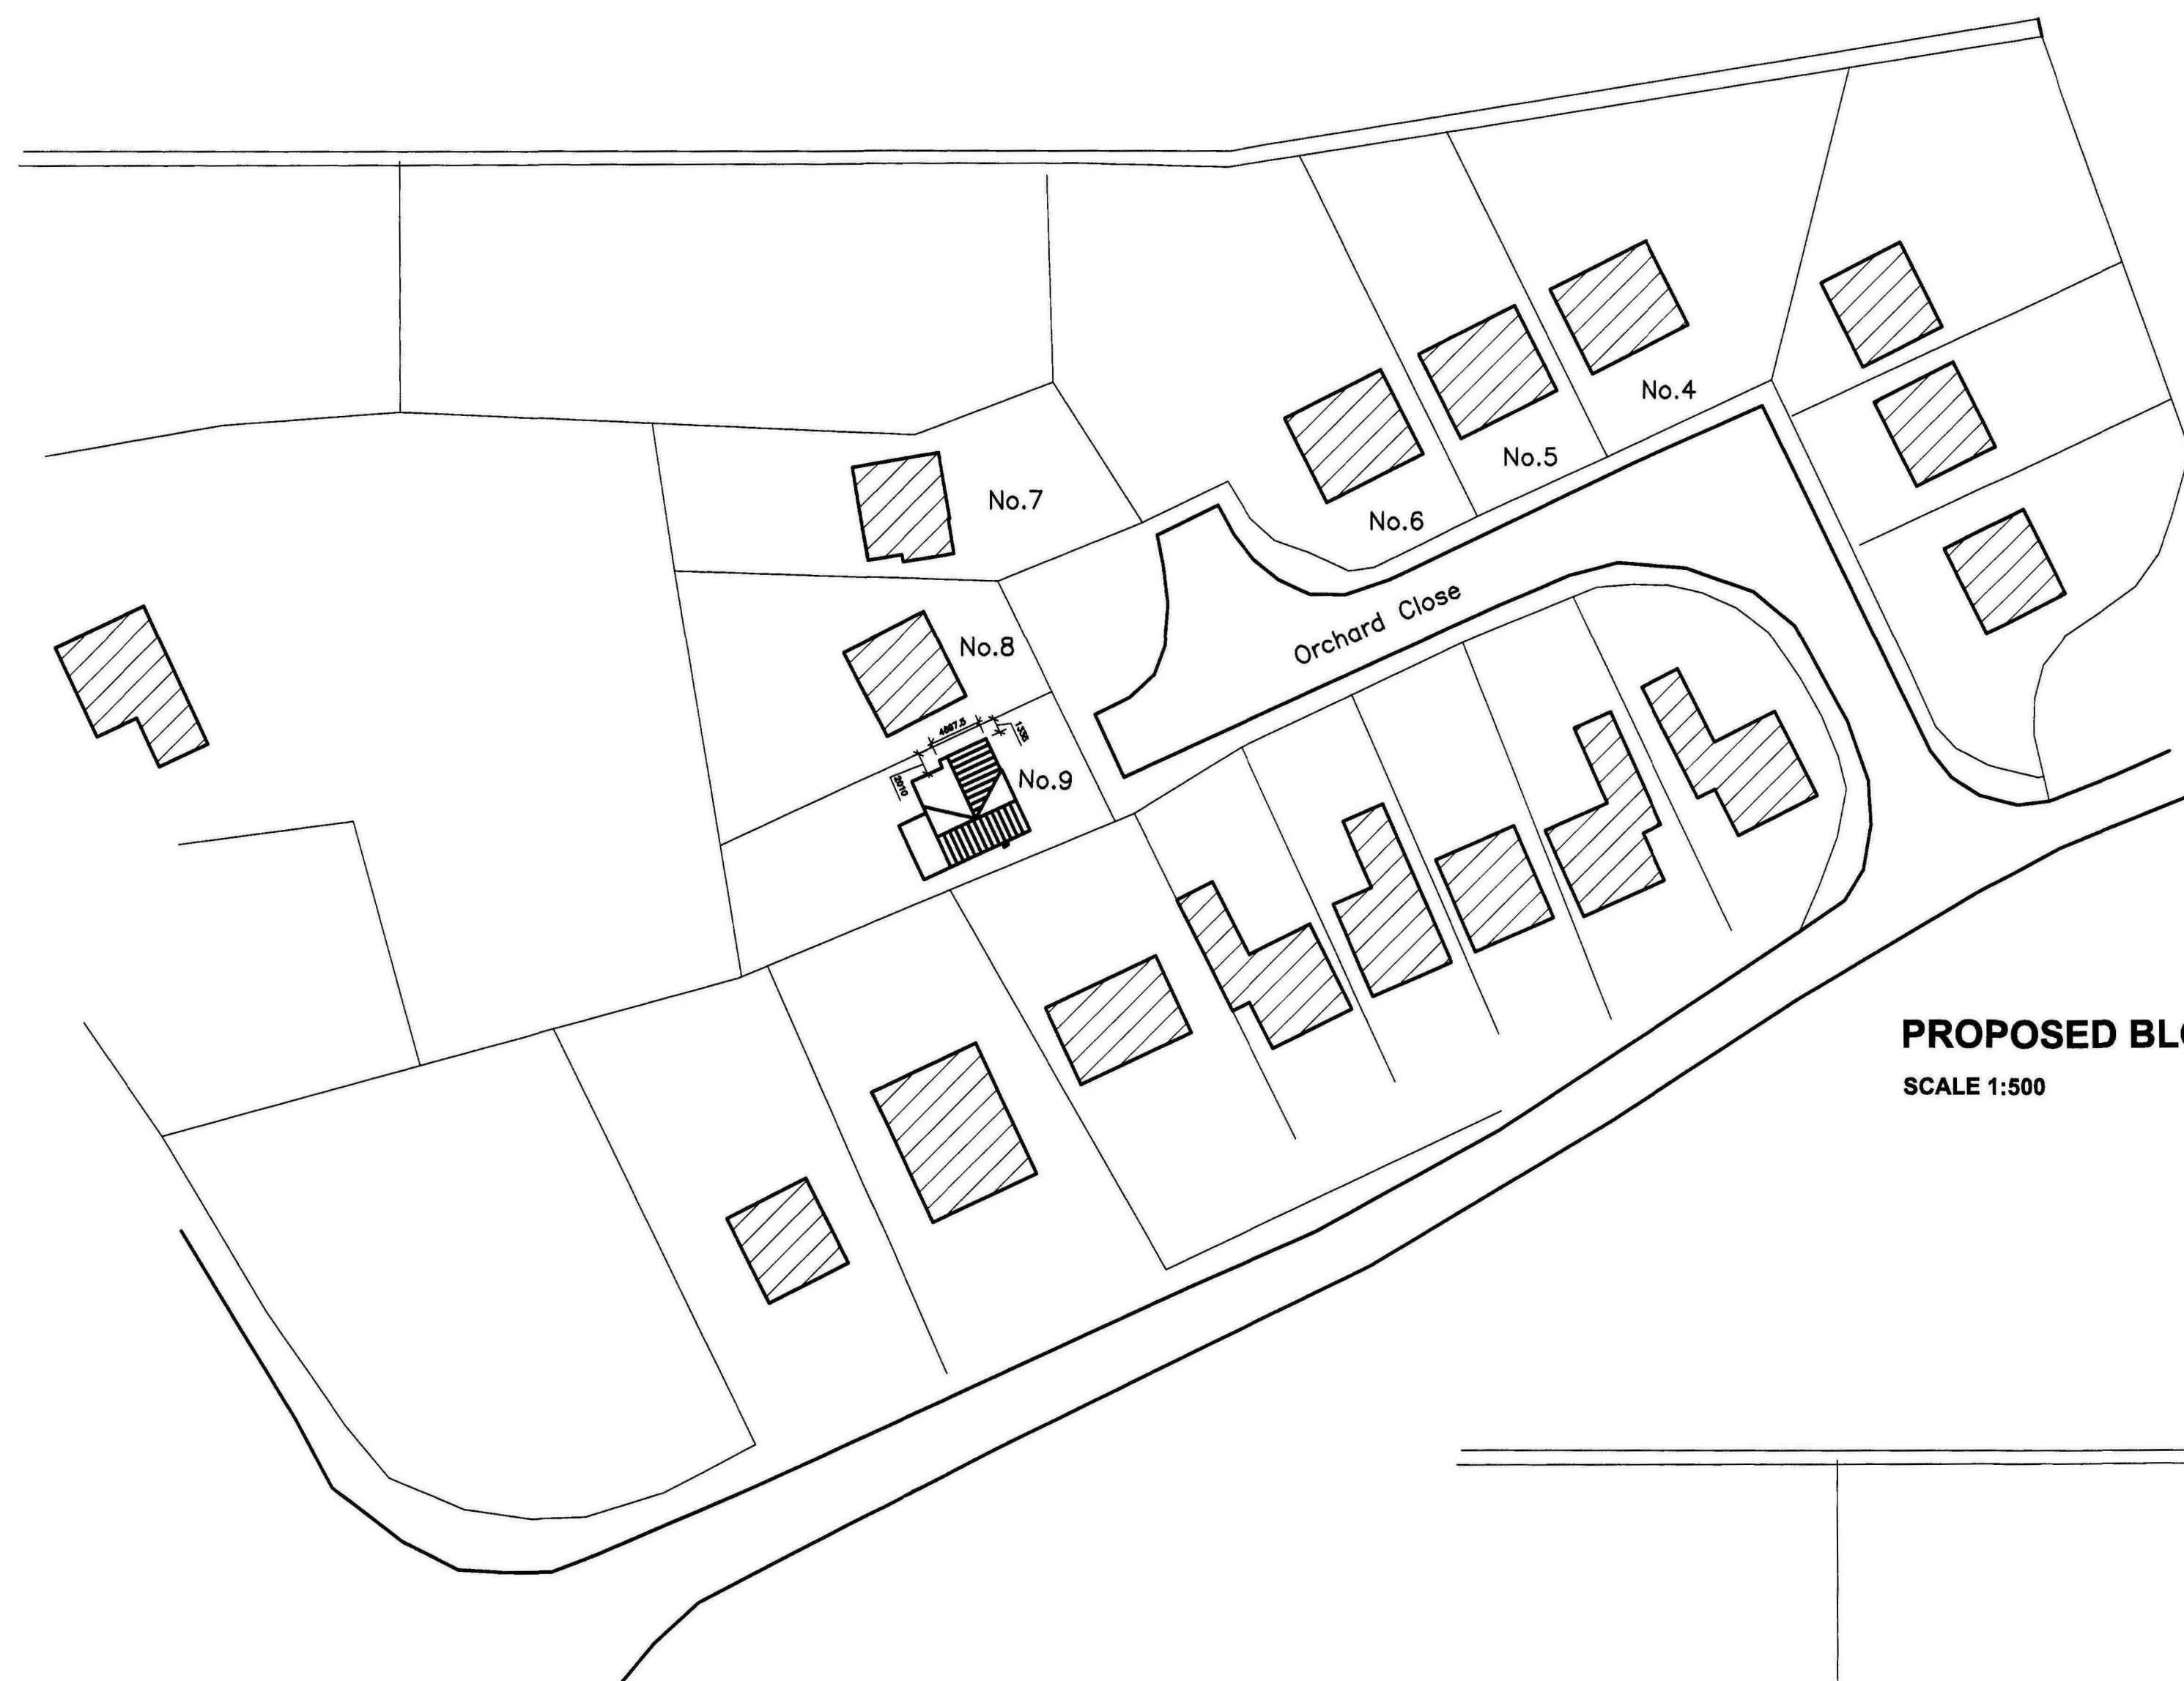
AREA 2 HA
SCALE 1:1250

CENTRE COORDINATES: 534099, 327137

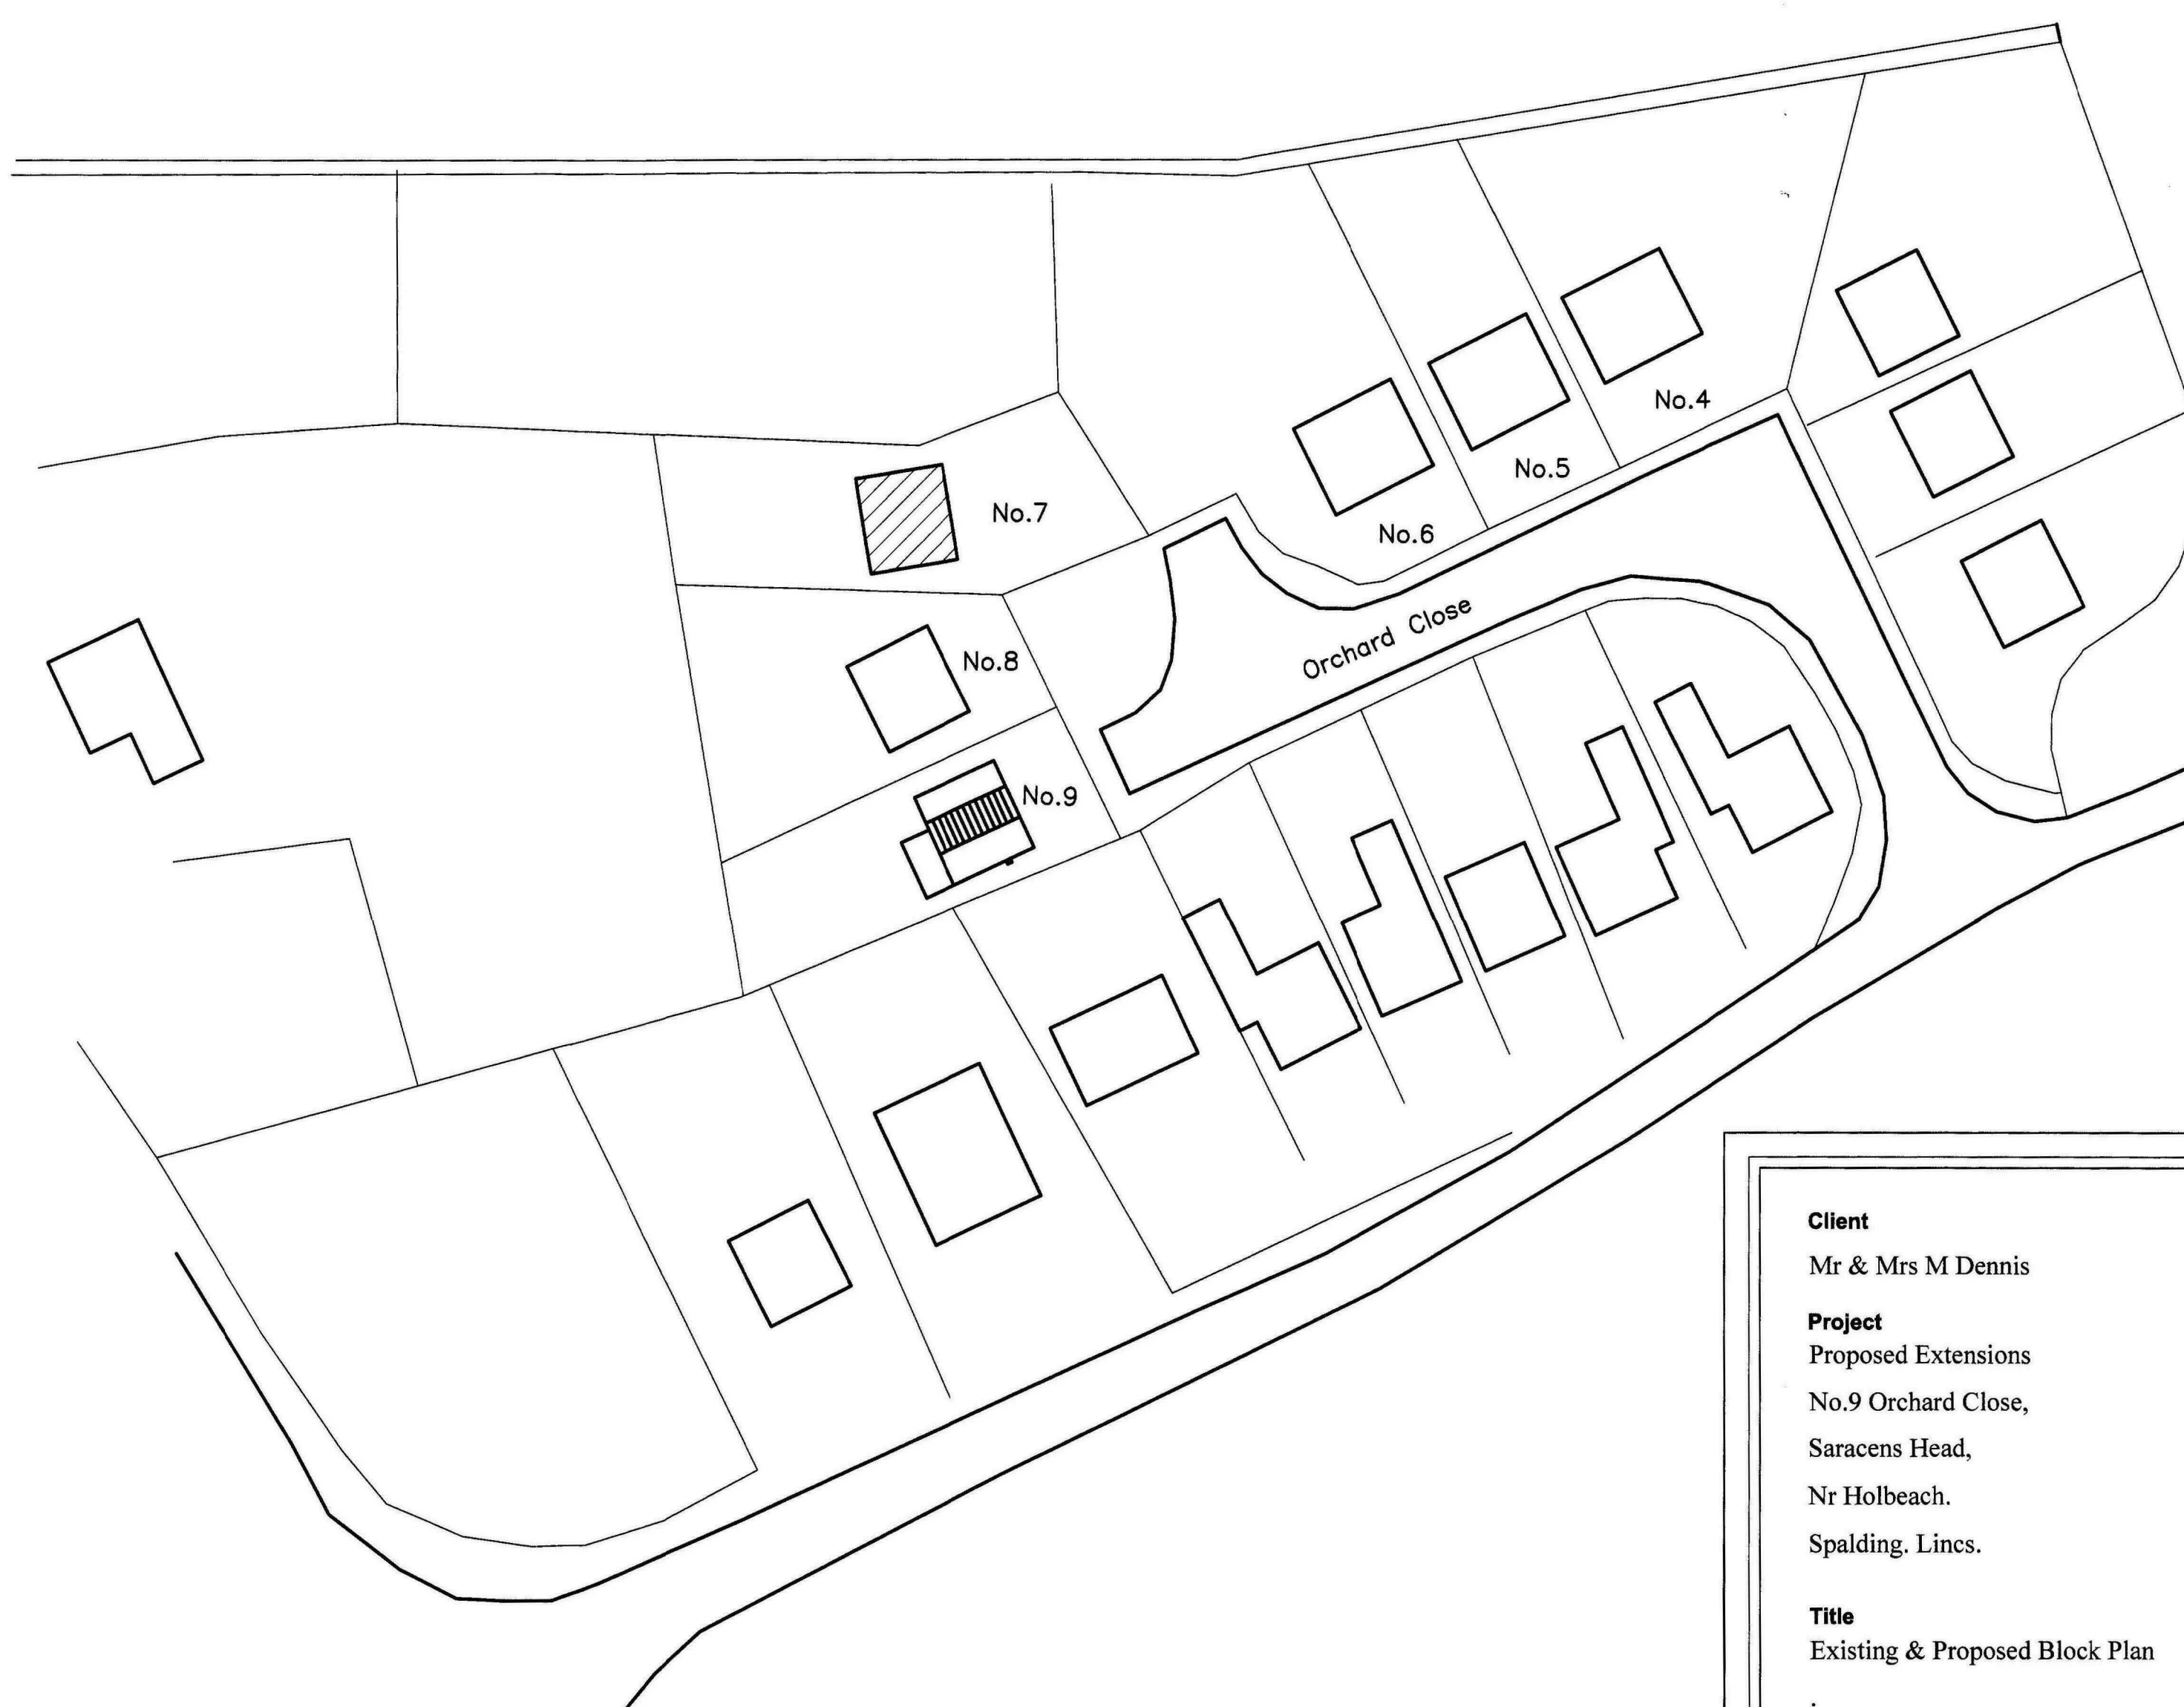


Supplied by Streetwise Maps Ltd
www.streetwise-maps.com
Licence No: 100047474
03/09/2010 11:45





PROPOSED BLOCK PLAN
SCALE 1:500



EXISTING BLOCK PLAN
SCALE 1:500

SHDC
Planning & Development
- 3 SEP 2010
Ref: 0729-10

Client
Mr & Mrs M Dennis

Project
Proposed Extensions
No.9 Orchard Close,
Saracens Head,
Nr Holbeach.
Spalding, Lincs.

Title
Existing & Proposed Block Plan

Scale
1:50

Date
Aug '10.

Drawing No.
9 Orchard Cls - 03

Revision
A

**FRONT ELEVATION (EAST)**

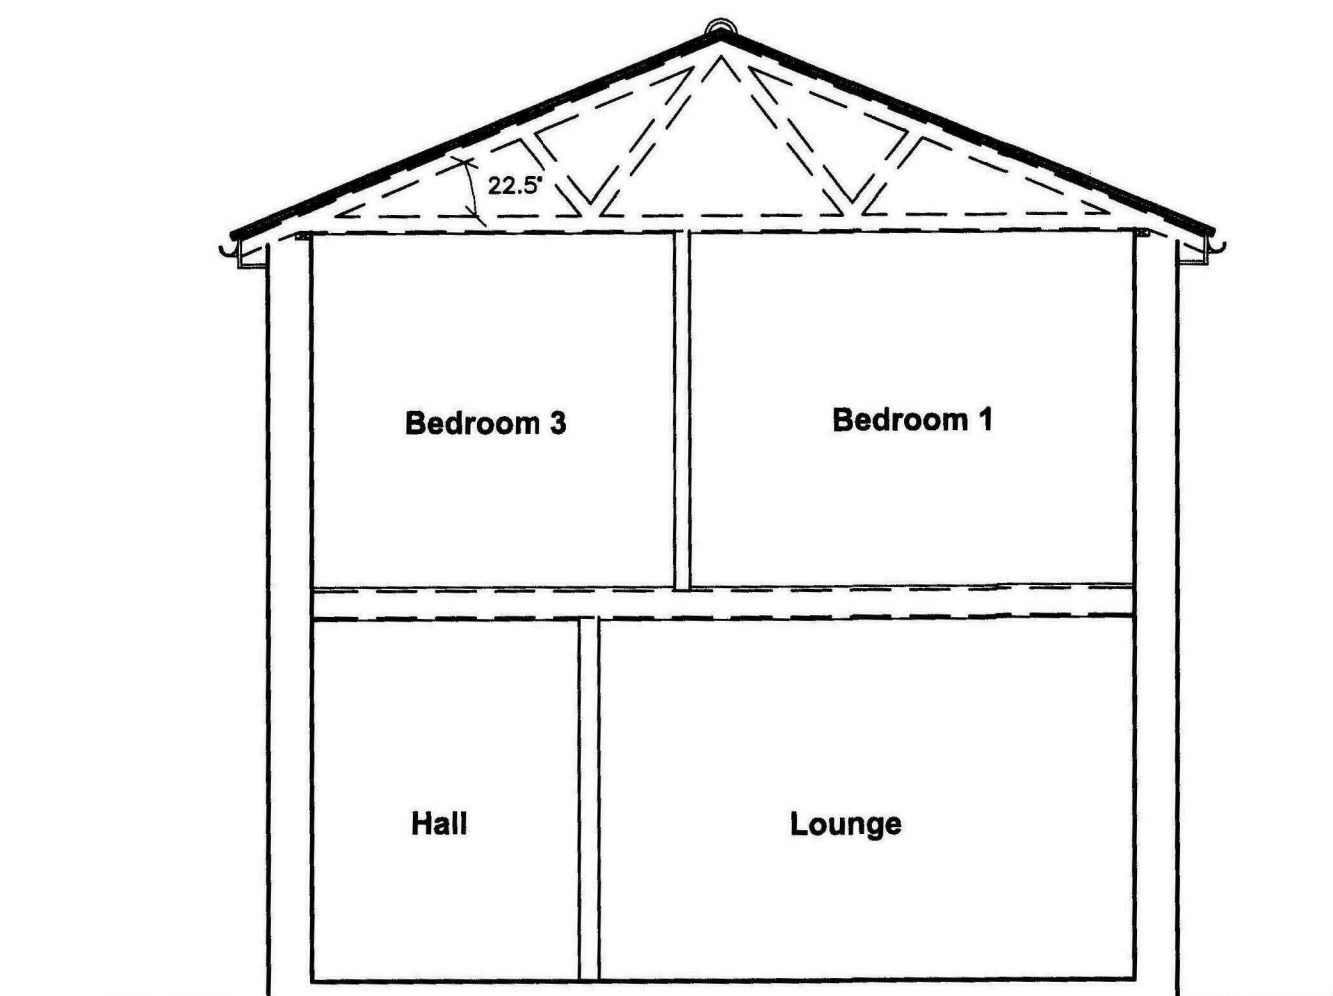
SCALE 1:50

**SIDE ELEVATION (SOUTH)**

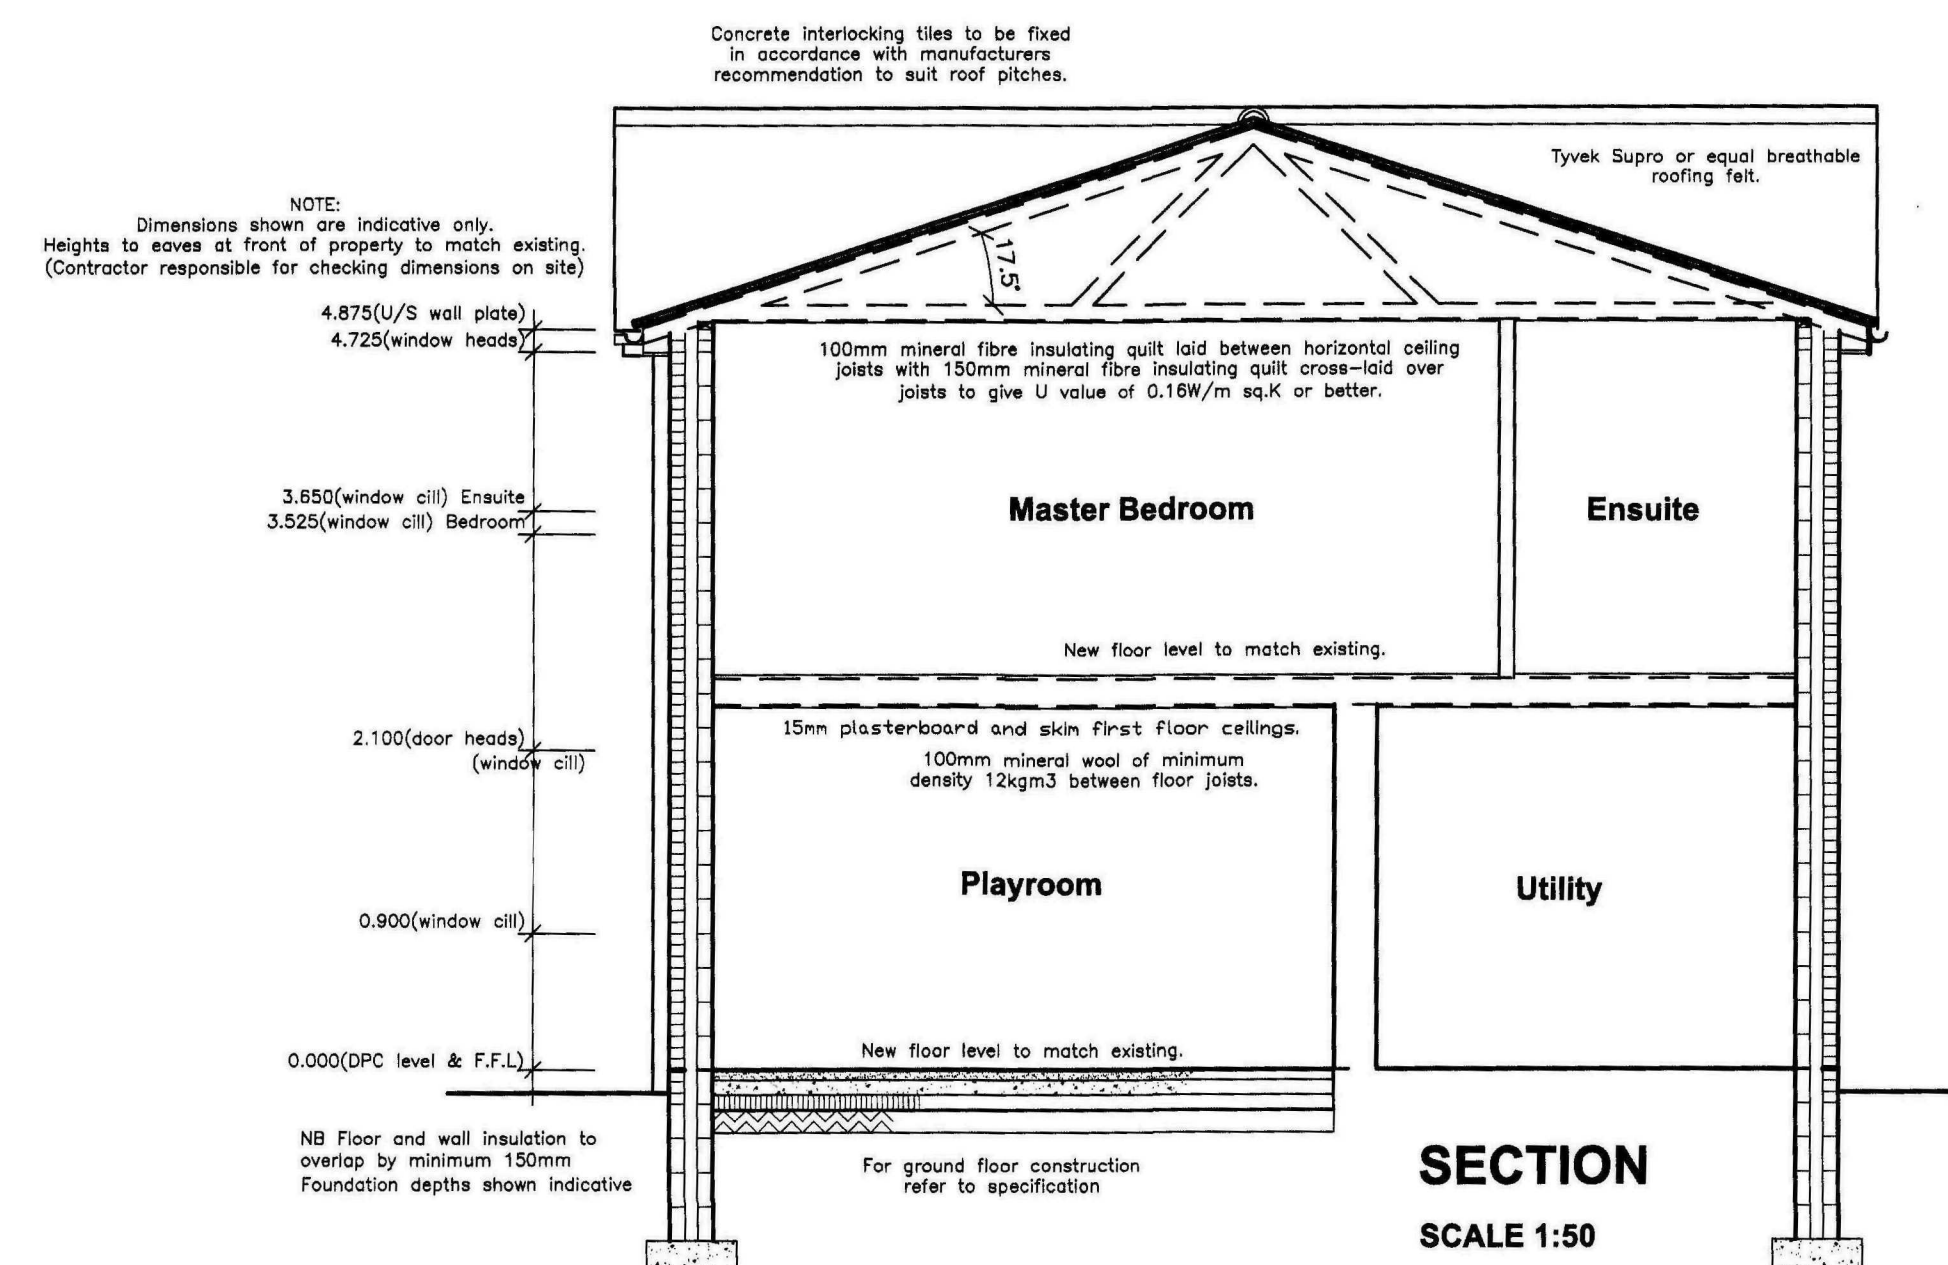
SCALE 1:50

**REAR ELEVATION (WEST)**

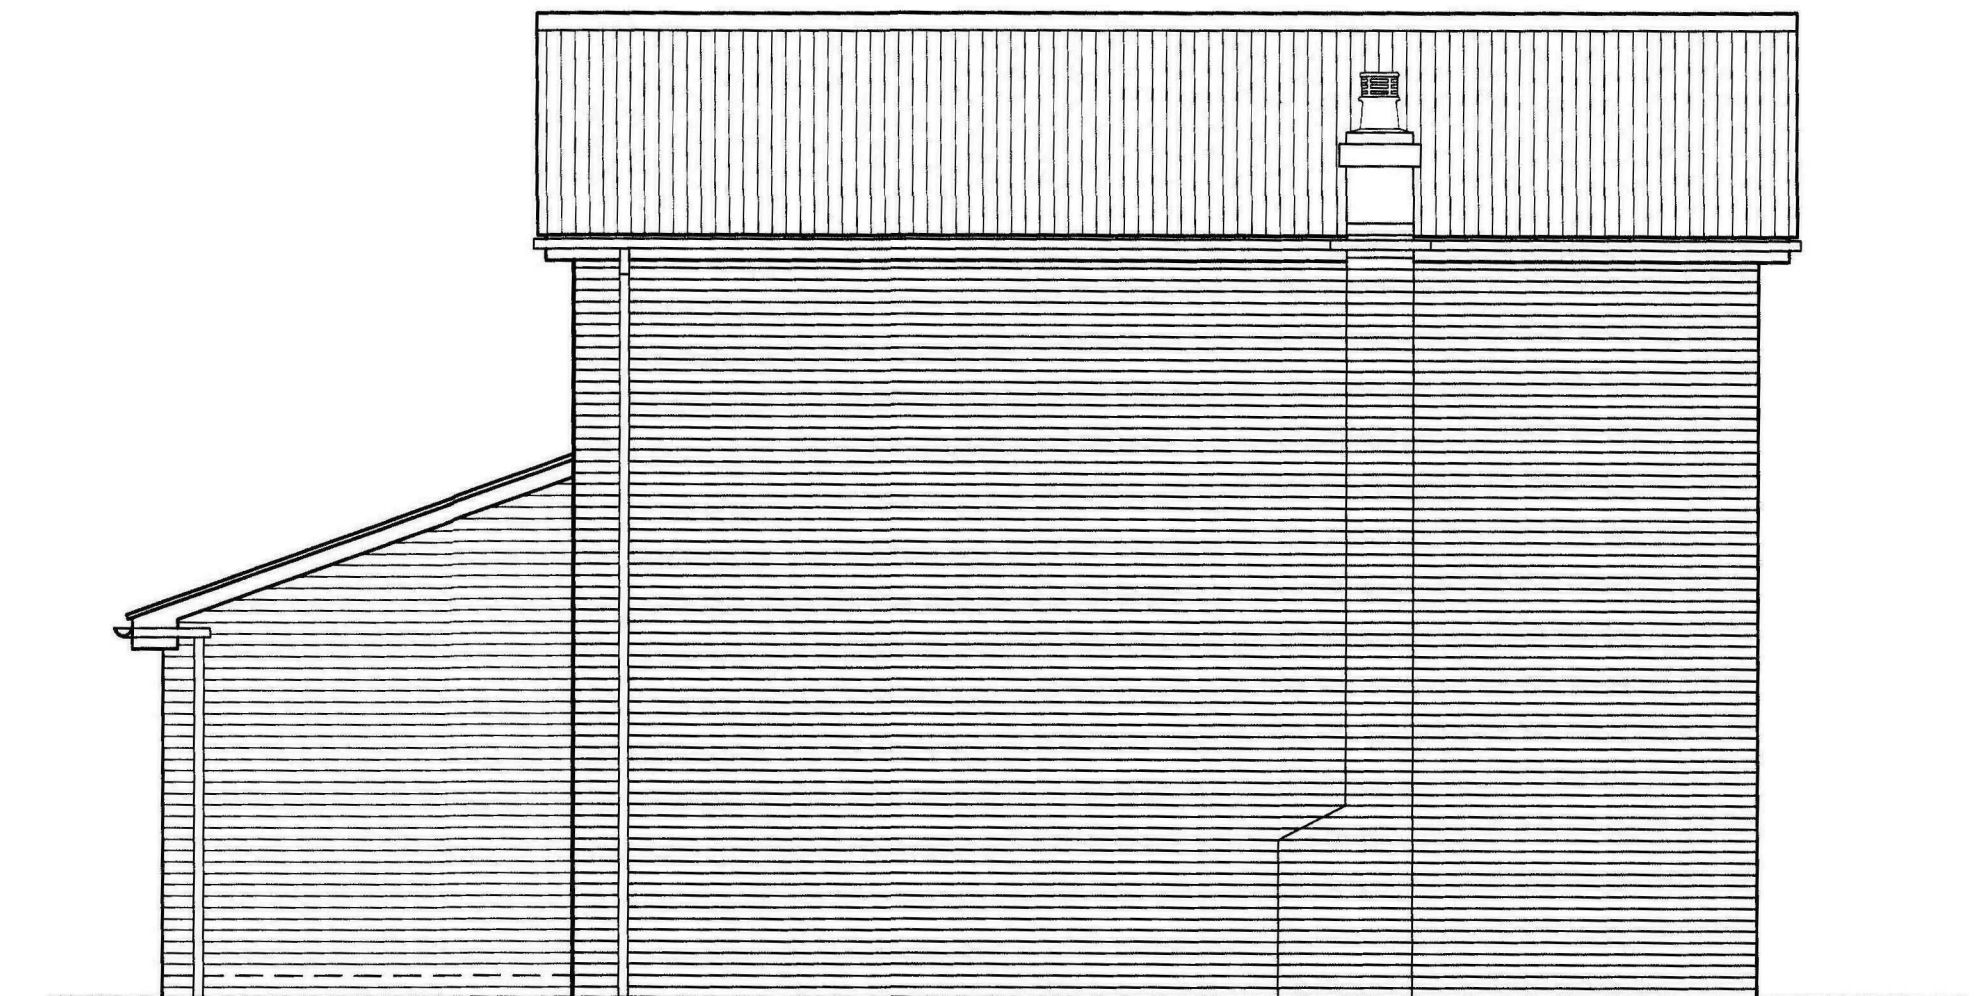
SCALE 1:50

**EXISTING SECTION**

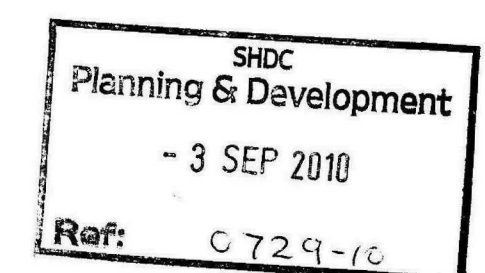
SCALE 1:50

**SECTION**

SCALE 1:50

**SIDE ELEVATION (NORTH)**

SCALE 1:50



Client
Mr & Mrs M Dennis

Project
Proposed Extensions
No.9 Orchard Close,
Saracens Head,
Nr Holbeach.
Spalding, Lincs.

Title
Proposed Floor Plans & Elevations.

Scale
1:50

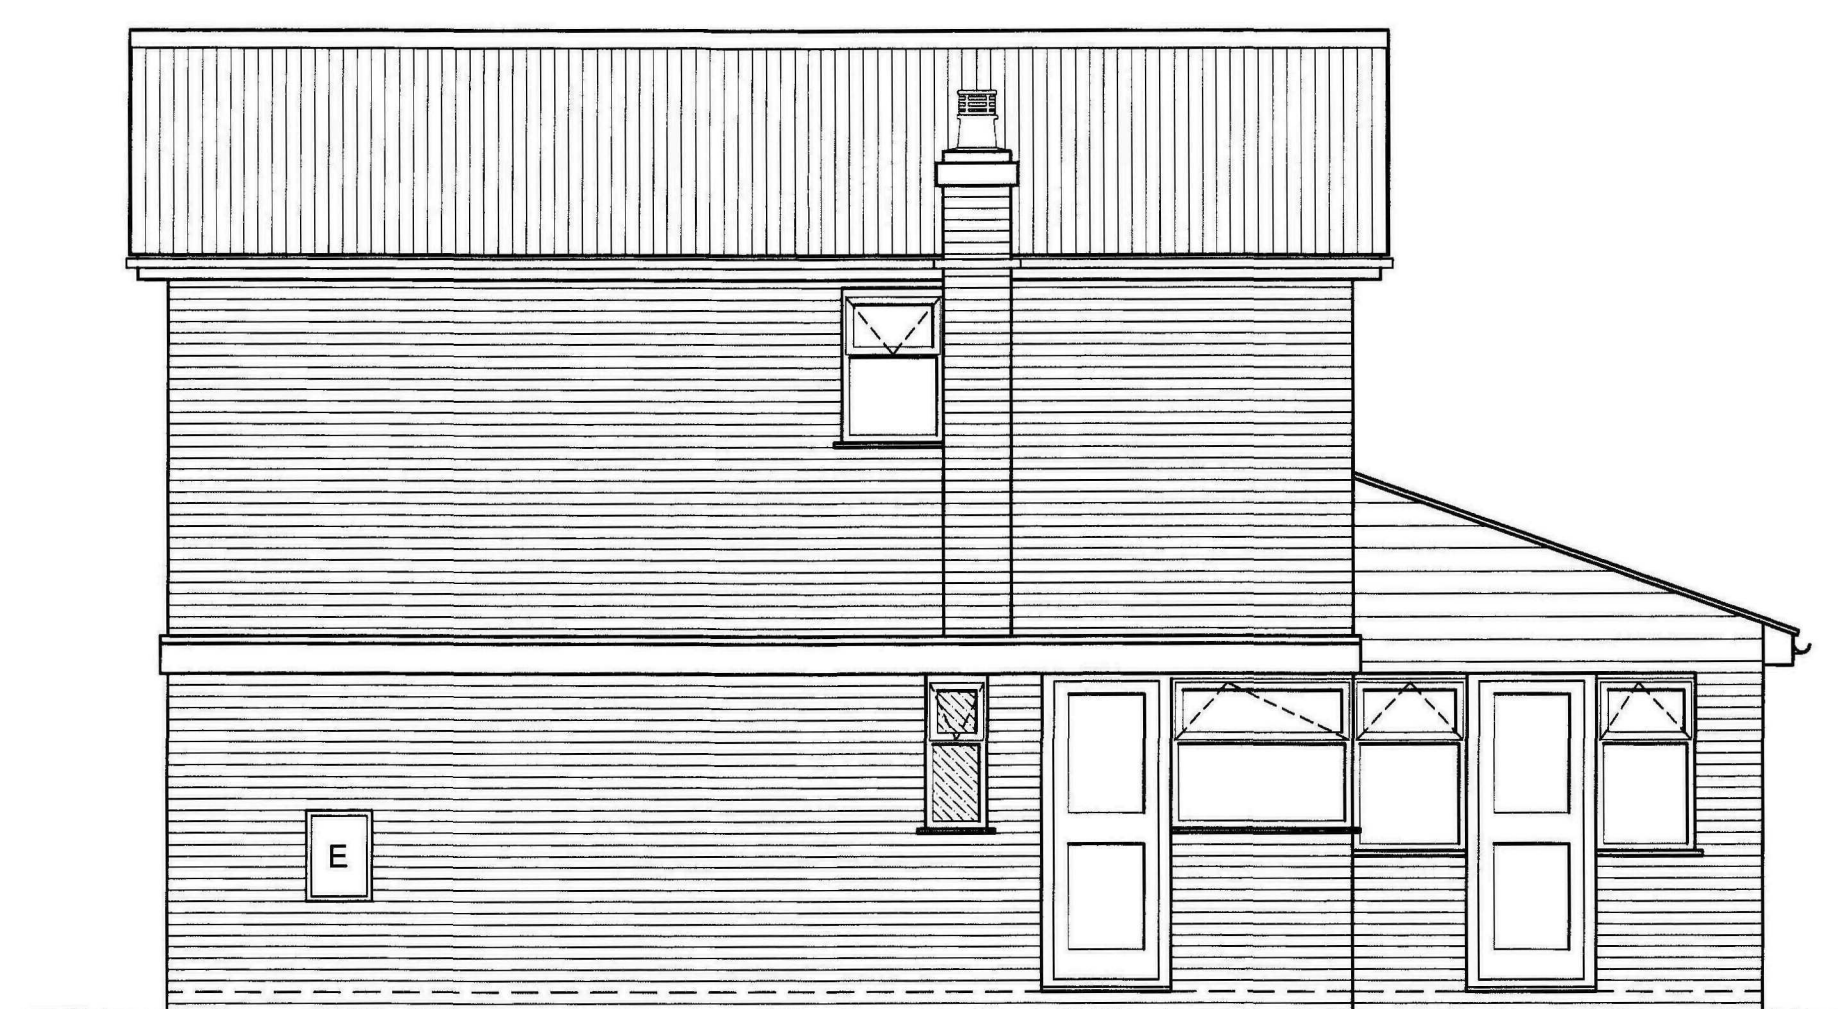
Date
Aug '10.

Drawing No.
9 Orchard CIs - 02

Revision
B.

**FRONT ELEVATION (EAST)**

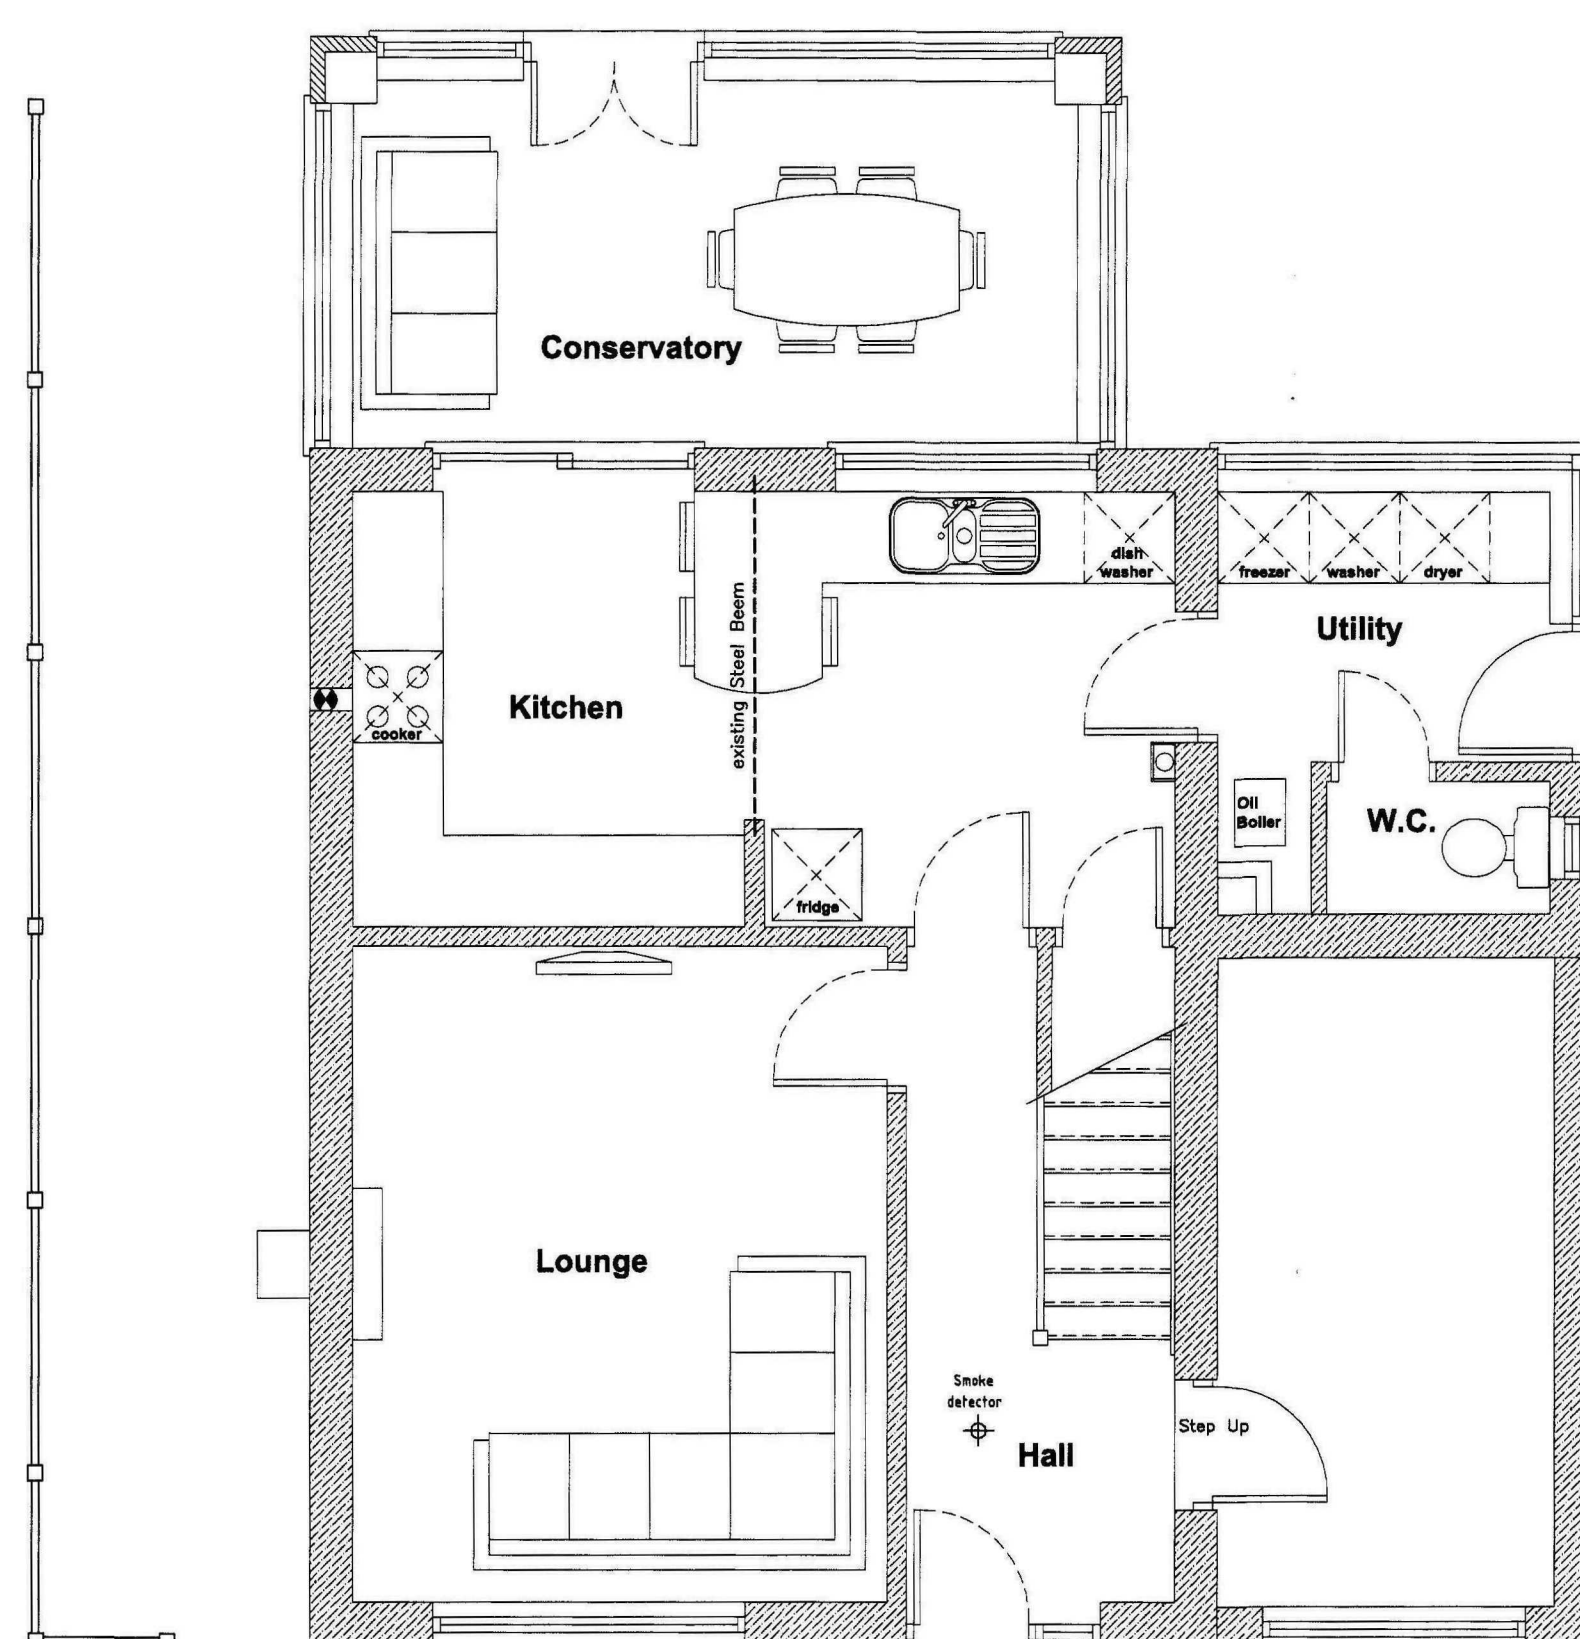
SCALE 1:50

**SIDE ELEVATION (SOUTH)**

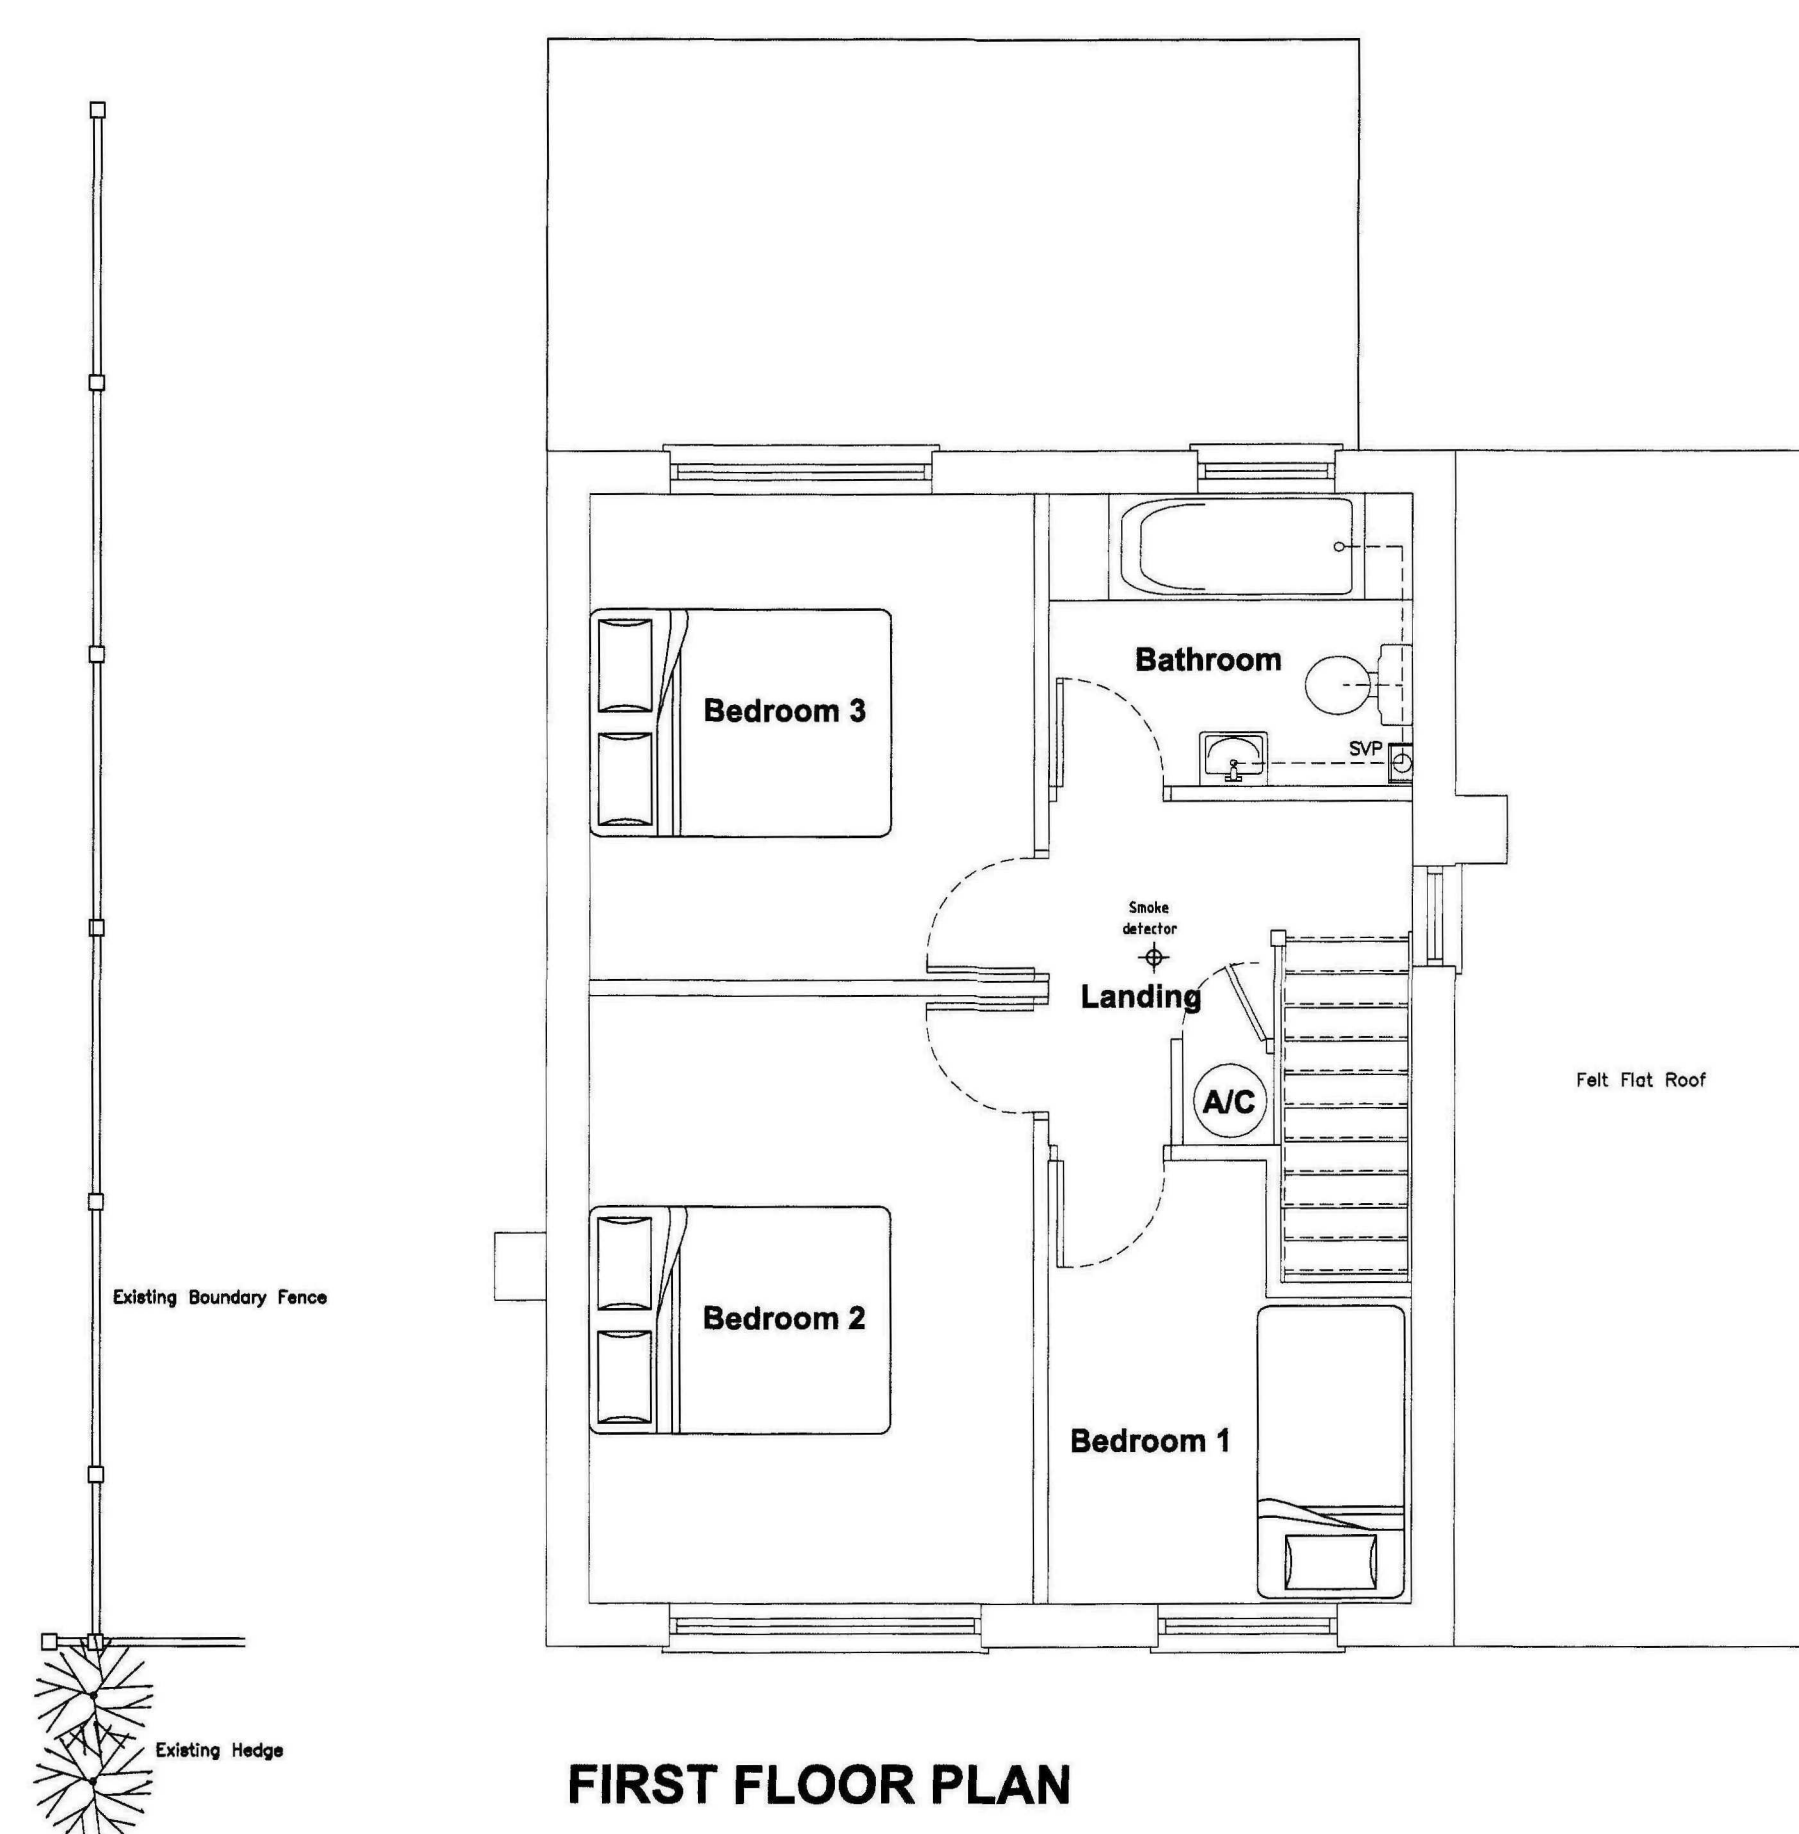
SCALE 1:50

**REAR ELEVATION (WEST)**

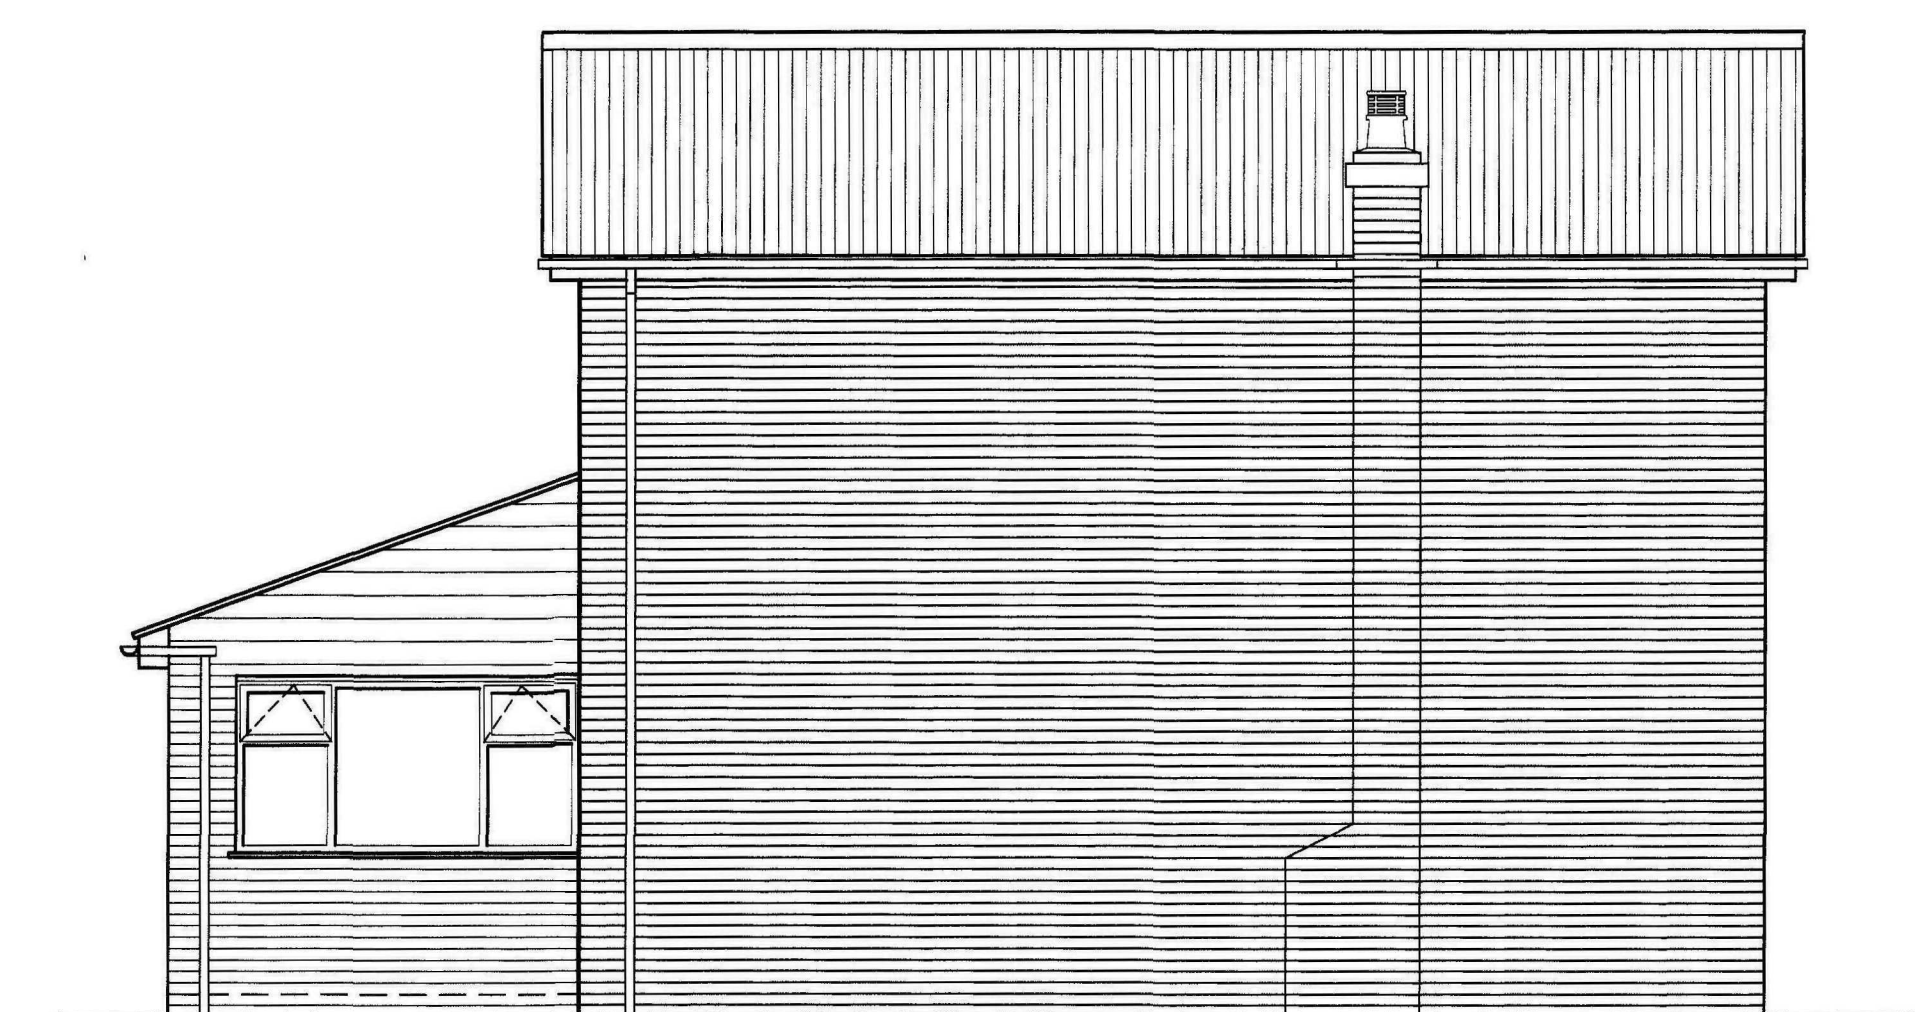
SCALE 1:50

**GROUND FLOOR PLAN**

SCALE 1:50

**FIRST FLOOR PLAN**

SCALE 1:50

**SIDE ELEVATION (NORTH)**

SCALE 1:50



Client Mr & Mrs M Dennis	Scale 1:50
Project Proposed Extensions No.9 Orchard Close, Saracens Head, Nr Holbeach. Spalding, Lincs.	Date Aug '10.
Title Existing Floor Plans & Elevations	Drawing No. 9 Orchard Cls - 04
	Revision