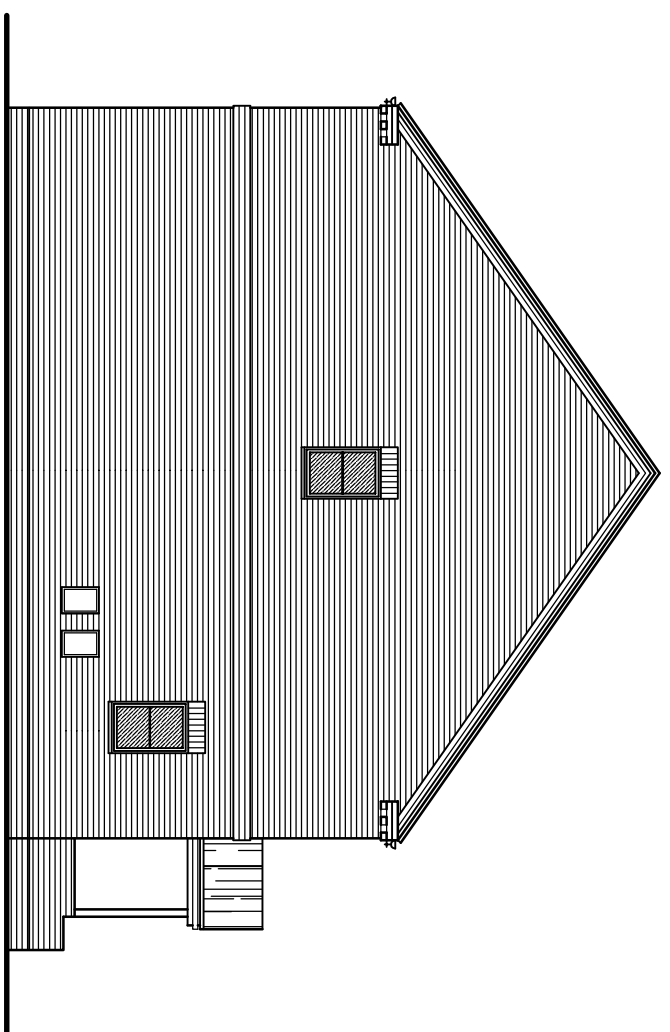
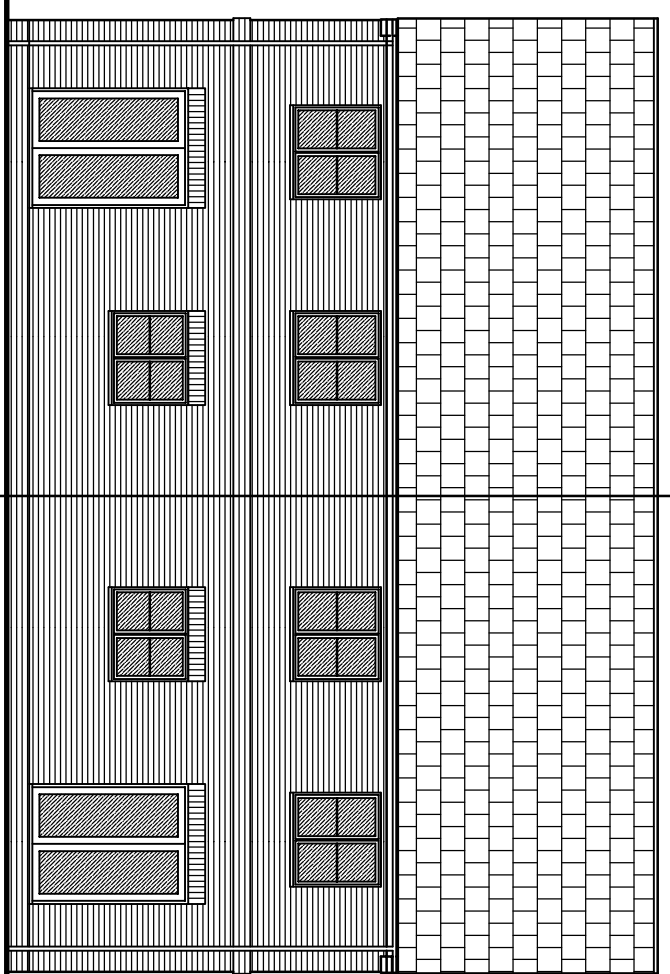
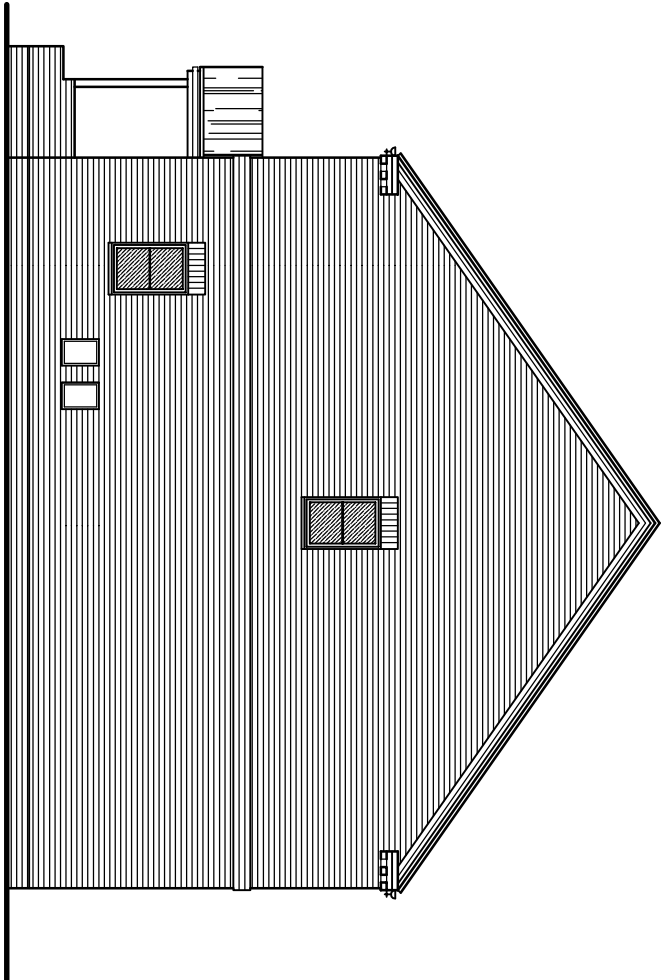
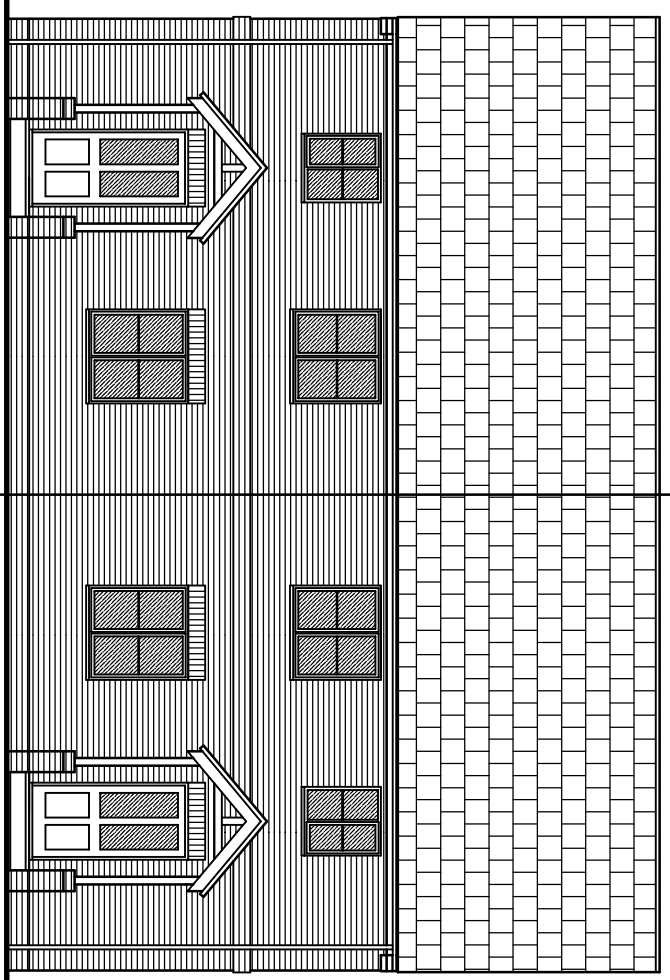
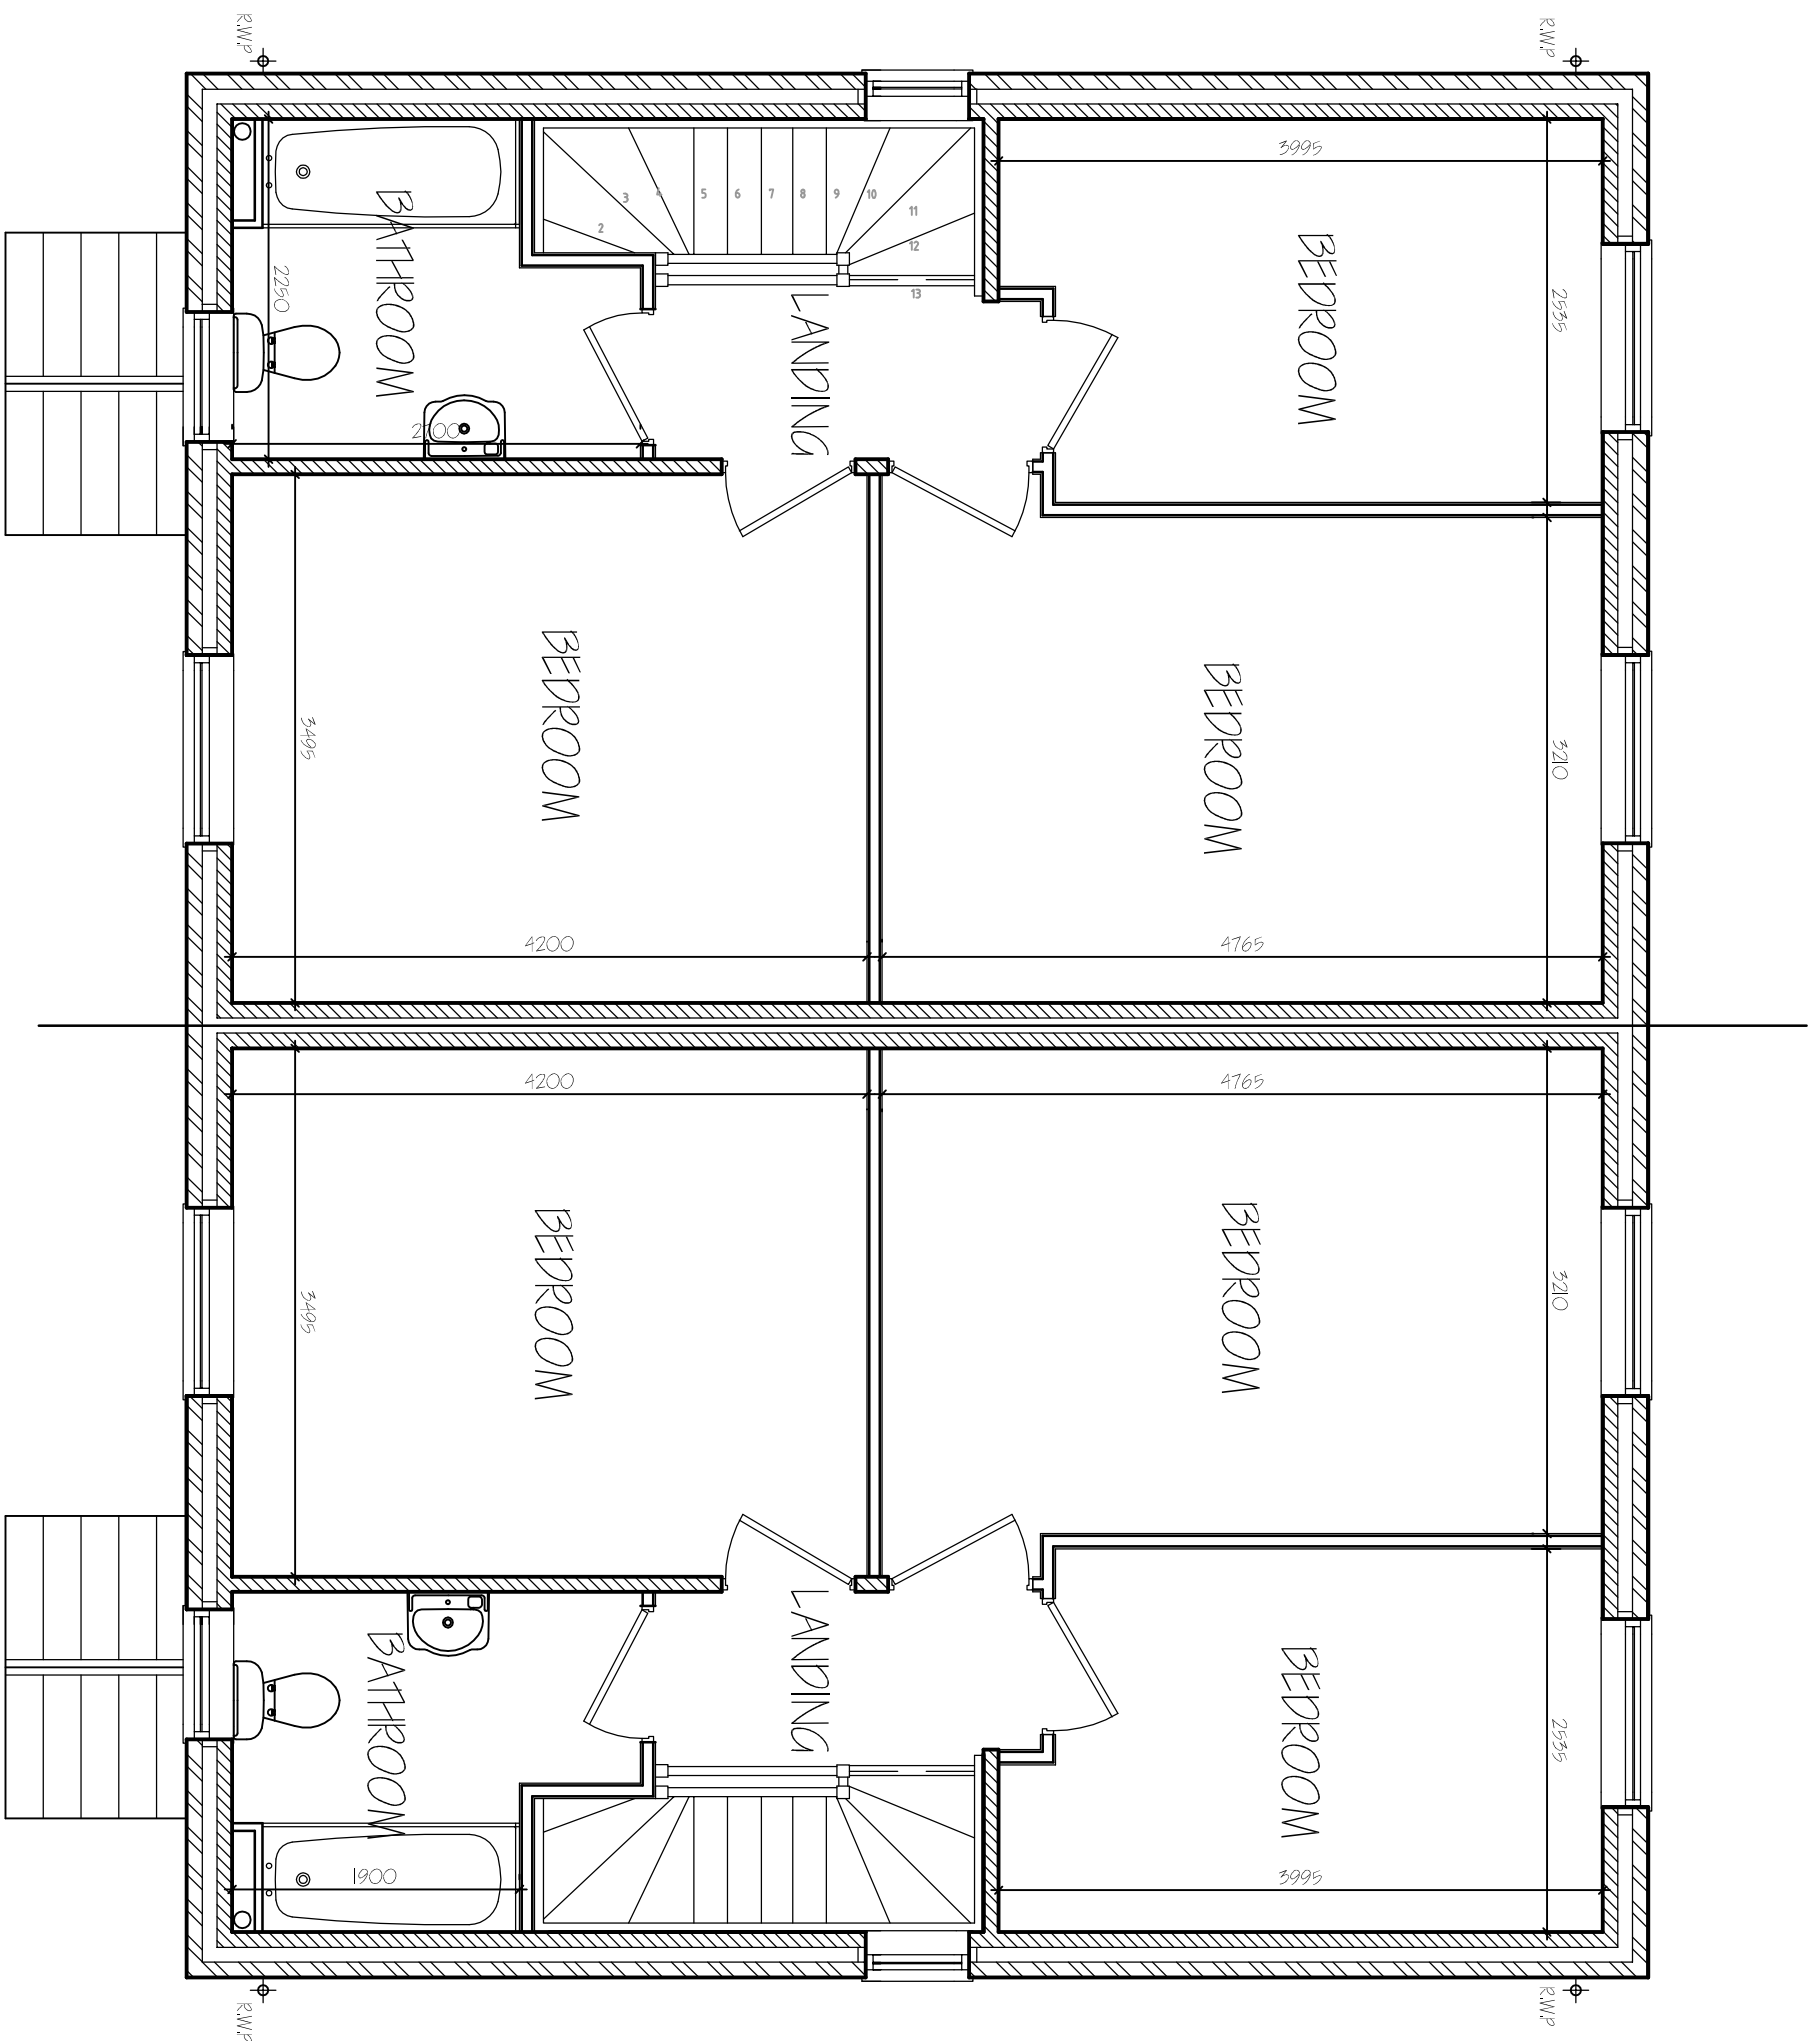
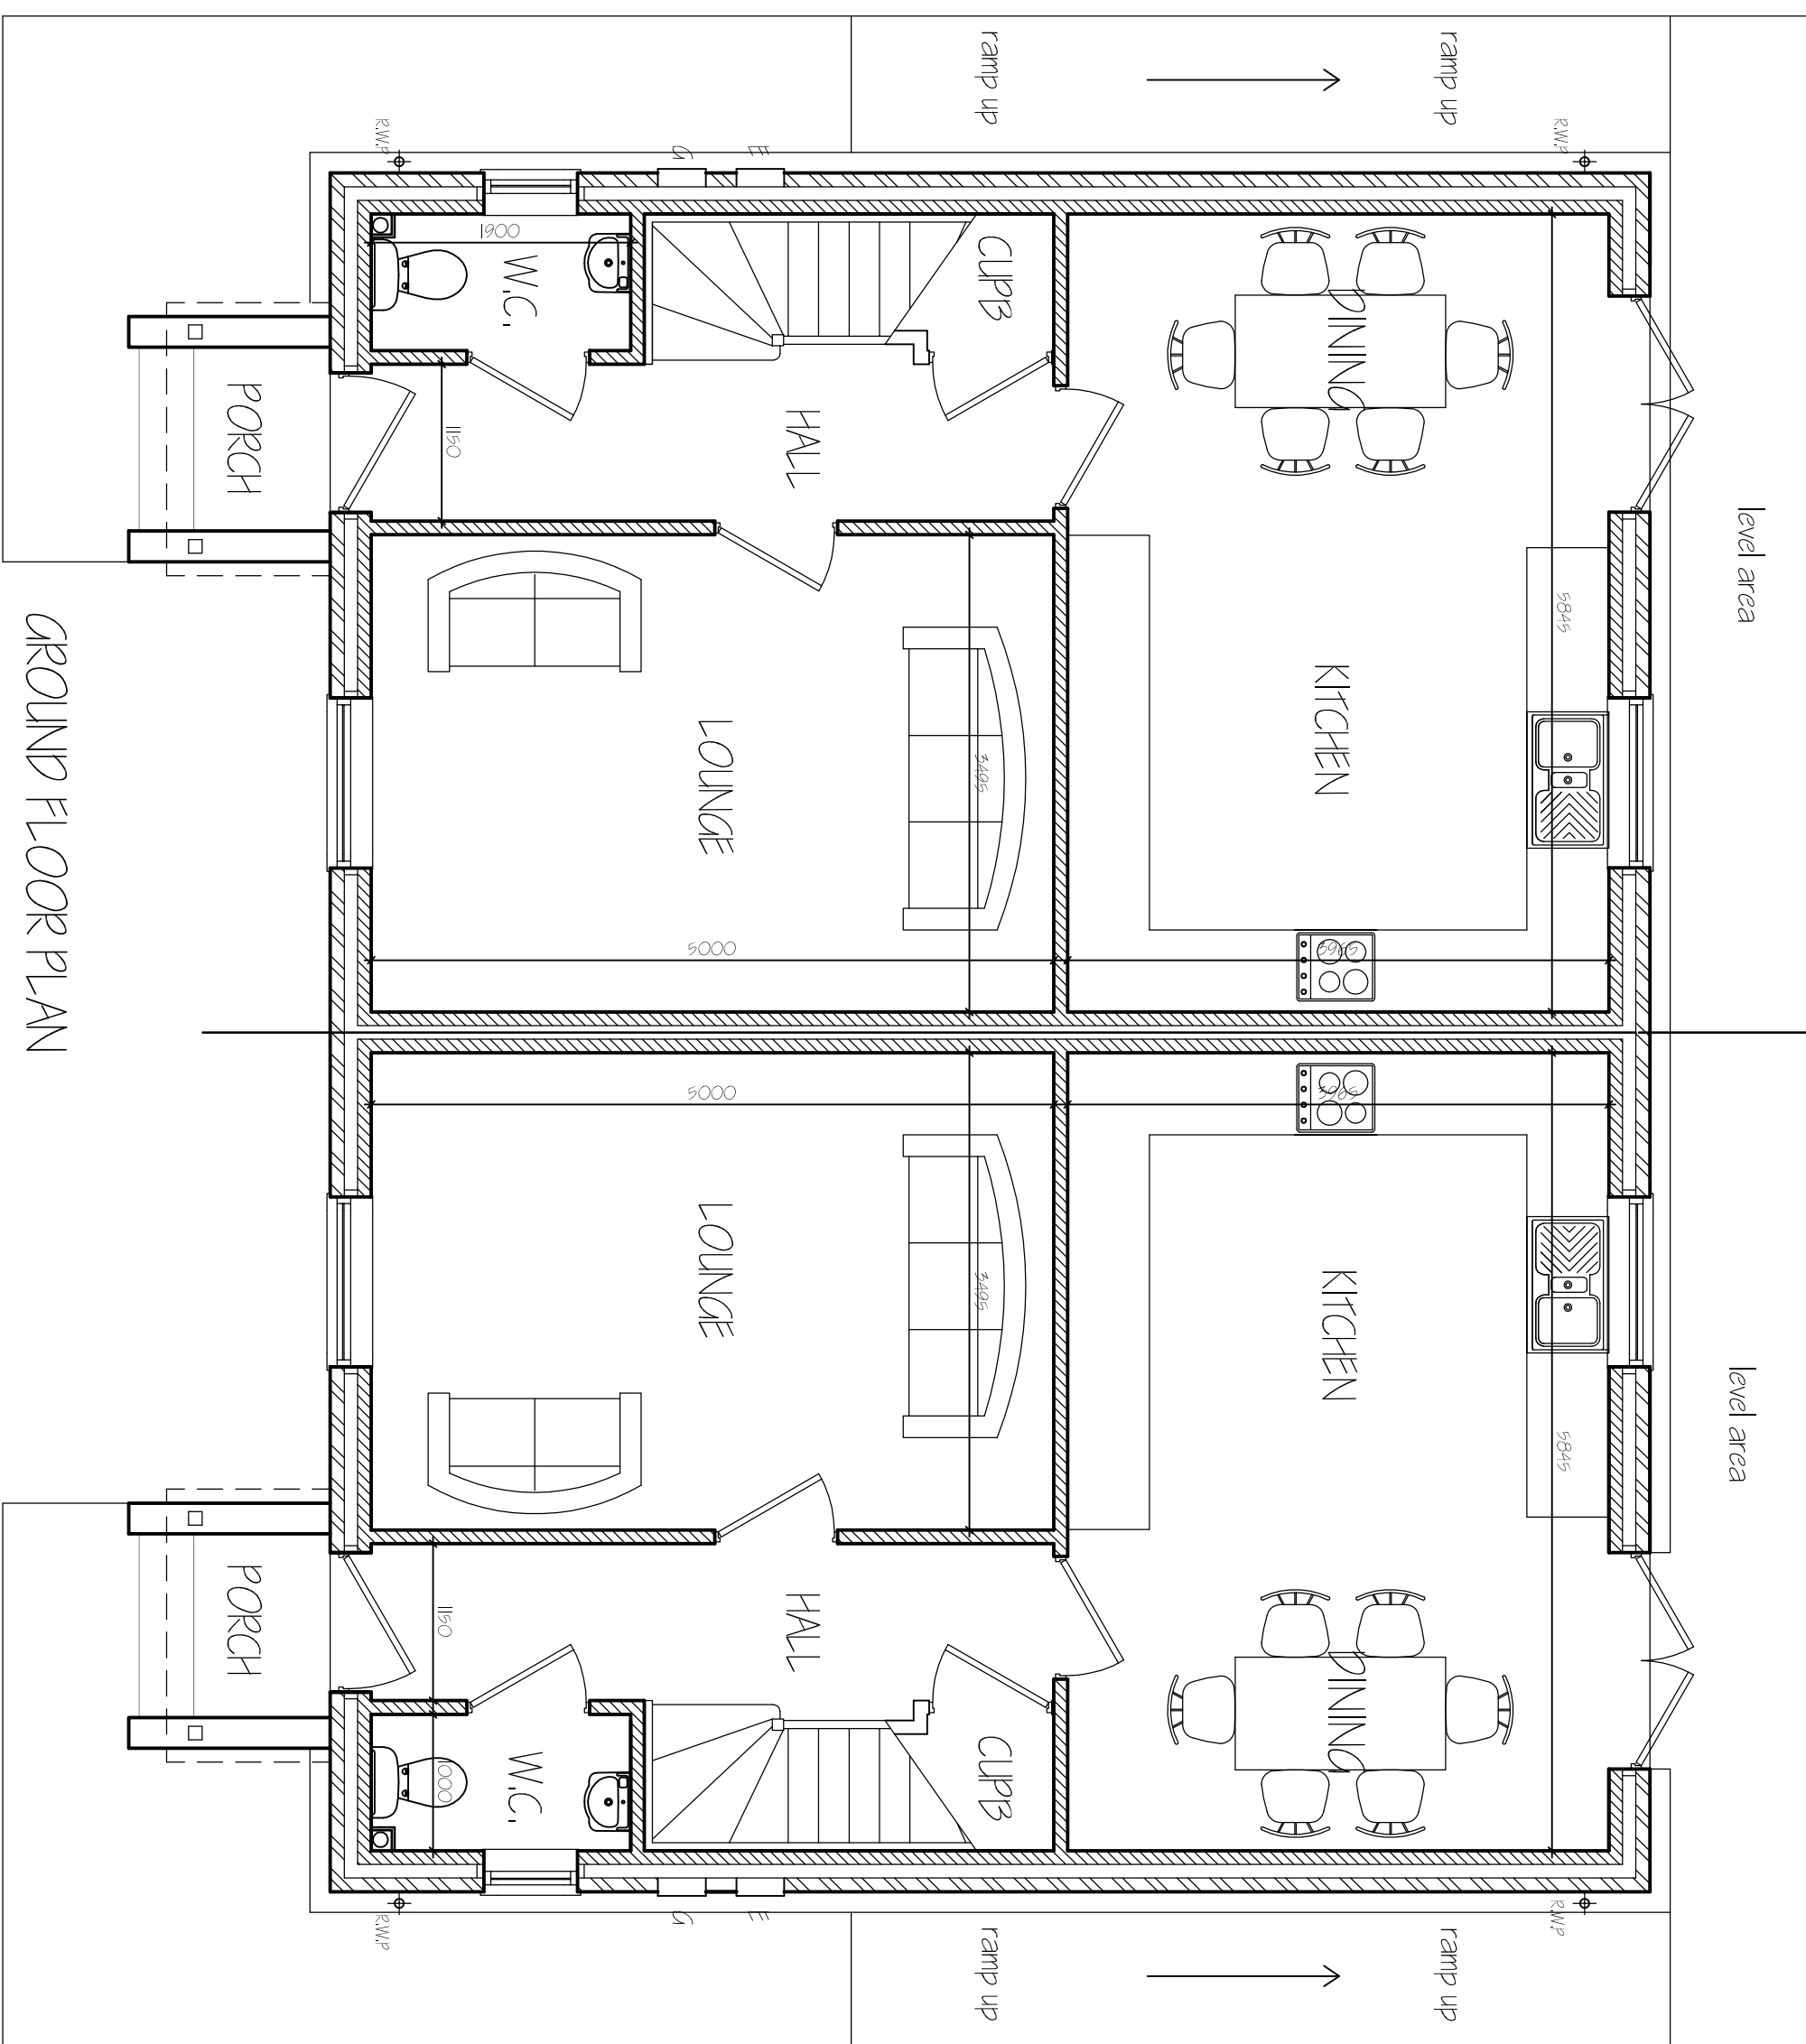


[illegible]

ref	revision	date
A	0.0.1.0	10/10/10

G. R. MERCHANT LTD.
I.ENG AMICE FIMO

**ARCHITECTURAL, STRUCTURAL
AND LAND DRAINAGE
CONSULTANTS**
4 WRIGHTS Mews
12A Park Road, Holbeach,
Spalding, Lincs. PE12 7EE
Tel 01406 490800
Fax 01406 428744
E-Mail: gr_merchant@btconnect.com

Project	PAIR OF SEMI-DETACHED DWELLINGS, ADJ. FOREMAN'S Cottage, STOCKWELL GATE, WHARFIDE, SPALDING, Lincs. FIELD CUL.
Client	MR & MRS M. SEMMOLR.

Drawing No. FLOOR PLANS & ELEVATIONS - PROPOSED.	Drawing No. 02A.
Job Ref. 3351-18.	Date MAY 2018.
Drawing No. 51D.	Date MAY 2018.

Scales

1:100, 1:50 (Unless Otherwise Stated)

DO NOT SCALE FROM THIS DRAWING