




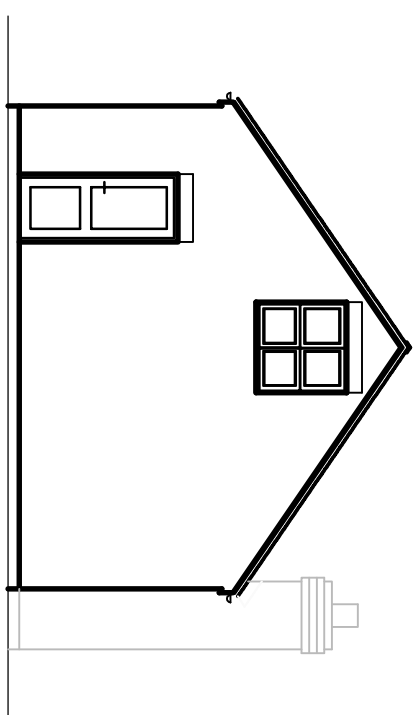


SIDE ELEVATION.

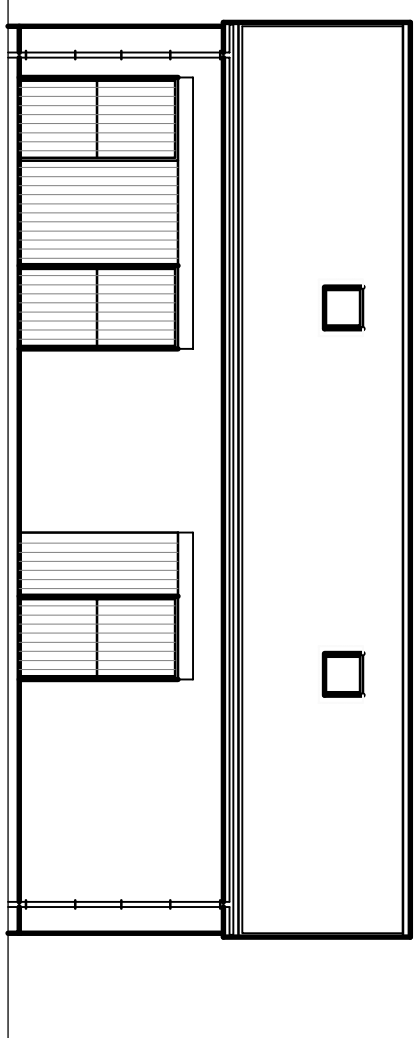


FRONT ELEVATION.

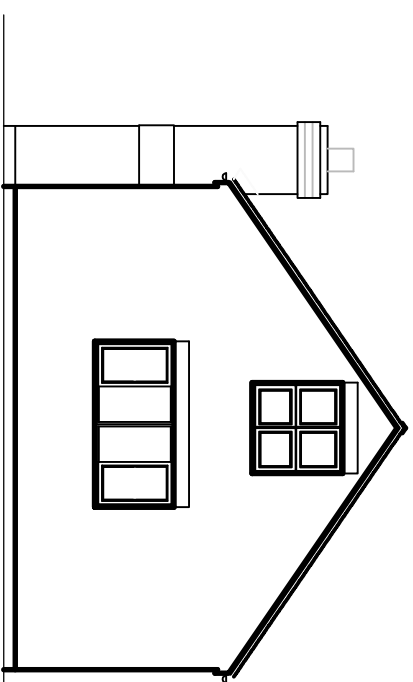



SIDE ELEVATION.

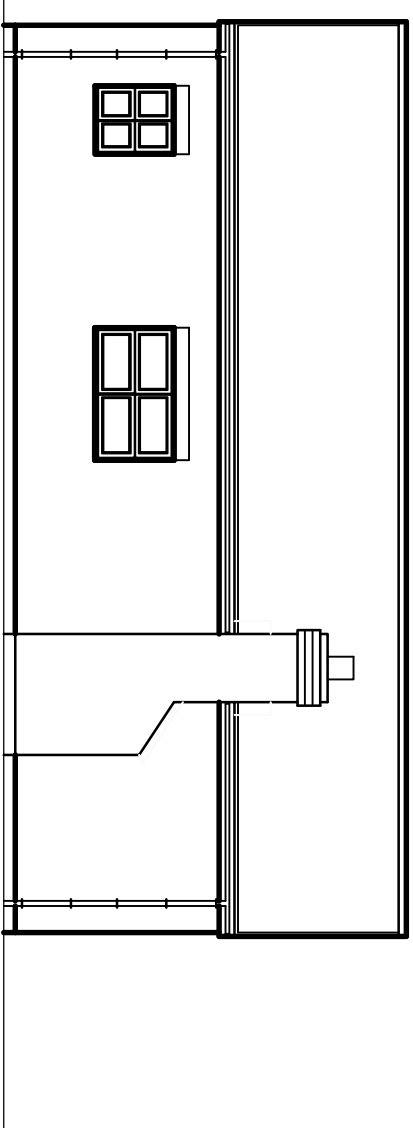

REAR ELEVATION.

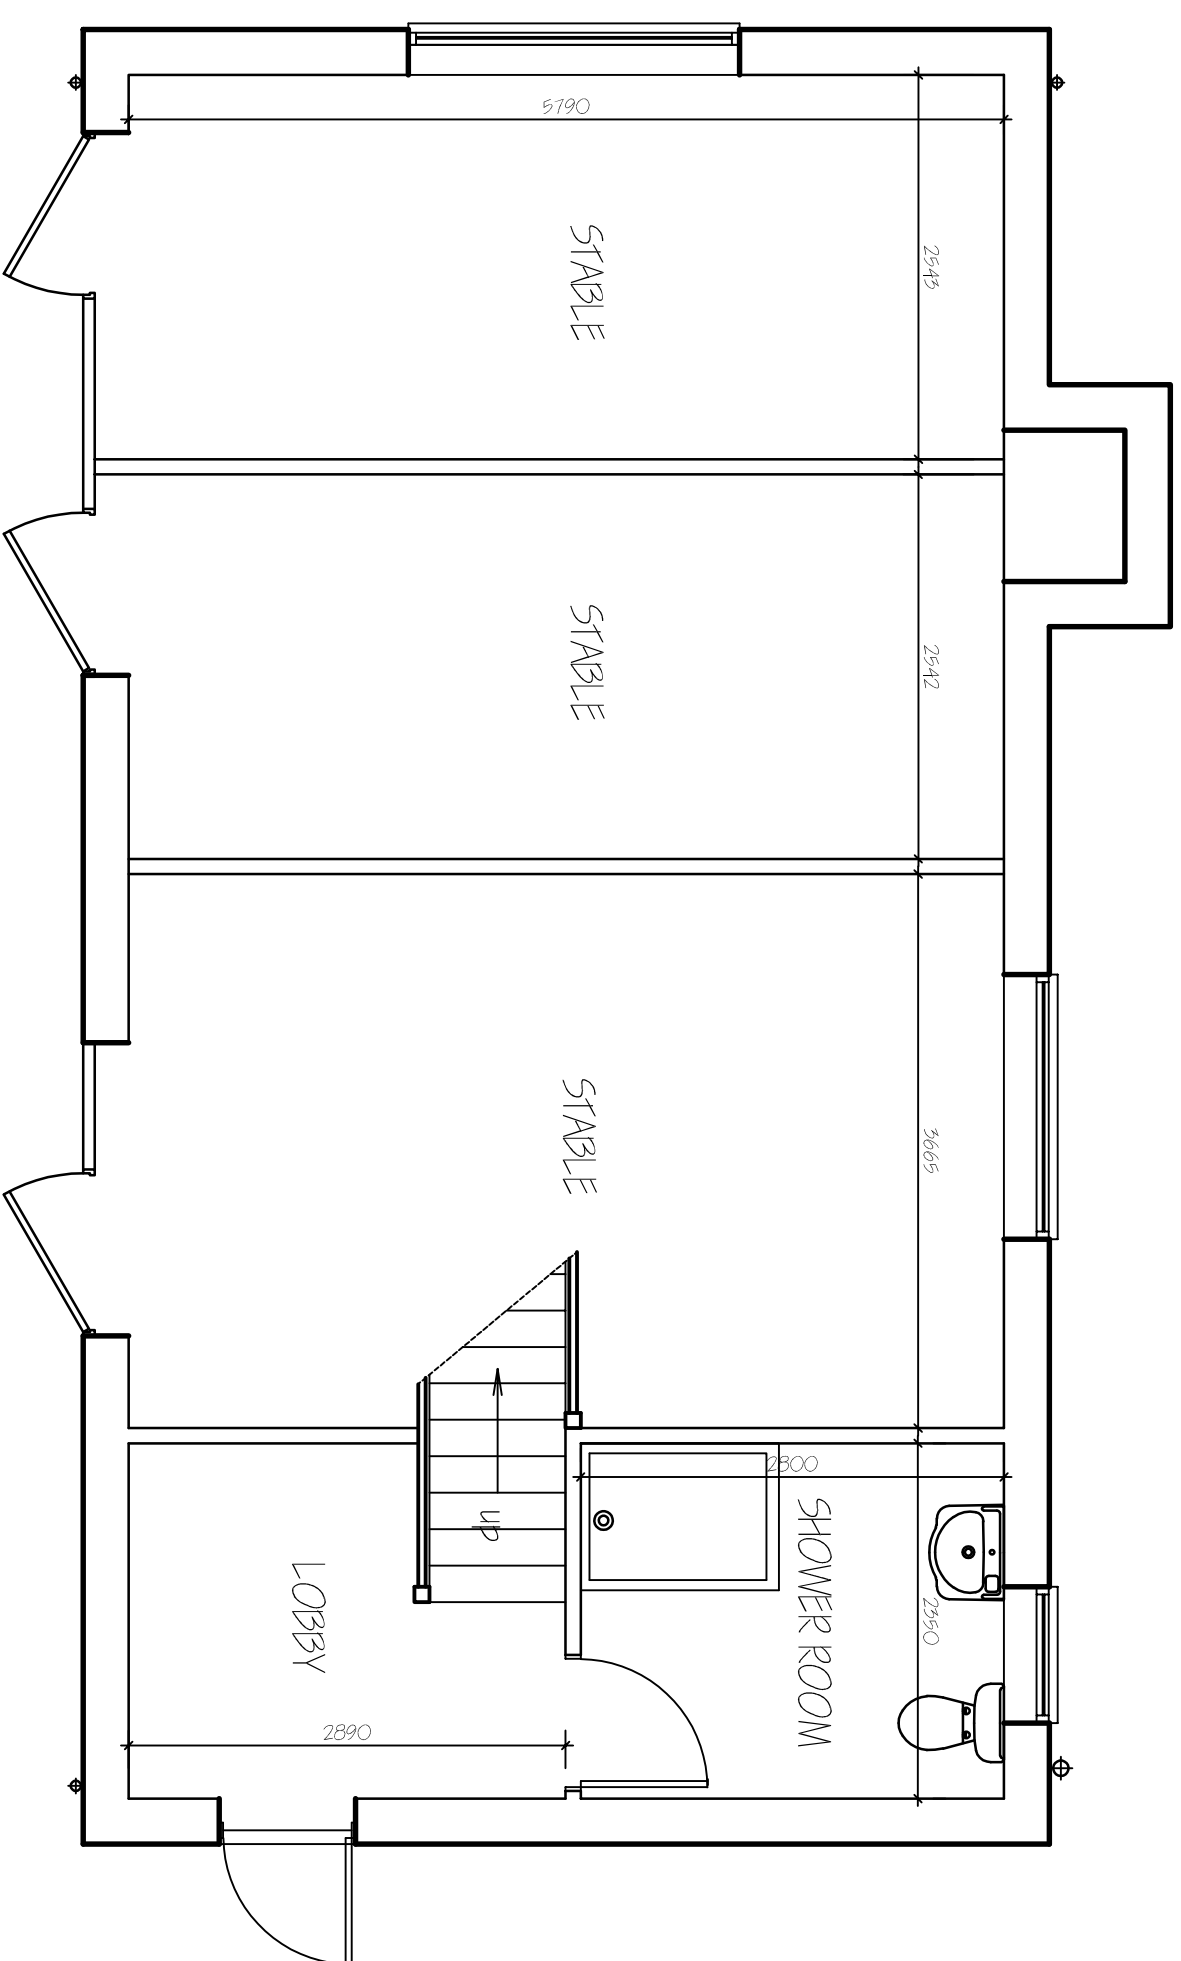

GROUND FLOOR PLAN.

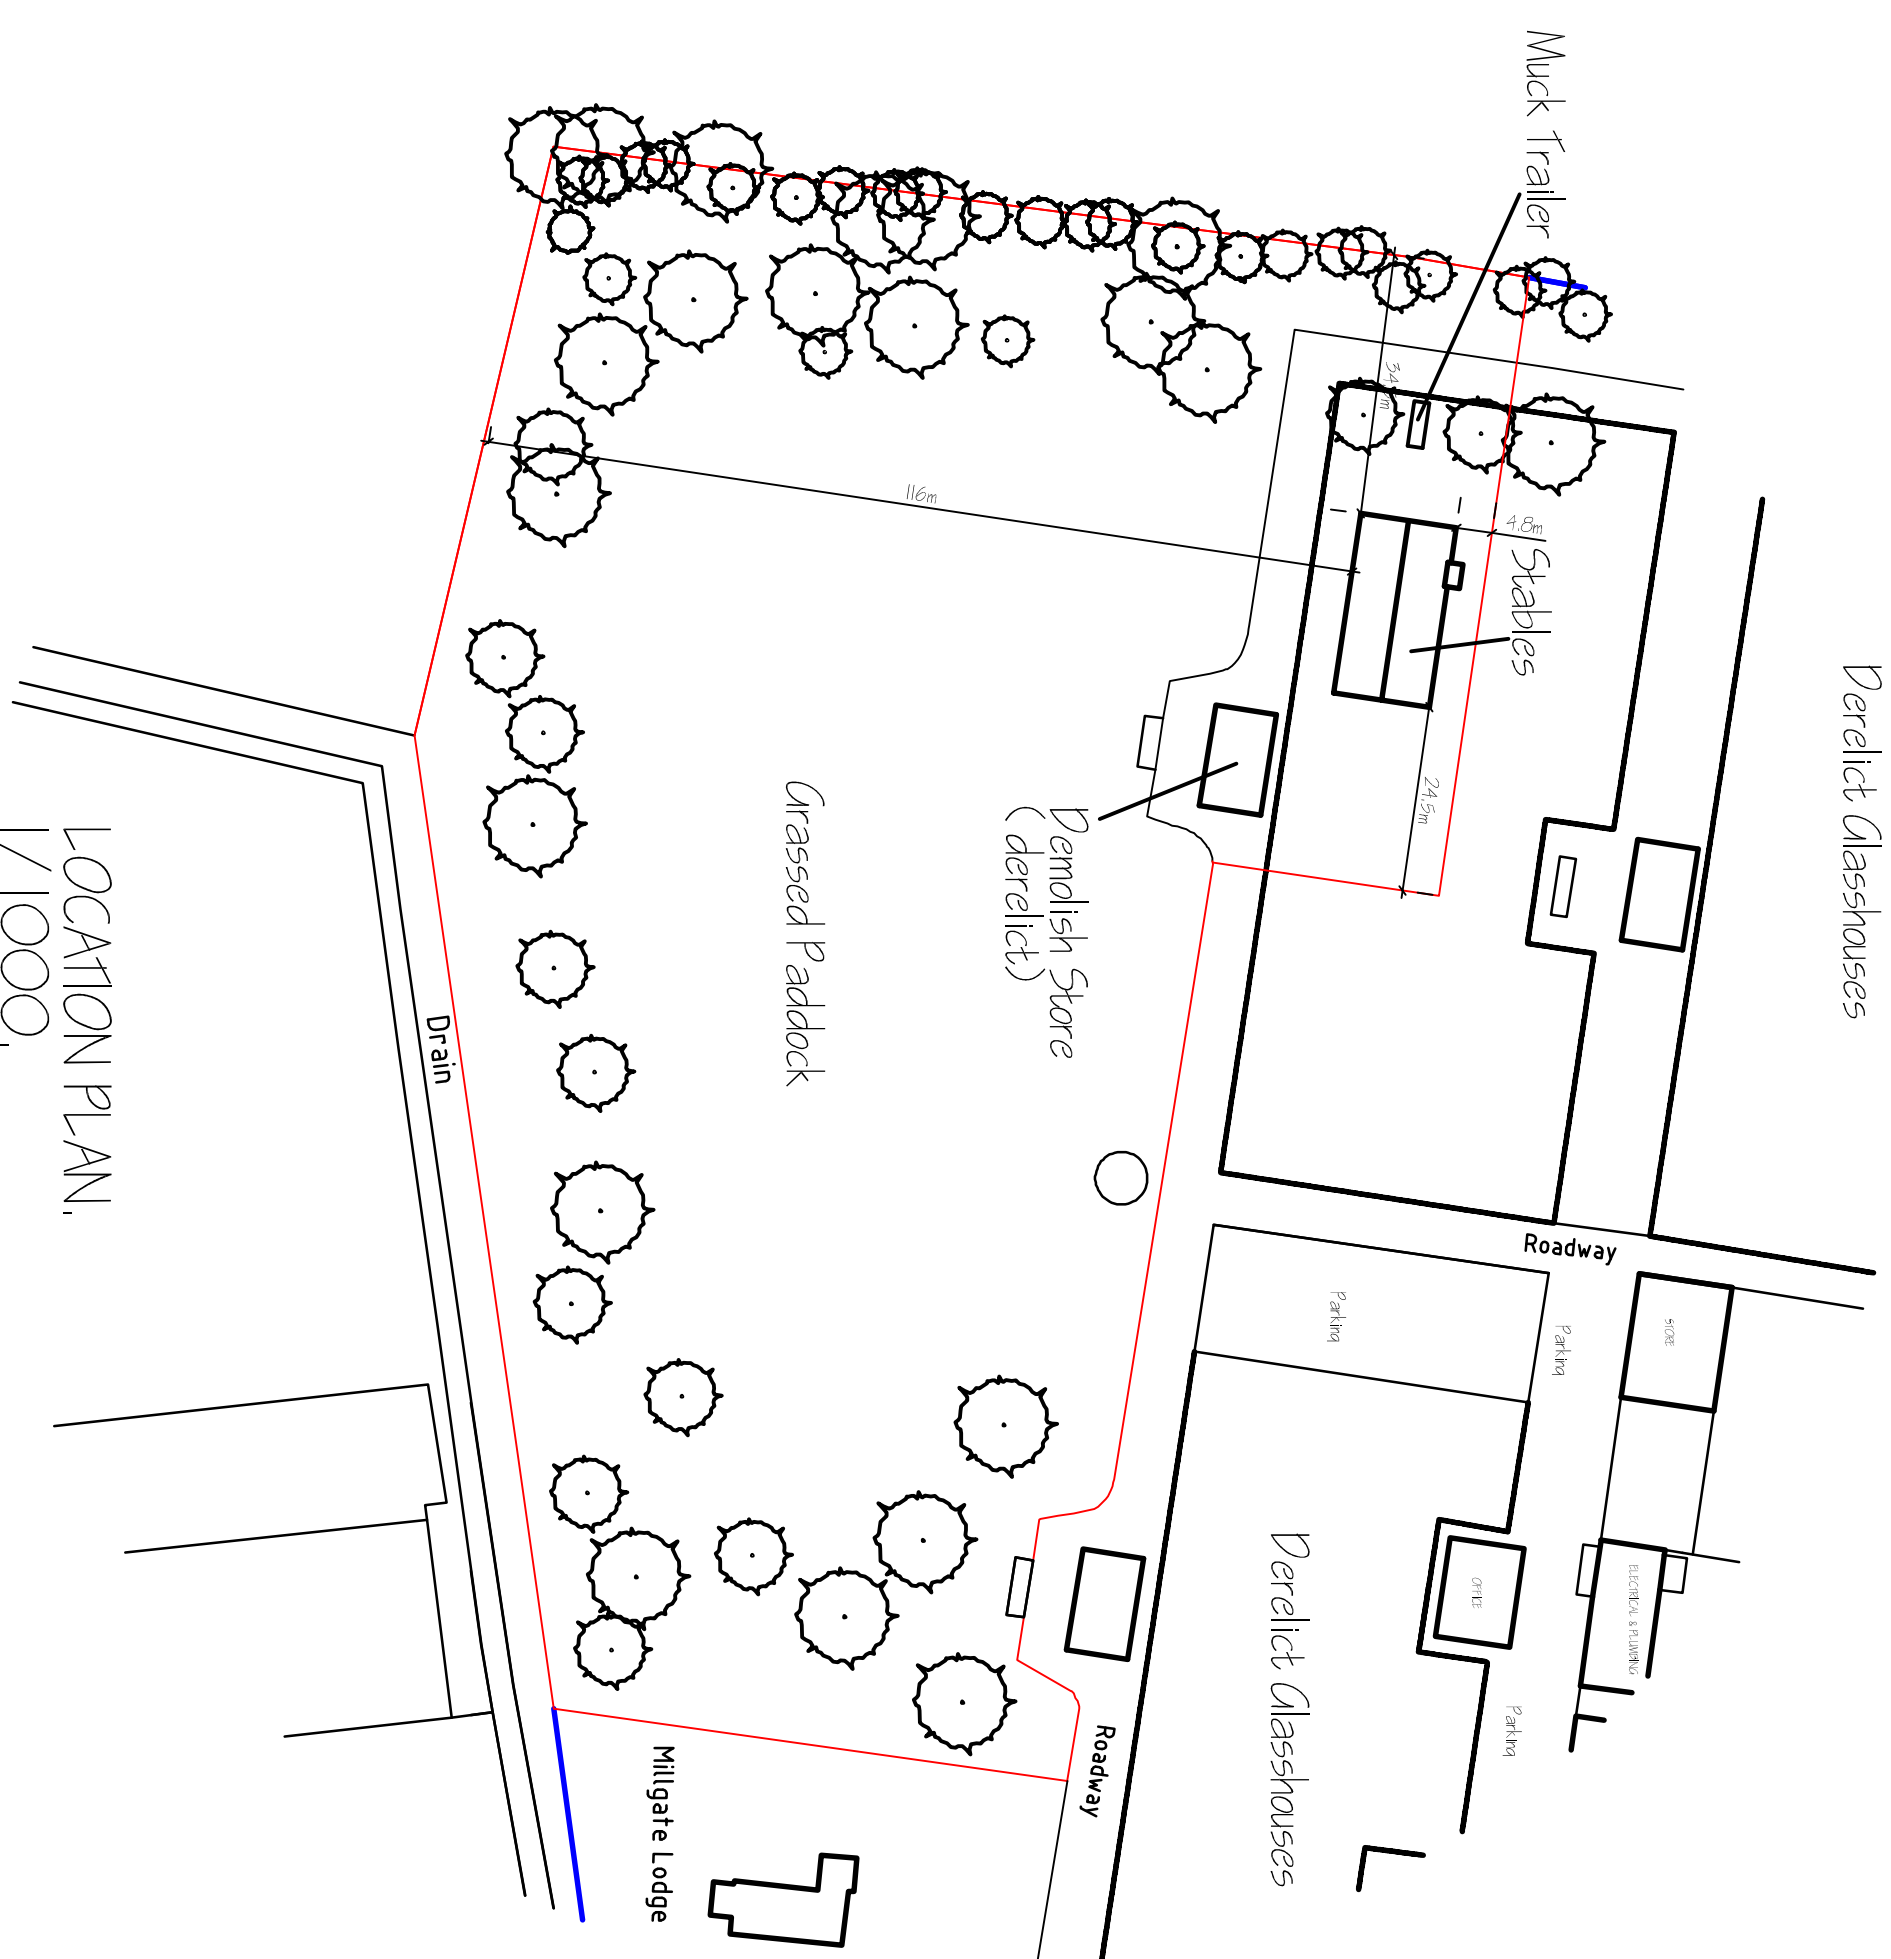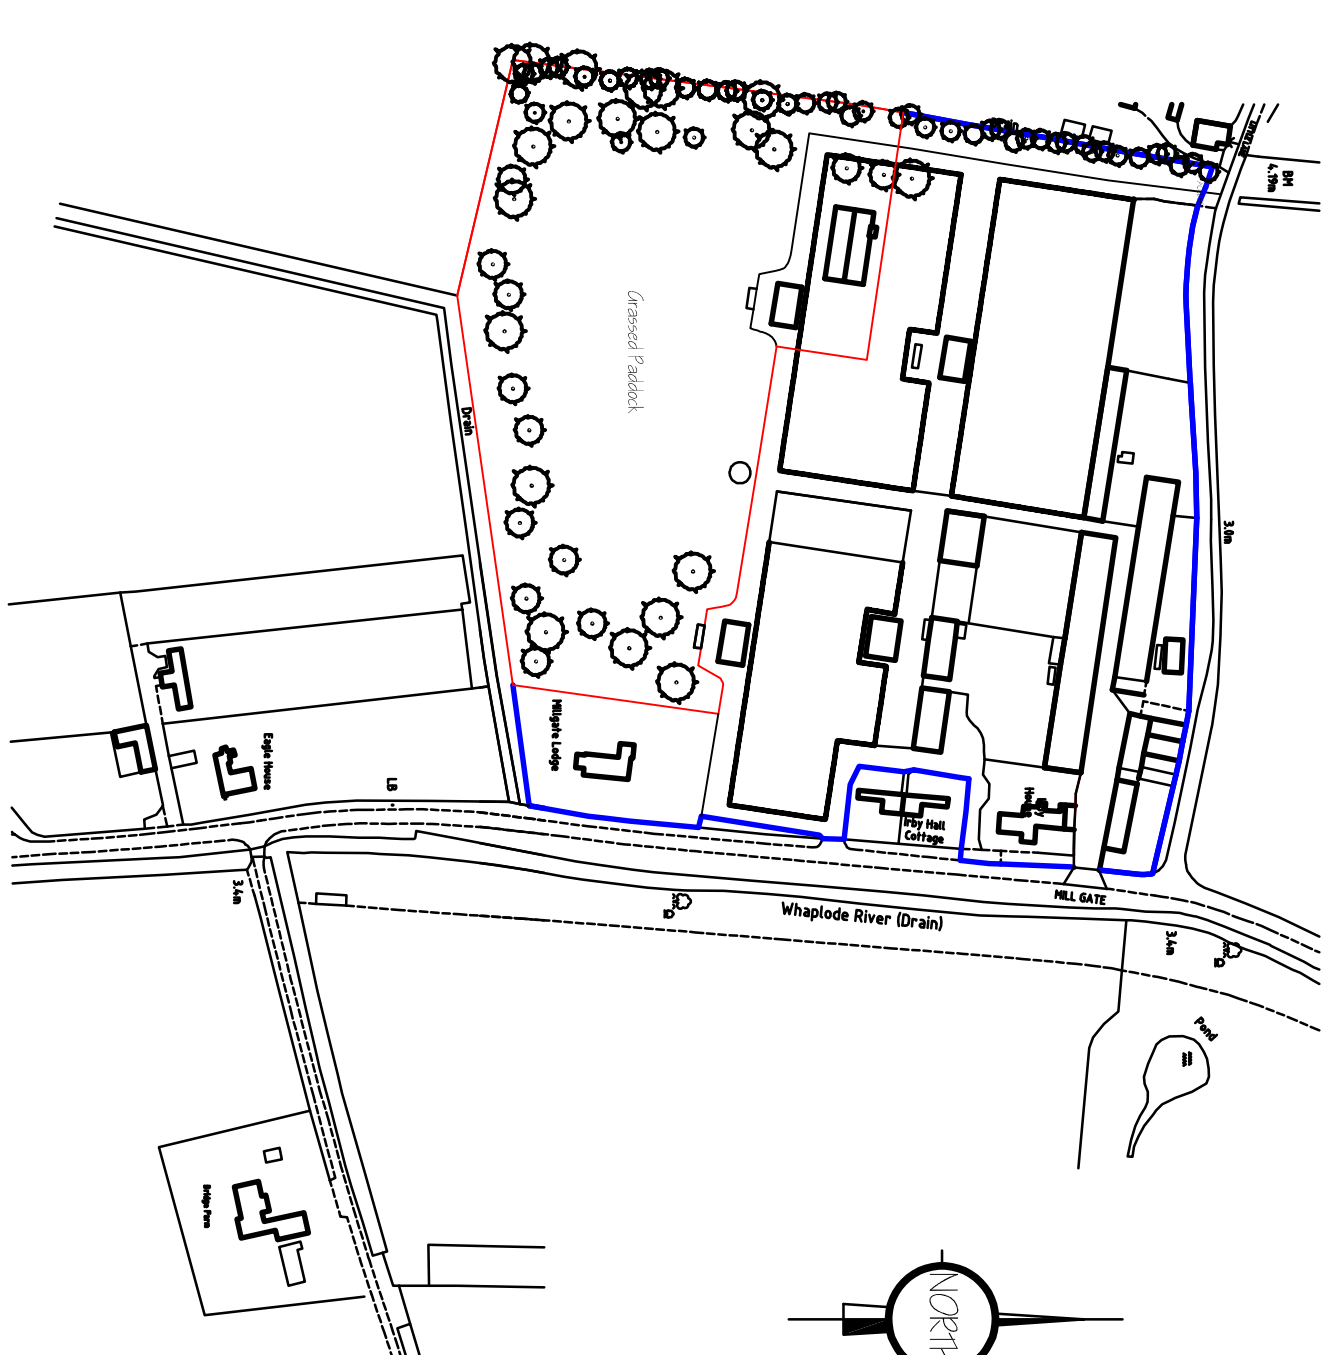LOCATION PLAN.
1/1000.LOCATION PLAN
1/2500.[illegible]

G. R. MERCHANT LTD.
LEUNG AMICE FWO
ARCHITECTURAL, STRUCTURAL
AND LAND DRAINAGE
CONSULTANTS
4 Wrights Meads
12A Park Road, Hobbessah,
Spalding, Lincs. PE12 7EE
Tel: 01406 490800
Fax: 01406 425744
E-Mail: gr.merchant@btconnect.com

ERECTION OF STABLES (PART RETRO)
KEY HOUSE
MILGATE, WHARFLODE
SPALDING, LINC'S. PE12 6RT.

MR. D. S. ROUSE

Drawing

FLOOR PLANS & ELEVATIONS
SITE & LOCATION PLANS

Job Ref.	Drawing No.
4015-19.	01

JULY 2022

Scenes

1/50, 1/100, [unless otherwise stated]

DO NOT SCALE FROM THIS DRAWING

DO NOT SCALE FROM THIS DRAWING

[illegible]