
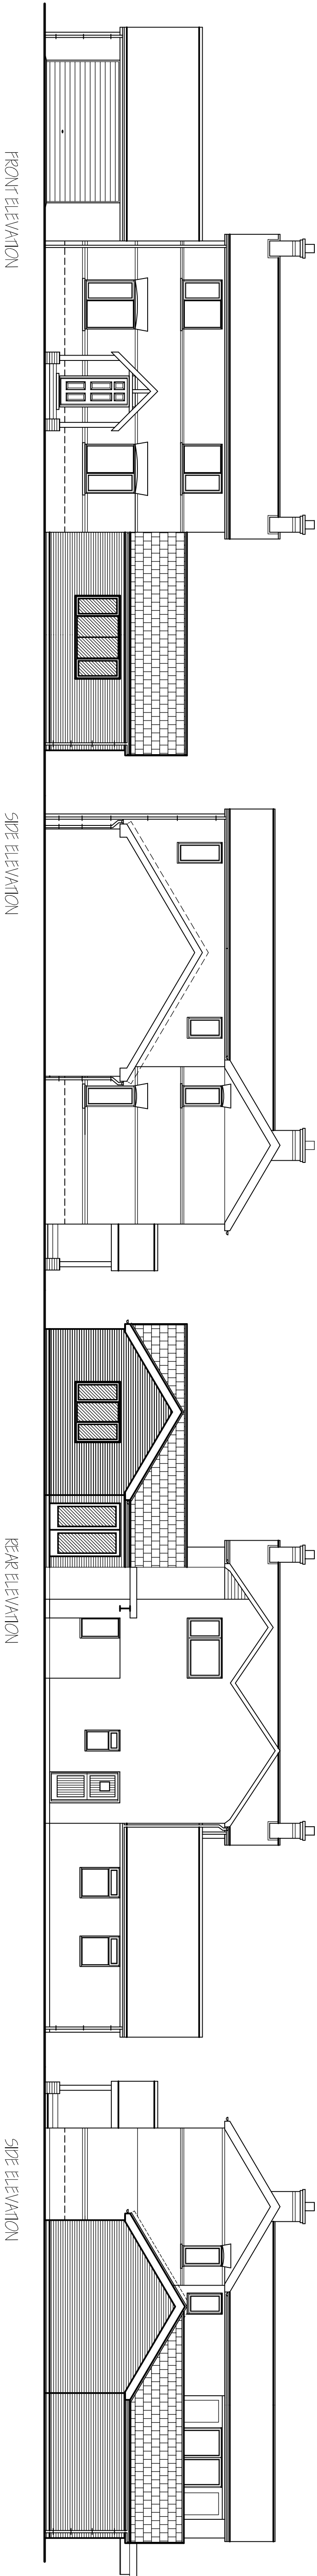
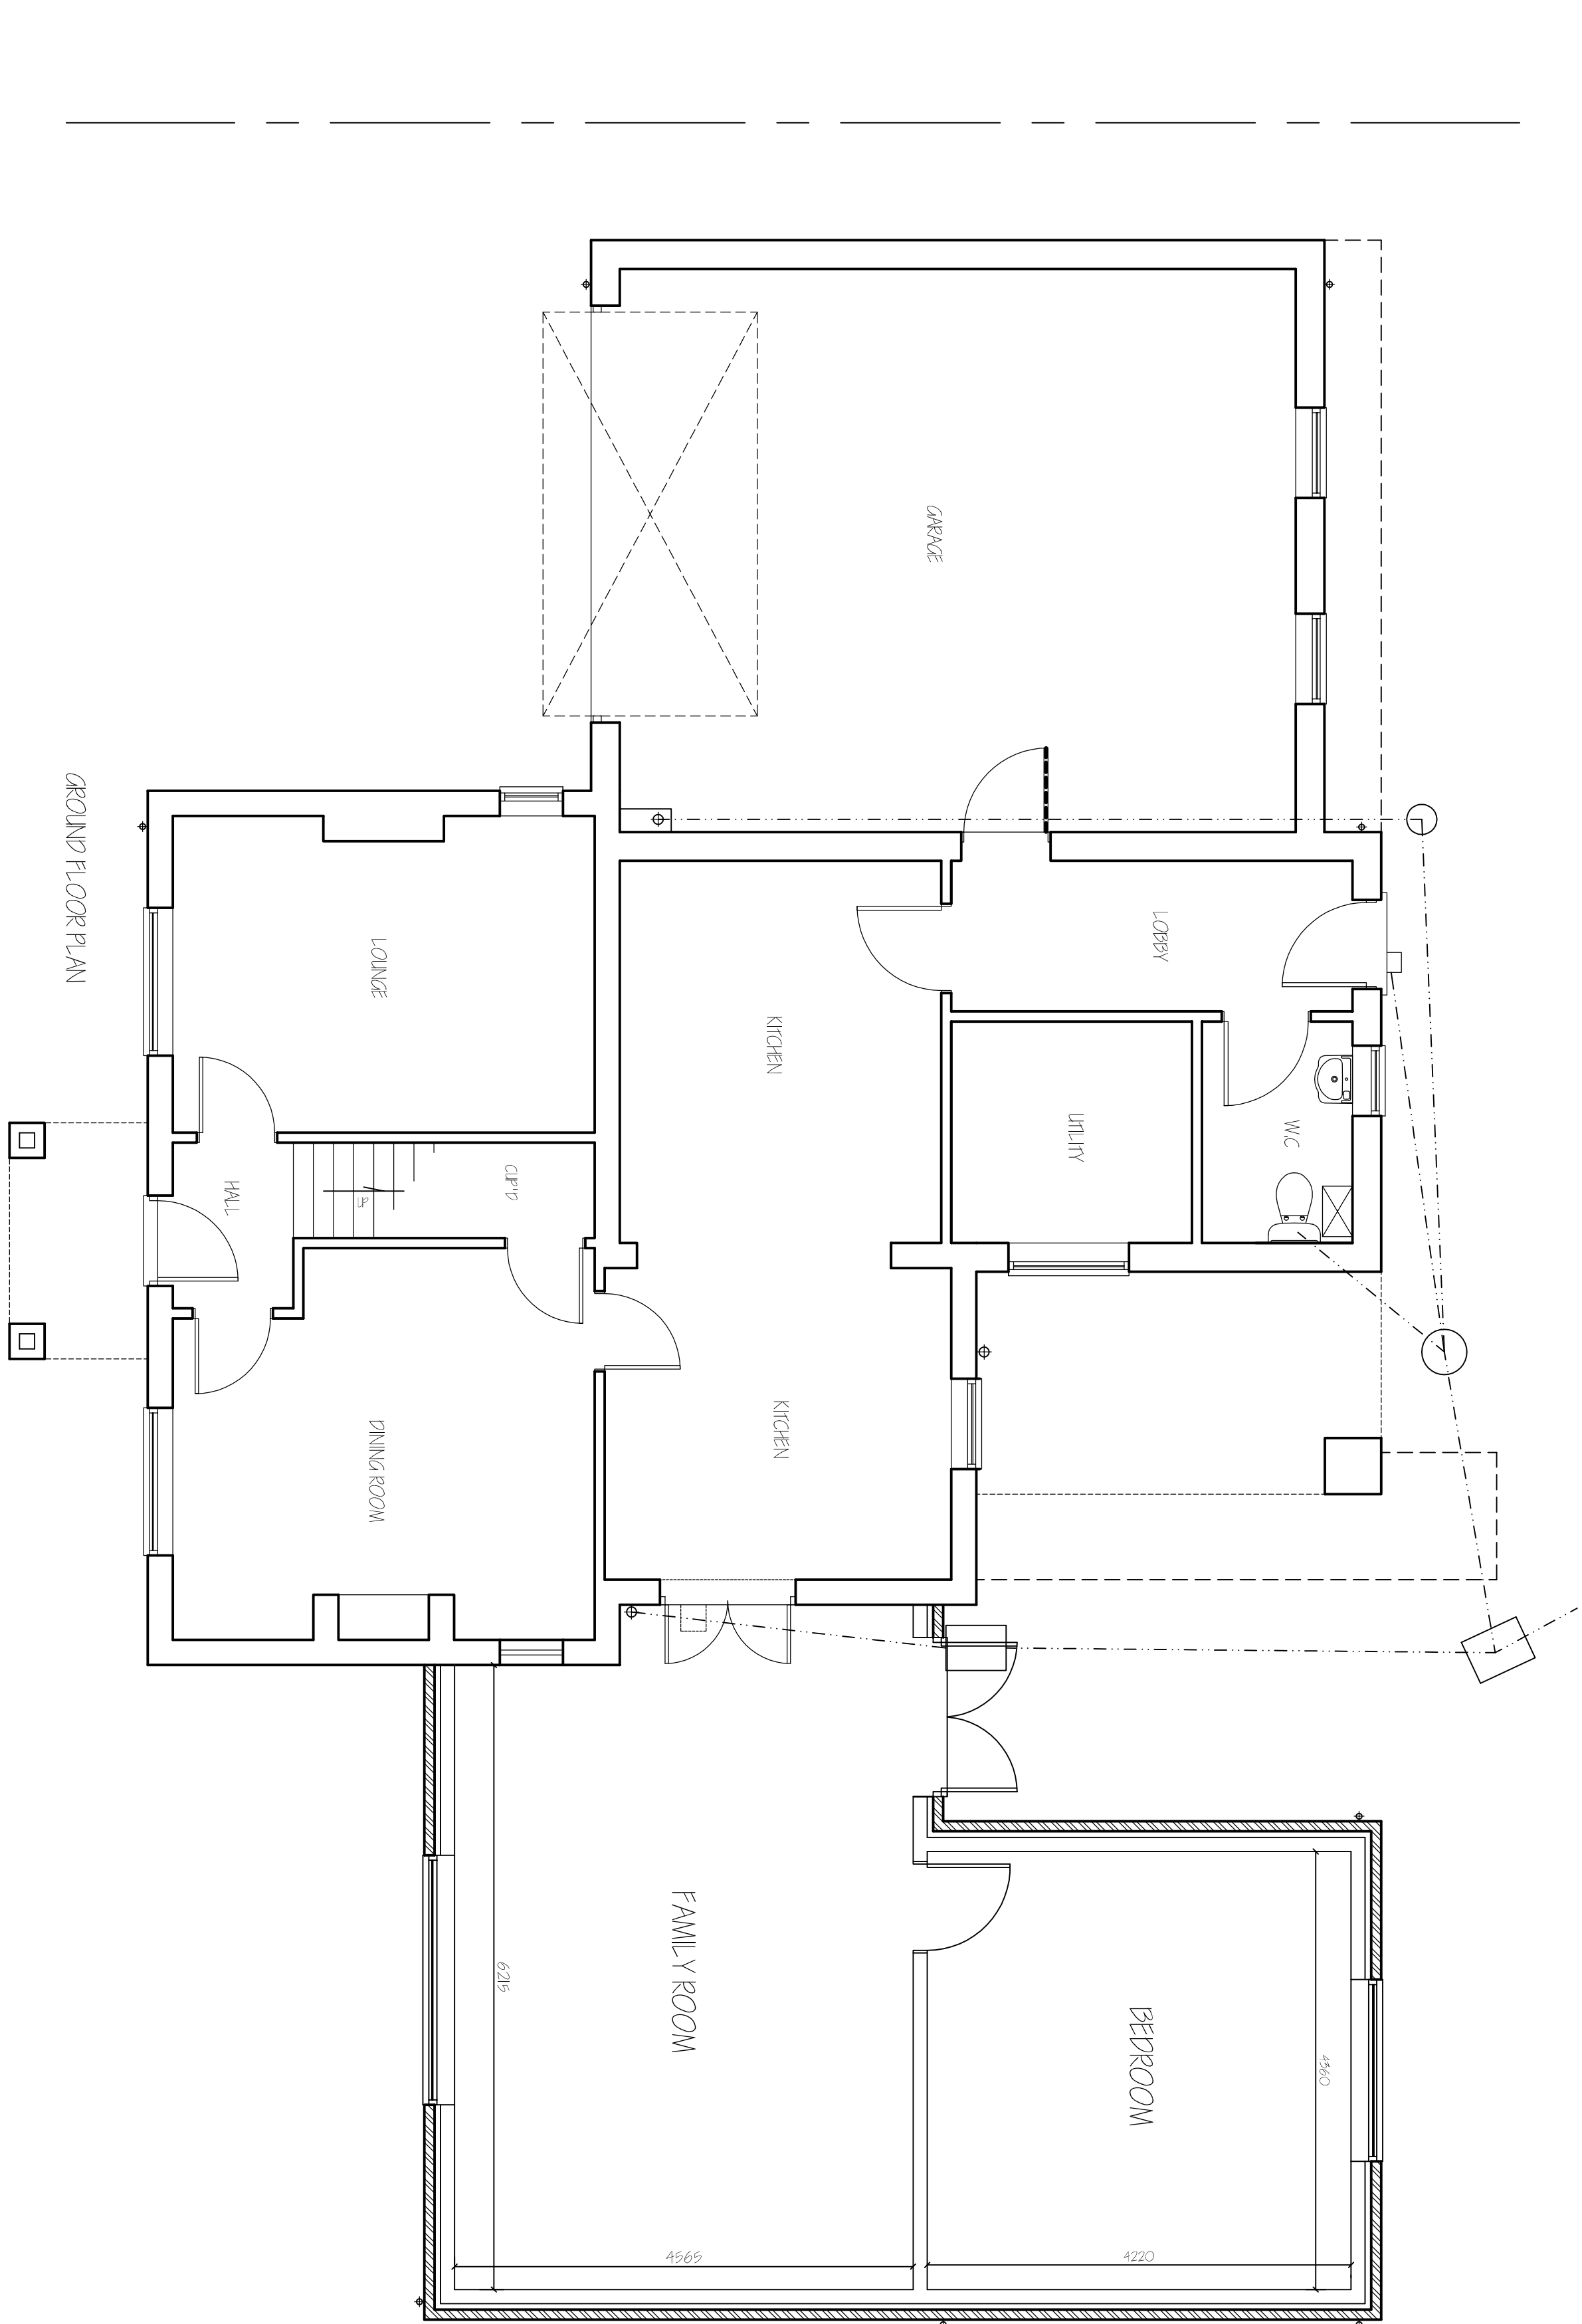


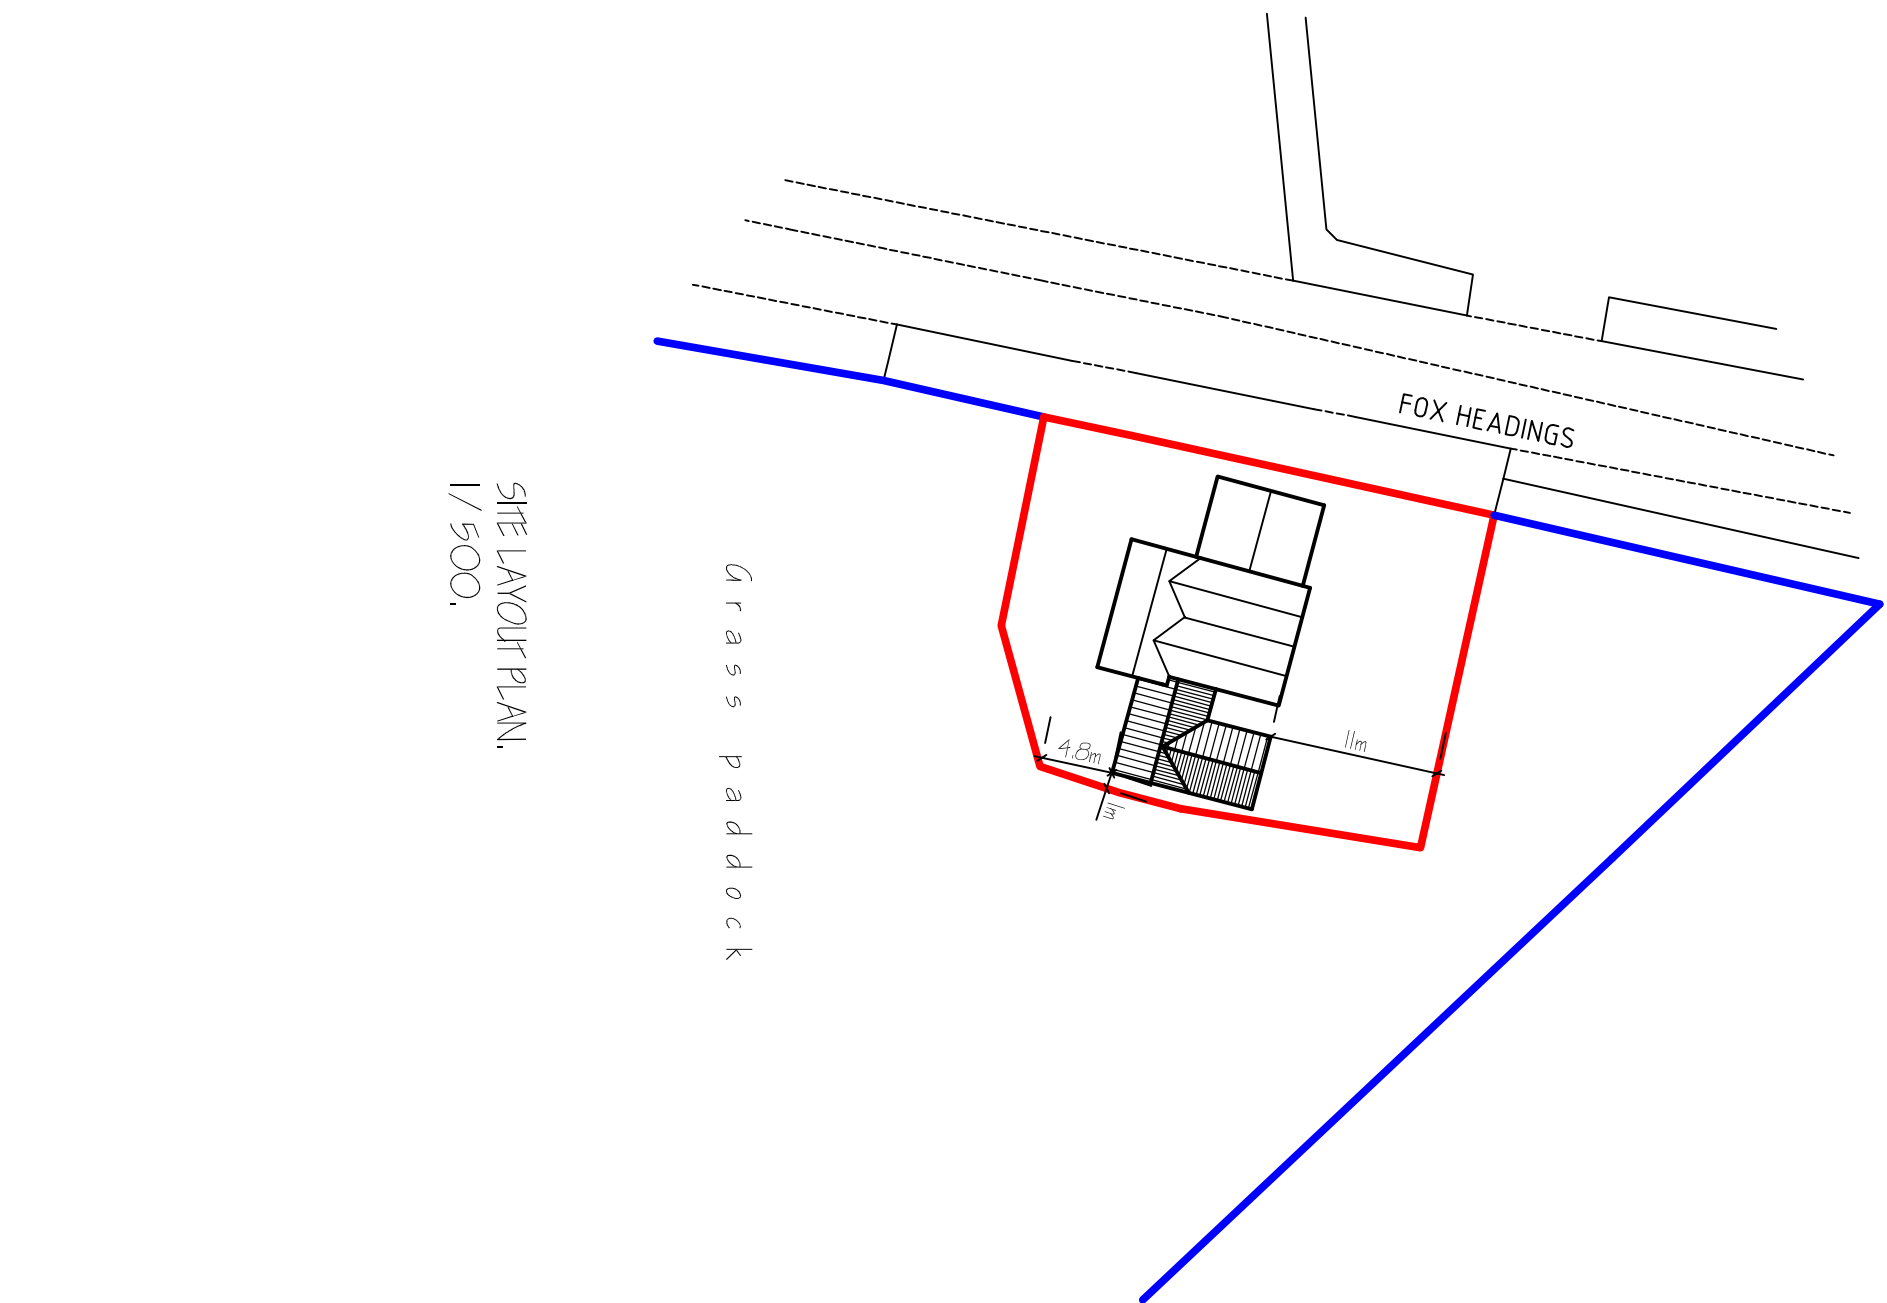

1/100, 1/50 (unless otherwise stated)	
DO NOT SCALE FROM THIS DRAWING	
This drawing is the property of G. R. Merchant and is not to be used for any other purpose without the written consent of G. R. Merchant. It is to be used for the purpose of the project only and is not to be used for any other purpose without the written consent of G. R. Merchant. It is to be used for the purpose of the project only and is not to be used for any other purpose without the written consent of G. R. Merchant.	
G. R. MERCHANT 1. ENG AMICE FMO ARCHITECTURAL, STRUCTURAL AND LAND DRAINAGE CONSULTANTS	
Unit 4, White Mews, 12A Park Road, Hove, Brighton, East Sussex BN1 1AB Tel: 01323 455774 Fax: 01323 455774 Email: g.r.merchant@grmarch.co.uk	
Project: SEAPARKS HOUE, FOX HEADINGS LANE, SPRINGFIELD, TEL: 081	
Client: MR. J. PARKER	
Drawing: FLOOR PLANS & ELEVATIONS - PROPOSED SITE PLAN	
Job No:	Drawing No:
3694-201	02A
Date:	Drawn:
AUGUST 2020	910
Scale:	