


Streetscene Elevation [Fronting Public Open space] (1:200)

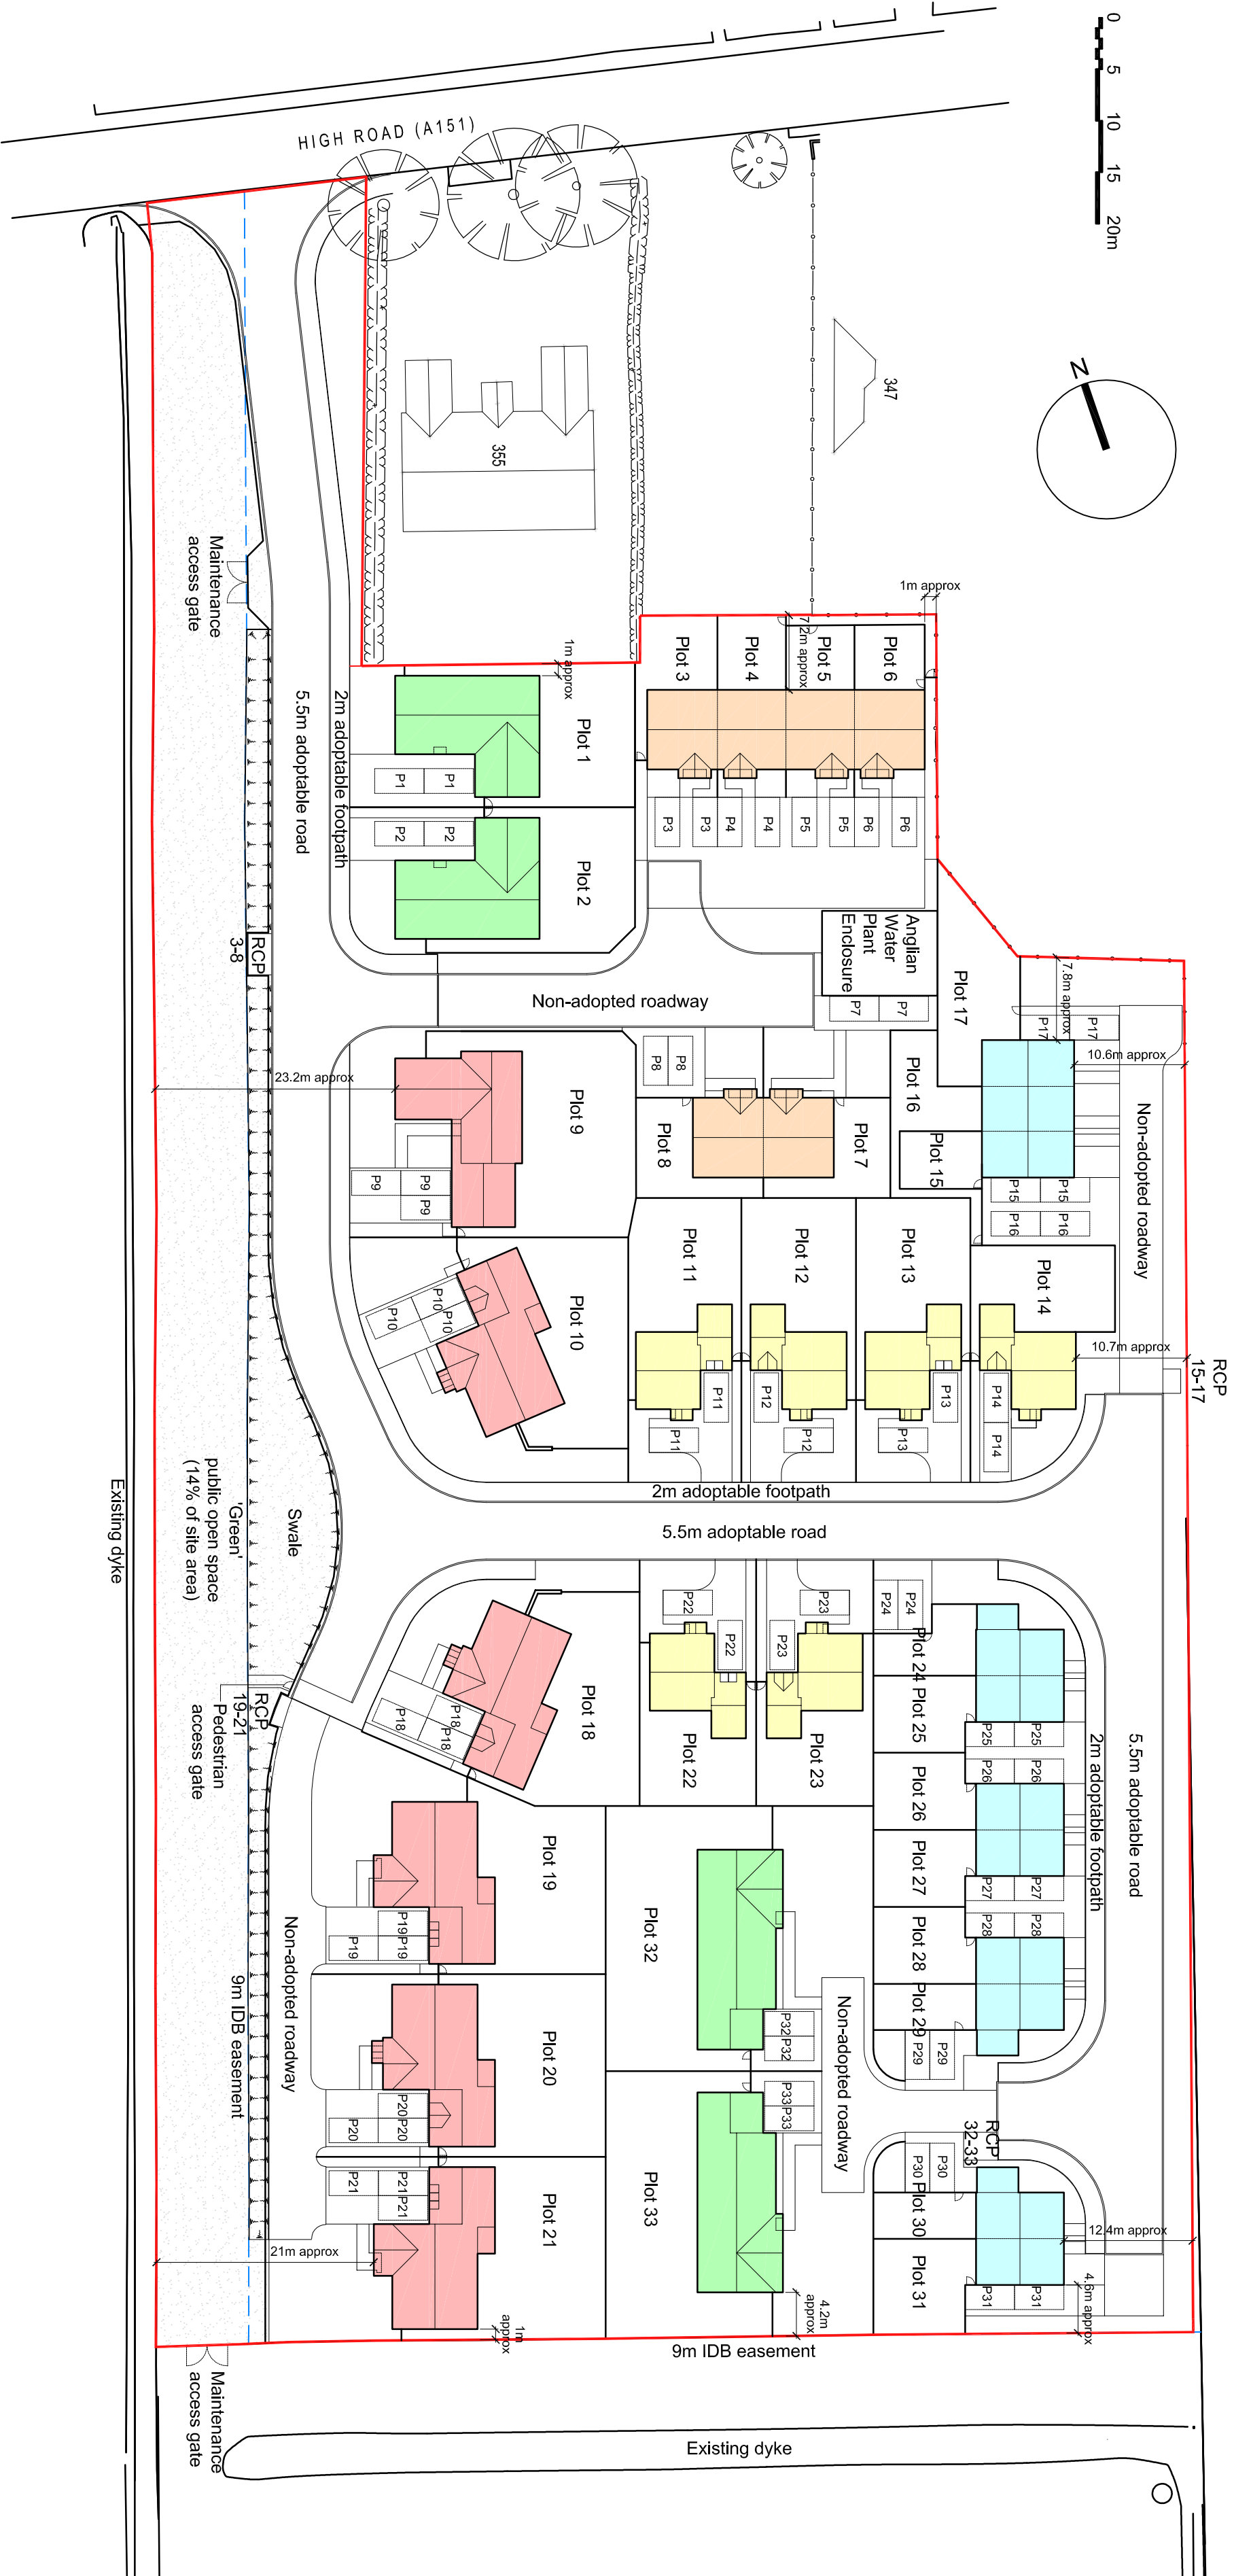

Proposed Site Plan (1:500)

All drawings to be certified for this by Mike Crockett before the start of any other drawings or work whatever is relied on their own behalf or that of sub-contractors.

Report any discrepancies to the Contract Administrator at once.

This drawing is to be used only as a guide and not as a basis for any other drawings or work whatever is relied on their own behalf or that of sub-contractors.

Drawings and other relevant information

Andrew M Wright Ltd Registered Engineer's & Surveyors

Registered Office: 22 Church Street, Louth, Lincolnshire, PE12 1TL

LEGEND:

DO NOT SCALE

Revision	Date	Description	Drawn	Checked
T1	27.04.16	Final Issue	AMW	AMW
T2	11.05.16	Final Issue	AMW	AMW
T3	18.05.16	Planning Issue	AMW	AMW
T4	17.06.16	Planning Issue	AMW	AMW
T5	24.07.17	Planning Issue	AMW	AMW
T6	03.08.17	Planning Issue	AMW	AMW

ANDREW M WRIGHT LTD
CHARTERED ARCHITECT



26 Jovs Bank, Holbeach St Johns, Spalding, Lincs. PE12 8SD
Telephone: 01406 540573 Mobile: 07940 914778

Project:
Residential Development
High Road
Wintopode
Lincs

Drawing Title:
Proposed Site Plan

Client:
Haycroft Homes Ltd

Drawn	Checked	Date	Scale	Page Size
AMW	AMW	22.04.16	1:500	A1

Job No.	Draw No.	Stage	Revision
031601	PD03	Planning	P5