

All drawings to be verified for this by the Contractor before the start of any site drawings or work. Contractors will be liable on their own behalf for that of sub-contractors.

This drawing is to be used by the Architect, Architect's and Engineer's drawings and other relevant information.

Andrew M Wright Ltd, Registered in England & Wales No. 5529294
Registered Office: 22 Church Street, Lichfield, Staffordshire, LE12 7TL.

LEGEND:

Legend to materials:-

1 = Facing brickwork

2 = Feature brickwork (soldier courses and corbelling) in contrasting brick

3 = Reconstituted stone cills

4 = Projecting brick plinth stretcher detail in contrasting brick

5 = Painted timber effect cladding

6 = Slate effect roofing or concrete interlocking paniles

7 = Upvc windows

8 = Timber (or timber effect) composite doors

9 = Upvc doors


10 = Roof windows

11 = Timber board effect garage doors

12 = Timber porch construction

13 = Plastic rainwater goods


14 = Contrasting band of facing brickwork.

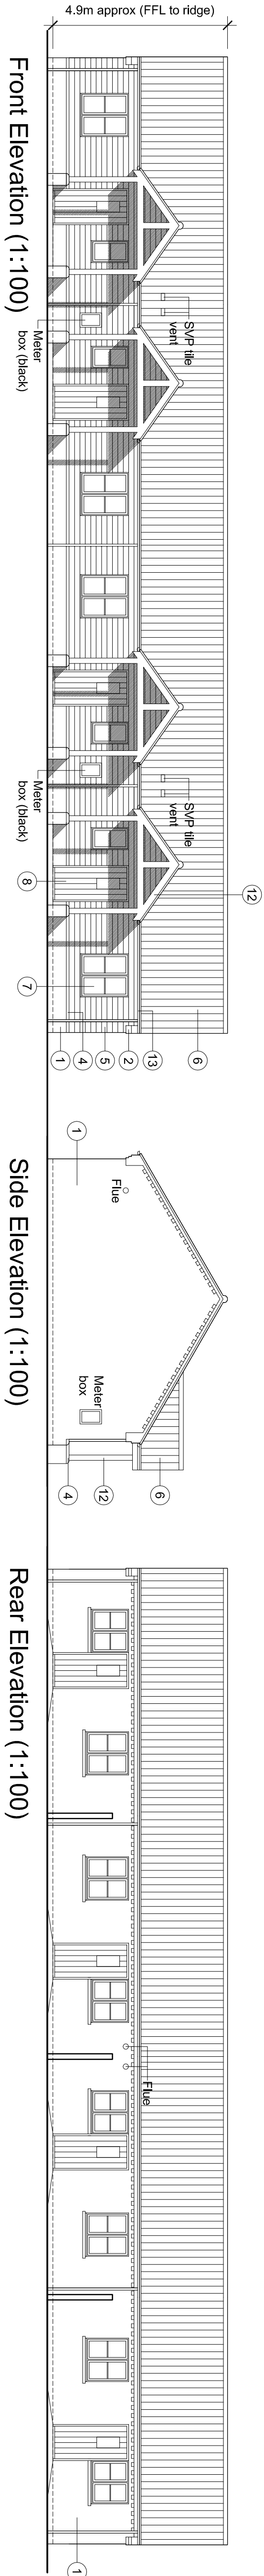


Front Elevation (1:100)

Side Elevation (1:100)

Rear Elevation (1:100)

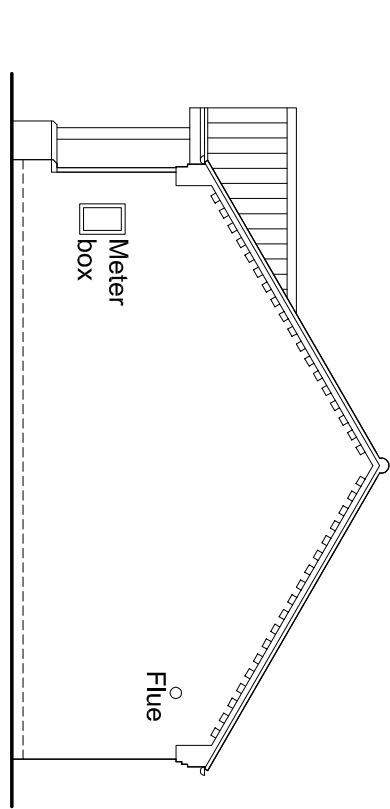


Side Elevation (1:100)

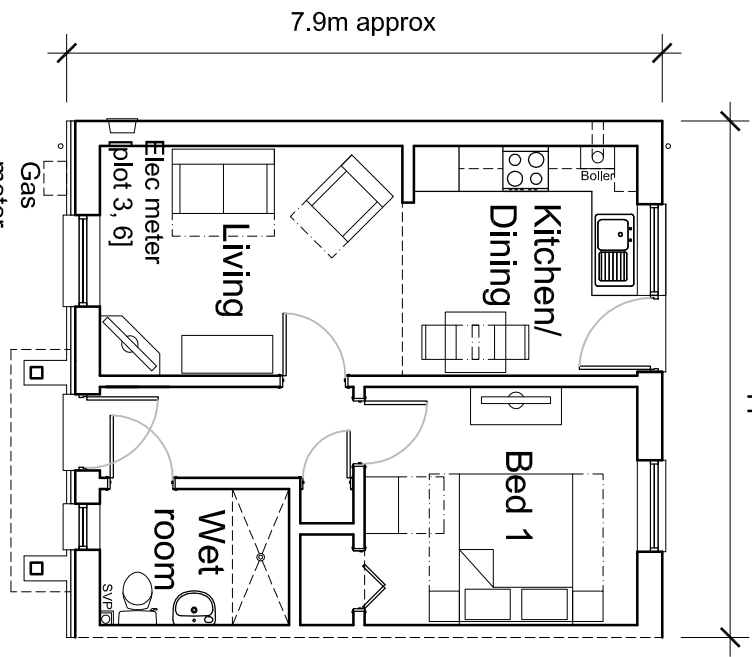

Ground Floor Plan (1:100)

1 BEDROOM TERRACED BUNGALOW (Plots 3 - 6)

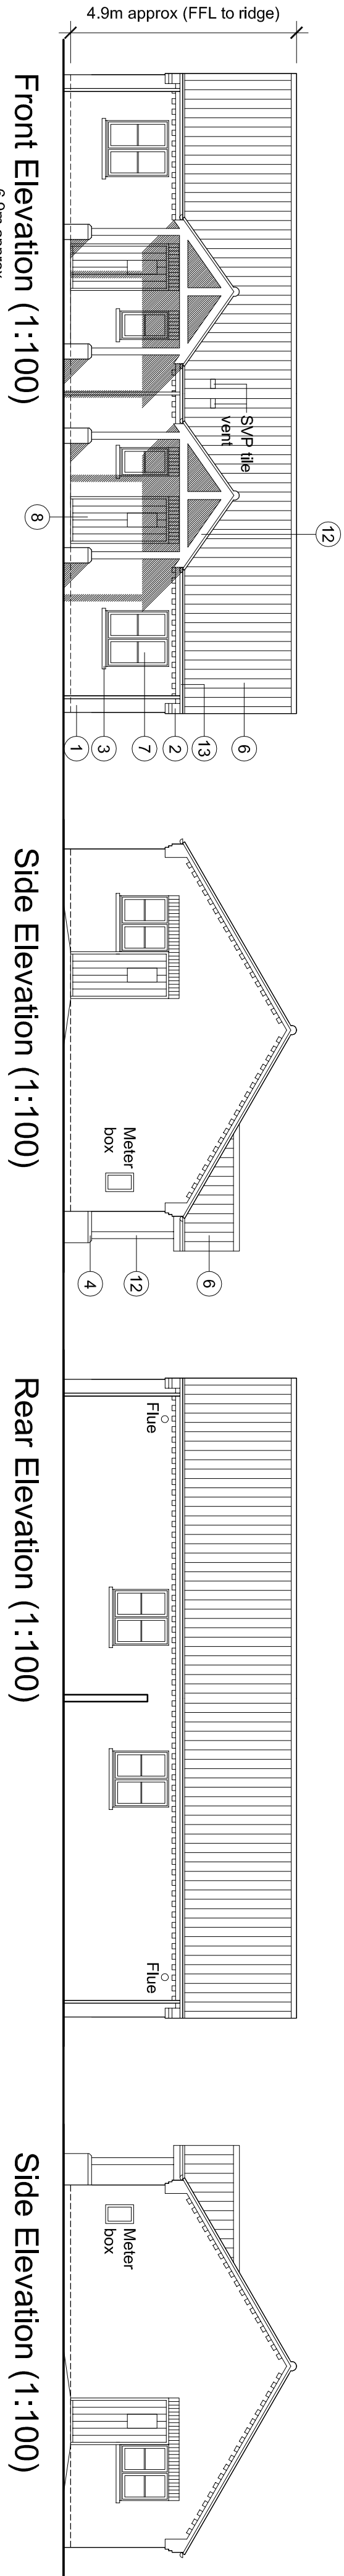


Front Elevation (1:100)

Side Elevation (1:100)


Rear Elevation (1:100)

Side Elevation (1:100)

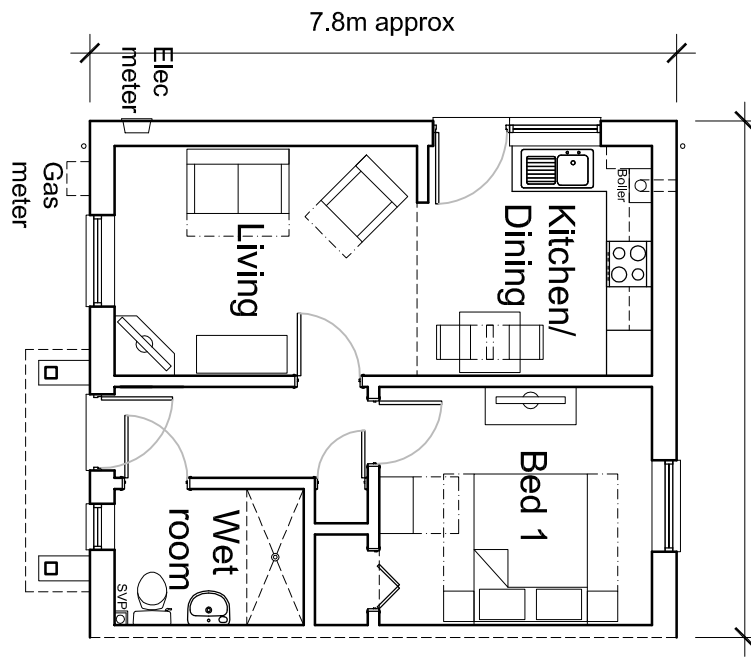

Ground Floor Plan (1:100)

1 BEDROOM SEMI-DETACHED BUNGALOW (Plots 7 & 8)

 

Revision:	Date:	Description:	Drawn:	CHK:
P2	24.07.16	Planning Issue	AMW	AMW
P1	18.05.16	Planning Issue	AMW	AMW
T03	11.05.16	Draw Issue	AMW	AMW
T02	28.04.16	Draw Issue	AMW	AMW
T01	26.04.16	Draw Issue	AMW	AMW

ANDREW M WRIGHT LTD
CHARTERED ARCHITECT



26 Jovs Bank, Hobbieath, St Johns, Spalding, Lincs. PE12 8SD
Telephone: 01406 540573 Mobile: 07940 914778

Project:	Residential Development
High Road	Wnaplode
Lincs	

Drawings Title:	Proposed Bungalows
Plots 3 - 8	

Client:	Haycroft Homes Ltd								
Drawn:	AMW	Checked:	AMW	Date:	22.04.16	Scale:	1:100	Page Size:	A1
Job No.:	031601	Draw No.:	PD06	Stage:	Planning	Revision:	P2		