

All drawings to be verified for this by Mike Crockett before the start of any third drawings or work otherwise liability on their own behalf or that of sub-contractors.

Report any discrepancies to the Contract Administrator at once.

This drawing is to be used only by Andrew Architects and Engineer's drawing and other relevant information.

Andrew M Wright Ltd Registered in England & Wales No. 5229292

Registered office: 22 Church Street, Litchfield, Staffordshire, LE12 7TL.

LEGEND:

Legend to materials:-

- 1 = Facing brickwork
- 2 = Feature brickwork (solder courses and corbelling) in contrasting brick
- 3 = Reconstituted stone cills

4 = Projecting brick plinth stretcher detail in contrasting brick

5 = Painted timber effect cladding

6 = Slate effect roofing or concrete interlocking paniles

7 = Upvc windows

8 = Timber (or timber effect) composite doors

9 = Upvc doors


10 = Roof windows

11 = Timber board effect garage doors

12 = Timber porch construction

13 = Plastic rainwater goods


14 = Contrasting band of facing brickwork.

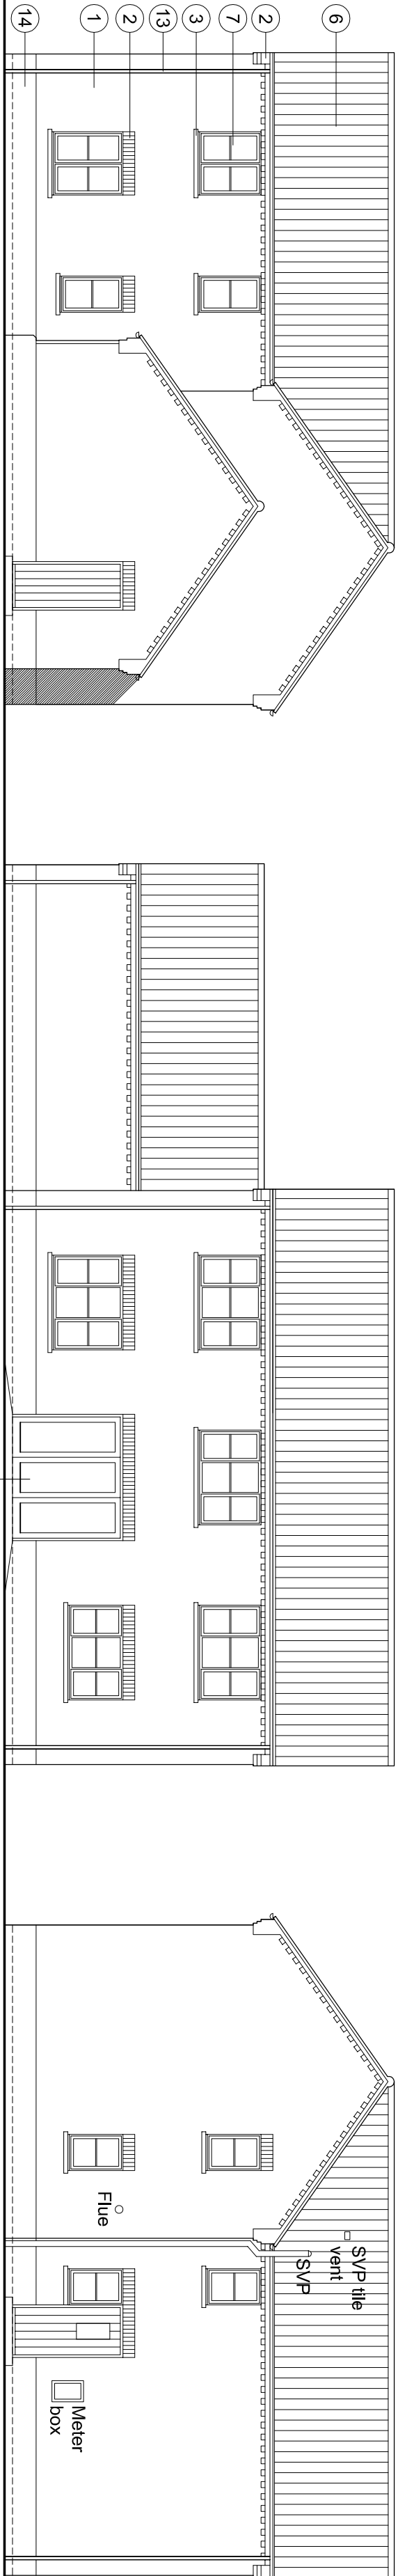


Rear Elevation (1:100)




Front Elevation (1:100)

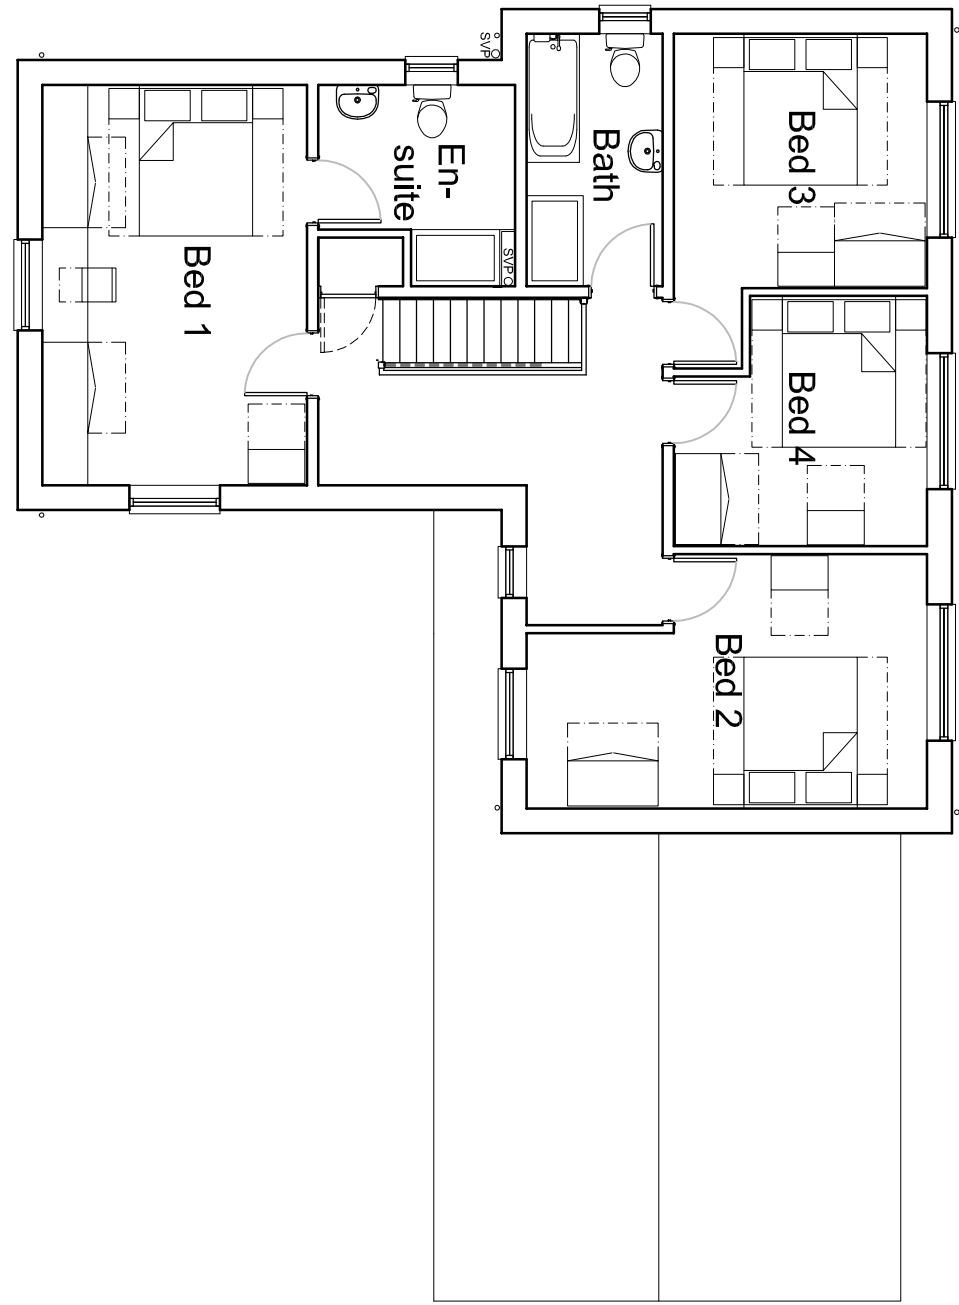


First Floor Plan (1:100)

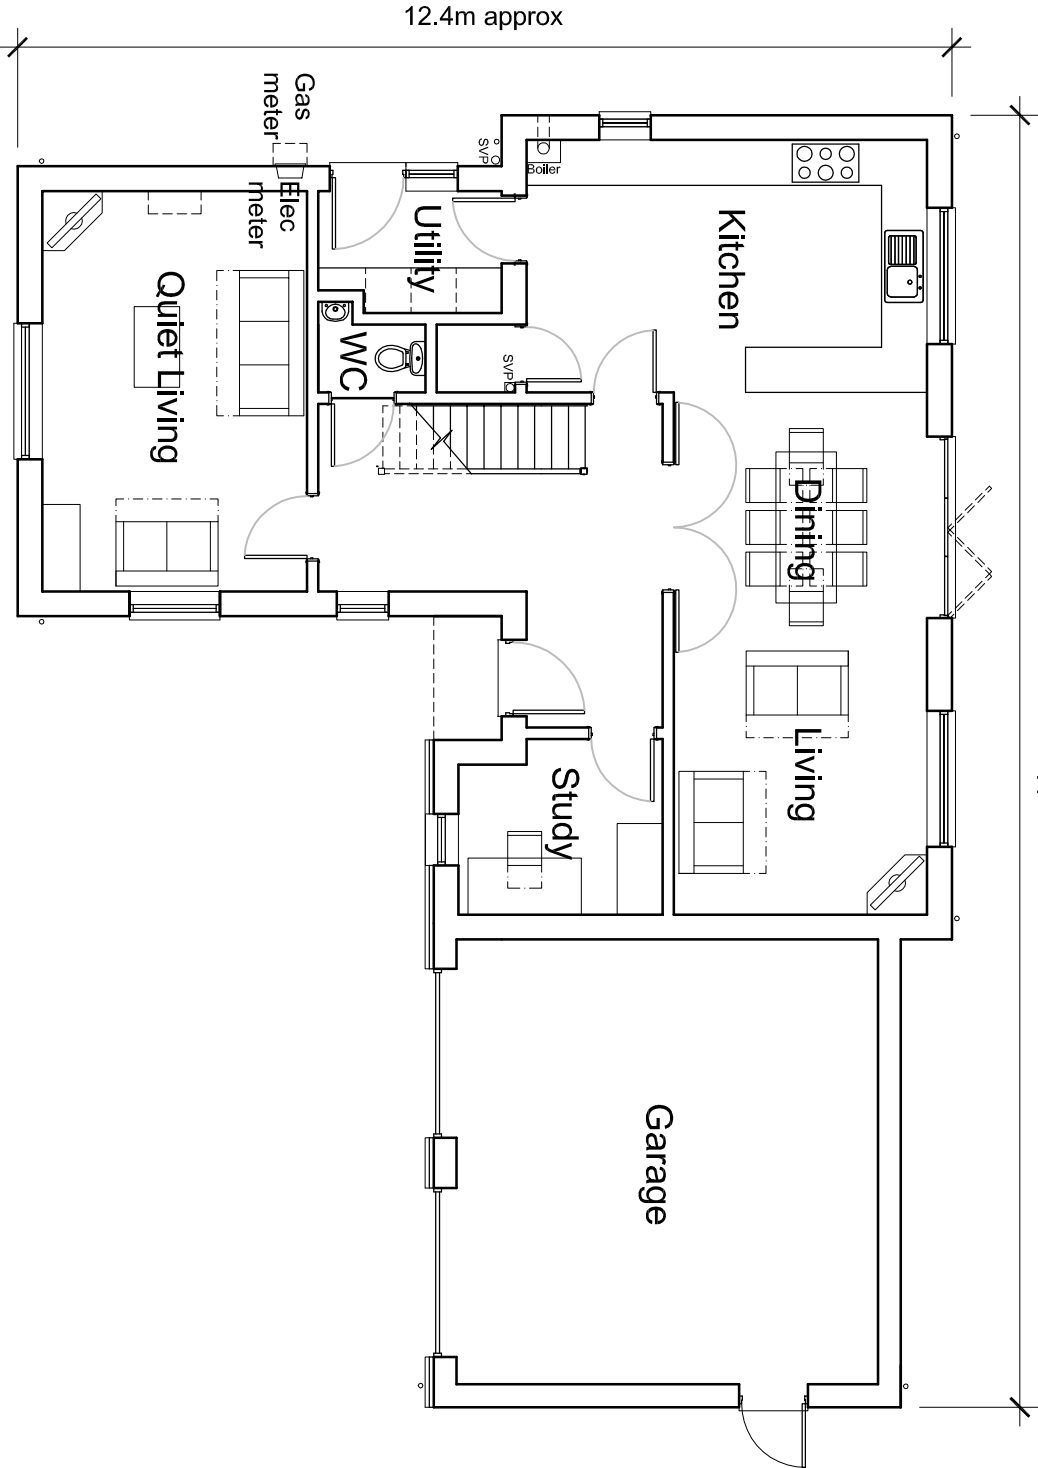


Ground Floor Plan (1:100)

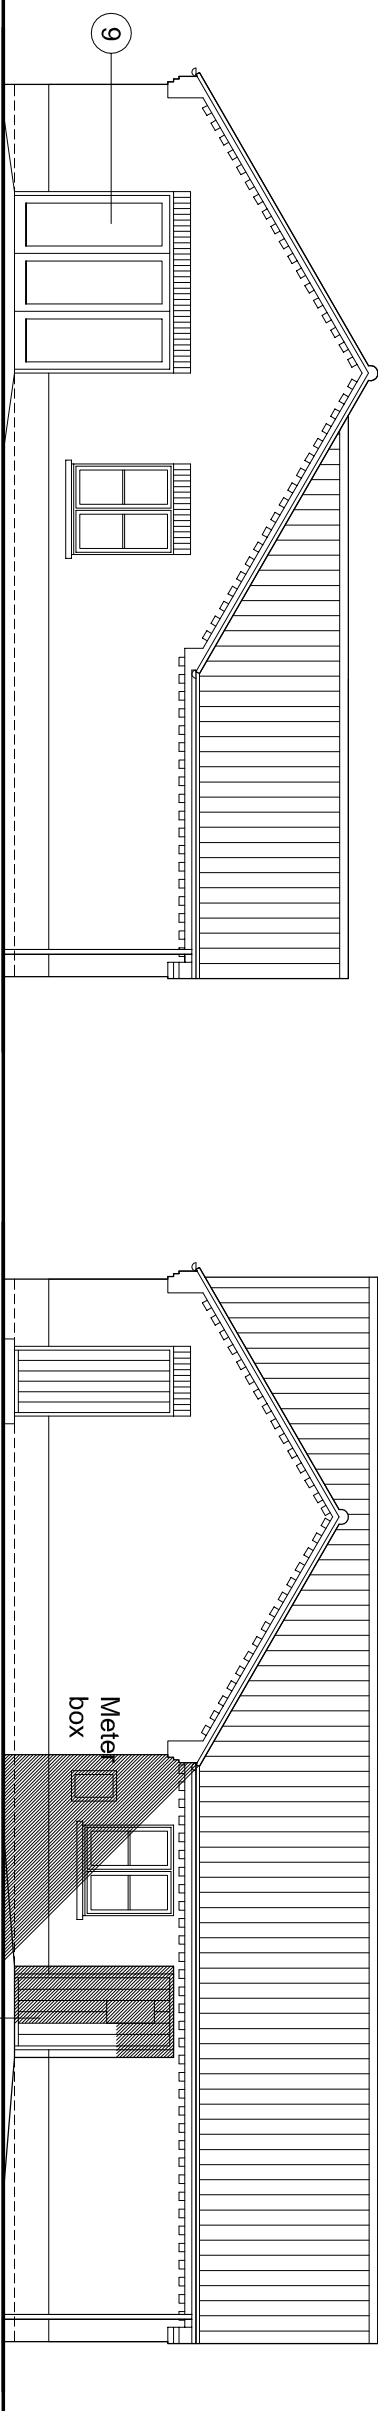


Rear Elevation (1:100)

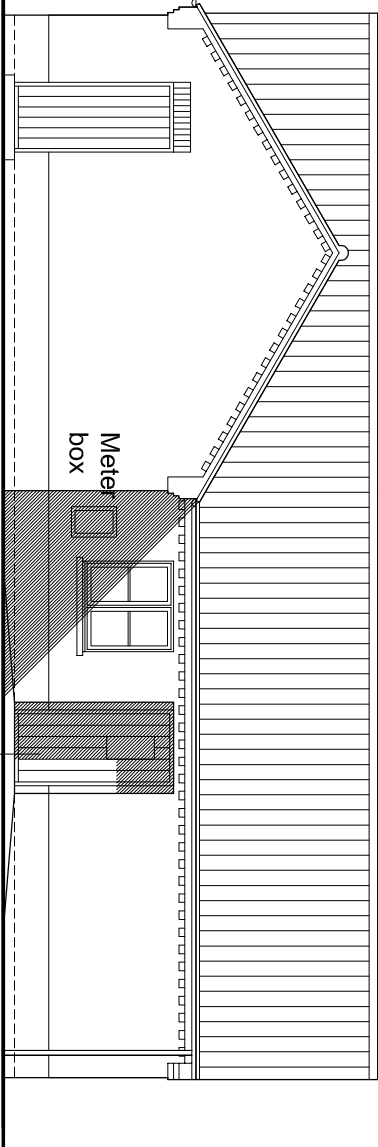


Front / Side Elevation (1:100)

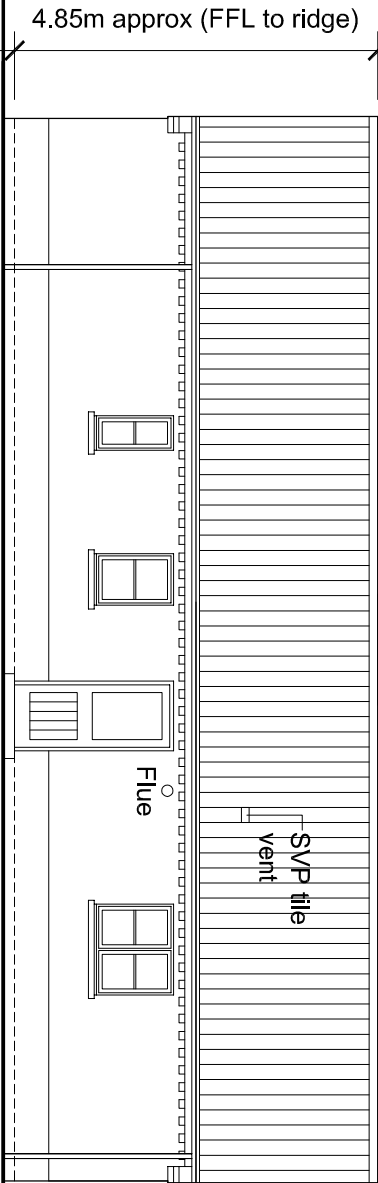


Side Elevation (1:100)

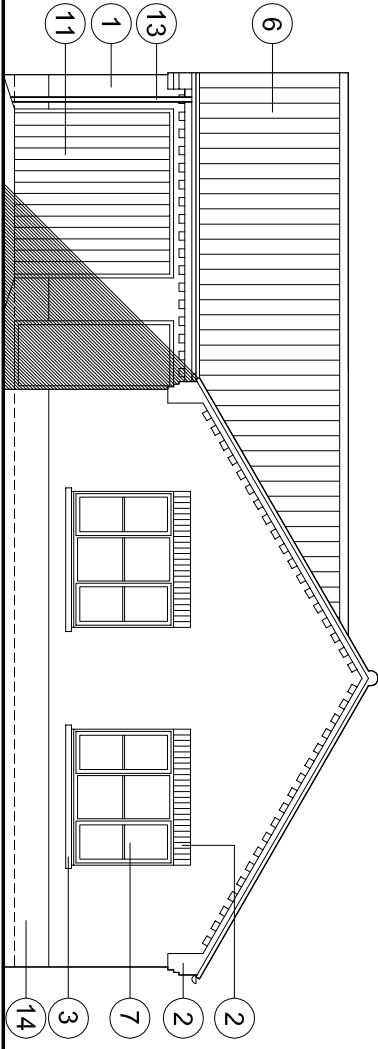

Front Elevation (1:100)

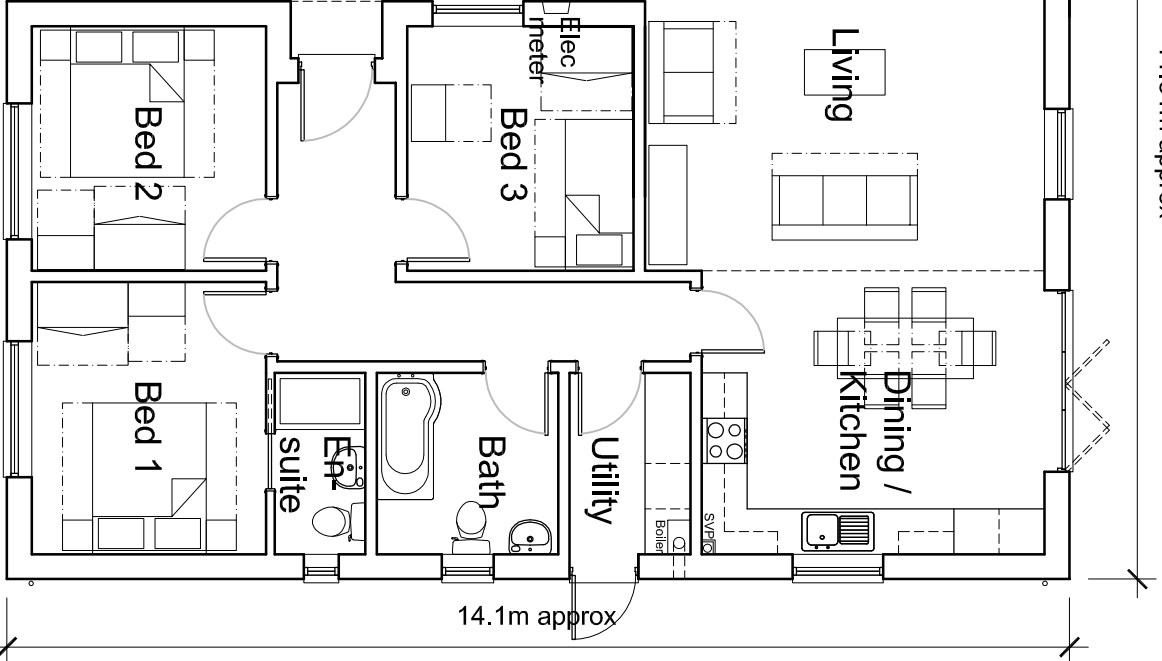


Ground Floor Plan (1:100)

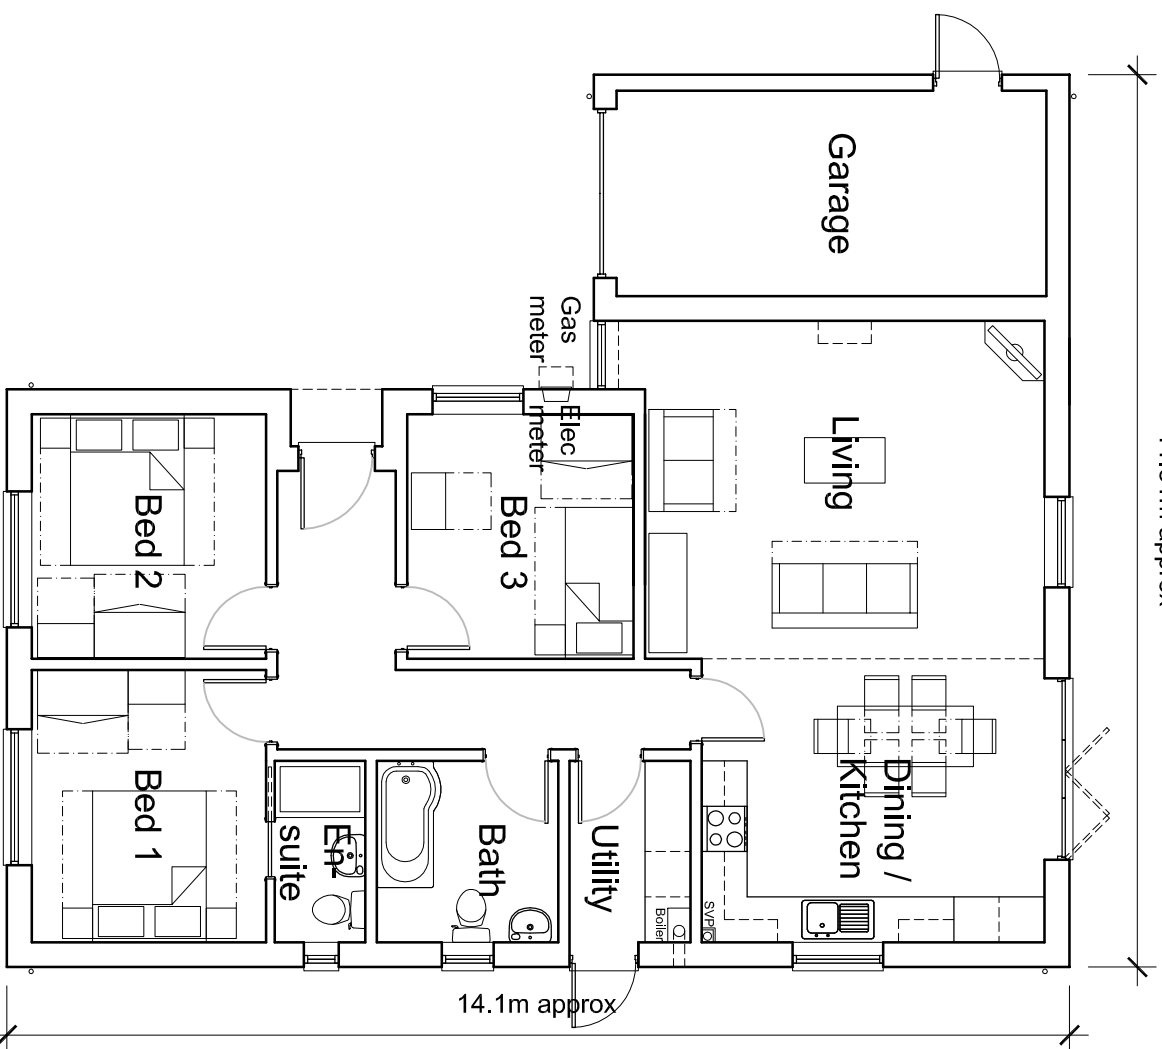

4 BEDROOM DETACHED HOUSE (Plot 9)

ANDREW M WRIGHT LTD
CHARTERED ARCHITECT

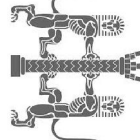

26 Jovis Bank, Hobbieath, St Johns, Spalding, Lincs. PE12 8SD
Telephone: 01406 5405773 Mobile: 07940 914778

Project:
Residential Development
High Road
Wnaplade
Lincs

Drawing Title:
Proposed Bungalows Plots 1 & 2
Proposed House Plot 9

Client:
Haycroft Homes Ltd

Drawn:	Checked:	Date:	Scale:	Page:
AMW	AMW	22.04.16	1:100	A1

Job No.:	Draw No.:	Stage:	Revision:
031601	PD07	Planning	P2