

All drawings to be verified for this by Mike Crockett before the start of any third drawings or work whatever or either on their own behalf or that of sub-contractors.

Report any discrepancies to the Contract Administrator at once.

This drawing is to be used only by Andrew Architects and Engineer's drawing and other relevant information.

Andrew M Wright Ltd, Registered in England & Wales No. 5282924

Registered Office: 22 Church Street, Lichfield, Staffs, LE12 7TL.

Legend: DO NOT SCALE

Legend to materials:-

1 = Facing brickwork

2 = Feature brickwork (solder courses and corbelling) in contrasting brick

3 = Reconstituted stone cills

4 = Projecting brick plinth stretcher detail in contrasting brick

5 = Painted timber effect cladding

6 = Slate effect roofing or concrete interlocking paniles

7 = Upvc windows

8 = Timber (or timber effect) composite doors

9 = Upvc doors


10 = Roof windows

11 = Timber board effect garage doors

12 = Timber porch construction

13 = Plastic rainwater goods

14 = Contrasting band of facing brickwork.

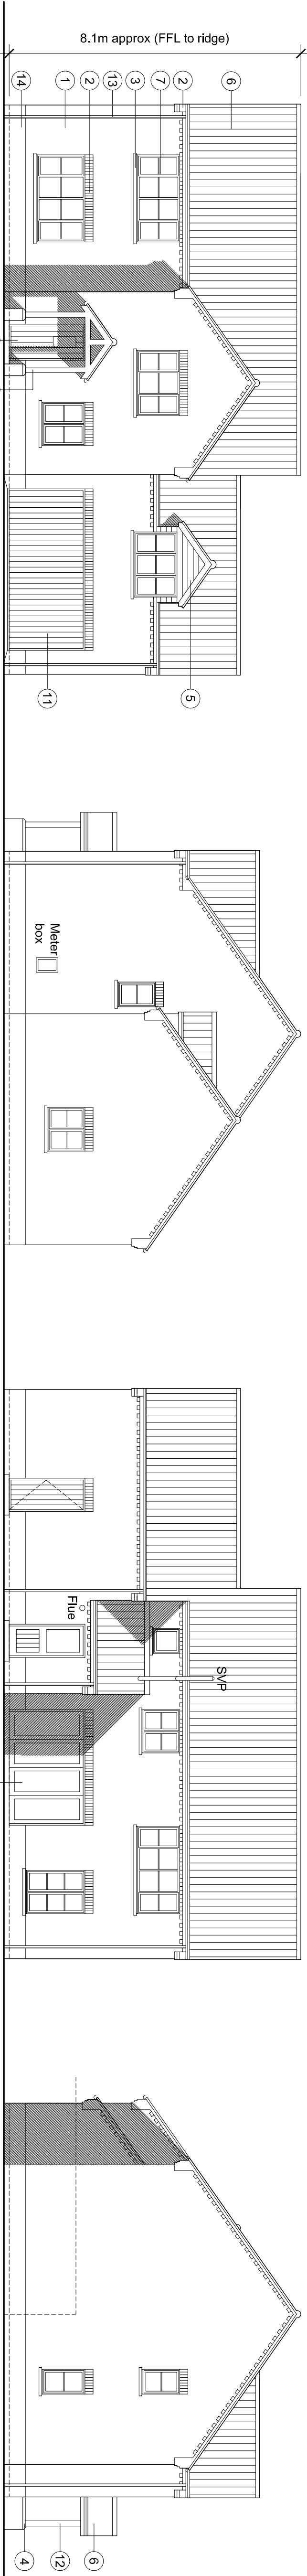


Front Elevation (1:100)

Side Elevation (1:100)

Rear Elevation (1:100)


Side Elevation (1:100)

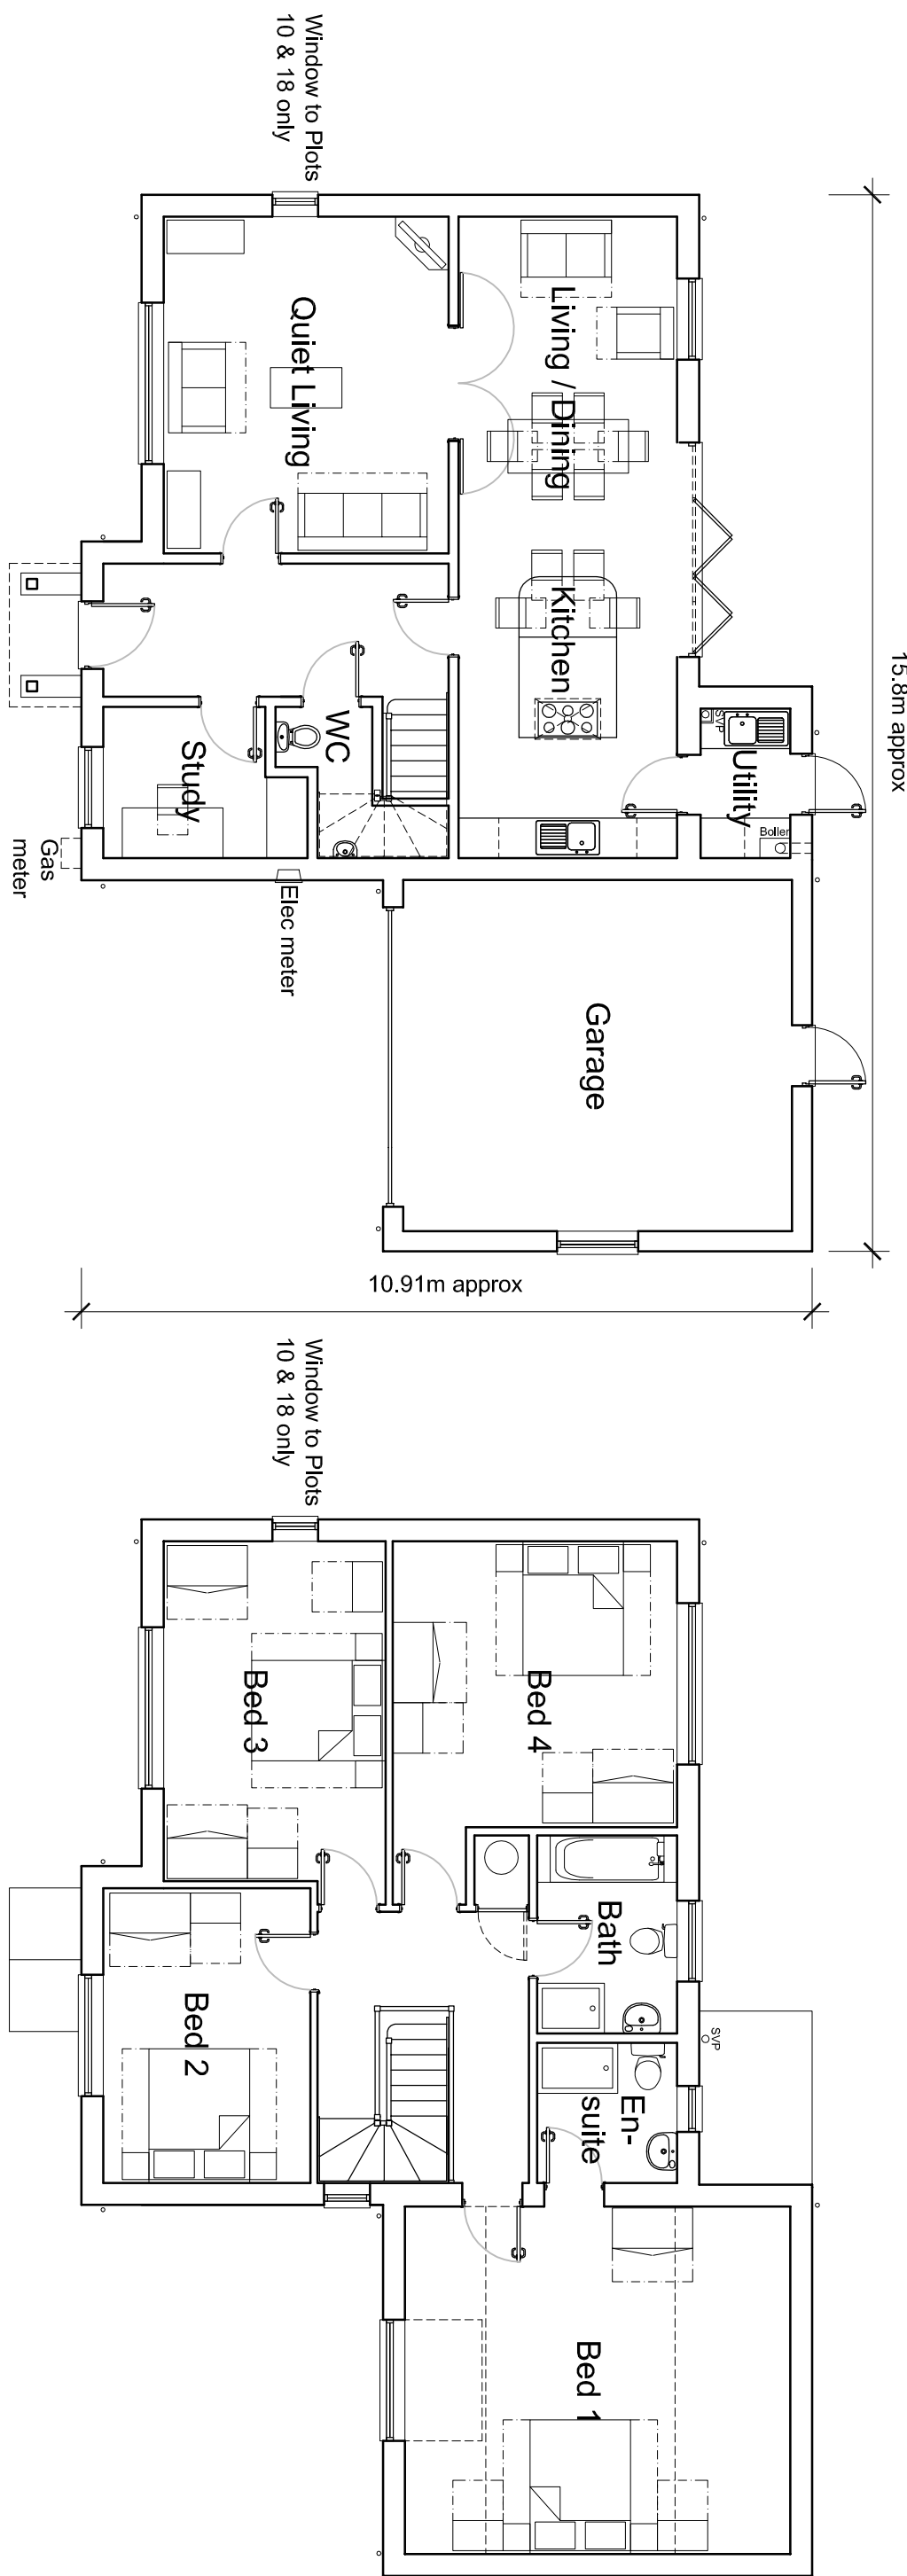

Ground Floor Plan (1:100)

First Floor Plan (1:100)

4 BEDROOM DETACHED HOUSE (Plots 18 & 20 shown. Plot 10 handed)

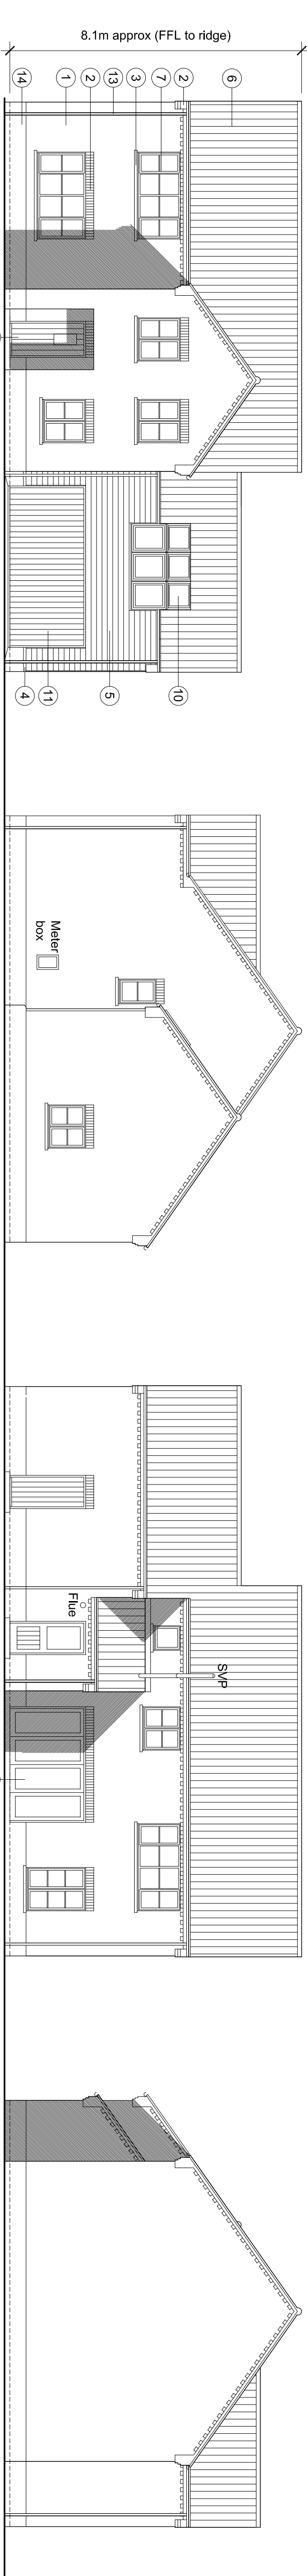

Front Elevation (1:100)

Side Elevation (1:100)


Rear Elevation (1:100)

Side Elevation (1:100)



P2	24.07.16	Planning Issue	AMW / AMW
P1	18.05.16	Planning Issue	AMW / AMW
T03	11.05.16	Draft Issue	AMW / AMW
T02	29.04.16	Draft Issue	AMW / AMW
T01	26.04.16	Draft Issue	AMW / AMW
Revision:	Date:	Description:	Drawn: CJK

ANDREW M WRIGHT LTD
CHARTERED ARCHITECT

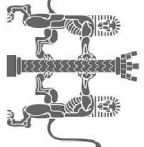

26 Jovs Bank, Holbeach St Johns, Spalding, Lincs. PE12 8SD
Telephone: 01405 540573 Mobile: 07940 914778


Project:
Residential Development
High Road
Wnapode
Lincs

Client:
Haycroft Homes Ltd
Proposed Houses
Plots 10 & 18 - 21

Ground Floor Plan (1:100)

First Floor Plan (1:100)

4 BEDROOM DETACHED HOUSE (Plot 19 shown. Plot 21 handed)

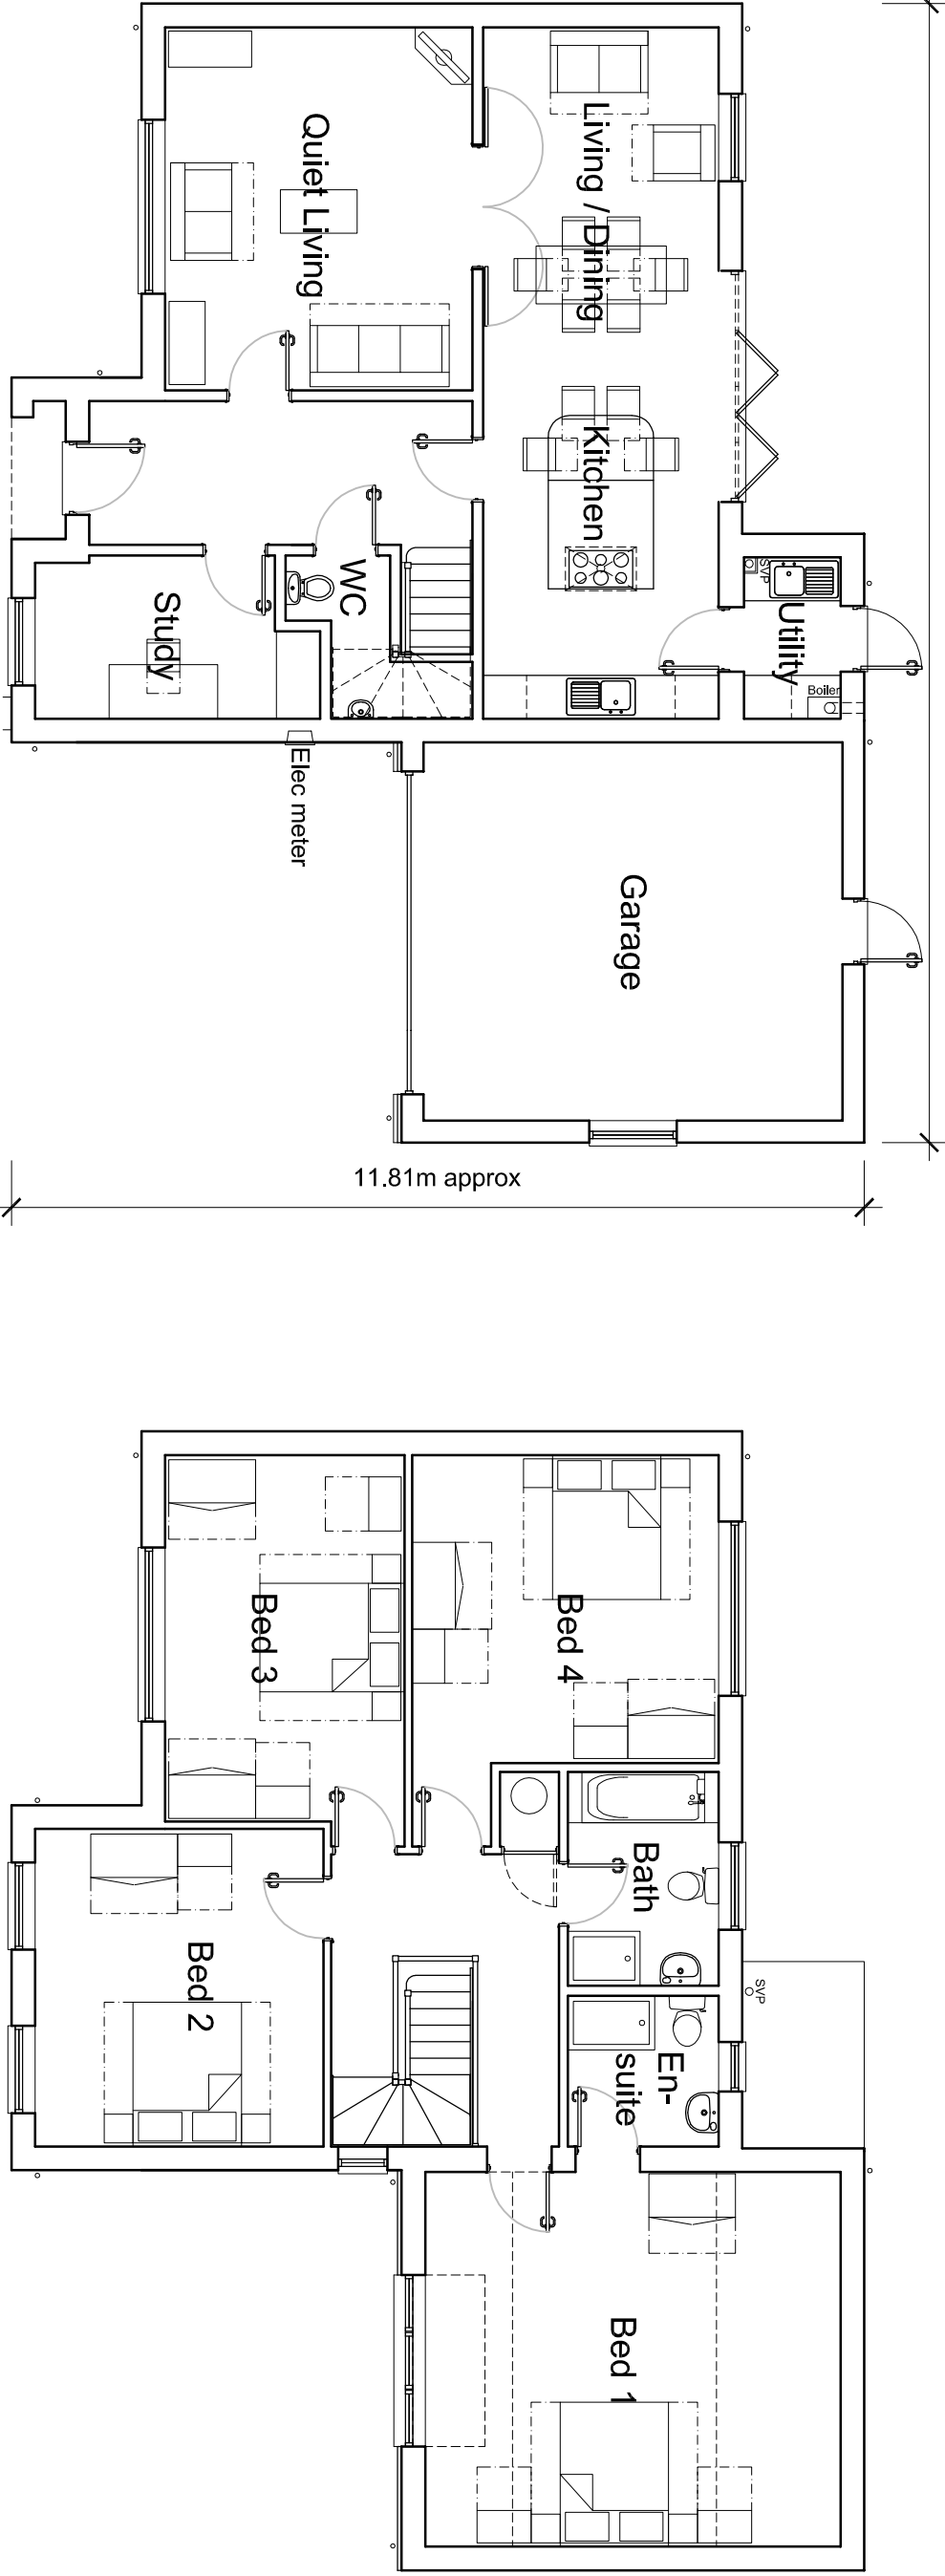

Ground Floor Plan (1:100)

First Floor Plan (1:100)