

All drawings to be verified for this by Mike Crutchfield before the start of any other drawings or work whatever or either on their own behalf or that of sub-contractors.

Report any discrepancies to the Contract Administrator at once.

This drawing is to be used only as advised by Architect's and Engineer's drawing and other relevant information.

Andrew M Wright Ltd Registered Engineer's & Mason No. 5259294

Registered Office: 22 Church Street, Walsby, Scunbury, Lincs, PE12 7TL.

LEGEND:

Legend to materials:-

1 = Facing brickwork

2 = Feature brickwork (soldier courses and corbelling) in contrasting brick

3 = Reconstituted stone cills

4 = Projecting brick plinth stretcher detail in contrasting brick

5 = Painted timber effect cladding

6 = Slate effect roofing or concrete interlocking paniles

7 = Upvc windows

8 = Timber (or timber effect) composite doors

9 = Upvc doors


10 = Roof windows

11 = Timber board effect garage doors

12 = Timber porch construction

13 = Plastic rainwater goods

14 = Contrasting band of facing brickwork.

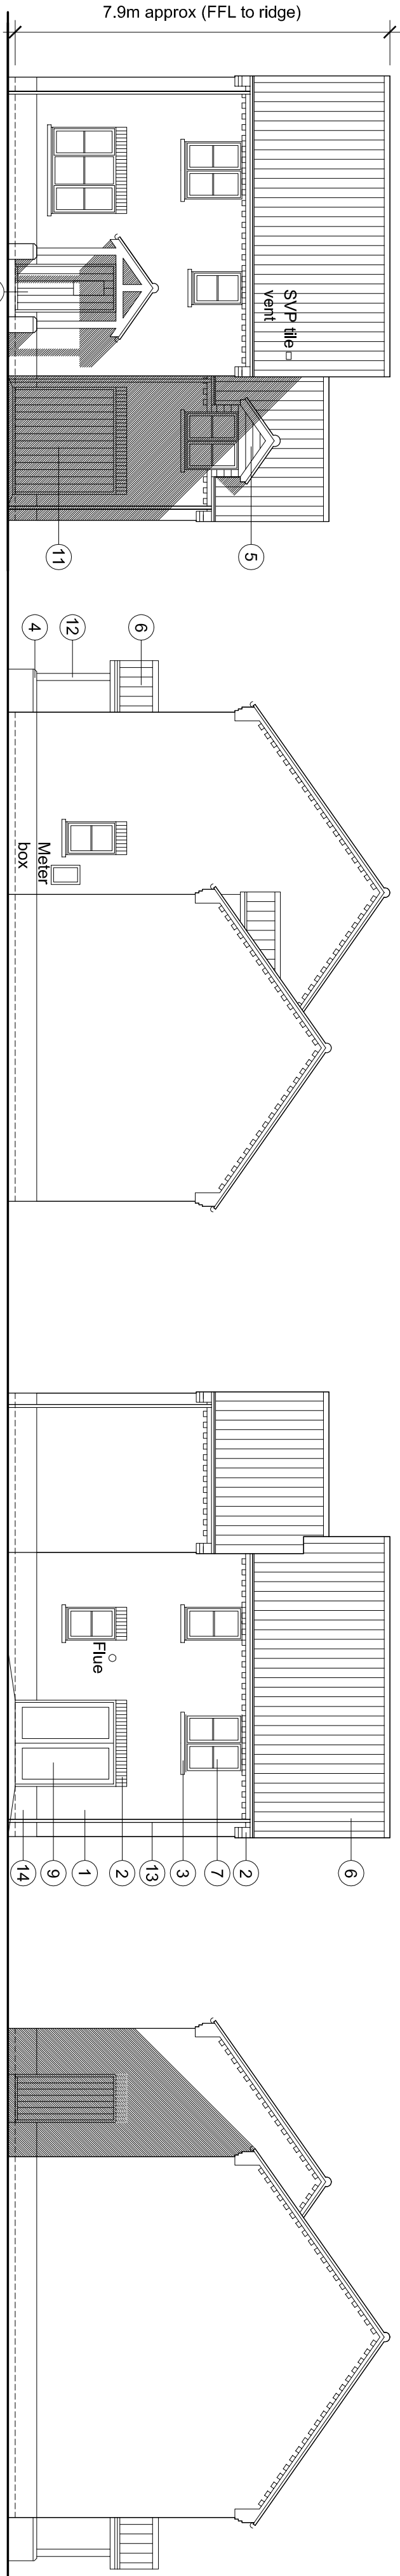


Front Elevation (1:100)

Side Elevation (1:100)

Rear Elevation (1:100)


Side Elevation (1:100)

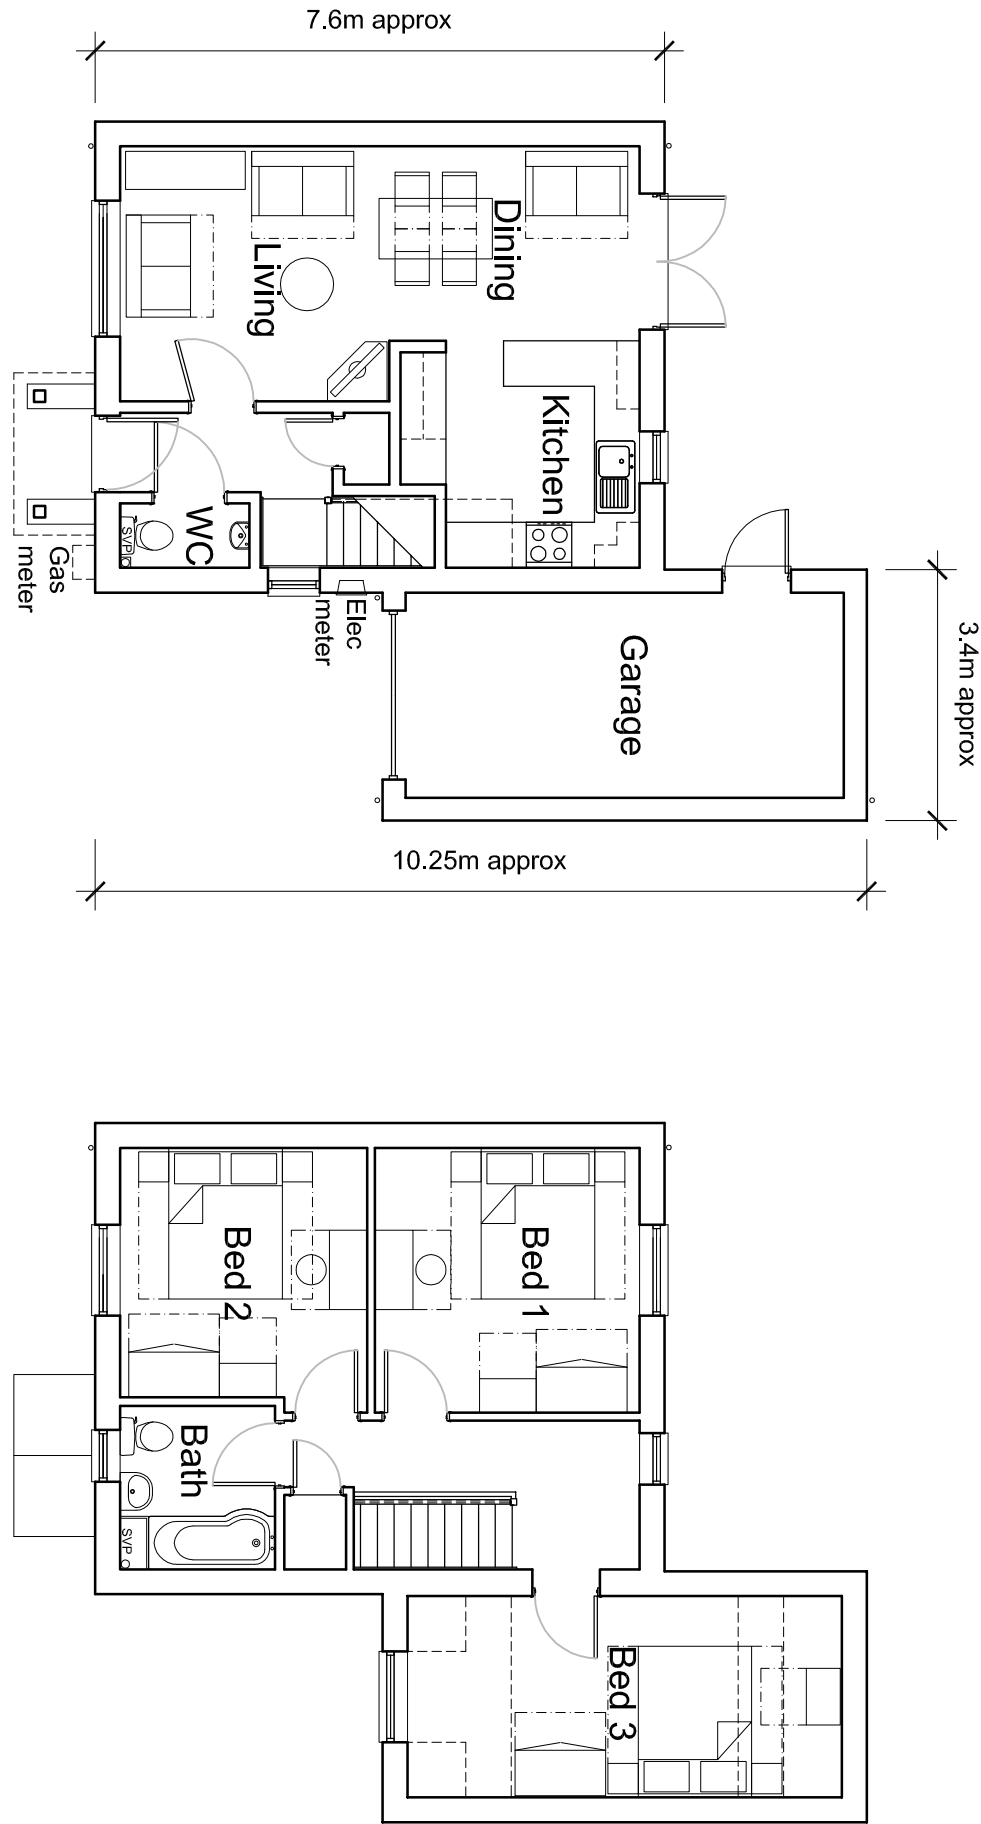

Ground Floor Plan (1:100)

First Floor Plan (1:100)

3 BEDROOM DETACHED HOUSE (Plot 23 shown. Plots 12 & 14 handed)

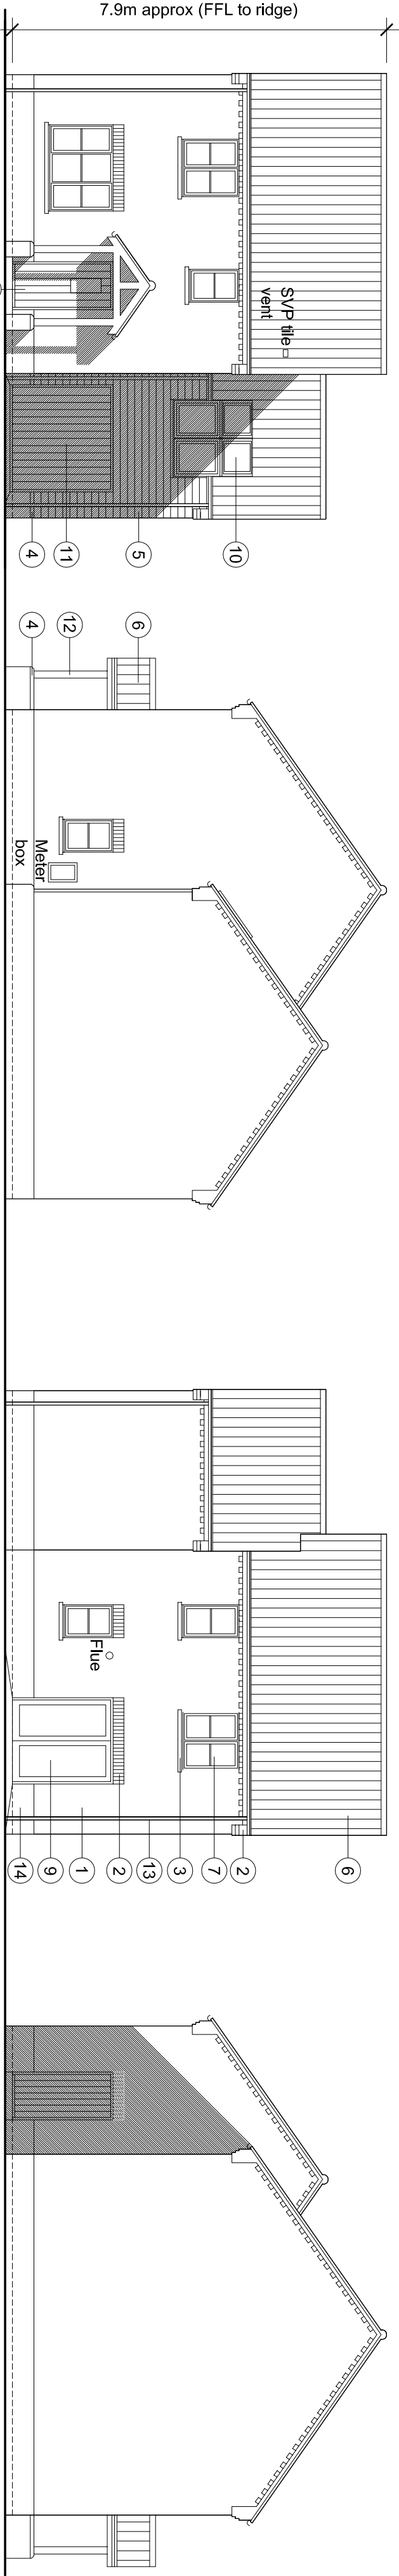


Front Elevation (1:100)

Side Elevation (1:100)

Rear Elevation (1:100)

Side Elevation (1:100)

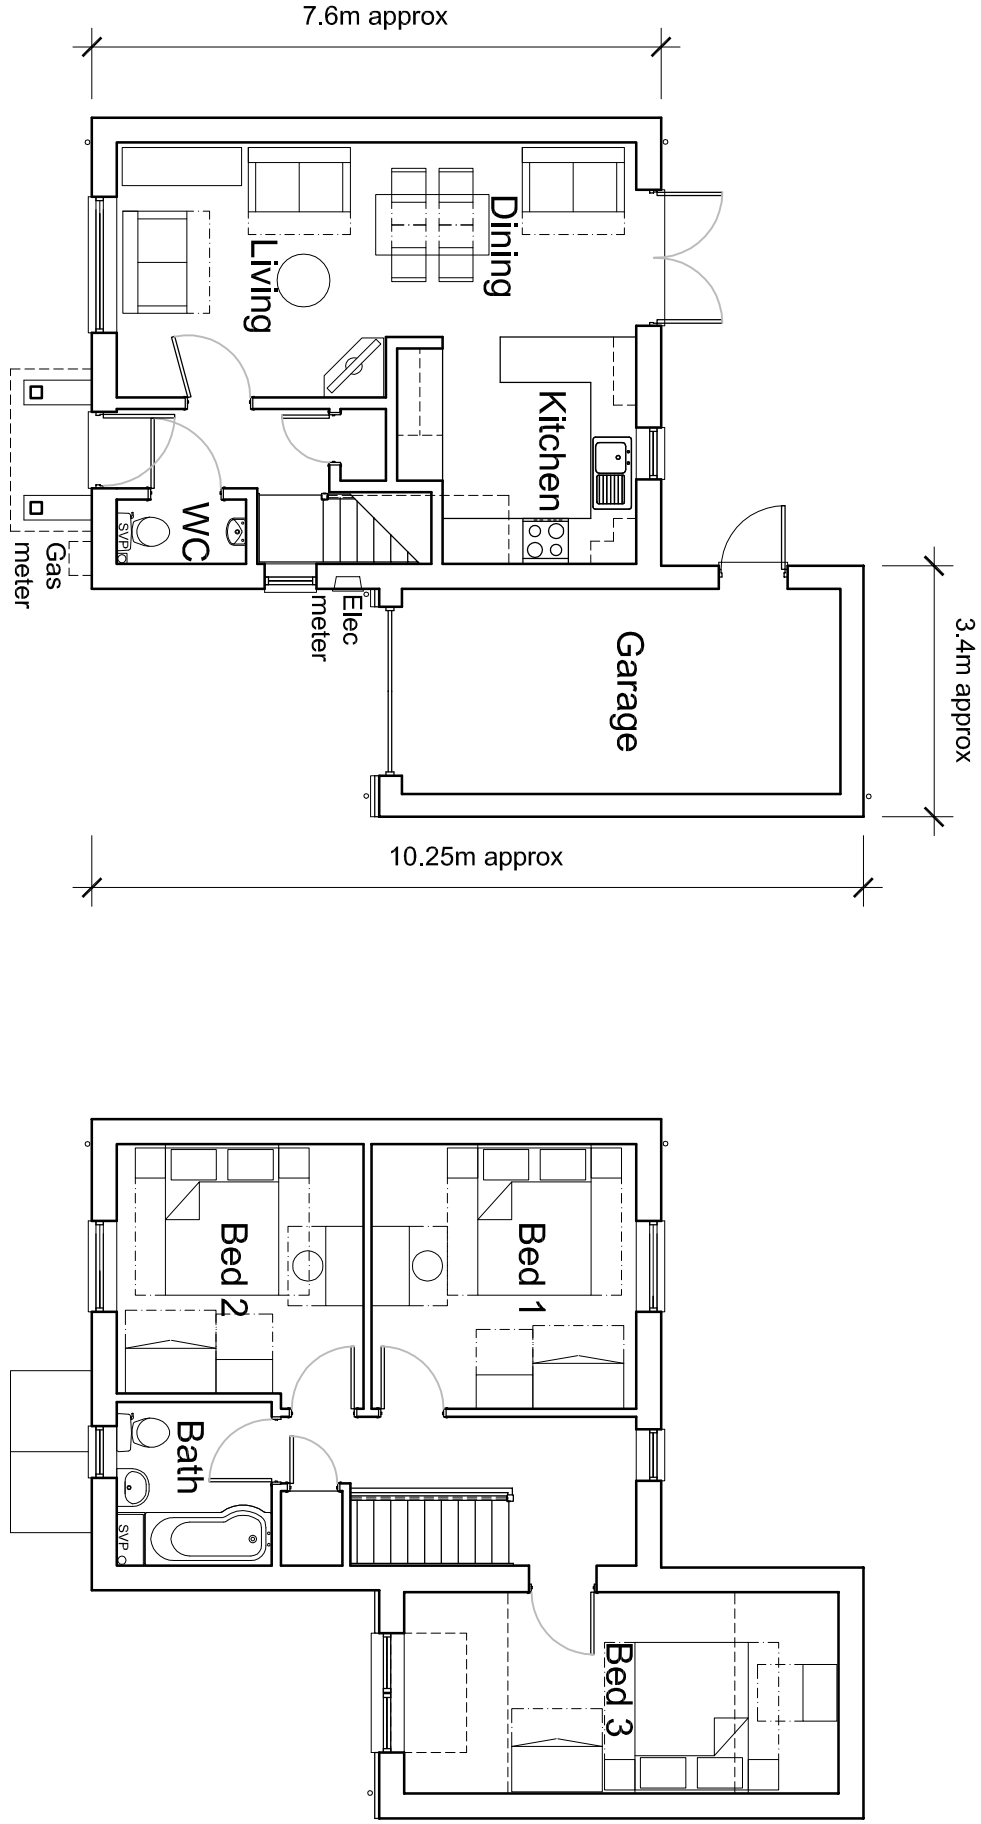

Ground Floor Plan (1:100)

First Floor Plan (1:100)

3 BEDROOM DETACHED HOUSE (Plots 11 & 13 shown. Plot 22 handed)

P2	24.07.17	Planning Issue	AMW / AMW
P1	18.06.16	Planning Issue	AMW / AMW
T02	11.06.16	Draft Issue	AMW / AMW
T01	26.05.16	Draft Issue	AMW / AMW
Revision:	Date:	Description:	Dwn: CJK

ANDREW M WRIGHT LTD
CHARTERED ARCHITECT



26 Jovs Bank, Holbeach St Johns, Scunbury, Lincs, PE12 8SD
Telephone: 01406 540573 Mobile: 07940 914778

Project:
Residential Development
High Road
Wintopole
Lincs

Drawing Title:
Proposed Houses
Plots 11-14, 22 & 23

Client:
Haycroft Homes Ltd

Drawn:	Checked:	Date:	Scale:	Paper Size:
AMW	AMW	22.04.16	1:100	A1

Job No.:	Dwg No.:	Stage:	Revision:
031601	PD09	Planning	P2