




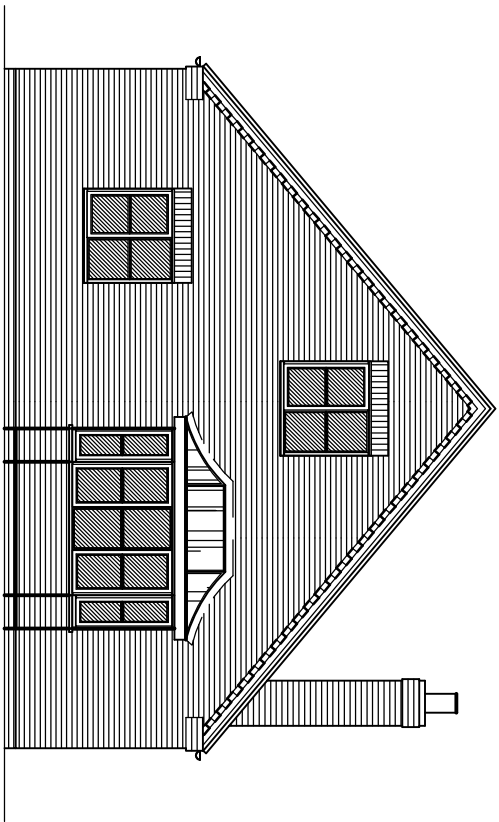


FRONT ELEVATION

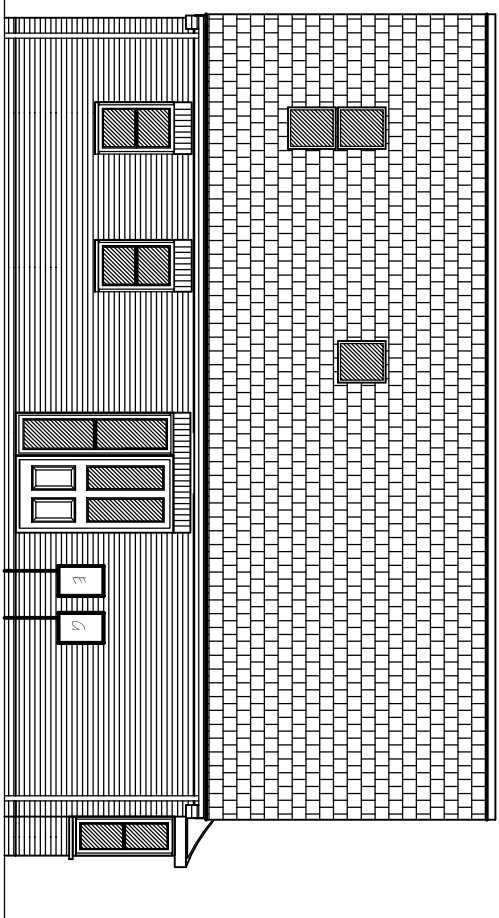

SIDE ELEVATION

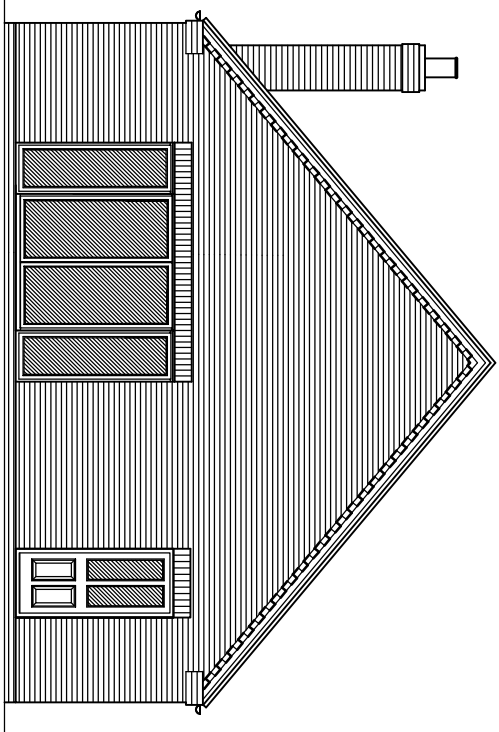


REAR ELEVATION

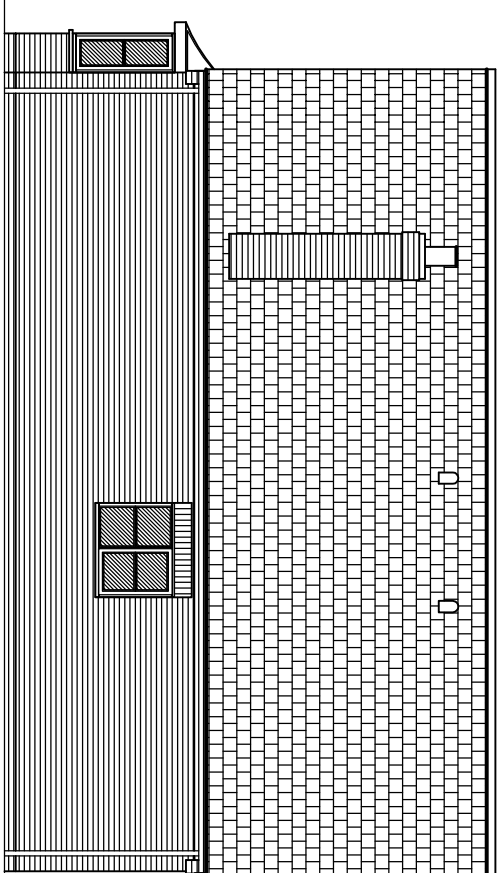


SIDE ELEVATION

EXTERNAL MATERIAL SCHEDULE

WALLS : CREST - OLD RIEDALE
TILES : SANDROTT DOUBLE ROMA
WINDOWS & DOORS : WHITE UPVC
RAINWATER GOODS : WHITE UPVC
FOOTPATH & PATIO : SLABS

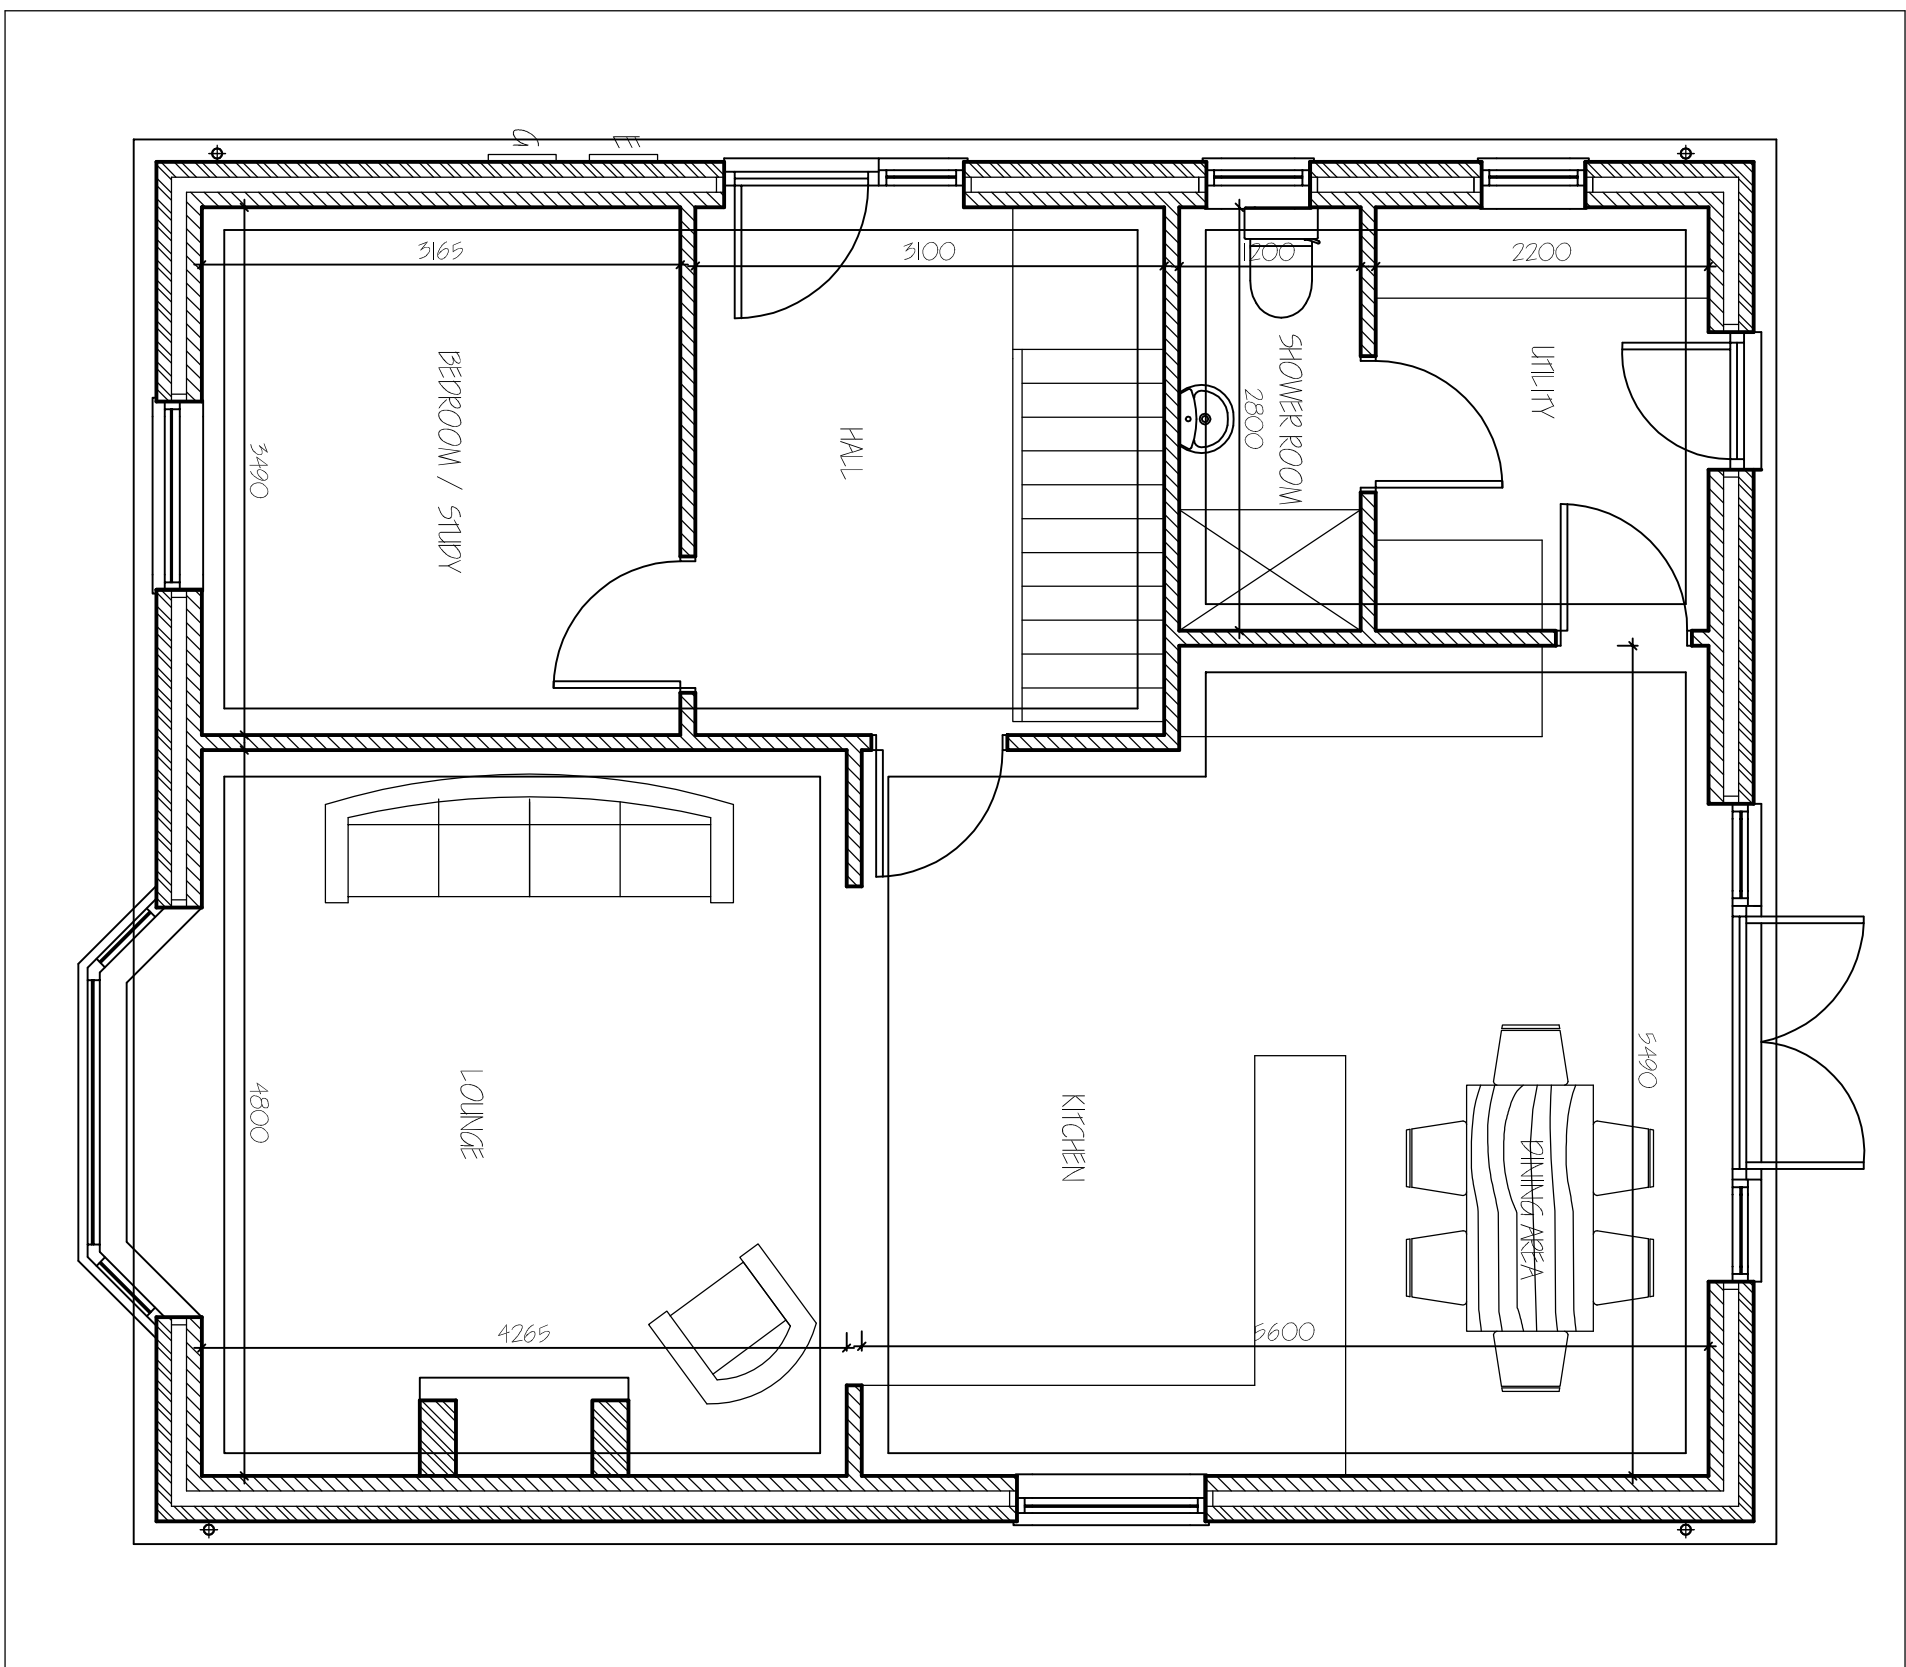

GROUND FLOOR PLAN

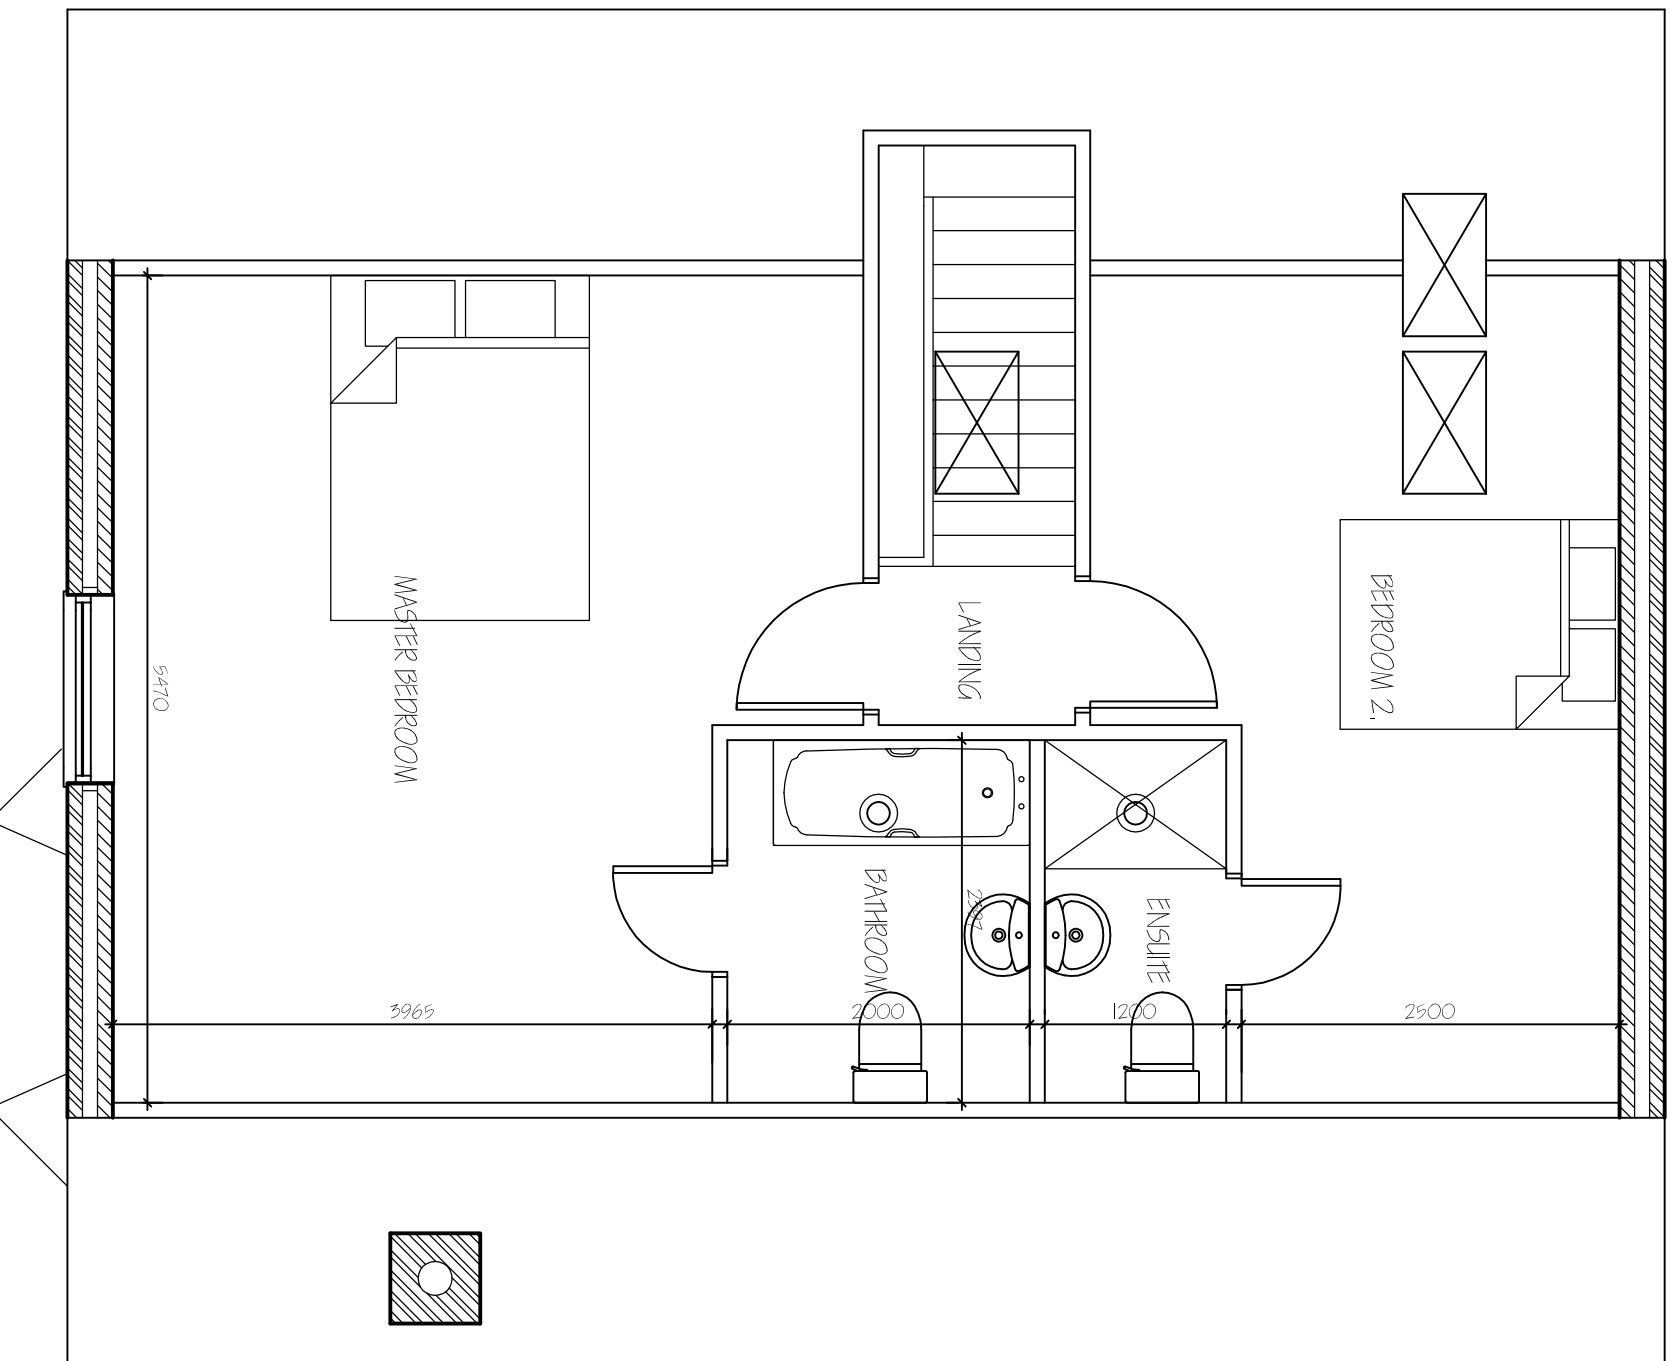

FIRST FLOOR PLAN

LANDSCAPING, TREE PLANTING & FENCING SCHEME.


- A. UNDETERMINED (not mentioned as a shape of *ha*)
- (a) *hamboro* (Caracas, Venezuela)
- (b) *Booth* (Cairo, Sudan)
- (c) *Abukhish* (Tunis, speech)
- (d) *Saidham* (Bamako, Guinea)
- B. SLAVE BIRCH (ORTALANOLLA) FEMERED
- C. BOLDING BOUNDARY CONFERRED TO BE BEYOND,
- D. PROPOSED IN MERE HAZARD, CLOSE CONTEMPORANCE,
- E. PROPOSED IN MERE HAZARD, BOLDING WALL,
- F. DOWRY DOWRY
- G. NEW ACCESS TO THE REQUIREMENTS AND SPECIFICATION OF LOGIC
CHANGES REQUIREMENTS

HIDWAYS DEPARTMENT

HIGHWAYS DEAFKIMENI

All trees to be planted with PZ 4/420:19B9 and amendment No. 1 (1991)

1/3 to 1/2 bag of peat free tree and shrub planting compost to be incorporated into backfill for each tree hole.

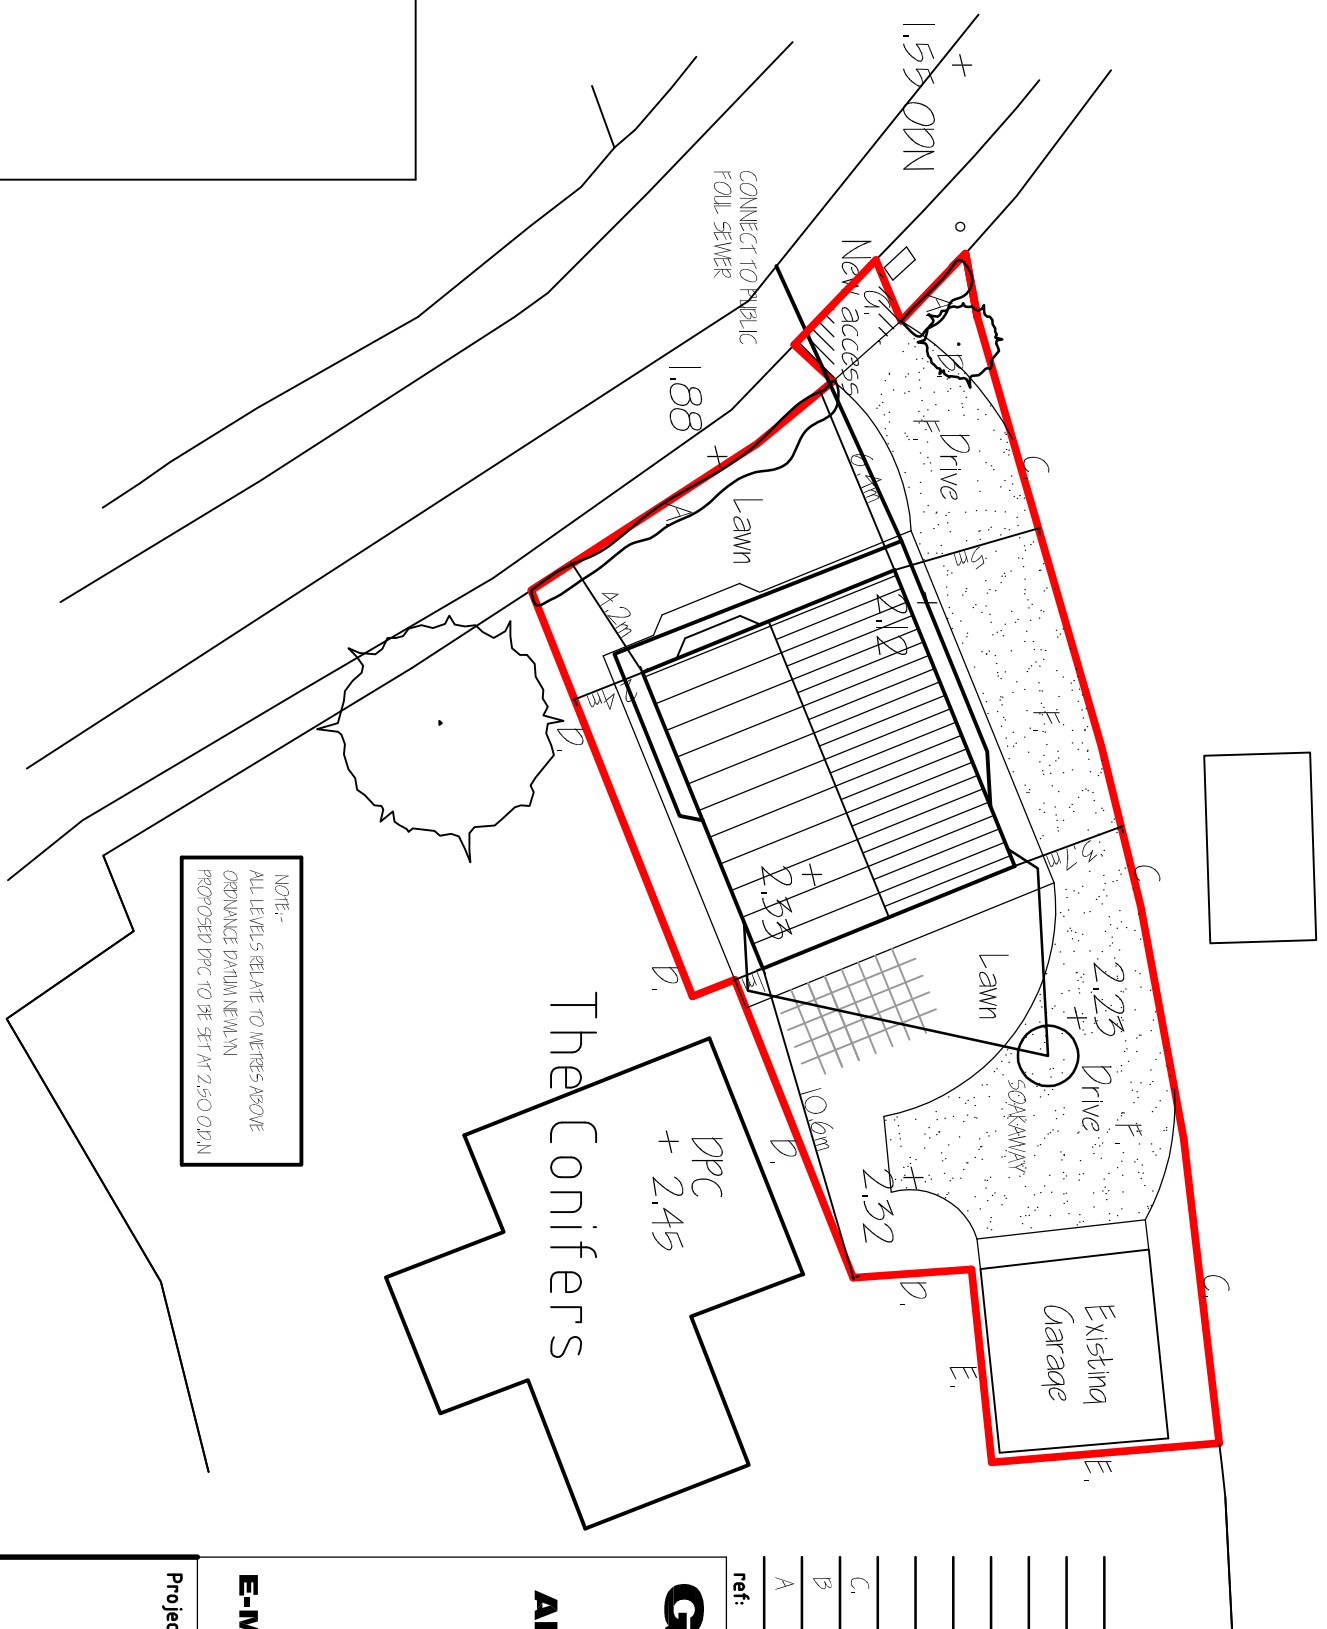SITE PLAN
1/250

C.	PLANNING COMPONENT 4 – MEET PROFS.
B.	CLIENTS ARRIVES & PLANNING PPH 4.5 HOURS
A.	CLIENT'S REQUIREMENTS
	JULY 2016
	MAY '16
	MAY '16

G. R. MERCHANT
LENG AMICE FIMO
ARCHITECTURAL, STRUCTURAL
AND LAND DRAINAGE
CONSULTANTS

**Unit 4, Wrights Mews
12A Park Road, Holbeach,
Spalding, Lincs. PE12 7EE
Tel: 01406 490800
Fax: 01406 425744
E-Mail: G. R. Merchant @ Merchant. F9.
Co. UK**

PROPOSED 3 BEDROOM CHALET BUNGALOW,
ADJ. THE CONIFERS, WASHWAY ROAD
SARACENS HEAD, SPALDING,
LINC5, PE12 8AY.

MR D. CLARK.

Drawing
FLOOR PLANS & ELEVATIONS
LOCATION & SITE PLANS
- PROPOSED

Job Ref.	Drawing No.
3328-18,	OIC

MAY 2018, SLIP

1/50 & 1/100 (unless otherwise stated).

DO NOT SCALE FROM THIS DRAWING

The research is interesting and may be useful to other practitioners. However, the authors do not discuss the limitations of the study or any other potential weaknesses. The authors do not discuss the limitations of the study or any other potential weaknesses. The authors do not discuss the limitations of the study or any other potential weaknesses.