

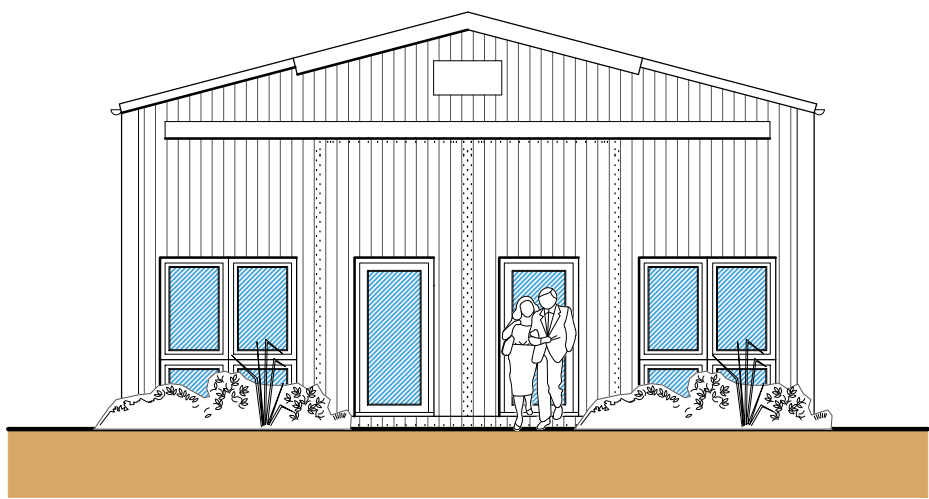


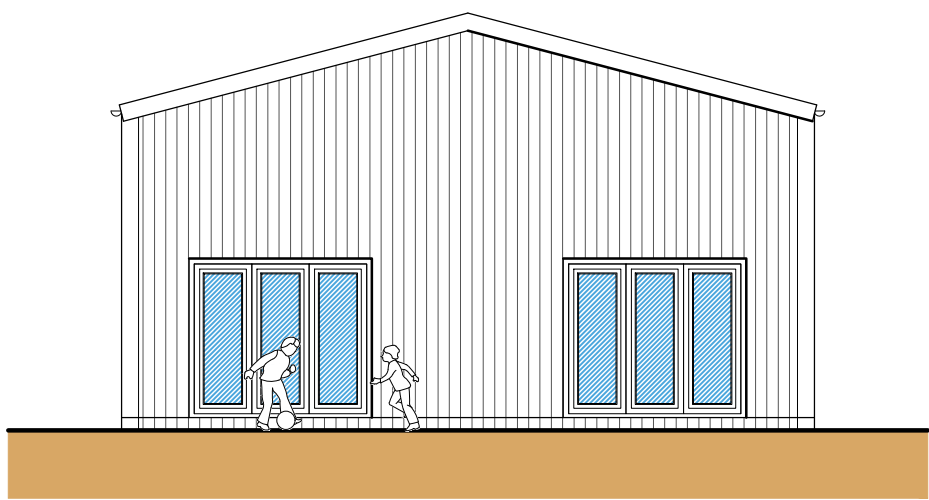



Front Elevation (NW)

Scale: 1:100

 



Rear Elevation (SE)

Scale: 1:100

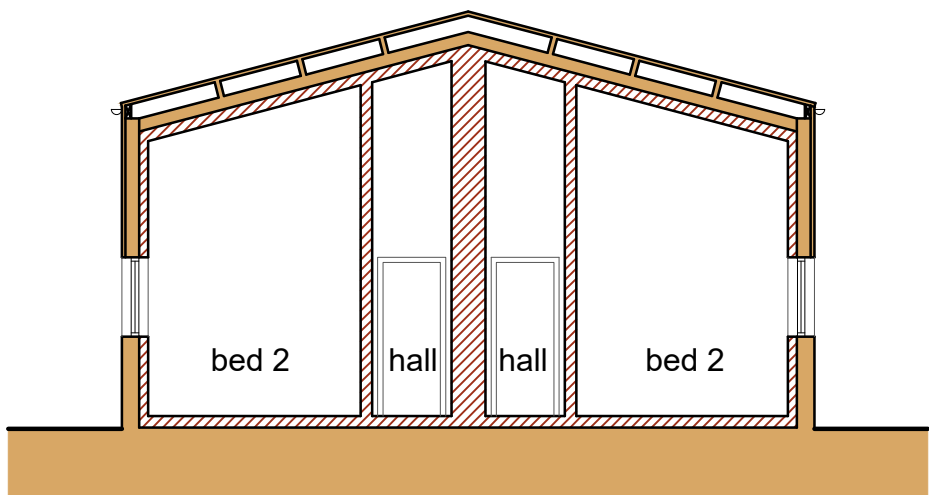 



Section A-A

Scale: 1:100

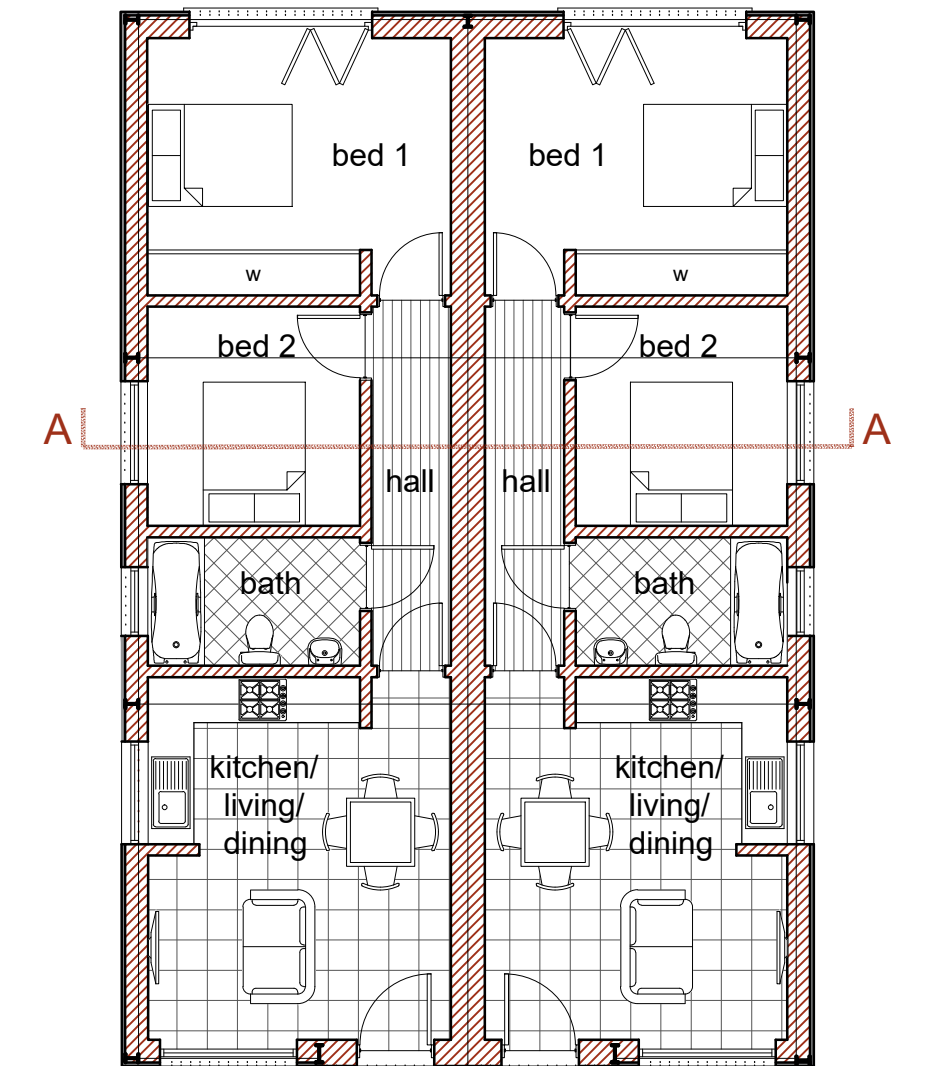 



Floor Plan

Scale: 1:100

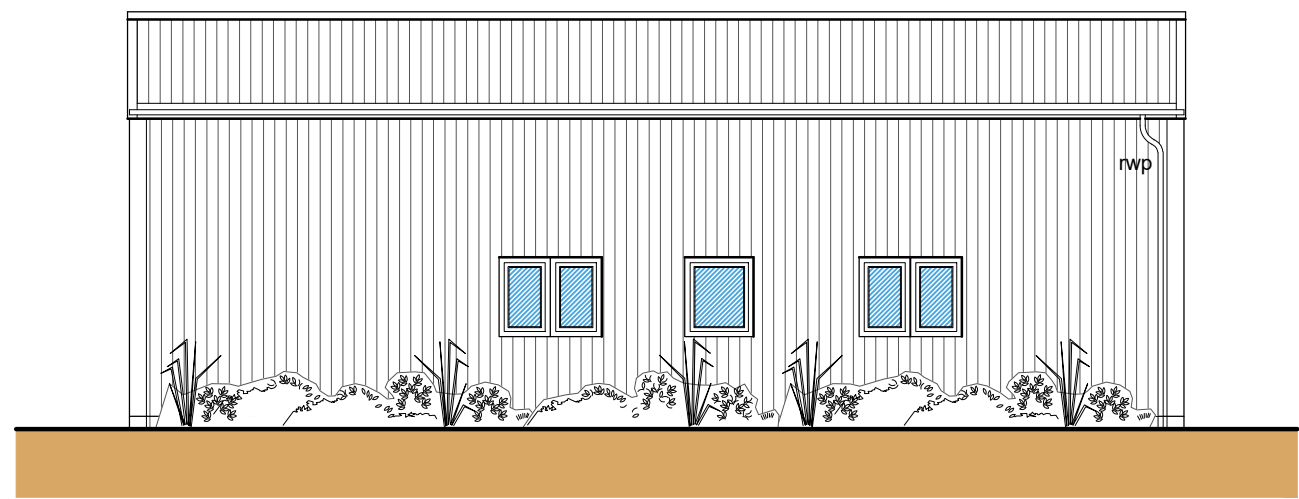 



Side Elevation (NE)

Scale: 1:100

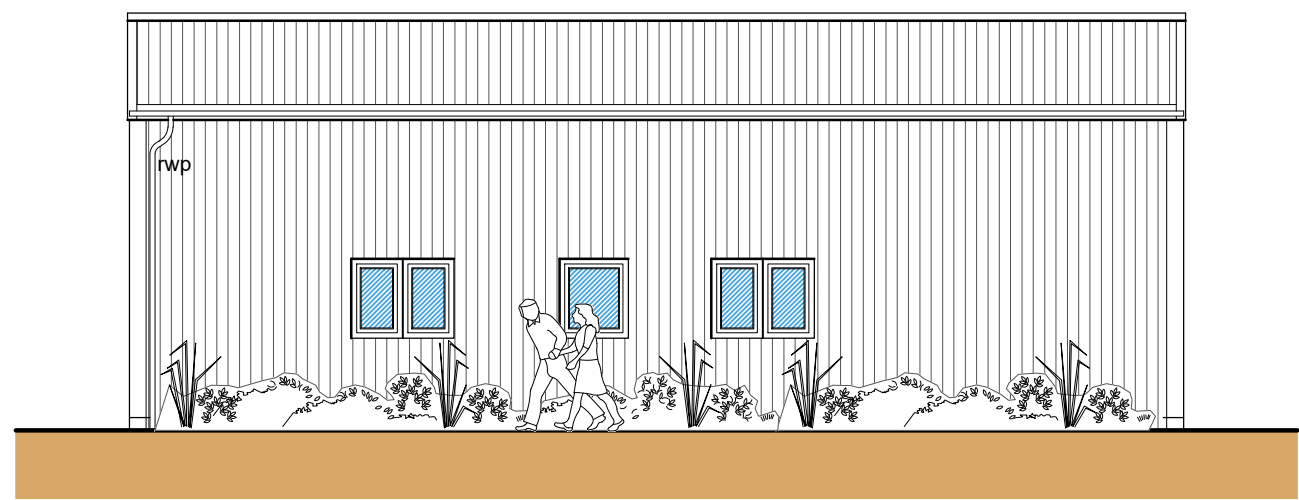 


Side Elevation (SW)

Scale: 1:100

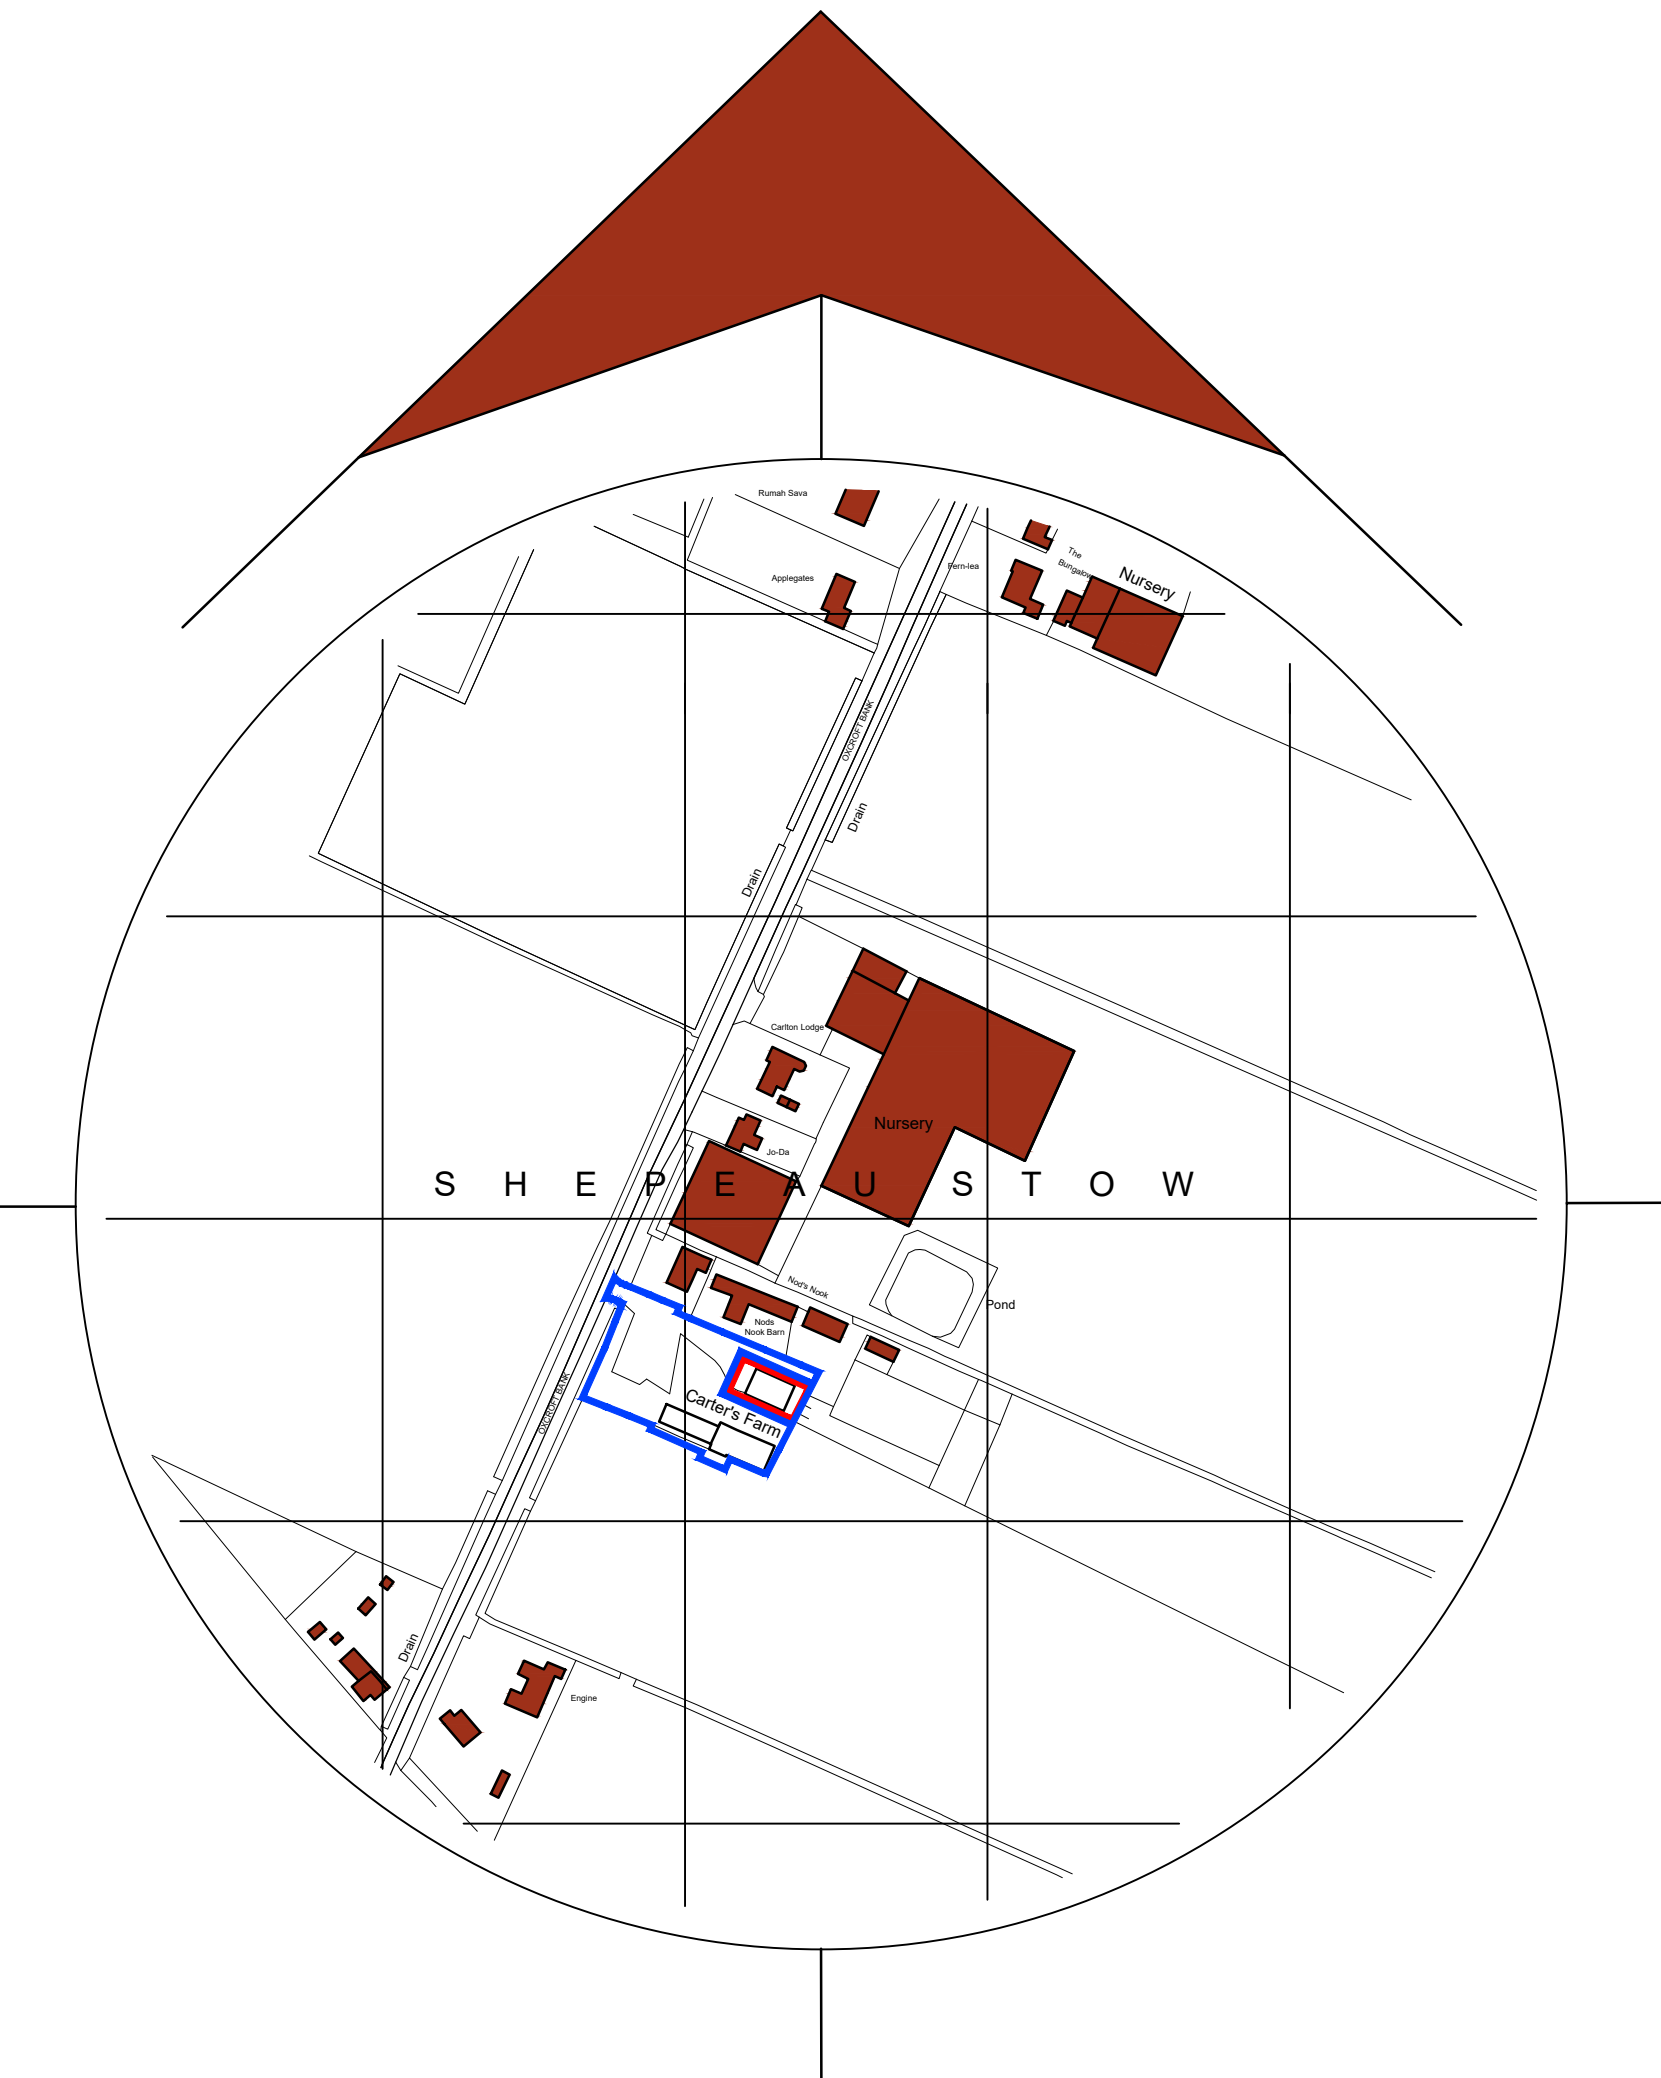 


Location Plan

Scale: 1:2500

 


Access width is to be a min. 4.1m wide for the first 10m and 3.7m wide thereafter. Existing access to be upgraded to Lincolnshire County Council specification.

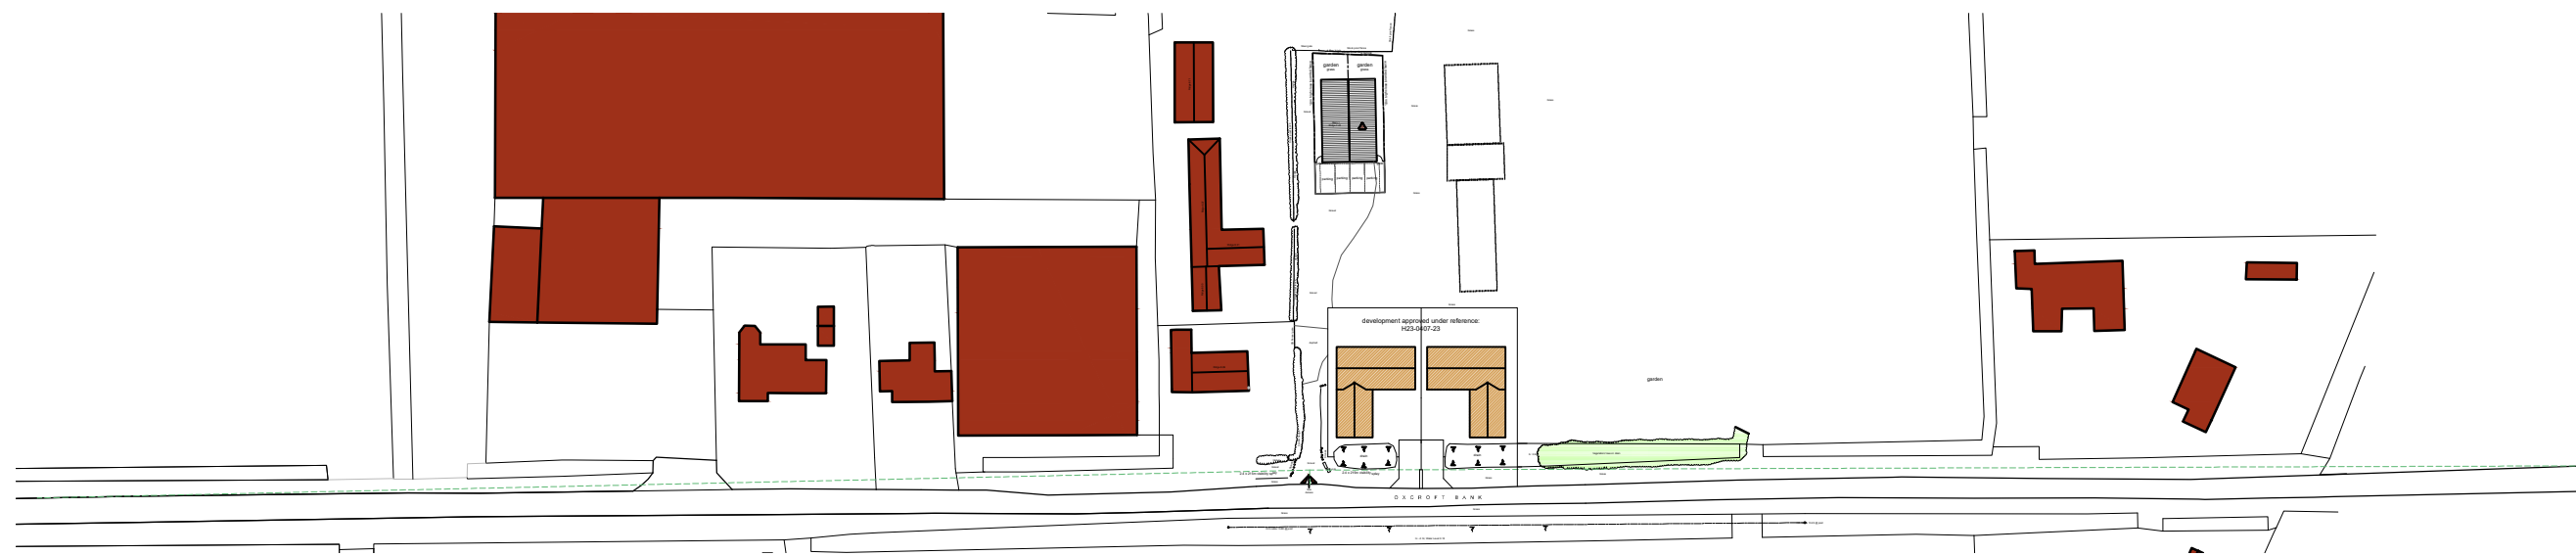


Visibility Splay Plan

Scale: 1:1250

 

MATERIALS KEY

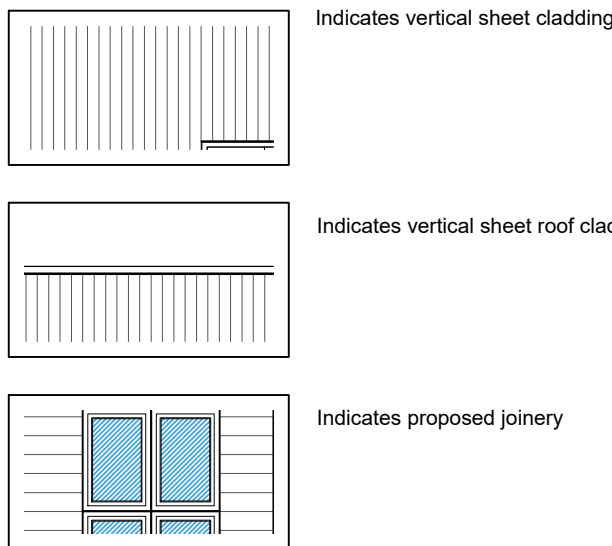

Indicates vertical sheet cladding


Indicates vertical sheet roof cladding

Indicates proposed joinery




Site Plan

Scale: 1:200

 


- General Notes
1. This drawing shall not be scaled, figured dimensions only to be used.
 2. All dimensions are shown in "mm" unless otherwise stated.
 3. The contractor, sub-contractors and suppliers must verify all dimensions on site prior to the commencement of any work.
 4. This drawing is to be read in conjunction with all relevant engineers and specialist sub-contractors drawings and specifications.
 5. Any discrepancies are to be brought to the designers attention.

SITE PLAN KEY

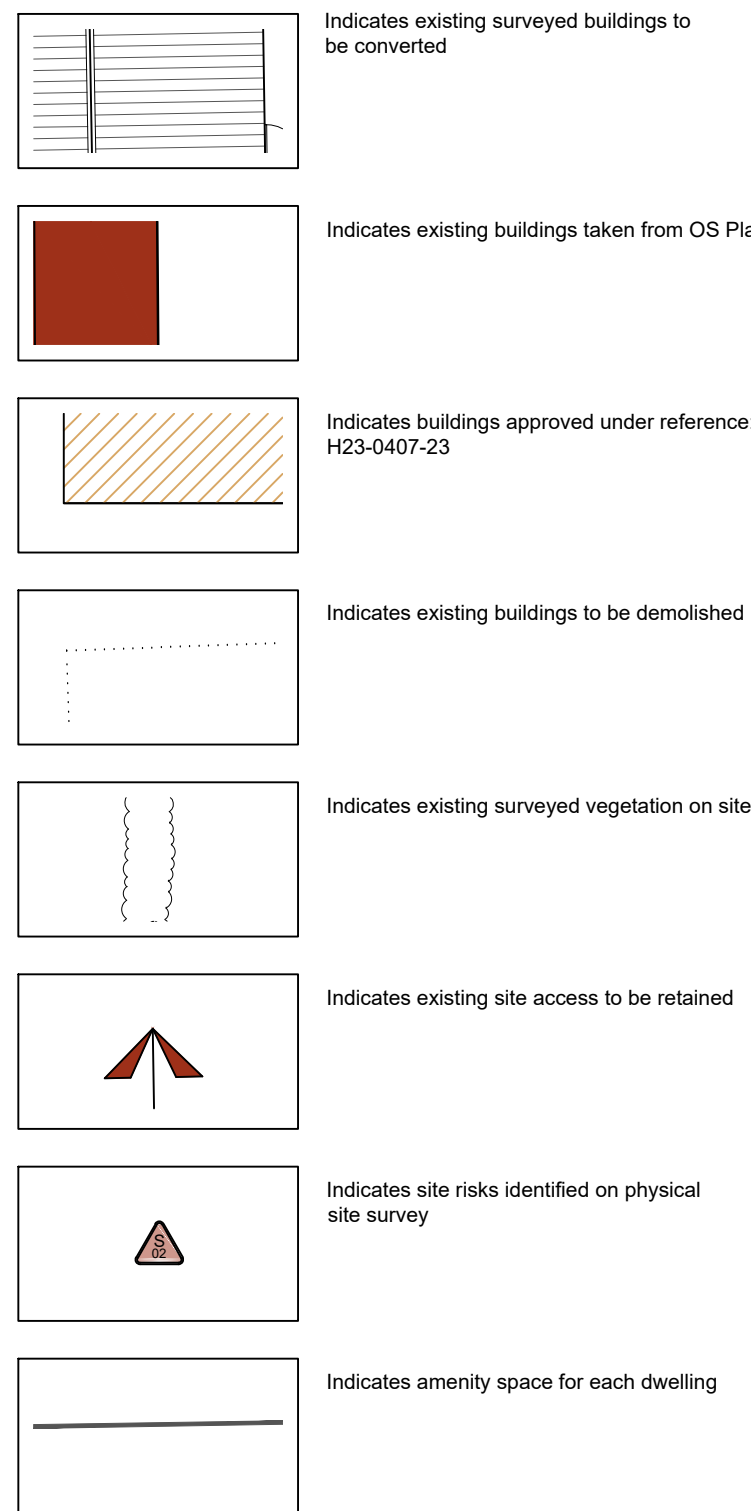

WALL KEY

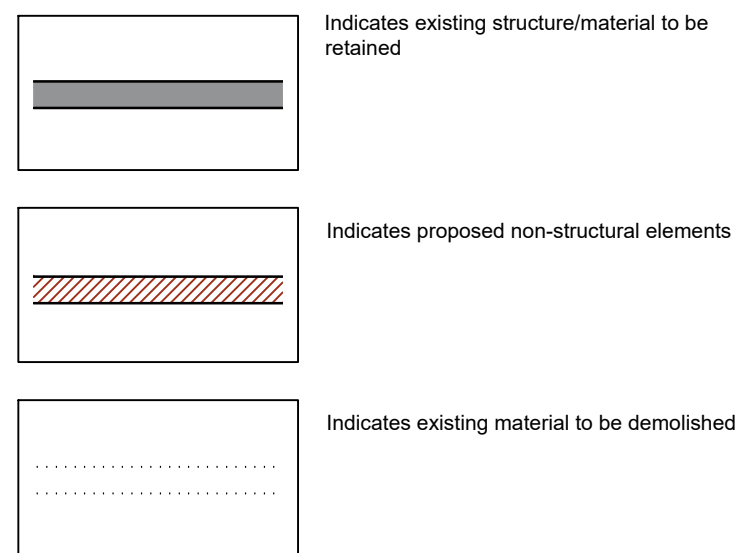

SITE RISK NOTIFICATION KEY

To be used with reference to the accompanying Project Risk Register

S01	Fuse Box	S02	Potential Asbestos
-----	----------	-----	--------------------

Status

FOR APPROVAL

SWANN EDWARDS ARCHITECTURE

Swann Edwards Architecture Limited, Swann Edwards Architecture, Black Barn, Fen Road, Guyhirn, Wisbech, Cambs. PE13 4AA
t 01945 450694 e info@swannedwards.co.uk w www.swannedwards.co.uk

Proposed Barn Conversions Carter's Farm, Oxcroft Bank, Shepeau Stow, Spalding, Lincs, PE12 0TY	Job Title Date December 2023	Drawn by GT Checked by GE
Drawing Title Site Plan, Location Plan &	Job No. SE-2039 Dwg No. PP1000	Sheet Size A1 Revision D