




A	10/09/21	Planning Issue	FS	SD
REV	DATE	DESCRIPTION	DRAWN	CHECKED BY

Revisions

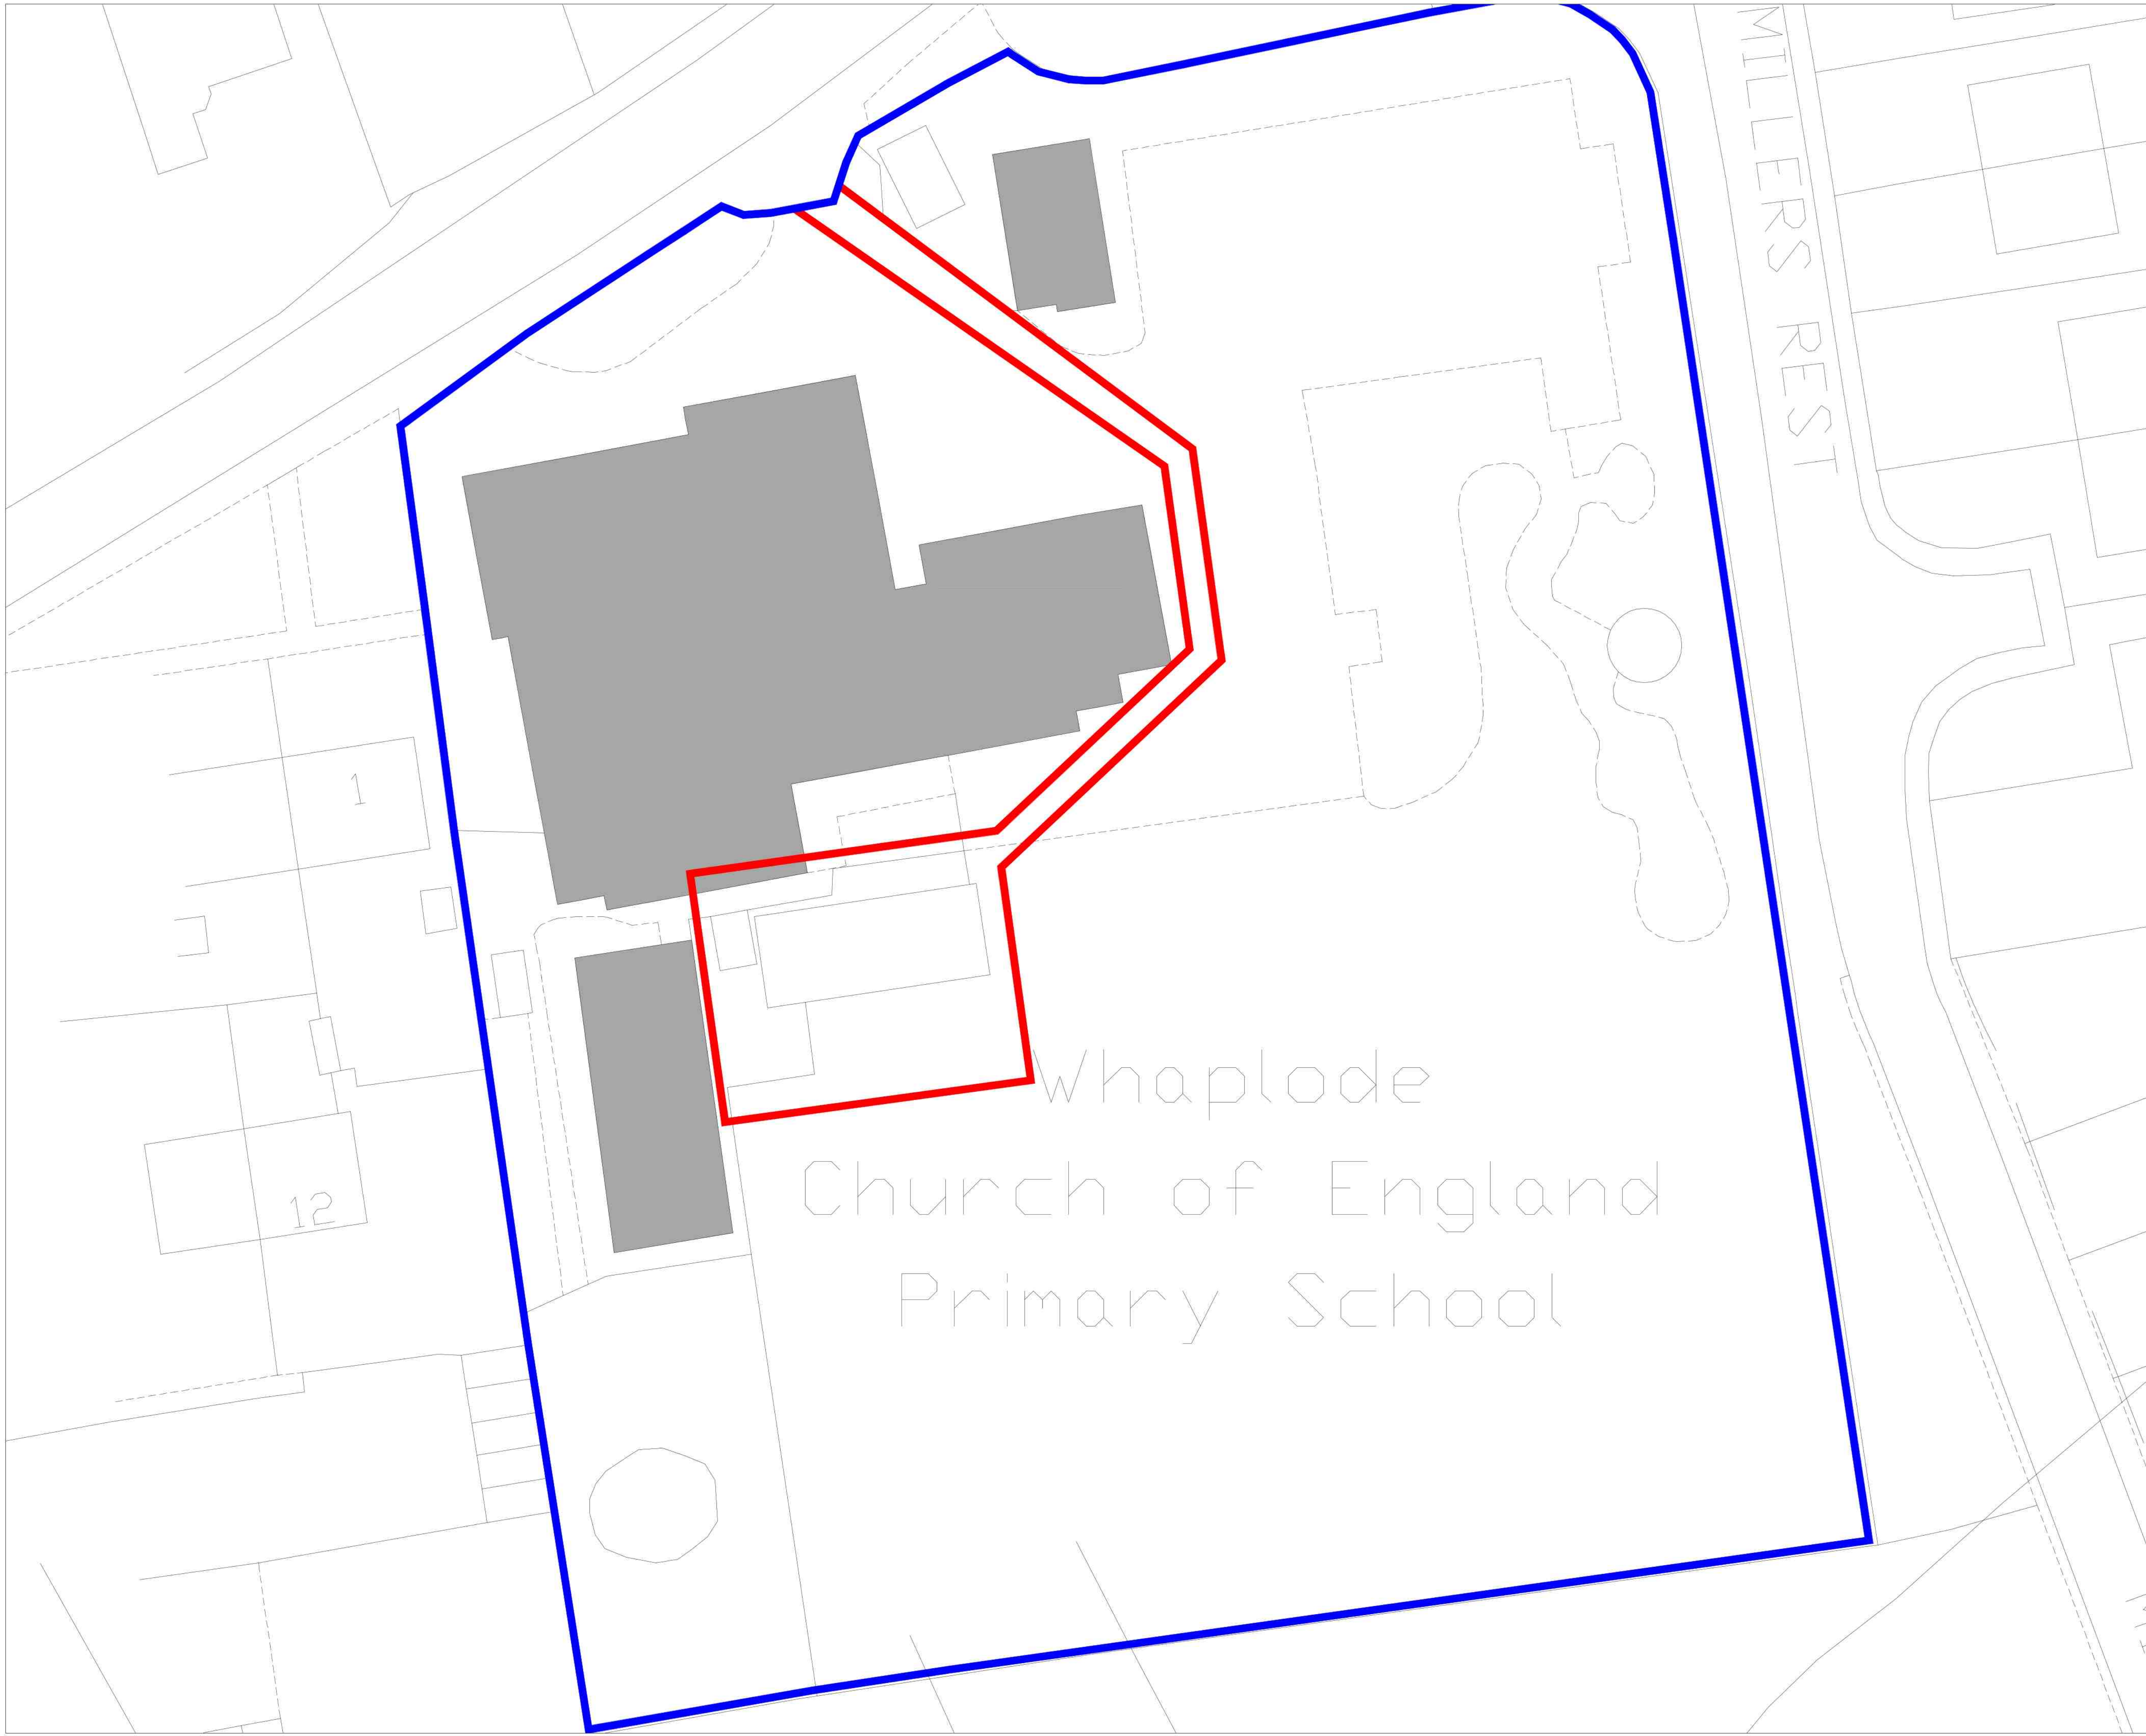

PLANNING

Eco-classrooms Limited
51 Yarmouth Road
Norwich
NR7 0ET
Tel. 01603 706296
info@eco-classrooms.com
www.eco-classrooms.com

Whaplode Primary

New
Eco-Classroom

Existing Site Plan

3984

This drawings is copyright and shall not be reproduced without their permission.
Check all dimensions and report any errors or omissions

WP003

A

03/09/21

1:200

FS

SD